

PROJECT

DUCK CREEK DISTRICT
ANNEXATION

TOWN OF OSBORN, OUTAGAMIE COUNTY, WI

CLIENT

OUTAGAMIE COUNTY DRAINAGE BOARD


3365 W. BREWSTER ST.
APPLETON, WI 54914

ENGINEER





ONE SYSTEMS DRIVE
APPLETON, WI 54914
(920) 735-6900

PROJECT LOCATION

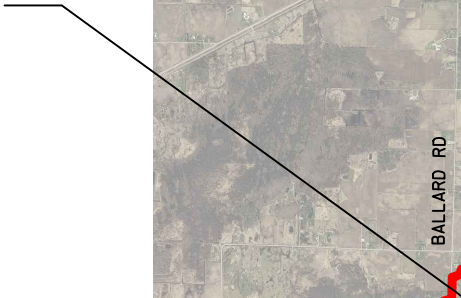

PROJECT LOCATION MAP

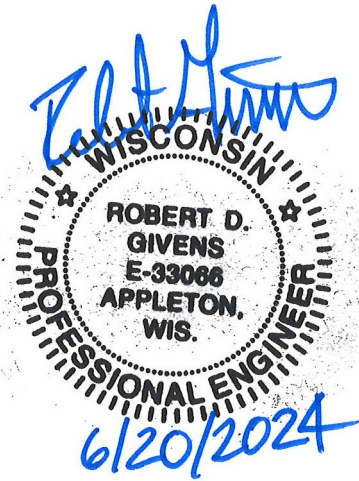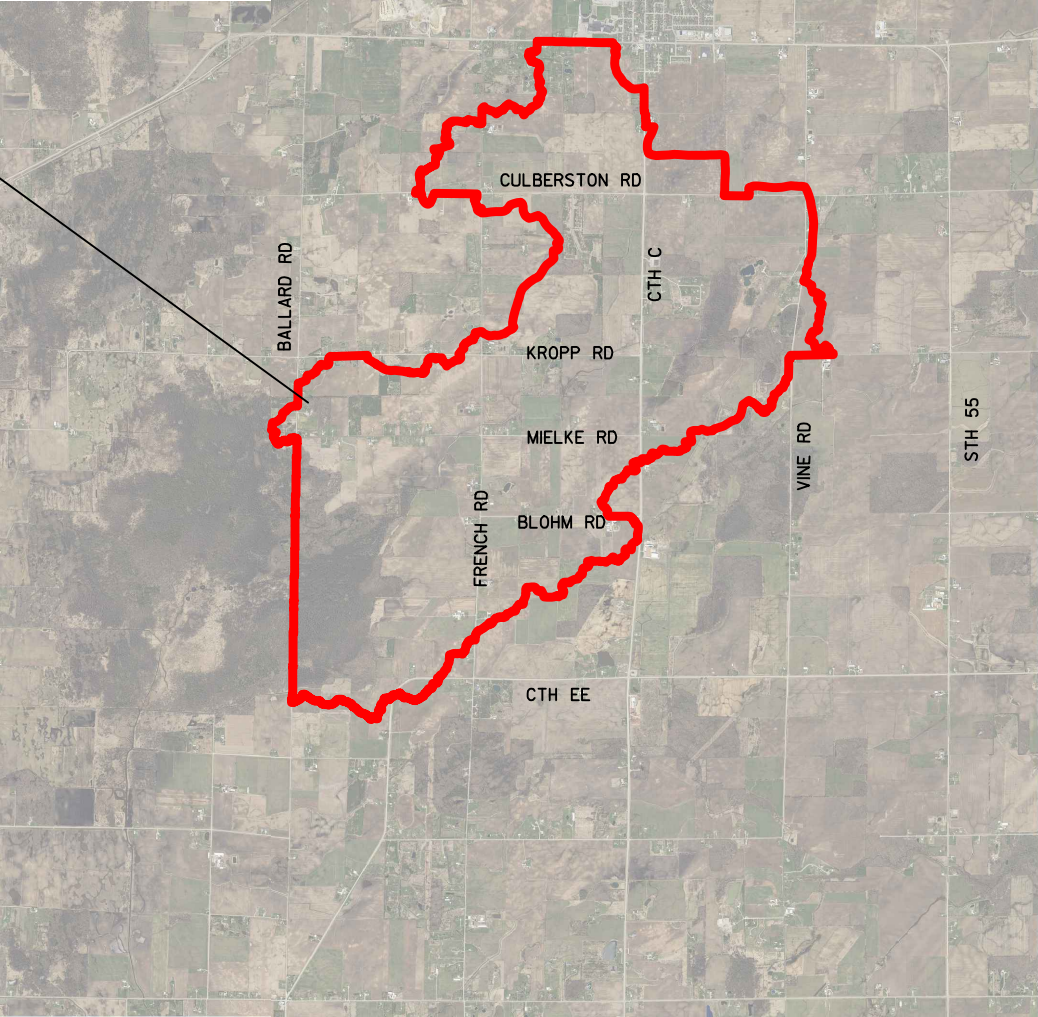

INDEX OF DRAWINGS	
C100 - COVER SHEET	
OV 100	
OV 101	
OV 102	
OV 103	
OV 104	
OV 105	
C200-C206 P&P BALLARD RD	
C207-C211 P&P D01	
C212-C216 P&P D03	
C217-C221 P&P D04	
C222-C223 P&P D05	
C224 P&P D05A	
C225-C226 P&P D06	
C227-C232 P&P D07	
C233-C237 P&P D08	
C238-C239 P&P D08A	
C240 P&P D08B	
C241-C242 P&P D08C	
C243-C244 P&P D09	
C245-C246 P&P D09A	
C247-C249 P&P D10	
C250 P&P D11	
C251-C256 P&P D14	
C257-C258 P&P D14A	
C259-C262 P&P D15	
C263-C265 P&P D20	
C266 P&P D22	
C300 X-SECTIONS D01,D03,D04	
C301 X-SECTIONS D04,D05,D05A	
C302 X-SECTIONS D06,D07	
C303 X-SECTIONS D08,D08A	
C304 X-SECTIONS D08A,D08C	
C305 X-SECTIONS D09,D09A,D10	
C306 X-SECTIONS D11,D14	
C307 X-SECTIONS D14,D14A,D15	
C308 X-SECTIONS D20,D22	

Omni

ASSOCIATES

ONE SYSTEMS DRIVE
APPLETON, WI 54914
(920) 735-6900

REV.	DATE	DESCRIPTION
1	7/24/20	PROPOSED
2	11/10/23	ADDED CULVERT AND STRUCTURE LABELS
3	6/17/24	SHEET DESCRIPTIONS

SHEET DESCRIPTION

COVER SHEET


PROJECT MANAGER: RDG

PROJ NO: M1485A17



DATE: 5/18/2022

DRAWING NO.

C100

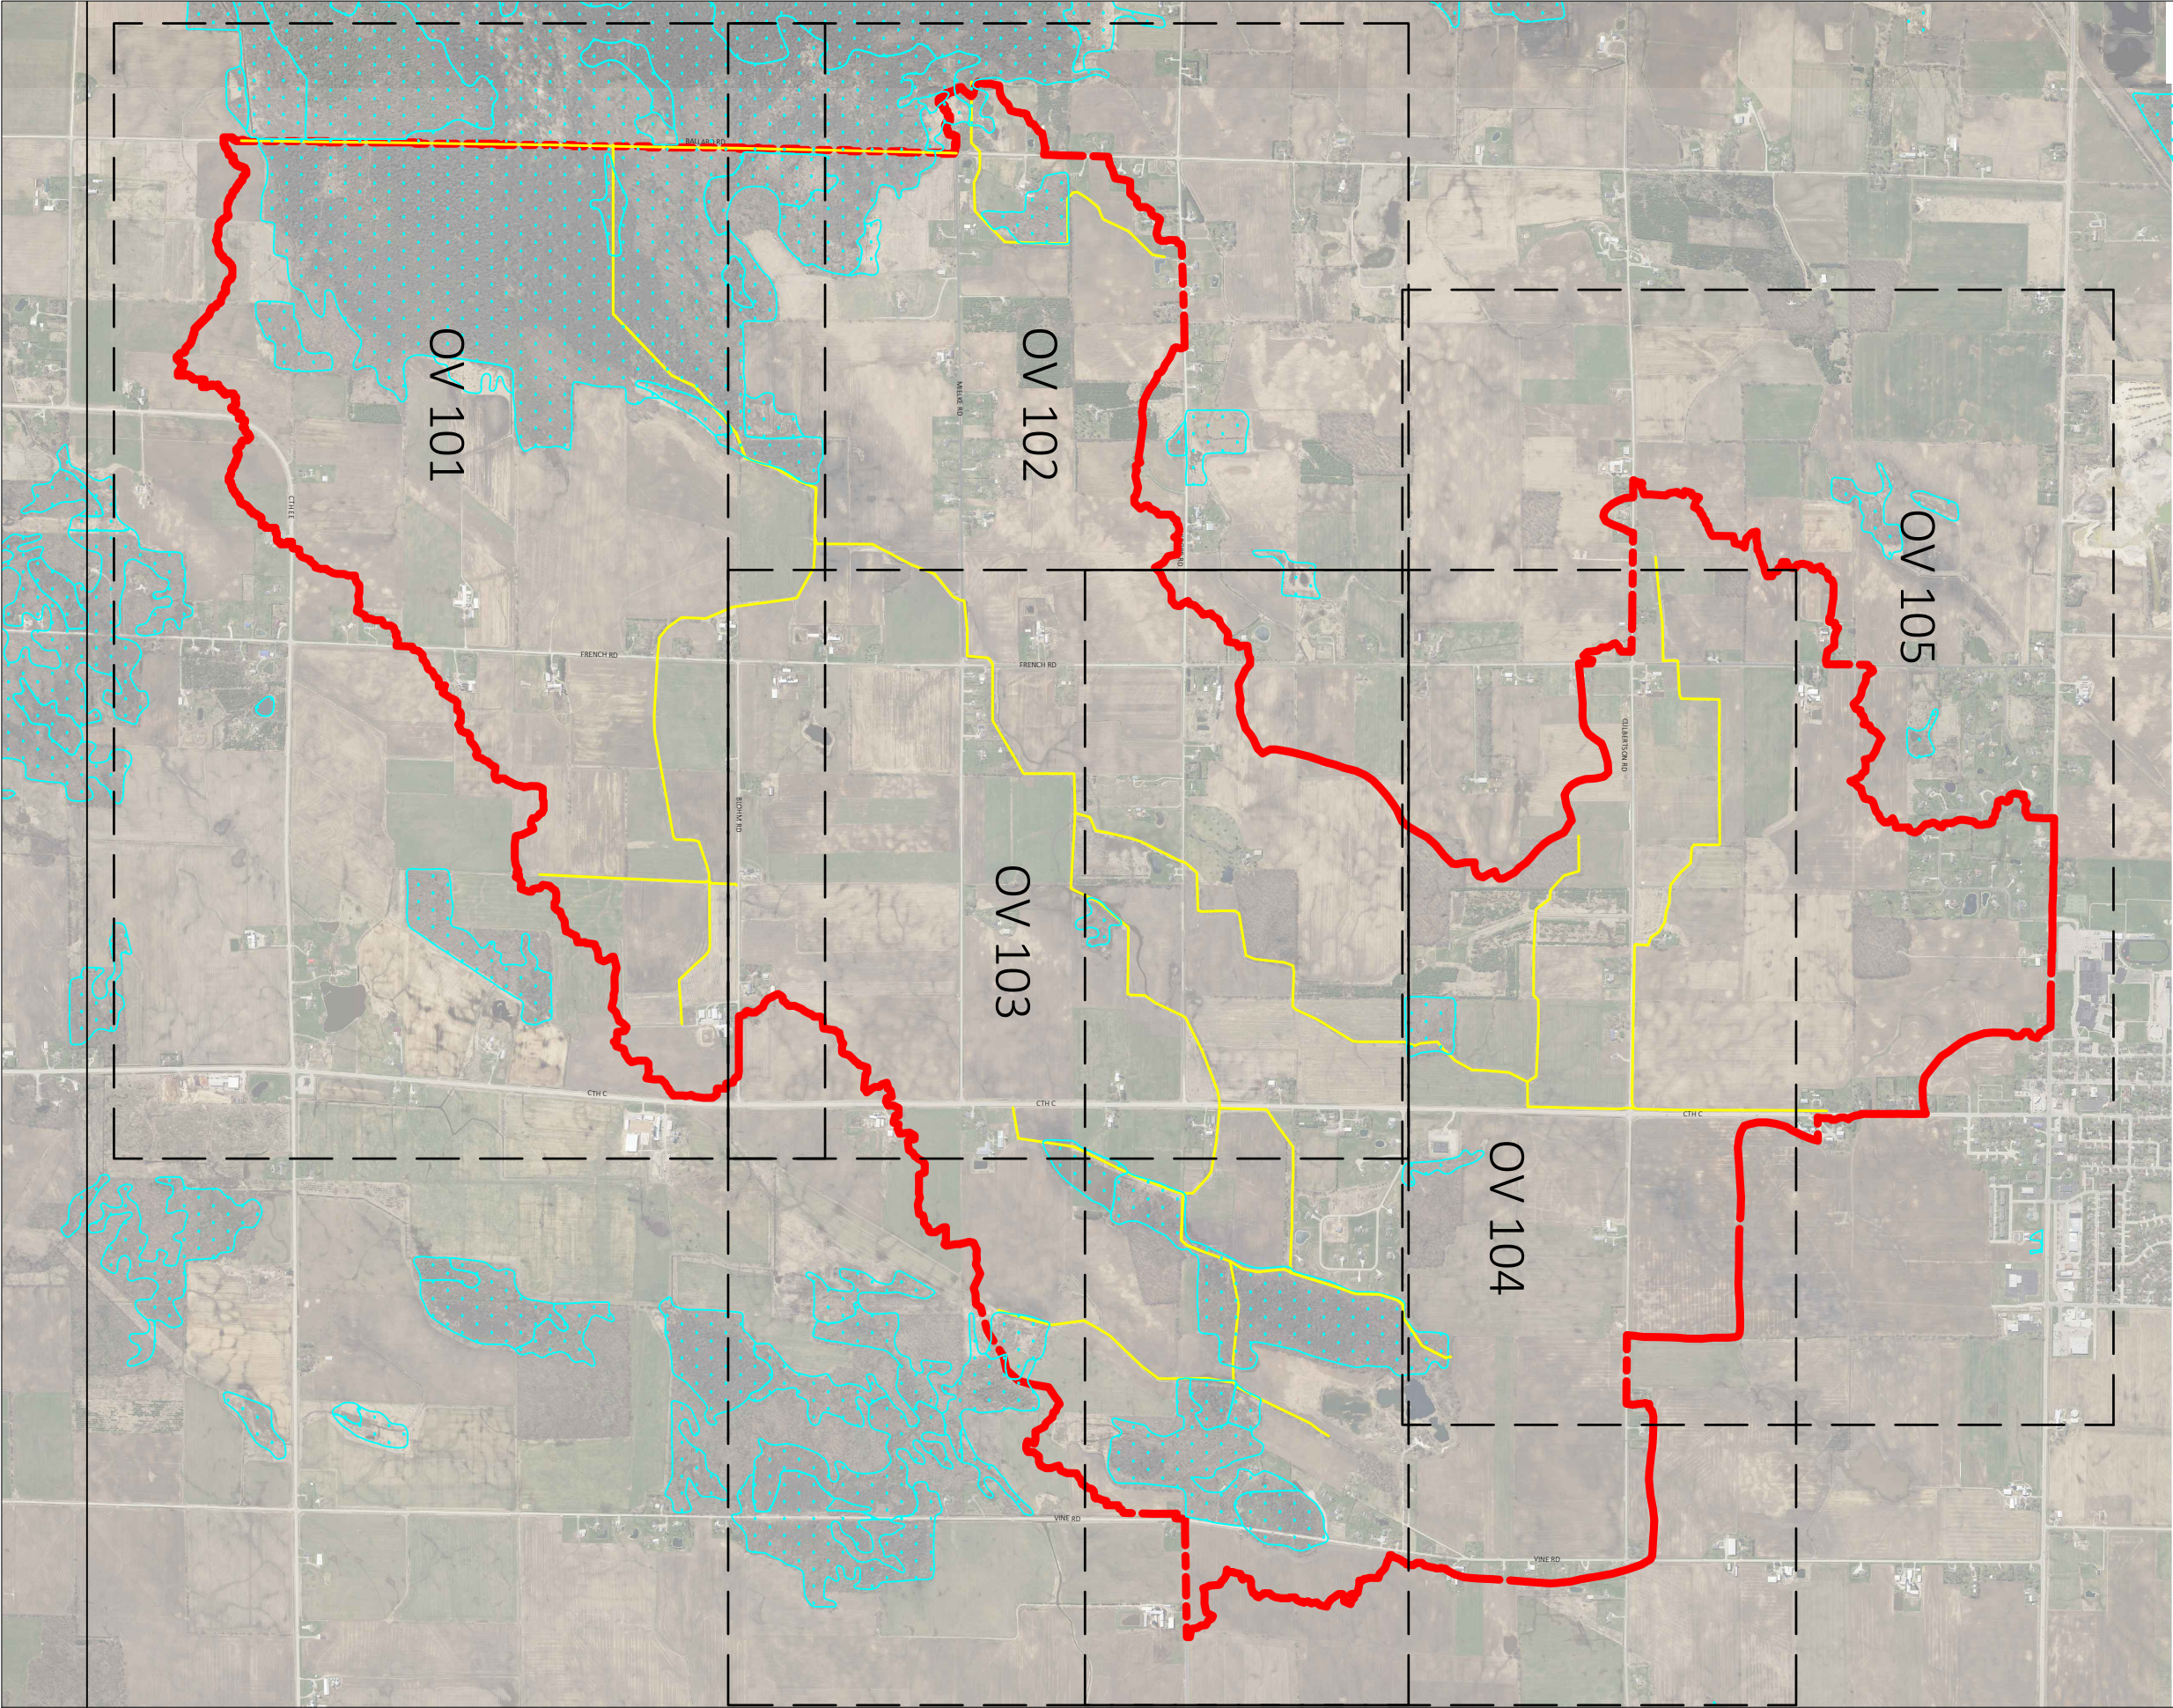

LOCATION MAP

 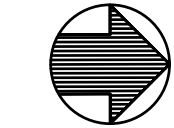



**DUCK CREEK DISTRICT ANNEXATION
DRAINAGE BOARD
OUTAGAMIE COUNTY, WI**

Omni
ASSOCIATES
a Westwood company
ONE SYSTEMS DRIVE
APPLETON, WI 54914
(920) 735-6900

REV.	DATE	DESCRIPTION


SHEET DESCRIPTION
OVERVIEW
PROJECT MANAGER: RDG
PROJ NO: M1485A17
DATE: 10/07/2020
DRAWING NO.
OV 100

File Name: F:\Municipal\Jobs\M1485A17 - Drainage Board\Civil 3D 2018 DC\SheetsPlan\Duck-Creek-Drainage-Siteplan.dwg
Plotted By: JLS TODDARD on 11/11/2020 at 11:15 AM

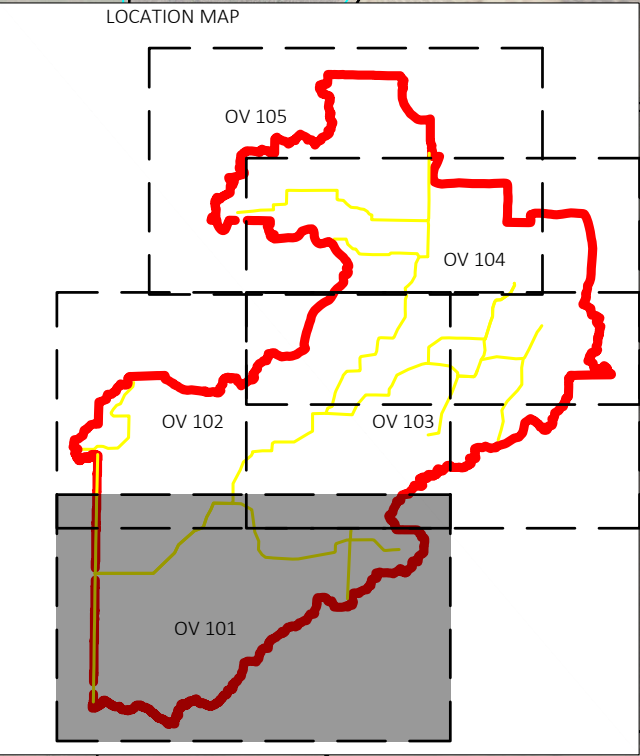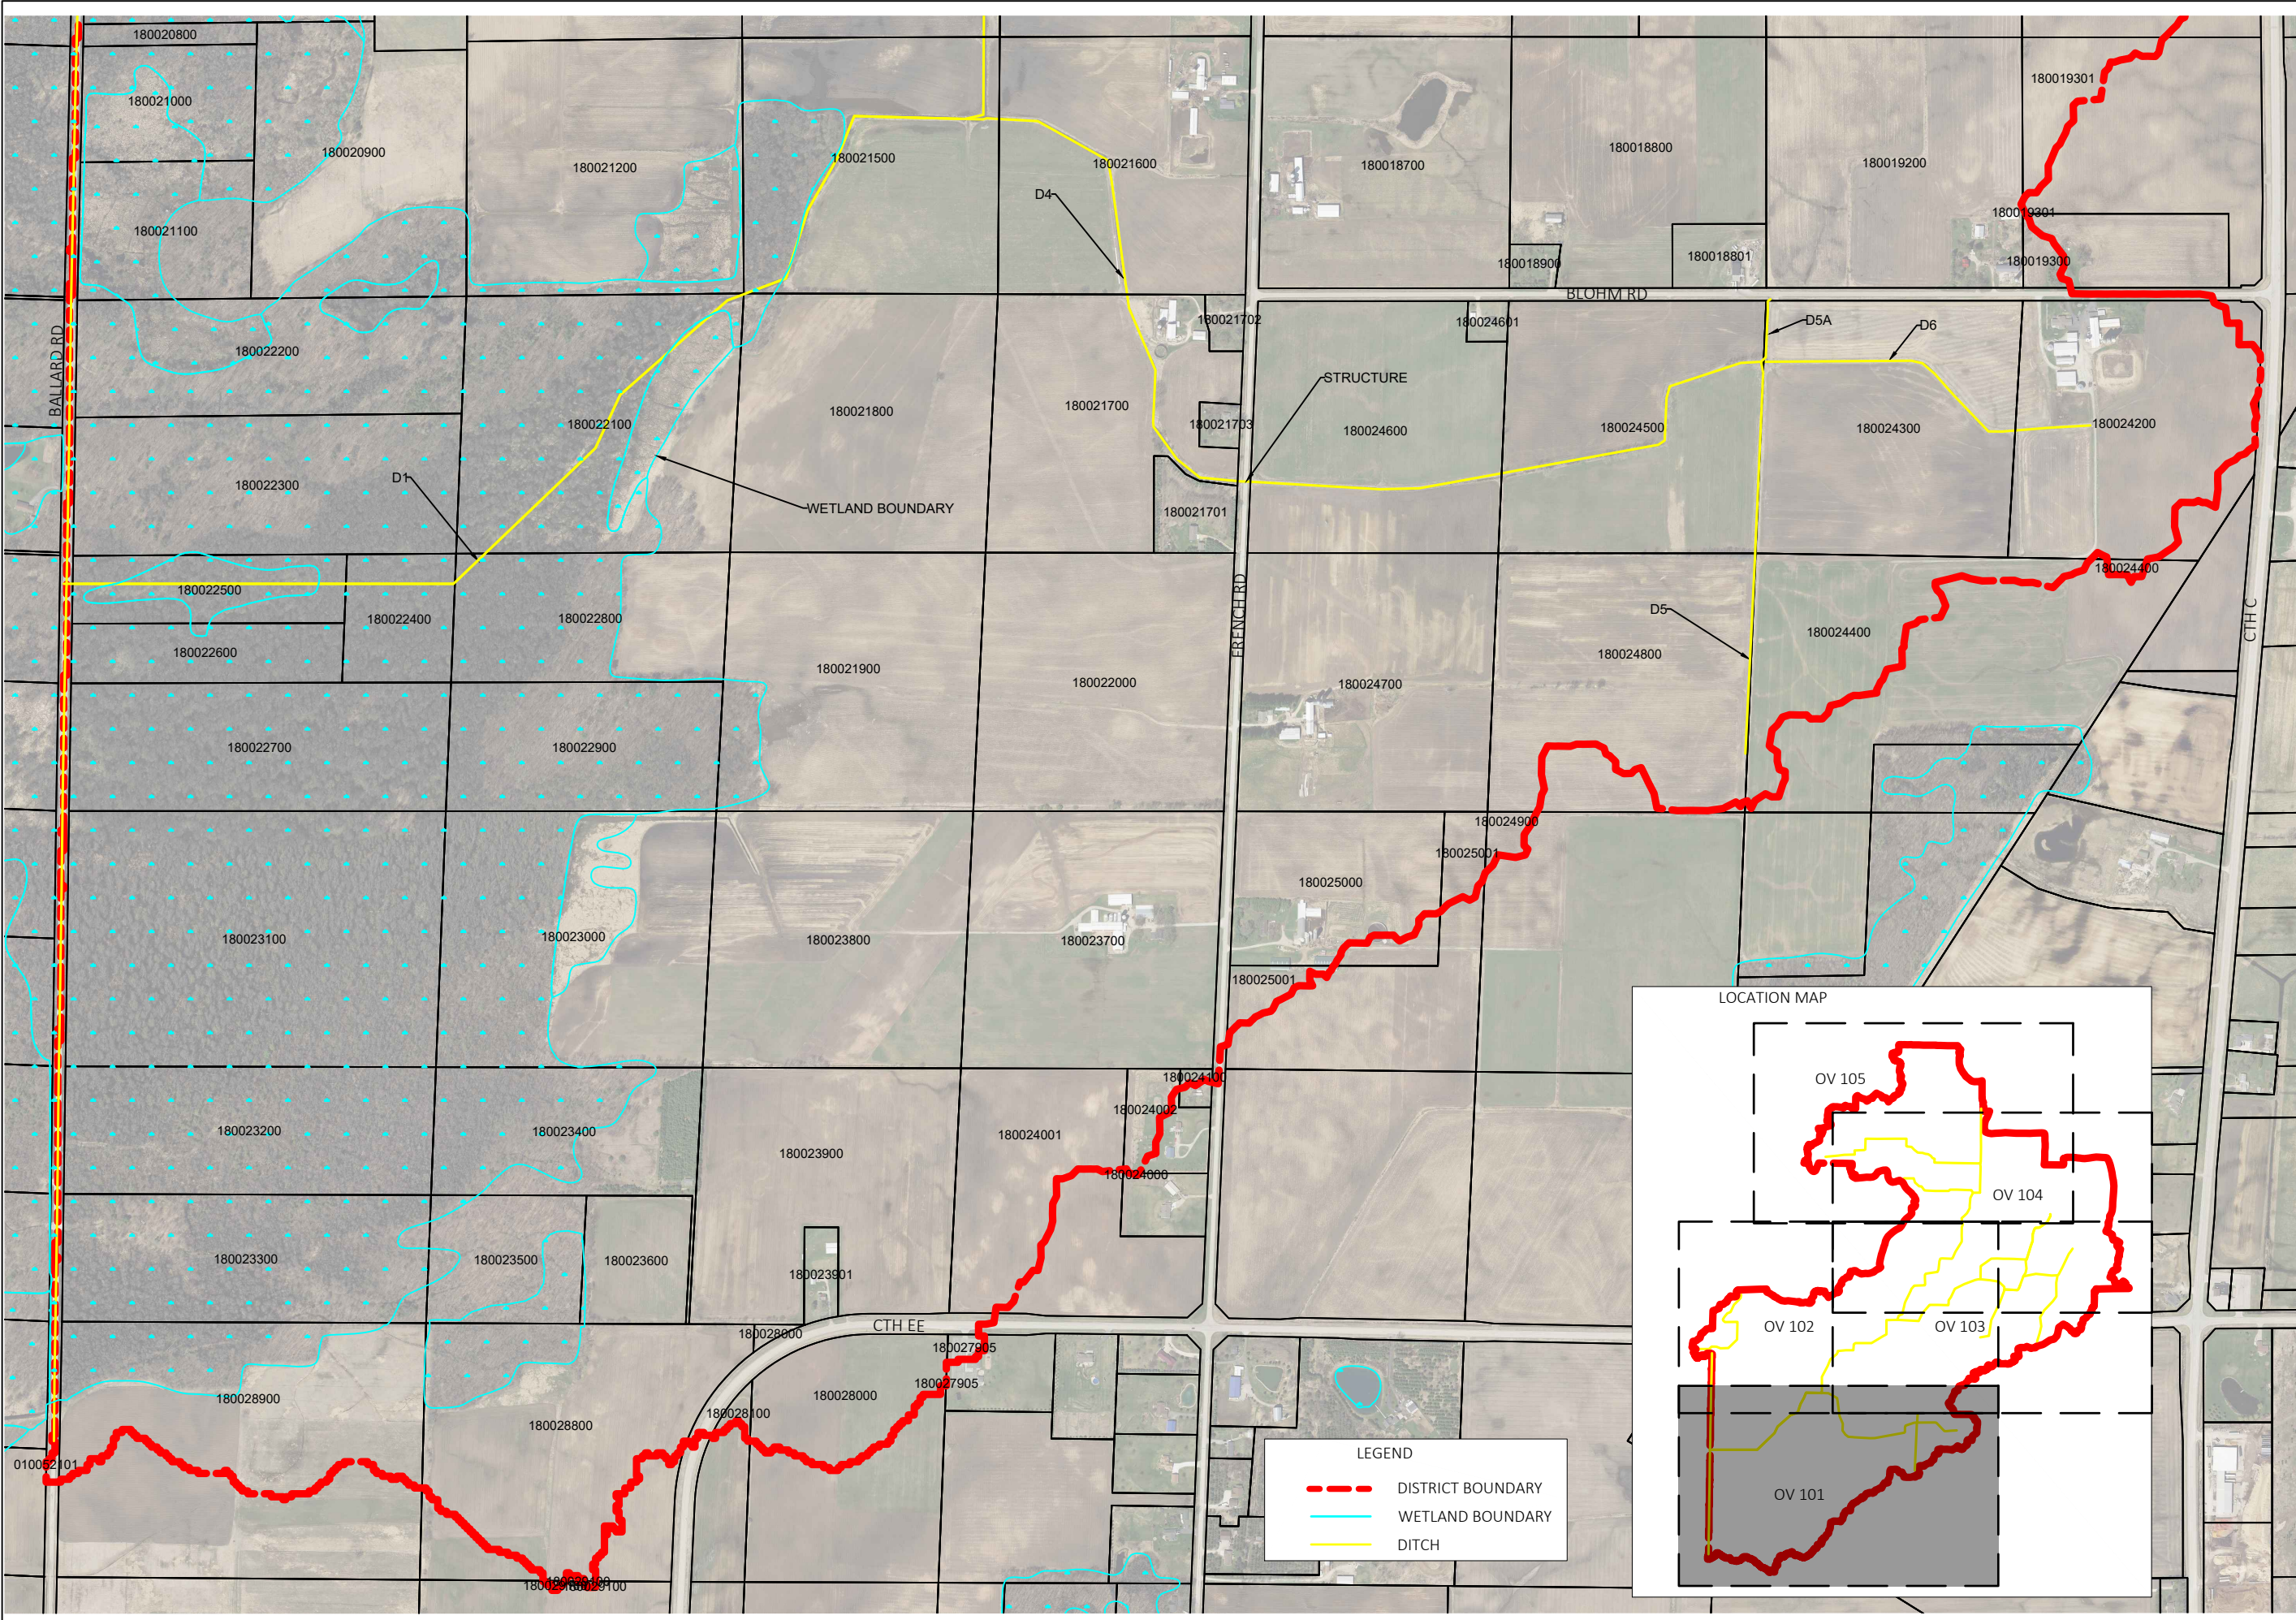


LEGEND

- DISTRICT BOUNDARY
- WETLAND BOUNDARY
- DITCH

 

NORTH

 

DRAWING SCALE

DUCK CREEK DISTRICT ANNEXATION DRAINAGE BOARD OUTAGAMIE COUNTY, WI

Omni
ASSOCIATES
a Westwood company
ONE SYSTEMS DRIVE
APPLETON, WI 54914
(920) 735-6900

REV.	DATE	DESCRIPTION

SHEET DESCRIPTION

OVERVIEW

PROJECT MANAGER: RDG
PROJ NO: M1485A17
DATE: 10/07/2020

DRAWING NO.


OV 101

© 2014 Omni Associates, Inc. — This design, drawing and detail is the copyrighted property of Omni Associates, Inc. No part shall be copied, duplicated, distributed or reproduced in any manner without written consent of Omni Associates, Inc.



0 400 800
DRAWING SCALE

**DUCK CREEK DISTRICT ANNEXATION
DRAINAGE BOARD
OUTAGAMIE COUNTY, WI**

 [illegible]

OVERVIEW

PROJECT MANAGER: RDG

PROJ NO: M1485A17

DATE: 10/07/2020


DRAWING NO.

OV 102



DRAWING SCALE

**DUCK CREEK DISTRICT ANNEXATION
DRAINAGE BOARD
OUTAGAMIE COUNTY, WI**

 [illegible]

SHEET DESCRIPTION


OVERVIEW

PROJECT MANAGER: RDG

PROJ NO: M1485A17

DATE: 10/07/2020


DRAWING NO.

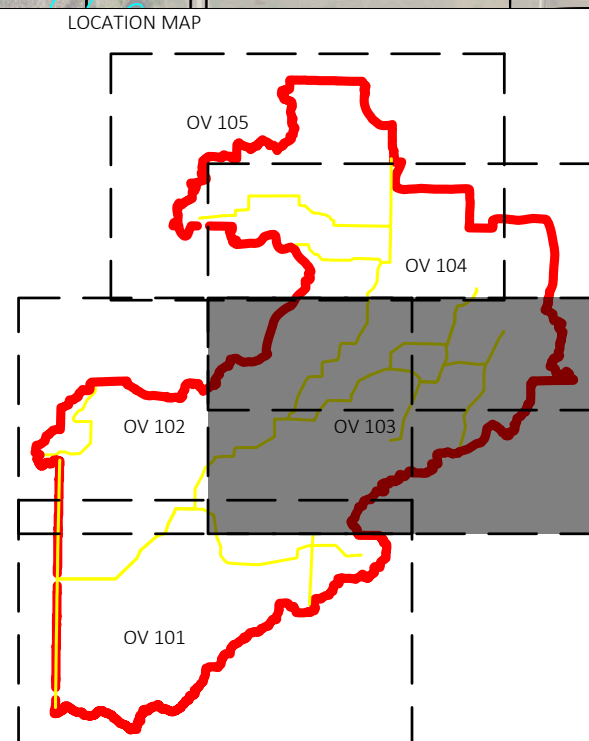OV 103


LEGEND

- DISTRICT BOUNDARY
- WETLAND BOUNDARY
- DITCH

File Name: F:\Municipal\Jobs\M1485A17 - Drainage Board\Civil 3D 2018 DC\SheetsPlan\Duck-Creek-Drainage-Siteplan.dwg
Plotted By: JLS TODDARD on 11/11/2020 at 11:16 AM

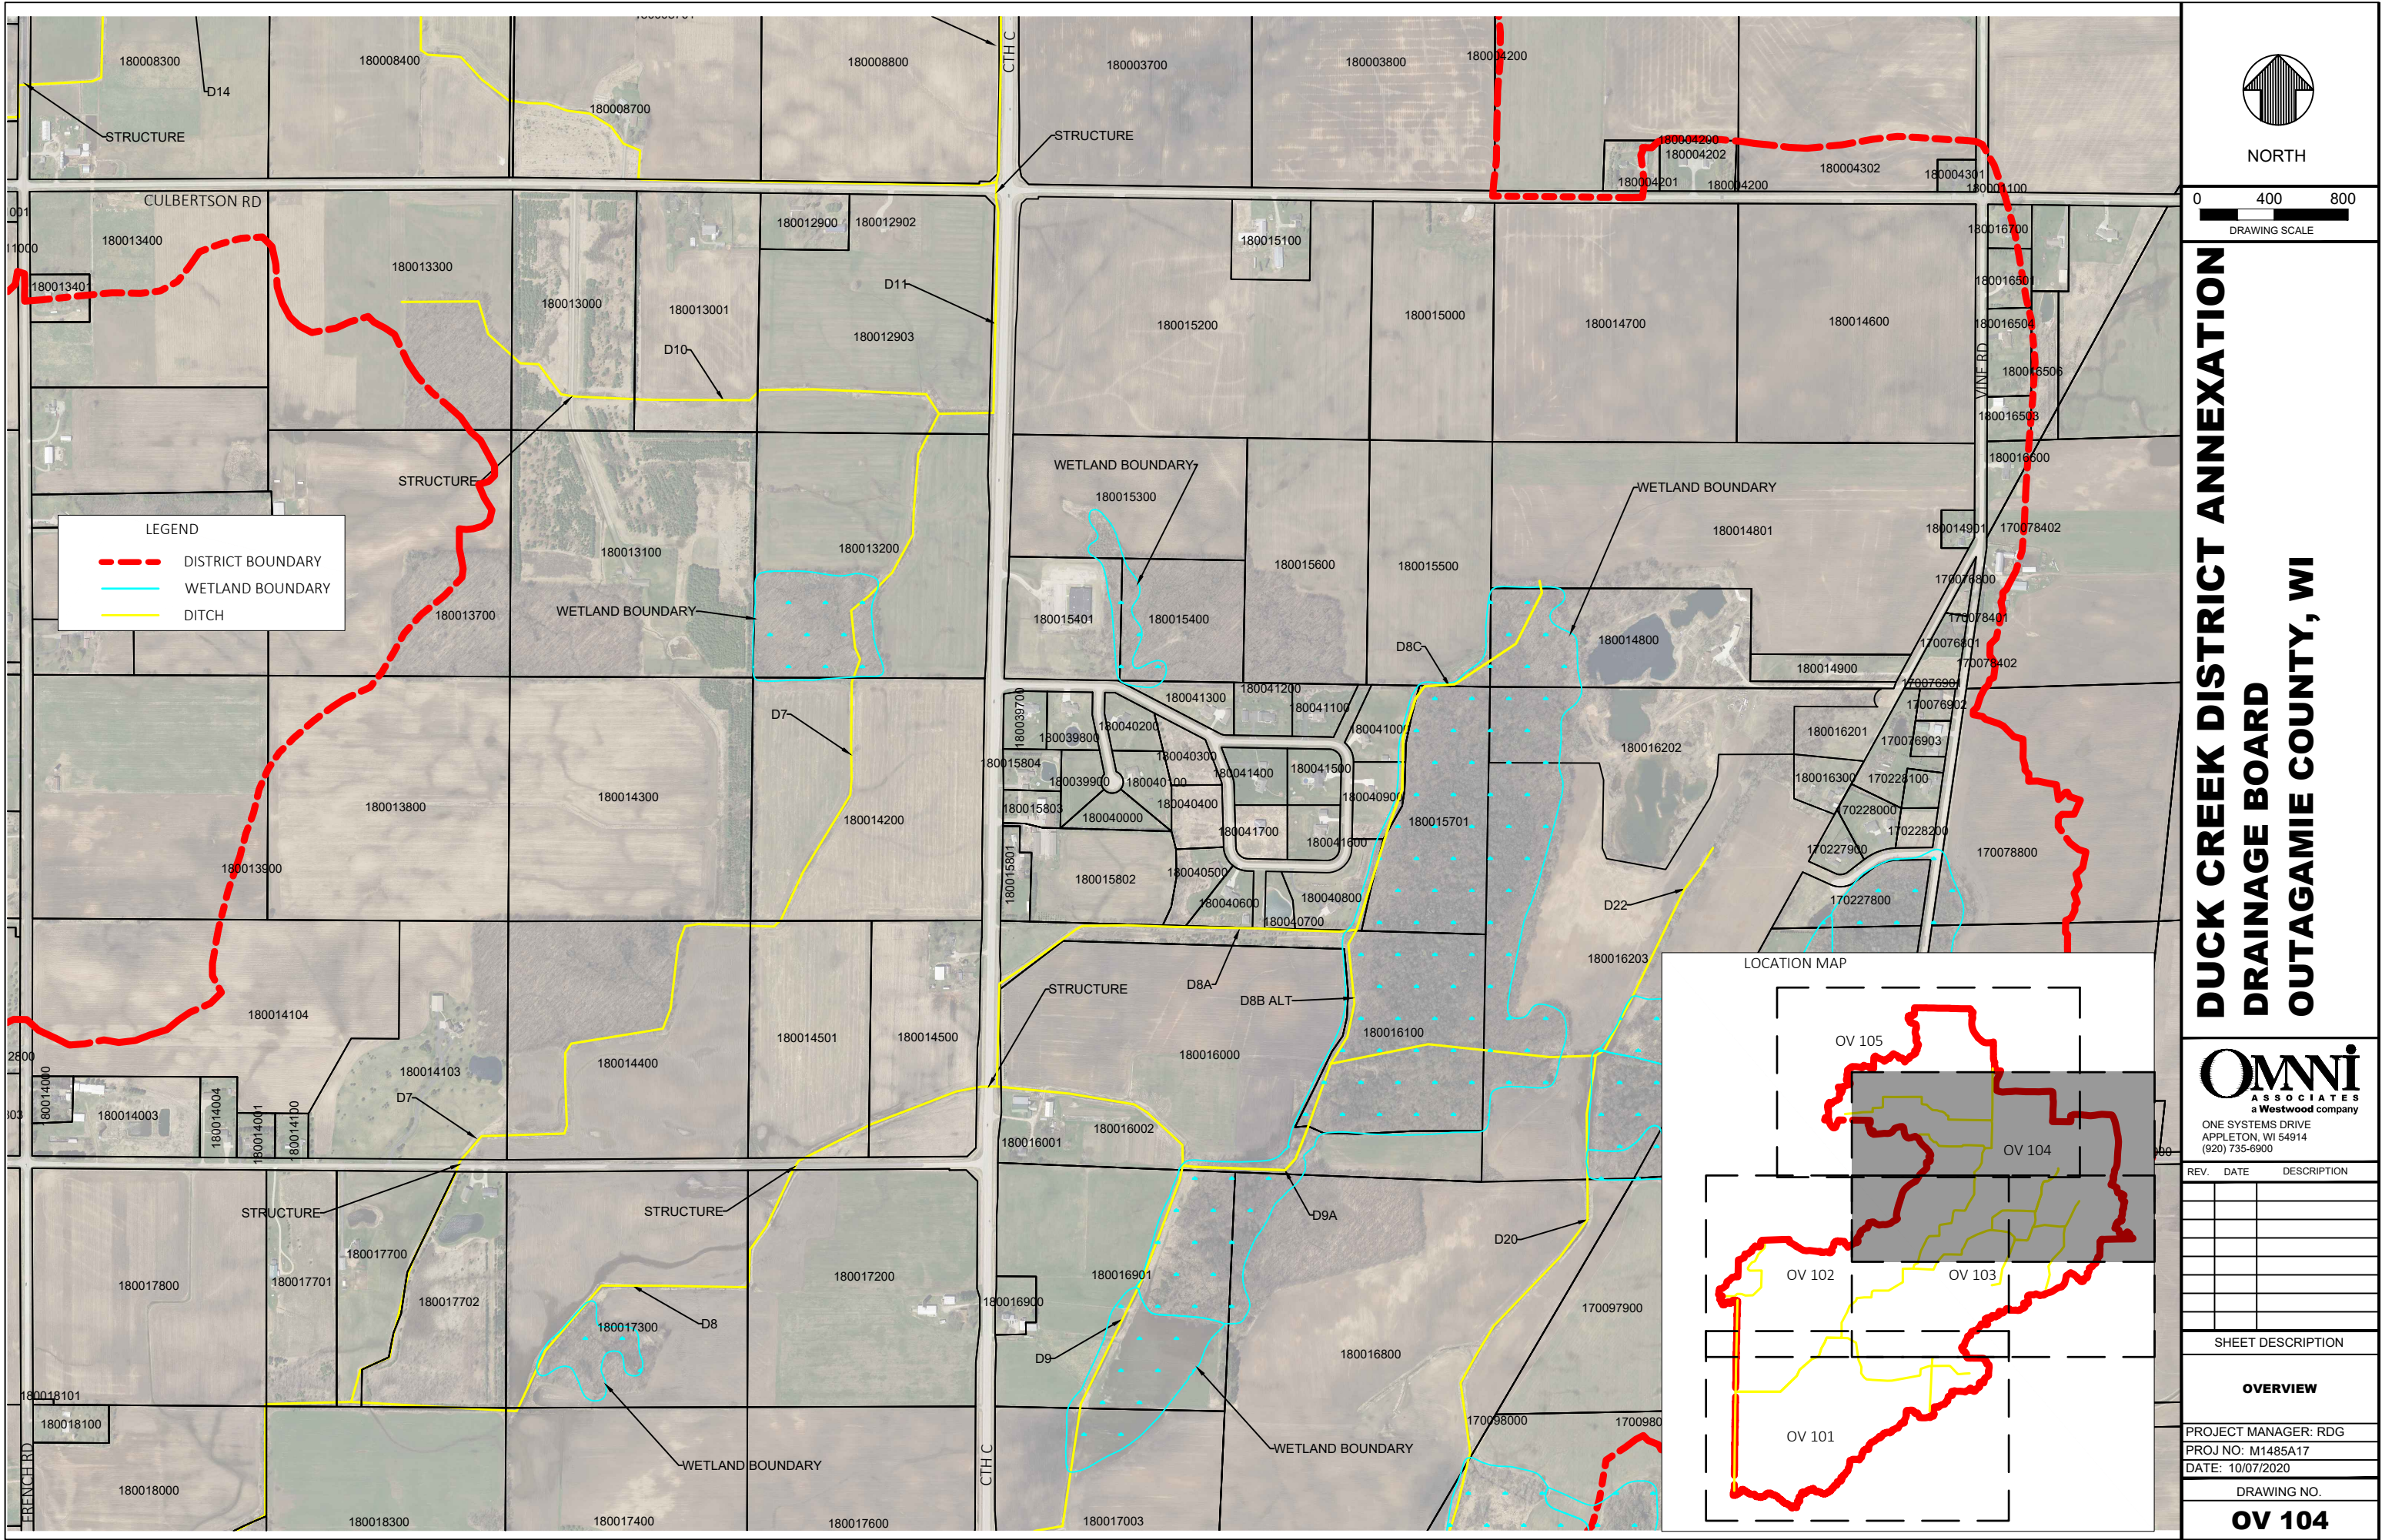

NORTH

 

DRAWING SCALE

DUCK CREEK DISTRICT ANNEXATION DRAINAGE BOARD OUTAGAMIE COUNTY, WI



ONE SYSTEMS DRIVE
APPLETON, WI 54914
(920) 735-6900

REV.	DATE	DESCRIPTION

SHEET DESCRIPTION

OVERVIEW


PROJECT MANAGER: RDG
PROJ NO: M1485A17
DATE: 10/07/2020

DRAWING NO.

OV 104


© 2014 OMNI Associates, Inc. — This design, drawing and detail is the copyrighted property of OMNI Associates, Inc. No part shall be copied, duplicated, distributed or reproduced in any manner without written consent of OMNI Associates, Inc.

File Name: F:\Municipal\Jobs\M1485A17 - Drainage Board\Civil 3D 2018 DC\SheetsPlan\Duck-Creek-Drainage-Siteplan.dwg
Plotted By: JLS TODDARD on 11/11/2020 at 11:16 AM

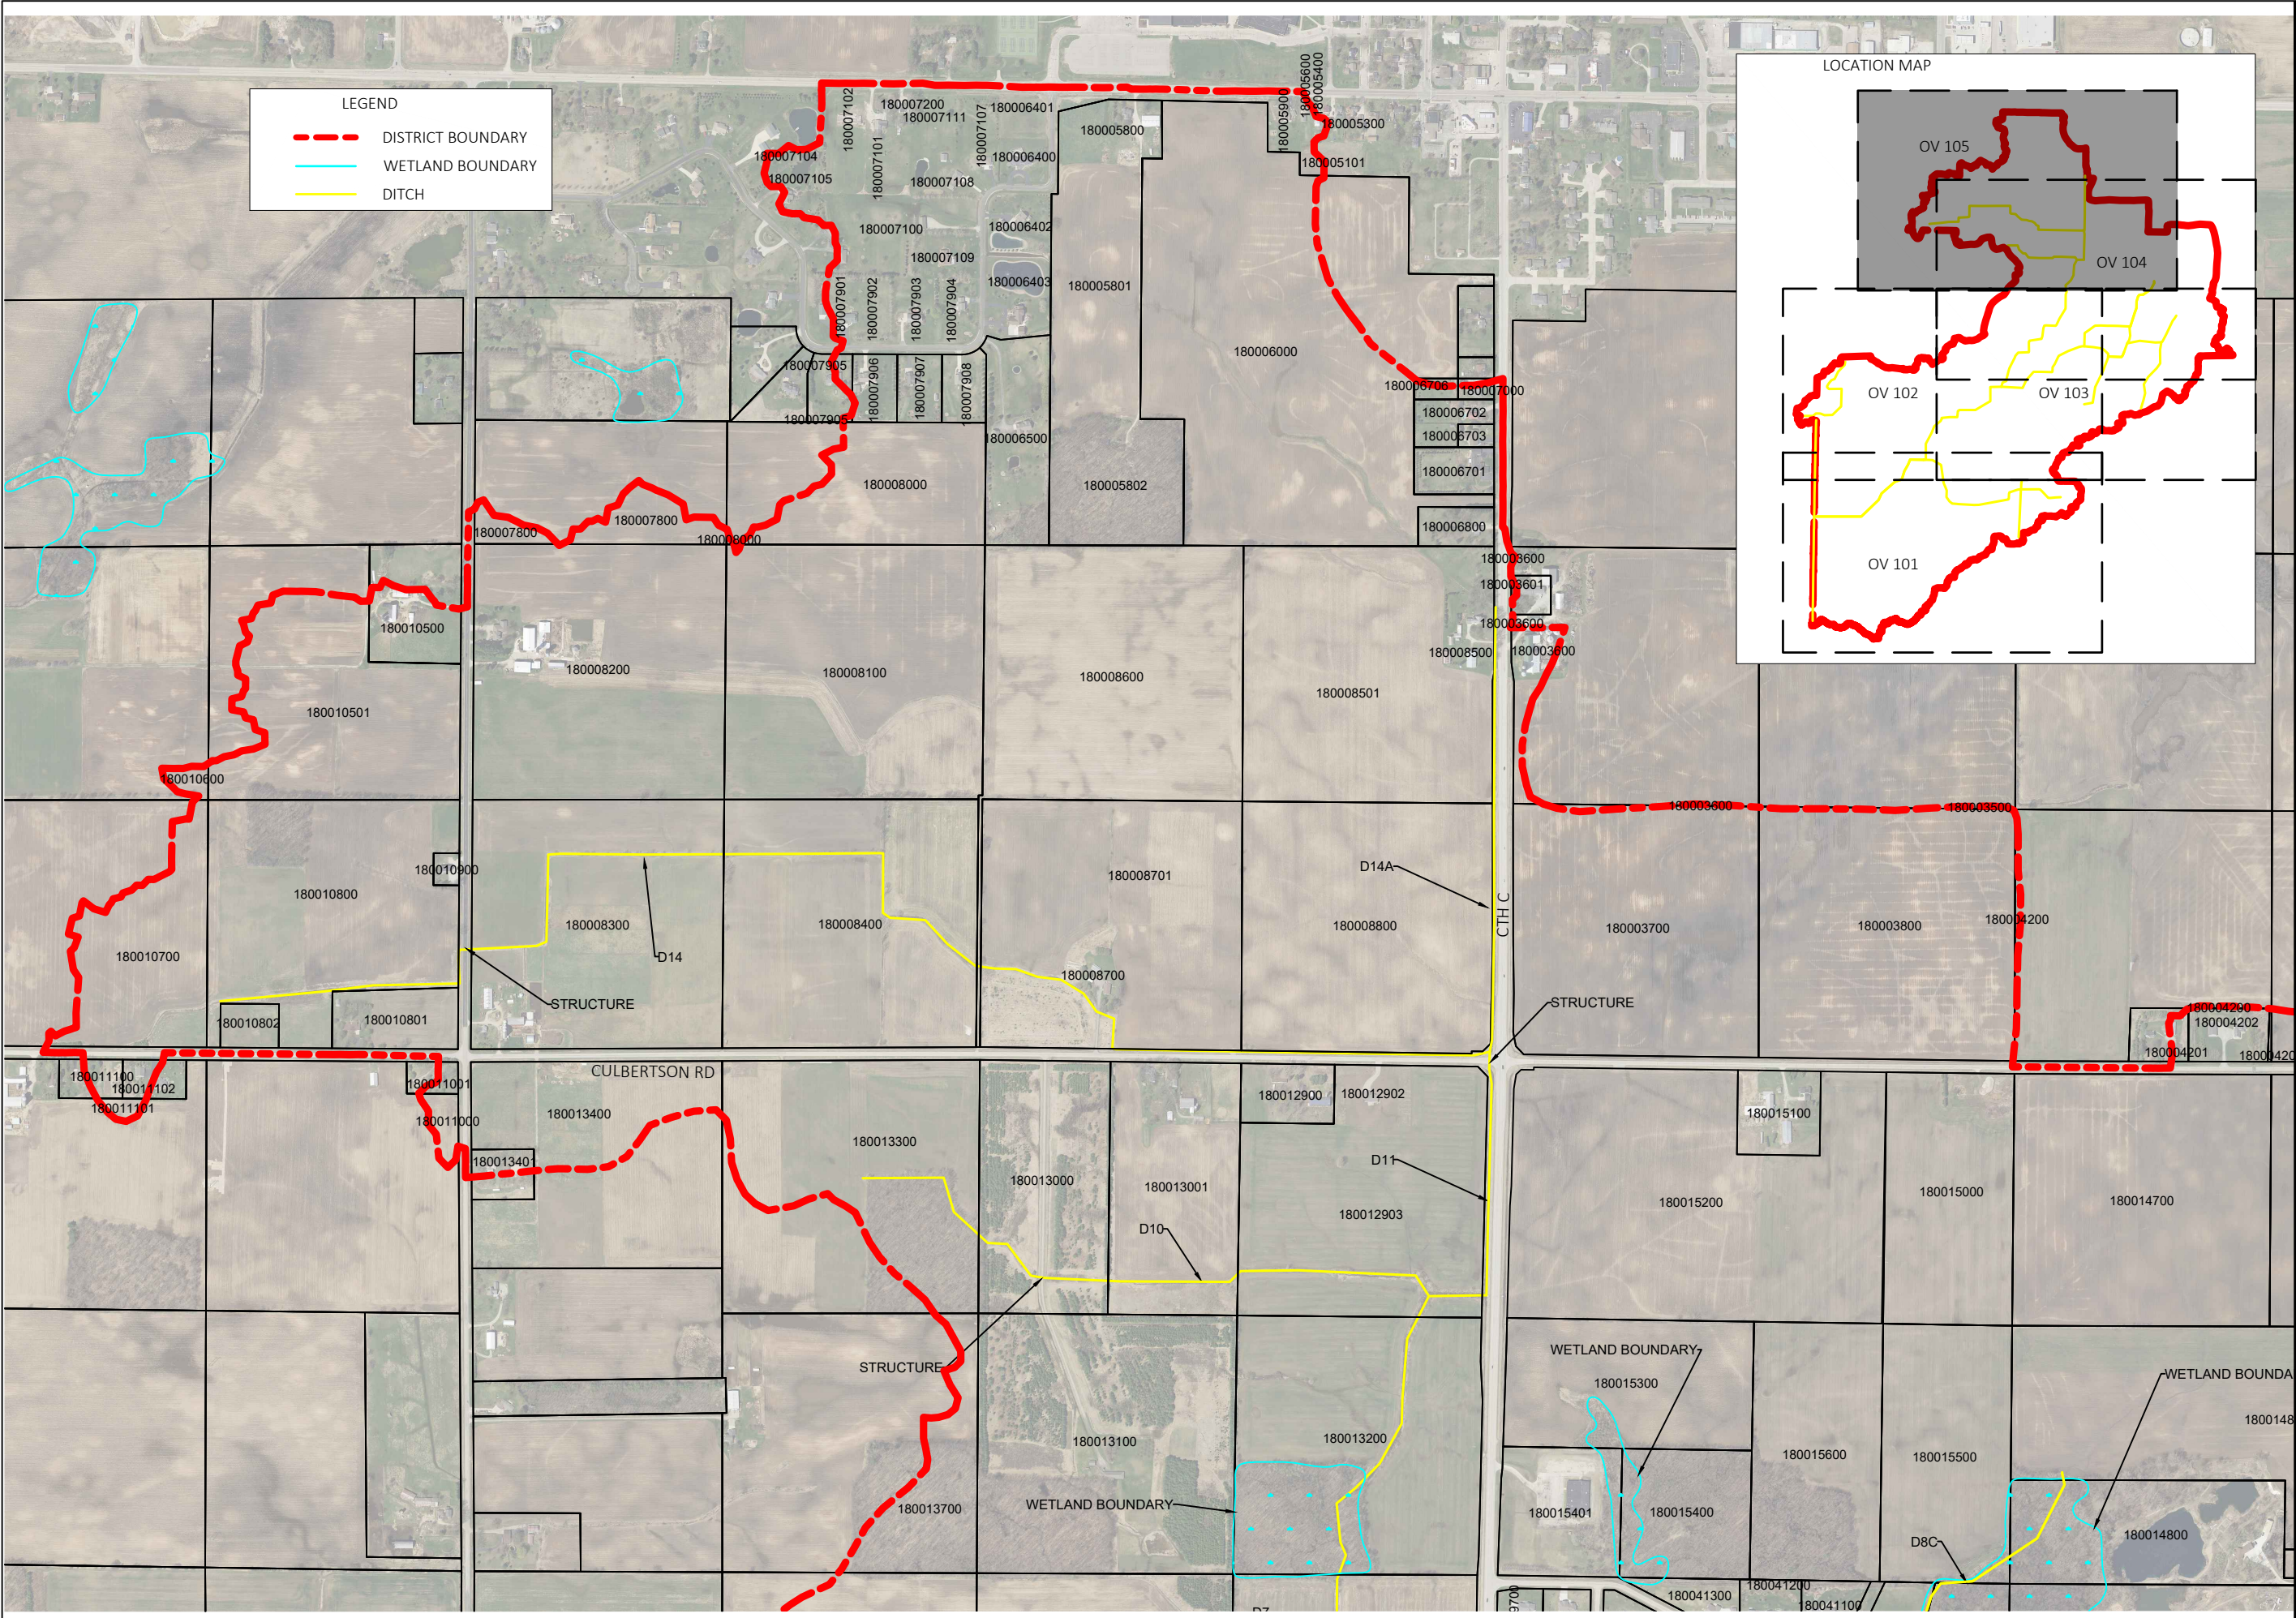

LEGEND

- DISTRICT BOUNDARY
- WETLAND BOUNDARY
- DITCH

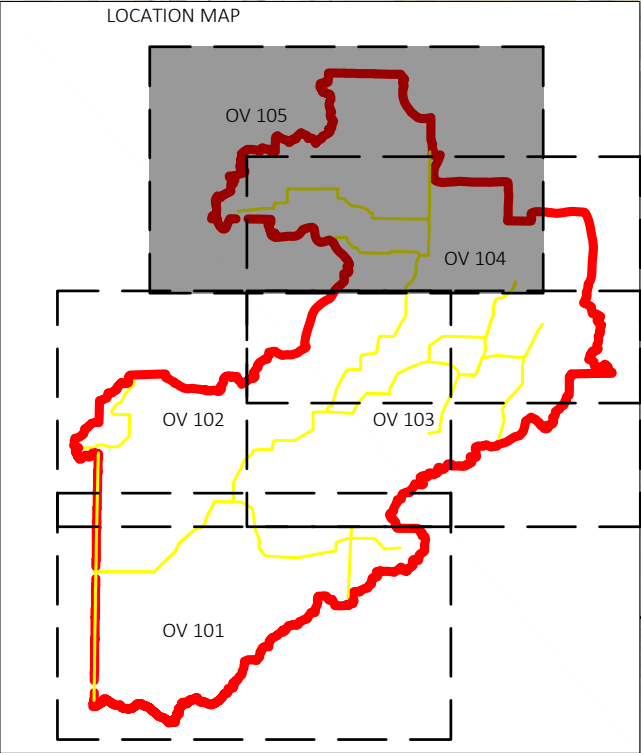

NORTH

0 400 800

DRAWING SCALE

**DUCK CREEK DISTRICT ANNEXATION
OUTAGAMIE COUNTY DRAINAGE BOARD
APPLETON, WI**

OMNI
ASSOCIATES
a Westwood company

ONE SYSTEMS DRIVE
APPLETON, WI 54914
(920) 735-6900

REV.	DATE	DESCRIPTION

SHEET DESCRIPTION



OVERVIEW

PROJECT MANAGER: RDG
PROJ NO: M1485A17
DATE: 10/07/2020

DRAWING NO.
OV 105

© 2014 OMNI Associates, Inc. — This design, drawing and detail is the copyrighted property of OMNI Associates, Inc. No part shall be copied, duplicated, distributed or reproduced in any manner without written consent of OMNI Associates, Inc.

File Name: F:\Municipal\Jobs\M1485A17 - Drainage Board\Civil 3D 2018 DC\SheetsPlan\Duck-Creek-Drainage-PlanProfile_culverts.dwg
Plotted By: KASEPPANEN on 06/17/2024 at 08:35 AM

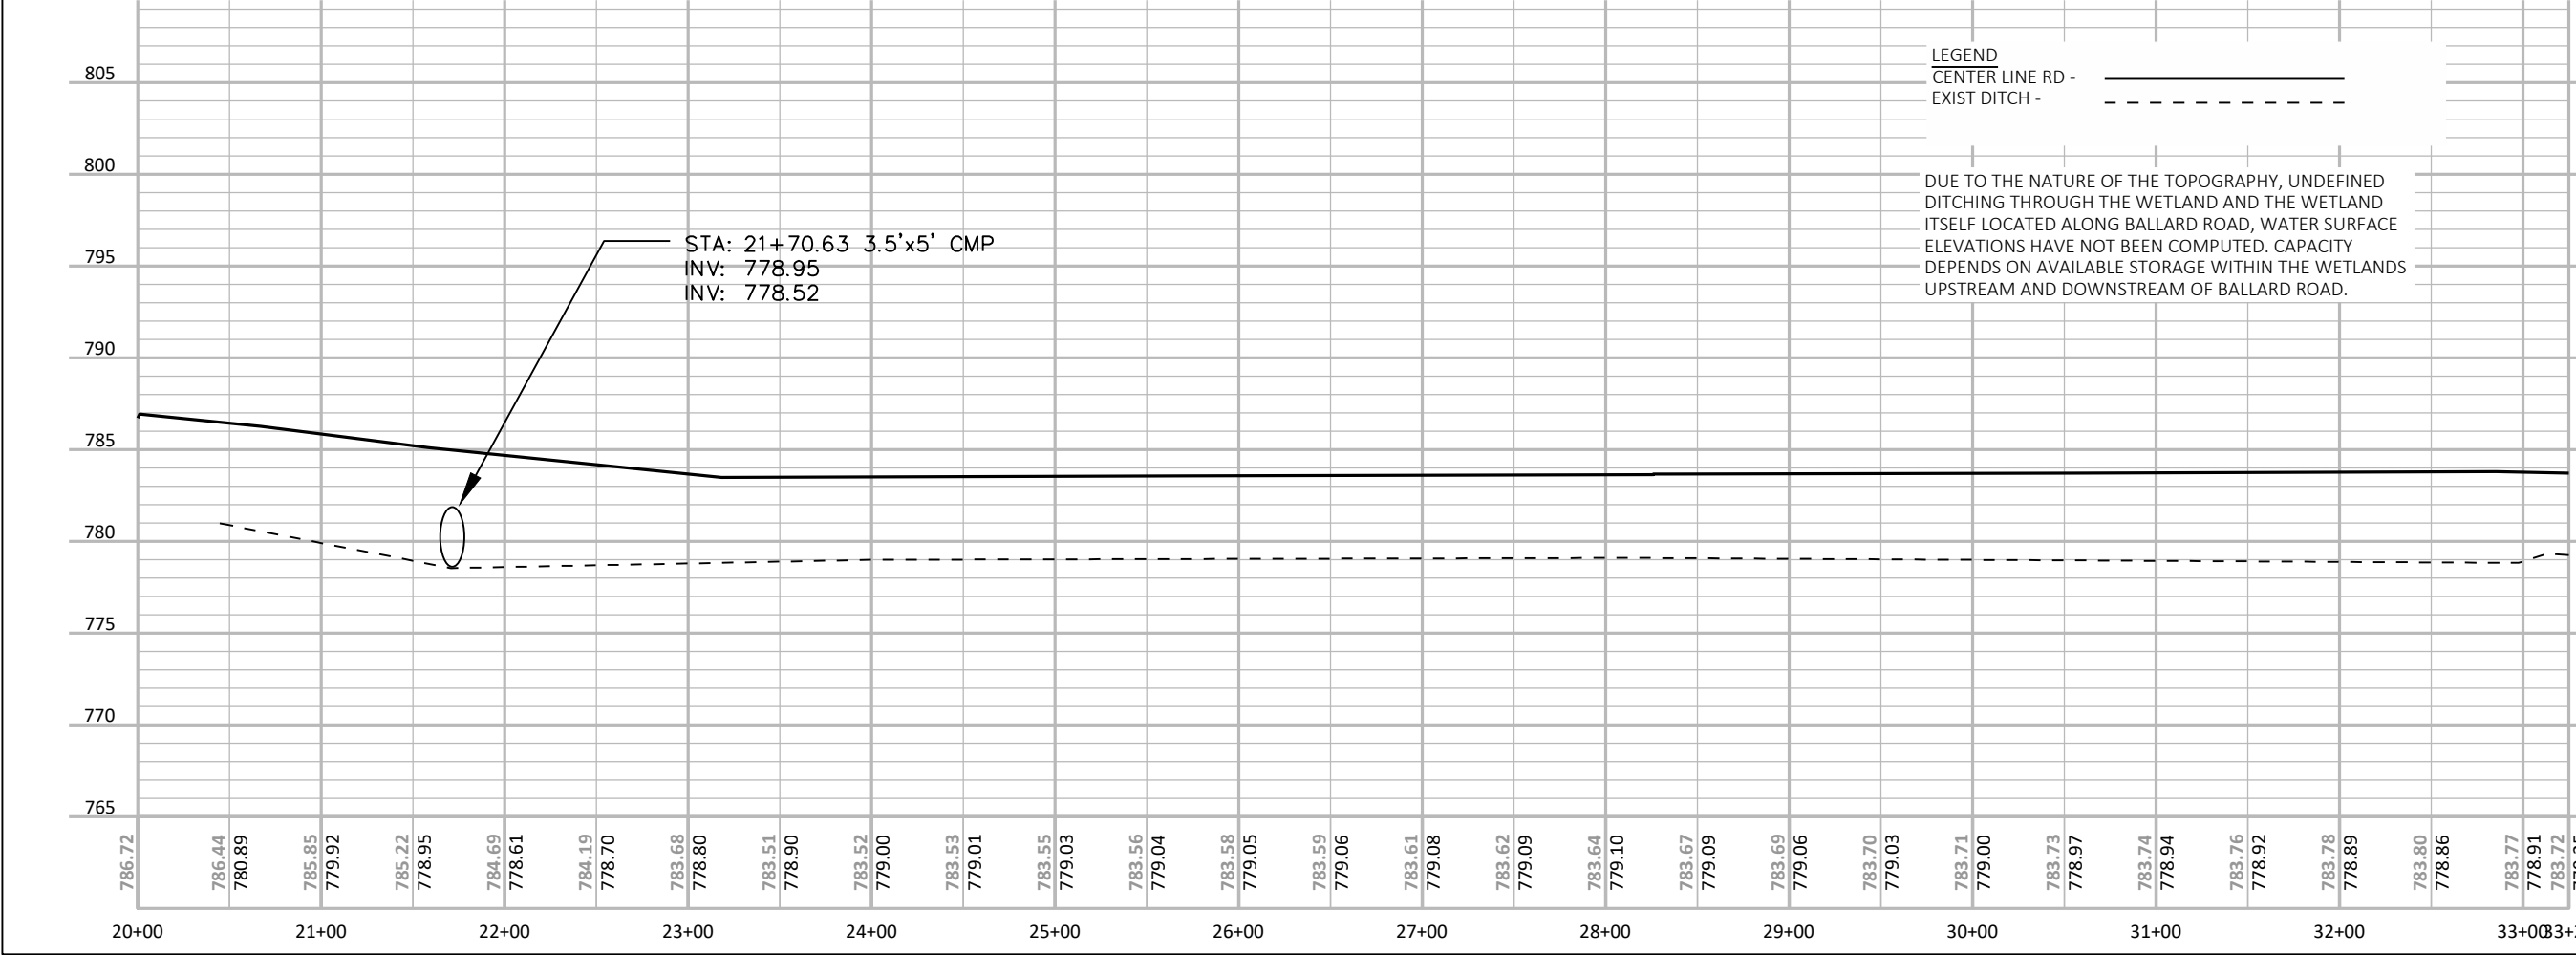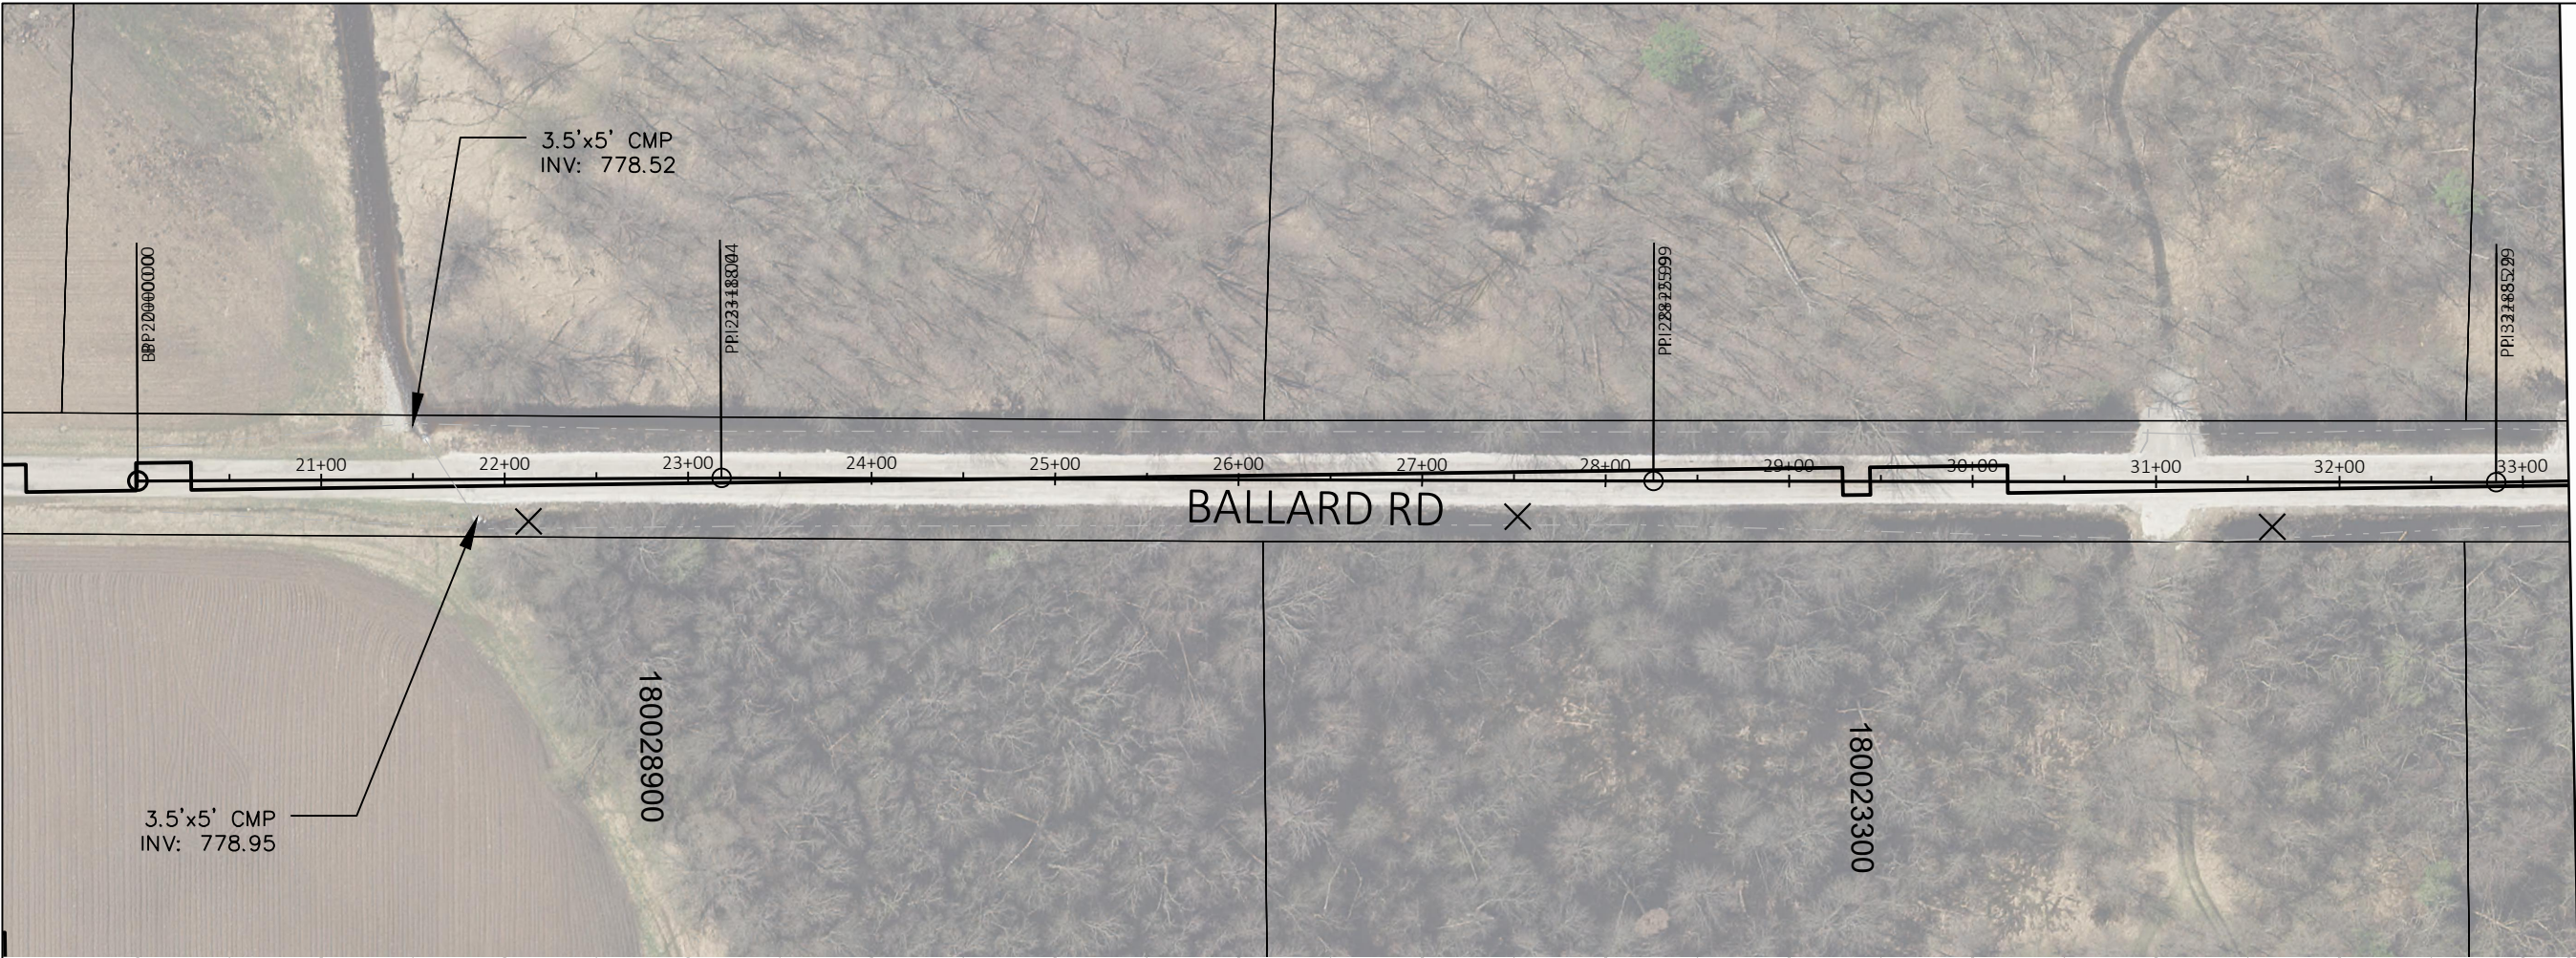



NORTH

0 50 100
DRAWING SCALE

DUCK CREEK DISTRCIT ANNEXATION DRAINAGE BOARD OUTAGAMIE COUNTY, WI



ONE SYSTEMS DRIVE
APPLETON, WI 54914
(920) 735-6900

REV.	DATE	DESCRIPTION


SHEET DESCRIPTION

**BALLARD ROAD
PLAN AND PROFILE**

PROJECT MANAGER: RDG
PROJ NO: M1485A17
DATE: 10/22/2020

DRAWING NO.
C200

© 2014 OMNI Associates, Inc. — This design, drawing and detail is the copyrighted property of OMNI Associates, Inc. No part shall be copied, duplicated, distributed or reproduced in any manner without written consent of OMNI Associates, Inc.

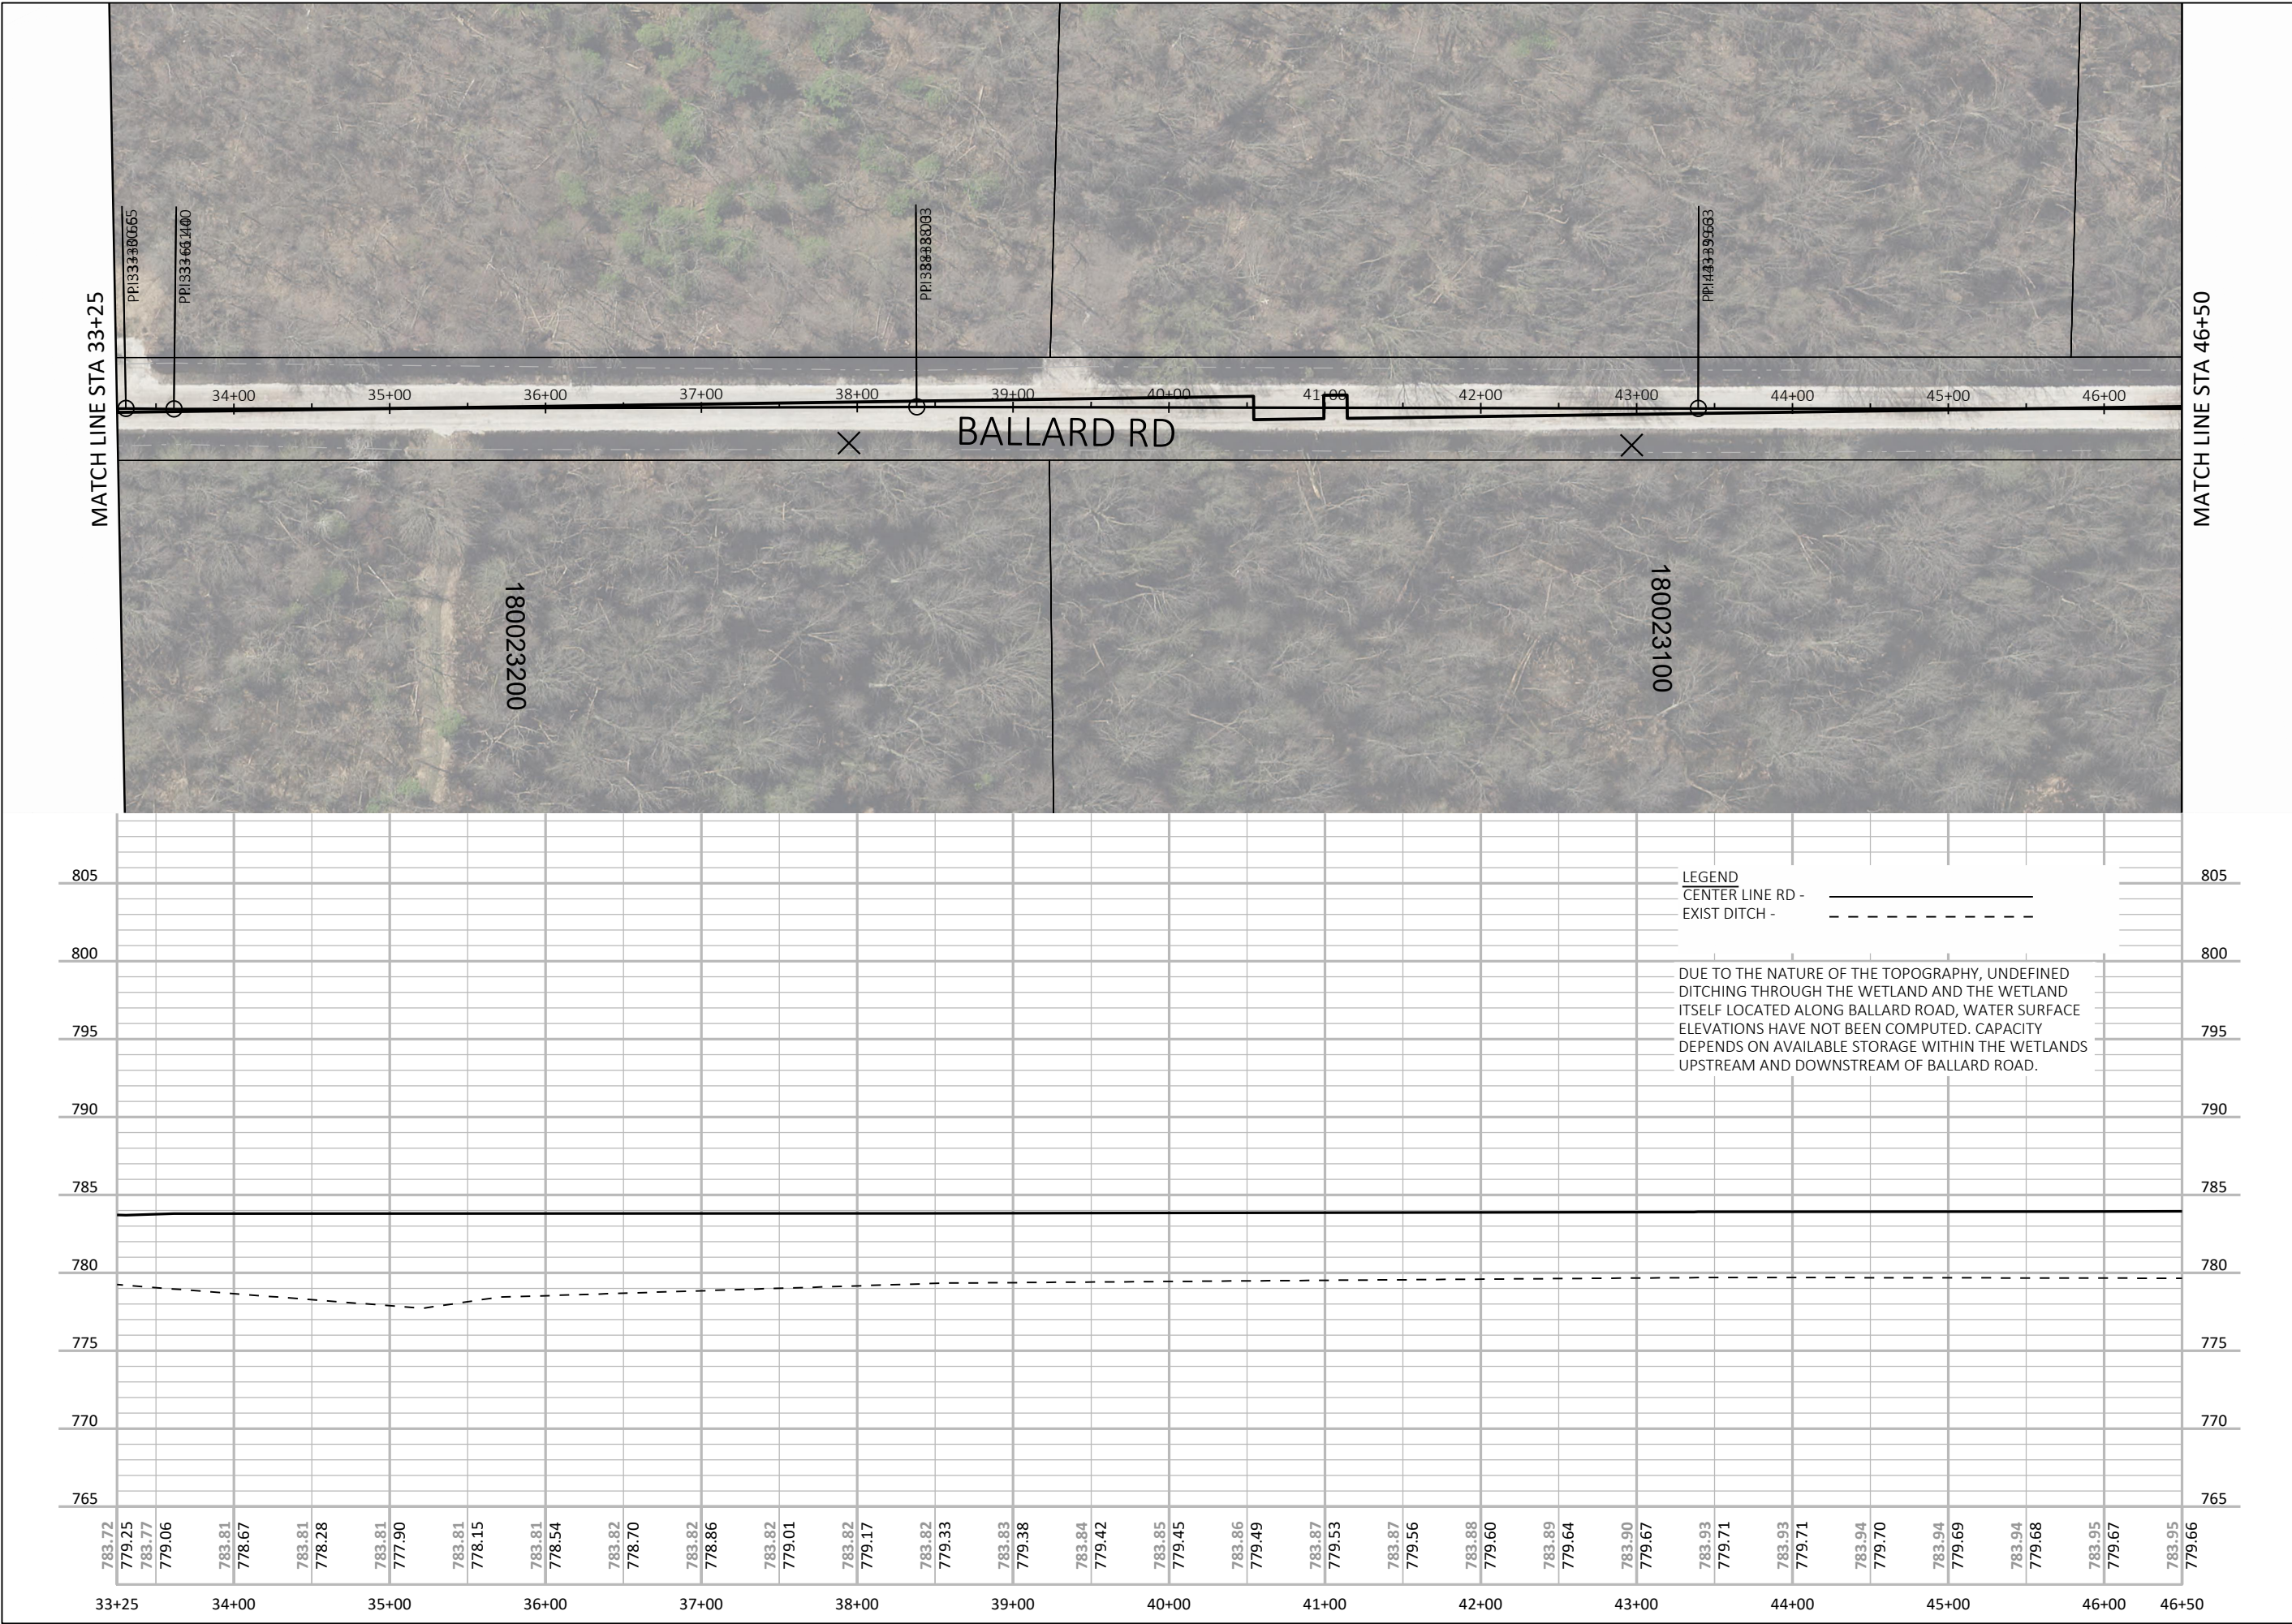

NORTH

0 50 100
DRAWING SCALE

DUCK CREEK DISTRCIT ANNEXATION DRAINAGE BOARD OUTAGAMIE COUNTY, WI

Omni ASSOCIATES
a Westwood company

ONE SYSTEMS DRIVE
APPLETON, WI 54914
(920) 735-6900


REV.	DATE	DESCRIPTION


SHEET DESCRIPTION

**BALLARD ROAD
PLAN AND PROFILE**

PROJECT MANAGER: RDG
PROJ NO: M1485A17
DATE: 10/22/2020

DRAWING NO.
C201

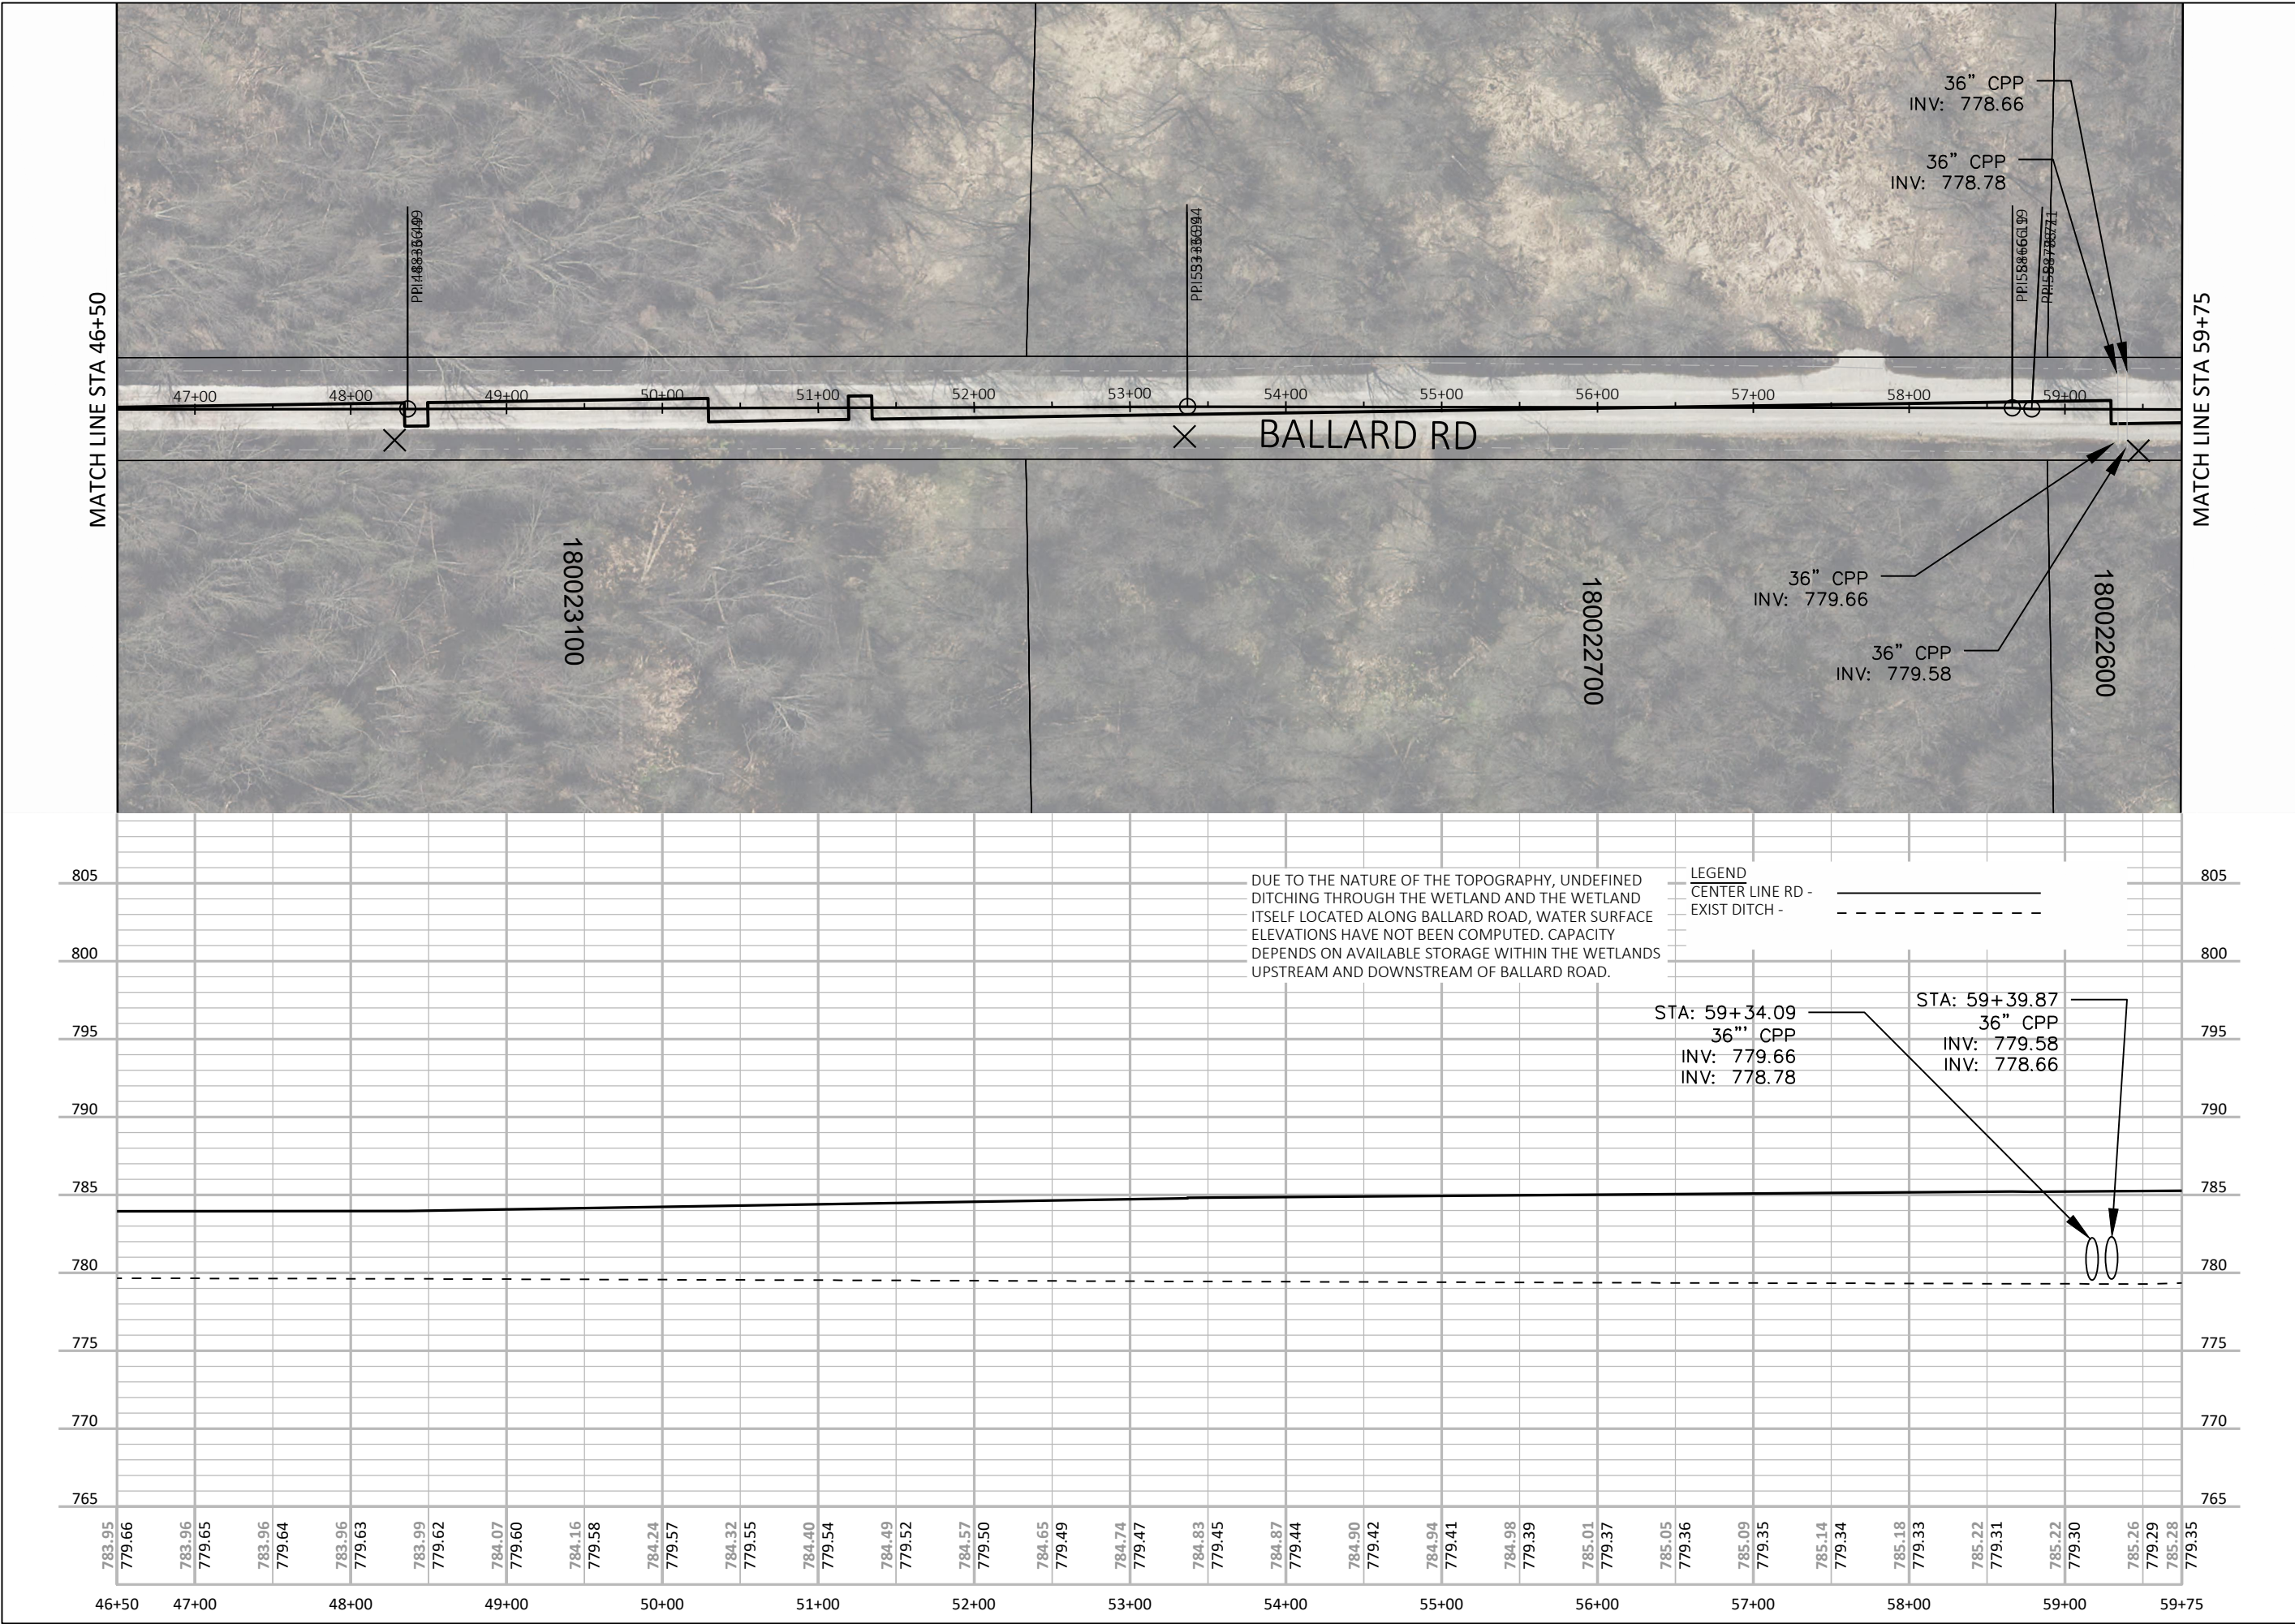

 

NORTH

0 50 100

DRAWING SCALE

DUCK CREEK DISTRCIT ANNEXATION DRAINAGE BOARD OUTAGAMIE COUNTY, WI



ONE SYSTEMS DRIVE
APPLETON, WI 54914
(920) 735-6900

REV.	DATE	DESCRIPTION

SHEET DESCRIPTION

**BALLARD ROAD
PLAN AND PROFILE**


PROJECT MANAGER: RDG

PROJ NO: M1485A17

DATE: 10/22/2020

DRAWING NO.

C202

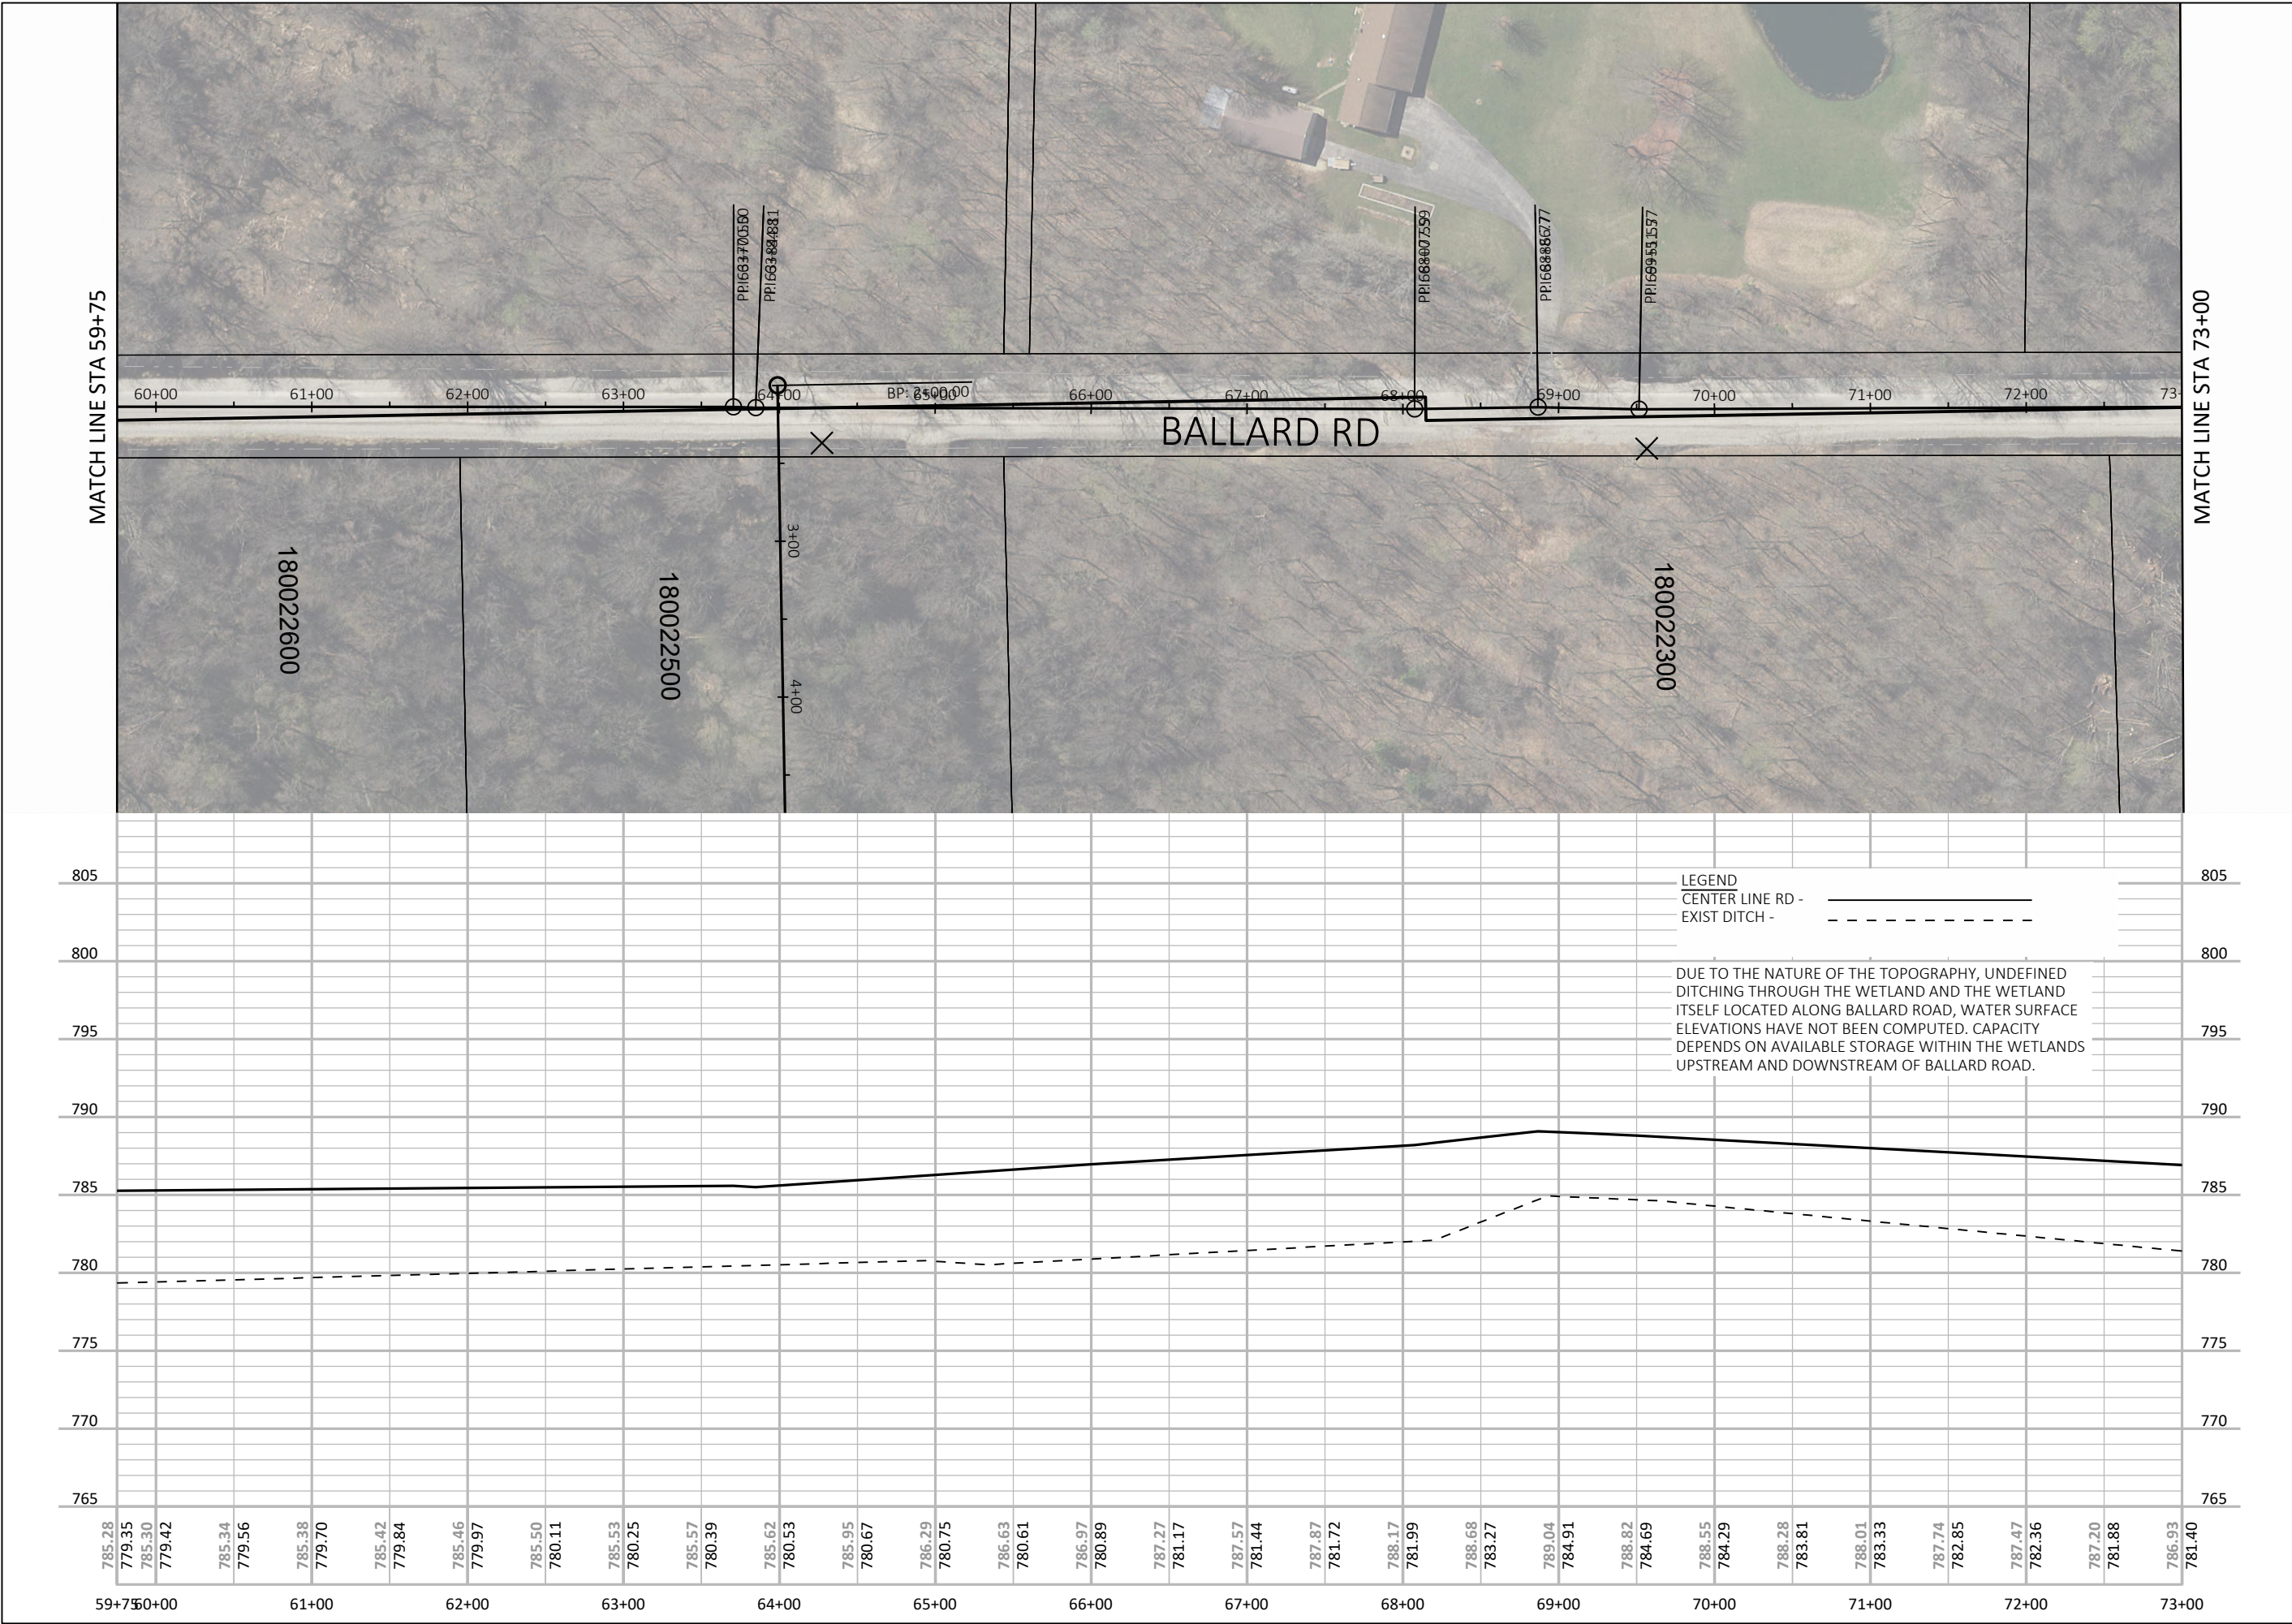

NORTH

0 50 100
DRAWING SCALE

DUCK CREEK DISTRCIT ANNEXATION DRAINAGE BOARD OUTAGAMIE COUNTY, WI

Omni
ASSOCIATES
a Westwood company

ONE SYSTEMS DRIVE
APPLETON, WI 54914
(920) 735-6900

REV.	DATE	DESCRIPTION


SHEET DESCRIPTION

**BALLARD ROAD
PLAN AND PROFILE**

PROJECT MANAGER: RDG
PROJ NO: M1485A17
DATE: 10/22/2020

DRAWING NO.
C203

File Name: F:\Municipal\Jobs\M1485A17 - Drainage Board\Civil 3D 2018 DC\SheetsPlan\Duck-Creek-Drainage-PlanProfile_culverts.dwg
Plotted By: KASEPPANEN on 06/17/2024 at 08:42 AM

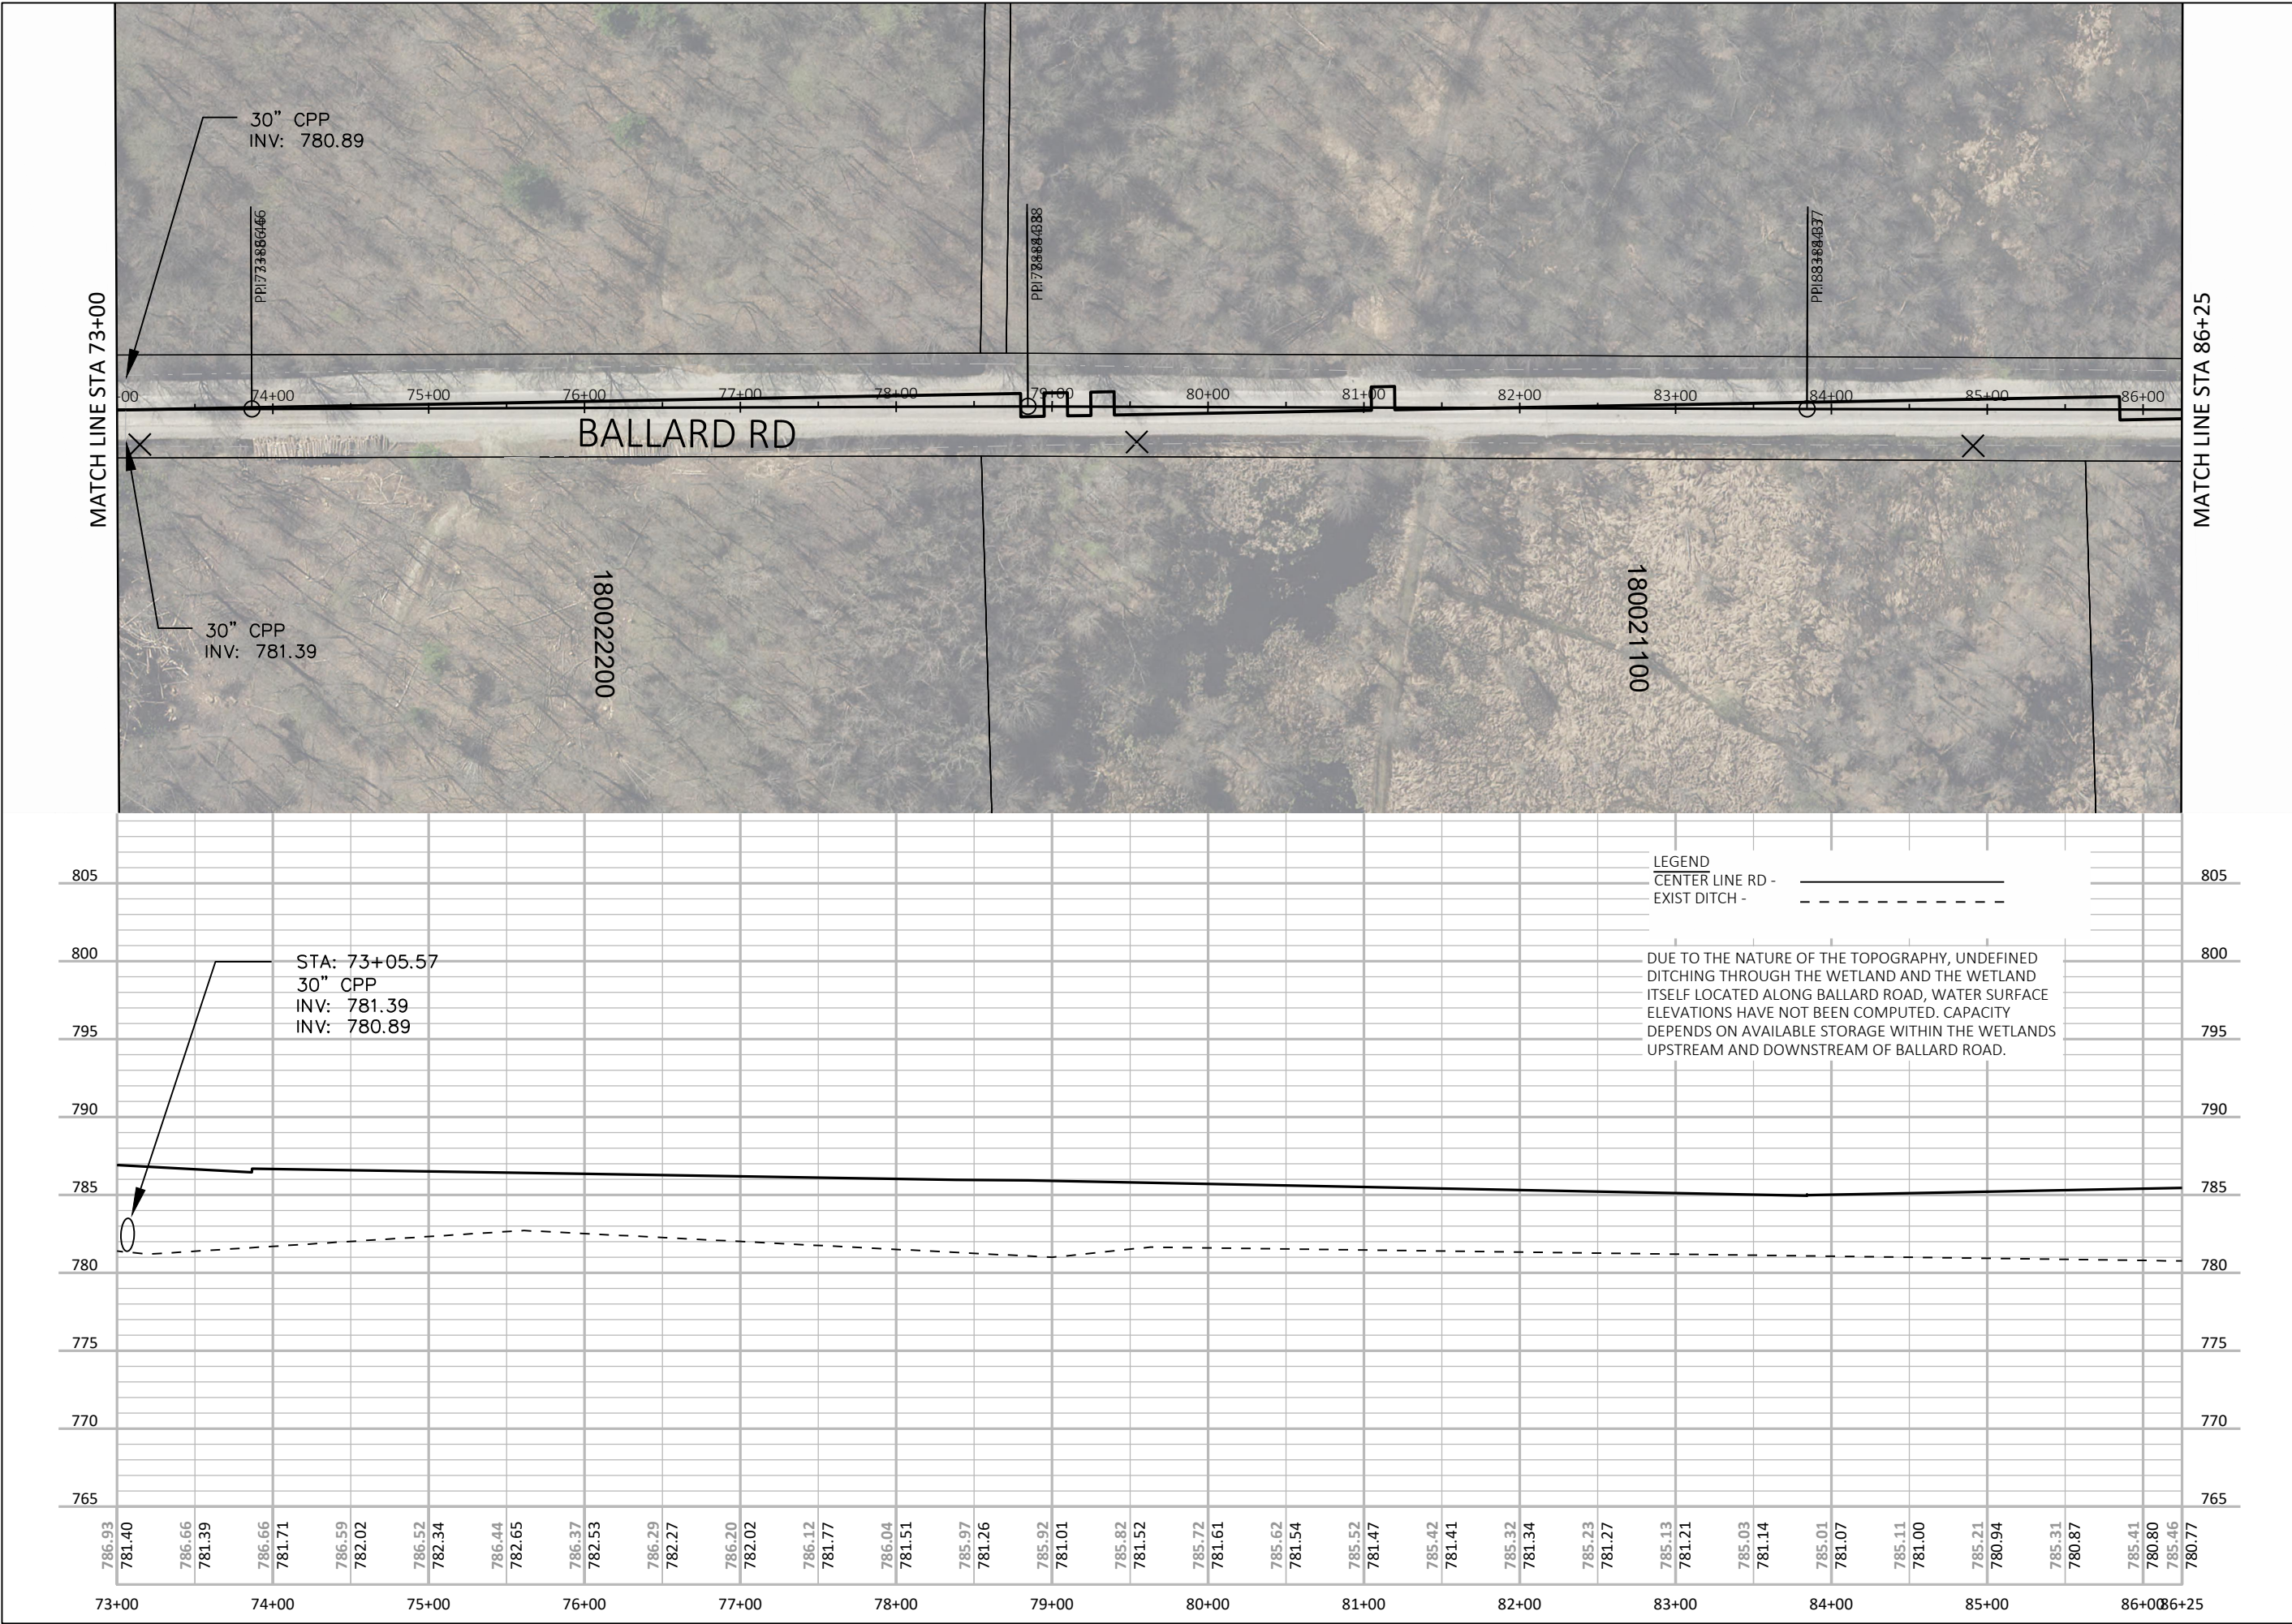

NORTH

0 50 100

DRAWING SCALE

DUCK CREEK DISTRCIT ANNEXATION DRAINAGE BOARD OUTAGAMIE COUNTY, WI

Omni
ASSOCIATES
a Westwood company

ONE SYSTEMS DRIVE
APPLETON, WI 54914
(920) 735-6900

REV.	DATE	DESCRIPTION

SHEET DESCRIPTION


**BALLARD ROAD
PLAN AND PROFILE**


PROJECT MANAGER: RDG
PROJ NO: M1485A17
DATE: 10/22/2020

DRAWING NO.
C204

© 2014 Omni Associates, Inc. — This design, drawing and detail is the copyrighted property of Omni Associates, Inc. No part shall be copied, duplicated, distributed or reproduced in any manner without written consent of Omni Associates, Inc.

File Name: F:\Municipal\Jobs\M1485A17 - Drainage Board\Civil 3D 2018 DC\SheetsPlan\Duck-Creek-Drainage-PlanProfile_culverts.dwg
Plotted By: KASEPPANEN on 06/17/2024 at 08:43 AM

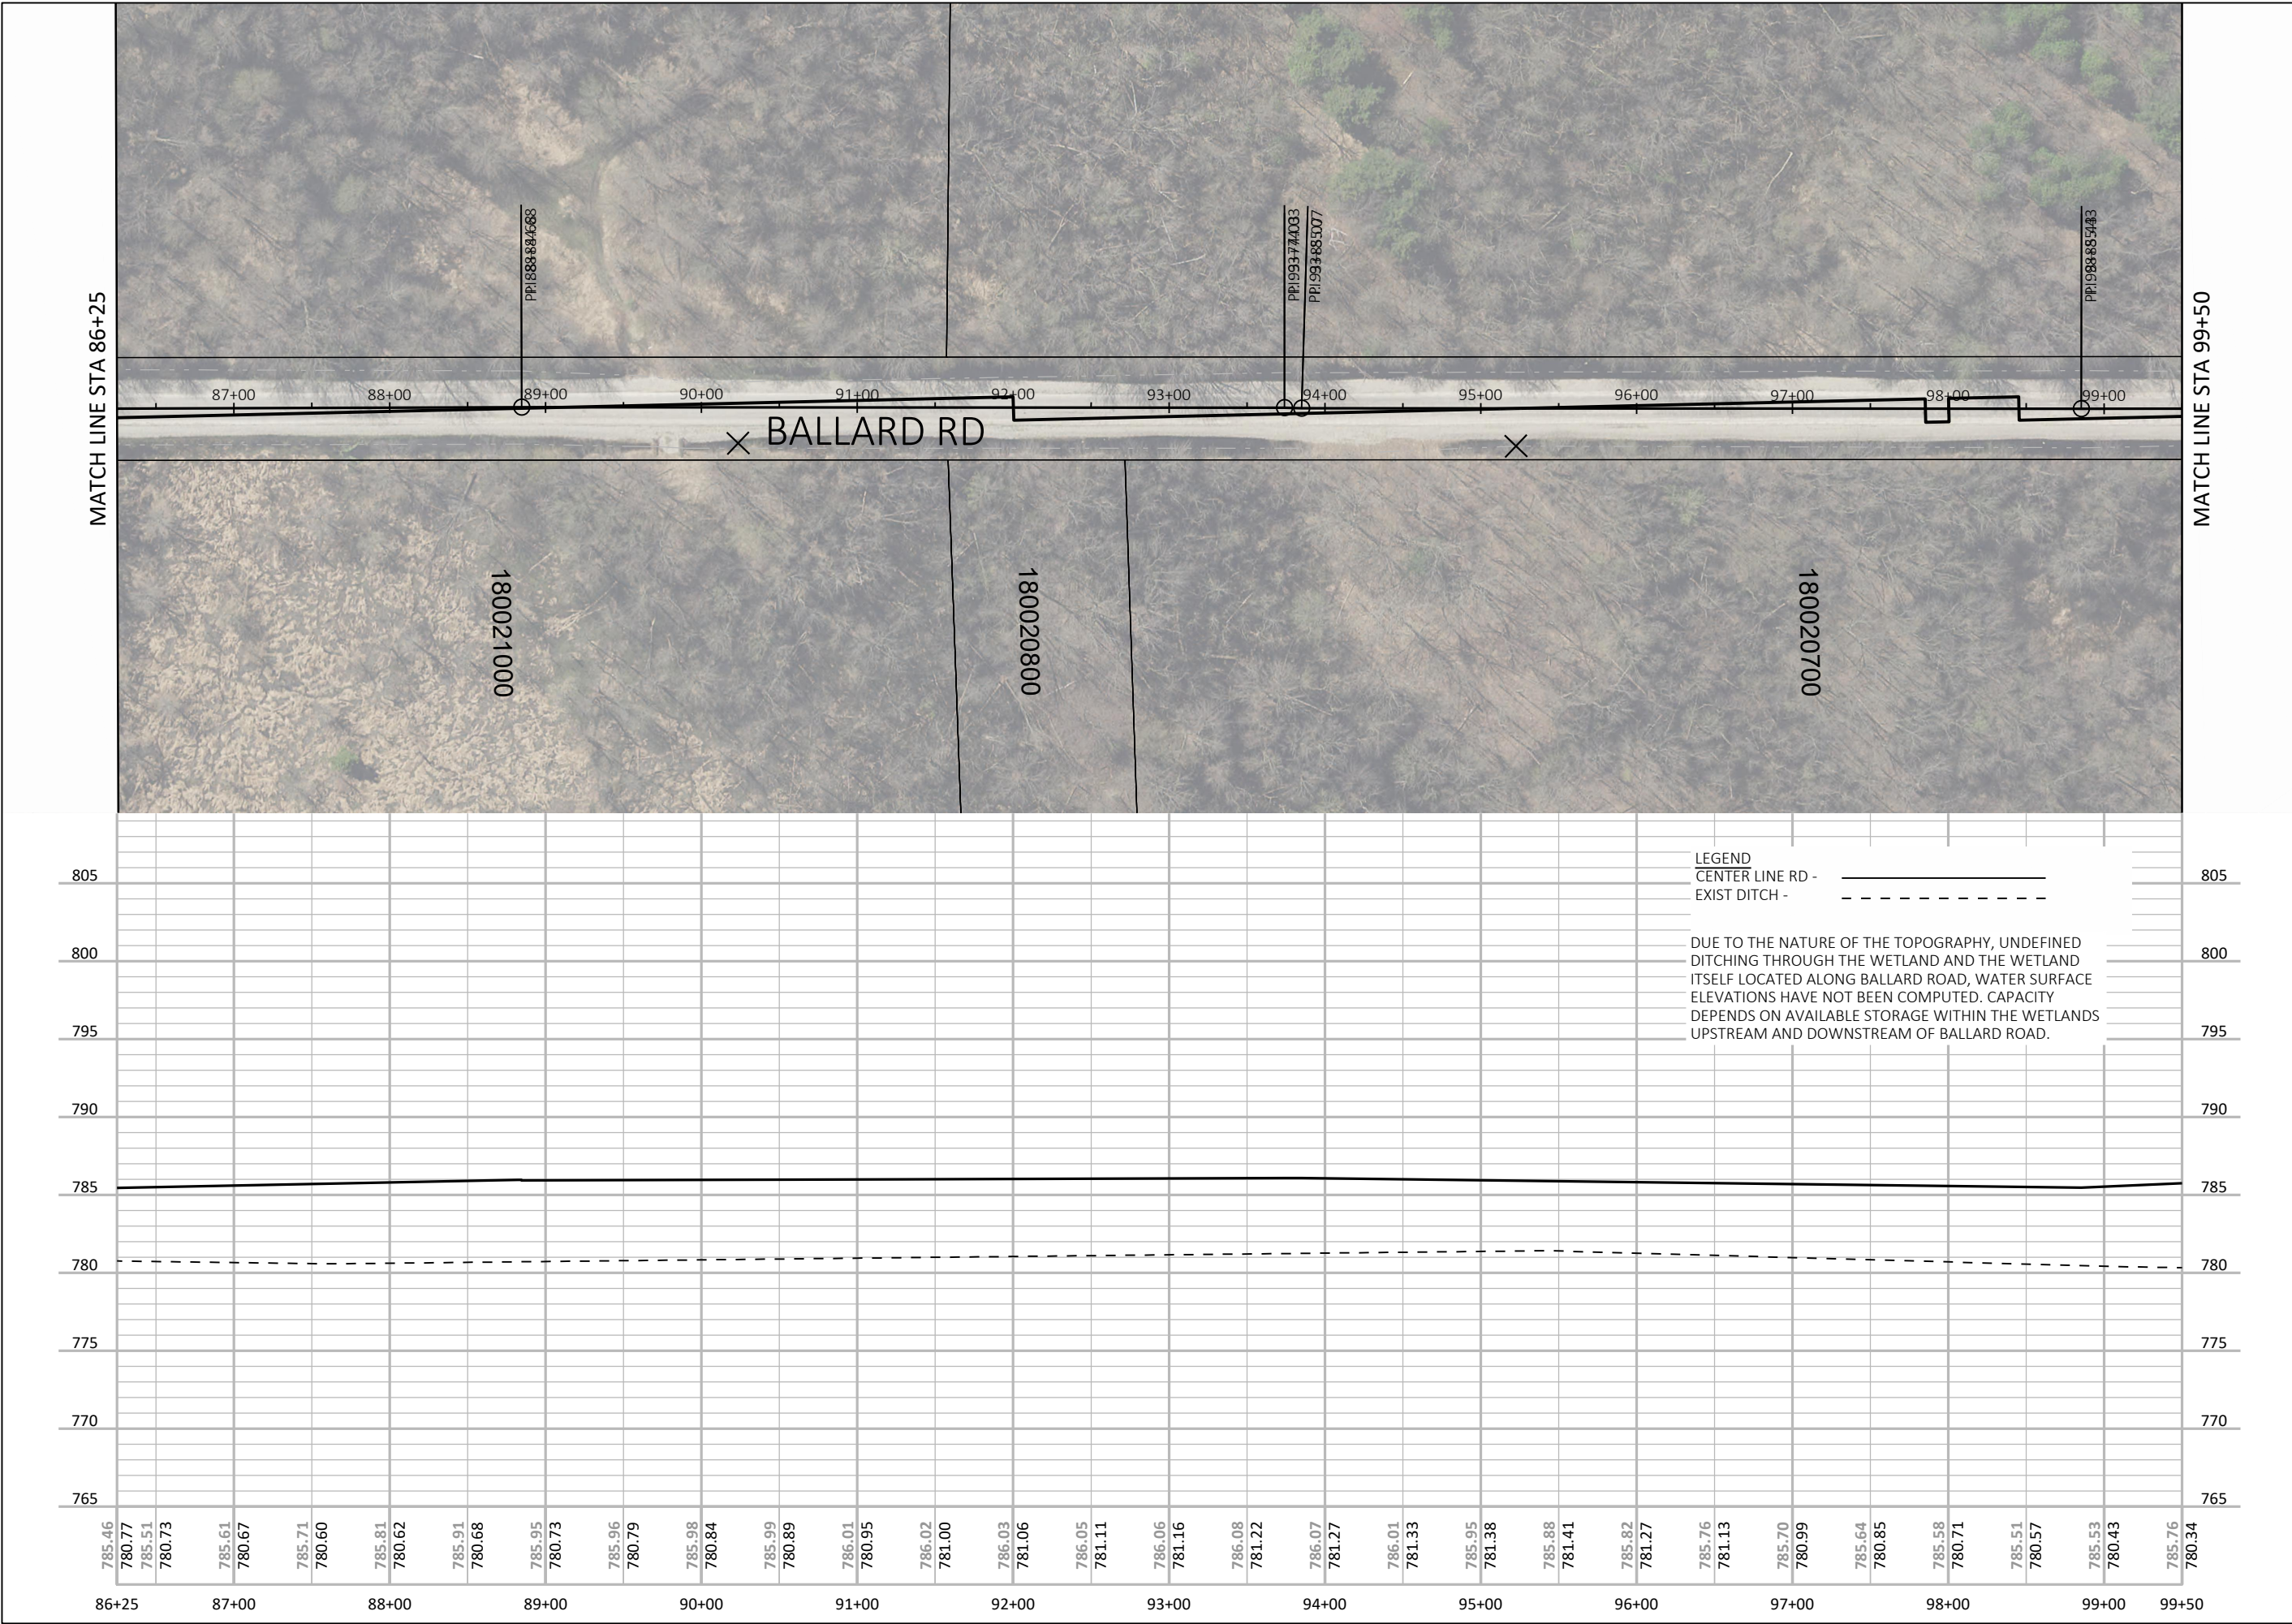

 

NORTH

0 50 100
DRAWING SCALE

DUCK CREEK DISTRCIT ANNEXATION DRAINAGE BOARD OUTAGAMIE COUNTY, WI



ONE SYSTEMS DRIVE
APPLETON, WI 54914
(920) 735-6900

REV.	DATE	DESCRIPTION


SHEET DESCRIPTION

**BALLARD ROAD
PLAN AND PROFILE**

PROJECT MANAGER: RDG
PROJ NO: M1485A17
DATE: 10/22/2020

DRAWING NO.
C205

© 2014 OMNI Associates, Inc. — This design, drawing and detail is the copyrighted property of OMNI Associates, Inc. No part shall be copied, duplicated, distributed or reproduced in any manner without written consent of OMNI Associates, Inc.

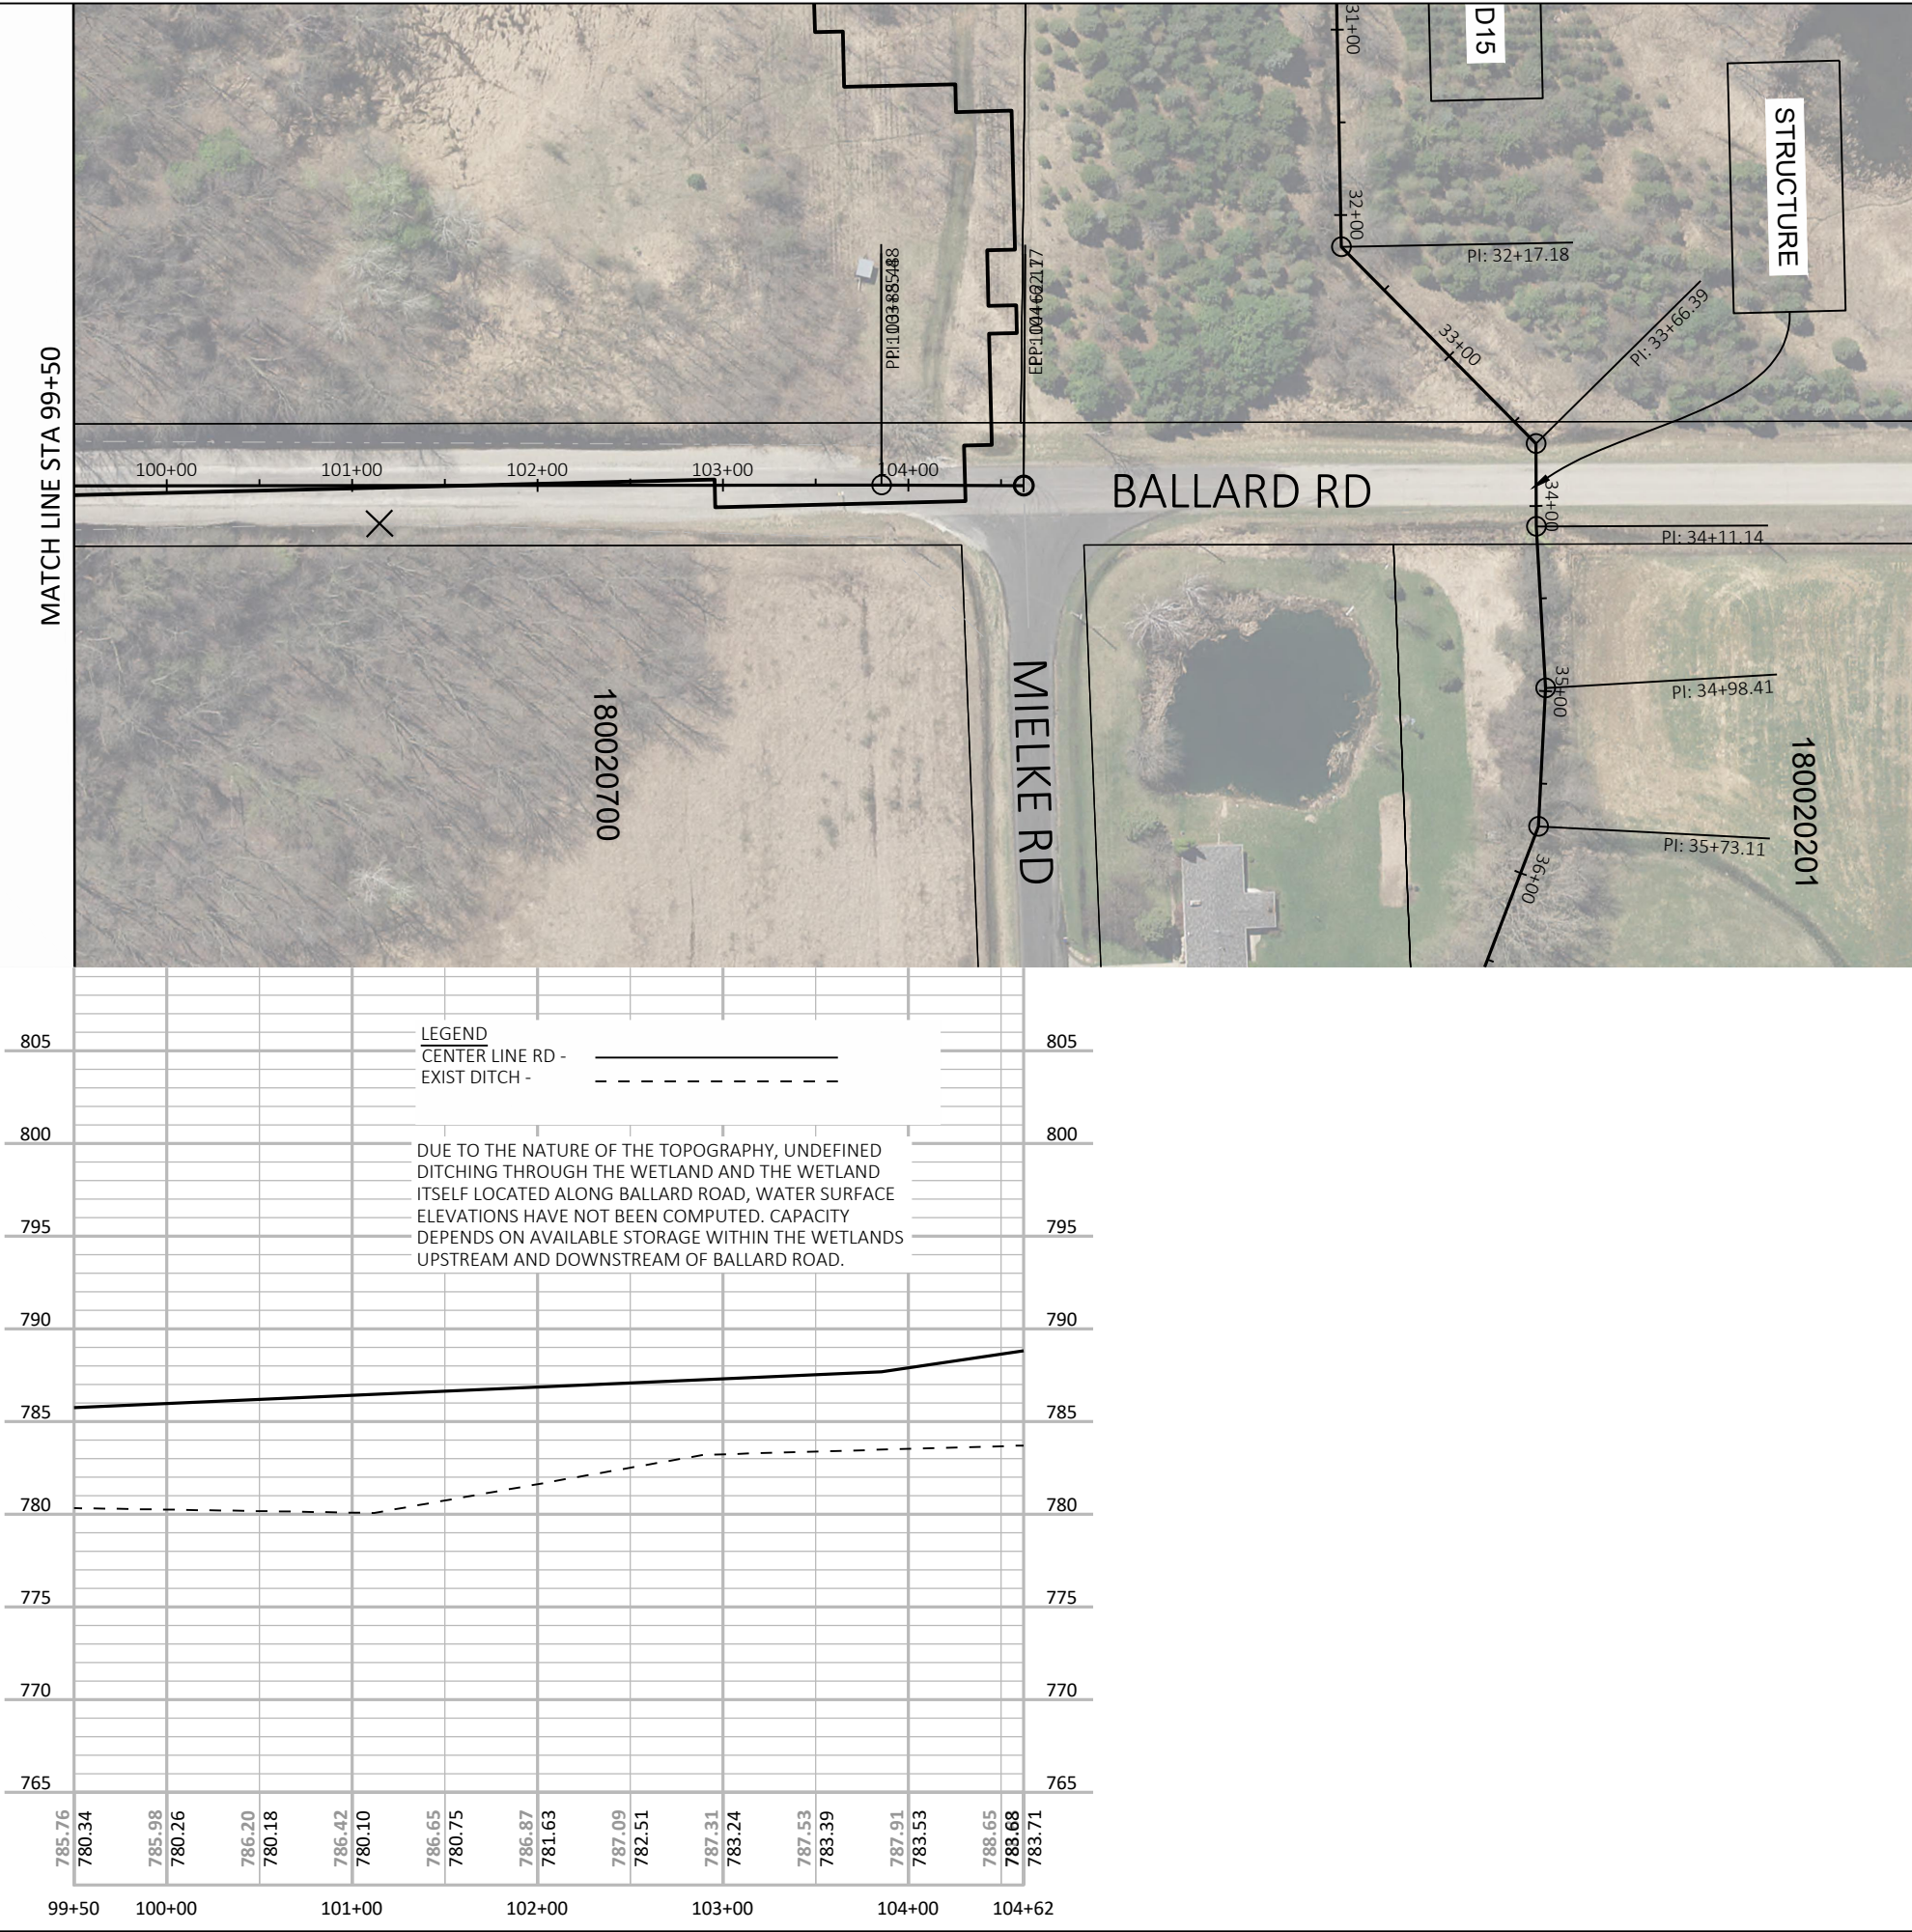

NORTH

DRAWING SCALE

DUCK CREEK DISTRCIT ANNEXATION DRAINAGE BOARD OUTAGAMIE COUNTY, WI

Omni
ASSOCIATES
a Westwood company

ONE SYSTEMS DRIVE
APPLETON, WI 54914
(920) 735-6900

REV.	DATE	DESCRIPTION


SHEET DESCRIPTION

**BALLARD ROAD
PLAN AND PROFILE**

PROJECT MANAGER: RDG
PROJ NO: M1485A17
DATE: 10/22/2020

DRAWING NO.
C206

File Name: F:\Municipal\Jobs\M1485A17 - Drainage Board\Civil 3D 2018 DC\SheetsPlan\Duck-Creek-Drainage-PlanProfile_culverts.dwg
Plotted By: KASEPPANEN on 06/17/2024 at 08:47 AM

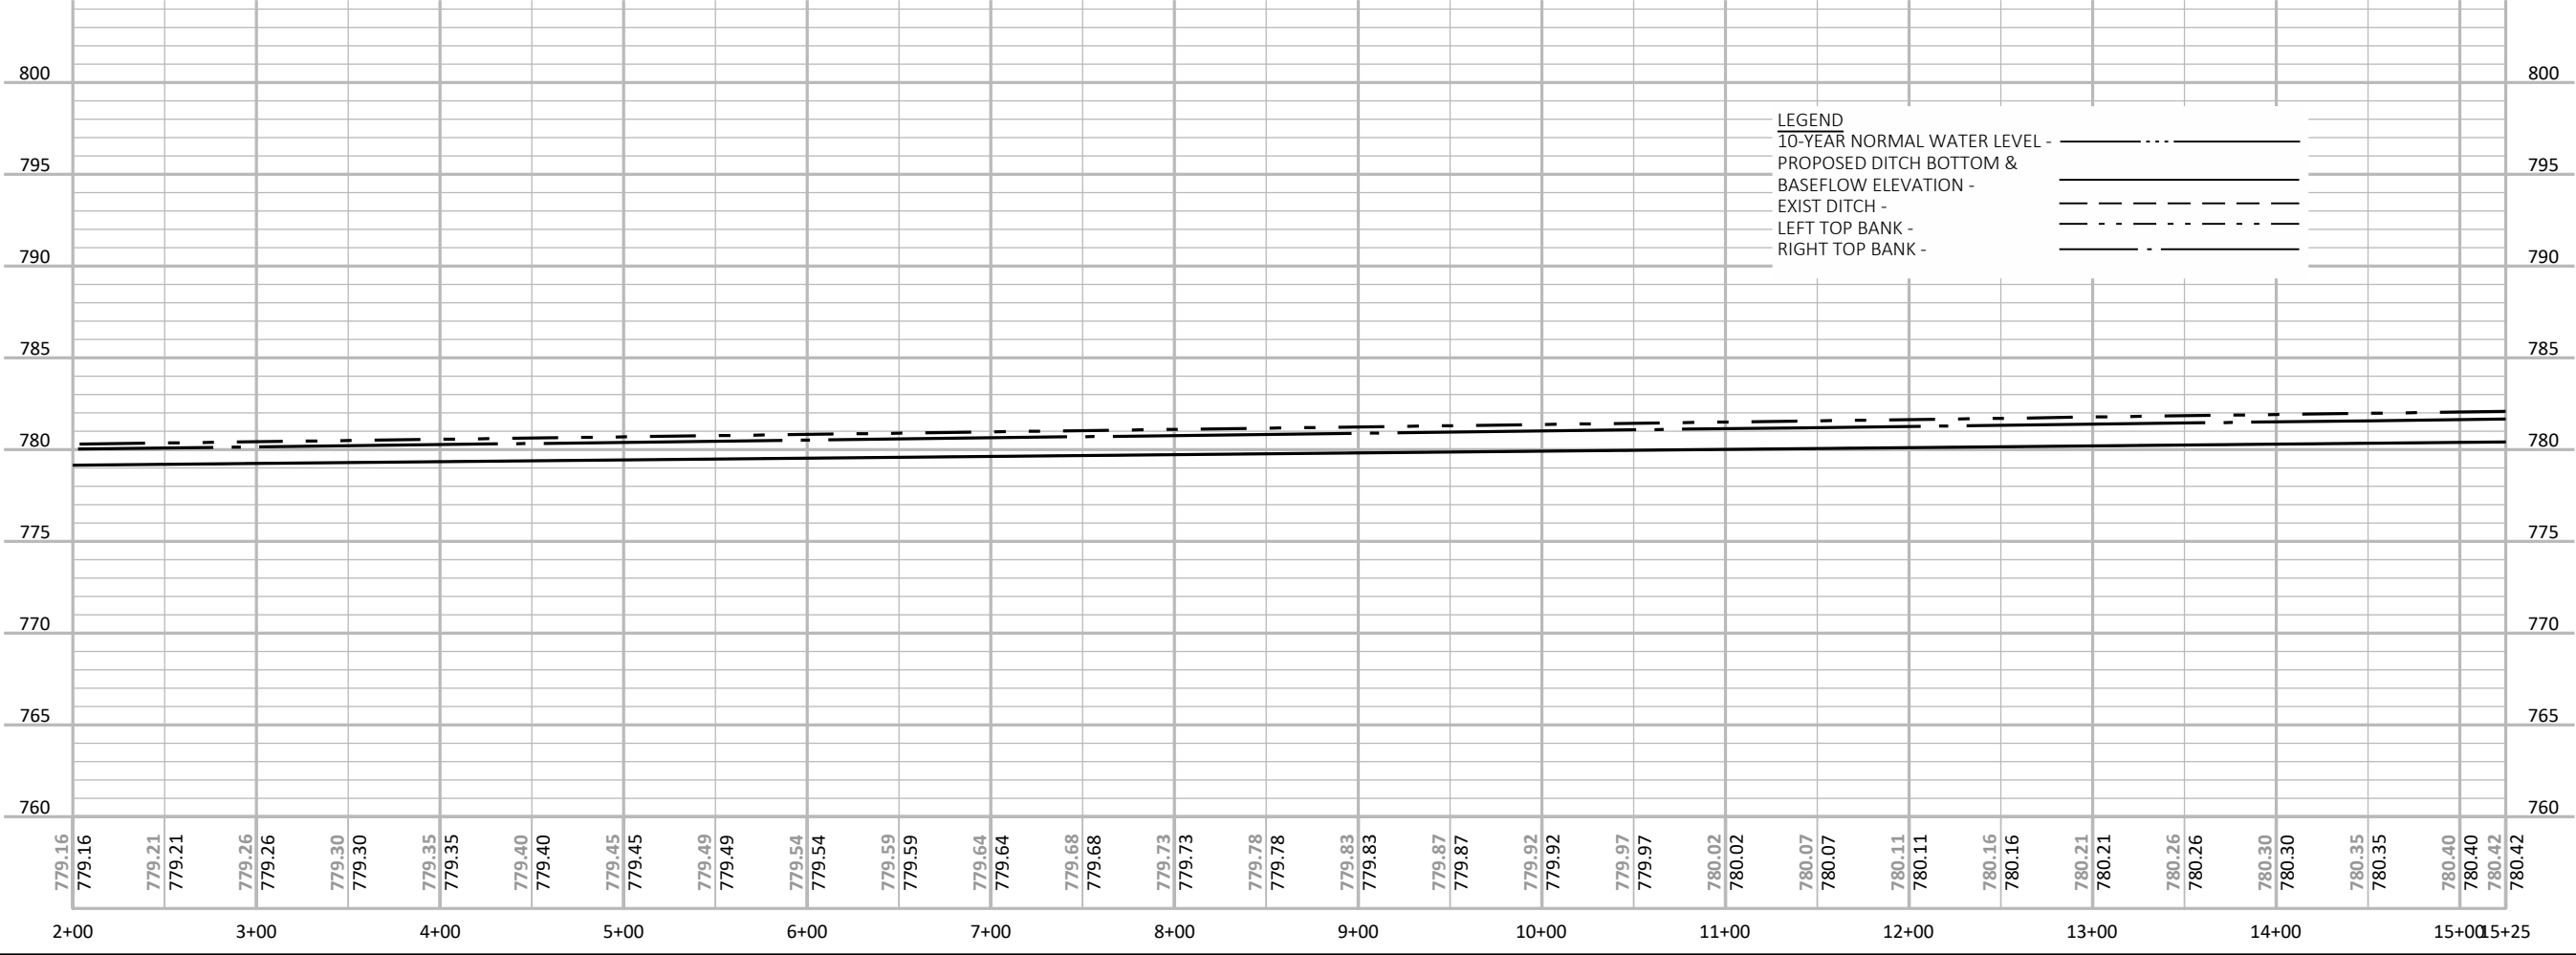

NORTH

0 50 100
DRAWING SCALE

DUCK CREEK DISTRCIT ANNEXATION DRAINAGE BOARD OUTAGAMIE COUNTY, WI

Omni ASSOCIATES
a Westwood company

ONE SYSTEMS DRIVE
APPLETON, WI 54914
(920) 735-6900

REV.	DATE	DESCRIPTION

SHEET DESCRIPTION

D01 PLAN AND PROFILE

PROJECT MANAGER: RDG

PROJ NO: M1485A17



DATE: 10/22/2020

DRAWING NO.

C207

© 2014 OMNI Associates, Inc. — This design, drawing and detail is the copyrighted property of OMNI Associates, Inc. No part shall be copied, duplicated, distributed or reproduced in any manner without written consent of OMNI Associates, Inc.

File Name: F:\Municipal\Jobs\M1485A17 - Drainage Board\Civil 3D 2018 DC\SheetsPlan\Duck-Creek-Drainage-PlanProfile_culverts.dwg
Plotted By: KASEPPANEN on 06/17/2024 at 08:49 AM

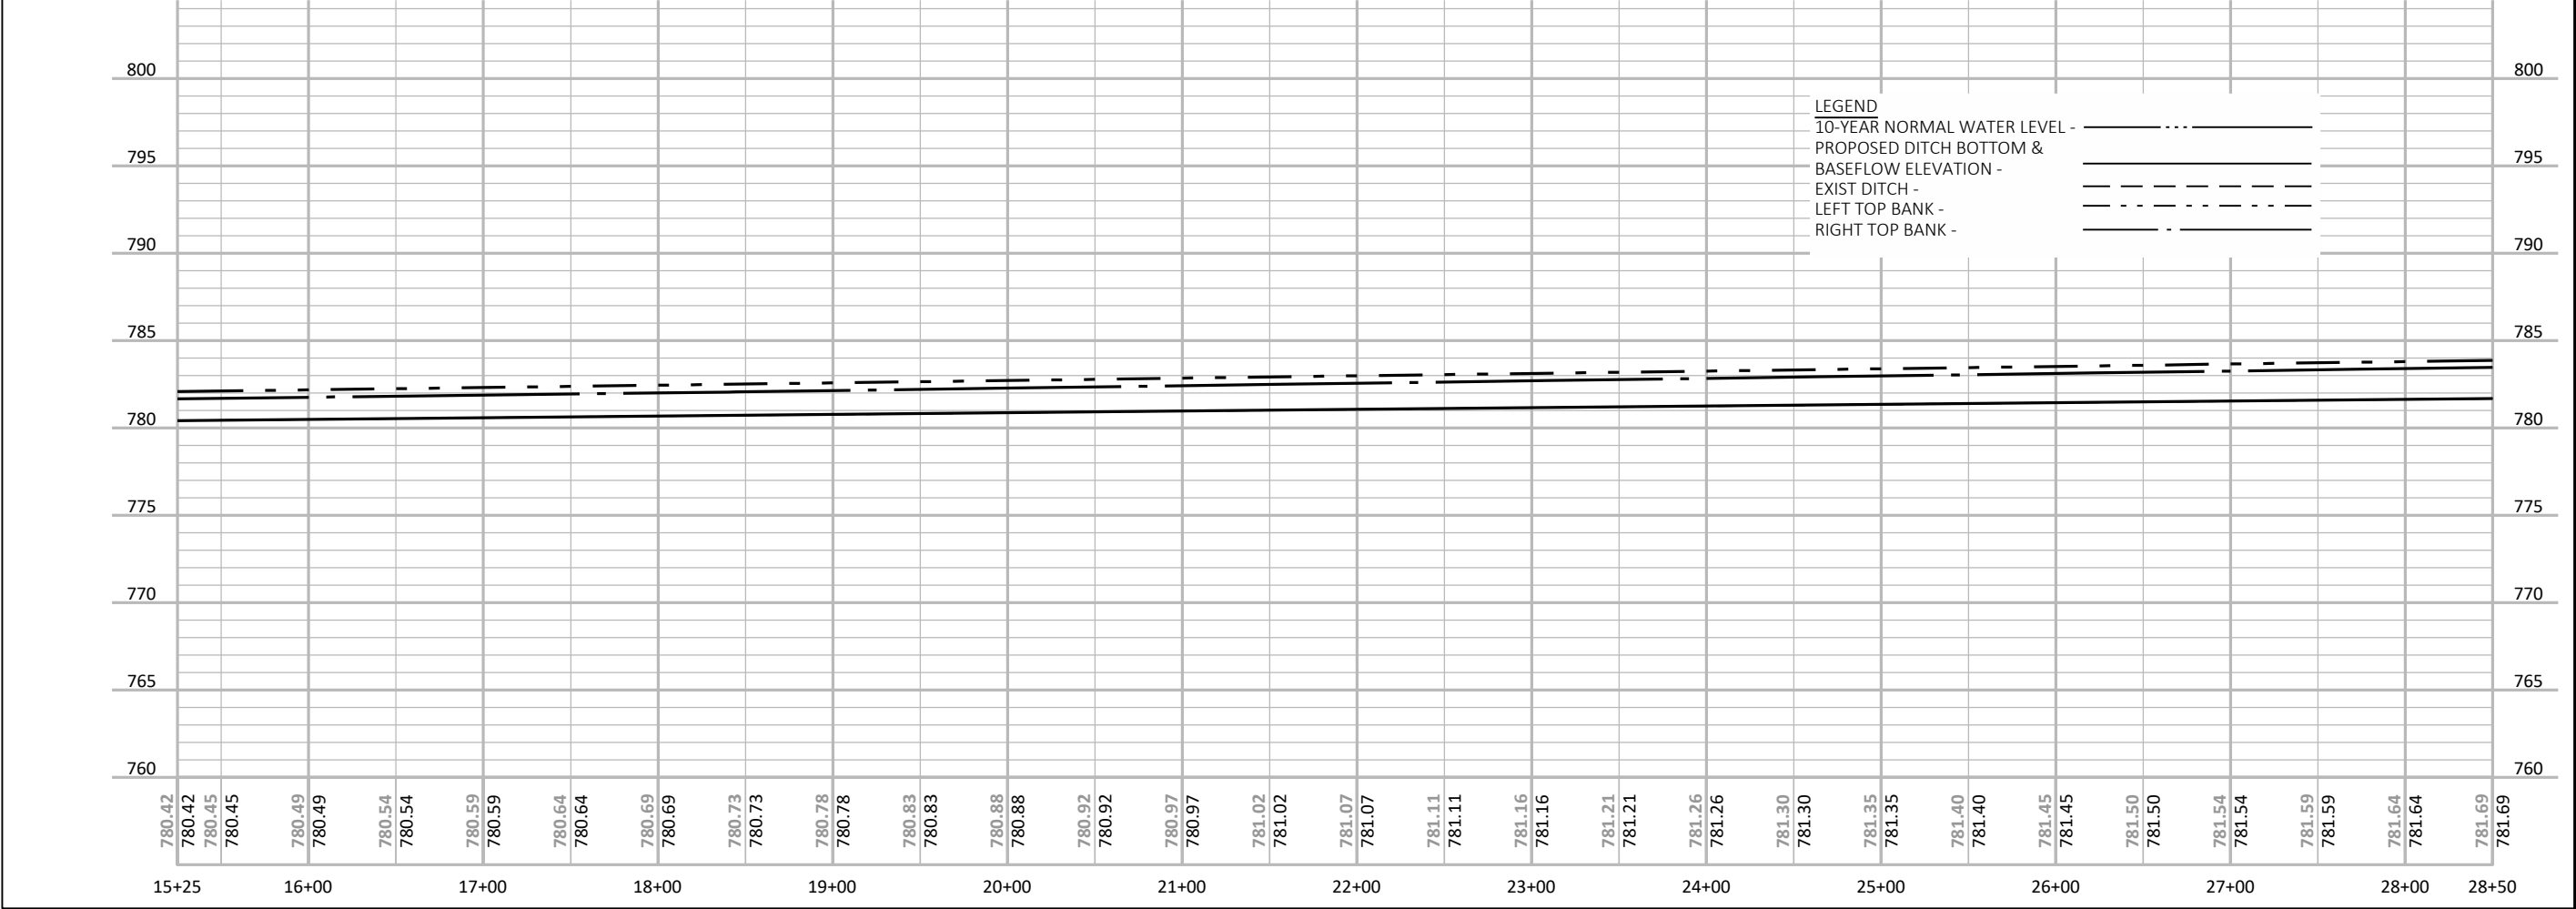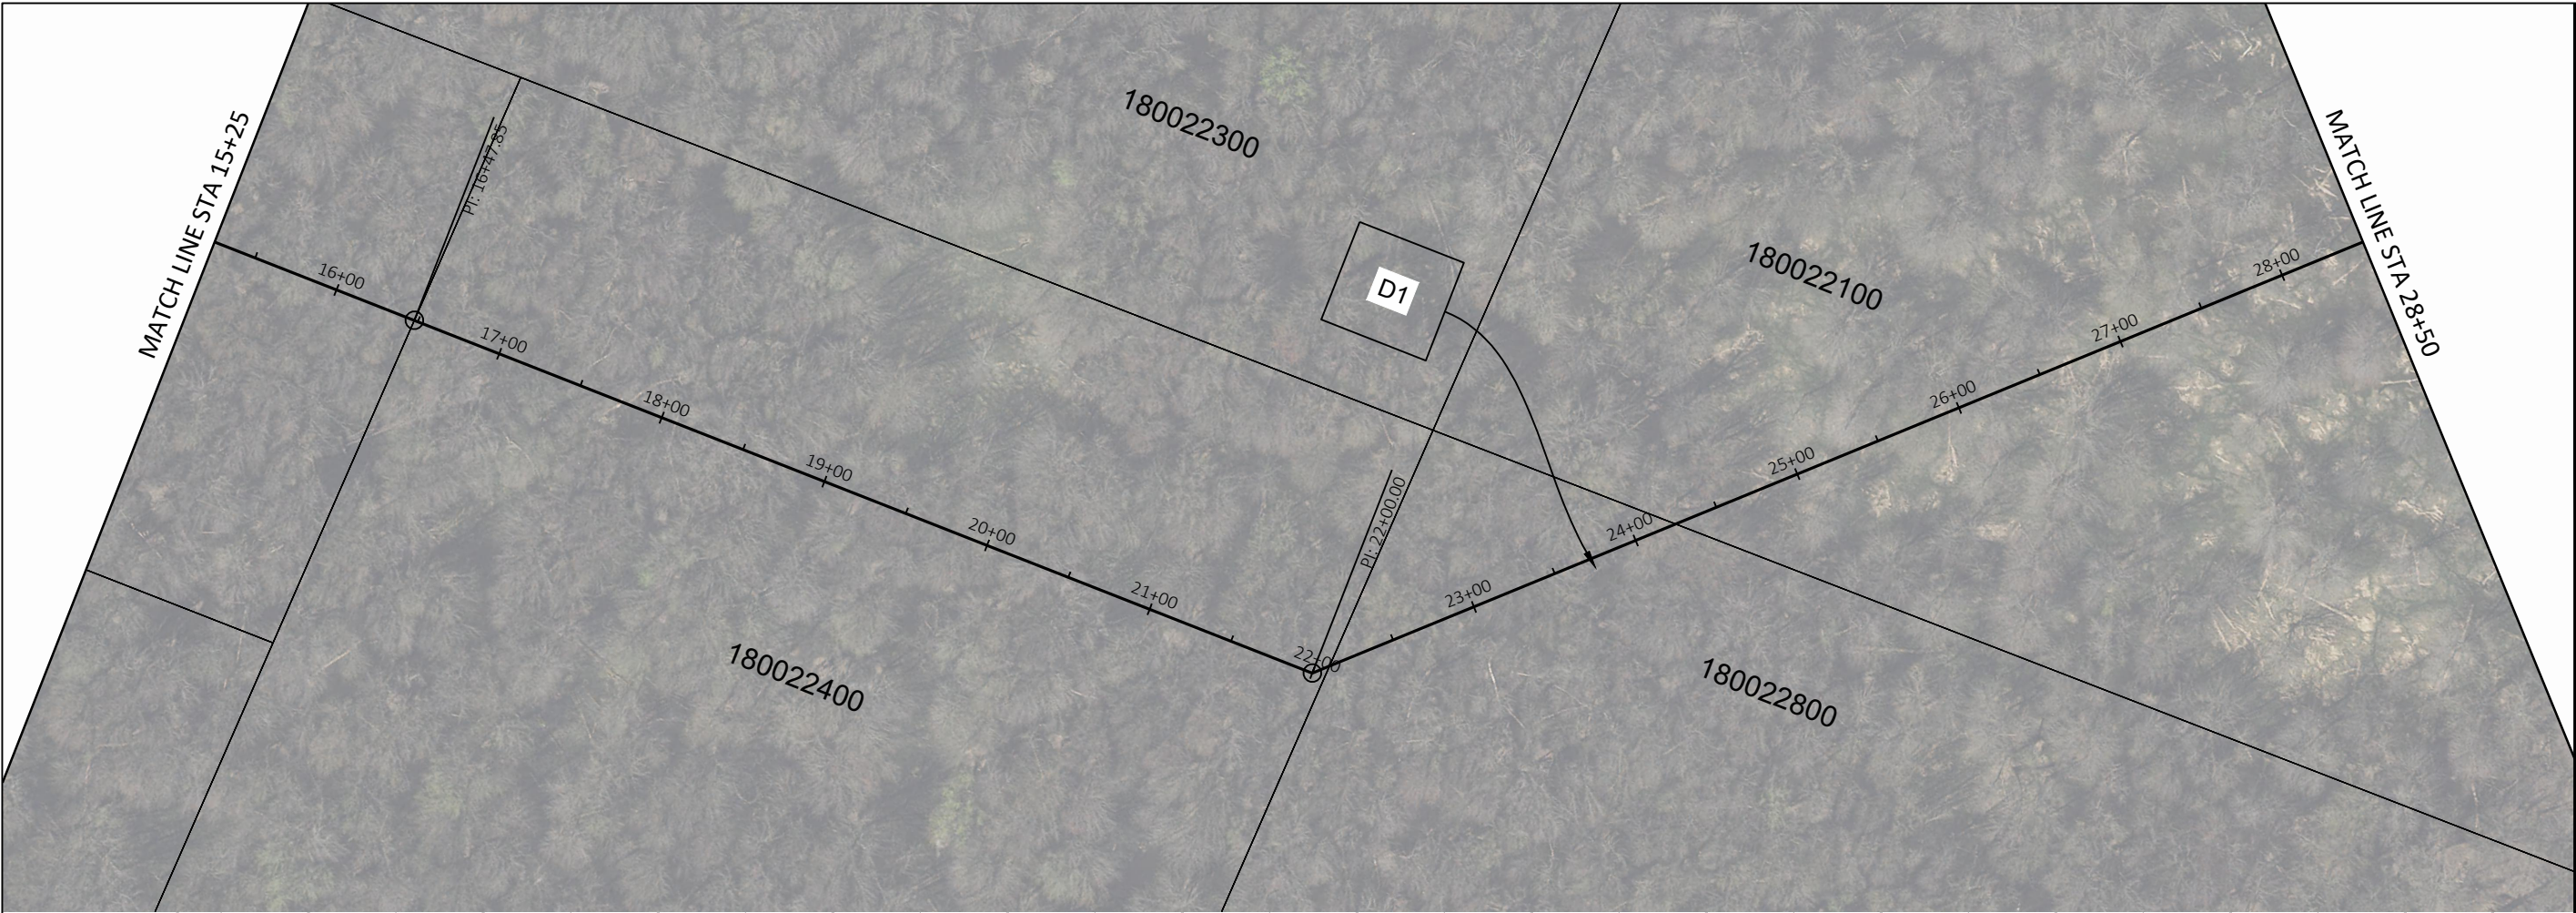

LEGEND

10-YEAR NORMAL WATER LEVEL -

PROPOSED DITCH BOTTOM & BASEFLOW ELEVATION -

EXIST DITCH -

LEFT TOP BANK -

RIGHT TOP BANK -

NORTH

050100

DRAWING SCALE

DUCK CREEK DISTRCIT ANNEXATION

DRAINAGE BOARD

OUTAGAMIE COUNTY, WI

Omni

ASSOCIATES

a Westwood company

ONE SYSTEMS DRIVE

APPLETON, WI 54914

(920) 735-6900

REV.	DATE	DESCRIPTION

SHEET DESCRIPTION

D01 PLAN AND PROFILE

PROJECT MANAGER: RDG

PROJ NO: M1485A17


DATE: 10/22/2020


DRAWING NO.

C208

© 2014 OMNI Associates, Inc. — This design, drawing and detail is the copyrighted property of OMNI Associates, Inc. No part shall be copied, duplicated, distributed or reproduced in any manner without written consent of OMNI Associates, Inc.

File Name: F:\Municipal\Jobs\M1485A17 - Drainage Board\Civil 3D 2018 DC\SheetsPlan\Duck-Creek-Drainage-PlanProfile_culverts.dwg
Plotted By: KASEPPANEN on 06/17/2024 at 08:50 AM

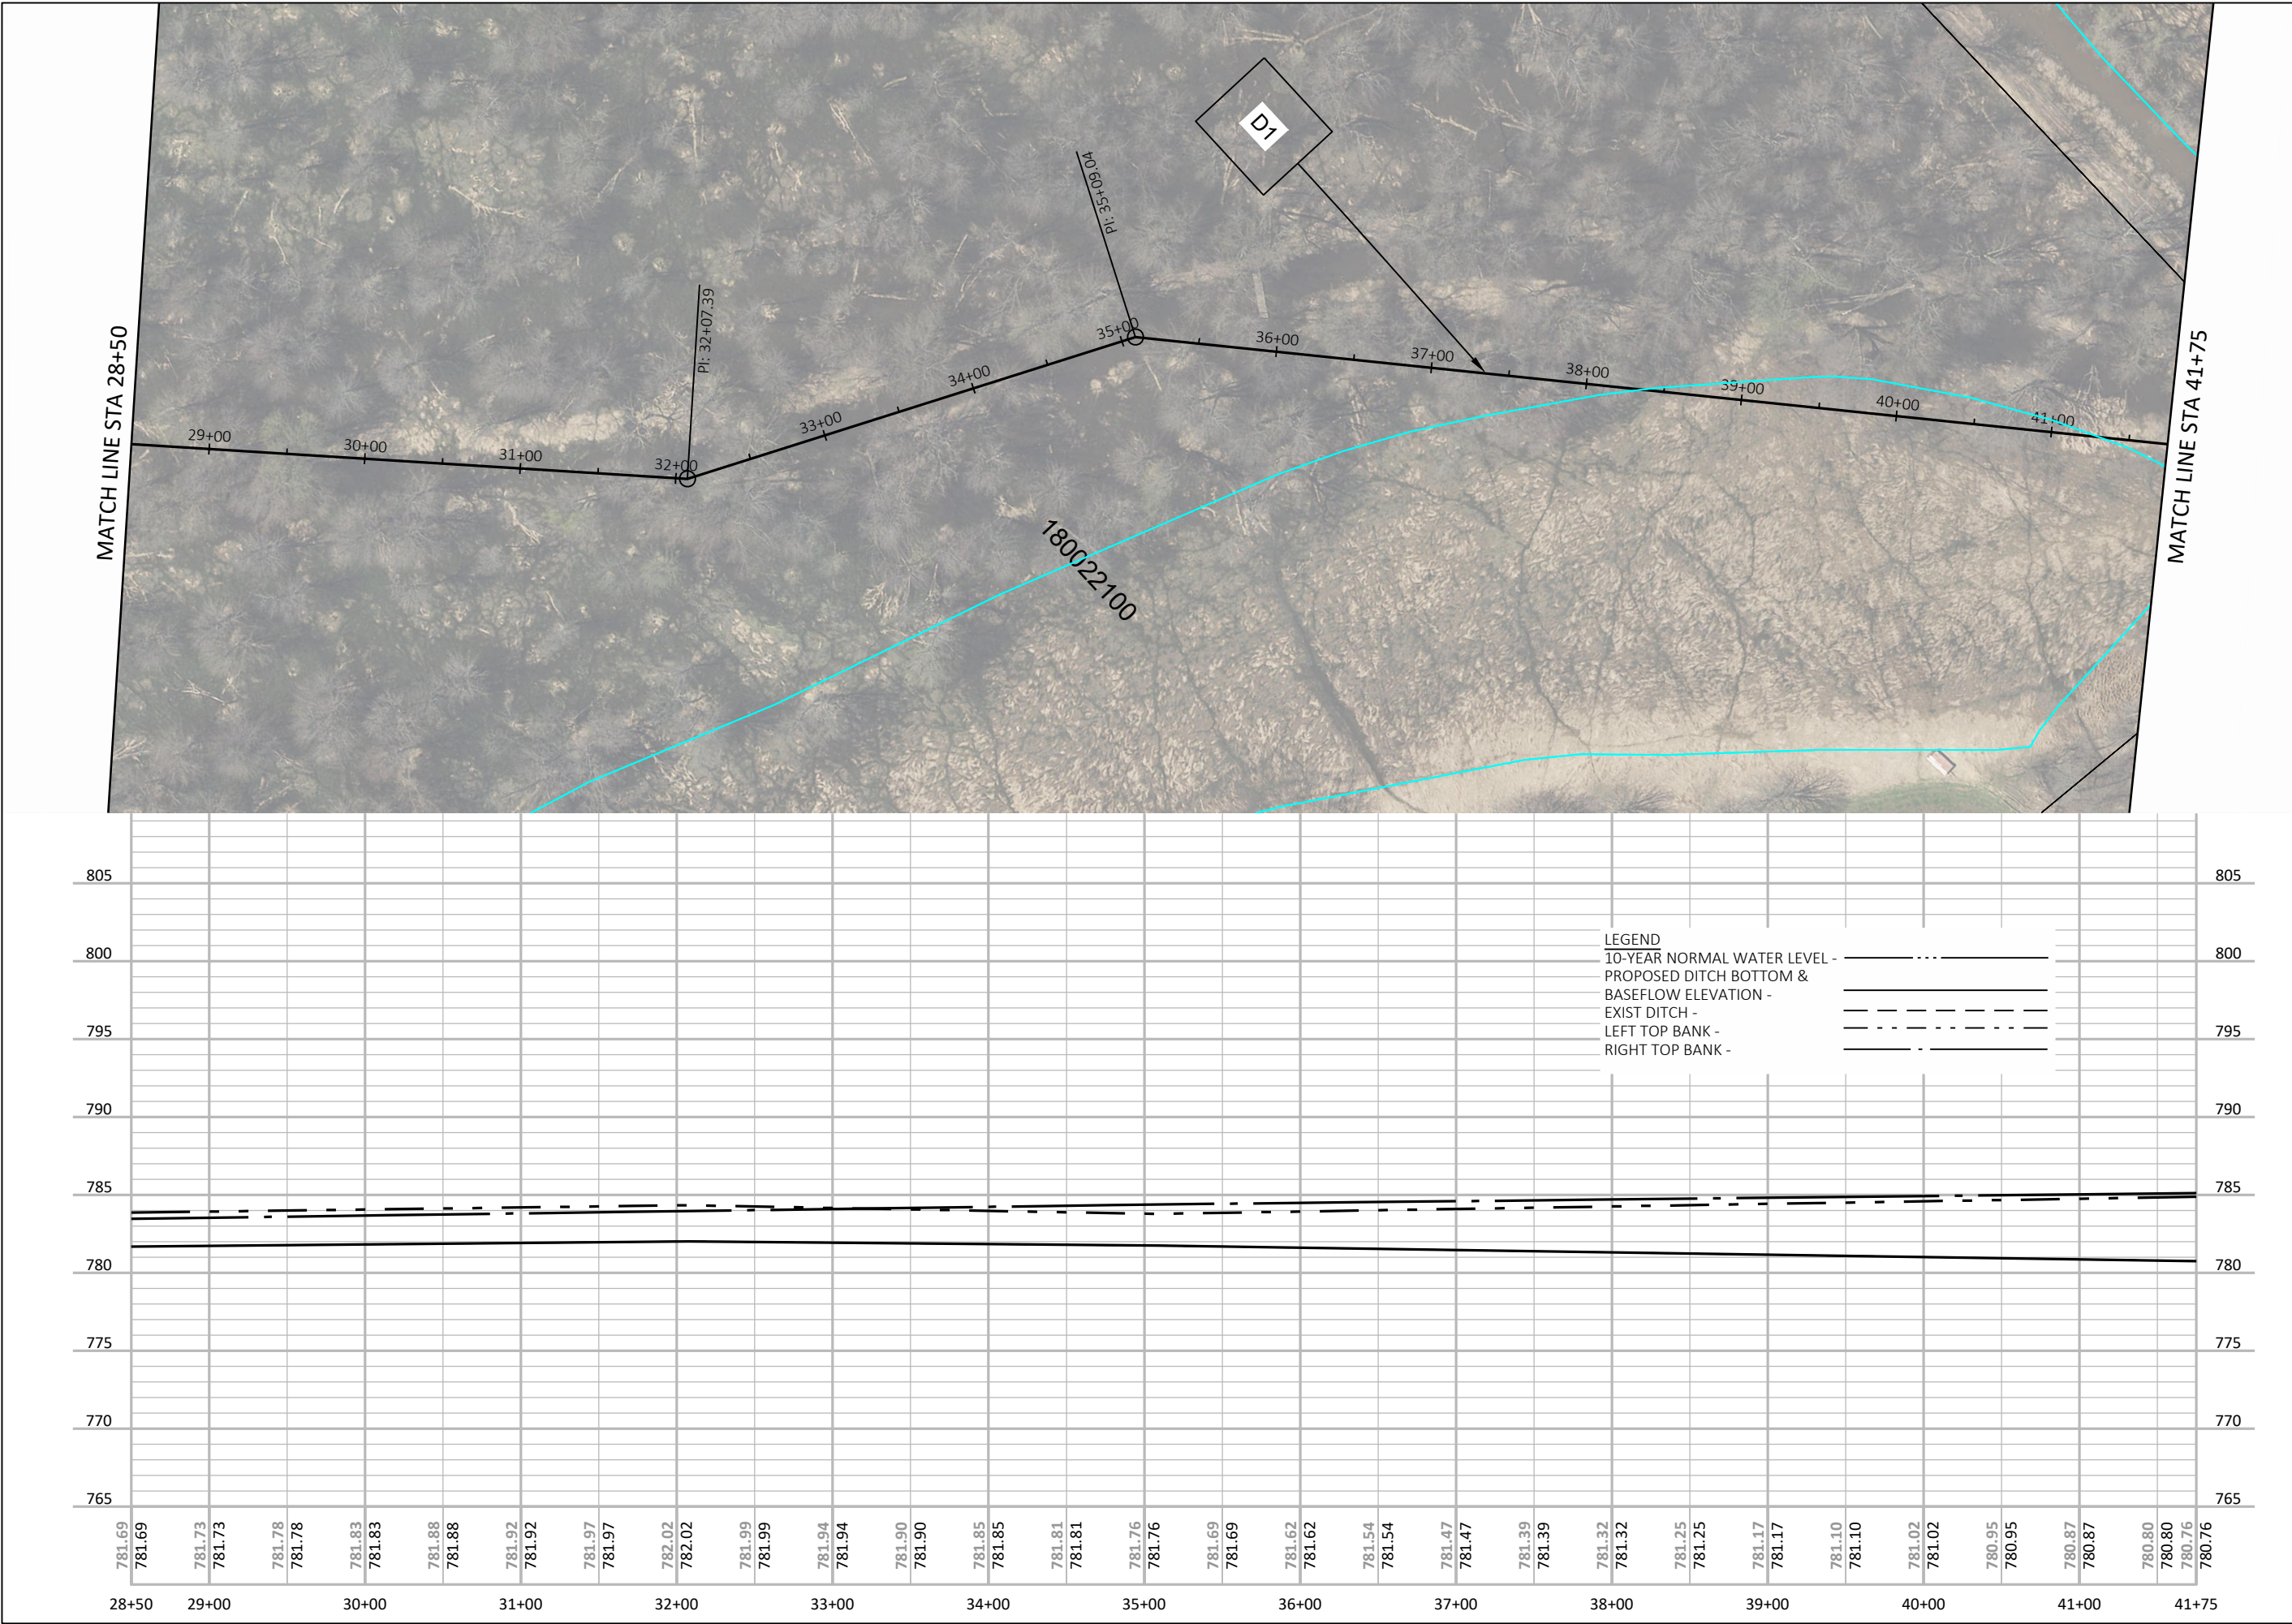

 

NORTH

0 50 100

DRAWING SCALE

DUCK CREEK DISTRCIT ANNEXATION DRAINAGE BOARD OUTAGAMIE COUNTY, WI



ONE SYSTEMS DRIVE
APPLETON, WI 54914
(920) 735-6900

REV.	DATE	DESCRIPTION



SHEET DESCRIPTION


D01 PLAN AND PROFILE

PROJECT MANAGER: RDG
PROJ NO: M1485A17
DATE: 10/22/2020
DRAWING NO.
C209

© 2014 OMNI Associates, Inc. — This design, drawing and detail is the copyrighted property of OMNI Associates, Inc. No part shall be copied, duplicated, distributed or reproduced in any manner without written consent of OMNI Associates, Inc.

File Name: F:\Municipal\Jobs\M1485A17 - Drainage Board\Civil 3D 2018 DC\SheetsPlan\Duck-Creek-Drainage-PlanProfile_culverts.dwg
Plotted By: KASEPPANEN on 06/17/2024 at 08:51 AM

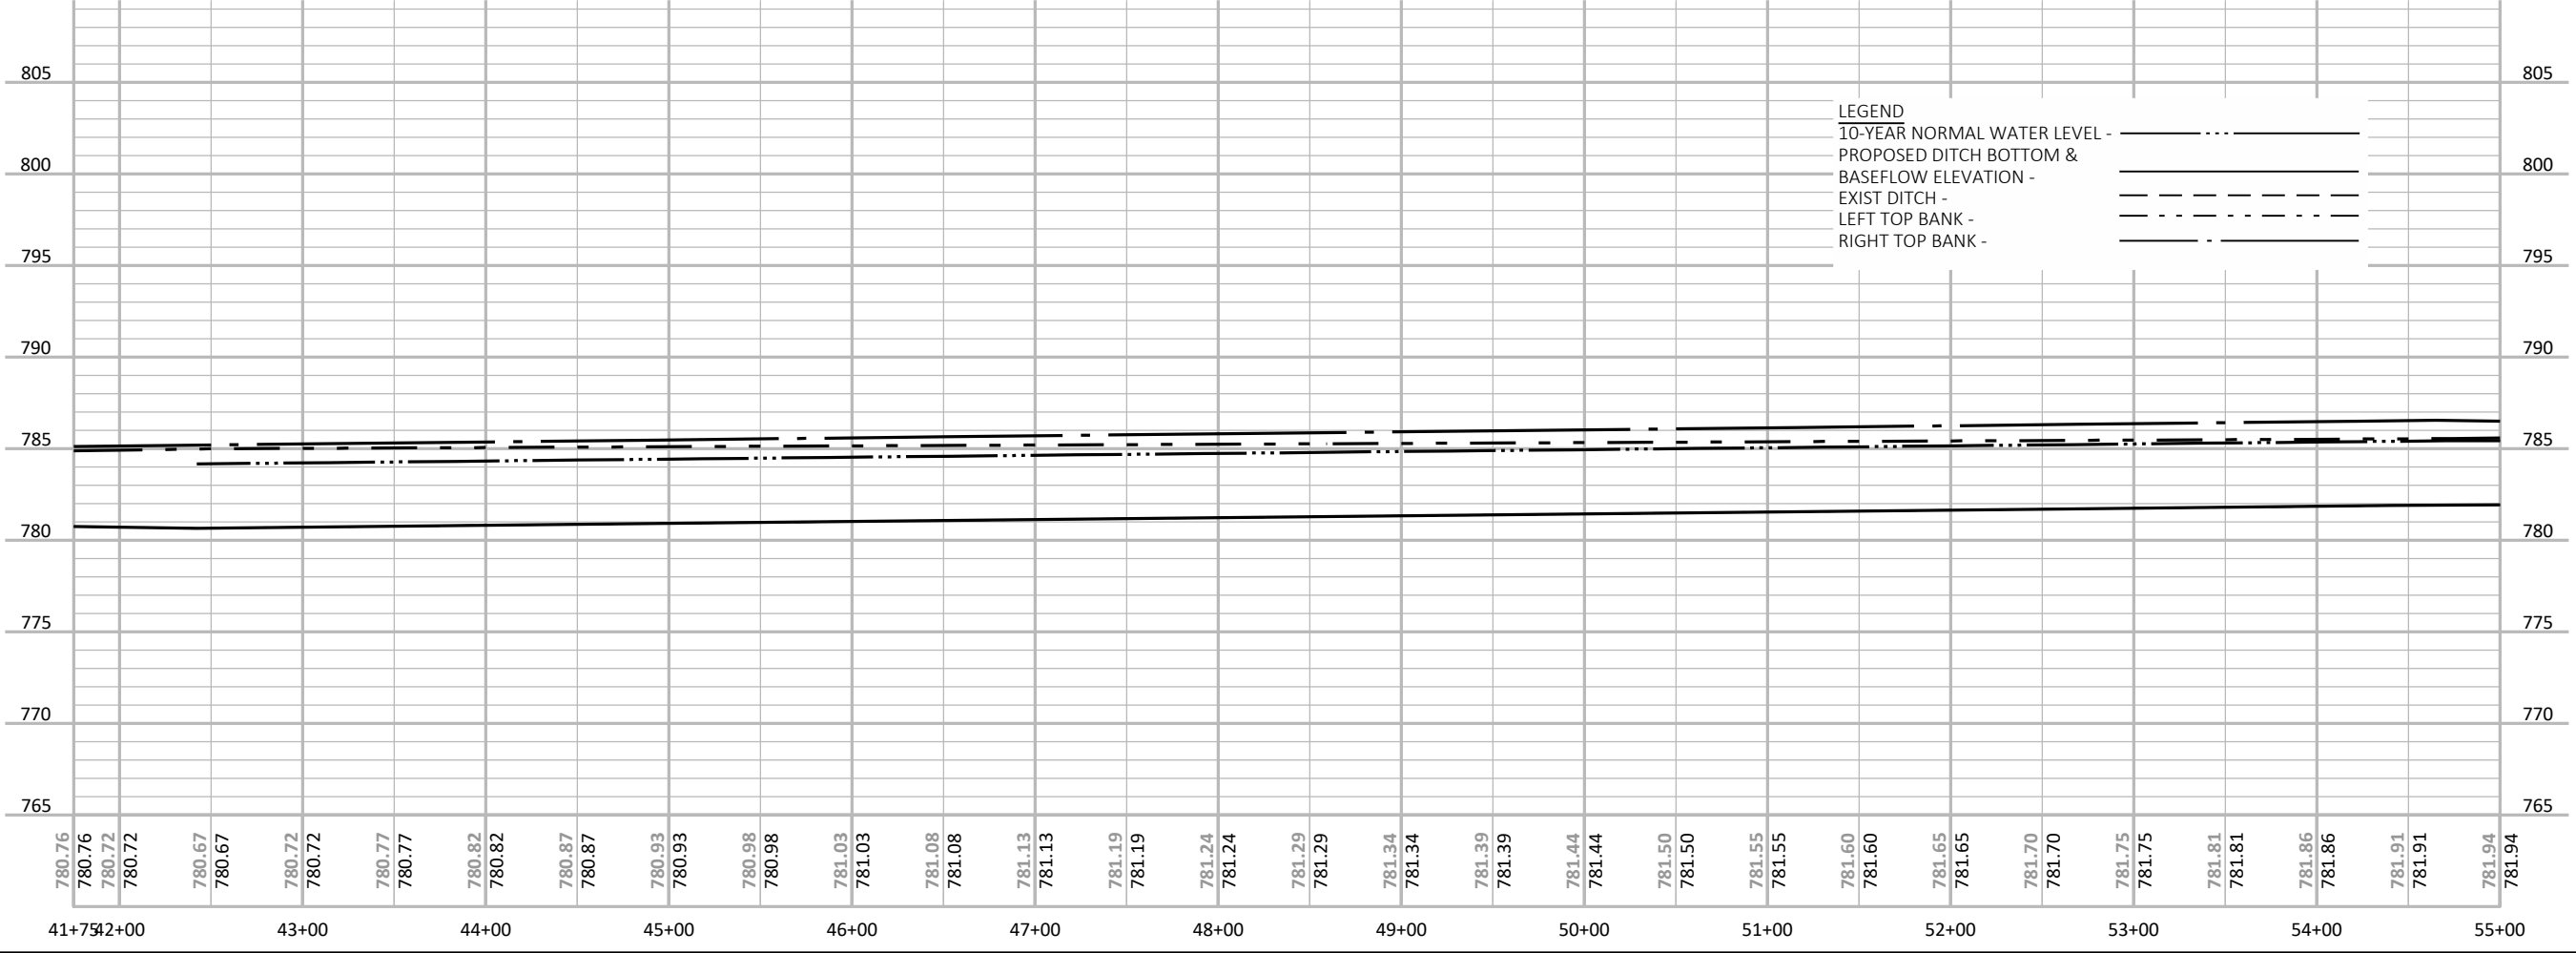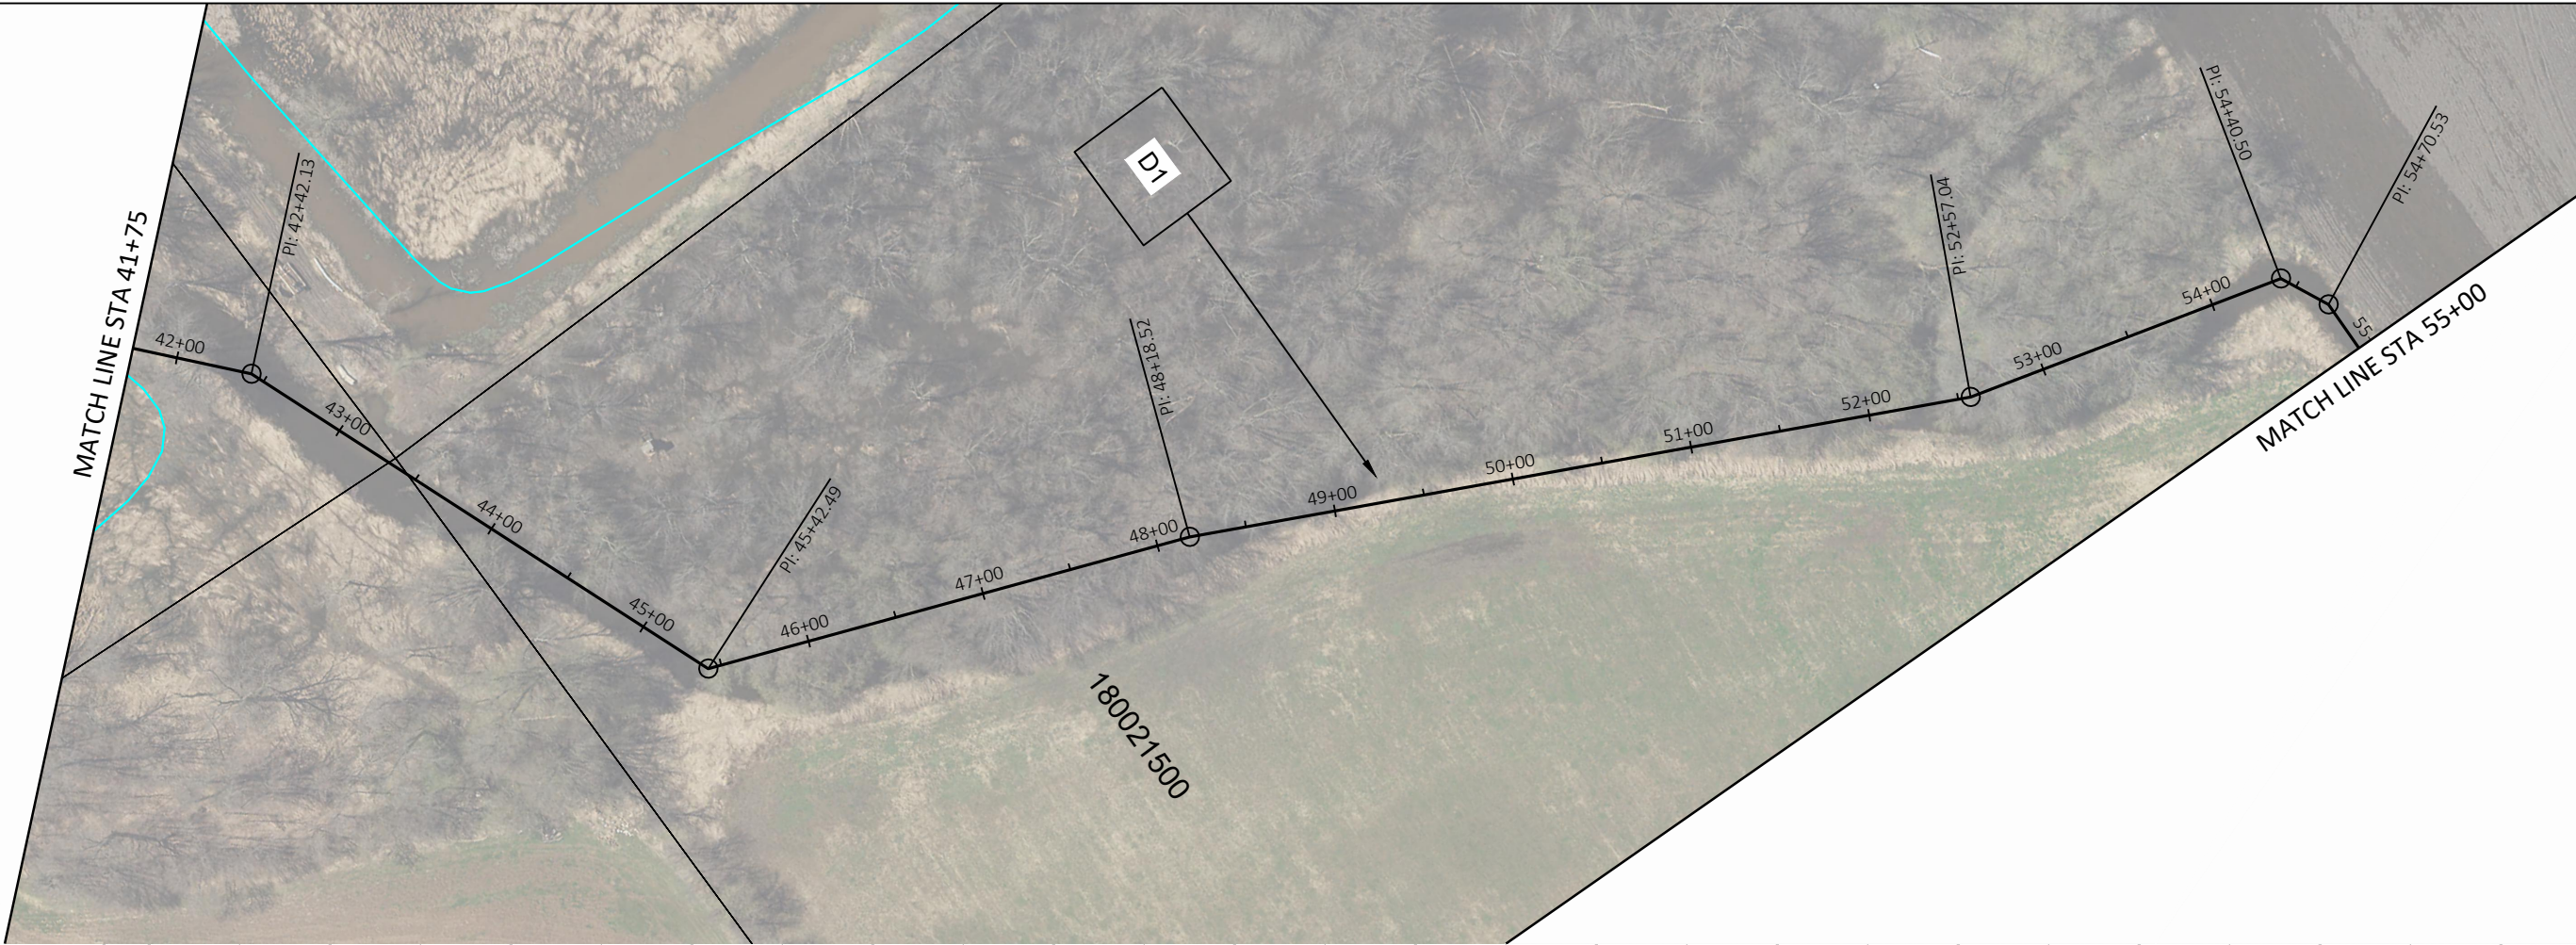

 

NORTH

0 50 100
DRAWING SCALE

DUCK CREEK DISTRCIT ANNEXATION DRAINAGE BOARD OUTAGAMIE COUNTY, WI



Omni
ASSOCIATES
a Westwood company

ONE SYSTEMS DRIVE
APPLETON, WI 54914
(920) 735-6900

REV.	DATE	DESCRIPTION


SHEET DESCRIPTION

D01 PLAN AND PROFILE

PROJECT MANAGER: RDG
PROJ NO: M1525A19
DATE: 11/19/2019

DRAWING NO.
C210

© 2014 Omni Associates, Inc. — This design, drawing and detail is the copyrighted property of Omni Associates, Inc. No part shall be copied, duplicated, distributed or reproduced in any manner without written consent of Omni Associates, Inc.

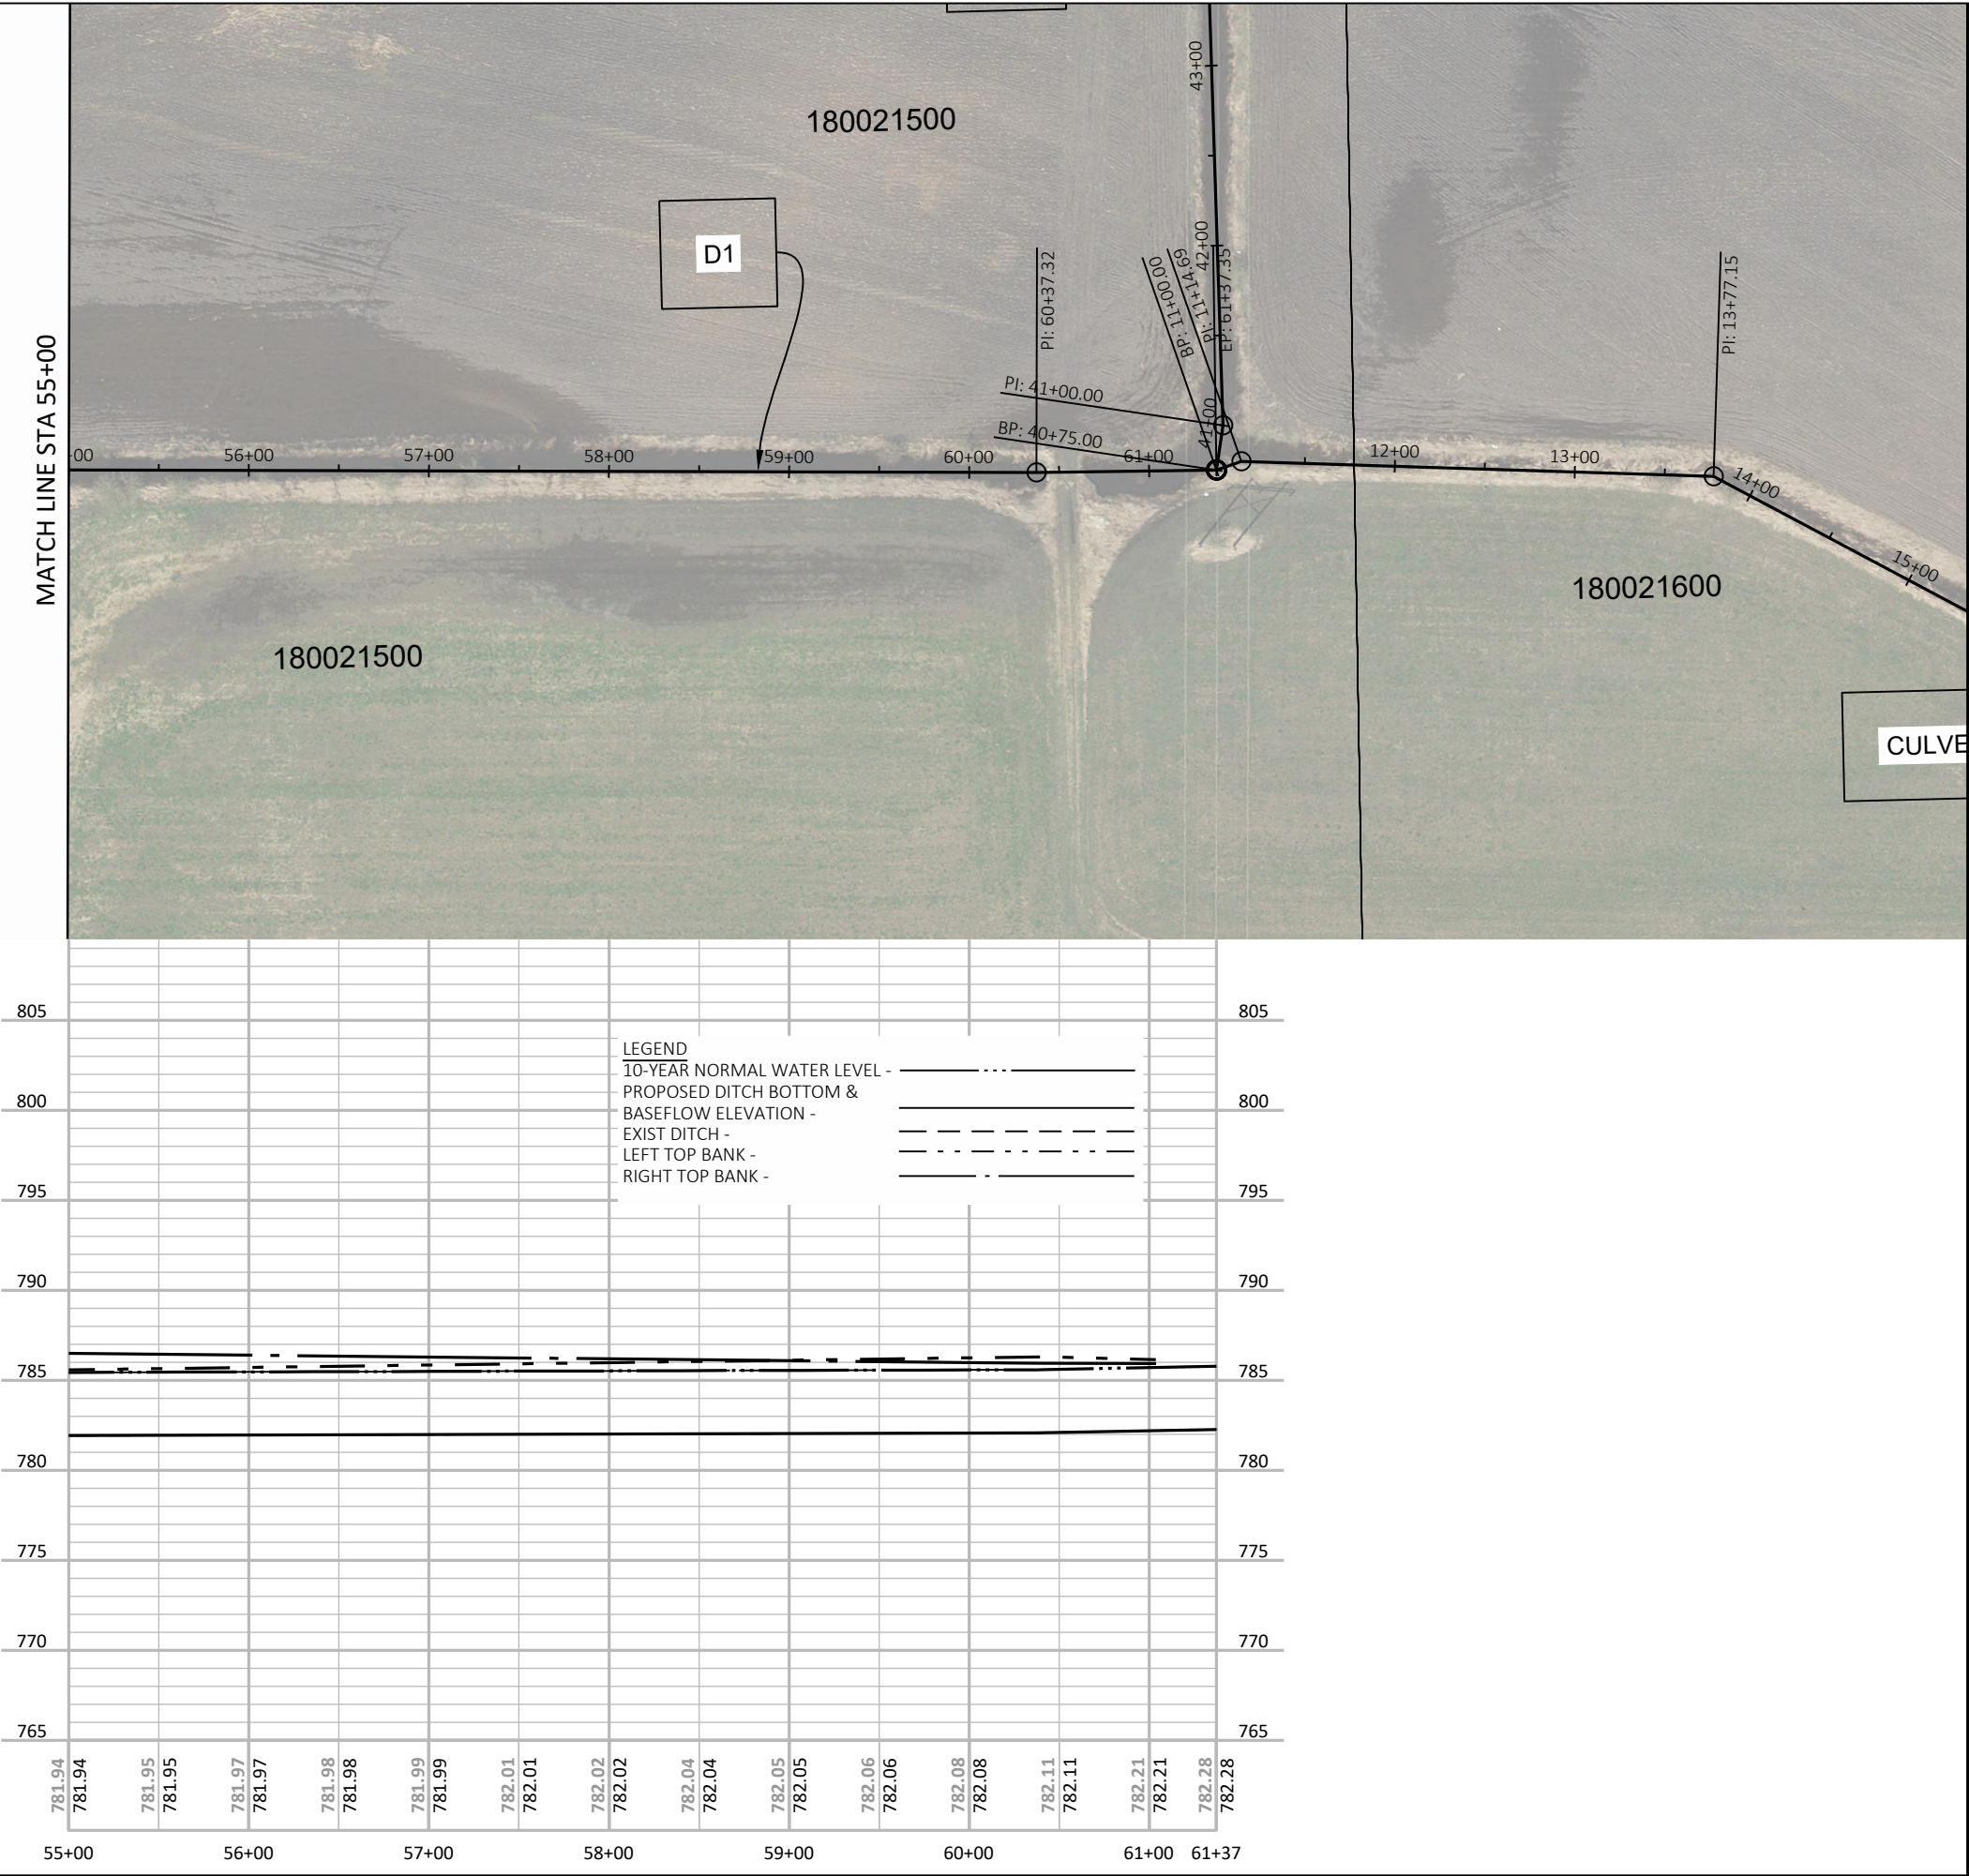

NORTH

0 50 100

DRAWING SCALE

DUCK CREEK DISTRCIT ANNEXATION DRAINAGE BOARD OUTAGAMIE COUNTY, WI

Omni
ASSOCIATES
a Westwood company

ONE SYSTEMS DRIVE
APPLETON, WI 54914
(920) 735-6900

REV.	DATE	DESCRIPTION

SHEET DESCRIPTION

D01 PLAN AND PROFILE


PROJECT MANAGER: RDG


PROJ NO: M1525A19

DATE: 11/19/2019

DRAWING NO.

C211

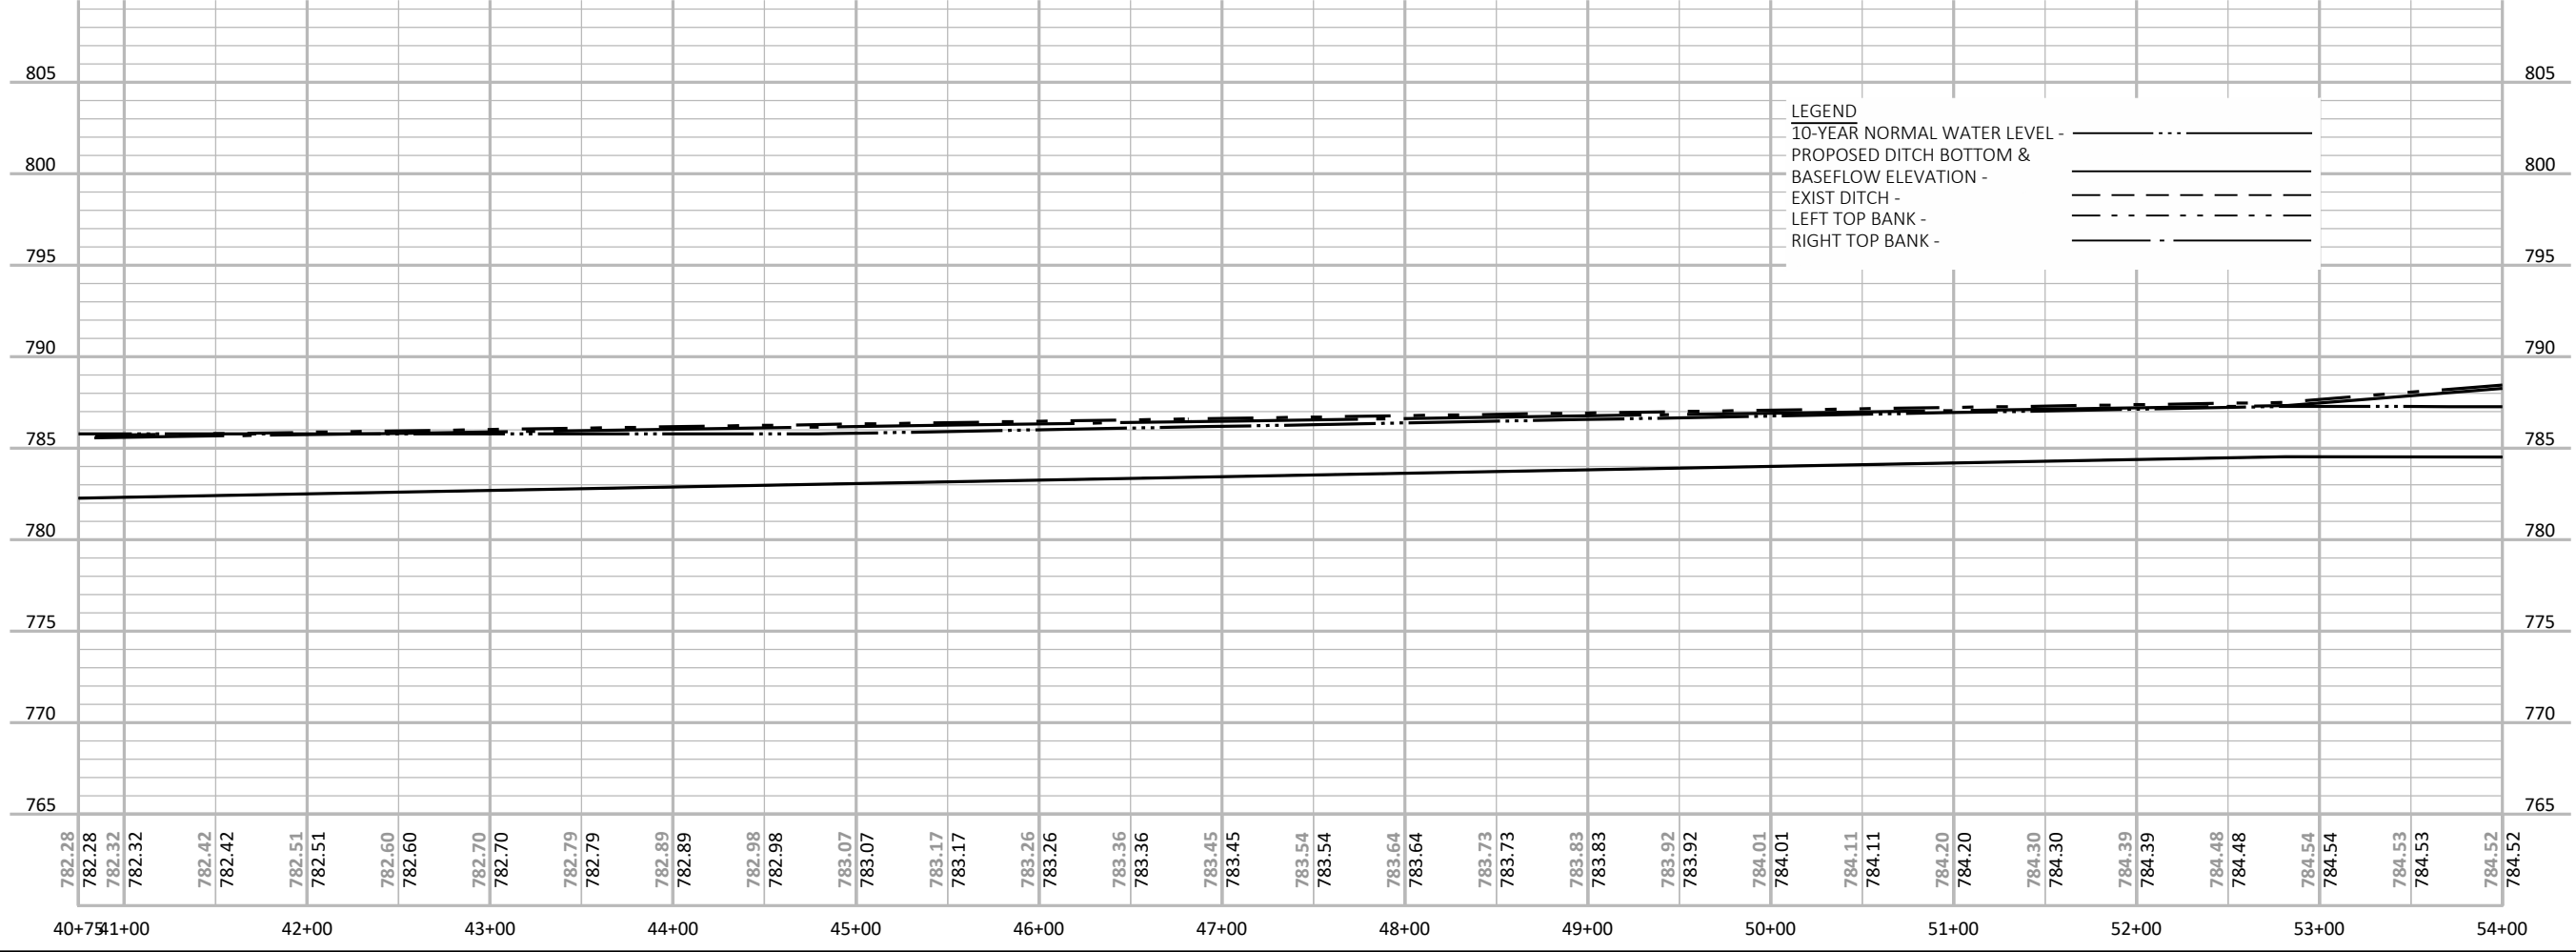

 

NORTH

0 50 100
DRAWING SCALE

DUCK CREEK DISTRCIT ANNEXATION DRAINAGE BOARD OUTAGAMIE COUNTY, WI



Omni
ASSOCIATES
a Westwood company

ONE SYSTEMS DRIVE
APPLETON, WI 54914
(920) 735-6900

REV.	DATE	DESCRIPTION

SHEET DESCRIPTION

D03 PLAN AND PROFILE

PROJECT MANAGER: RDG


PROJ NO: M1525A19

DATE: 11/19/2019

DRAWING NO.

C212

File Name: F:\Municipal\Jobs\M1485A17 - Drainage Board\Civil 3D 2018 DC\Sheets\Plan\Duck-Creek-Drainage-Plan\Profile_culverts.dwg
Plotted By: KASEPPANEN on 06/17/2024 at 08:55 AM

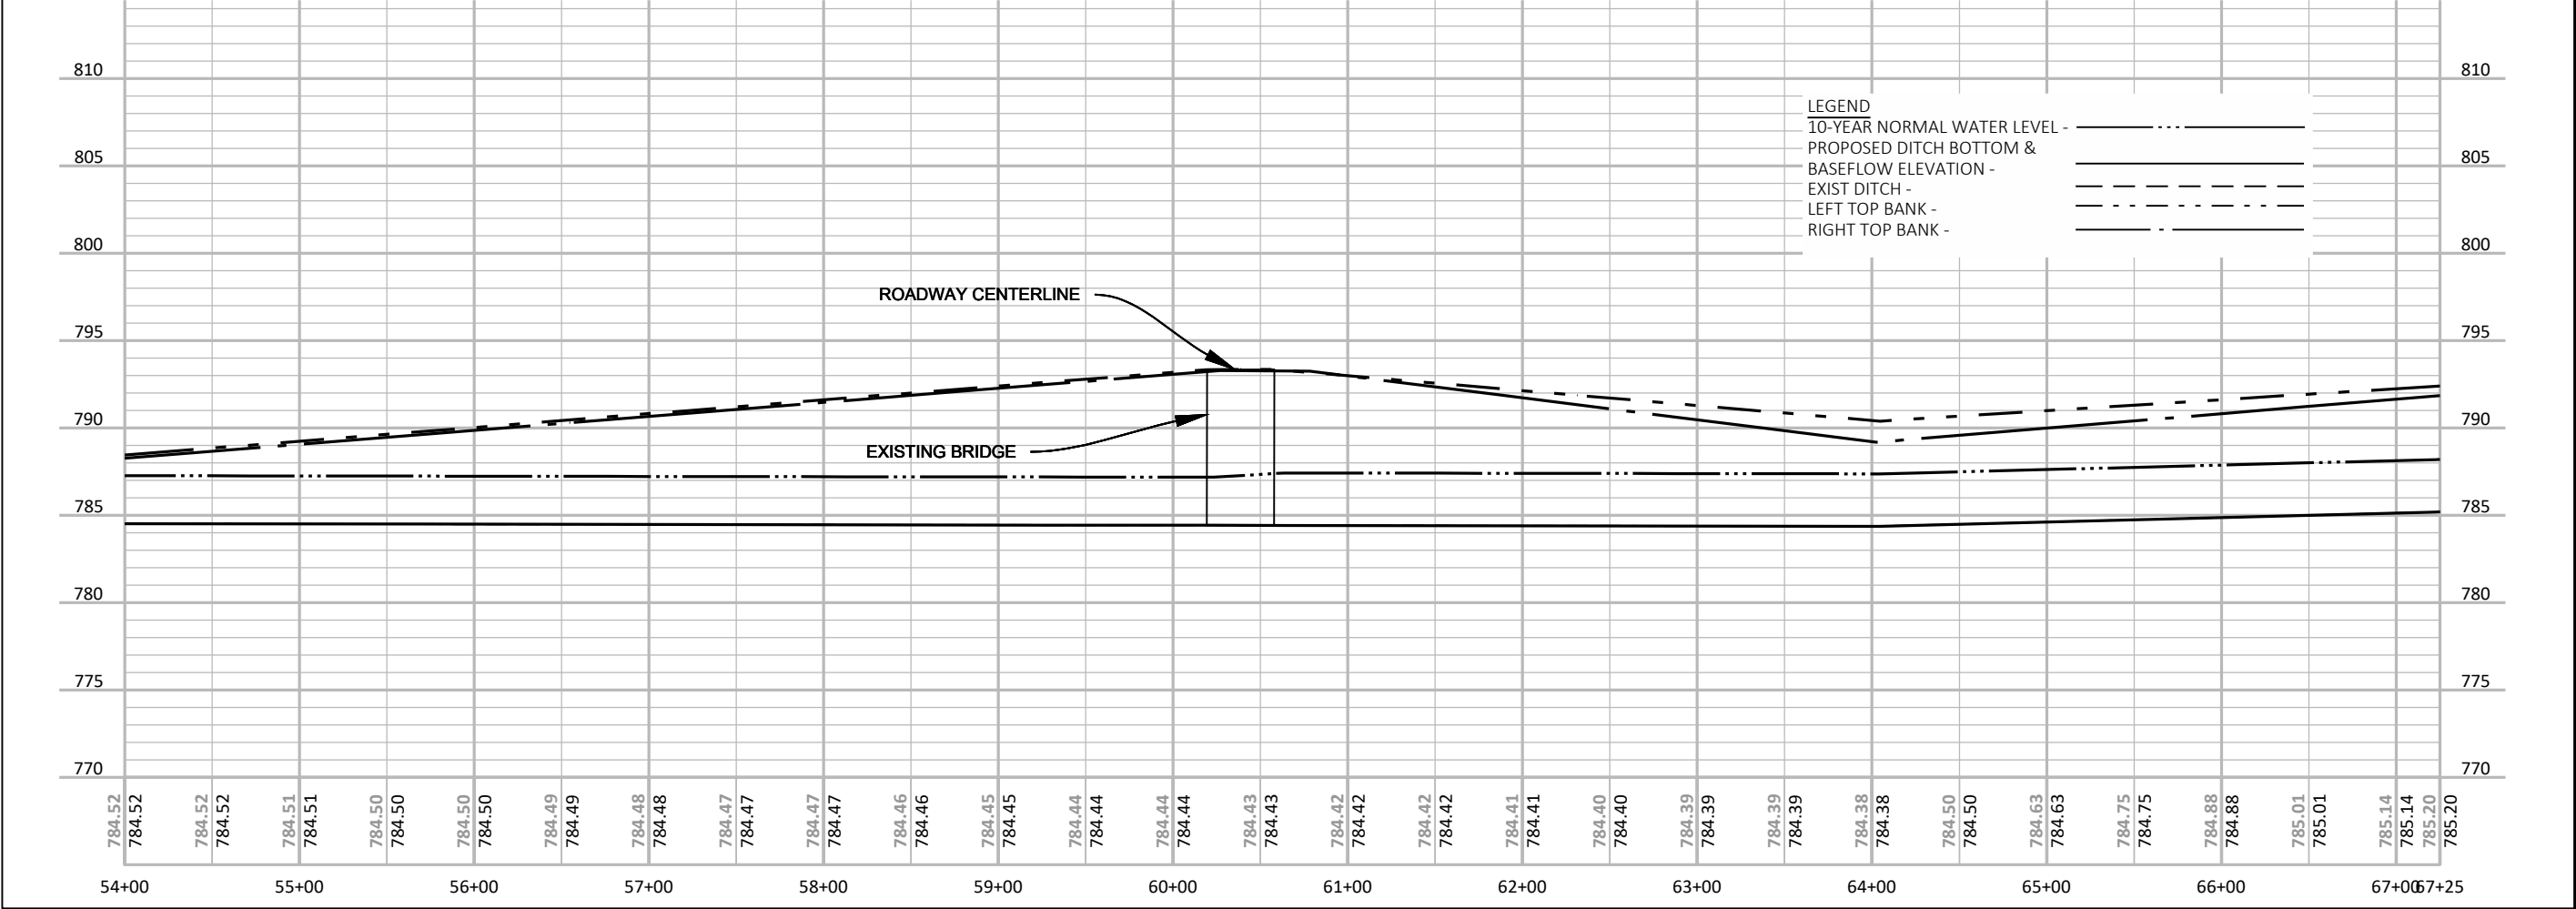

NORTH

0 50 100
DRAWING SCALE

DUCK CREEK DISTRCIT ANNEXATION DRAINAGE BOARD OUTAGAMIE COUNTY, WI

Omni
ASSOCIATES
a Westwood company

ONE SYSTEMS DRIVE
APPLETON, WI 54914
(920) 735-6900

REV.	DATE	DESCRIPTION
1	11/10/2023	ADDED CULVERT AND STRUCTURE LABELS

SHEET DESCRIPTION


D03 PLAN AND PROFILE

PROJECT MANAGER: RDG
PROJ NO: M1525A19
DATE: 11/19/2019

DRAWING NO.
C213

© 2014 OMNI Associates, Inc. — This design, drawing and detail is the copyrighted property of OMNI Associates, Inc. No part shall be copied, duplicated, distributed or reproduced in any manner without written consent of OMNI Associates, Inc.

File Name: F:\Municipal\Jobs\M1485A17 - Drainage Board\Civil 3D 2018 DC\SheetsPlan\Duck-Creek-Drainage-PlanProfile_culverts.dwg
Plotted By: KASEPPANEN on 06/17/2024 at 08:55 AM

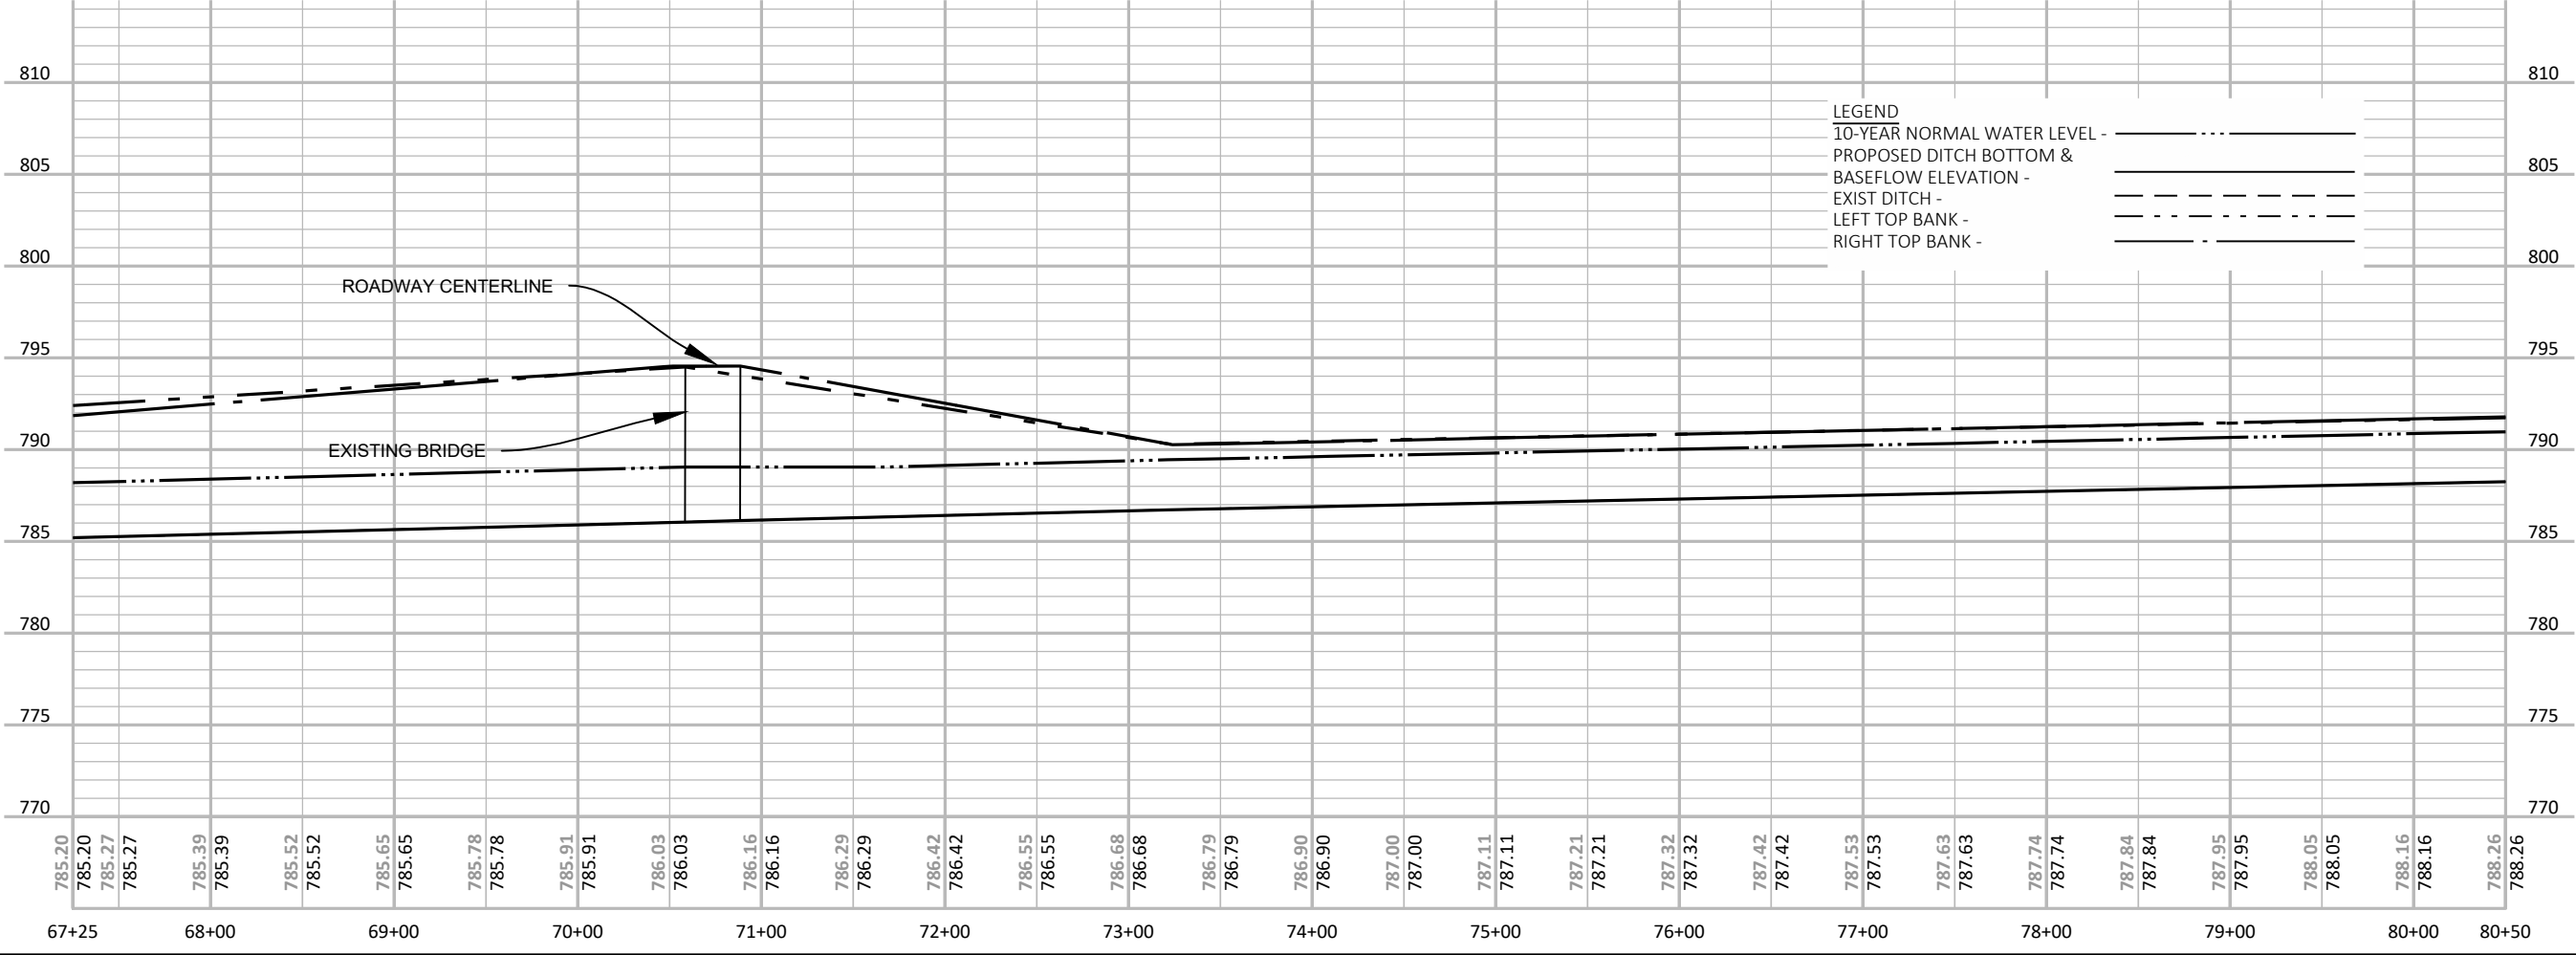

NORTH

0 50 100

DRAWING SCALE

DUCK CREEK DISTRCIT ANNEXATION DRAINAGE BOARD OUTAGAMIE COUNTY, WI

Omni ASSOCIATES
a Westwood company

ONE SYSTEMS DRIVE
APPLETON, WI 54914
(920) 735-6900

REV.	DATE	DESCRIPTION
1	11/10/2023	ADDED CULVERT AND STRUCTURE LABELS

SHEET DESCRIPTION

D03 PLAN AND PROFILE

PROJECT MANAGER: RDG

PROJ NO: M1525A19


DATE: 11/19/2019

DRAWING NO.


C214

© 2014 OMNI Associates, Inc. — This design, drawing and detail is the copyrighted property of OMNI Associates, Inc. No part shall be copied, duplicated, distributed or reproduced in any manner without written consent of OMNI Associates, Inc.


File Name: F:\Municipal\Jobs\M1485A17 - Drainage Board\Civil 3D 2018 DC\SheetsPlan\Duck-Creek-Drainage-PlanProfile_culverts.dwg
Plotted By: KASEPPANEN on 06/17/2024 at 08:57 AM

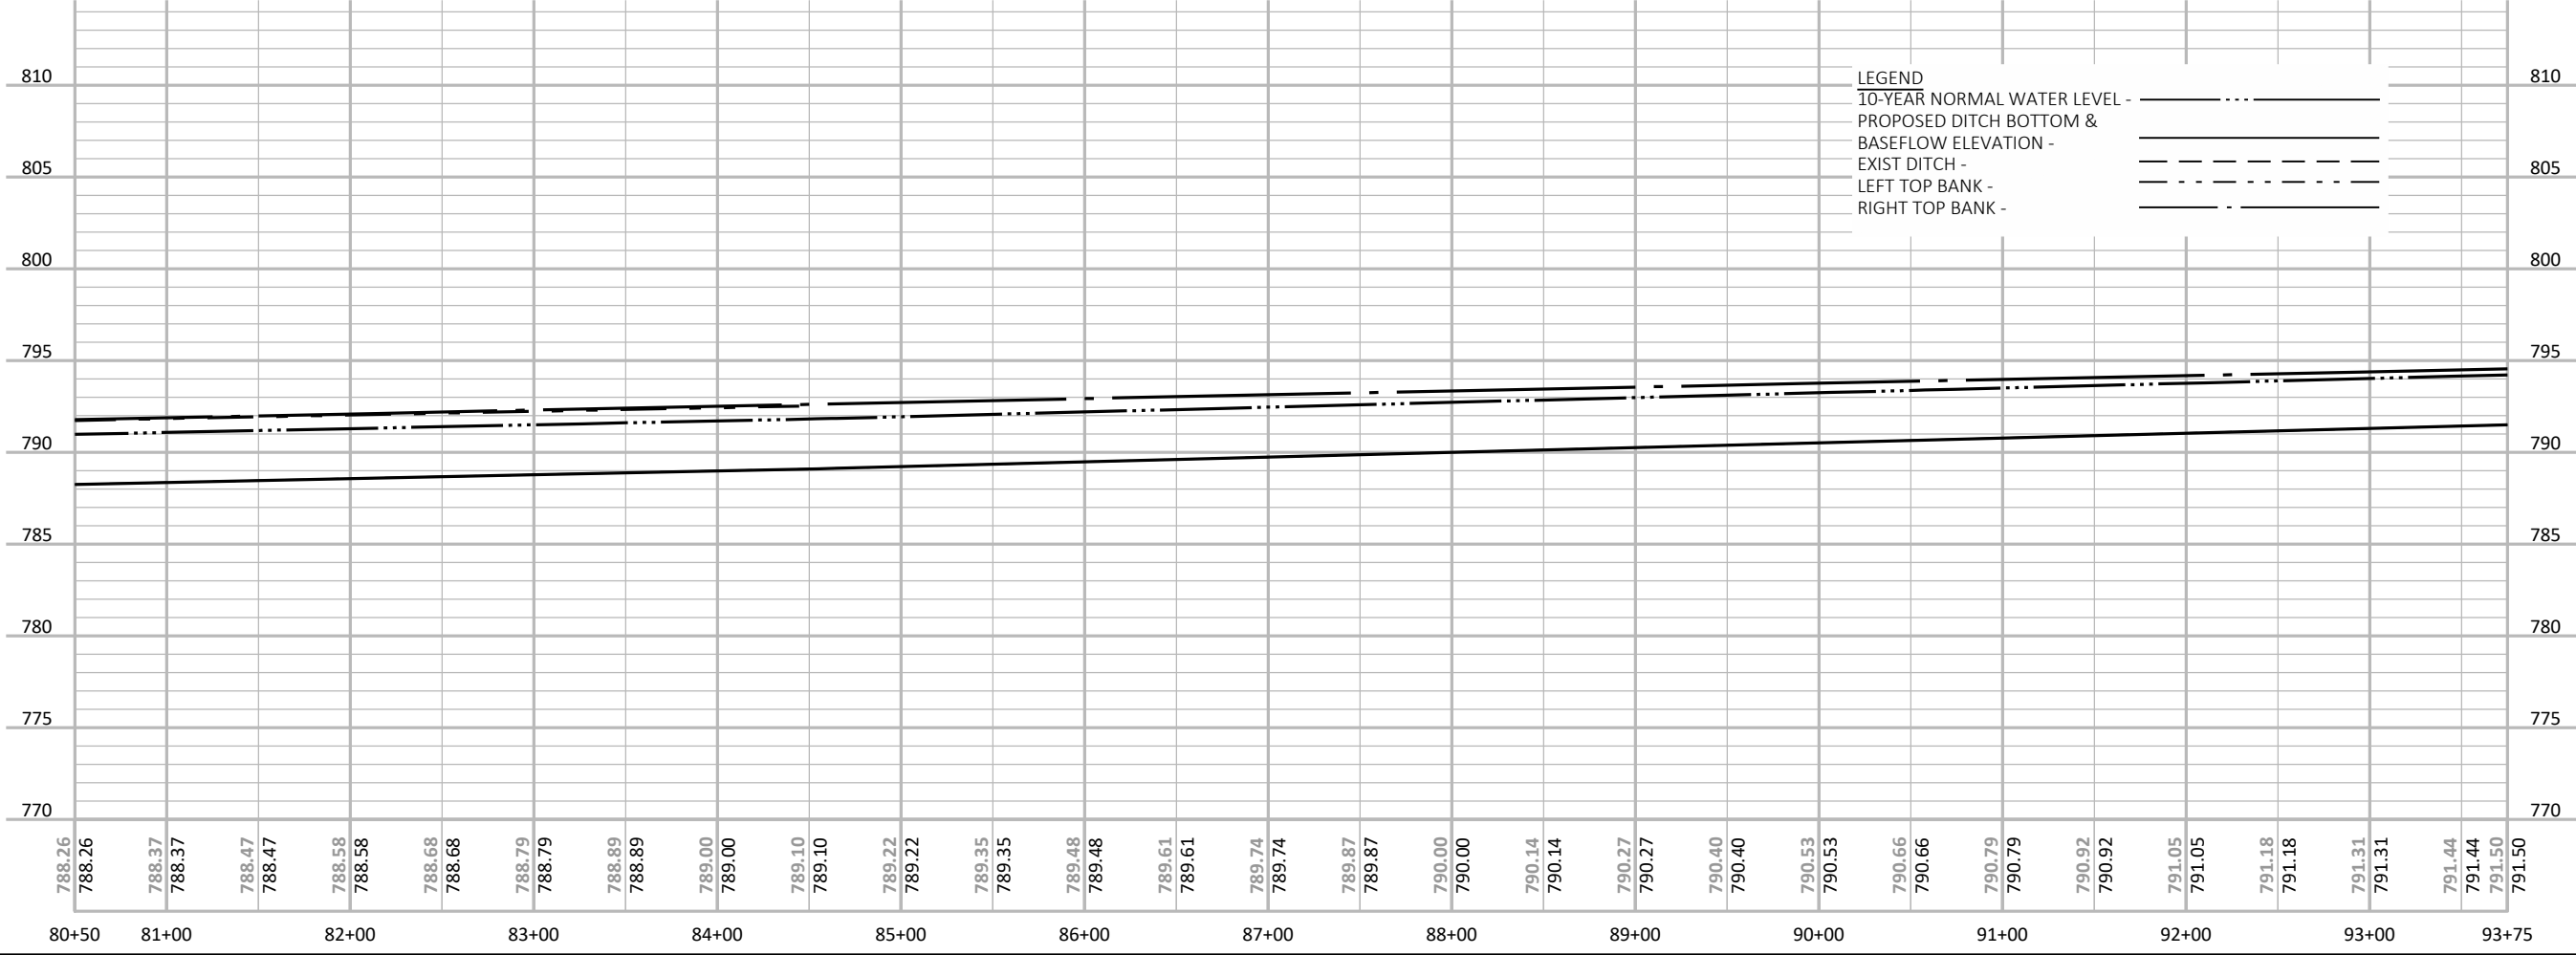

LEGEND
10-YEAR NORMAL WATER LEVEL -
PROPOSED DITCH BOTTOM &
BASEFLOW ELEVATION - _____
EXIST DITCH - - - - -
LEFT TOP BANK - - . - . - .
RIGHT TOP BANK - - - - -

 

NORTH

 

DRAWING SCALE

DUCK CREEK DISTRCIT ANNEXATION DRAINAGE BOARD OUTAGAMIE COUNTY, WI



ONE SYSTEMS DRIVE
APPLETON, WI 54914
(920) 735-6900

REV.	DATE	DESCRIPTION

SHEET DESCRIPTION

D03 PLAN AND PROFILE

PROJECT MANAGER: RDG


PROJ NO: M1485A17

DATE: 10/22/2020


DRAWING NO.


C215

© 2014 OMNI Associates, Inc. — This design, drawing and detail is the copyrighted property of OMNI Associates, Inc. No part shall be copied, duplicated, distributed or reproduced in any manner without written consent of OMNI Associates, Inc.

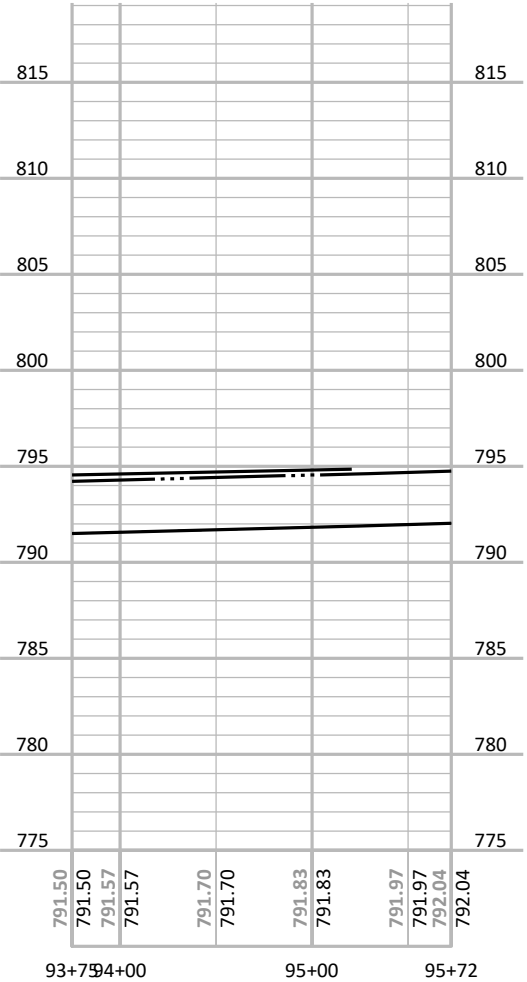

LEGEND
10-YEAR NORMAL WATER LEVEL - _____
PROPOSED DITCH BOTTOM & BASEFLOW ELEVATION - _____
EXIST DITCH - _____
LEFT TOP BANK - _____
RIGHT TOP BANK - _____

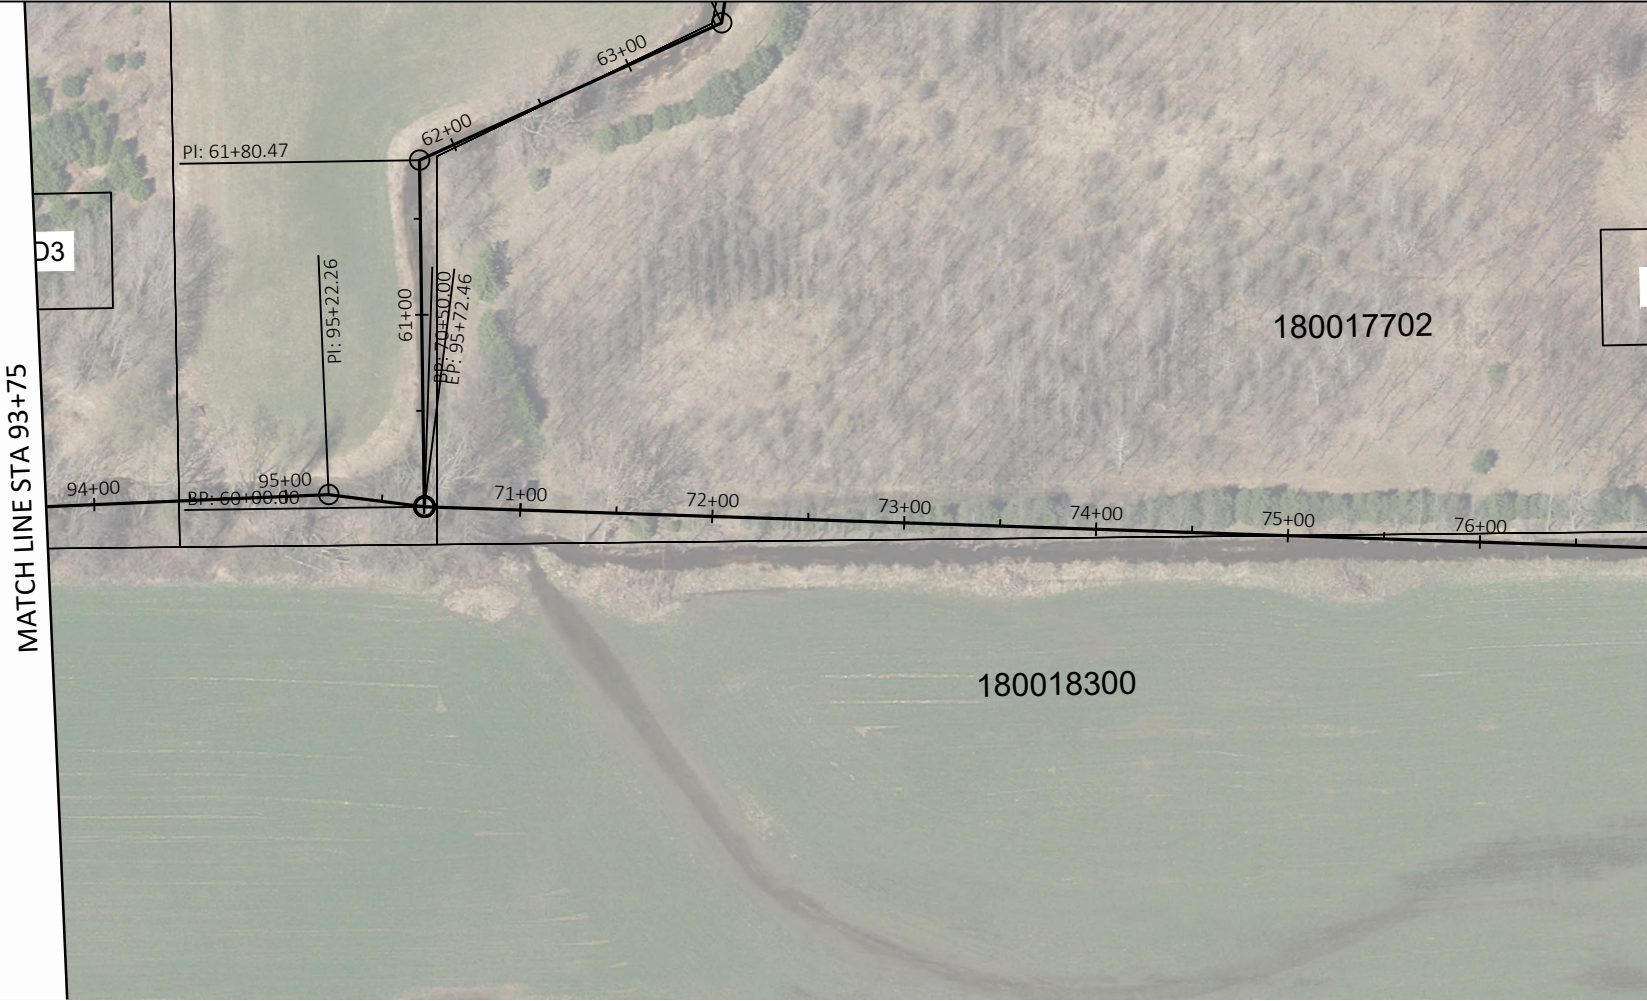

 

NORTH

0 50 100
DRAWING SCALE

DUCK CREEK DISTRCIT ANNEXATION DRAINAGE BOARD OUTAGAMIE COUNTY, WI



Omni
ASSOCIATES
a Westwood company

ONE SYSTEMS DRIVE
APPLETON, WI 54914
(920) 735-6900



REV.	DATE	DESCRIPTION

SHEET DESCRIPTION


D03 PLAN AND PROFILE

PROJECT MANAGER: RDG
PROJ NO: M1525A19
DATE: 11/19/2019

DRAWING NO.
C216

 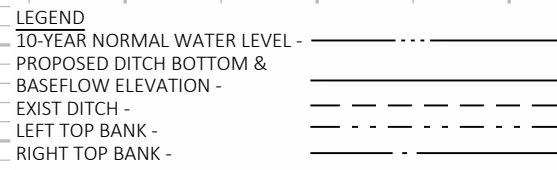

**DUCK CREEK DISTRICT ANNEXATION
DRAINAGE BOARD
OUTAGAMIE COUNTY, WI**

 [illegible]

SHEET DESCRIPTION



D04 PLAN AND PROFILE

DATE: 11/19/2019

DRAWING NO.

C217

File Name: F:\Municipal\Jobs\M1485A17 - Drainage Board\Civil 3D 2018 DC\SheetsPlan\Duck-Creek-Drainage-PlanProfile_culverts.dwg
Plotted By: KASEPPANEN on 06/17/2024 at 09:01 AM

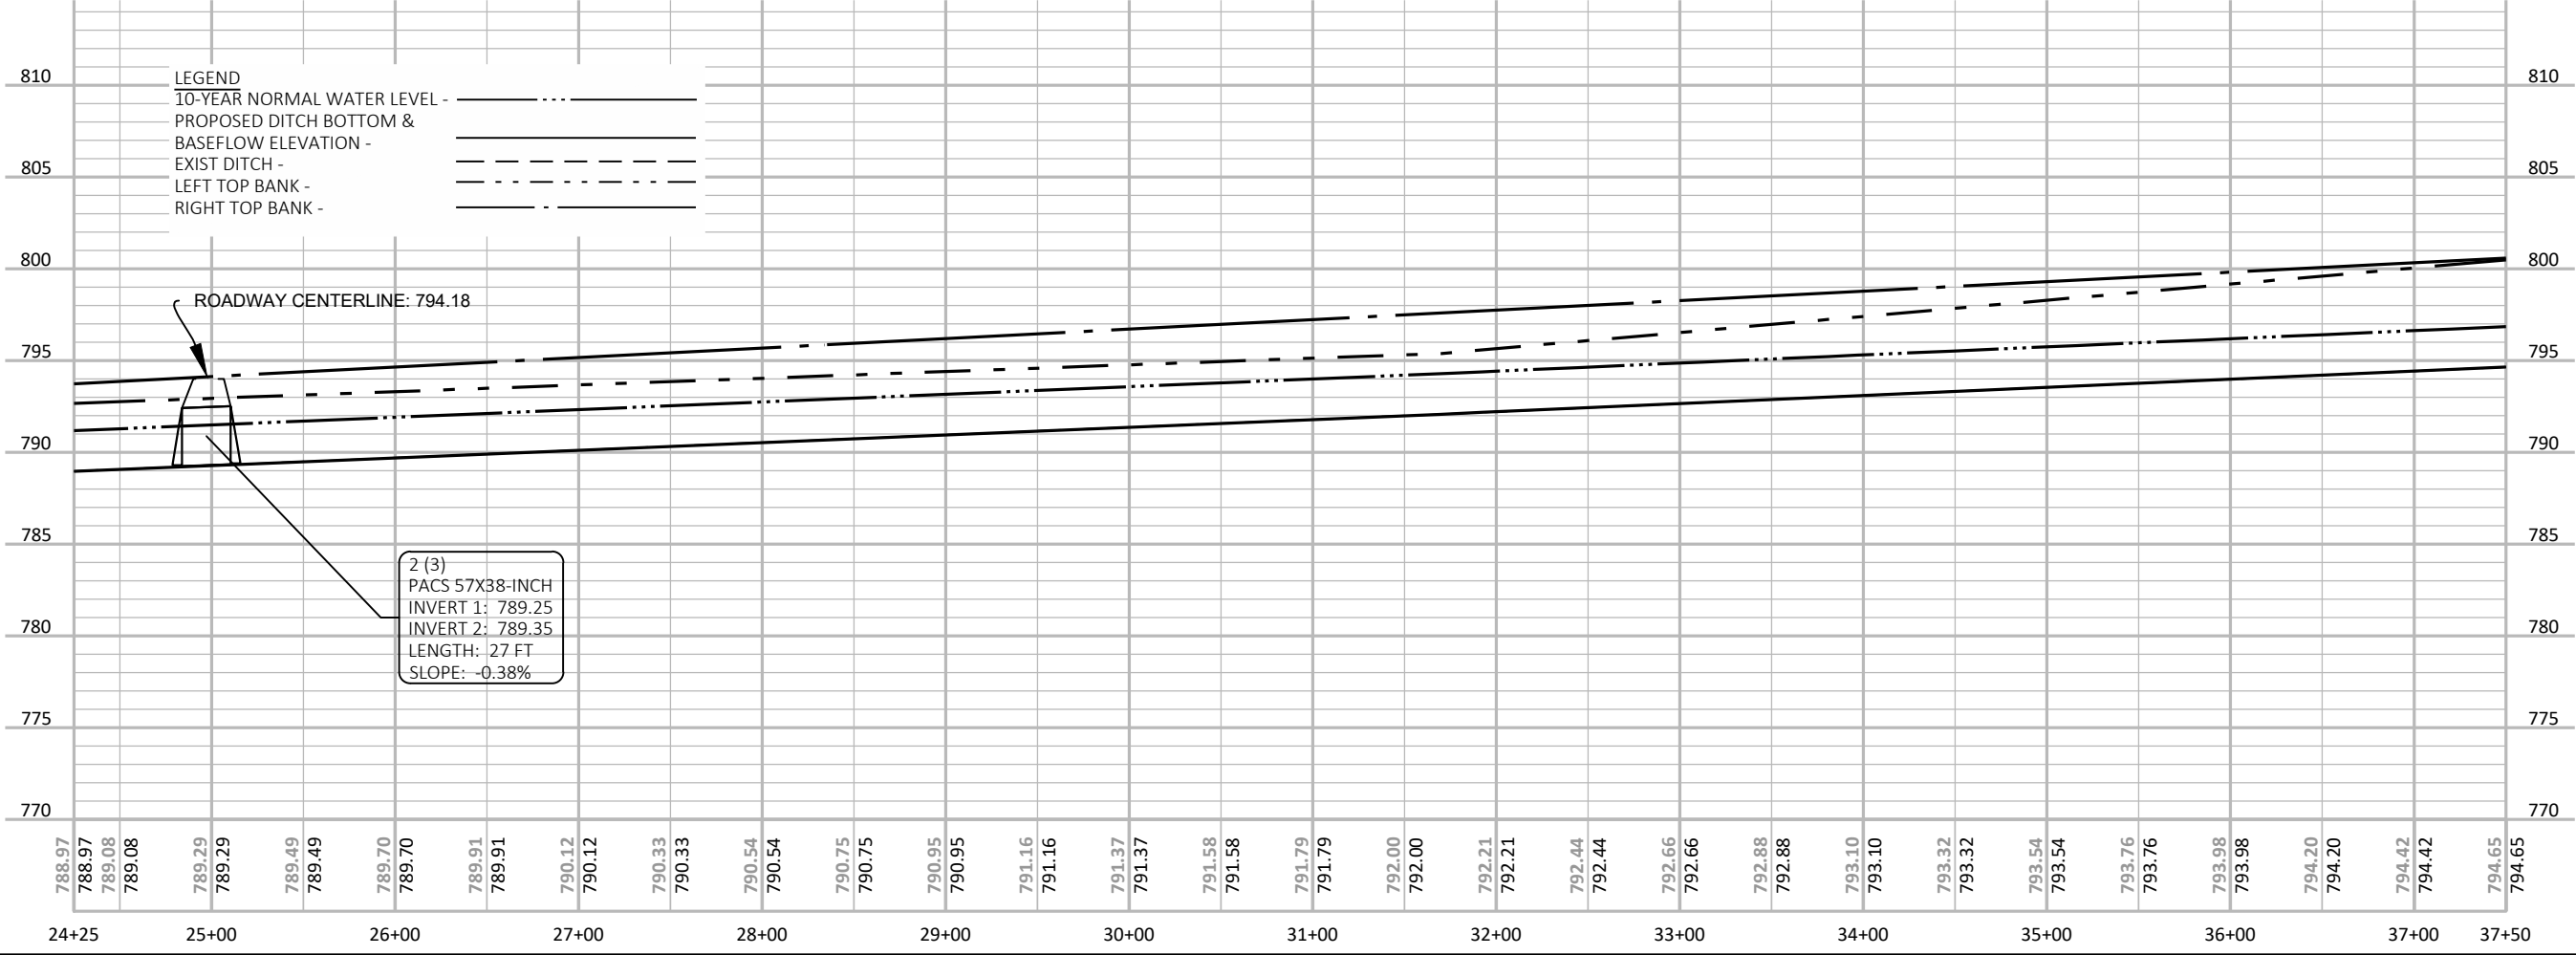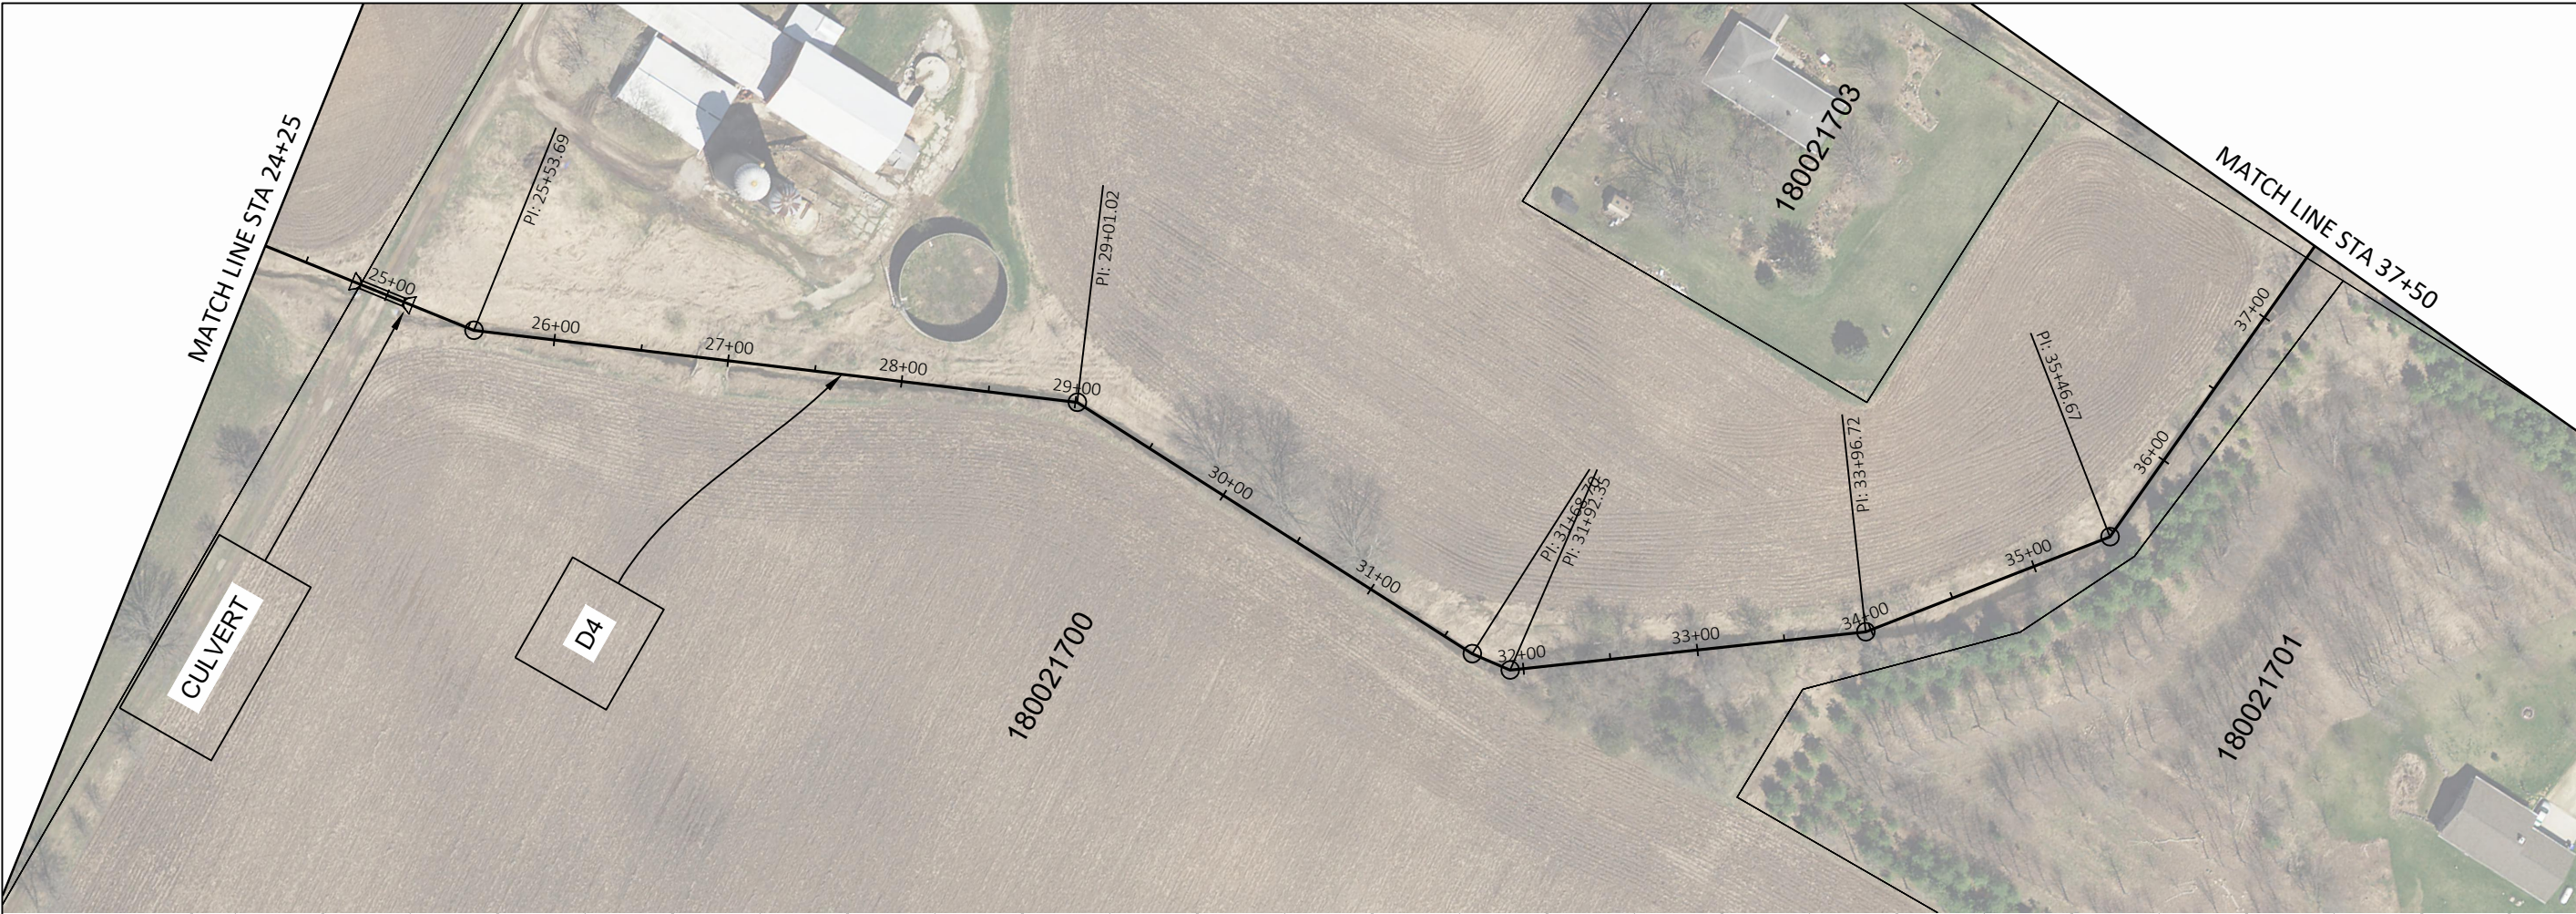

NORTH

0 50 100

DRAWING SCALE

DUCK CREEK DISTRCIT ANNEXATION DRAINAGE BOARD OUTAGAMIE COUNTY, WI

Omni
ASSOCIATES
a Westwood company

ONE SYSTEMS DRIVE
APPLETON, WI 54914
(920) 735-6900

REV.	DATE	DESCRIPTION
1	11/10/2023	ADDED CULVERT AND STRUCTURE LABELS

SHEET DESCRIPTION

D04 PLAN AND PROFILE

PROJECT MANAGER: RDG



PROJ NO: M1525A19

DATE: 11/19/2019

DRAWING NO.

C218

© 2014 Omni Associates, Inc. — This design, drawing and detail is the copyrighted property of Omni Associates, Inc. No part shall be copied, duplicated, distributed or reproduced in any manner without written consent of Omni Associates, Inc.

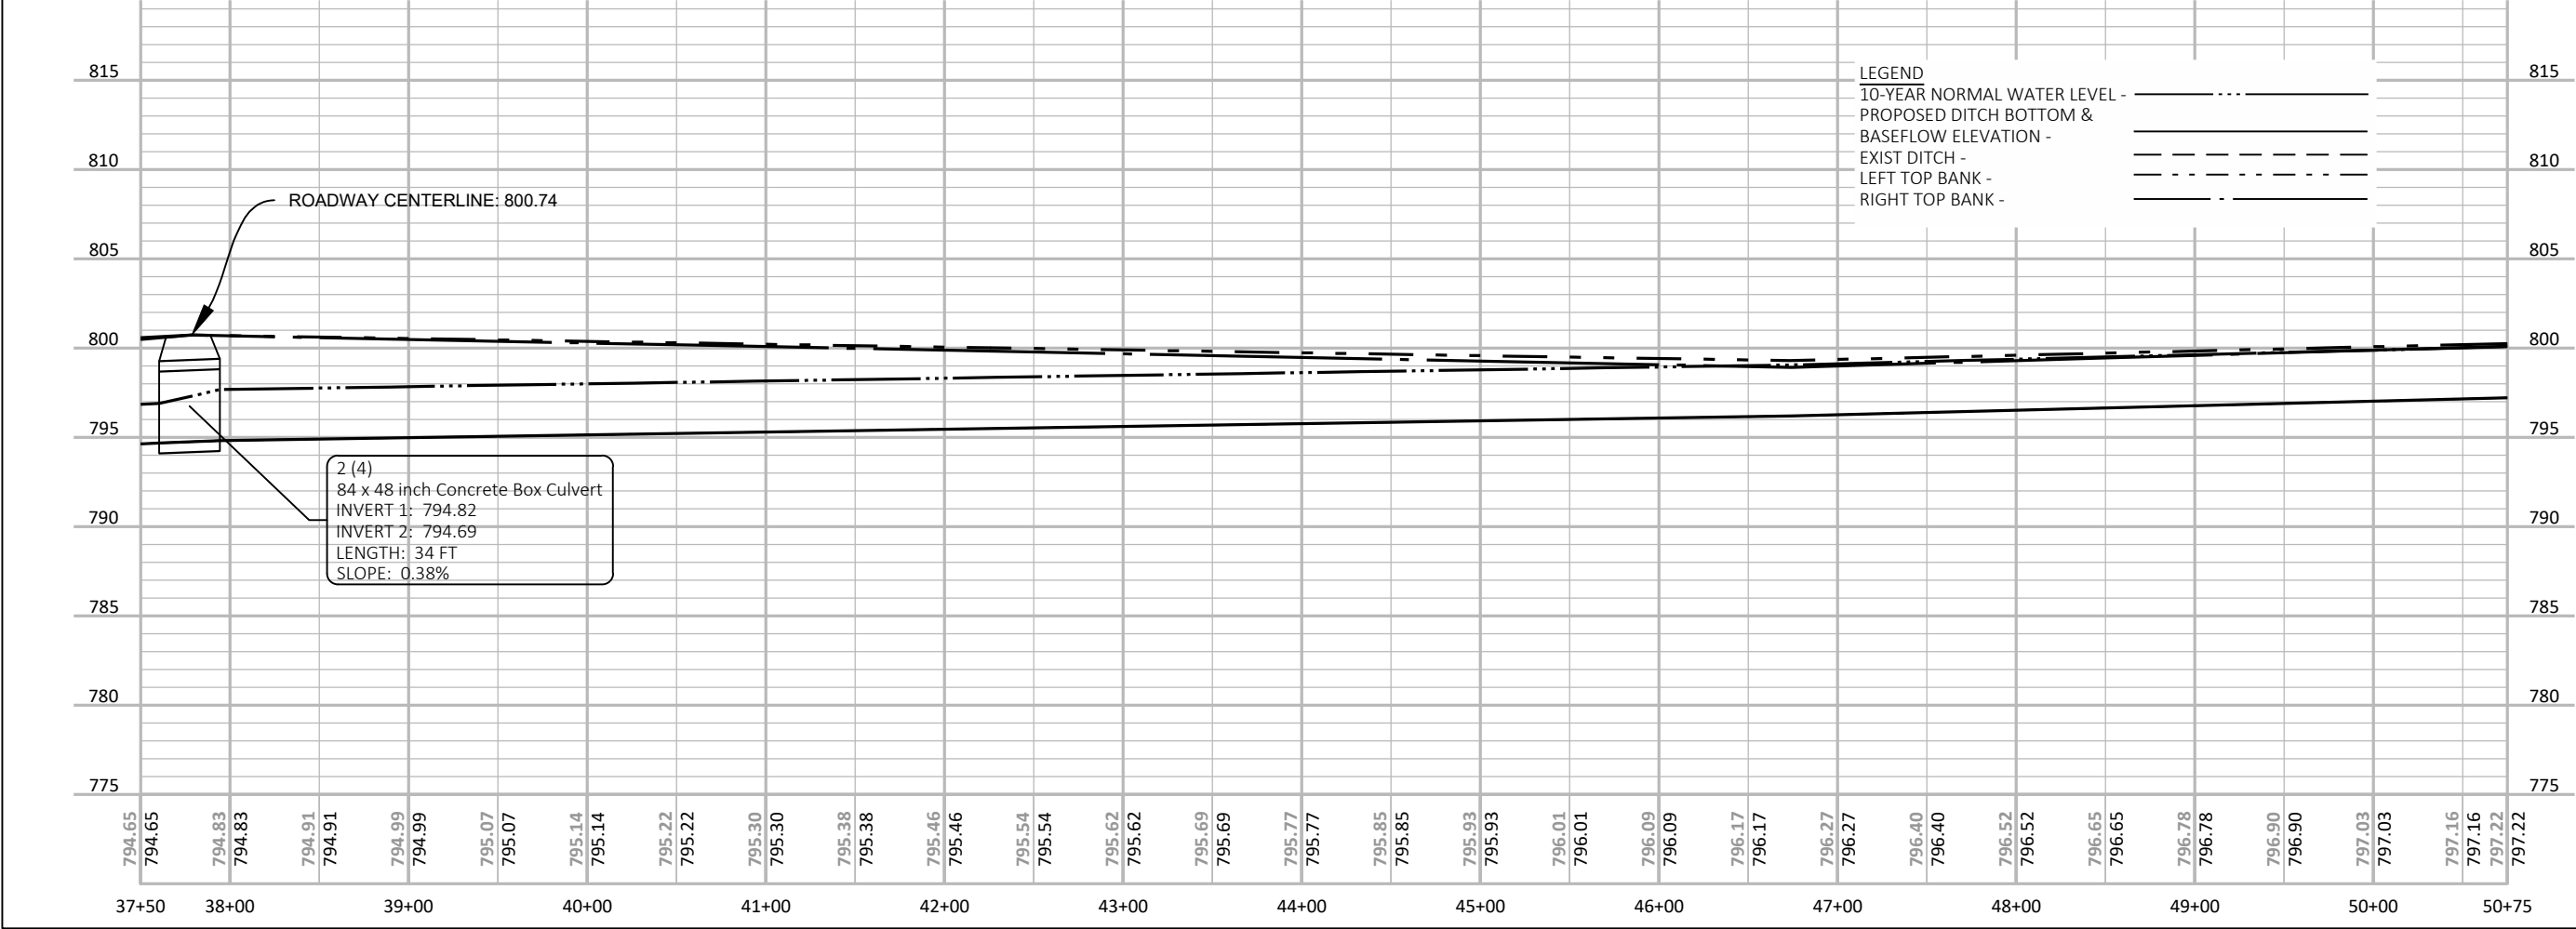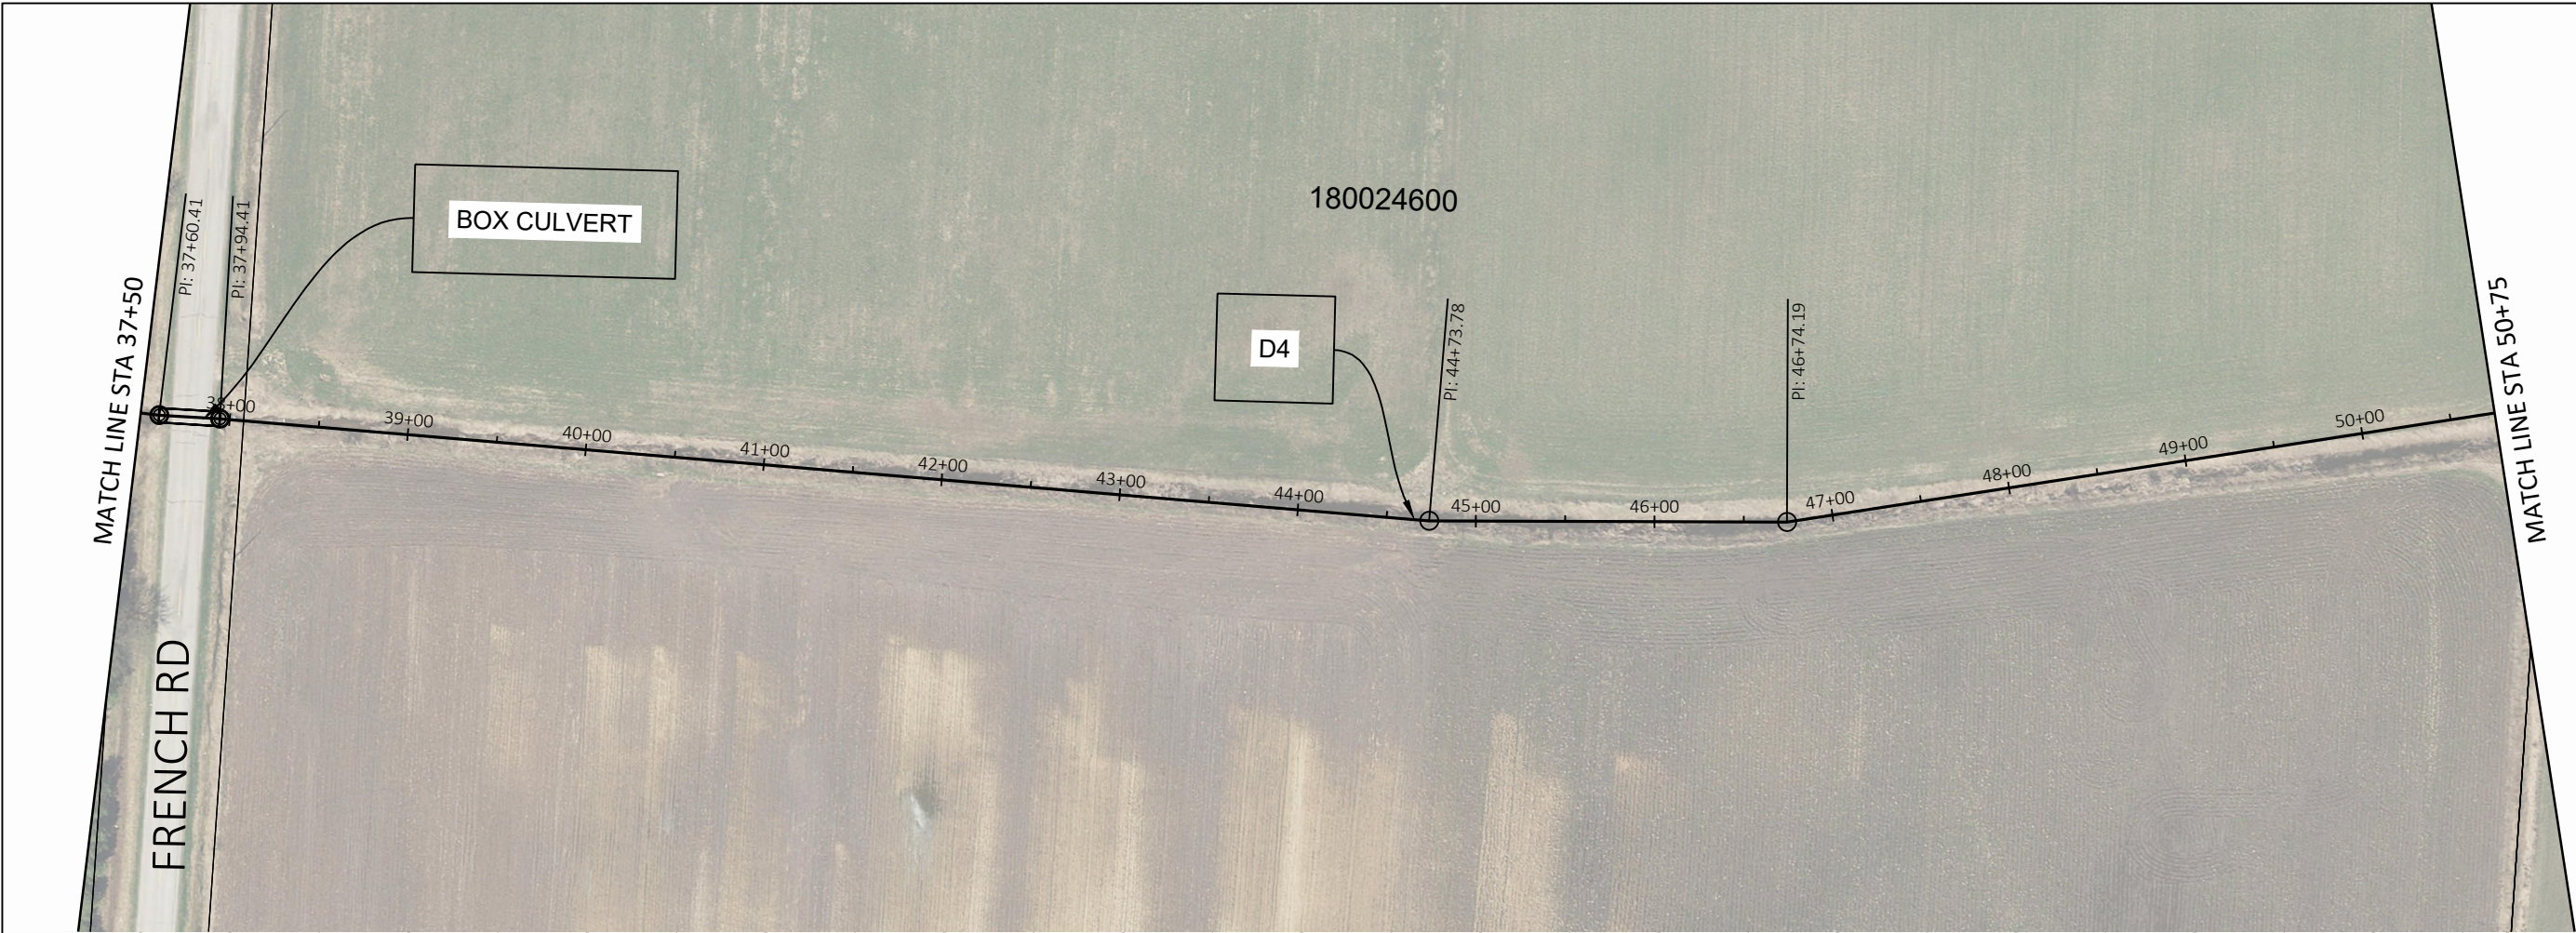

NORTH

0 50 100
DRAWING SCALE

DUCK CREEK DISTRCIT ANNEXATION DRAINAGE BOARD OUTAGAMIE COUNTY, WI

Omni ASSOCIATES
a Westwood company

ONE SYSTEMS DRIVE
APPLETON, WI 54914
(920) 735-6900

REV.	DATE	DESCRIPTION
1	11/10/2023	ADDED CULVERT AND STRUCTURE LABELS

SHEET DESCRIPTION

D04 PLAN AND PROFILE

PROJECT MANAGER: RDG


PROJ NO: M1525A19

DATE: 11/19/2019

DRAWING NO.

C219

File Name: F:\Municipal\Jobs\M1485A17 - Drainage Board\Civil 3D 2018 DC\SheetsPlan\Duck-Creek-Drainage-PlanProfile_culverts.dwg
Plotted By: KASEPPANEN on 06/17/2024 at 09:17 AM

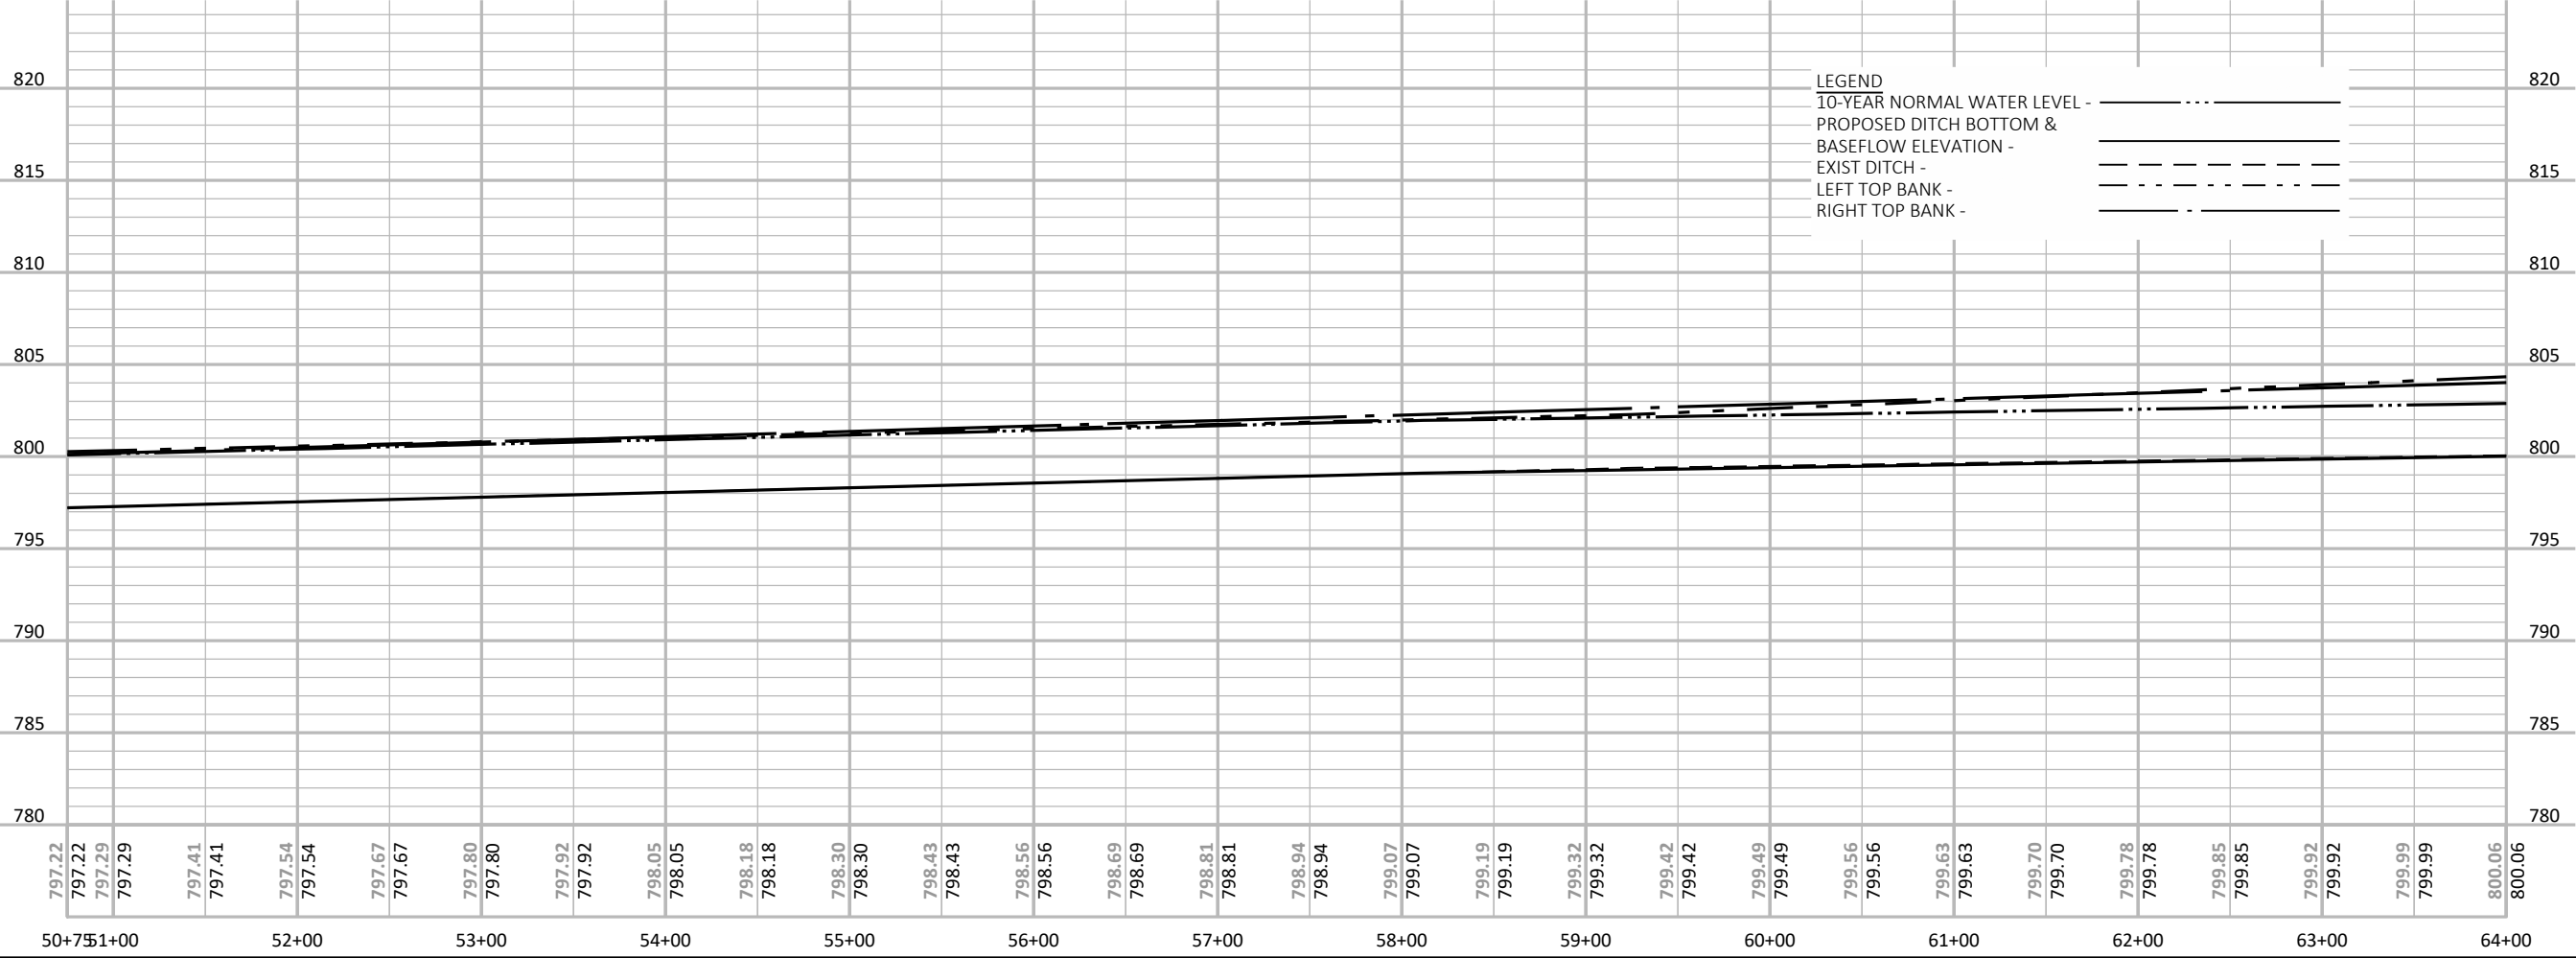

NORTH

0 50 100
DRAWING SCALE

DUCK CREEK DISTRCIT ANNEXATION DRAINAGE BOARD OUTAGAMIE COUNTY, WI

Omni
ASSOCIATES
a Westwood company

ONE SYSTEMS DRIVE
APPLETON, WI 54914
(920) 735-6900

REV.	DATE	DESCRIPTION

SHEET DESCRIPTION

D04 PLAN AND PROFILE

PROJECT MANAGER: RDG


PROJ NO: M1525A19

DATE: 11/19/2019

DRAWING NO.

C220

© 2014 Omni Associates, Inc. — This design, drawing and detail is the copyrighted property of Omni Associates, Inc. No part shall be copied, duplicated, distributed or reproduced in any manner without written consent of Omni Associates, Inc.

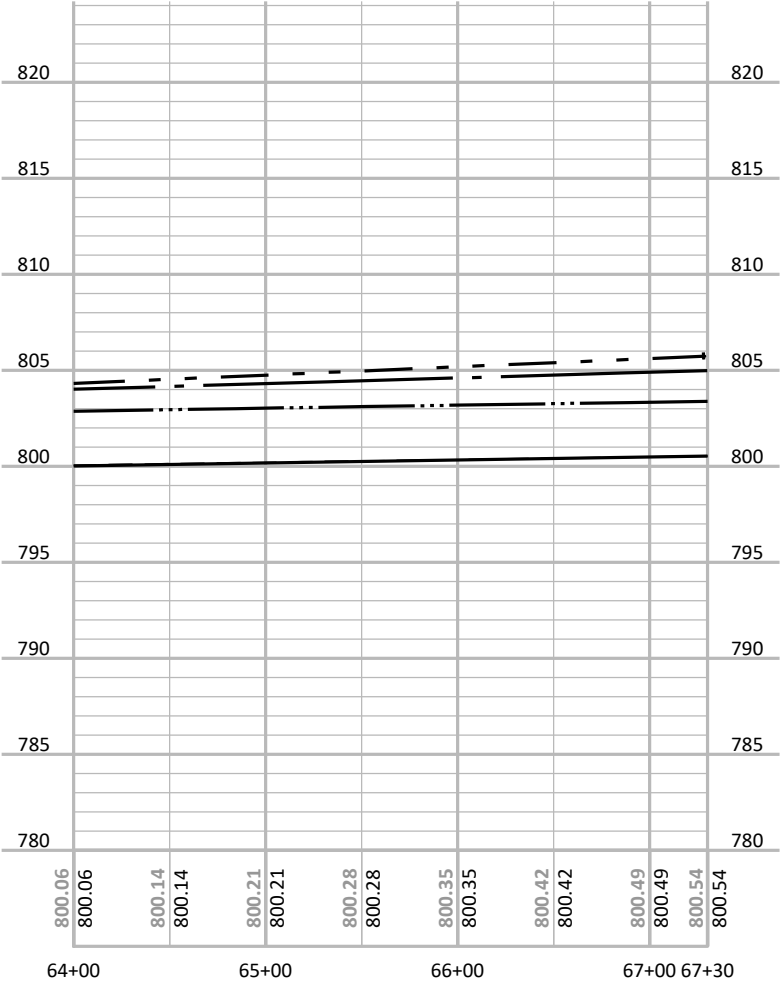

LEGEND

10-YEAR NORMAL WATER LEVEL -	————— ··· —————
PROPOSED DITCH BOTTOM & BASEFLOW ELEVATION -	————— —————
EXIST DITCH -	····· —————
LEFT TOP BANK -	————— —————
RIGHT TOP BANK -	————— —————



NORTH

0 50 100

DRAWING SCALE

DUCK CREEK DISTRCIT ANNEXATION

DRAINAGE BOARD

OUTAGAMIE COUNTY, WI



OMNI ASSOCIATES
a Westwood company

ONE SYSTEMS DRIVE
APPLETON, WI 54914
(920) 735-6900

REV.	DATE	DESCRIPTION

SHEET DESCRIPTION

D04 PLAN AND PROFILE



PROJECT MANAGER: RDG

PROJ NO: M1525A19

DATE: 11/19/2019


DRAWING NO.

C221

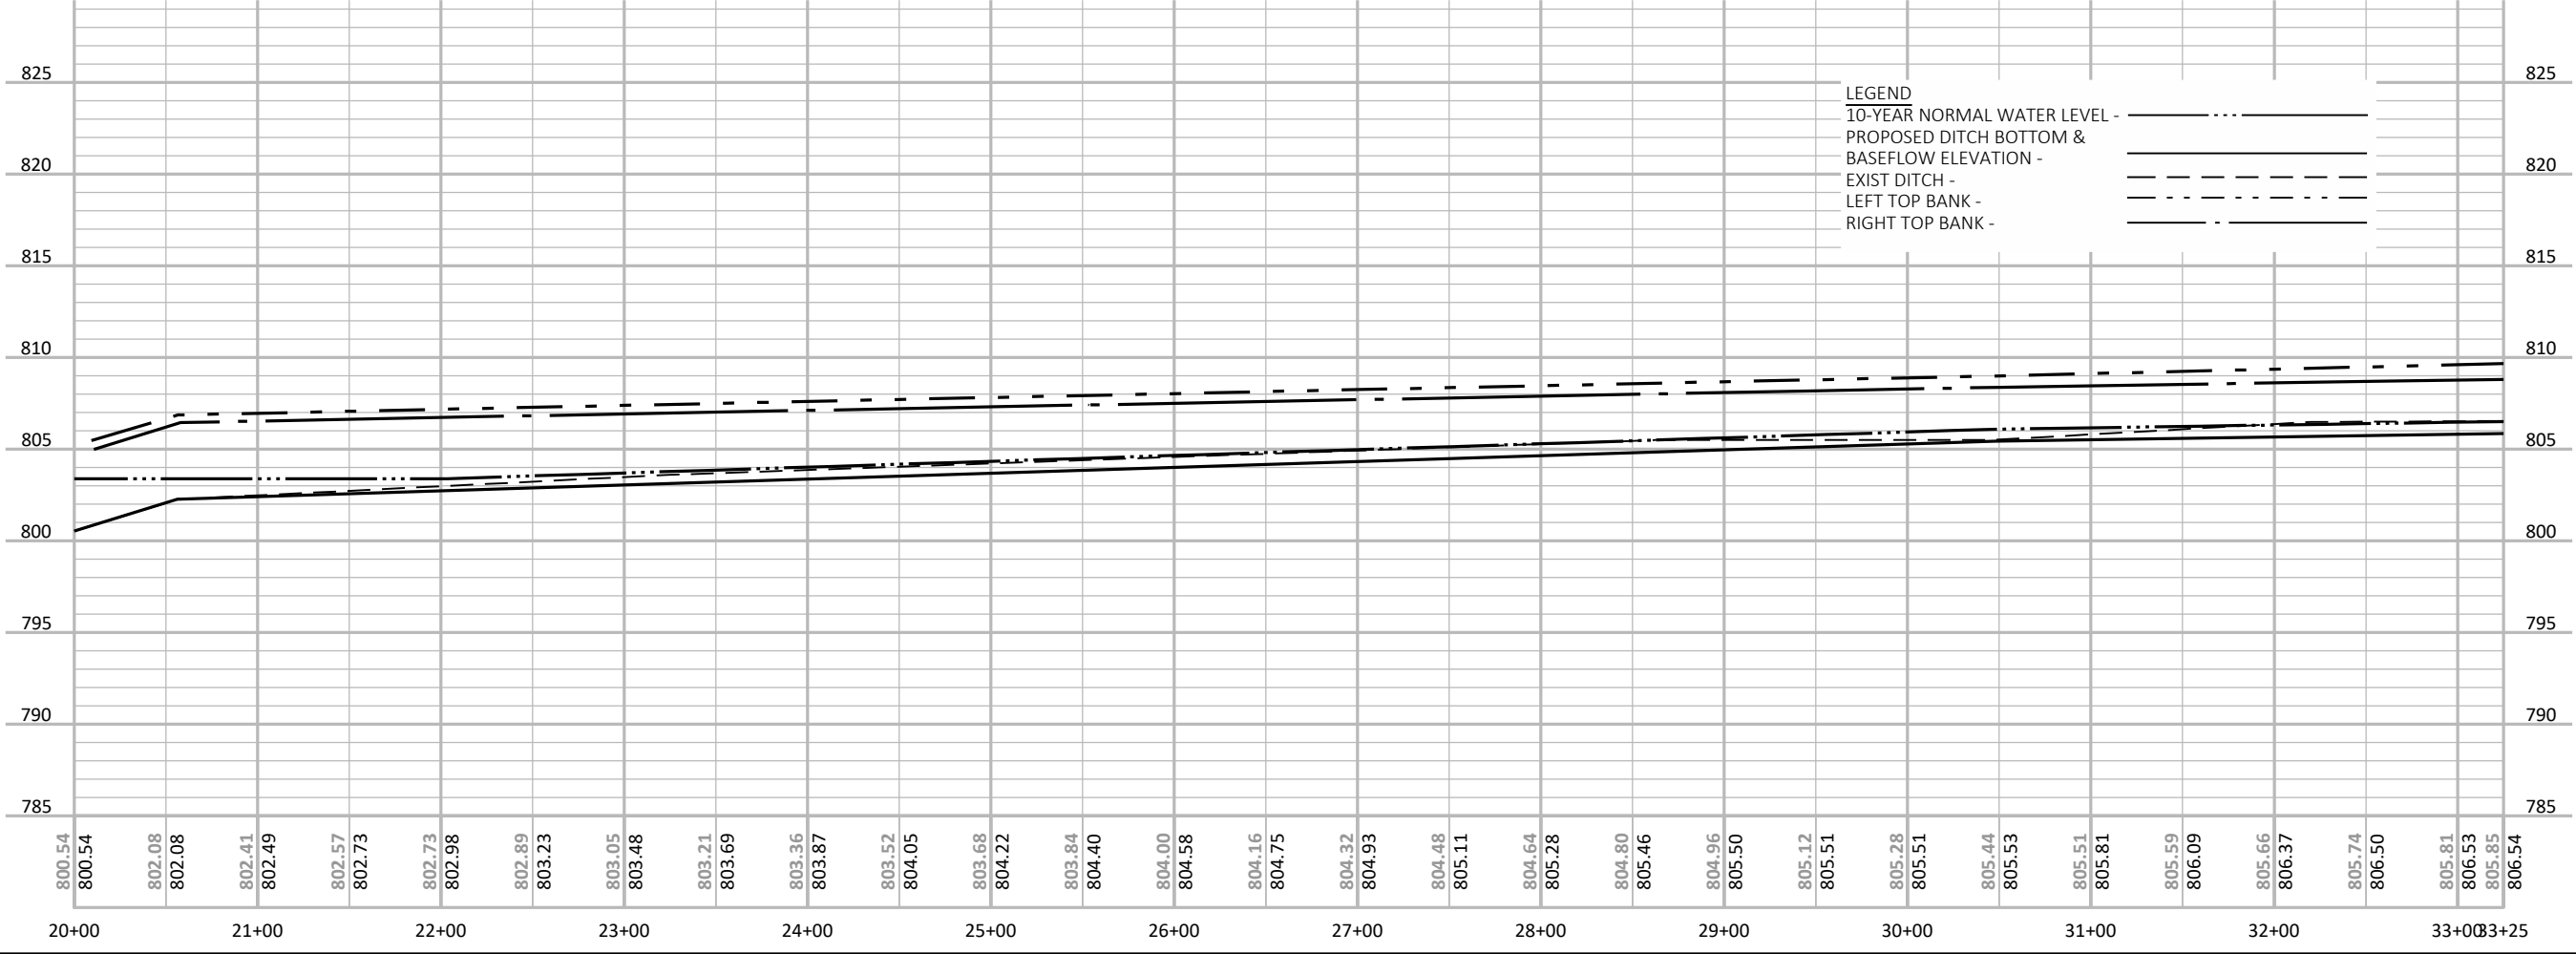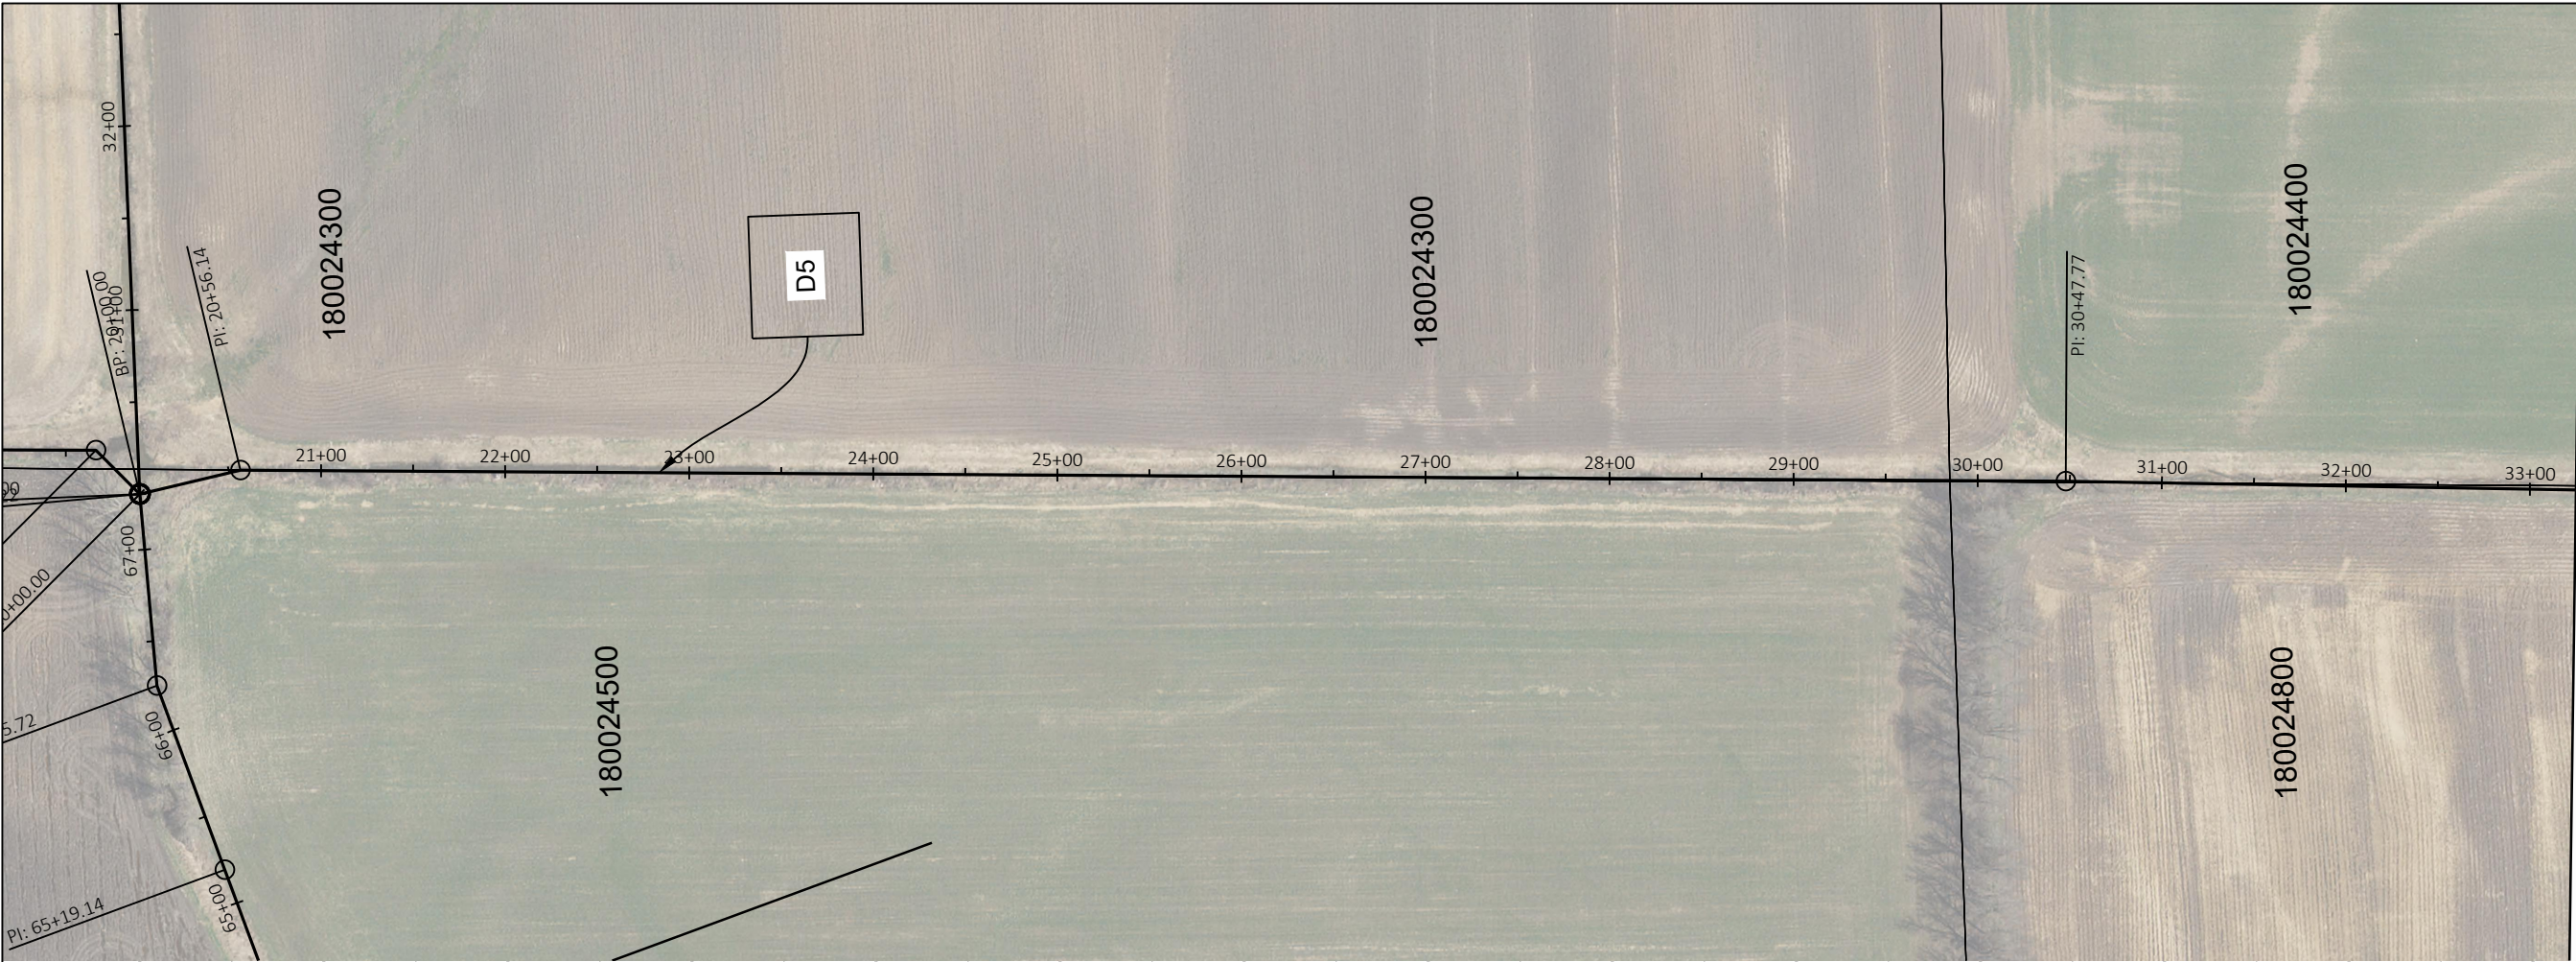

LEGEND

10-YEAR NORMAL WATER LEVEL -
PROPOSED DITCH BOTTOM & BASEFLOW ELEVATION - _____
EXIST DITCH - - - - -
LEFT TOP BANK - - - - -
RIGHT TOP BANK -

 

NORTH

0 50 100

DRAWING SCALE

DUCK CREEK DISTRCIT ANNEXATION DRAINAGE BOARD OUTAGAMIE COUNTY, WI



ONE SYSTEMS DRIVE
APPLETON, WI 54914
(920) 735-6900

REV.	DATE	DESCRIPTION

SHEET DESCRIPTION

D05 PLAN AND PROFILE


PROJECT MANAGER: RDG


PROJ NO: M1525A19

DATE: 11/19/2019

DRAWING NO.

C222

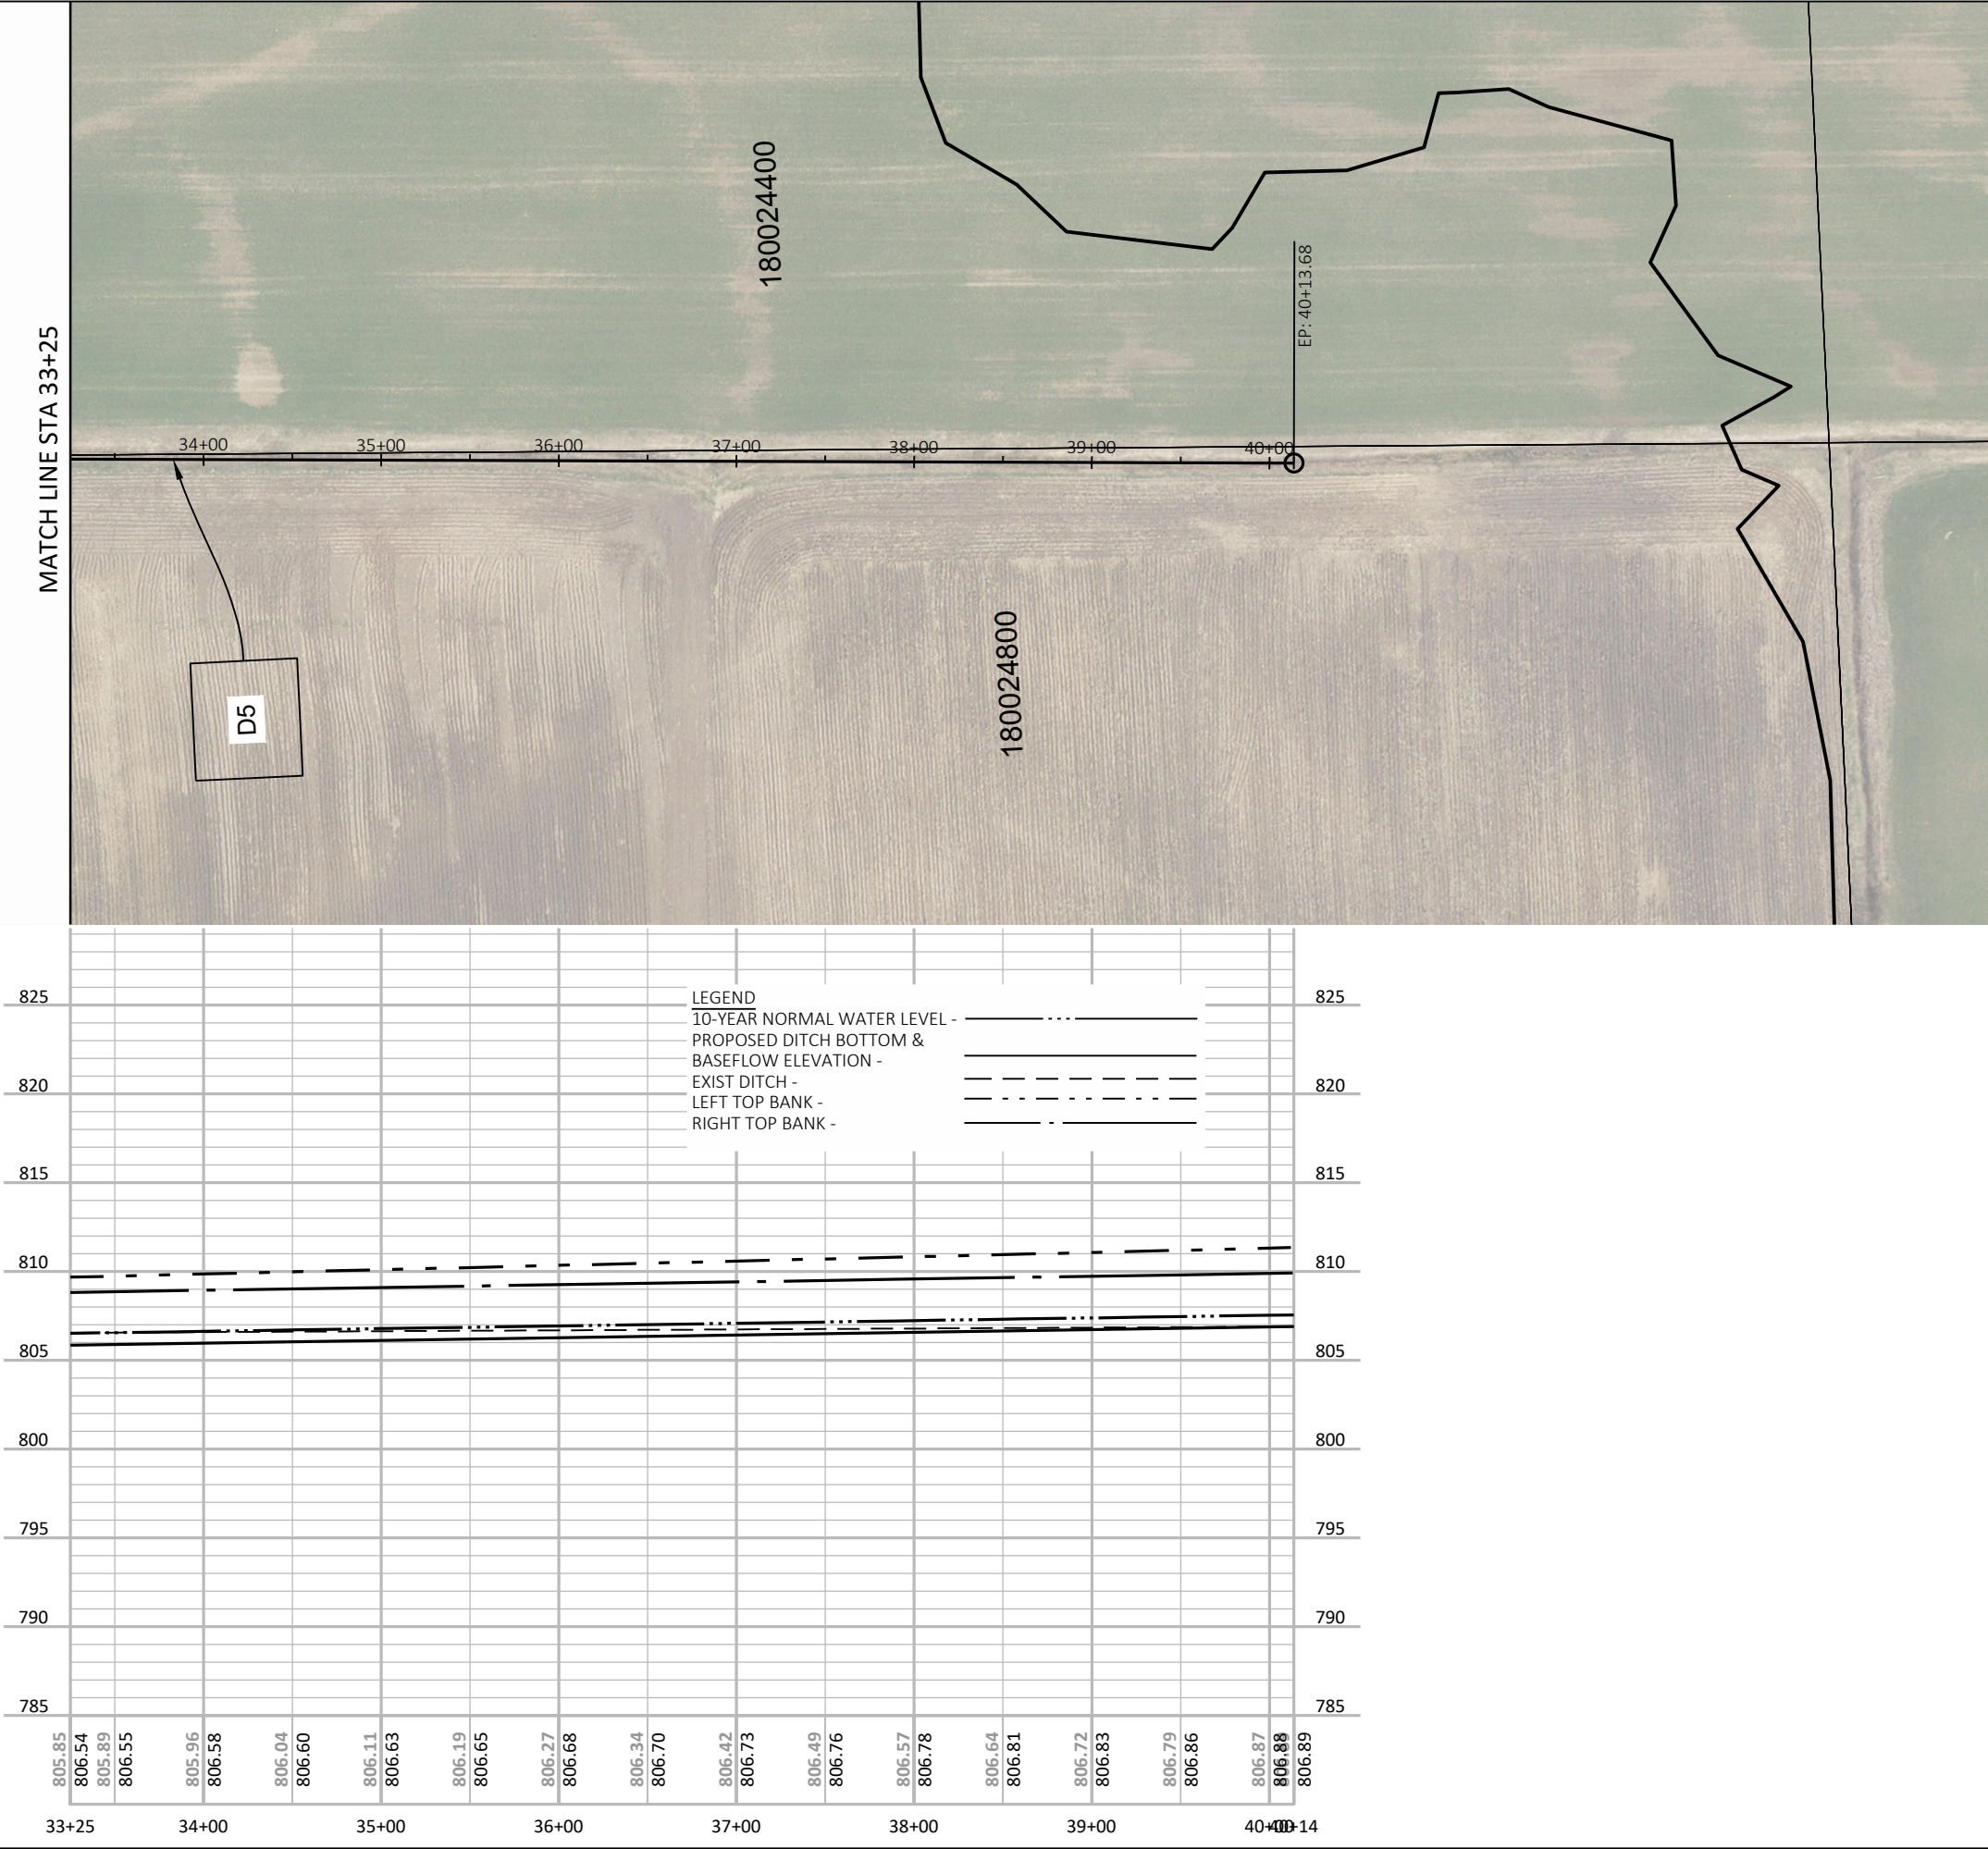

 

NORTH

0 50 100
DRAWING SCALE

DUCK CREEK DISTRCIT ANNEXATION DRAINAGE BOARD OUTAGAMIE COUNTY, WI



Omni
ASSOCIATES
a Westwood company

ONE SYSTEMS DRIVE
APPLETON, WI 54914
(920) 735-6900

REV.	DATE	DESCRIPTION

SHEET DESCRIPTION

D05 PLAN AND PROFILE

PROJECT MANAGER: RDG


PROJ NO: M1525A19

DATE: 11/19/2019


DRAWING NO.

C223

File Name: F:\Municipal\Jobs\M1485A17 - Drainage Board\Civil 3D 2018 DC\SheetsPlan\Duck-Creek-Drainage-PlanProfile_culverts.dwg
Plotted By: KASEPPANEN on 06/17/2024 at 09:22 AM

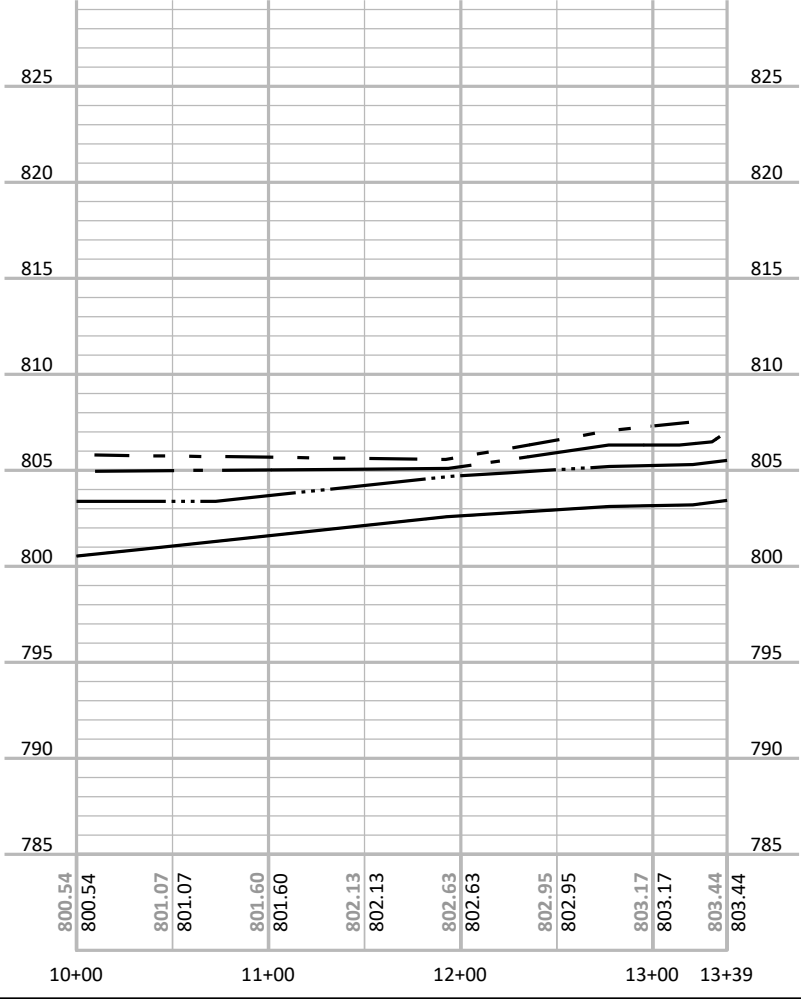

LEGEND
10-YEAR NORMAL WATER LEVEL -
PROPOSED DITCH BOTTOM & BASEFLOW ELEVATION - _____
EXIST DITCH - - - - -
LEFT TOP BANK -
RIGHT TOP BANK -

 

NORTH

0 50 100
DRAWING SCALE

**DUCK CREEK DISTRCIT ANNEXATION
DRAINAGE BOARD
OUTAGAMIE COUNTY, WI**

Omni
ASSOCIATES
a Westwood company

ONE SYSTEMS DRIVE
APPLETON, WI 54914
(920) 735-6900

REV.	DATE	DESCRIPTION

SHEET DESCRIPTION


D05A PLAN AND PROFILE


PROJECT MANAGER: RDG
PROJ NO: M1525A19
DATE: 11/19/2019

DRAWING NO.
C224

© 2014 OMNI Associates, Inc. — This design, drawing and detail is the copyrighted property of OMNI Associates, Inc. No part shall be copied, duplicated, distributed or reproduced in any manner without written consent of OMNI Associates, Inc.

File Name: F:\Municipal\Jobs\M1485A17 - Drainage Board\Civil 3D 2018 DC\SheetsPlan\Duck-Creek-Drainage-PlanProfile_culverts.dwg
Plotted By: KASEPPANEN on 06/17/2024 at 09:23 AM

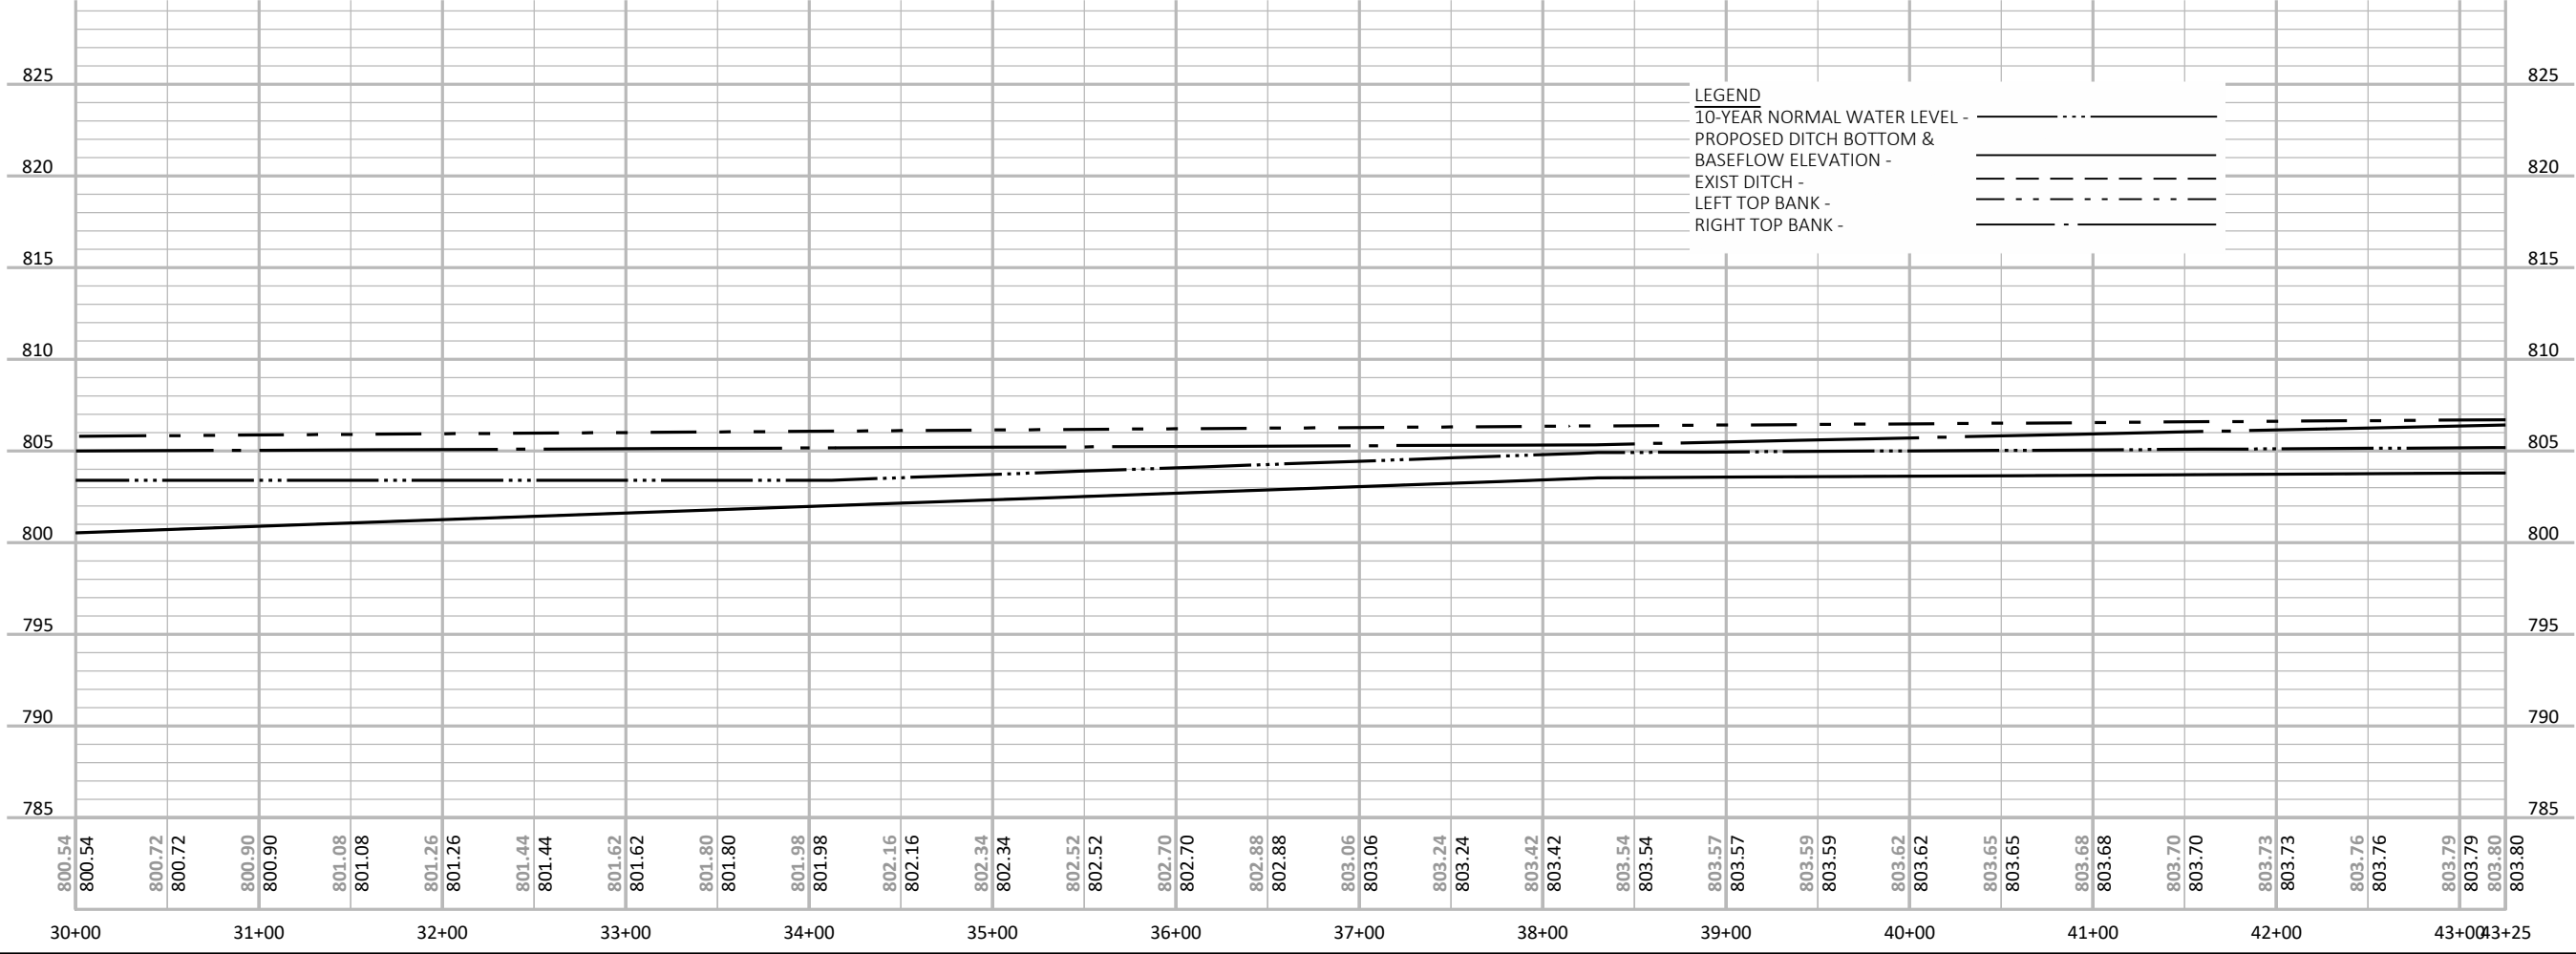

 

NORTH

0 50 100

DRAWING SCALE

DUCK CREEK DISTRCIT ANNEXATION

DRAINAGE BOARD

OUTAGAMIE COUNTY, WI



ASSOCIATES
a Westwood company

ONE SYSTEMS DRIVE
APPLETON, WI 54914
(920) 735-6900

REV.	DATE	DESCRIPTION

SHEET DESCRIPTION

D06 PLAN AND PROFILE

PROJECT MANAGER: RDG

PROJ NO: M1525A19


DATE: 11/19/2019

DRAWING NO.


C225

© 2014 OMNI Associates, Inc. — This design, drawing and detail is the copyrighted property of OMNI Associates, Inc. No part shall be copied, duplicated, distributed or reproduced in any manner without written consent of OMNI Associates, Inc.

File Name: F:\Municipal\Jobs\M1485A17 - Drainage Board\Civil 3D 2018 DC\SheetsPlan\Duck-Creek-Drainage-PlanProfile_culverts.dwg
Plotted By: KASEPPANEN on 06/17/2024 at 09:24 AM

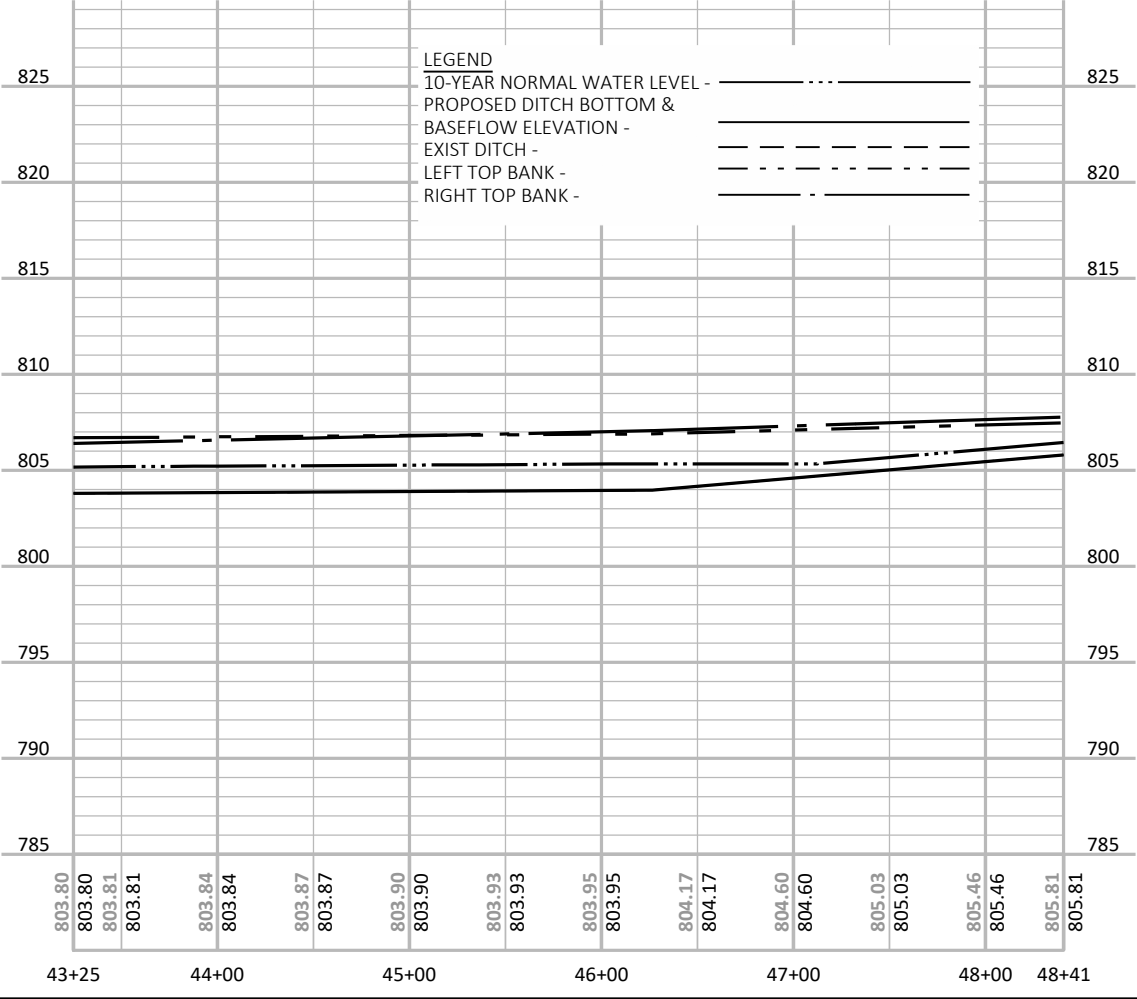

NORTH

 

DRAWING SCALE

DUCK CREEK DISTRCIT ANNEXATION DRAINAGE BOARD OUTAGAMIE COUNTY, WI

Omni
ASSOCIATES
a Westwood company

ONE SYSTEMS DRIVE
APPLETON, WI 54914
(920) 735-6900

REV.	DATE	DESCRIPTION

SHEET DESCRIPTION

D06 PLAN AND PROFILE

PROJECT MANAGER: RDG


PROJ NO: M1525A19


DATE: 11/19/2019

DRAWING NO.

C226

File Name: F:\Municipal\Jobs\M1485A17 - Drainage Board\Civil 3D 2018 DC\Sheets\Plan\Druck-Creek-Drainage-Plan\Profile_culverts.dwg
Plotted By: KASEPPANEN on 06/17/2024 at 09:25 AM

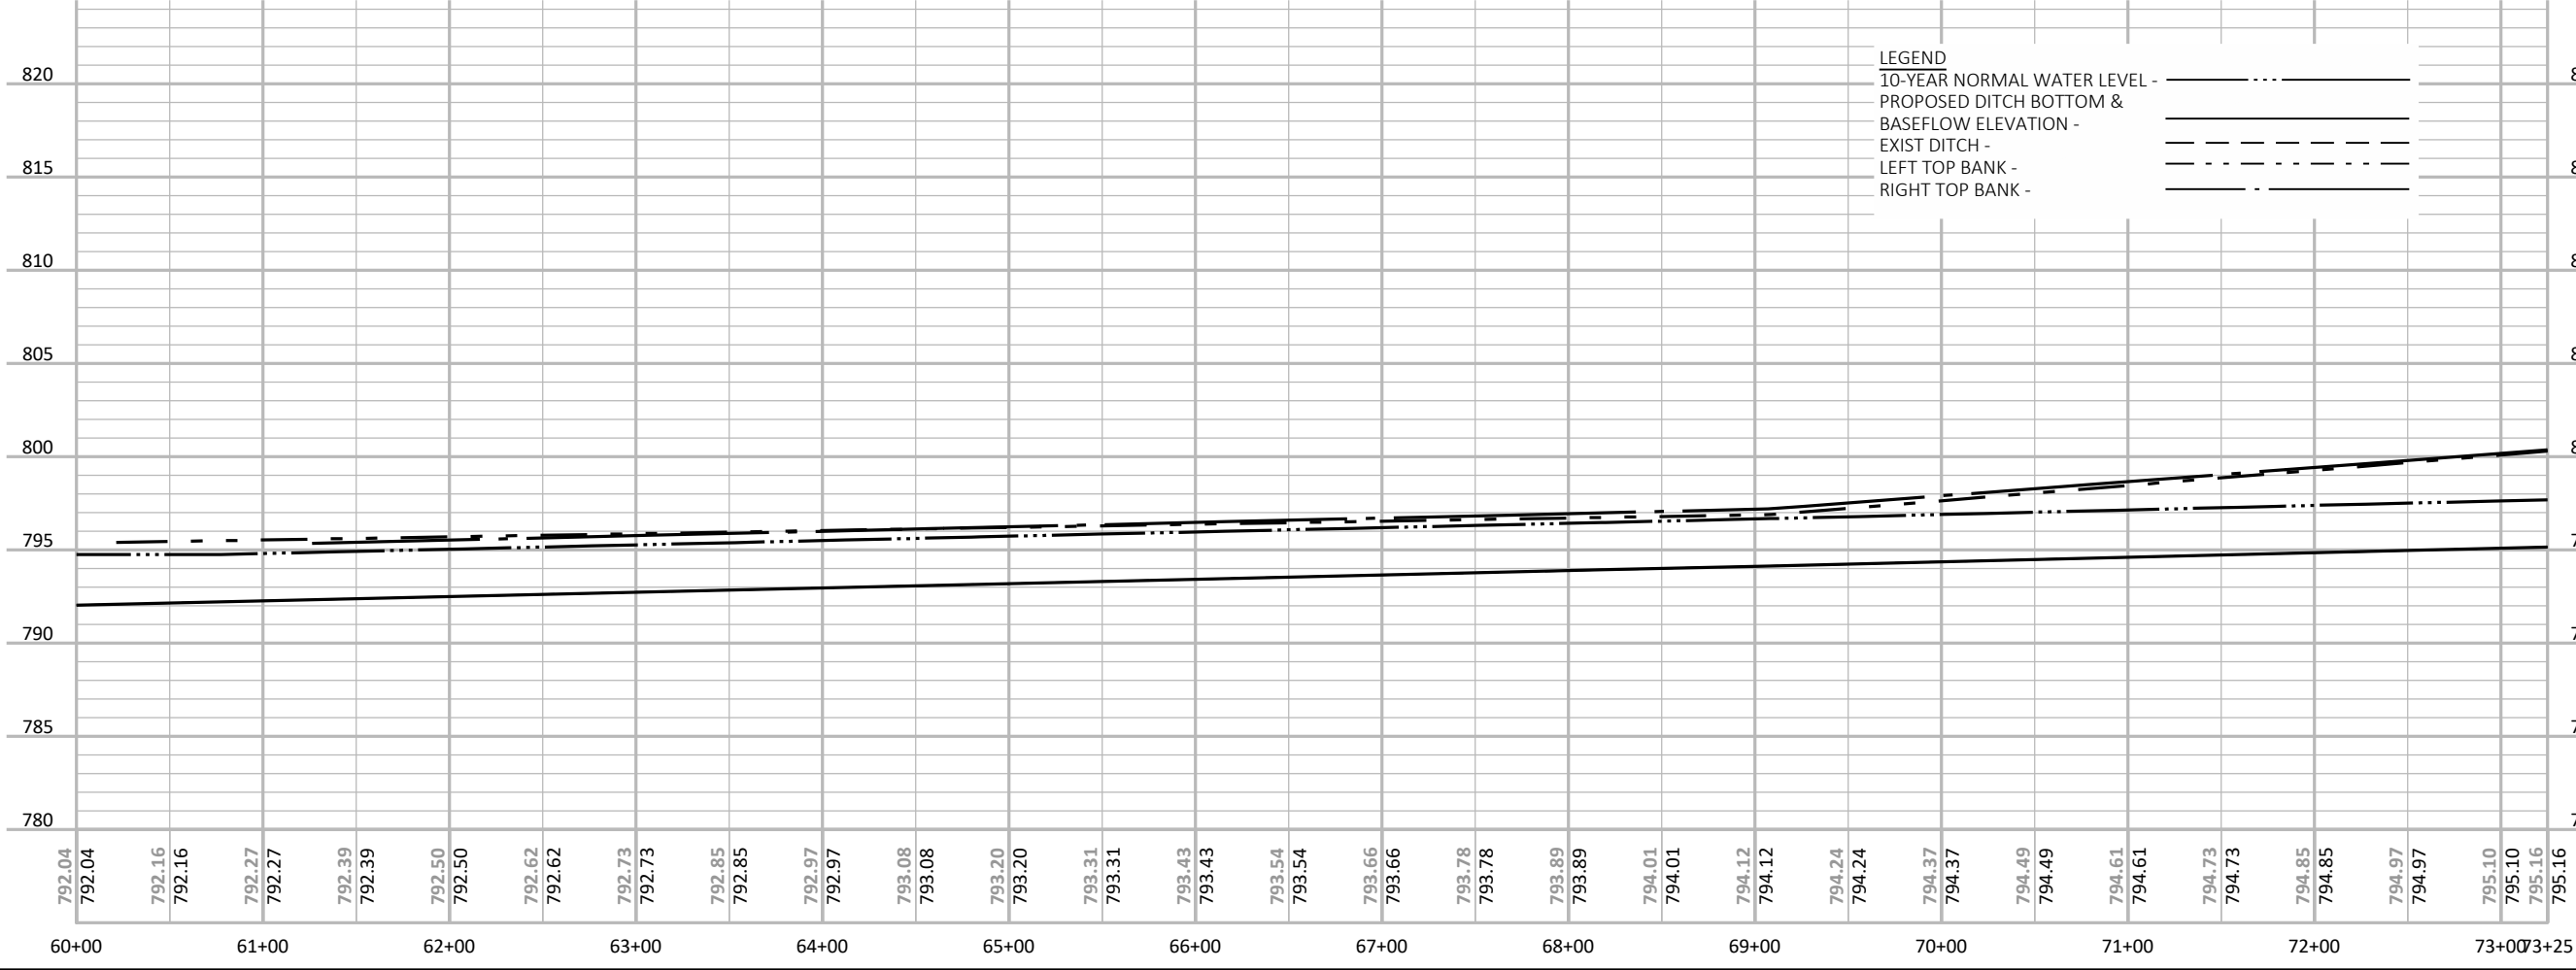

 

NORTH

0 50 100
DRAWING SCALE

DUCK CREEK DISTRCIT ANNEXATION DRAINAGE BOARD OUTAGAMIE COUNTY, WI



OMNI ASSOCIATES
a Westwood company

ONE SYSTEMS DRIVE
APPLETON, WI 54914
(920) 735-6900

REV.	DATE	DESCRIPTION



SHEET DESCRIPTION

D07 PLAN AND PROFILE

PROJECT MANAGER: RDG
PROJ NO: M1525A19
DATE: 11/19/2019

DRAWING NO.
C227

© 2014 OMNI Associates, Inc. — This design, drawing and detail is the copyrighted property of OMNI Associates, Inc. No part shall be copied, duplicated, distributed or reproduced in any manner without written consent of OMNI Associates, Inc.

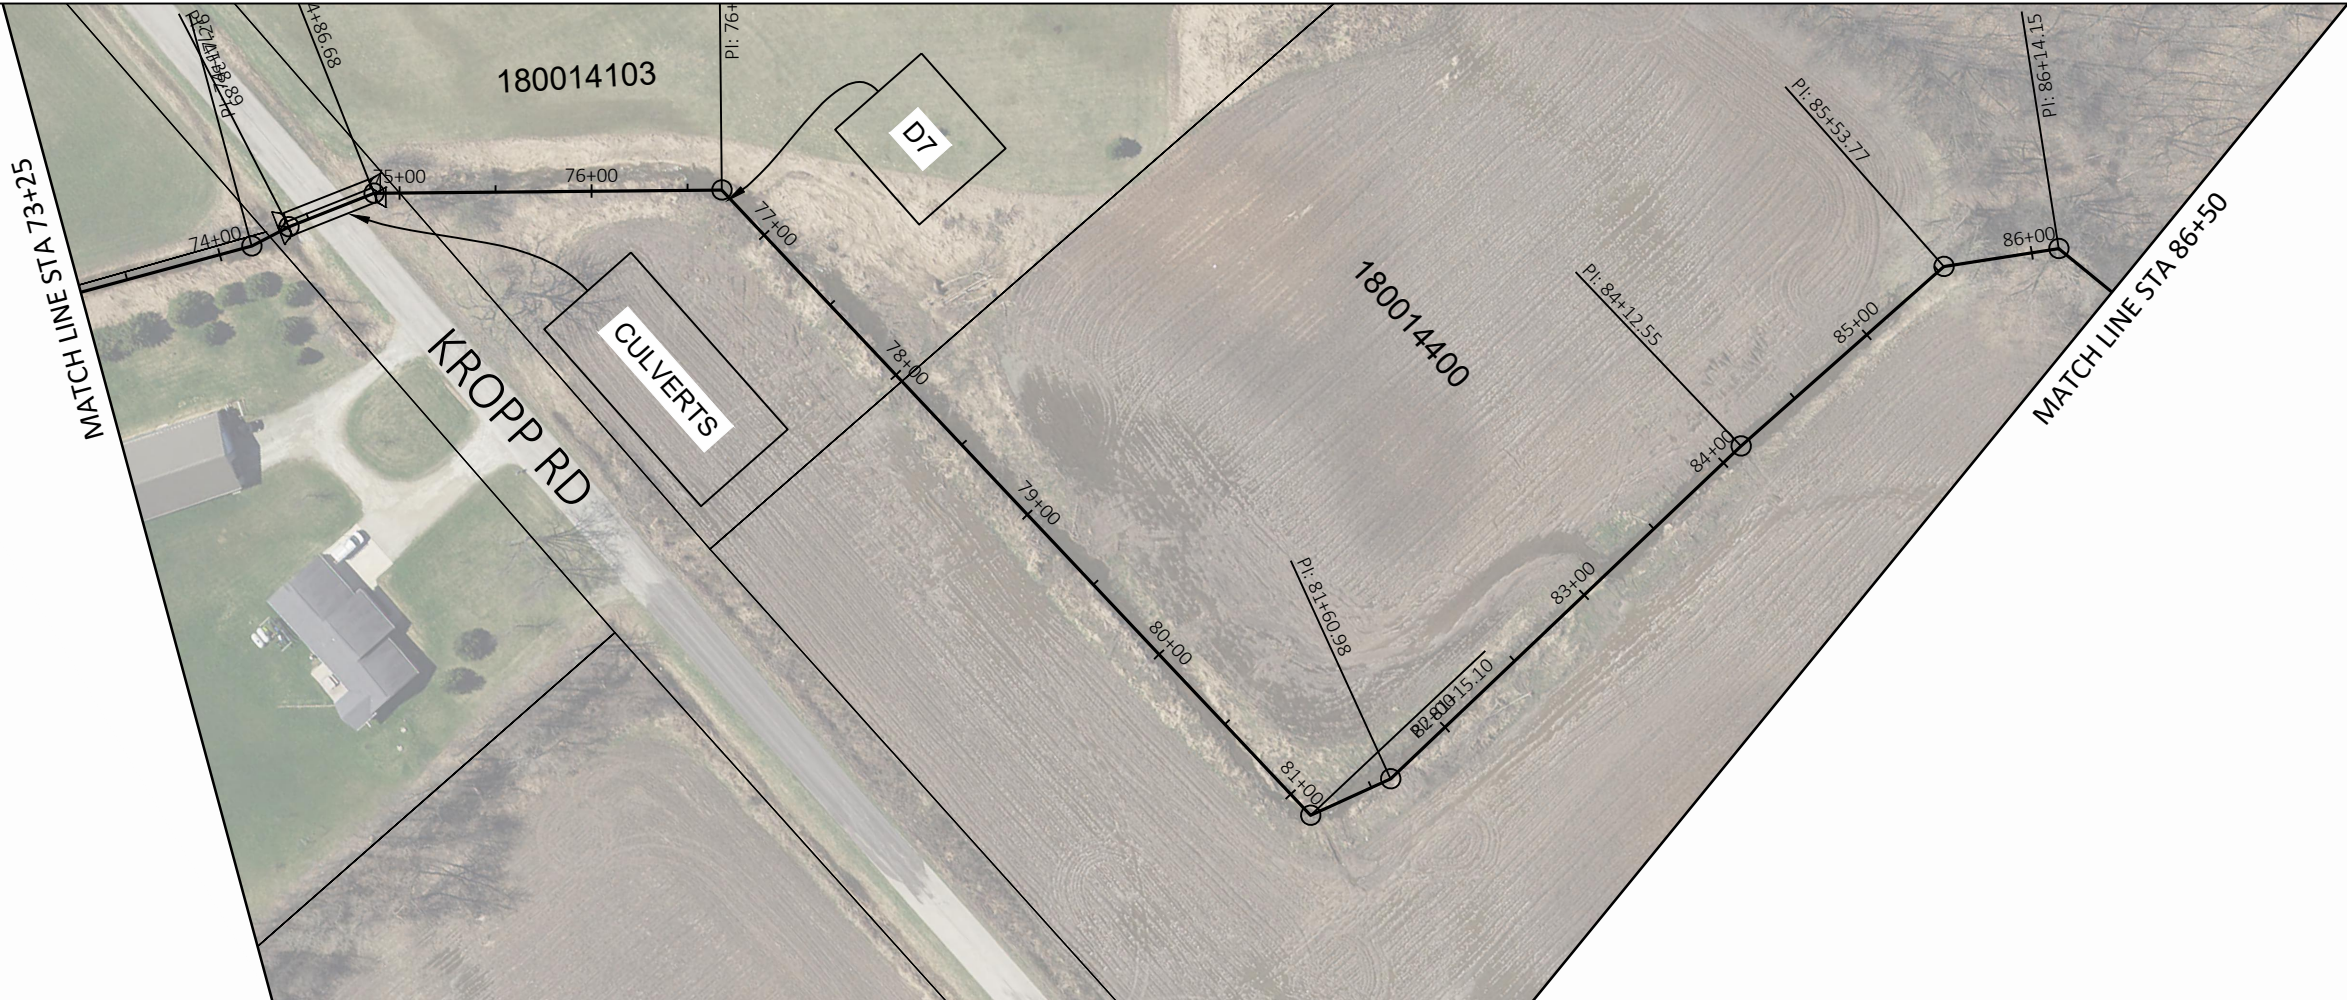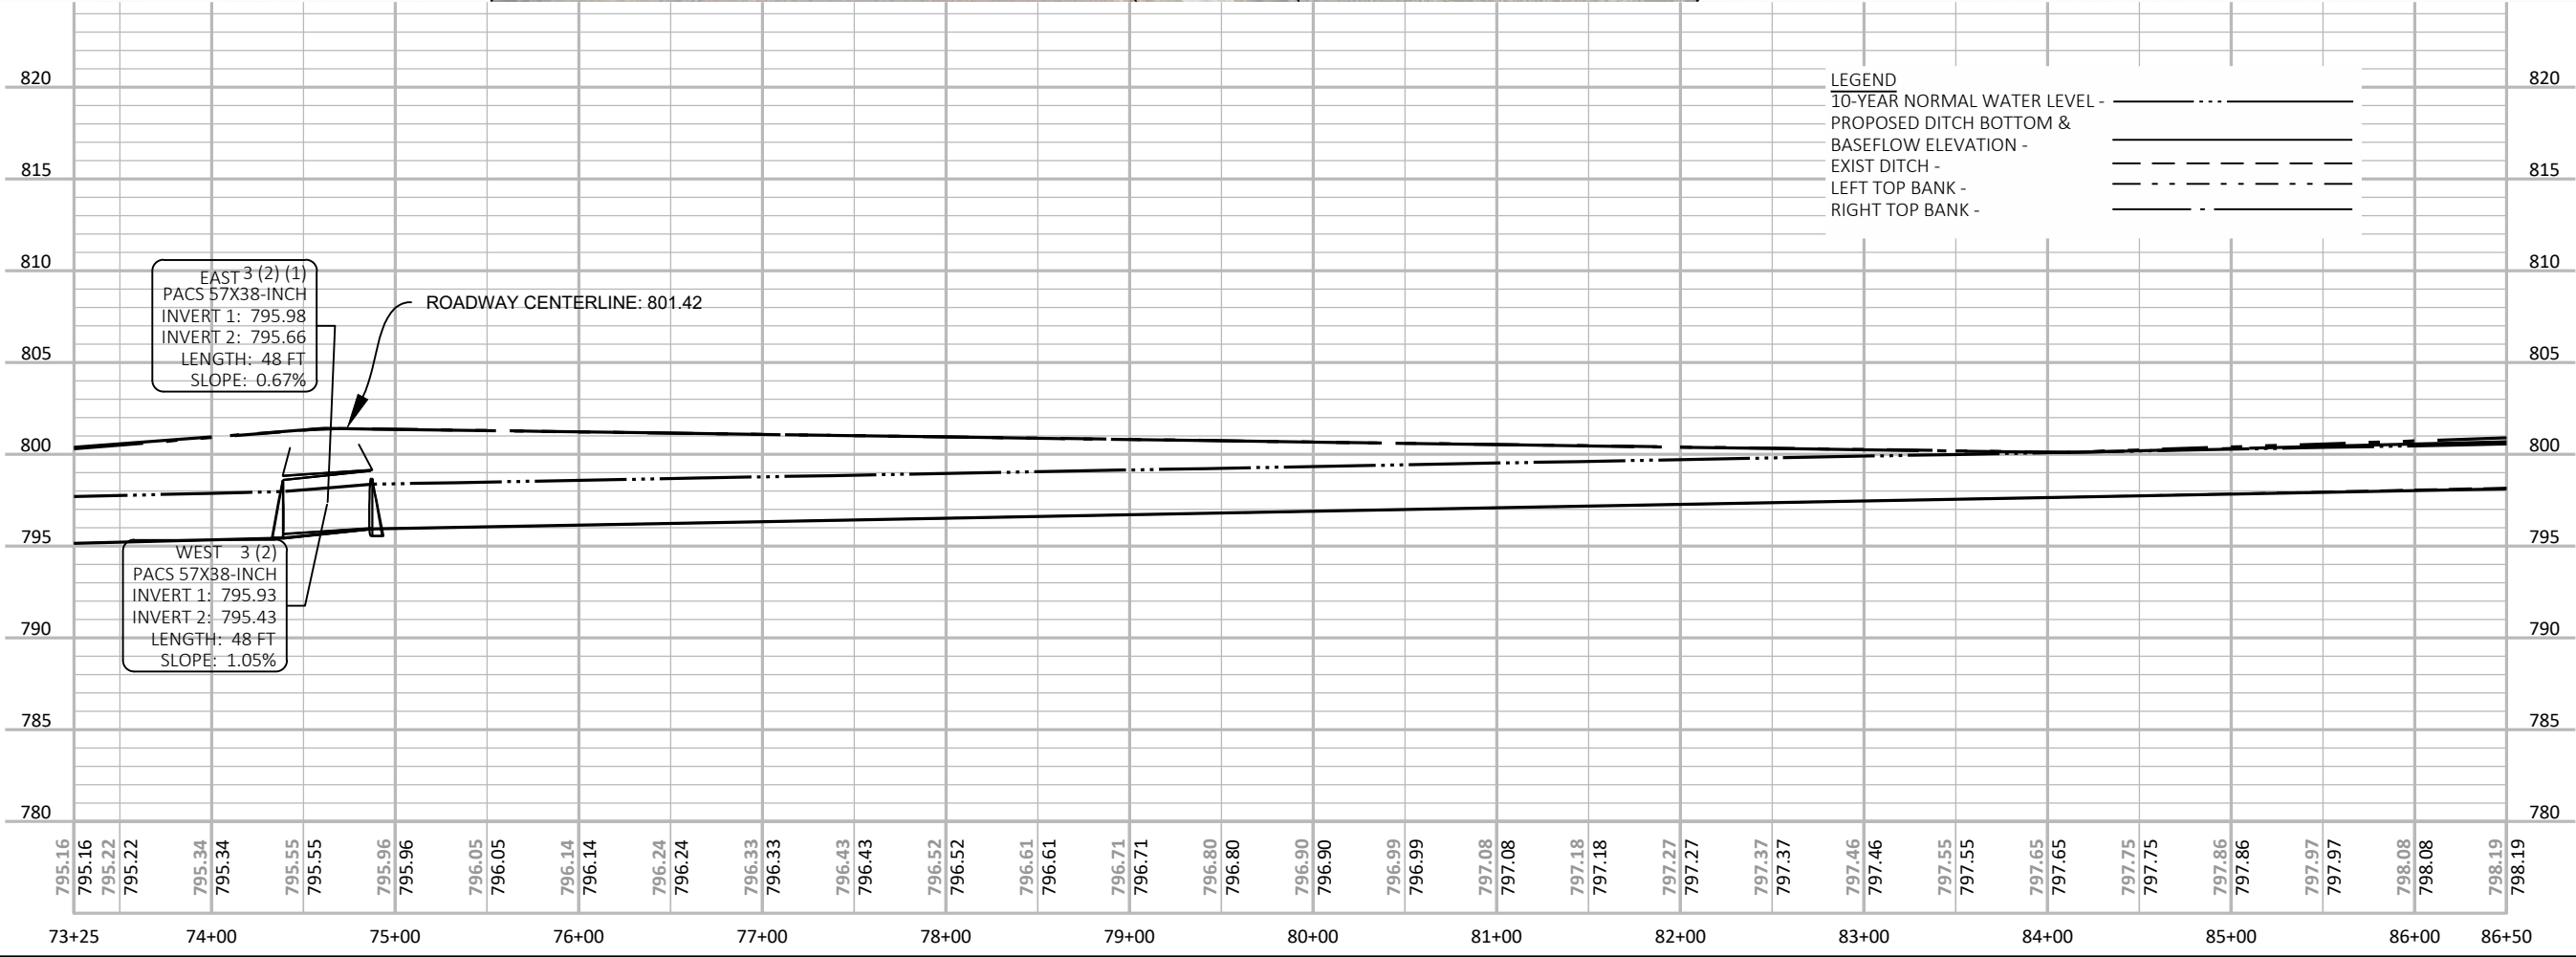

NORTH

0 50 100

DRAWING SCALE

DUCK CREEK DISTRCIT ANNEXATION DRAINAGE BOARD OUTAGAMIE COUNTY, WI

Omni ASSOCIATES
a Westwood company

ONE SYSTEMS DRIVE
APPLETON, WI 54914
(920) 735-6900

REV.	DATE	DESCRIPTION
1	11/10/2023	ADDED CULVERT AND STRUCTURE LABELS

SHEET DESCRIPTION

D07 PLAN AND PROFILE

PROJECT MANAGER: RDG


PROJ NO: M1525A19


DATE: 11/19/2019

DRAWING NO.

C228

File Name: F:\Municipal\Jobs\M1485A17 - Drainage Board\Civil 3D 2018 DC\SheetsPlan\Duck-Creek-Drainage-PlanProfile_culverts.dwg
Plotted By: KASEPPANEN on 06/17/2024 at 09:27 AM

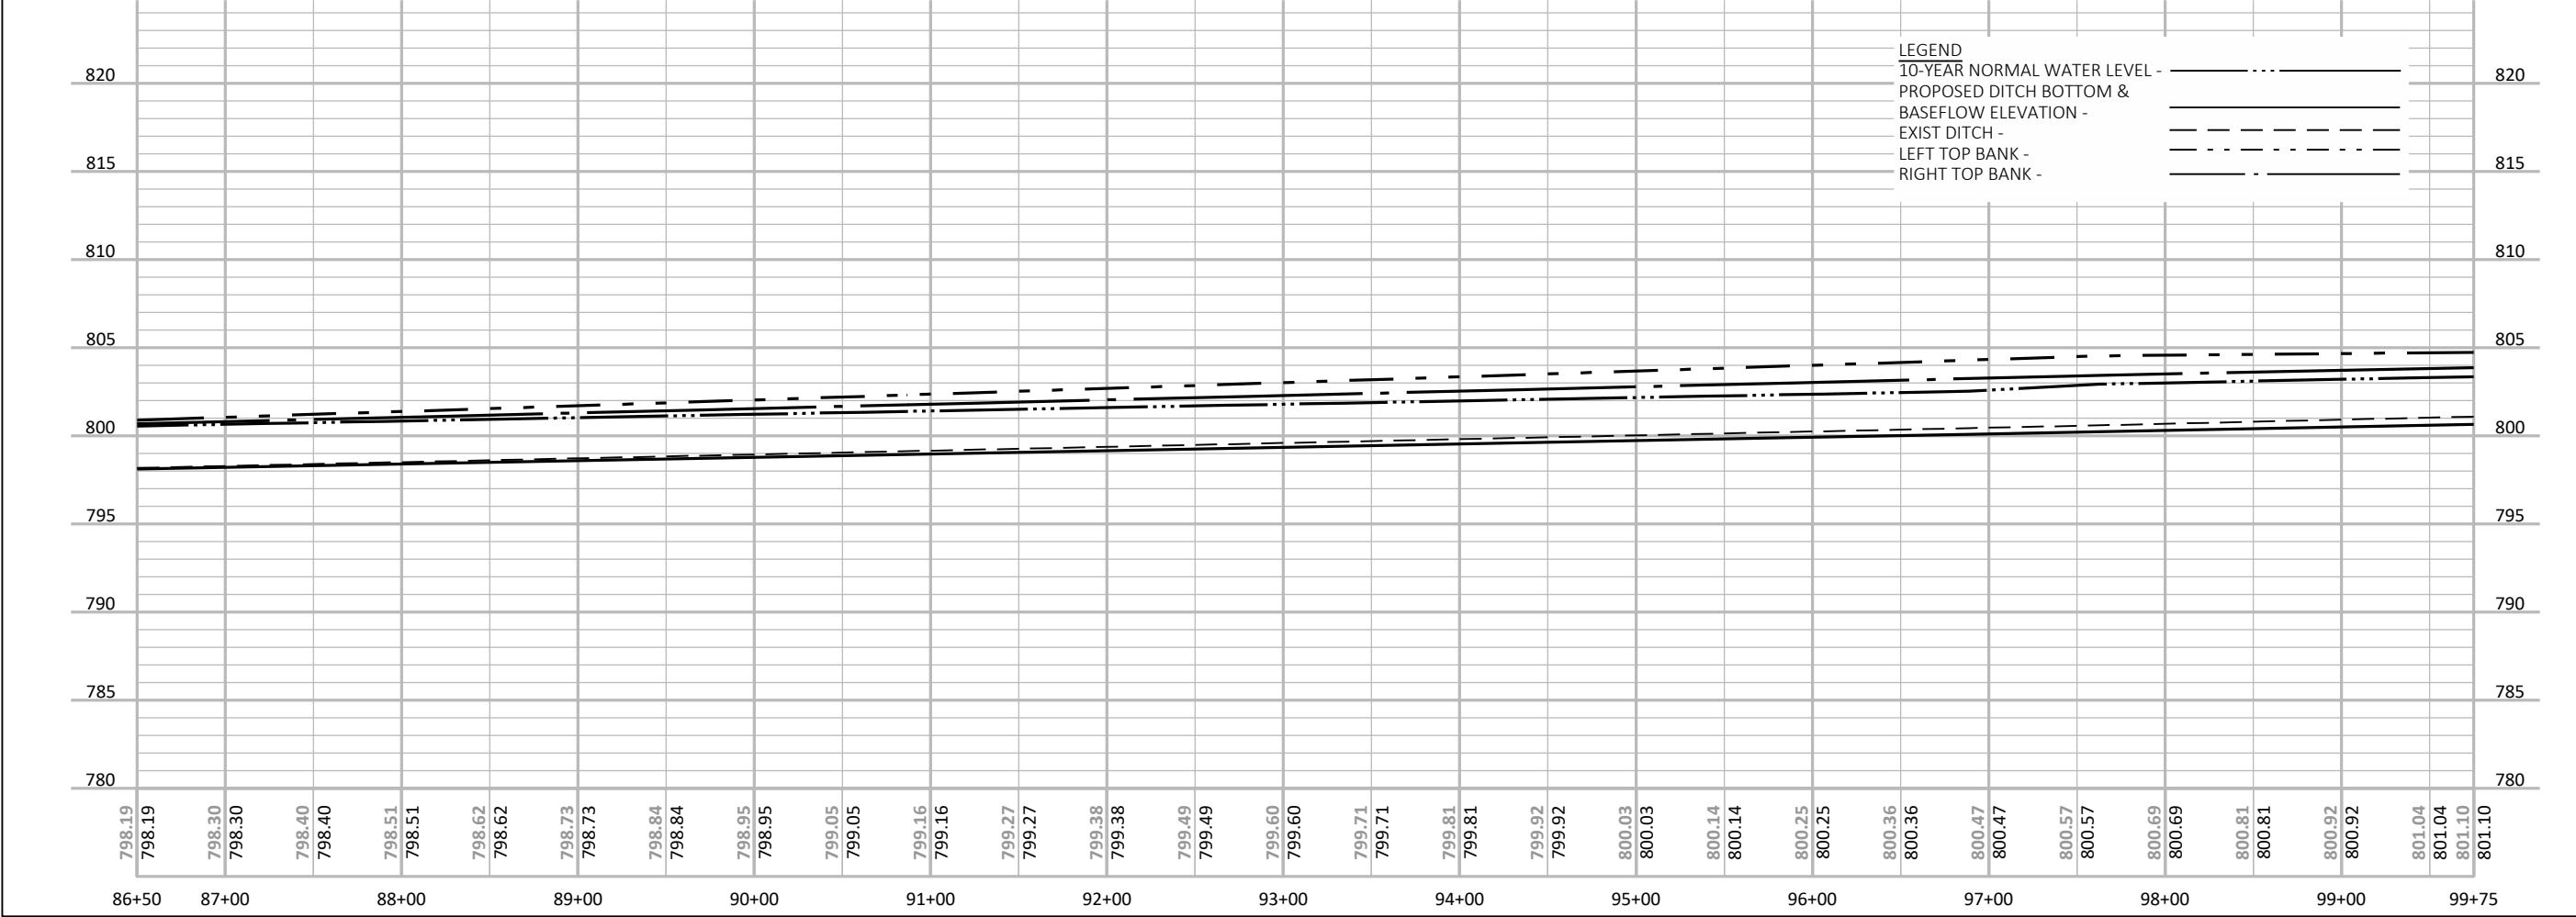

 

NORTH

0 50 100
DRAWING SCALE

DUCK CREEK DISTRCIT ANNEXATION DRAINAGE BOARD OUTAGAMIE COUNTY, WI



ONE SYSTEMS DRIVE
APPLETON, WI 54914
(920) 735-6900

REV.	DATE	DESCRIPTION

SHEET DESCRIPTION




D07 PLAN AND PROFILE

PROJECT MANAGER: RDG
PROJ NO: M1525A19
DATE: 11/19/2019


DRAWING NO.
C229

© 2014 OMNI Associates, Inc. — This design, drawing and detail is the copyrighted property of OMNI Associates, Inc. No part shall be copied, duplicated, distributed or reproduced in any manner without written consent of OMNI Associates, Inc.

File Name: F:\Municipal\Jobs\M1485A17 - Drainage Board\Civil 3D 2018 DC\SheetsPlan\Duck-Creek-Drainage-PlanProfile_culverts.dwg
Plotted By: KASEPPANEN on 06/17/2024 at 09:28 AM

 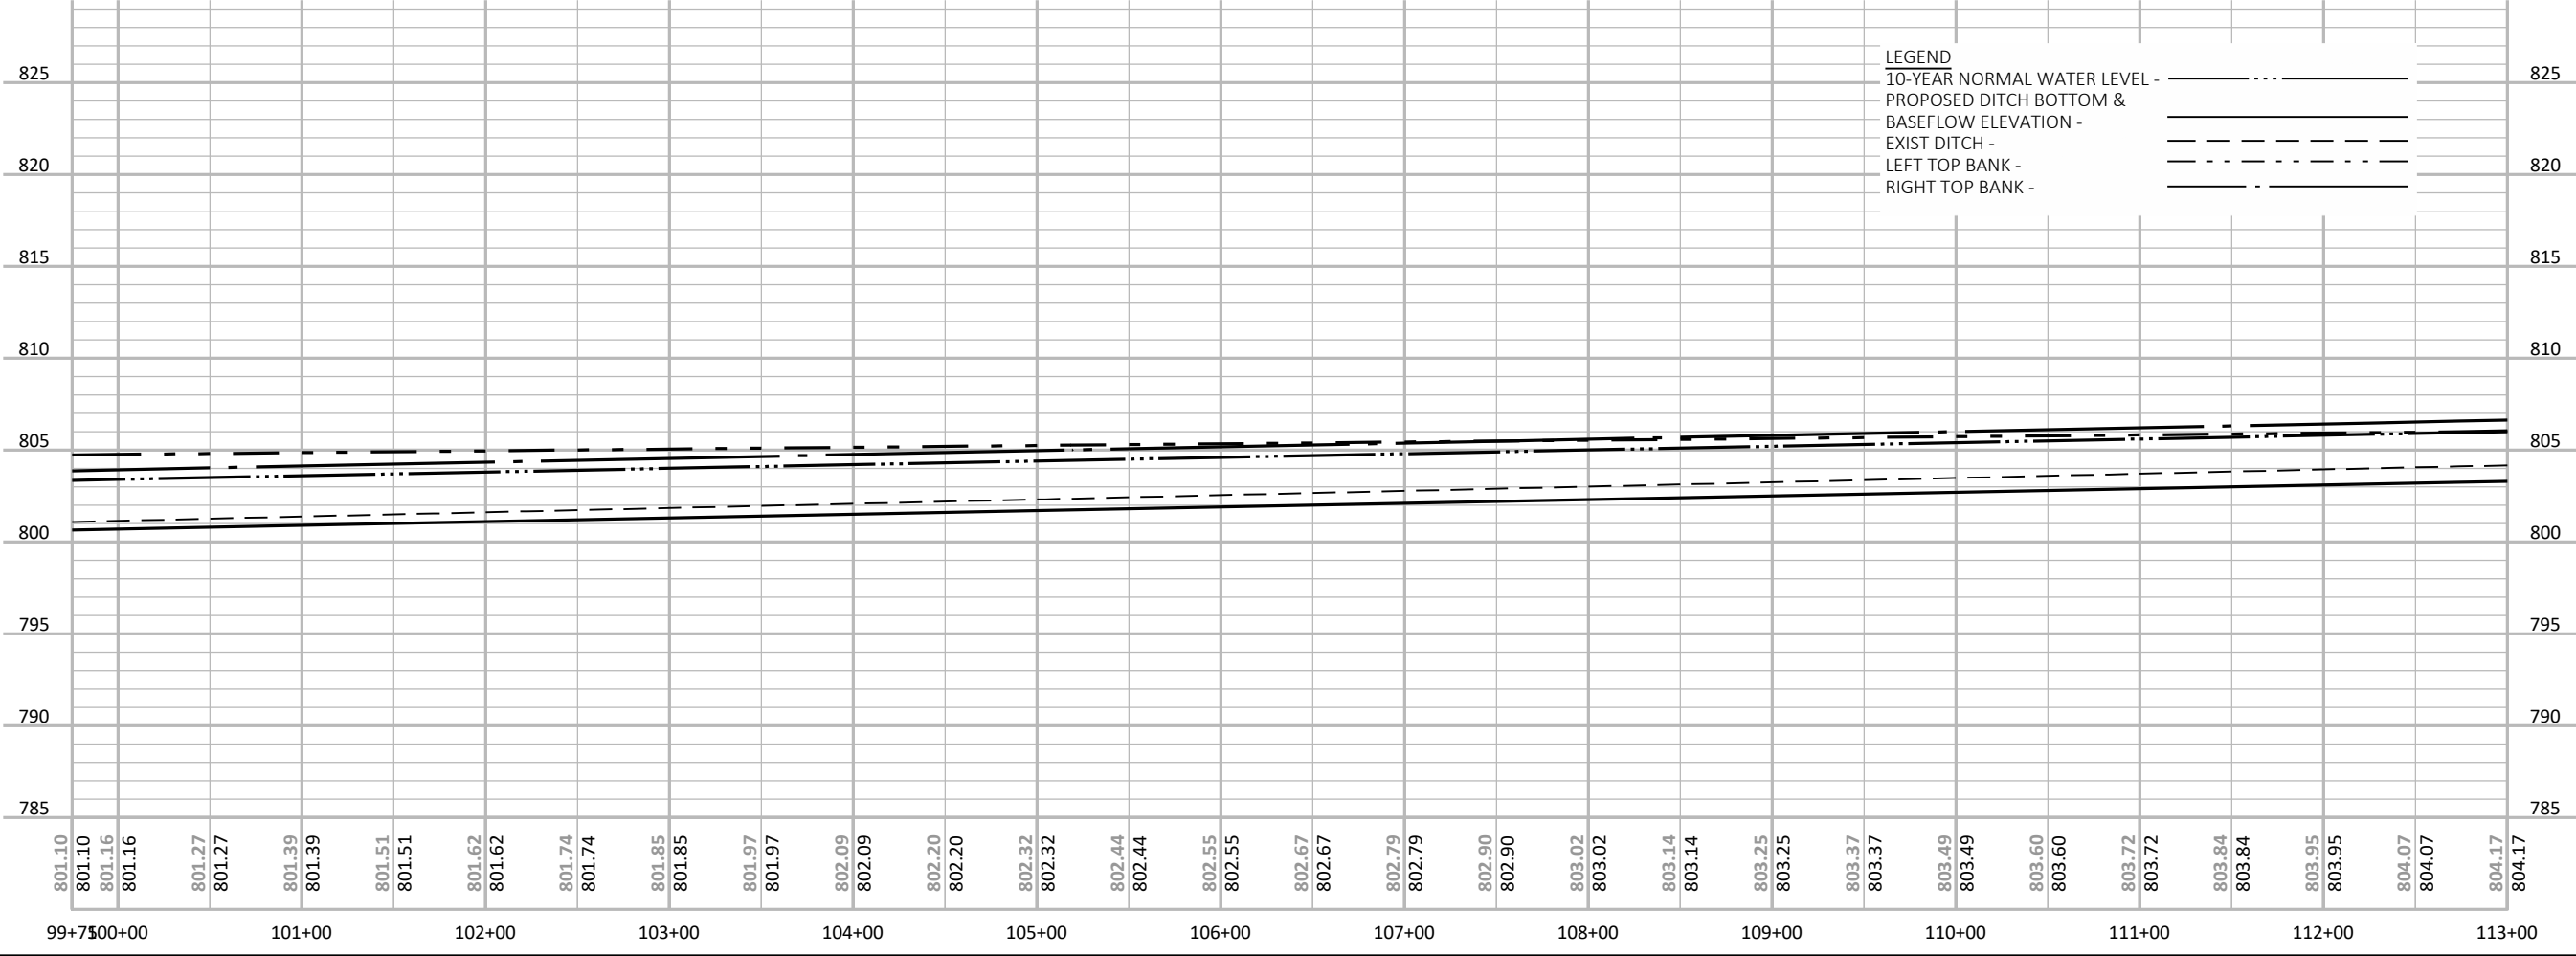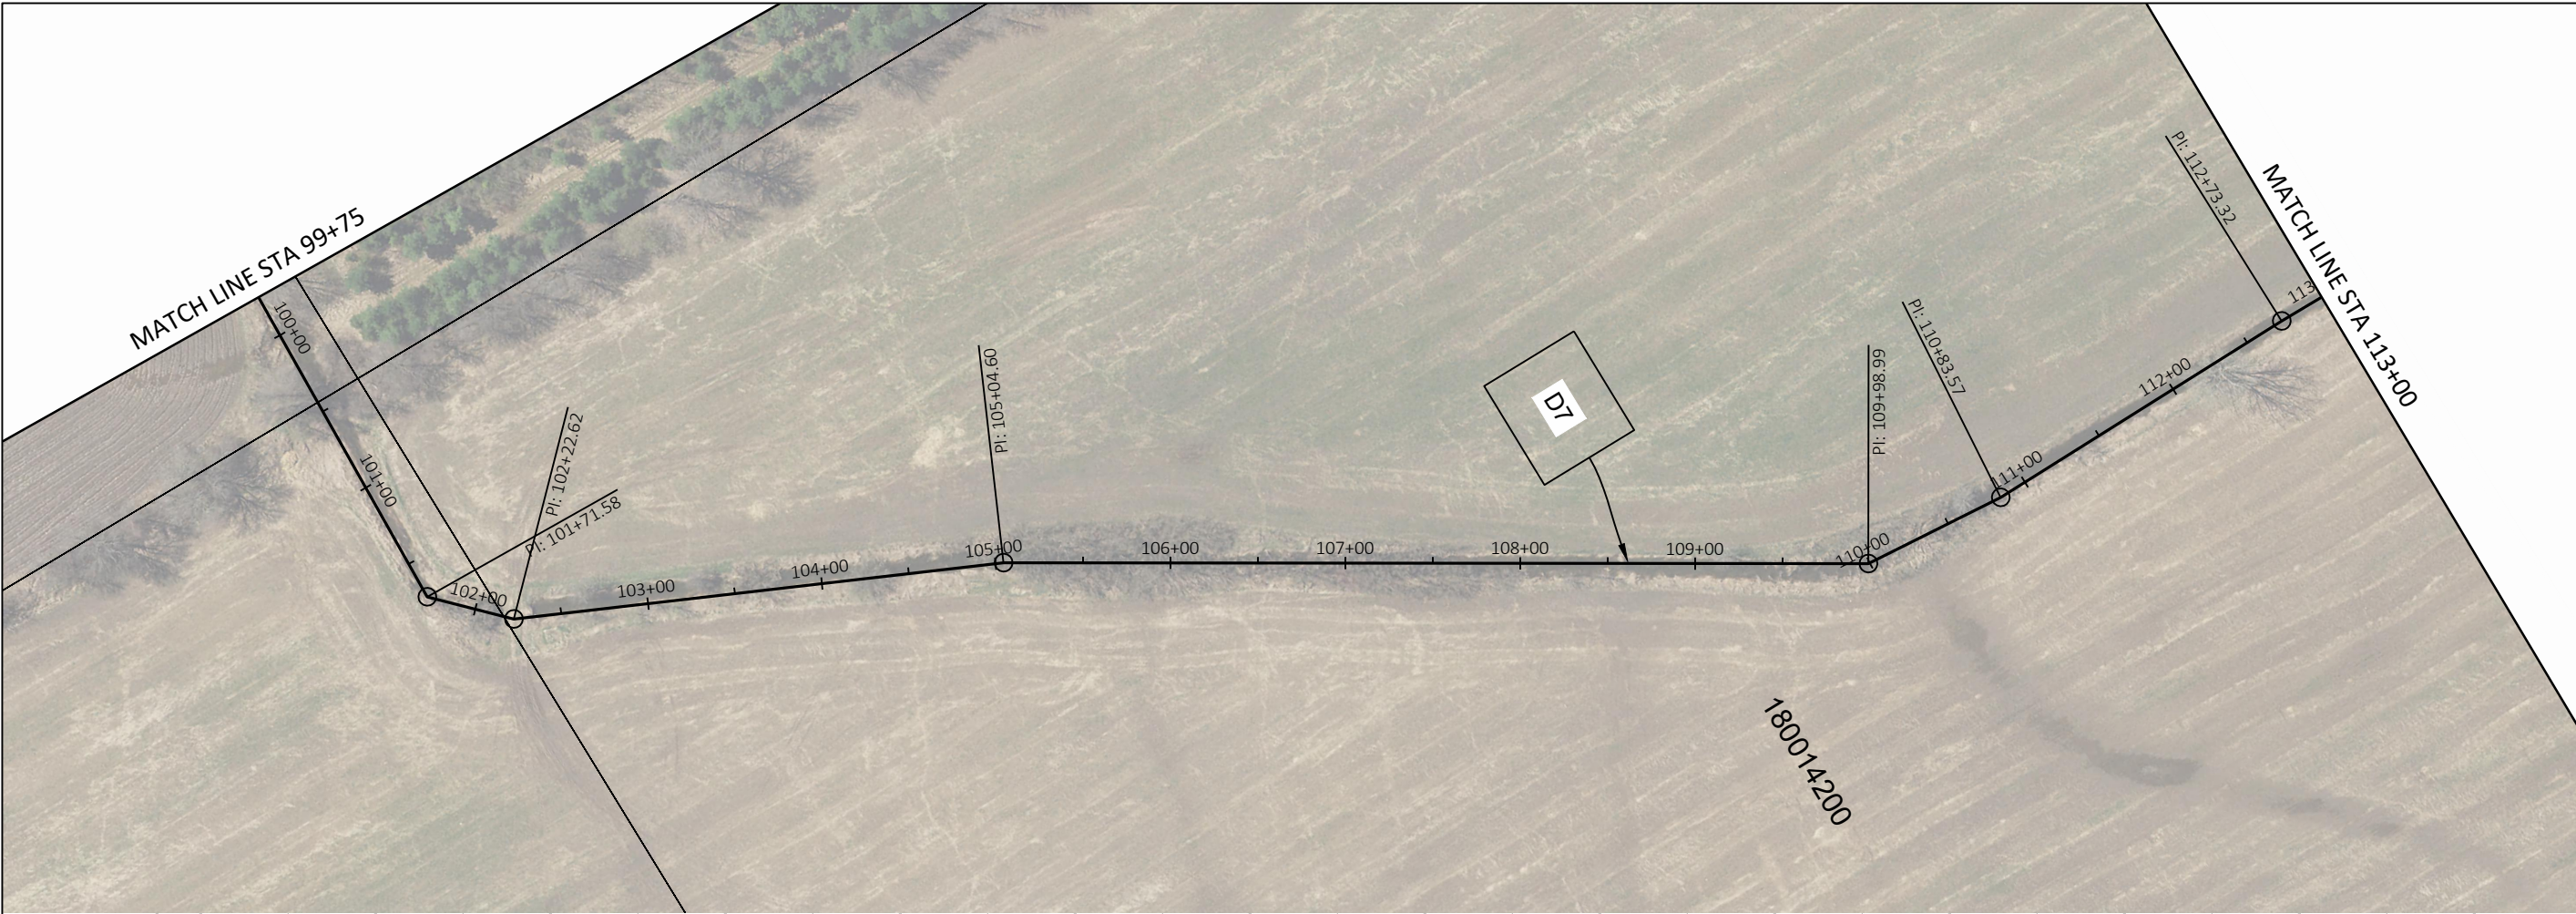

NORTH

 

DRAWING SCALE

DUCK CREEK DISTRCIT ANNEXATION DRAINAGE BOARD OUTAGAMIE COUNTY, WI



ONE SYSTEMS DRIVE
APPLETON, WI 54914
(920) 735-6900

REV.	DATE	DESCRIPTION

SHEET DESCRIPTION

D07 PLAN AND PROFILE


PROJECT MANAGER: RDG
PROJ NO: M1525A19
DATE: 11/19/2019

DRAWING NO.


C230

© 2014 OMNI Associates, Inc. — This design, drawing and detail is the copyrighted property of OMNI Associates, Inc. No part shall be copied, duplicated, distributed or reproduced in any manner without written consent of OMNI Associates, Inc.


File Name: F:\Municipal\Jobs\M1485A17 - Drainage Board\Civil 3D 2018 DC\SheetsPlan\Duck-Creek-Drainage-PlanProfile_culverts.dwg
Plotted By: KASEPPANEN on 06/17/2024 at 09:29 AM

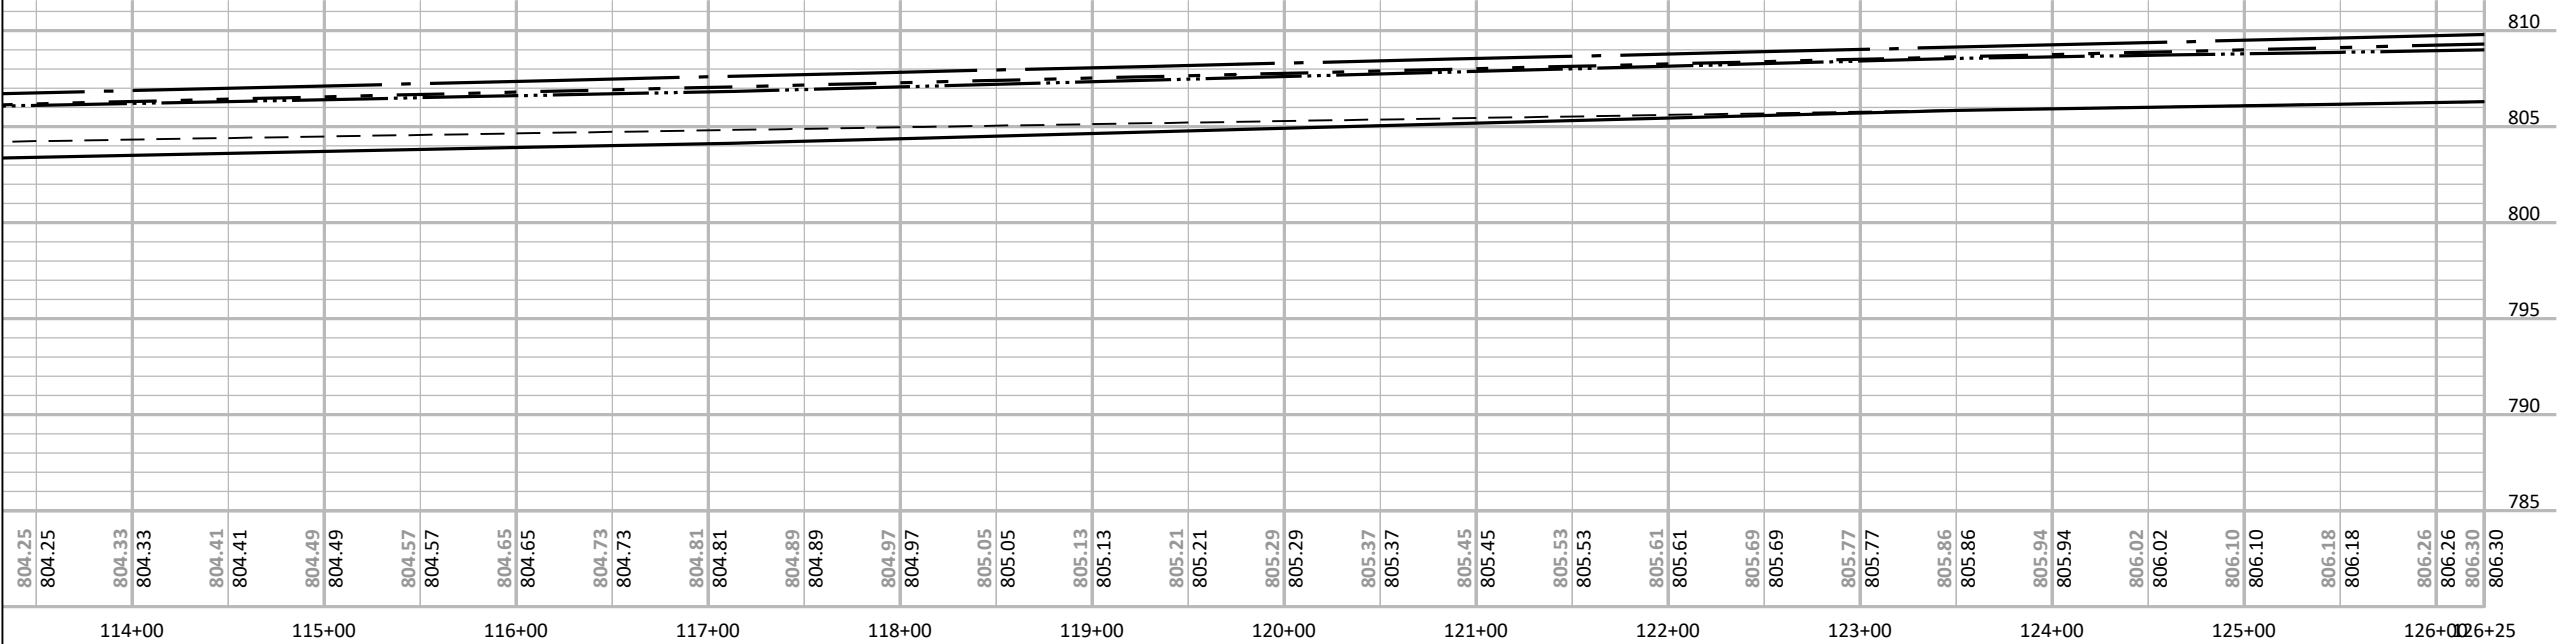

804.25	804.25	804.33	804.33	804.41	804.41	804.49	804.49	804.57	804.57	804.65	804.65	804.73	804.73	804.81	804.81	804.89	804.89	804.97	804.97	805.05	805.05	805.13	805.13	805.21	805.21	805.29	805.29	805.37	805.37	805.45	805.45	805.53	805.53	805.61	805.61	805.69	805.69	805.77	805.77	805.86	805.86	805.94	805.94	806.02	806.02	806.10	806.10	806.18	806.18	806.26	806.26	806.30	806.30
114+00						115+00				116+00				117+00				118+00				119+00				120+00				121+00				122+00				123+00				124+00				125+00				126+00	126+25		

 

NORTH

 

DRAWING SCALE

DUCK CREEK DISTRCIT ANNEXATION DRAINAGE BOARD OUTAGAMIE COUNTY, WI



ONE SYSTEMS DRIVE
APPLETON, WI 54914
(920) 735-6900

REV.	DATE	DESCRIPTION

SHEET DESCRIPTION

D07 PLAN AND PROFILE

PROJECT MANAGER: RDG

PROJ NO: M1525A19


DATE: 11/19/2019


DRAWING NO.

C231

© 2014 OMNI Associates, Inc. — This design, drawing and detail is the copyrighted property of OMNI Associates, Inc. No part shall be copied, duplicated, distributed or reproduced in any manner without written consent of OMNI Associates, Inc.

File Name: F:\Municipal\Jobs\M1485A17 - Drainage Board\Civil 3D 2018 DC\SheetsPlan\Duck-Creek-Drainage-PlanProfile_culverts.dwg
Plotted By: KASEPPANEN on 06/17/2024 at 09:30 AM

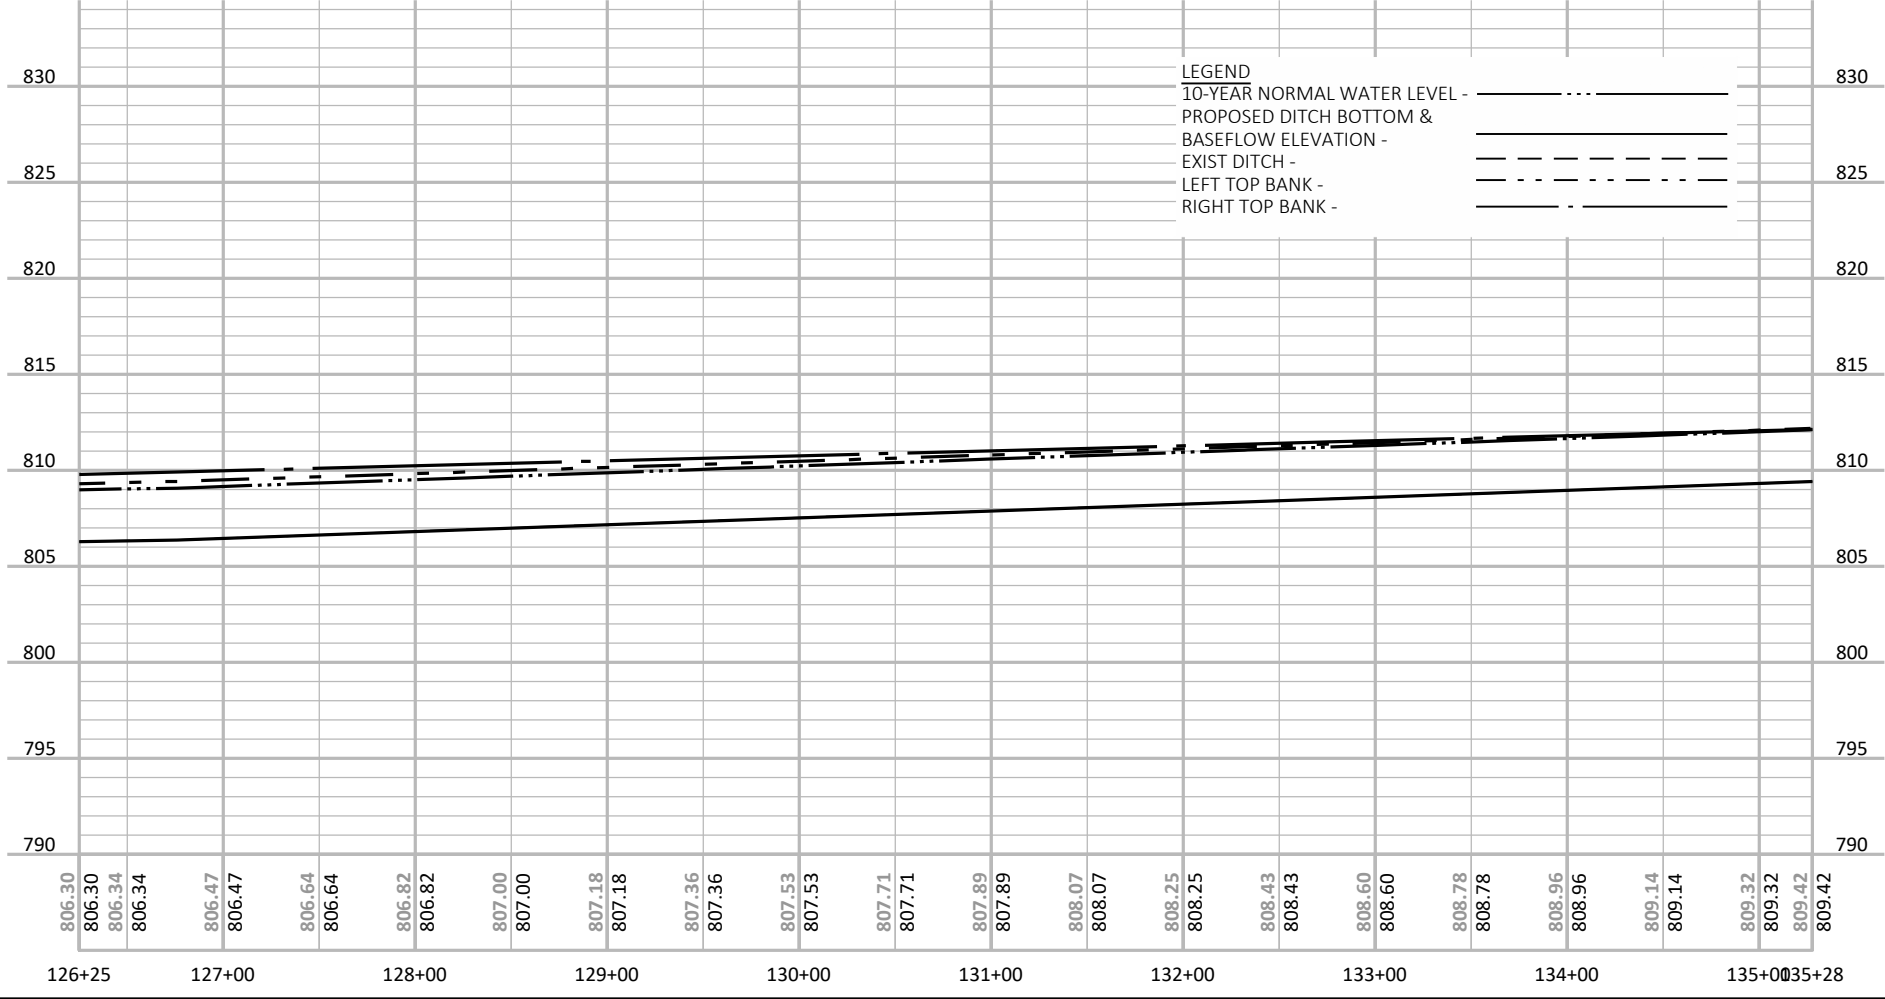

 

NORTH

0 50 100
DRAWING SCALE

DUCK CREEK DISTRCIT ANNEXATION DRAINAGE BOARD OUTAGAMIE COUNTY, WI



Omni
ASSOCIATES
a Westwood company

ONE SYSTEMS DRIVE
APPLETON, WI 54914
(920) 735-6900

REV.	DATE	DESCRIPTION

SHEET DESCRIPTION

D07 PLAN AND PROFILE

PROJECT MANAGER: RDG

PROJ NO: M1525A19


DATE: 11/19/2019

DRAWING NO.

C232

© 2014 OMNI Associates, Inc. — This design, drawing and detail is the copyrighted property of OMNI Associates, Inc. No part shall be copied, duplicated, distributed or reproduced in any manner without written consent of OMNI Associates, Inc.

File Name: F:\Municipal\Jobs\M1485A17 - Drainage Board\Civil 3D 2018 DC\SheetsPlan\Duck-Creek-Drainage-PlanProfile_culverts.dwg
Plotted By: KASEPPANEN on 06/17/2024 at 09:32 AM

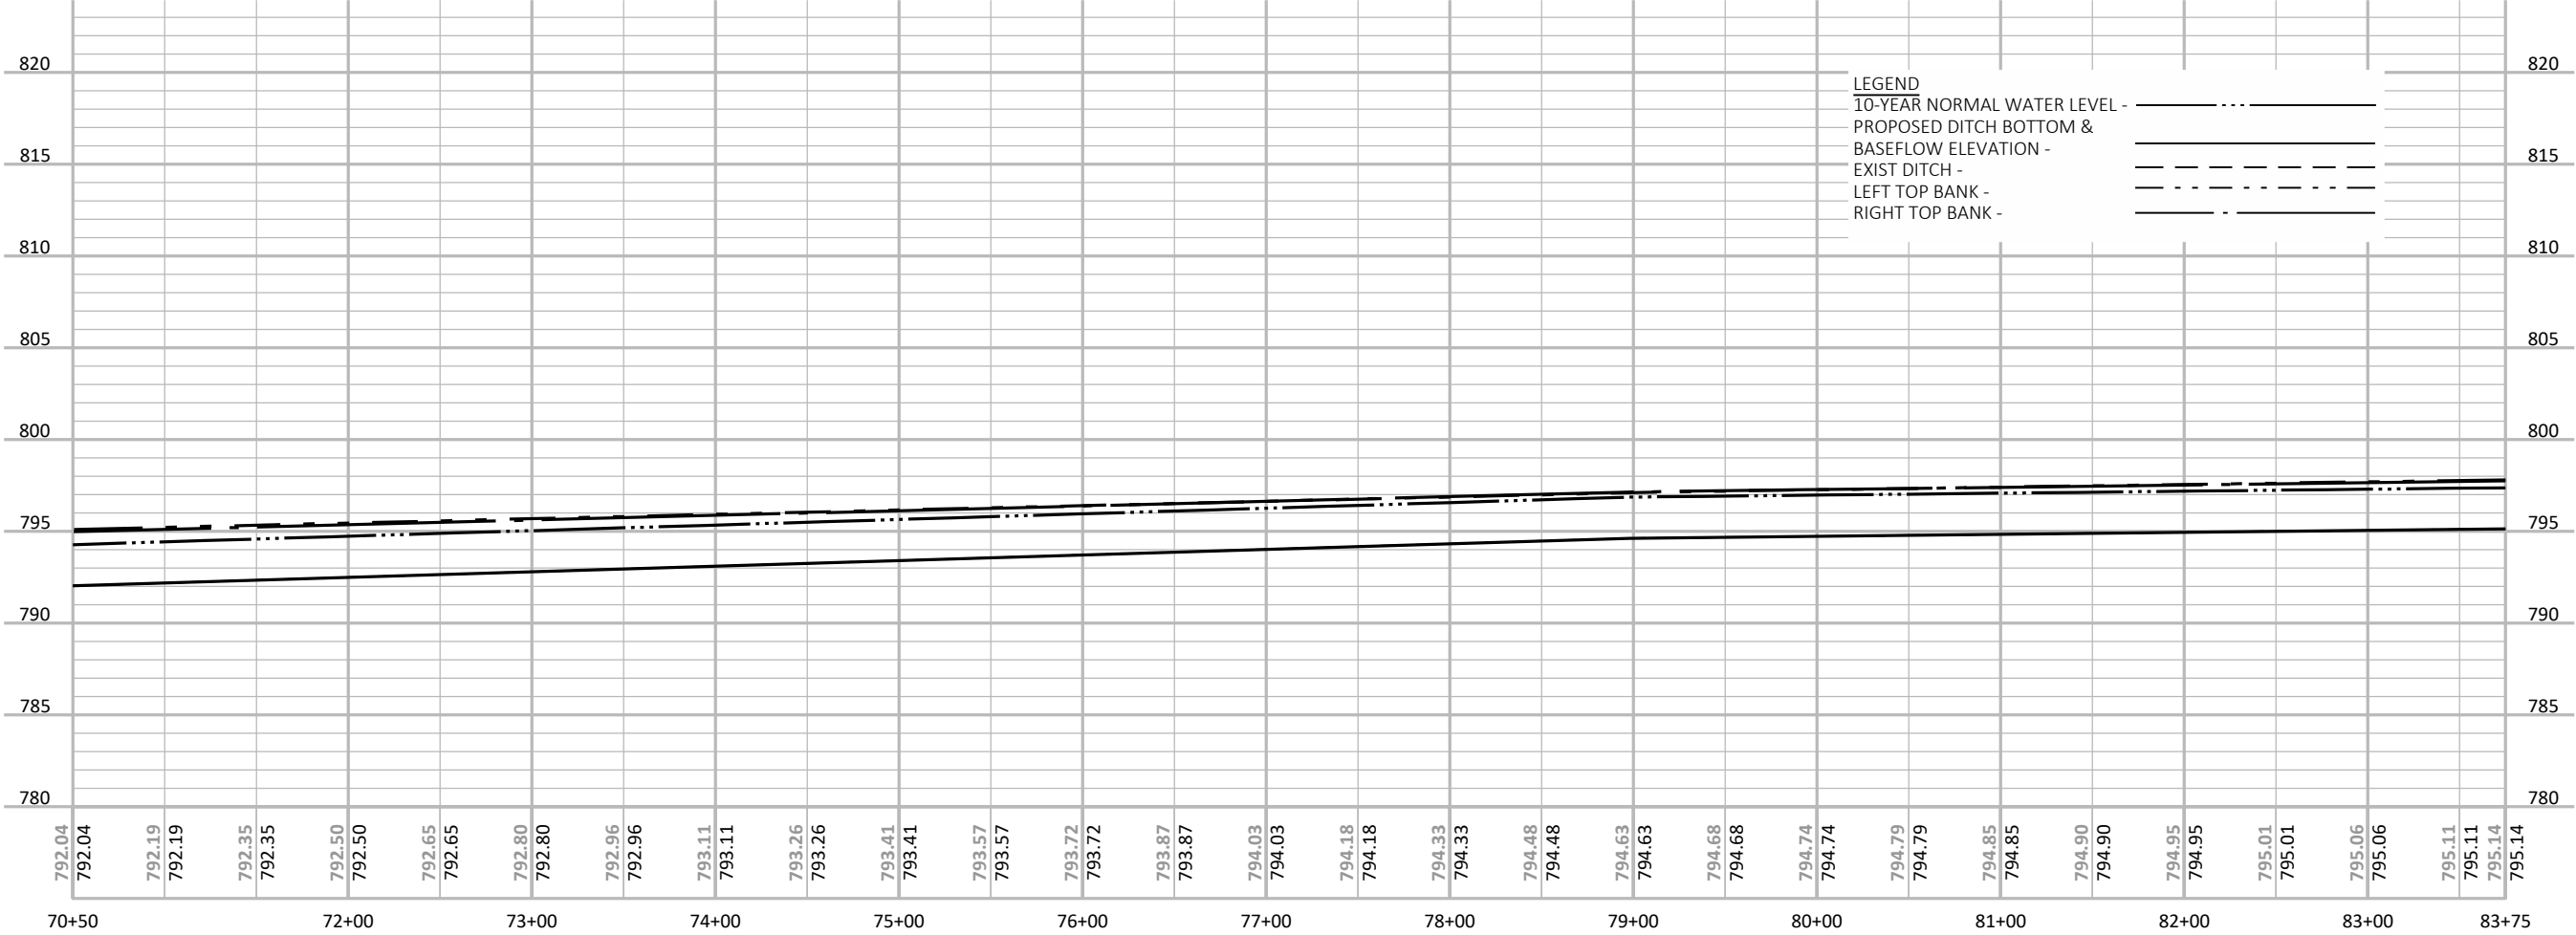

NORTH

0 50 100

DRAWING SCALE

DUCK CREEK DISTRCIT ANNEXATION

DRAINAGE BOARD

OUTAGAMIE COUNTY, WI

Omni ASSOCIATES
a Westwood company

ONE SYSTEMS DRIVE
APPLETON, WI 54914
(920) 735-6900

REV.	DATE	DESCRIPTION

SHEET DESCRIPTION

D08 PLAN AND PROFILE

PROJECT MANAGER: RDG

PROJ NO: M1525A19


DATE: 11/19/2019

DRAWING NO.

C233

© 2014 OMNI Associates, Inc. — This design, drawing and detail is the copyrighted property of OMNI Associates, Inc. No part shall be copied, duplicated, distributed or reproduced in any manner without written consent of OMNI Associates, Inc.

File Name: F:\Municipal\Jobs\M1485A17 - Drainage Board\Civil 3D 2018 DC\SheetsPlan\Duck-Creek-Drainage-PlanProfile_culverts.dwg
Plotted By: KASEPPANEN on 06/17/2024 at 09:33 AM

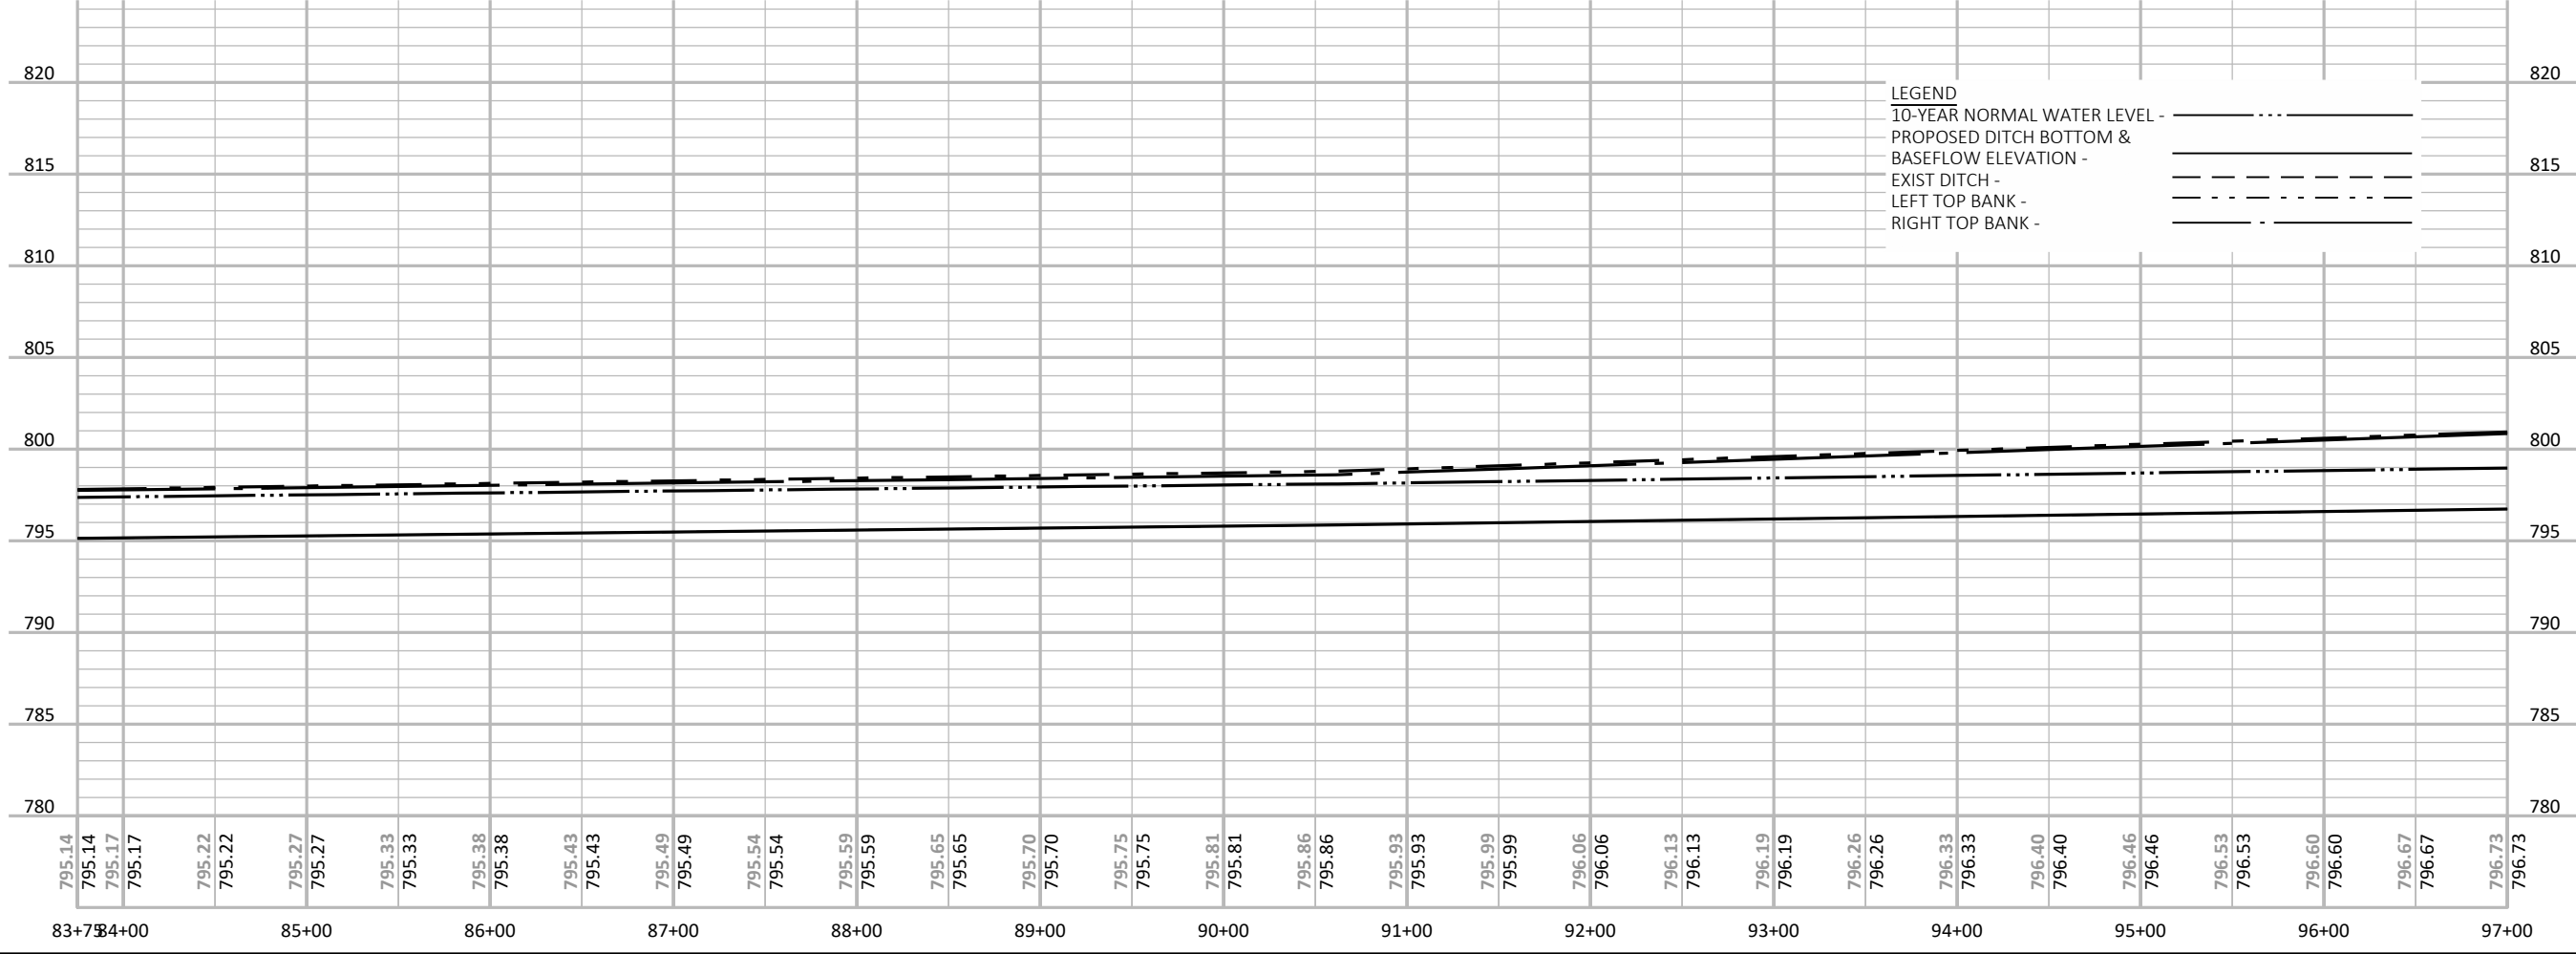

NORTH

0 50 100
DRAWING SCALE

DUCK CREEK DISTRCIT ANNEXATION DRAINAGE BOARD OUTAGAMIE COUNTY, WI

Omni
ASSOCIATES
a Westwood company

ONE SYSTEMS DRIVE
APPLETON, WI 54914
(920) 735-6900

REV.	DATE	DESCRIPTION

SHEET DESCRIPTION

D08 PLAN AND PROFILE

PROJECT MANAGER: RDG

PROJ NO: M1525A19



DATE: 11/19/2019

DRAWING NO.

C234

© 2014 Omni Associates, Inc. — This design, drawing and detail is the copyrighted property of Omni Associates, Inc. No part shall be copied, duplicated, distributed or reproduced in any manner without written consent of Omni Associates, Inc.

File Name: F:\Municipal\Jobs\M1485A17 - Drainage Board\Civil 3D 2018 DC\SheetsPlan\Duck-Creek-Drainage-PlanProfile_culverts.dwg
Plotted By: KASEPPANEN on 06/17/2024 at 09:34 AM

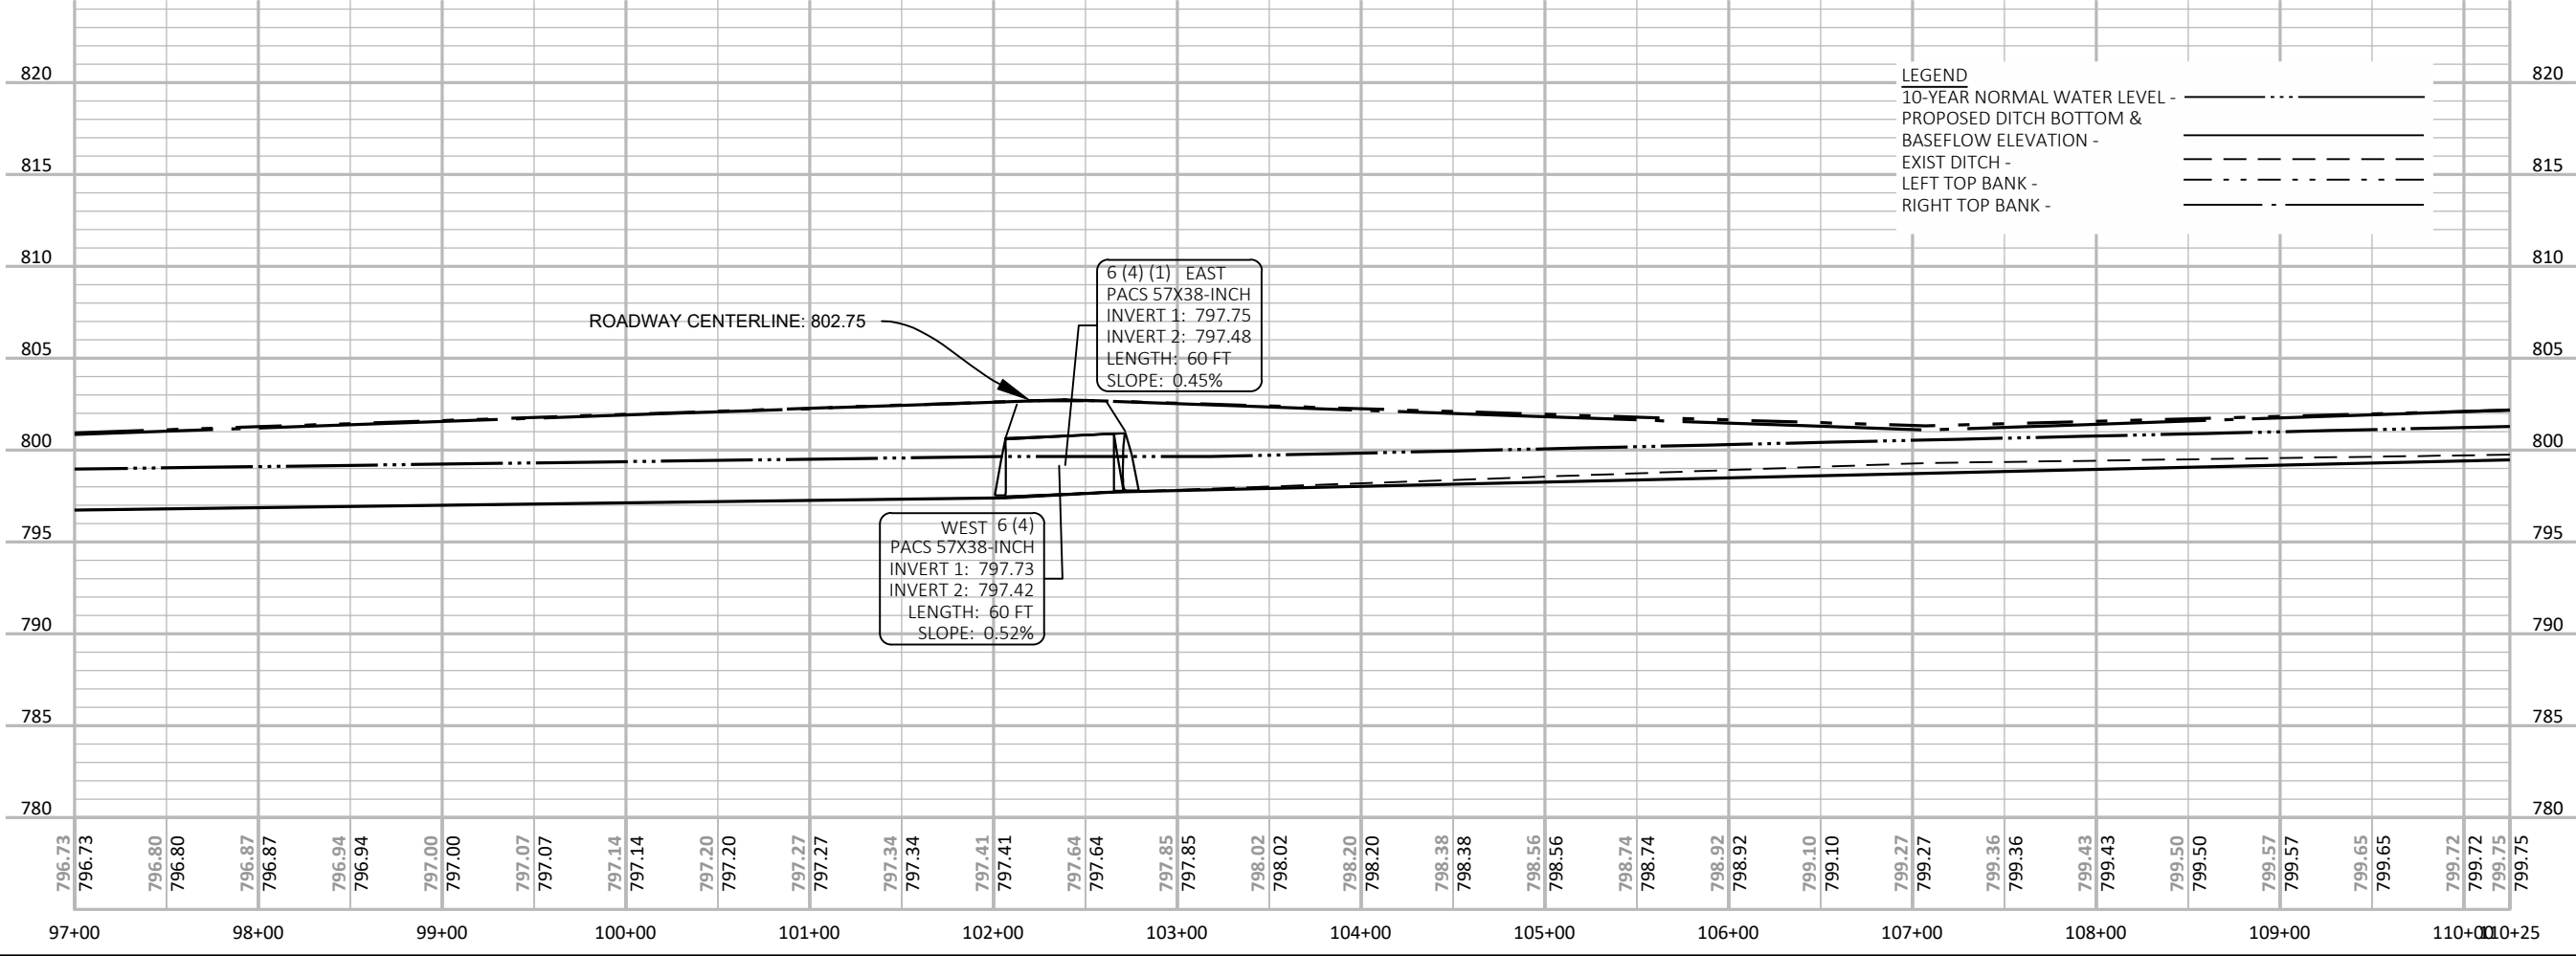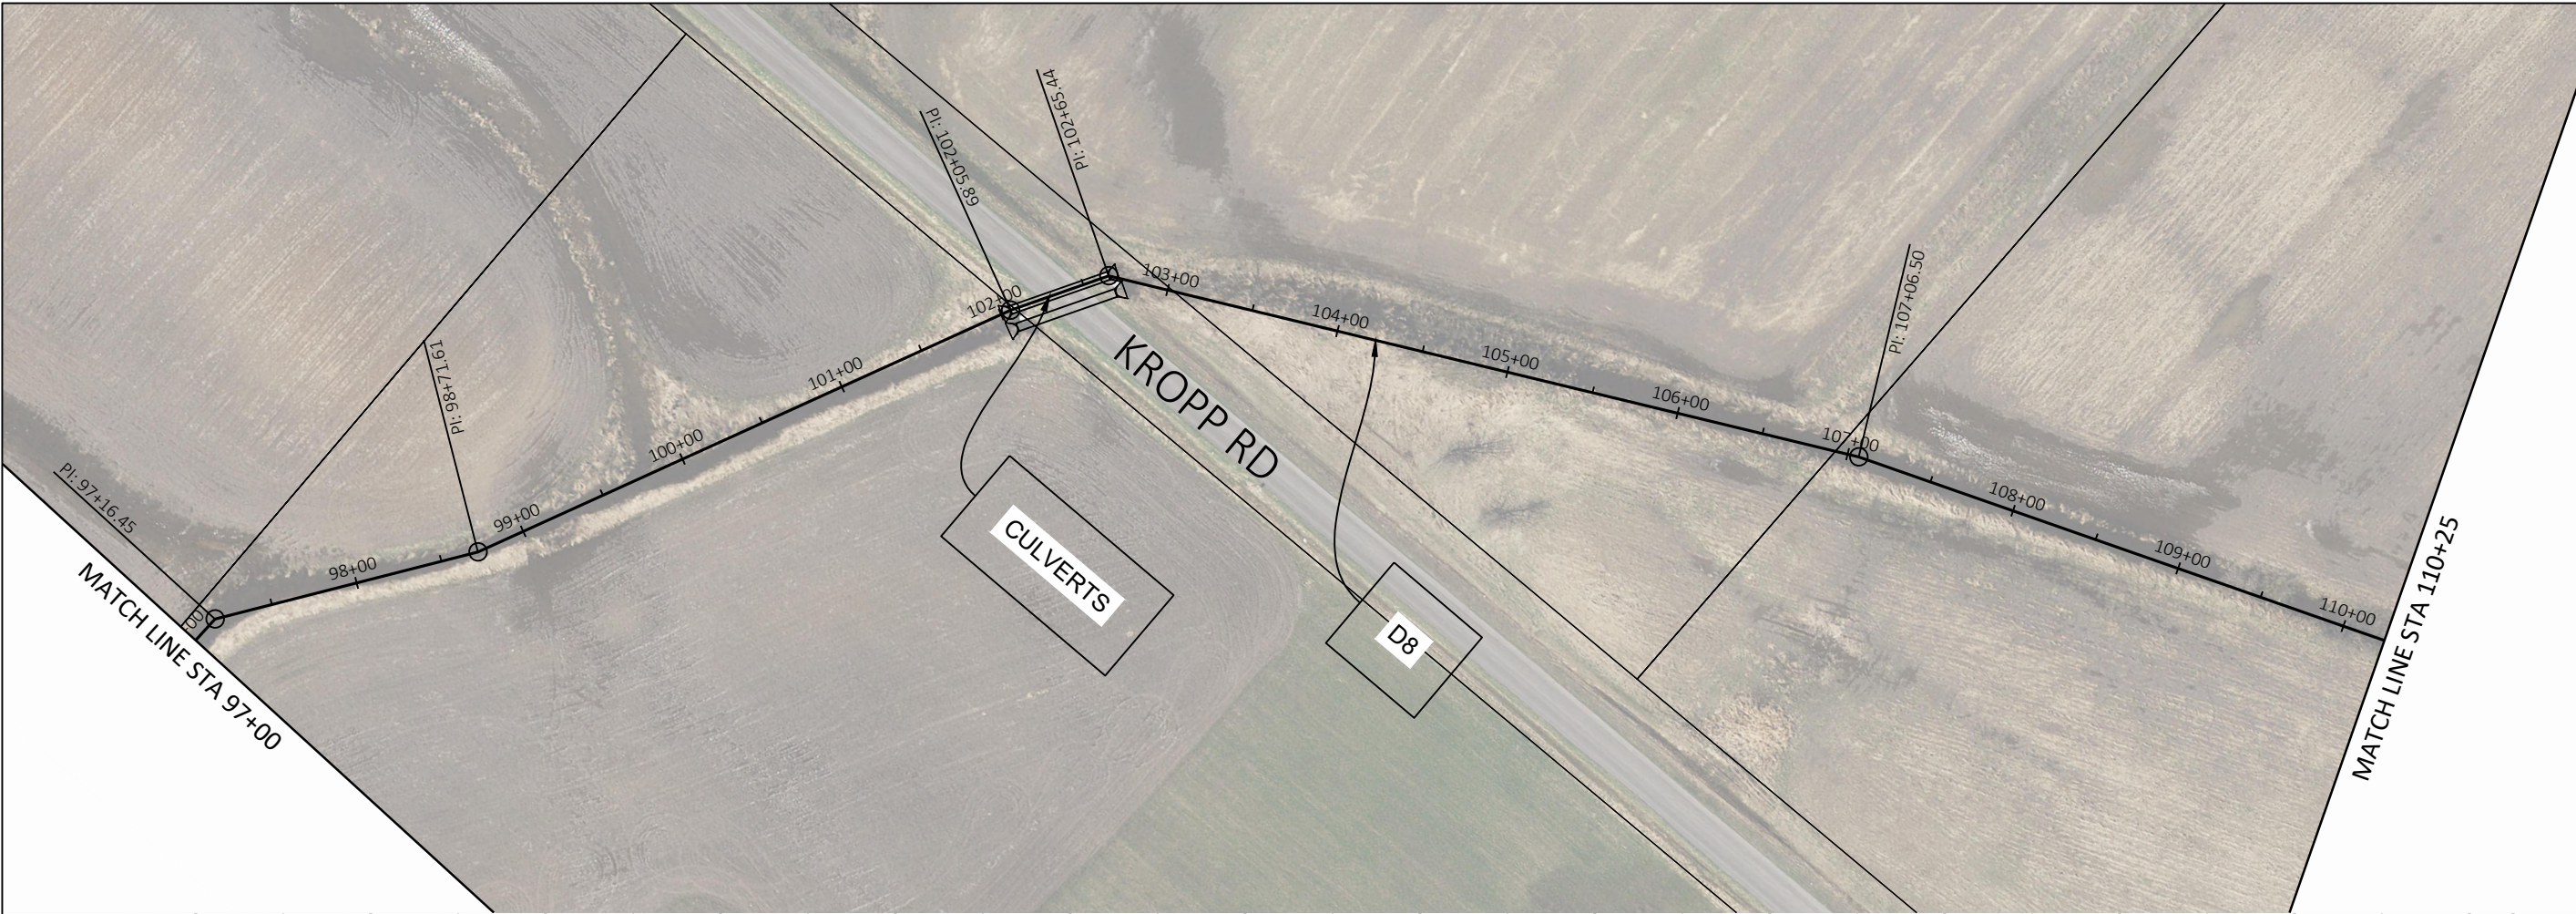

NORTH

0 50 100

DRAWING SCALE

DUCK CREEK DISTRCIT ANNEXATION DRAINAGE BOARD OUTAGAMIE COUNTY, WI

Omni
ASSOCIATES
a Westwood company

ONE SYSTEMS DRIVE
APPLETON, WI 54914
(920) 735-6900

REV.	DATE	DESCRIPTION
1	11/10/2023	ADDED CULVERT AND STRUCTURE LABELS

SHEET DESCRIPTION

D08 PLAN AND PROFILE

PROJECT MANAGER: RDG

PROJ NO: M1525A19



DATE: 11/19/2019

DRAWING NO.

C235

© 2014 Omni Associates, Inc. - This design, drawing and detail is the copyrighted property of Omni Associates, Inc. No part shall be copied, duplicated, distributed or reproduced in any manner without written consent of Omni Associates, Inc.

File Name: F:\Municipal\Jobs\M1485A17 - Drainage Board\Civil 3D 2018 DC\Sheets\Plan\Druck-Creek-Drainage-Plan\Profile_culverts.dwg
Plotted By: KASEPPANEN on 06/17/2024 at 09:35 AM

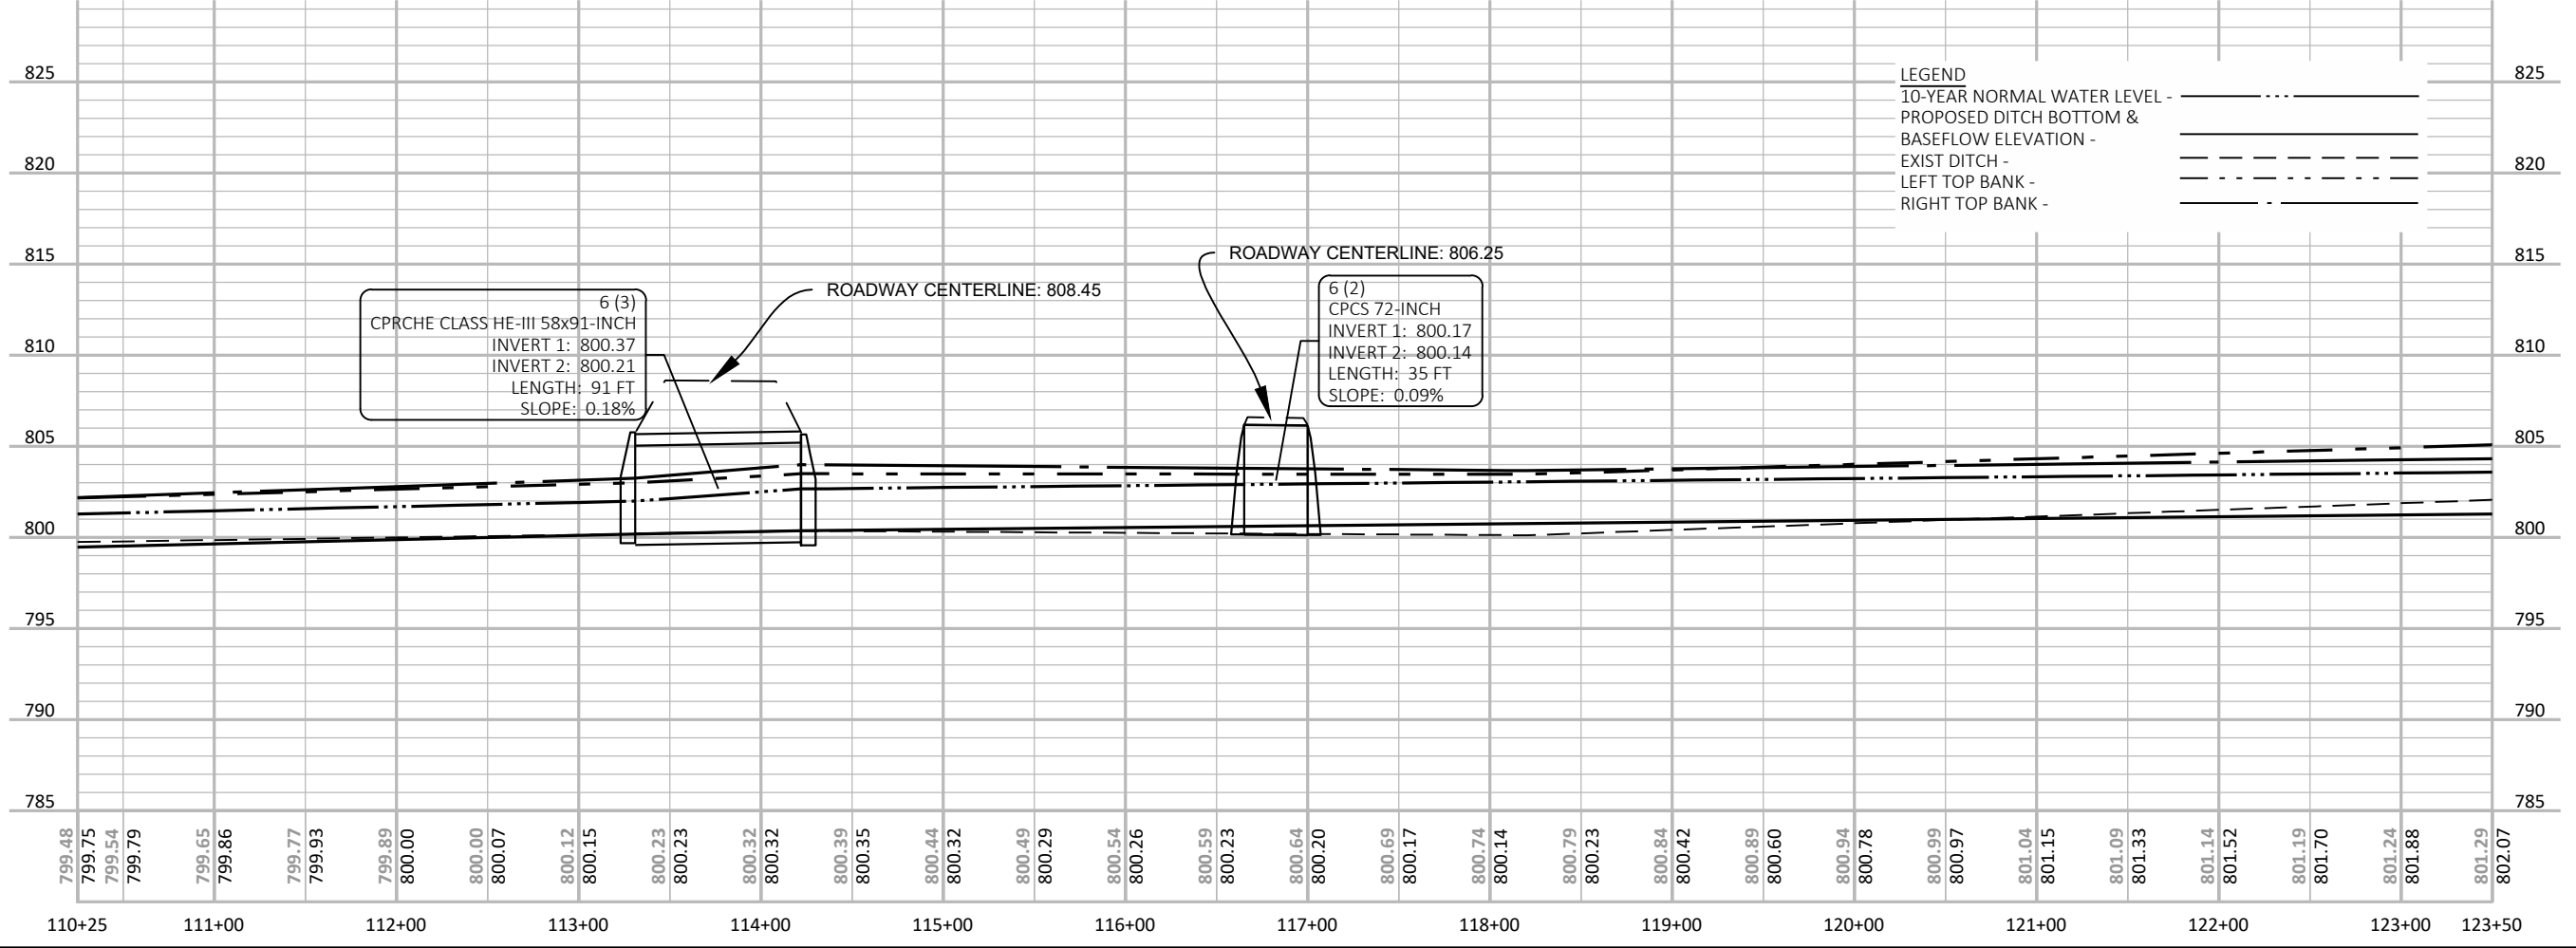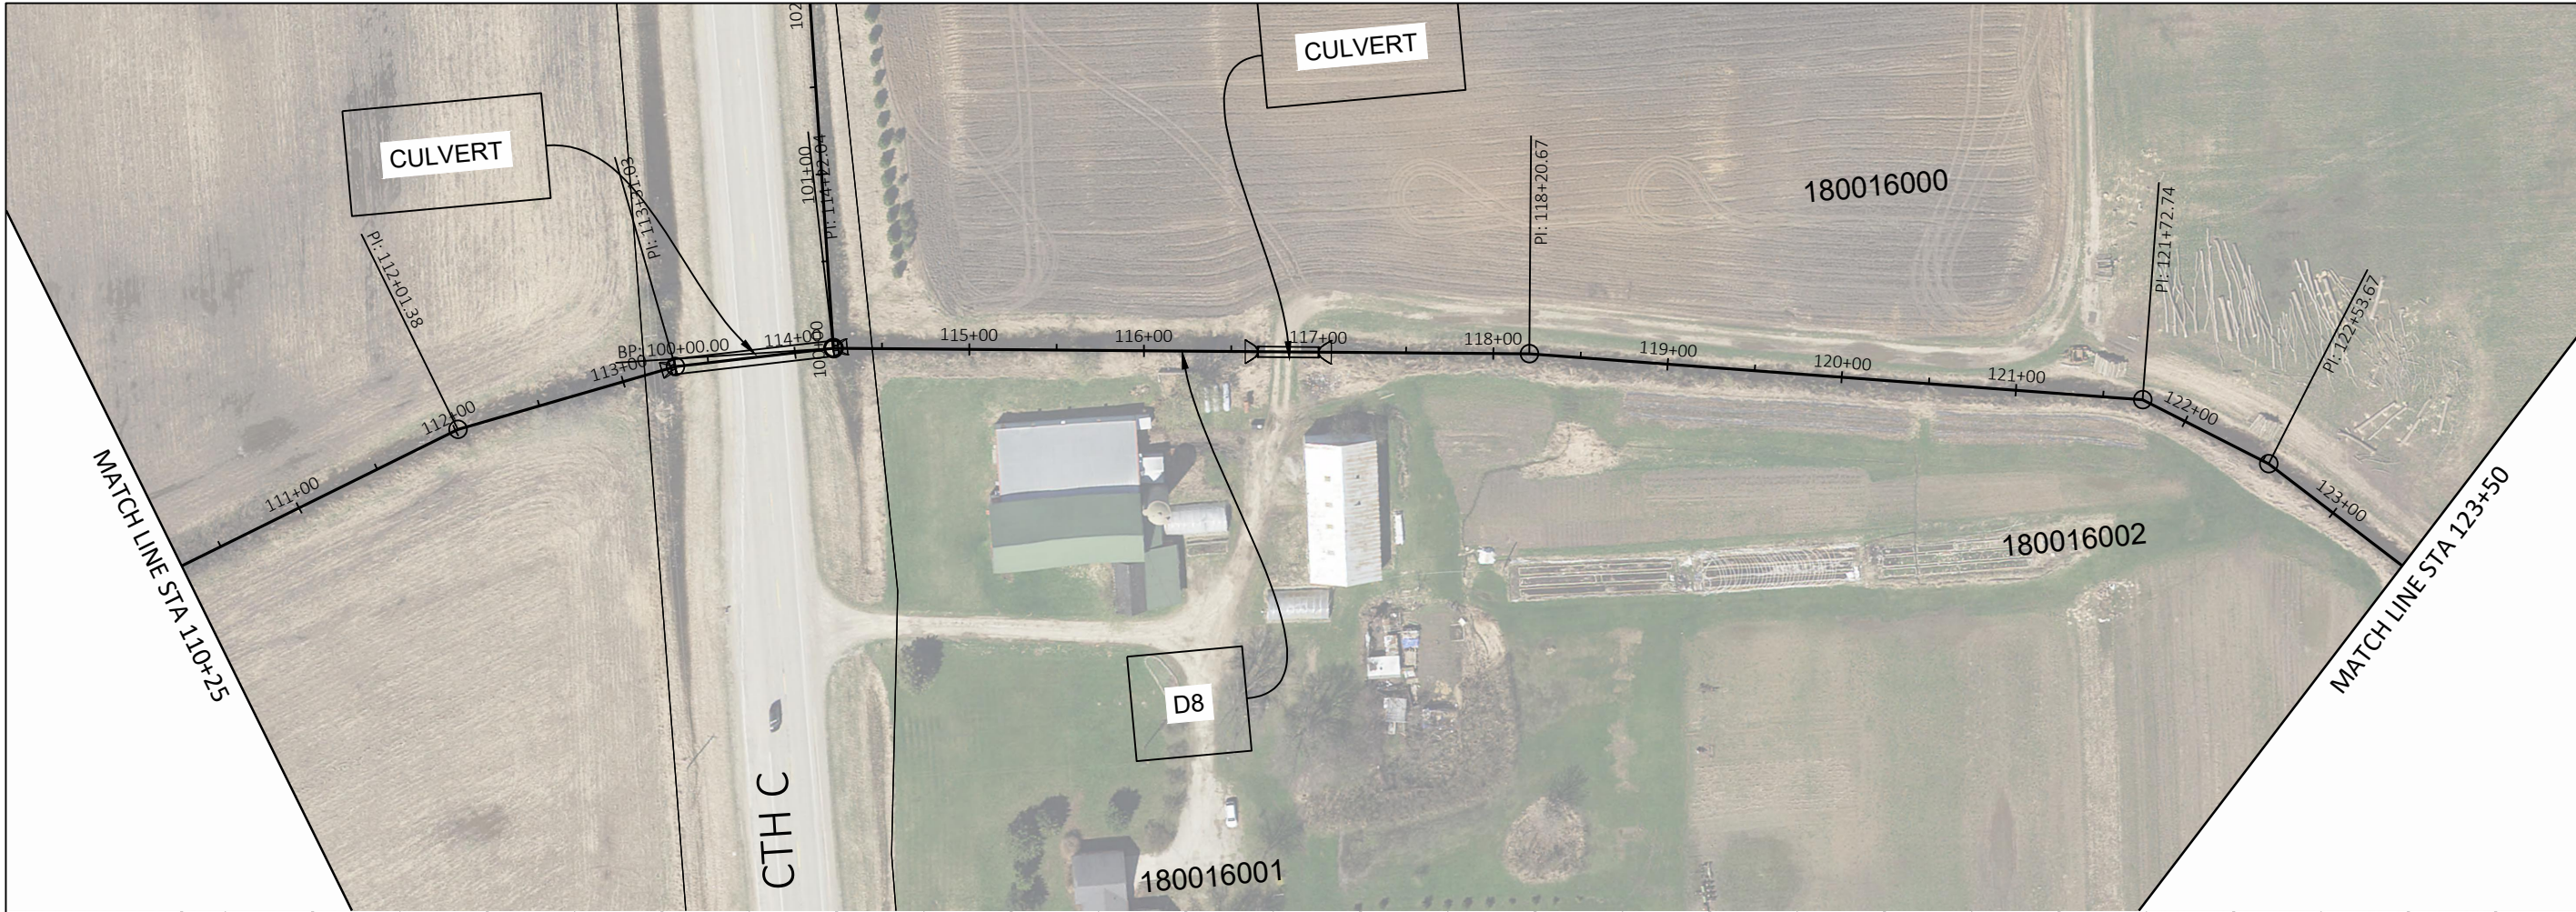



NORTH

0 50 100

DRAWING SCALE

DUCK CREEK DISTRCIT ANNEXATION DRAINAGE BOARD OUTAGAMIE COUNTY, WI



Omni
ASSOCIATES
a Westwood company

ONE SYSTEMS DRIVE
APPLETON, WI 54914
(920) 735-6900

REV.	DATE	DESCRIPTION
1	11/10/2023	ADDED CULVERT AND STRUCTURE LABELS

SHEET DESCRIPTION

D08 PLAN AND PROFILE

PROJECT MANAGER: RDG



PROJ NO: M1525A19

DATE: 11/19/2019


DRAWING NO.

C236

© 2014 OMNI ASSOCIATES, INC. — This design, drawing and detail is the copyrighted property of OMNI Associates, Inc. No part shall be copied, duplicated, distributed or reproduced in any manner without written consent of OMNI Associates, Inc.

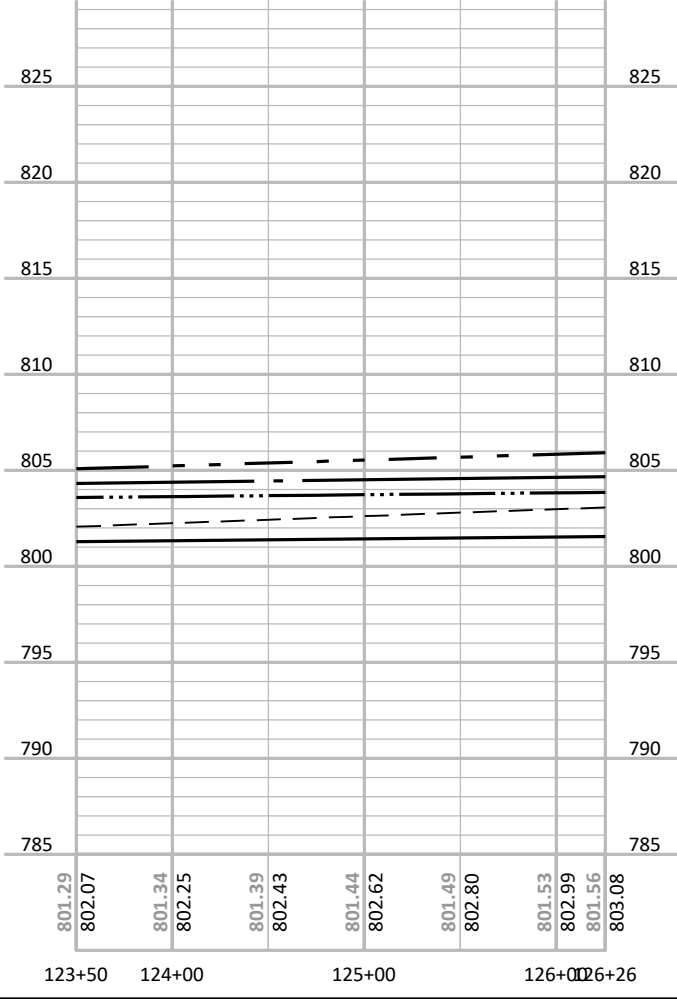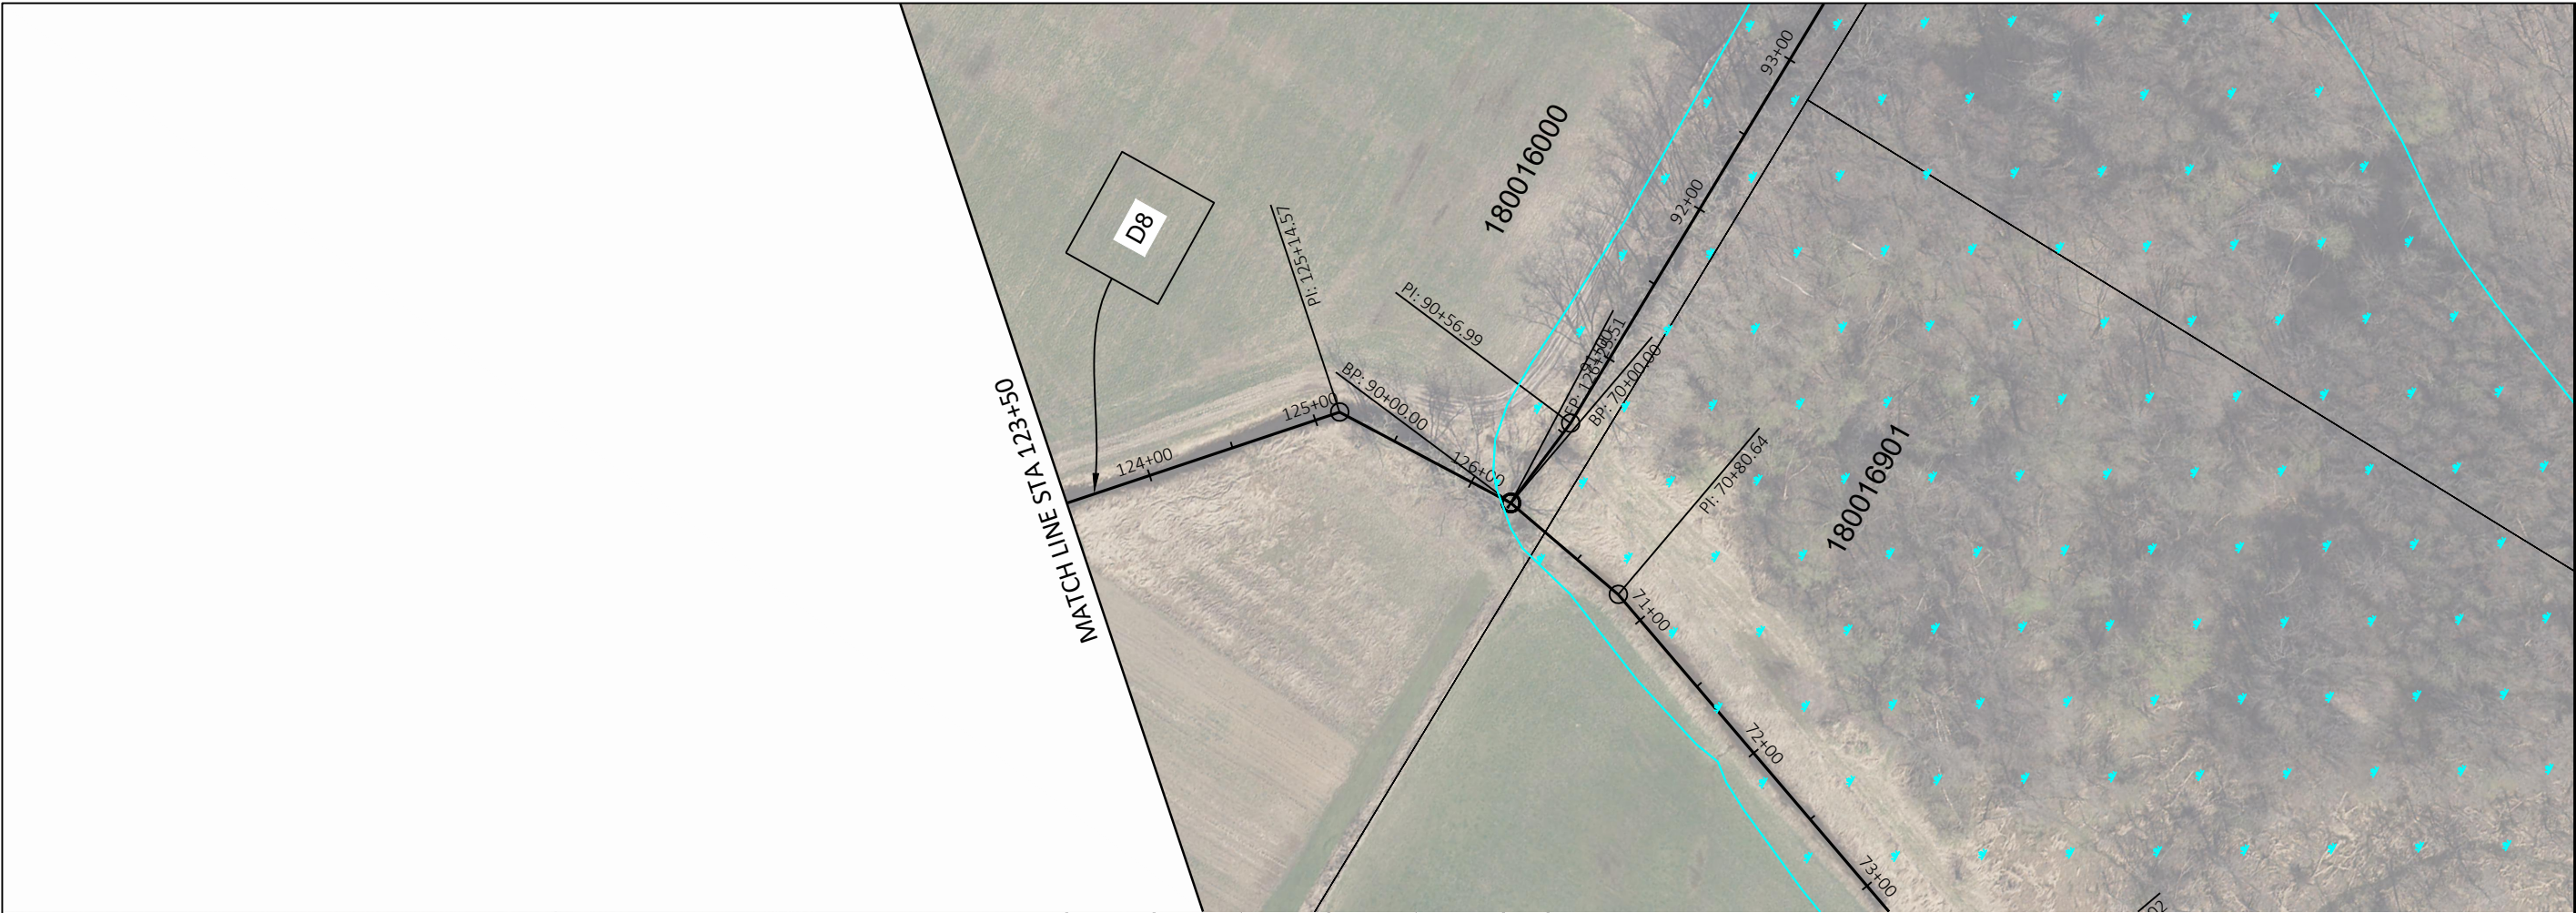

LEGEND	
10-YEAR NORMAL WATER LEVEL -	----
PROPOSED DITCH BOTTOM & BASEFLOW ELEVATION -	----
EXIST DITCH -	
LEFT TOP BANK -	----
RIGHT TOP BANK -	----

 

NORTH

0 50 100

DRAWING SCALE

DUCK CREEK DISTRCIT ANNEXATION DRAINAGE BOARD OUTAGAMIE COUNTY, WI



Omni
ASSOCIATES
a Westwood company

ONE SYSTEMS DRIVE
APPLETON, WI 54914
(920) 735-6900

REV.	DATE	DESCRIPTION

SHEET DESCRIPTION

D08 PLAN AND PROFILE

PROJECT MANAGER: RDG


PROJ NO: M1525A19

DATE: 11/19/2019

DRAWING NO.

C237

File Name: F:\Municipal\Jobs\M1485A17 - Drainage Board\Civil 3D 2018 DC\SheetsPlan\Duck-Creek-Drainage-PlanProfile_culverts.dwg
Plotted By: KASEPPANEN on 06/17/2024 at 09:37 AM

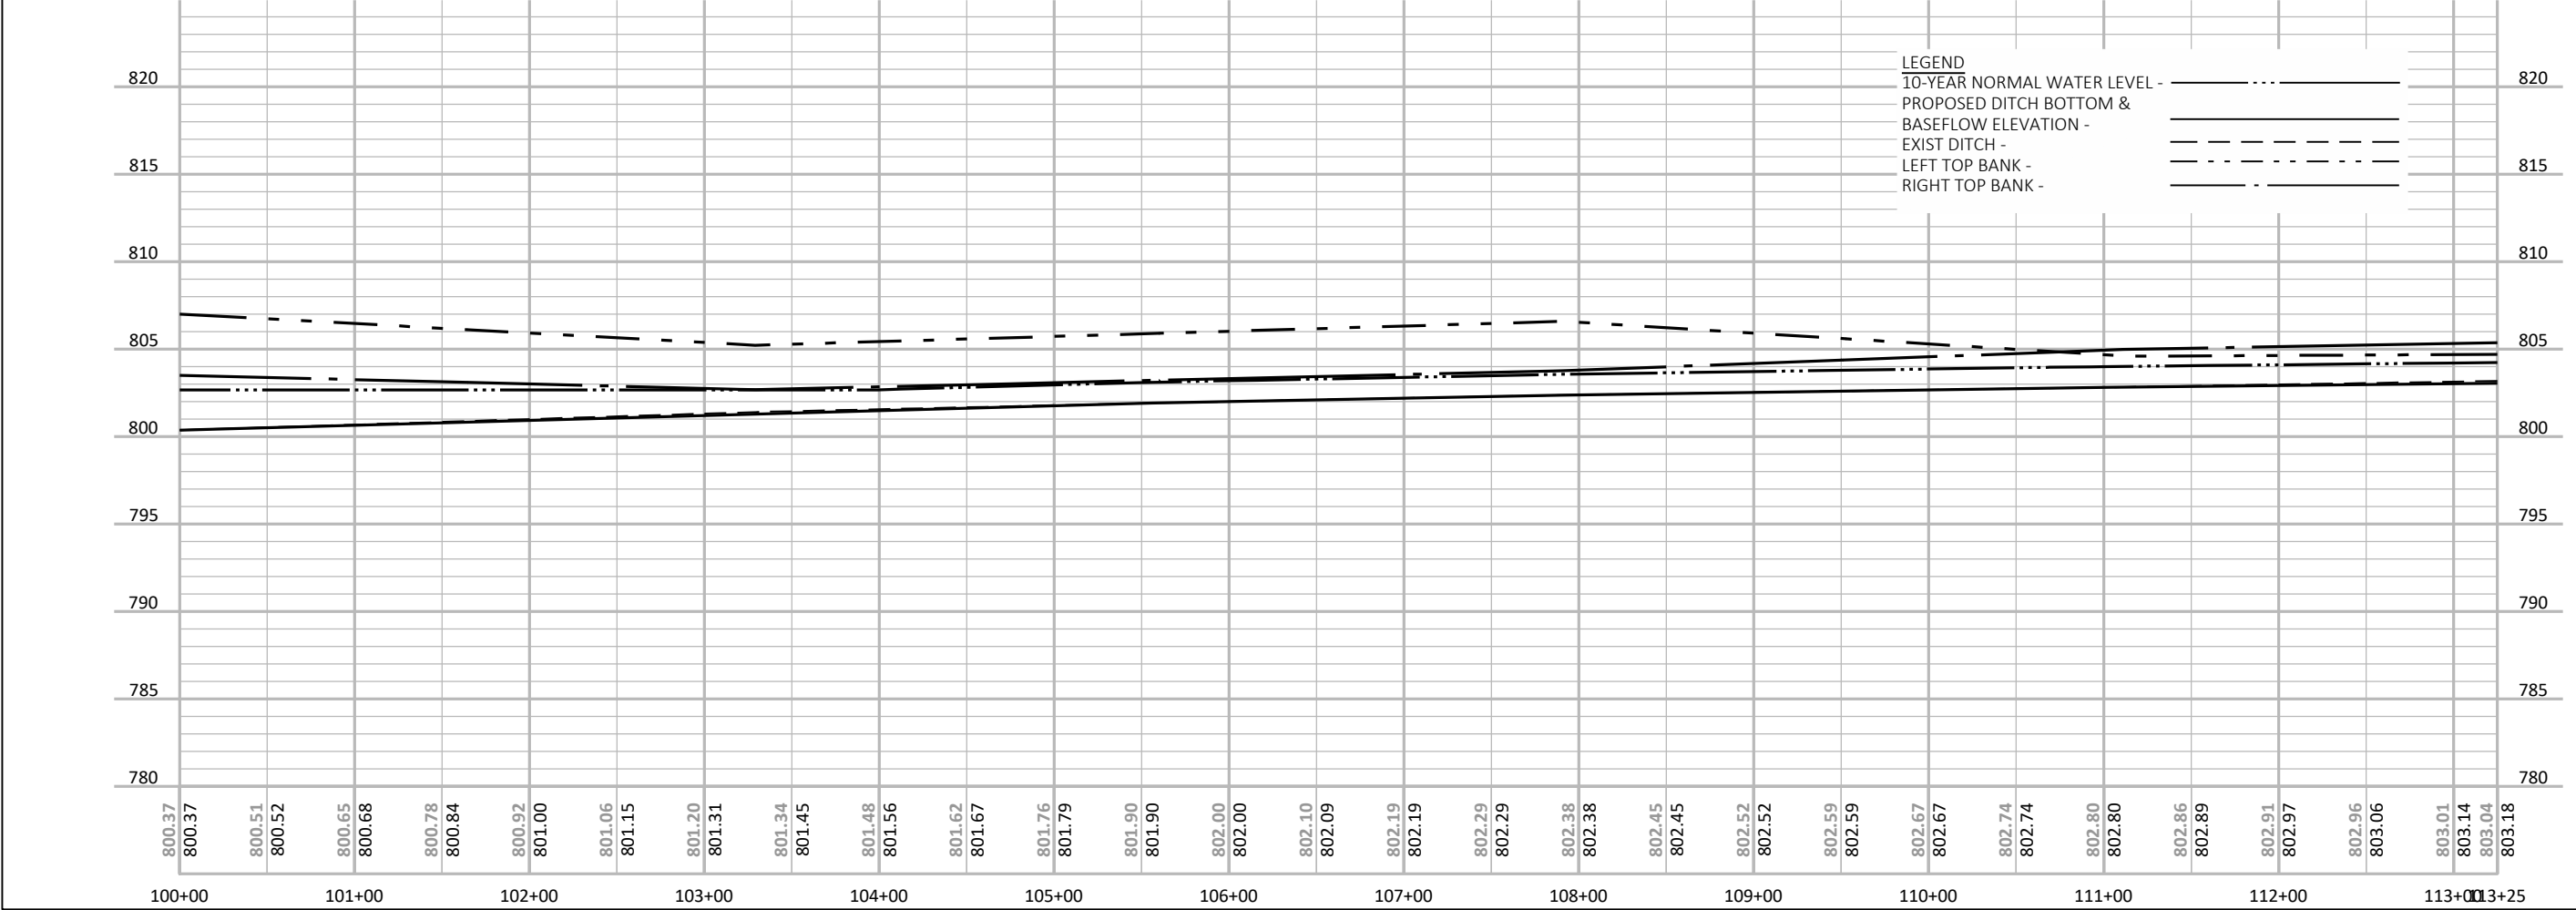

NORTH

0 50 100

DRAWING SCALE

DUCK CREEK DISTRCIT ANNEXATION

DRAINAGE BOARD

OUTAGAMIE COUNTY, WI

Omni
ASSOCIATES
a Westwood company

ONE SYSTEMS DRIVE
APPLETON, WI 54914
(920) 735-6900

REV.	DATE	DESCRIPTION

SHEET DESCRIPTION

D08A PLAN AND PROFILE

PROJECT MANAGER: RDG


PROJ NO: M1525A19


DATE: 11/19/2019

DRAWING NO.

C238

© 2014 OMNI Associates, Inc. — This design, drawing and detail is the copyrighted property of OMNI Associates, Inc. No part shall be copied, duplicated, distributed or reproduced in any manner without written consent of OMNI Associates, Inc.

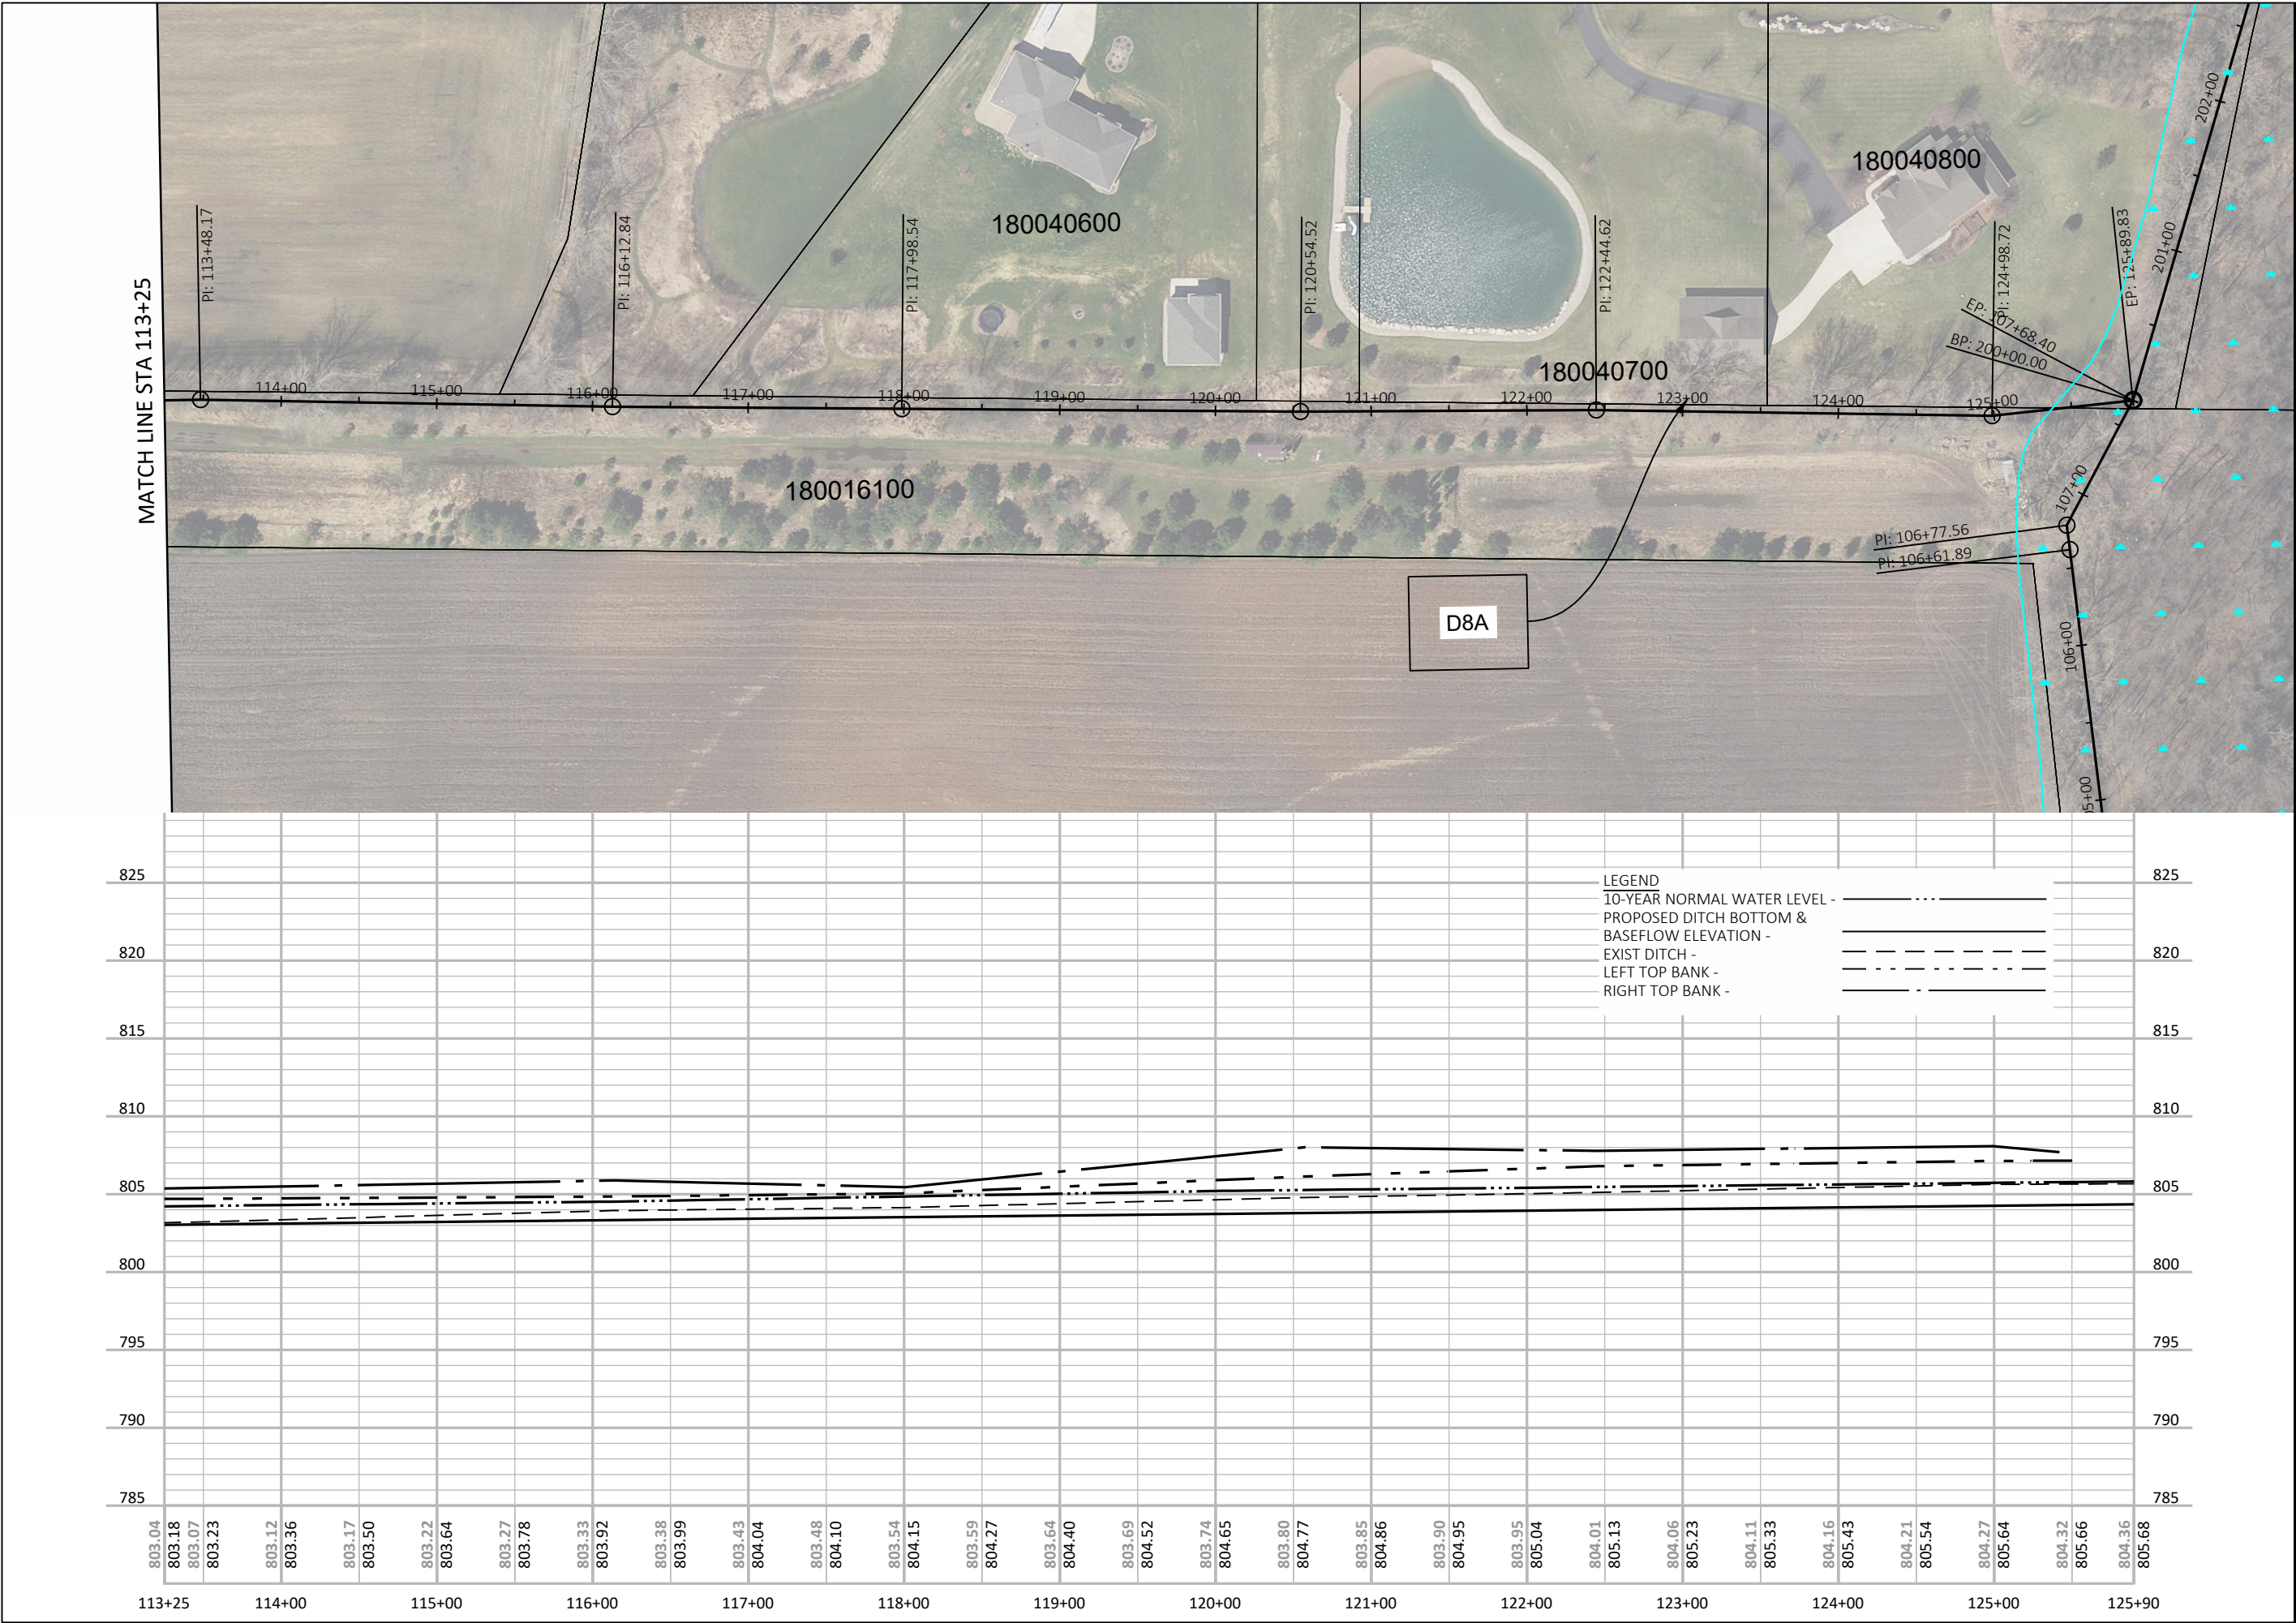

 

NORTH

0 50 100

DRAWING SCALE

DUCK CREEK DISTRICT ANNEXATION DRAINAGE BOARD OUTAGAMIE COUNTY, WI



ASSOCIATES
a Westwood company

ONE SYSTEMS DRIVE
APPLETON, WI 54914
(920) 735-6900

REV.	DATE	DESCRIPTION

SHEET DESCRIPTION

D08A PLAN AND PROFILE

PROJECT MANAGER: RDG


PROJ NO: M1525A19


DATE: 11/19/2019

DRAWING NO.

C239

File Name: F:\Municipal\Jobs\M1485A17 - Drainage Board\Civil 3D 2018 DC\SheetsPlan\Duck-Creek-Drainage-PlanProfile_culverts.dwg
Plotted By: KASEPPANEN on 06/17/2024 at 09:41 AM

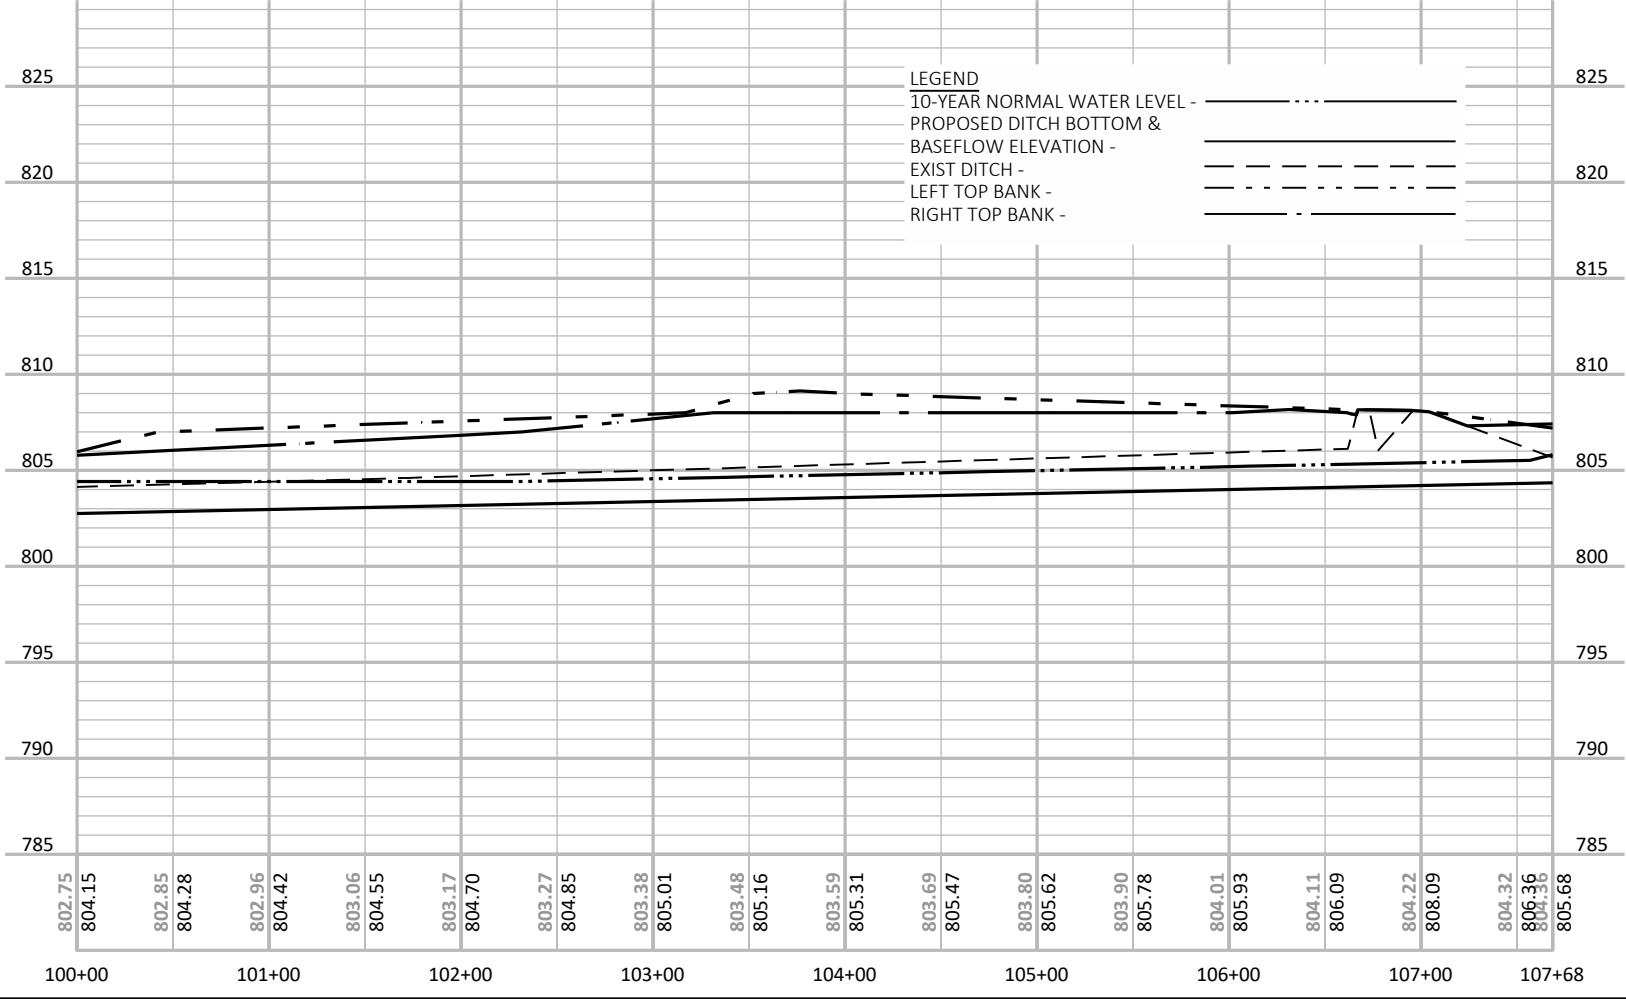

 

NORTH

0 50 100
DRAWING SCALE

DUCK CREEK DISTRICT ANNEXATION DRAINAGE BOARD OUTAGAMIE COUNTY, WI



Omni
ASSOCIATES
a Westwood company

ONE SYSTEMS DRIVE
APPLETON, WI 54914
(920) 735-6900

REV.	DATE	DESCRIPTION

SHEET DESCRIPTION



D08B PLAN AND PROFILE


PROJECT MANAGER: RDG
PROJ NO: M1485A17
DATE: 10/22/2020

DRAWING NO.
C240

© 2014 OMNI Associates, Inc. — This design, drawing and detail is the copyrighted property of OMNI Associates, Inc. No part shall be copied, duplicated, distributed or reproduced in any manner without written consent of OMNI Associates, Inc.

File Name: F:\Municipal\Jobs\M1485A17 - Drainage Board\Civil 3D 2018 DC\SheetsPlan\Duck-Creek-Drainage-PlanProfile_culverts.dwg
Plotted By: KASEPPANEN on 06/17/2024 at 09:42 AM

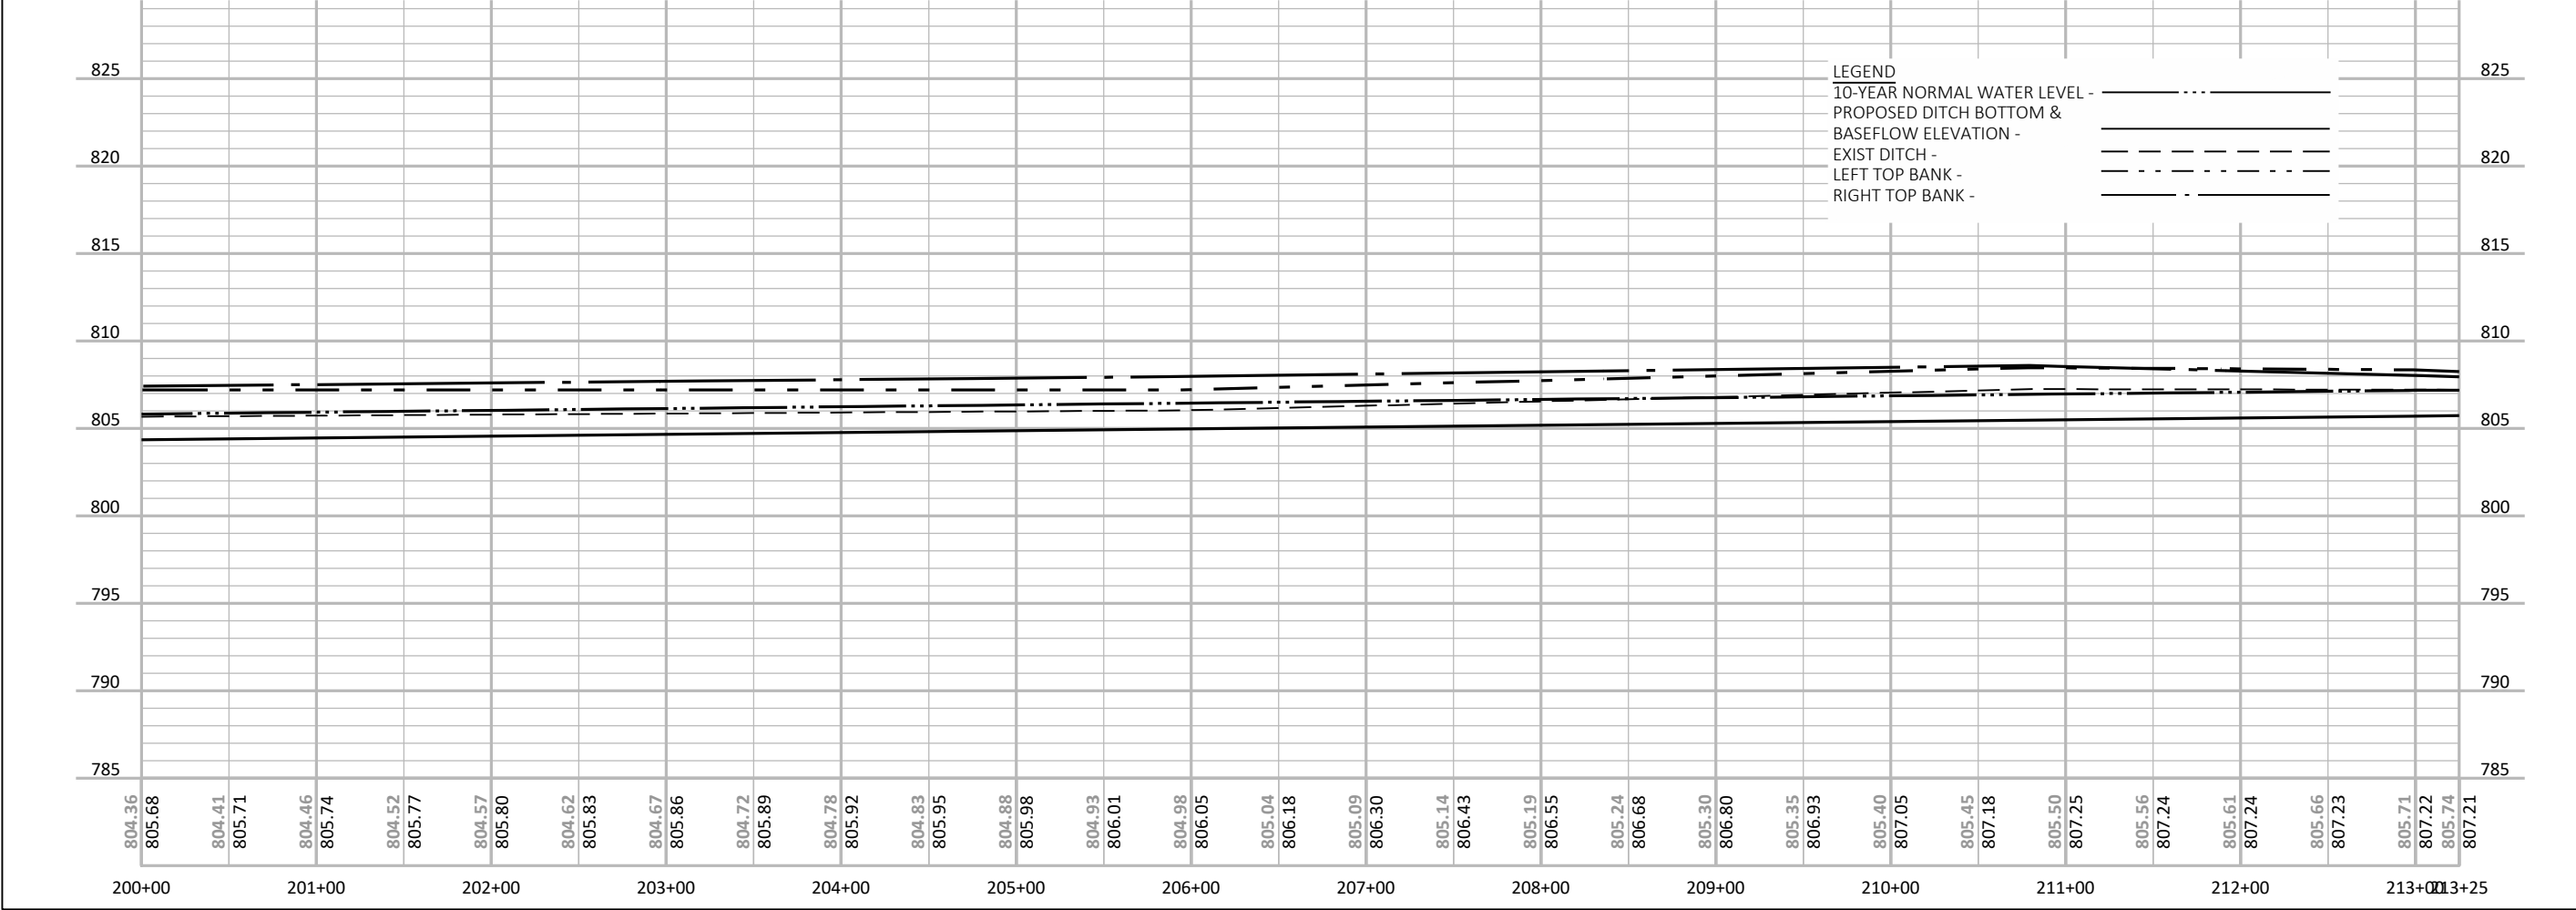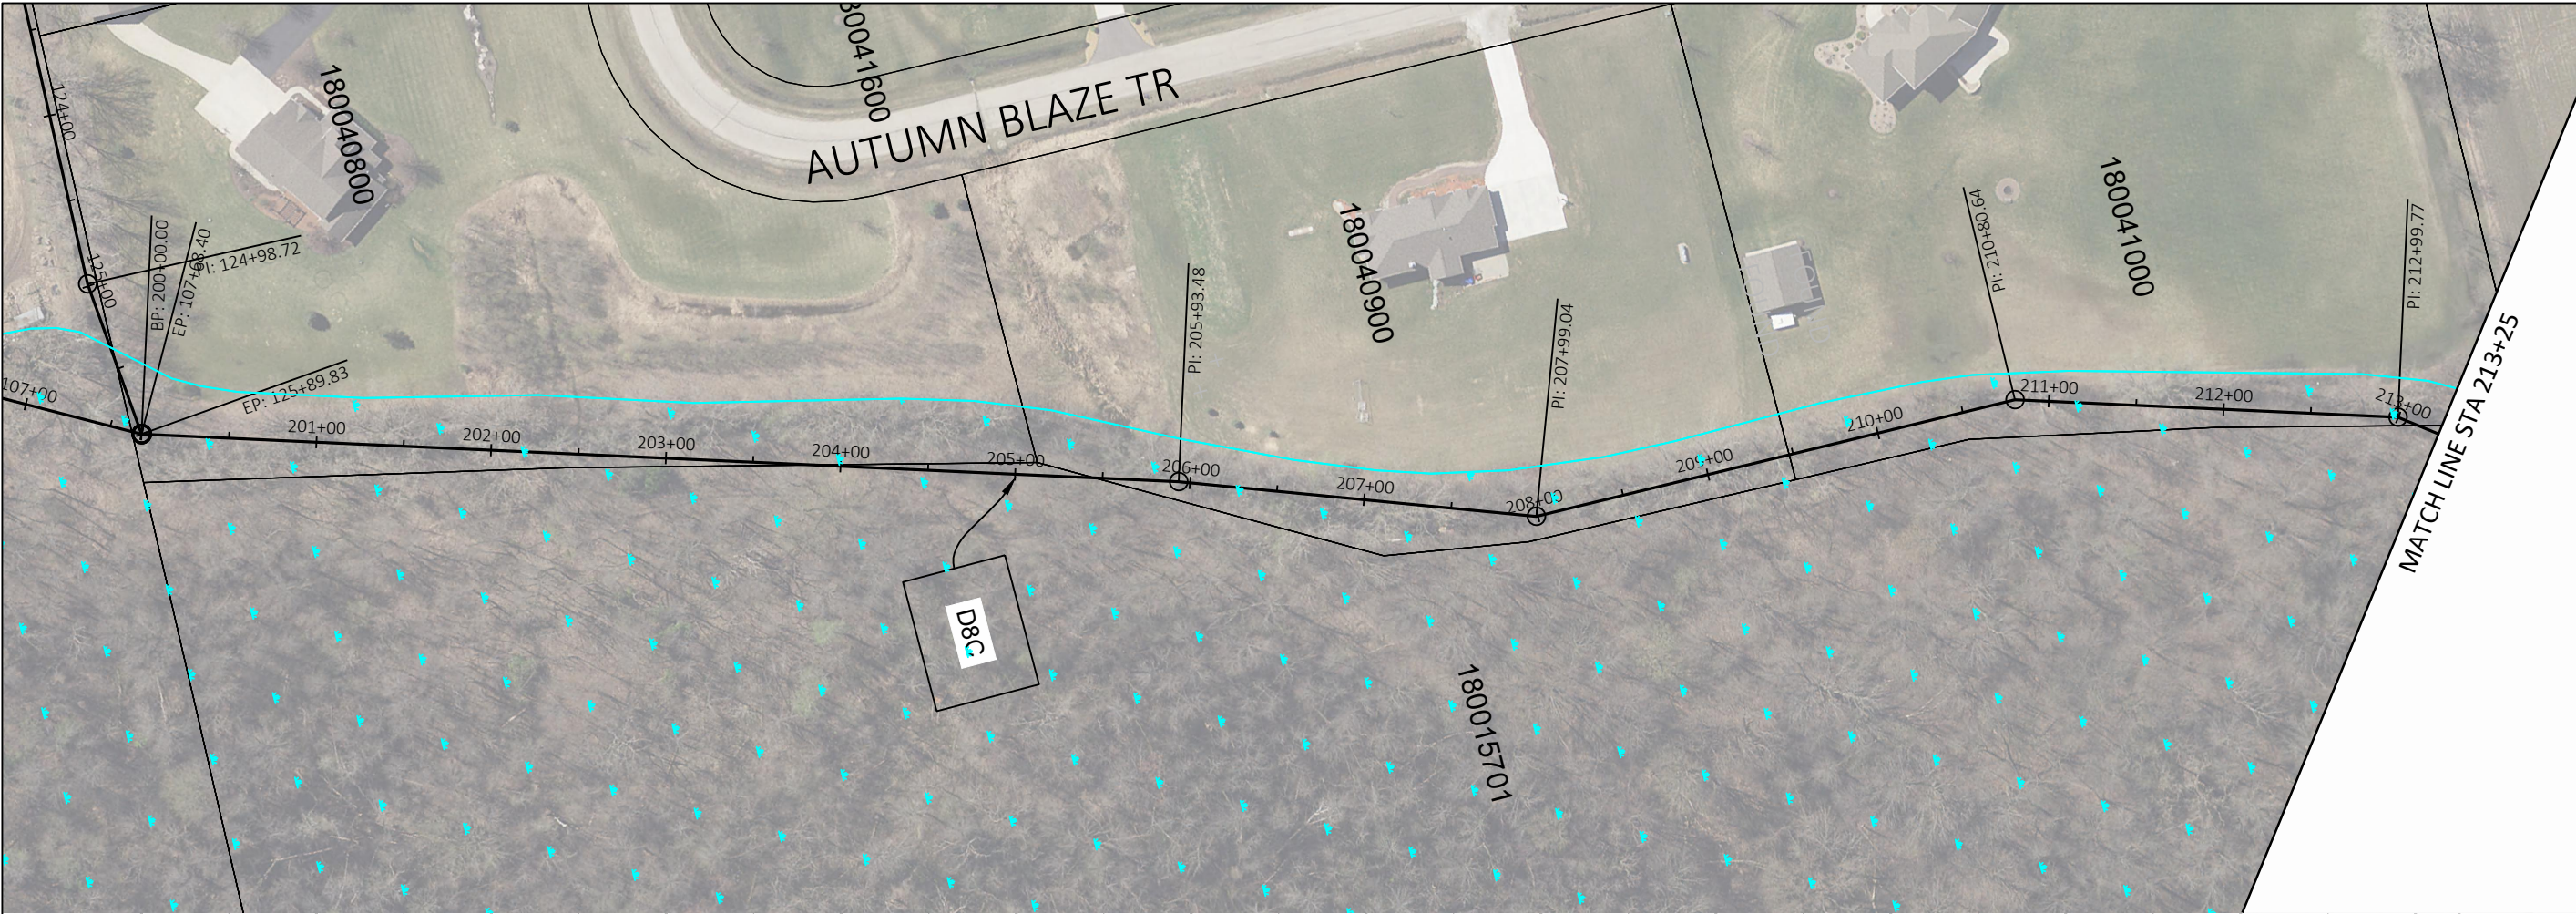

 

NORTH

0 50 100

DRAWING SCALE

DUCK CREEK DISTRCIT ANNEXATION DRAINAGE BOARD OUTAGAMIE COUNTY, WI



OMNI ASSOCIATES
a Westwood company

ONE SYSTEMS DRIVE
APPLETON, WI 54914
(920) 735-6900

REV.	DATE	DESCRIPTION

SHEET DESCRIPTION

D08C PLAN AND PROFILE

PROJECT MANAGER: RDG

PROJ NO: M1485A17



DATE: 10/22/2020

DRAWING NO.


C241

© 2014 OMNI Associates, Inc. — This design, drawing and detail is the copyrighted property of OMNI Associates, Inc. No part shall be copied, duplicated, distributed or reproduced in any manner without written consent of OMNI Associates, Inc.

File Name: F:\Municipal\Jobs\M1485A17 - Drainage Board\Civil 3D 2018 DC\SheetsPlan\Duck-Creek-Drainage-PlanProfile_culverts.dwg
Plotted By: KASEPPANEN on 06/17/2024 at 09:43 AM

 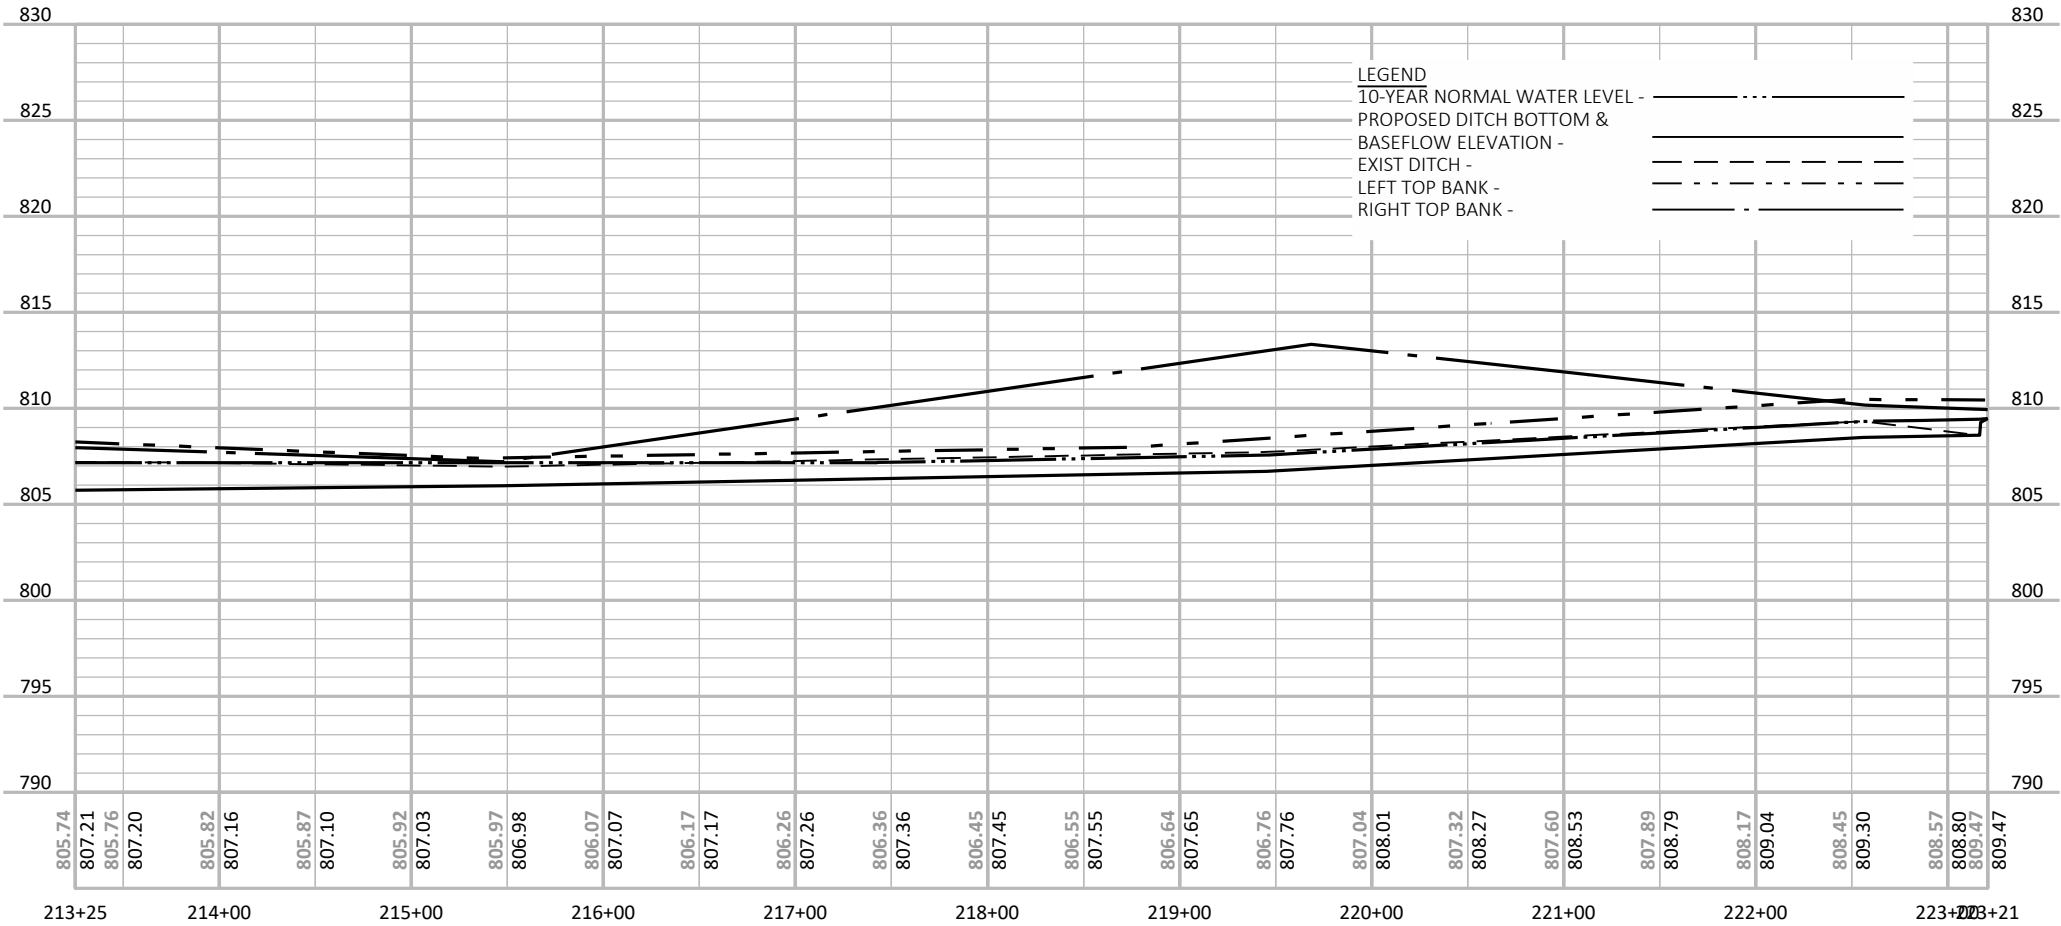

NORTH

 

DRAWING SCALE

DUCK CREEK DISTRCIT ANNEXATION DRAINAGE BOARD OUTAGAMIE COUNTY, WI



ONE SYSTEMS DRIVE
APPLETON, WI 54914
(920) 735-6900

REV.	DATE	DESCRIPTION

SHEET DESCRIPTION

D08C PLAN AND PROFILE

PROJECT MANAGER: RDG

PROJ NO: M1485A17


DATE: 10/22/2020


DRAWING NO.

C242

© 2014 OMNI Associates, Inc. — This design, drawing and detail is the copyrighted property of OMNI Associates, Inc. No part shall be copied, duplicated, distributed or reproduced in any manner without written consent of OMNI Associates, Inc.

File Name: F:\Municipal\Jobs\M1485A17 - Drainage Board\Civil 3D 2018 DC\SheetsPlan\Duck-Creek-Drainage-PlanProfile_culverts.dwg
Plotted By: KASEPPANEN on 06/17/2024 at 09:44 AM

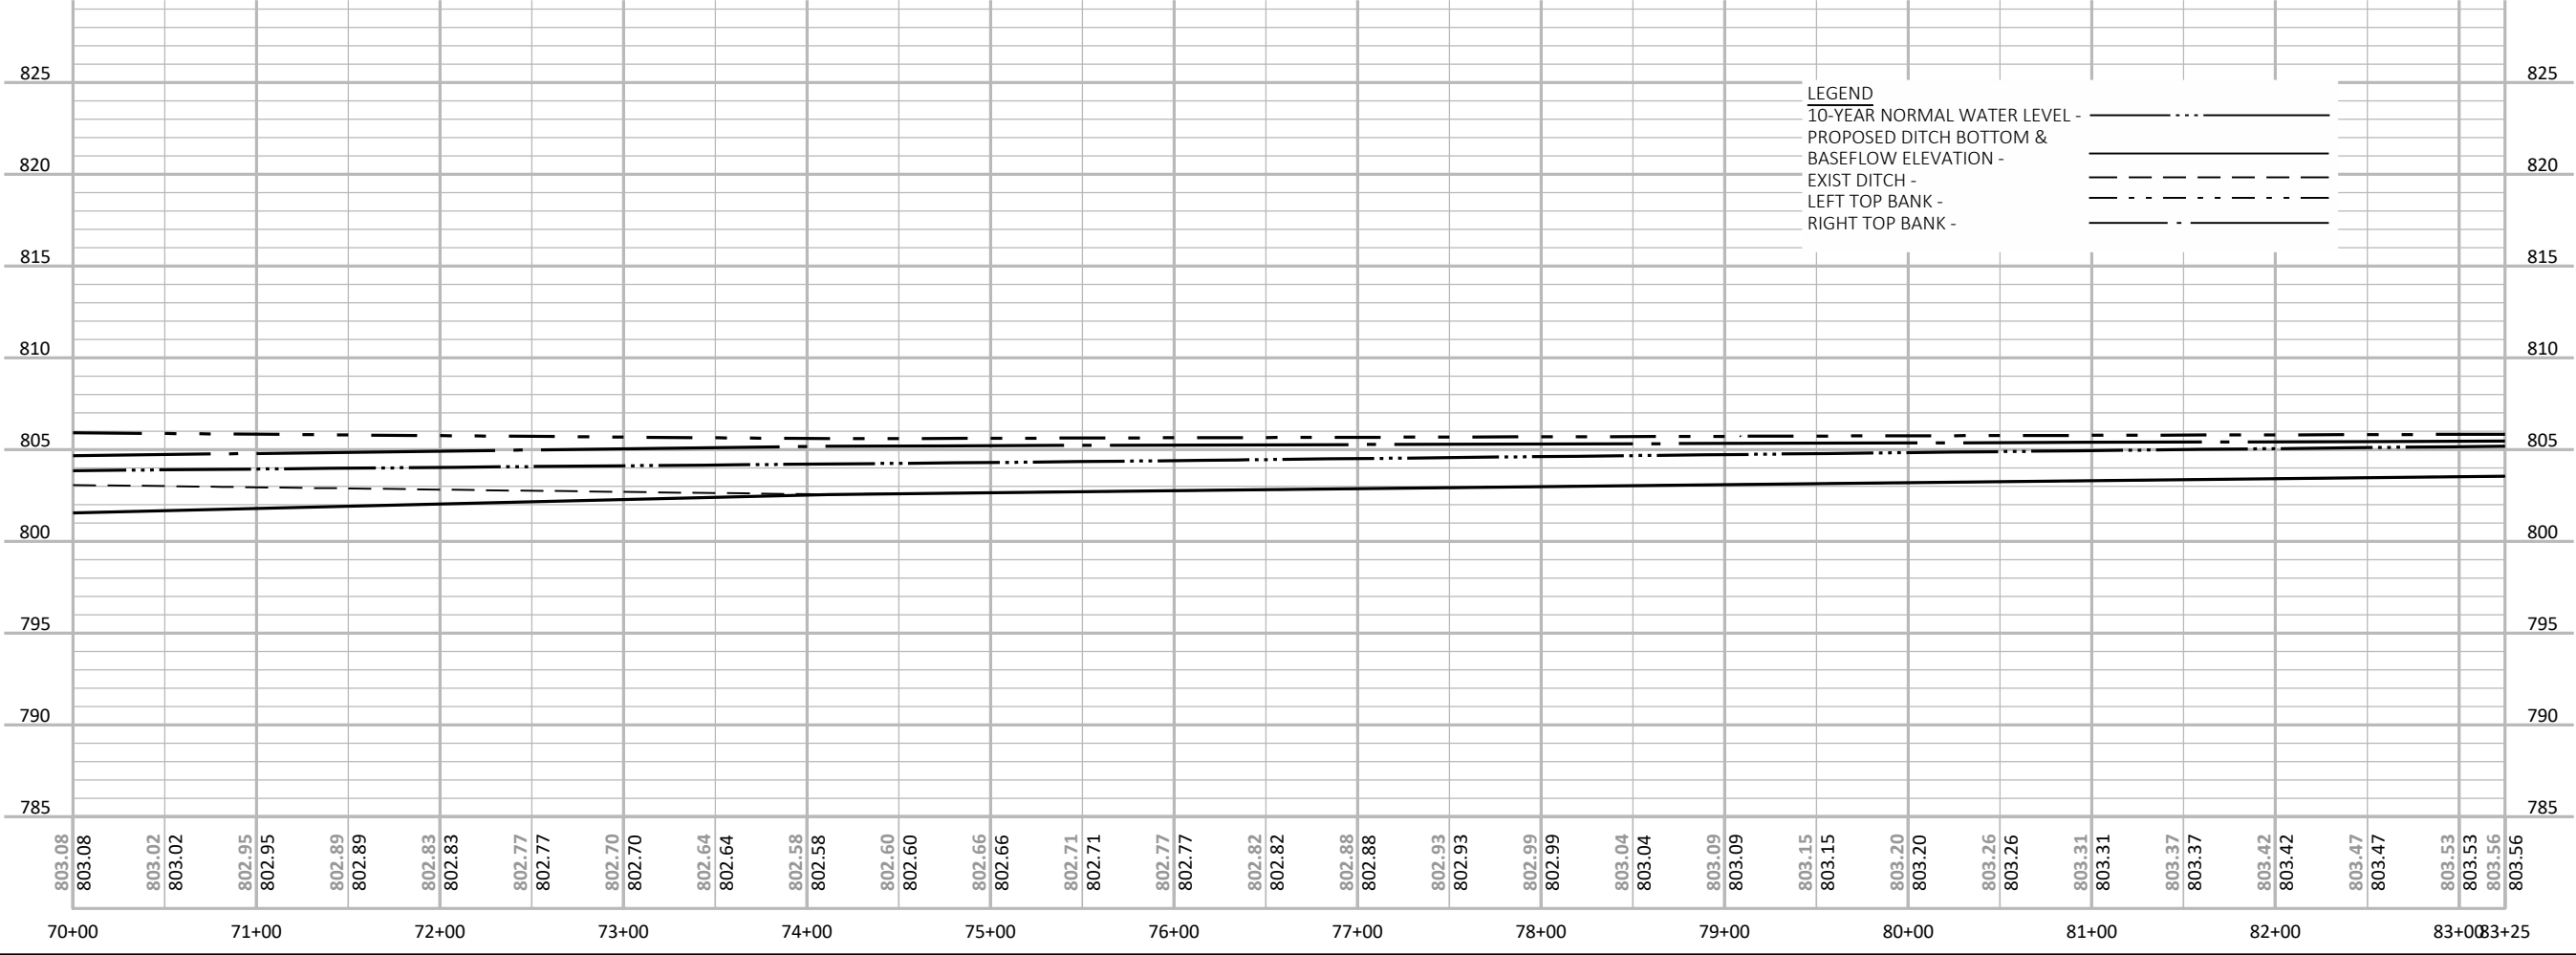

 

NORTH

0 50 100

DRAWING SCALE

DUCK CREEK DISTRCIT ANNEXATION DRAINAGE BOARD OUTAGAMIE COUNTY, WI



ONE SYSTEMS DRIVE
APPLETON, WI 54914
(920) 735-6900

REV.	DATE	DESCRIPTION

SHEET DESCRIPTION

D09 PLAN AND PROFILE

PROJECT MANAGER: RDG

PROJ NO: M1485A17



DATE: 10/22/2020


DRAWING NO.

C243

© 2014 OMNI Associates, Inc. — This design, drawing and detail is the copyrighted property of OMNI Associates, Inc. No part shall be copied, duplicated, distributed or reproduced in any manner without written consent of OMNI Associates, Inc.

File Name: F:\Municipal\Jobs\M1485A17 - Drainage Board\Civil 3D 2018 DC\SheetsPlan\Duck-Creek-Drainage-PlanProfile_culverts.dwg
Plotted By: KASEPPANEN on 06/17/2024 at 09:45 AM

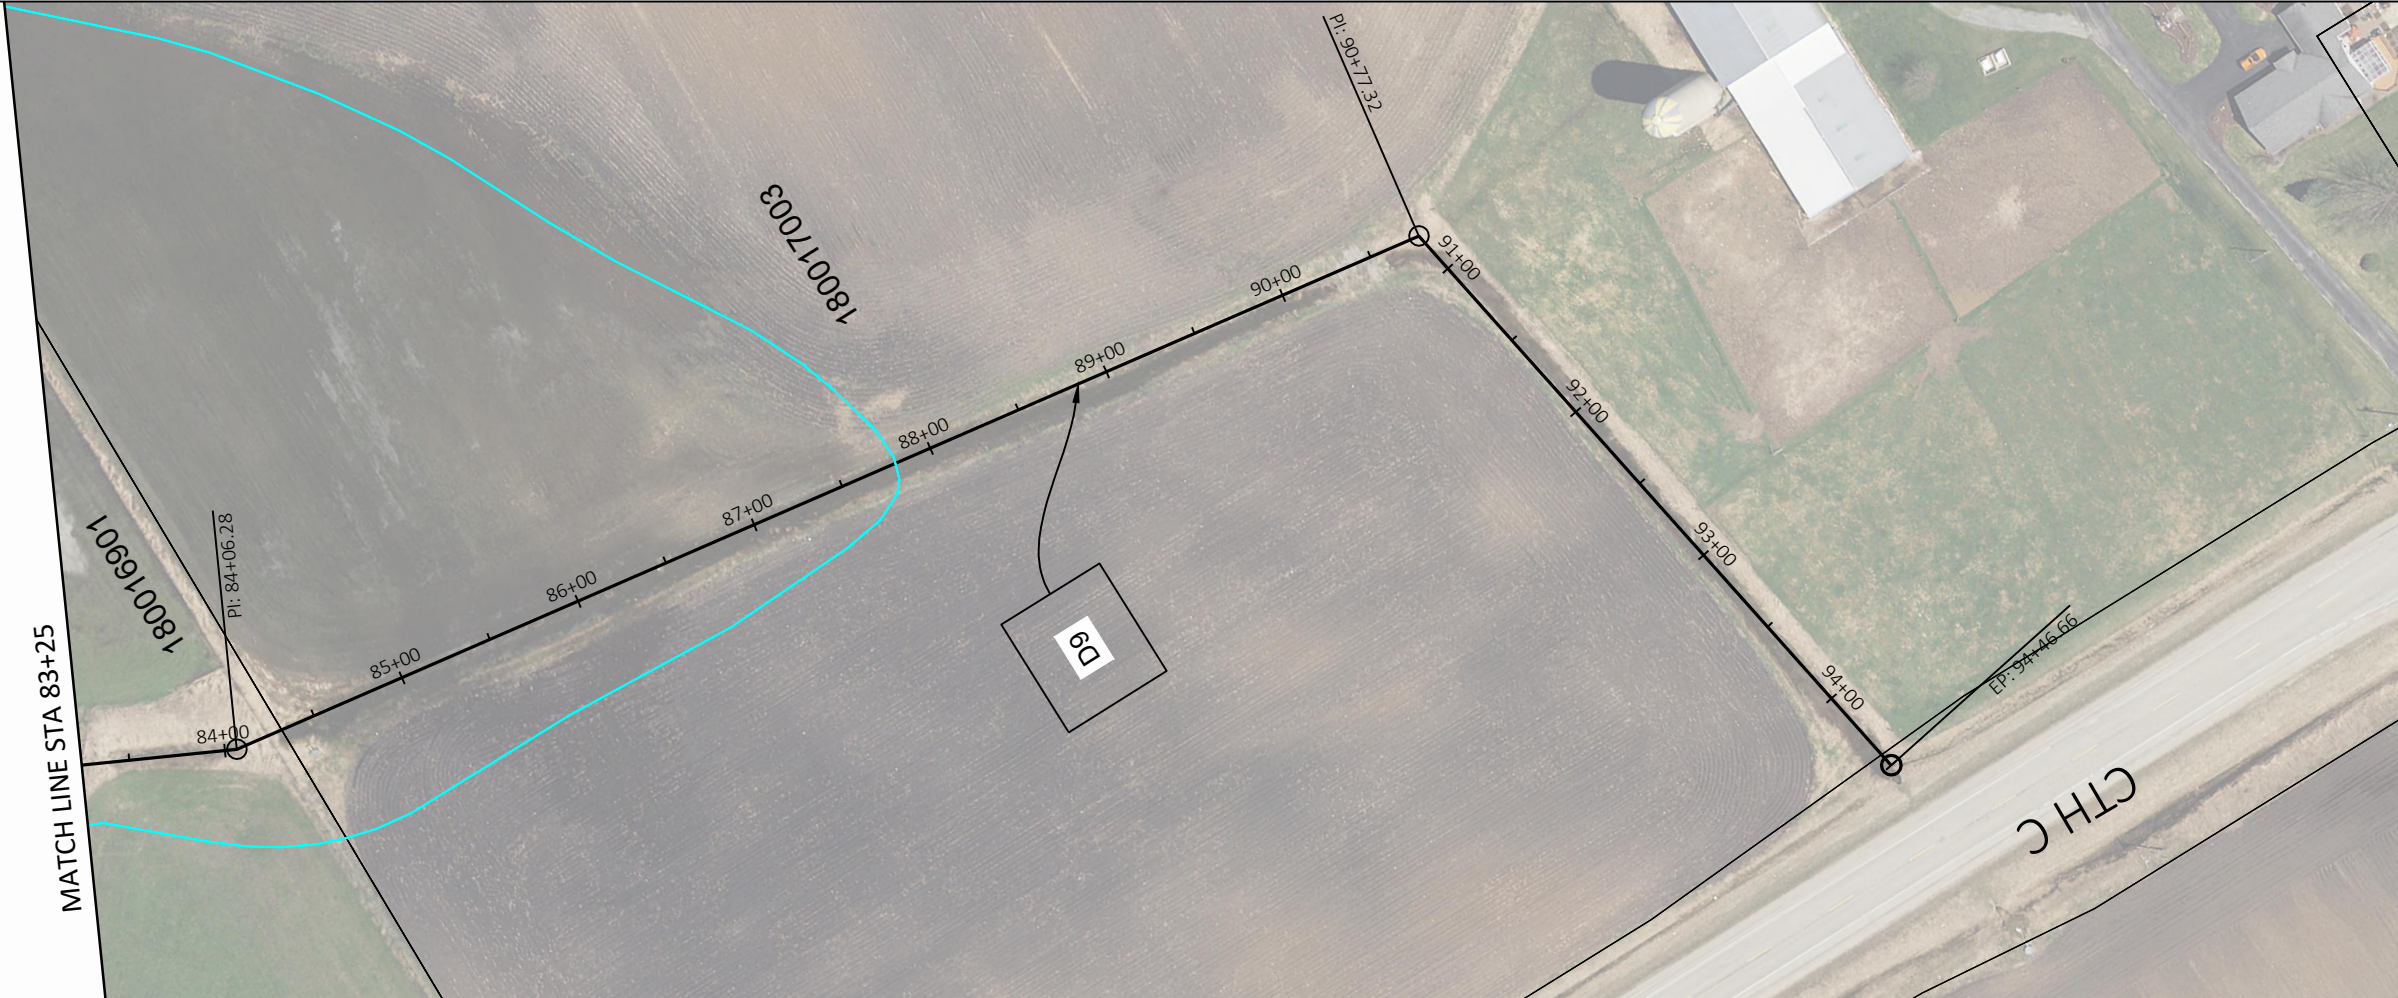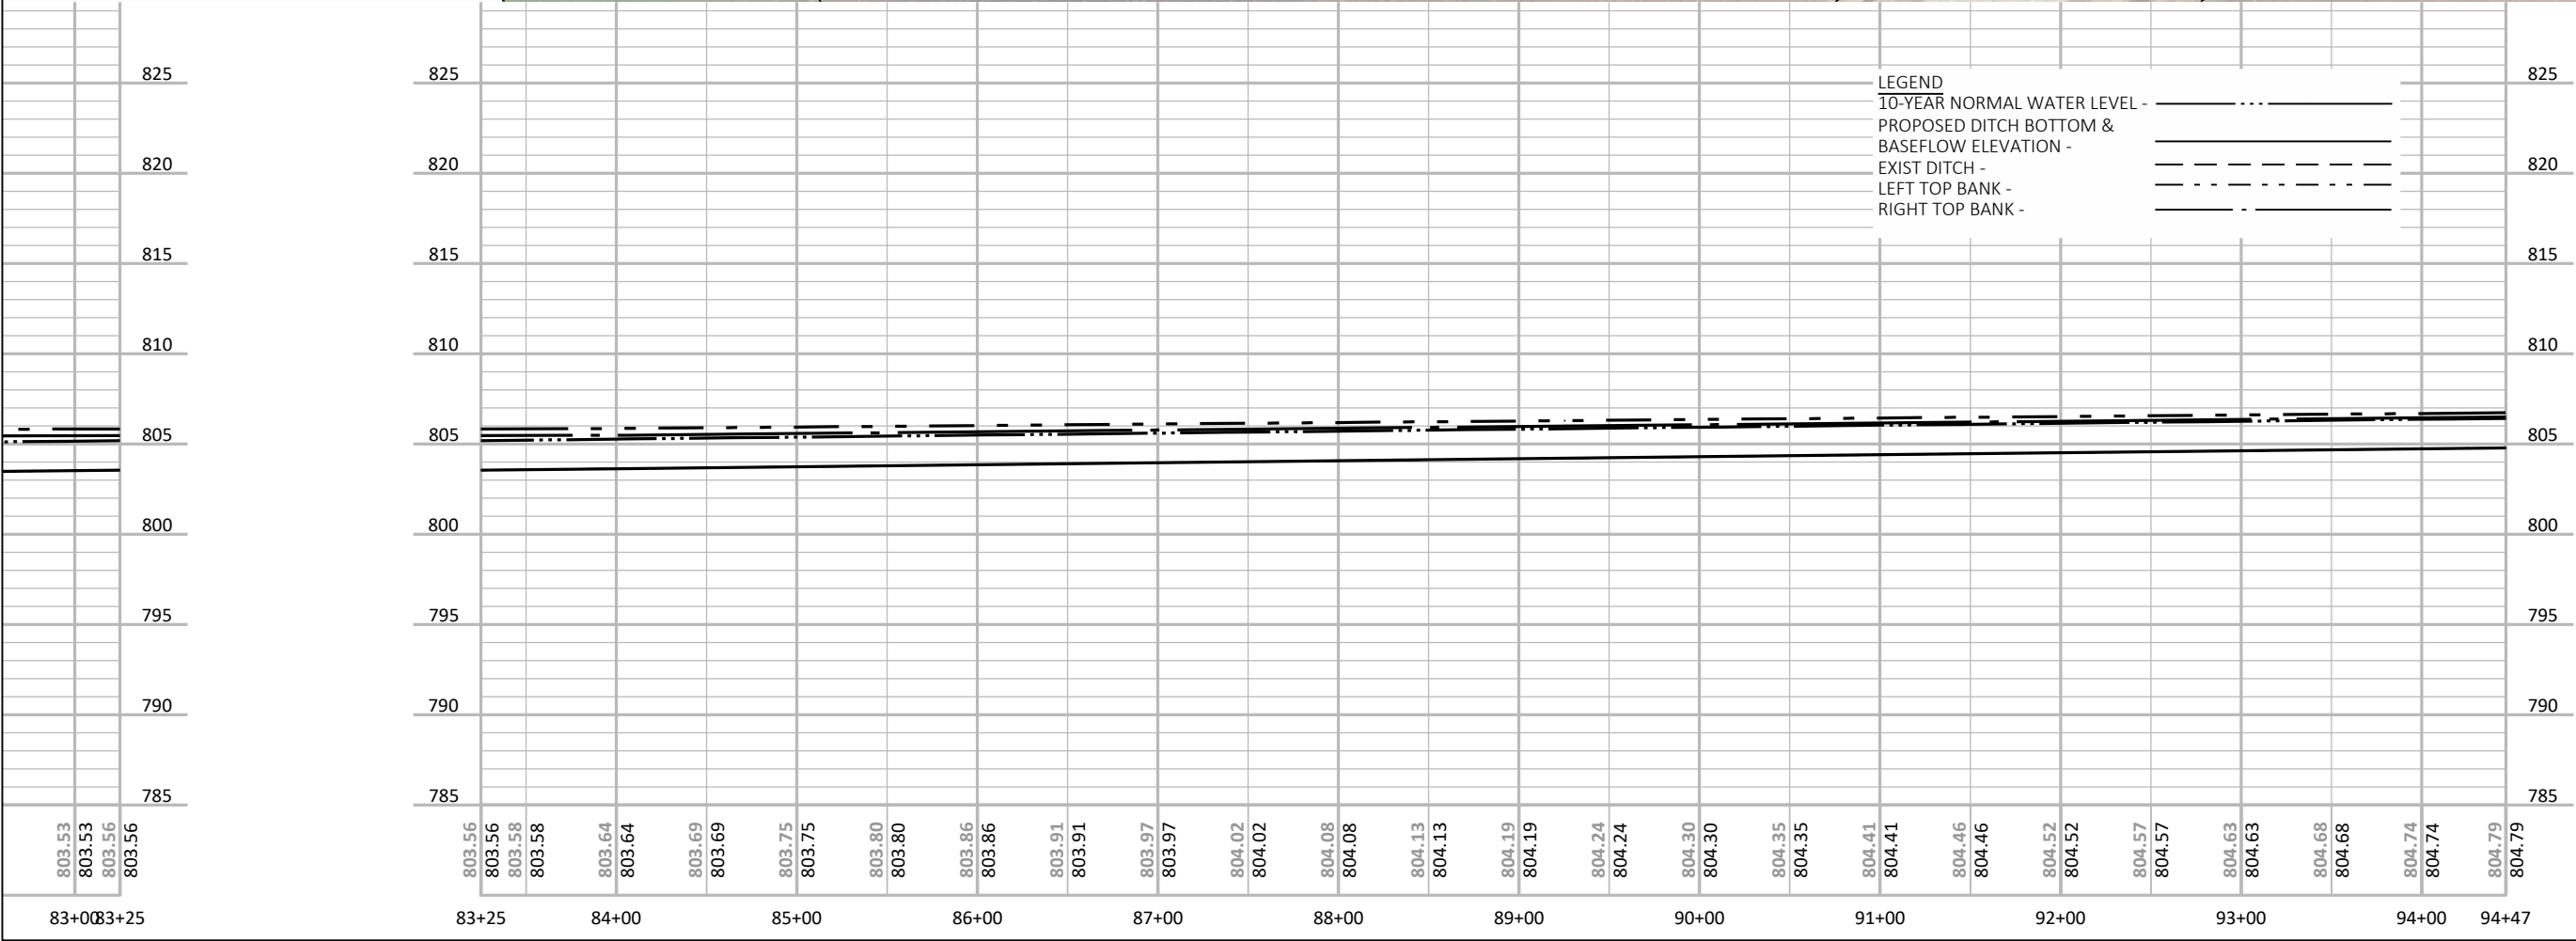

 

NORTH

0 50 100
DRAWING SCALE

DUCK CREEK DISTRCIT ANNEXATION DRAINAGE BOARD OUTAGAMIE COUNTY, WI



ONE SYSTEMS DRIVE
APPLETON, WI 54914
(920) 735-6900

REV.	DATE	DESCRIPTION

SHEET DESCRIPTION



D09 PLAN AND PROFILE

PROJECT MANAGER: RDG
PROJ NO: M1485A17
DATE: 10/22/2020

DRAWING NO.
C244


© 2014 OMNI Associates, Inc. — This design, drawing and detail is the copyrighted property of OMNI Associates, Inc. No part shall be copied, duplicated, distributed or reproduced in any manner without written consent of OMNI Associates, Inc.

File Name: F:\Municipal\Jobs\M1485A17 - Drainage Board\Civil 3D 2018 DC\SheetsPlan\Duck-Creek-Drainage-PlanProfile_culverts.dwg
Plotted By: KASEPPANEN on 06/17/2024 at 09:45 AM

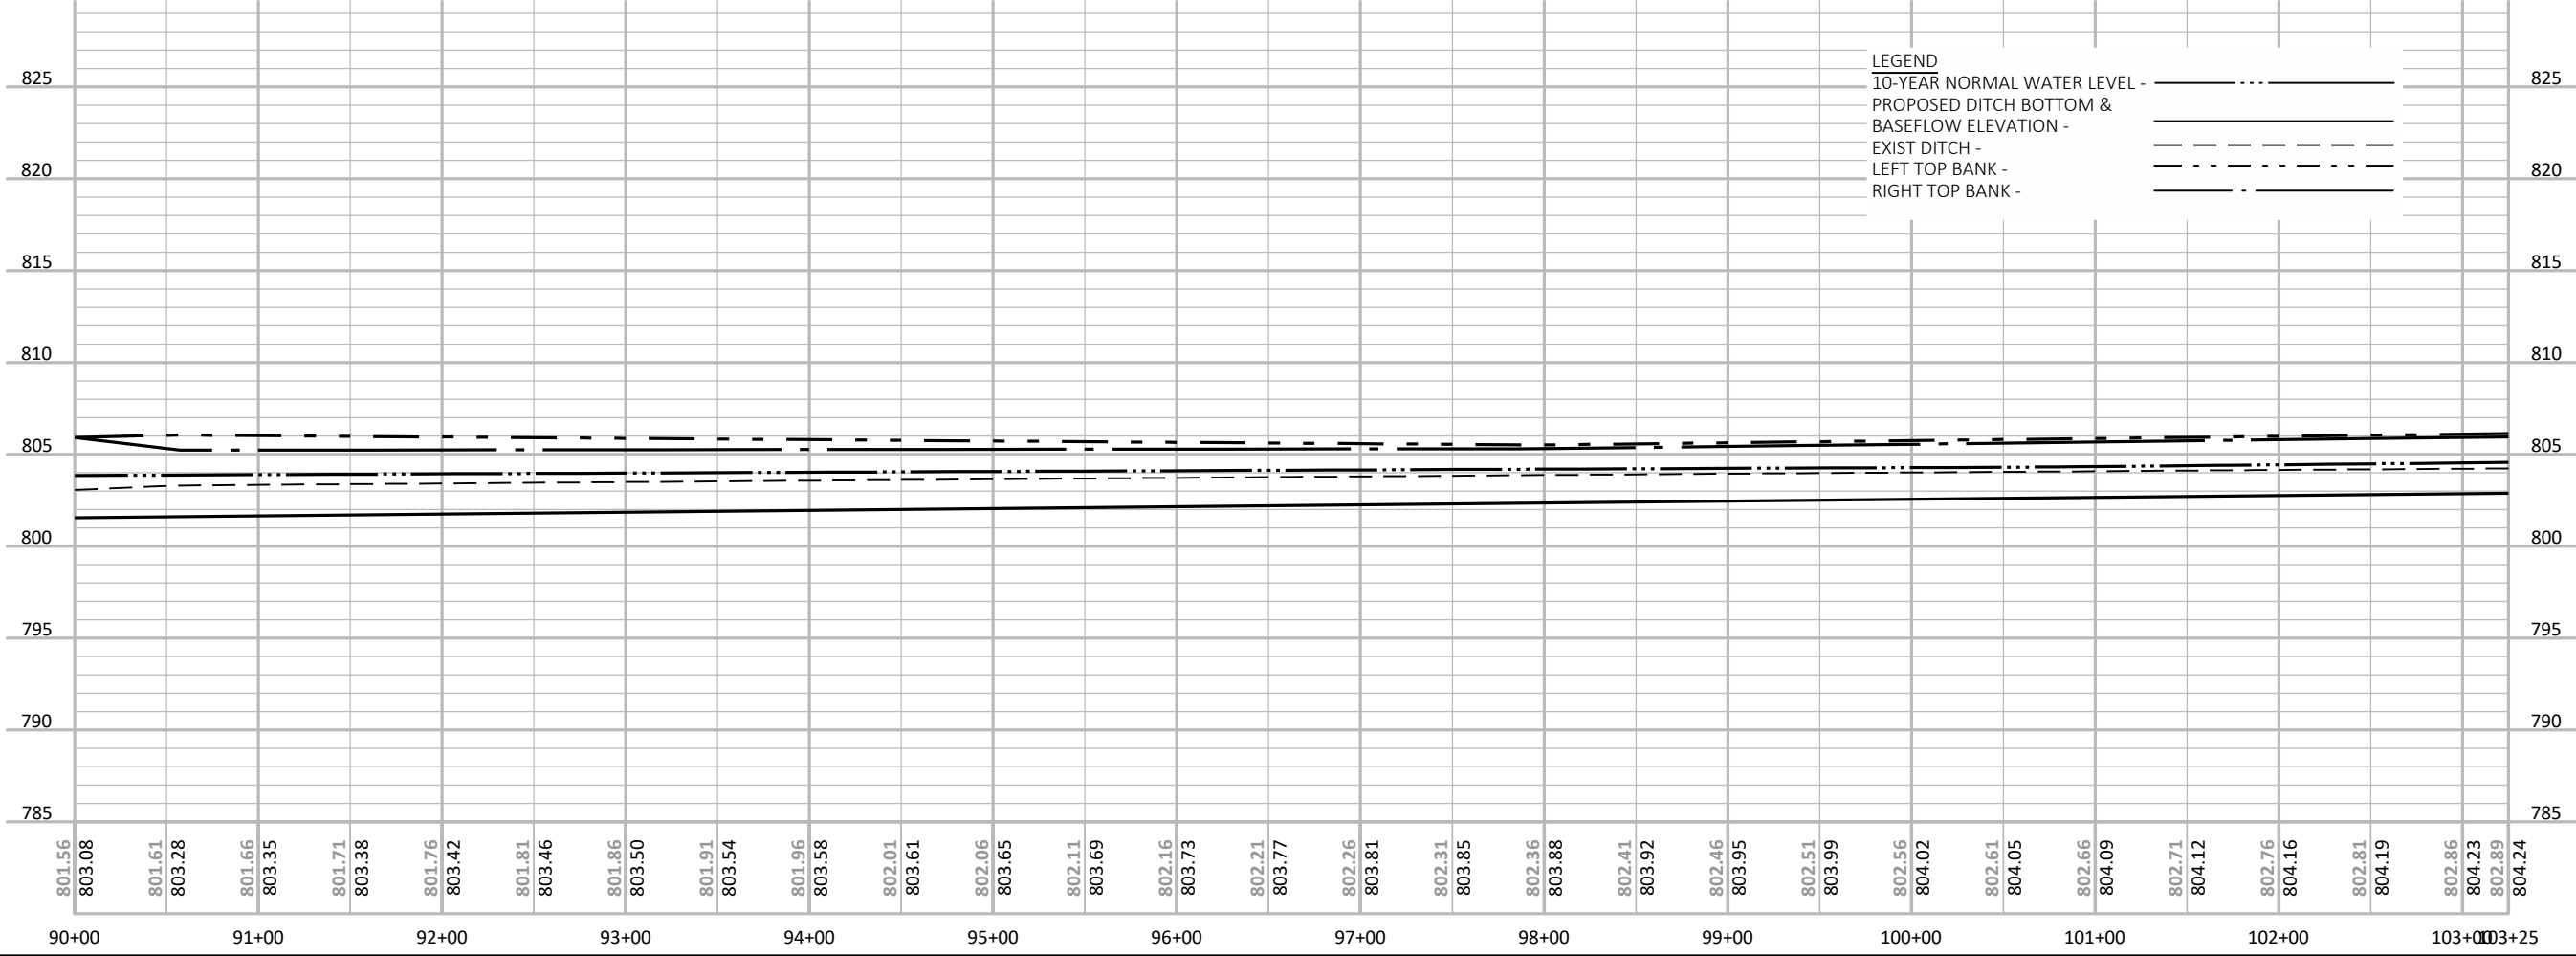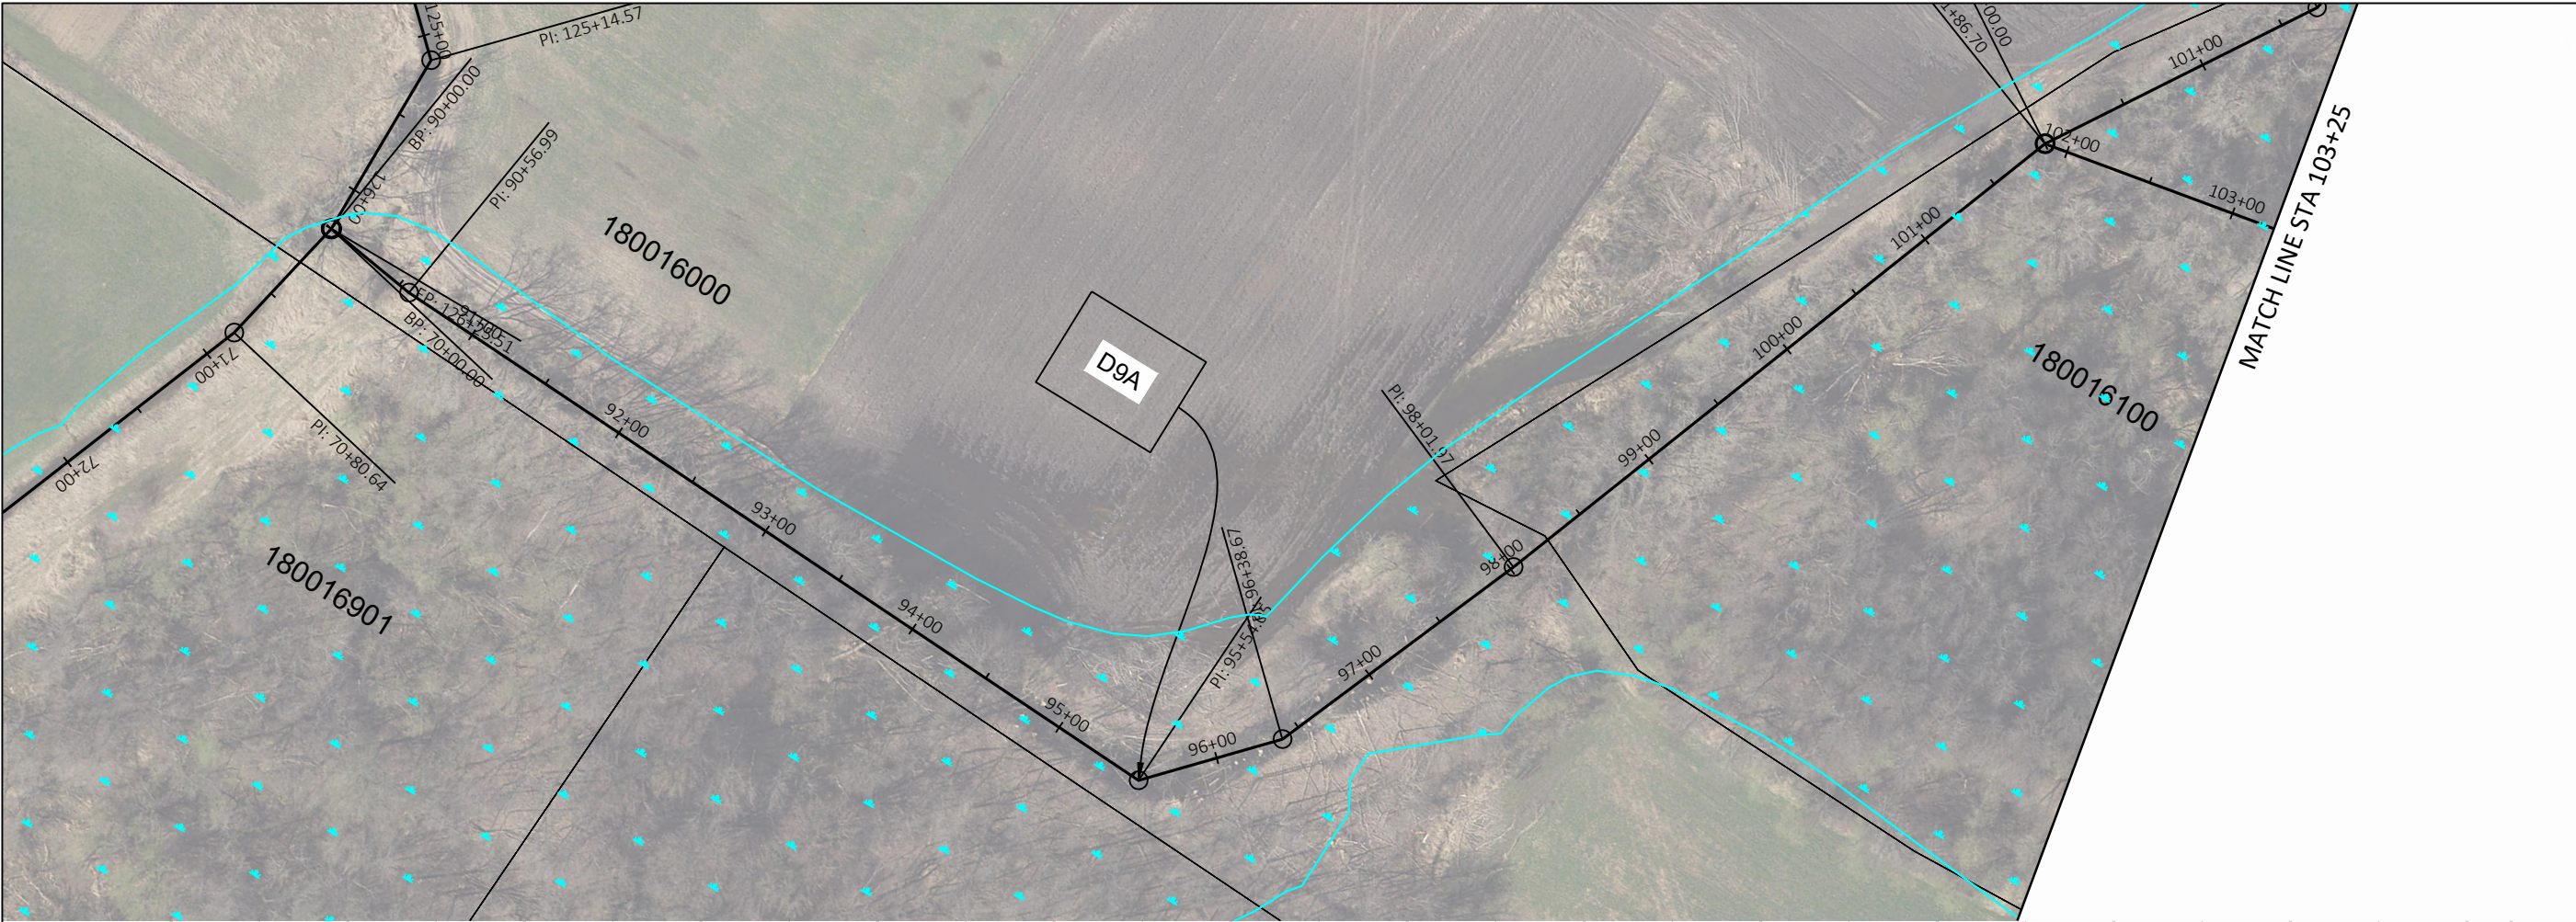

LEGEND

10-YEAR NORMAL WATER LEVEL -	----
PROPOSED DITCH BOTTOM & BASEFLOW ELEVATION -	----
EXIST DITCH -	----
LEFT TOP BANK -	----
RIGHT TOP BANK -	----

 

NORTH

0 50 100

DRAWING SCALE

DUCK CREEK DISTRCIT ANNEXATION

DRAINAGE BOARD

OUTAGAMIE COUNTY, WI



OMNI ASSOCIATES
a Westwood company

ONE SYSTEMS DRIVE
APPLETON, WI 54914
(920) 735-6900

REV.	DATE	DESCRIPTION

SHEET DESCRIPTION

D09A PLAN AND PROFILE

PROJECT MANAGER: RDG

PROJ NO: M1485A17



DATE: 10/22/2020

DRAWING NO.

C245

© 2014 OMNI Associates, Inc. — This design, drawing and detail is the copyrighted property of OMNI Associates, Inc. No part shall be copied, duplicated, distributed or reproduced in any manner without written consent of OMNI Associates, Inc.

File Name: F:\Municipal\Jobs\M1485A17 - Drainage Board\Civil 3D 2018 DC\SheetsPlan\Duck-Creek-Drainage-PlanProfile_culverts.dwg
Plotted By: KASEPPANEN on 06/17/2024 at 09:47 AM

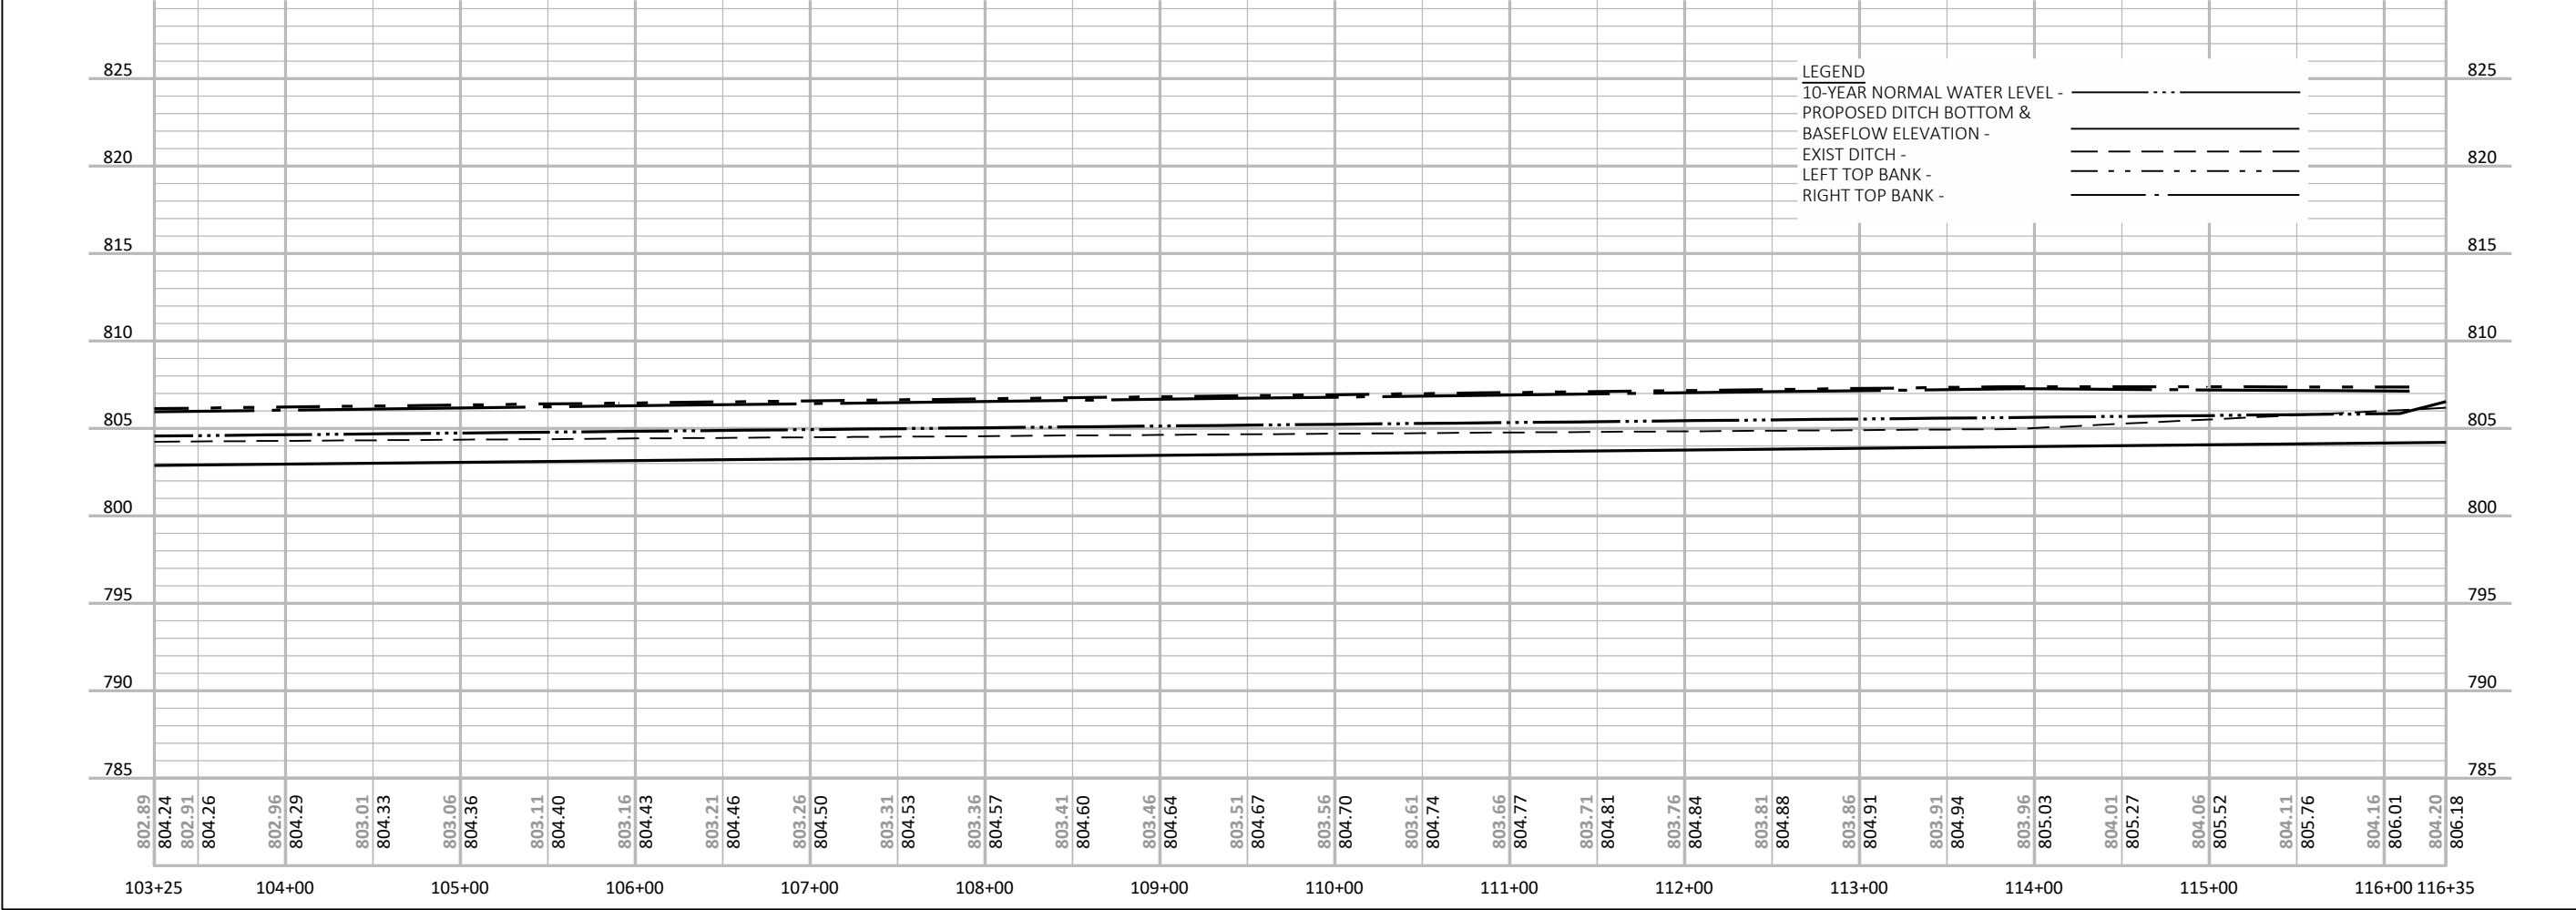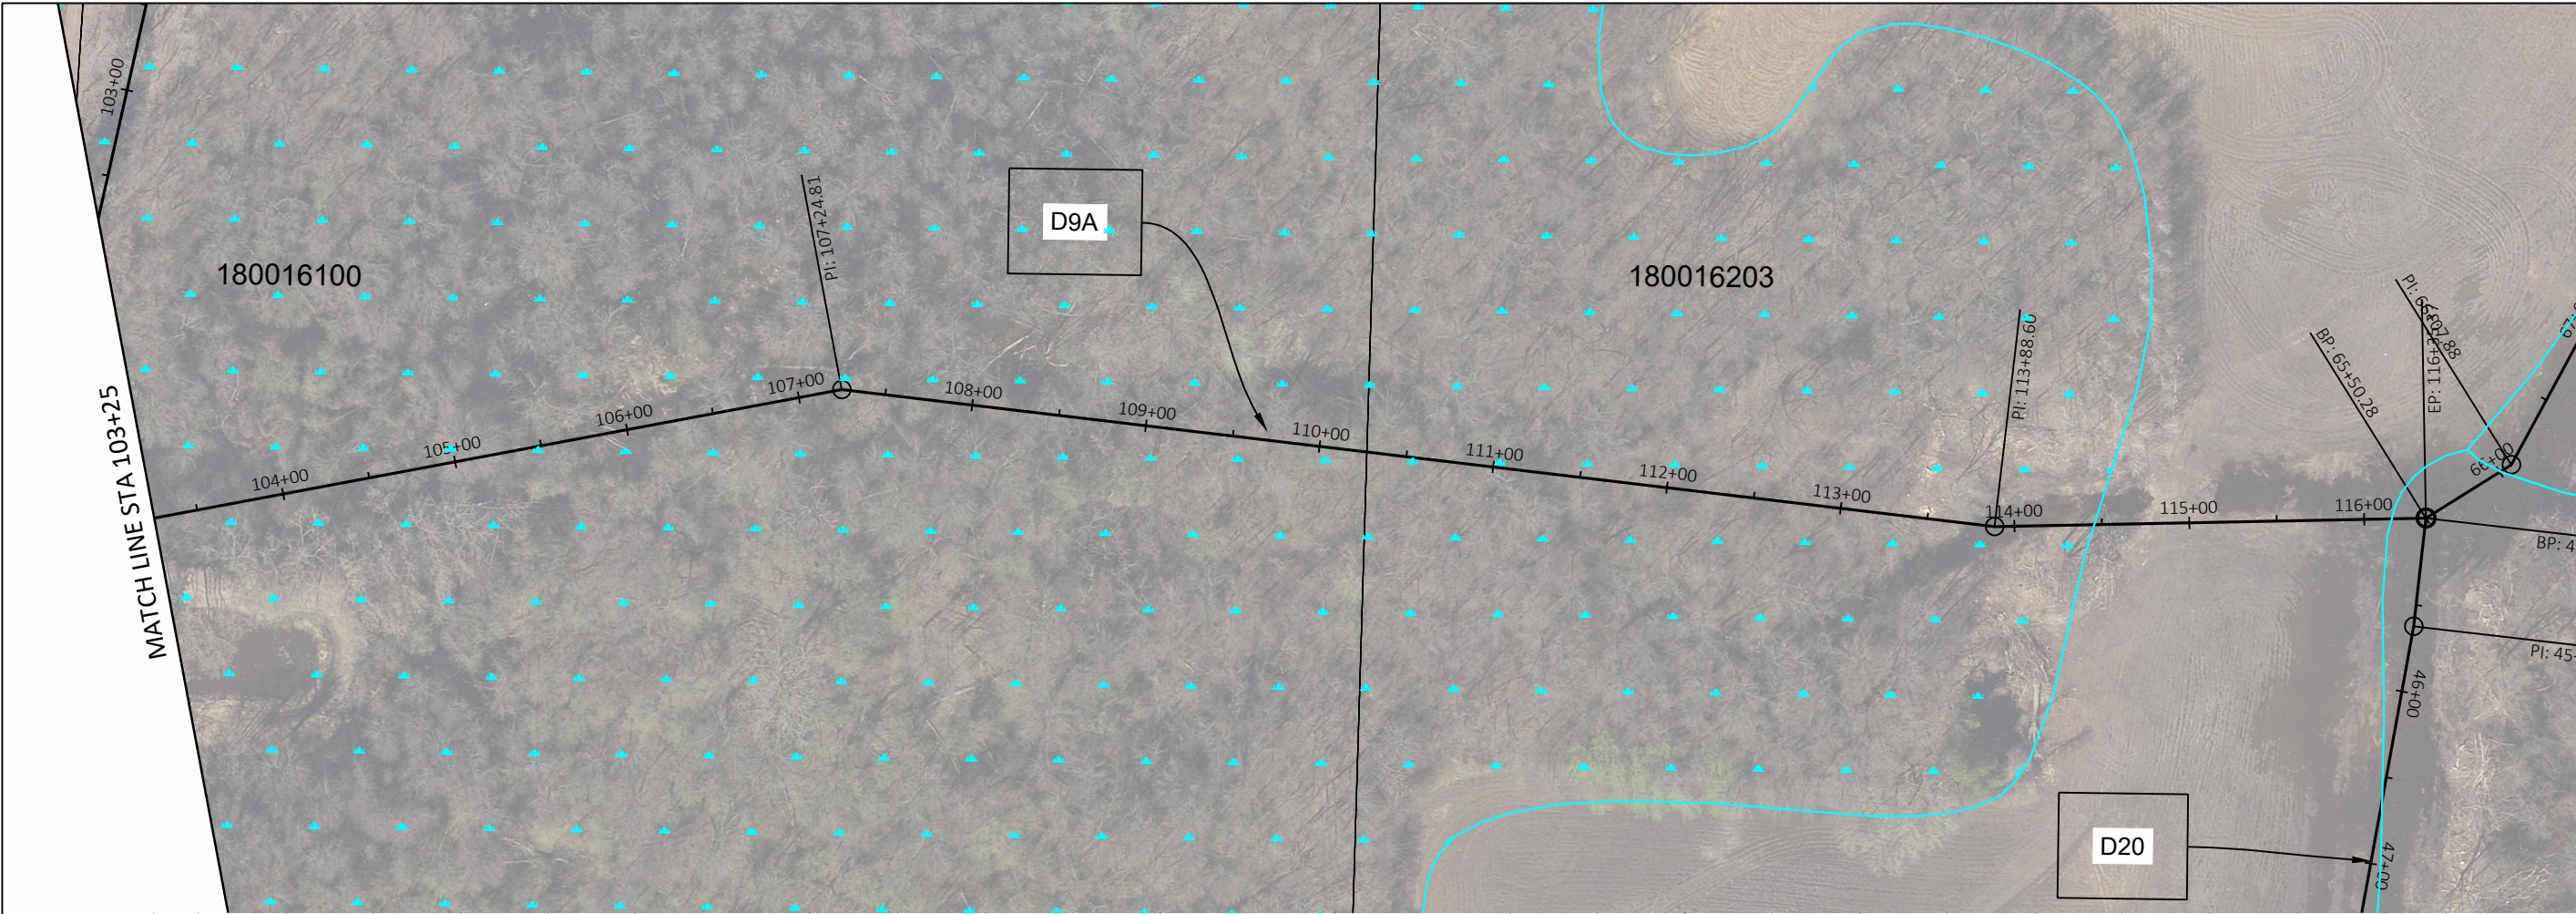

NORTH

0 50 100

DRAWING SCALE

DUCK CREEK DISTRCIT ANNEXATION DRAINAGE BOARD OUTAGAMIE COUNTY, WI

Omni
ASSOCIATES
a Westwood company

ONE SYSTEMS DRIVE
APPLETON, WI 54914
(920) 735-6900

REV.	DATE	DESCRIPTION

SHEET DESCRIPTION

D09A PLAN AND PROFILE

PROJECT MANAGER: RDG

PROJ NO: M1485A17


DATE: 10/22/2020

DRAWING NO.

C246

© 2014 Omni Associates, Inc. — This design, drawing and detail is the copyrighted property of Omni Associates, Inc. No part shall be copied, duplicated, distributed or reproduced in any manner without written consent of Omni Associates, Inc.

File Name: F:\Municipal\Jobs\M1485A17 - Drainage Board\Civil 3D 2018 DC\SheetsPlan\Duck-Creek-Drainage-PlanProfile_culverts.dwg
Plotted By: KASEPPANEN on 06/17/2024 at 09:48 AM

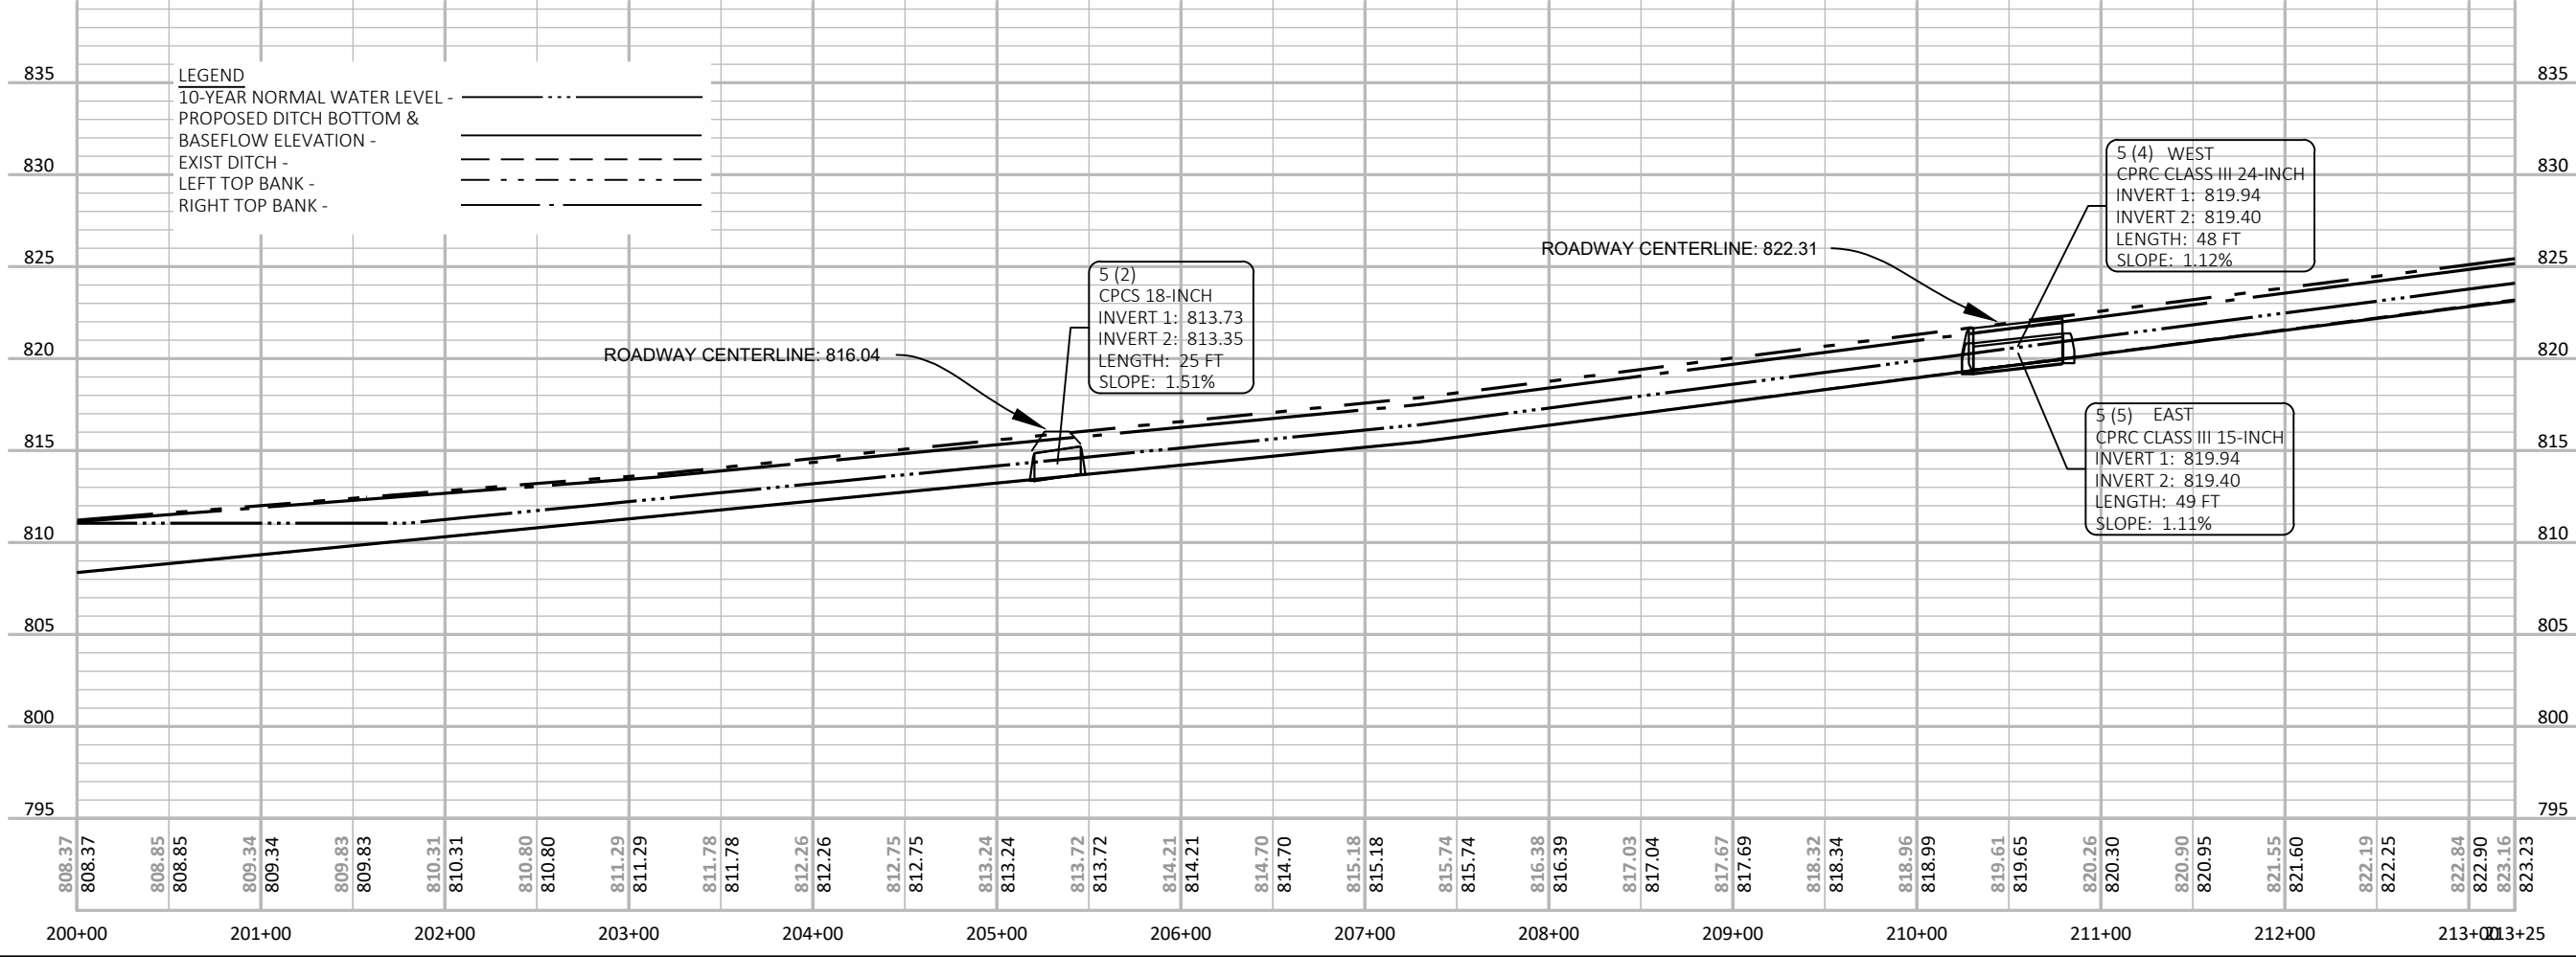



NORTH

0 50 100
DRAWING SCALE

DUCK CREEK DISTRCIT ANNEXATION DRAINAGE BOARD OUTAGAMIE COUNTY, WI



Omni
ASSOCIATES
a Westwood company

ONE SYSTEMS DRIVE
APPLETON, WI 54914
(920) 735-6900

REV.	DATE	DESCRIPTION
1	11/10/2023	ADDED CULVERT AND STRUCTURE LABELS

SHEET DESCRIPTION

D10 PLAN AND PROFILE

PROJECT MANAGER: RDG

PROJ NO: M1485A17



DATE: 10/22/2020


DRAWING NO.

C247

© 2014 OMNI Associates, Inc. — This design, drawing and detail is the copyrighted property of OMNI Associates, Inc. No part shall be copied, duplicated, distributed or reproduced in any manner without written consent of OMNI Associates, Inc.

File Name: F:\Municipal\Jobs\M1485A17 - Drainage Board\Civil 3D 2018 DC\SheetsPlan\Duck-Creek-Drainage-PlanProfile_culverts.dwg
Plotted By: KASEPPANEN on 06/17/2024 at 09:49 AM

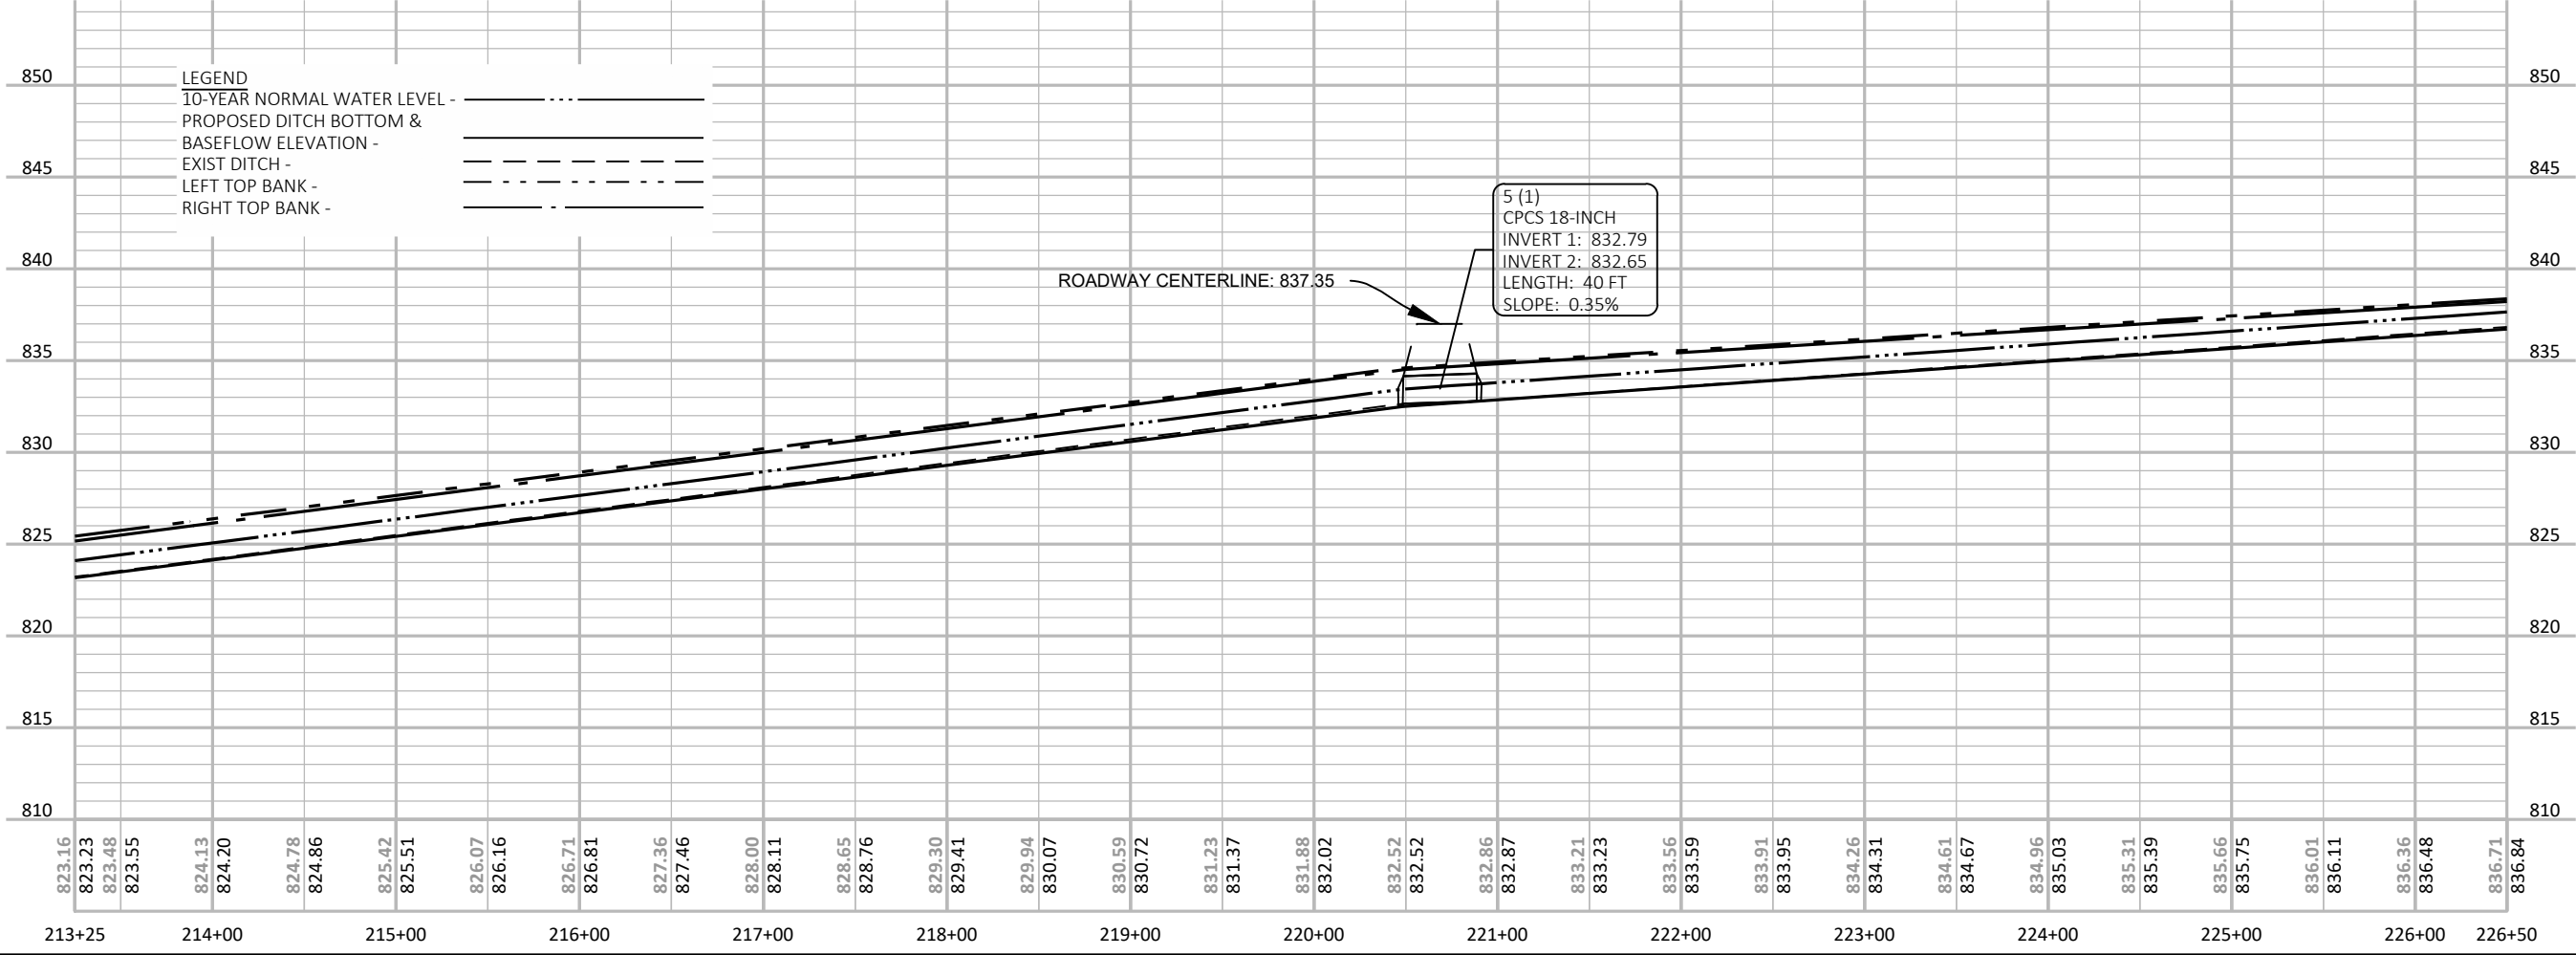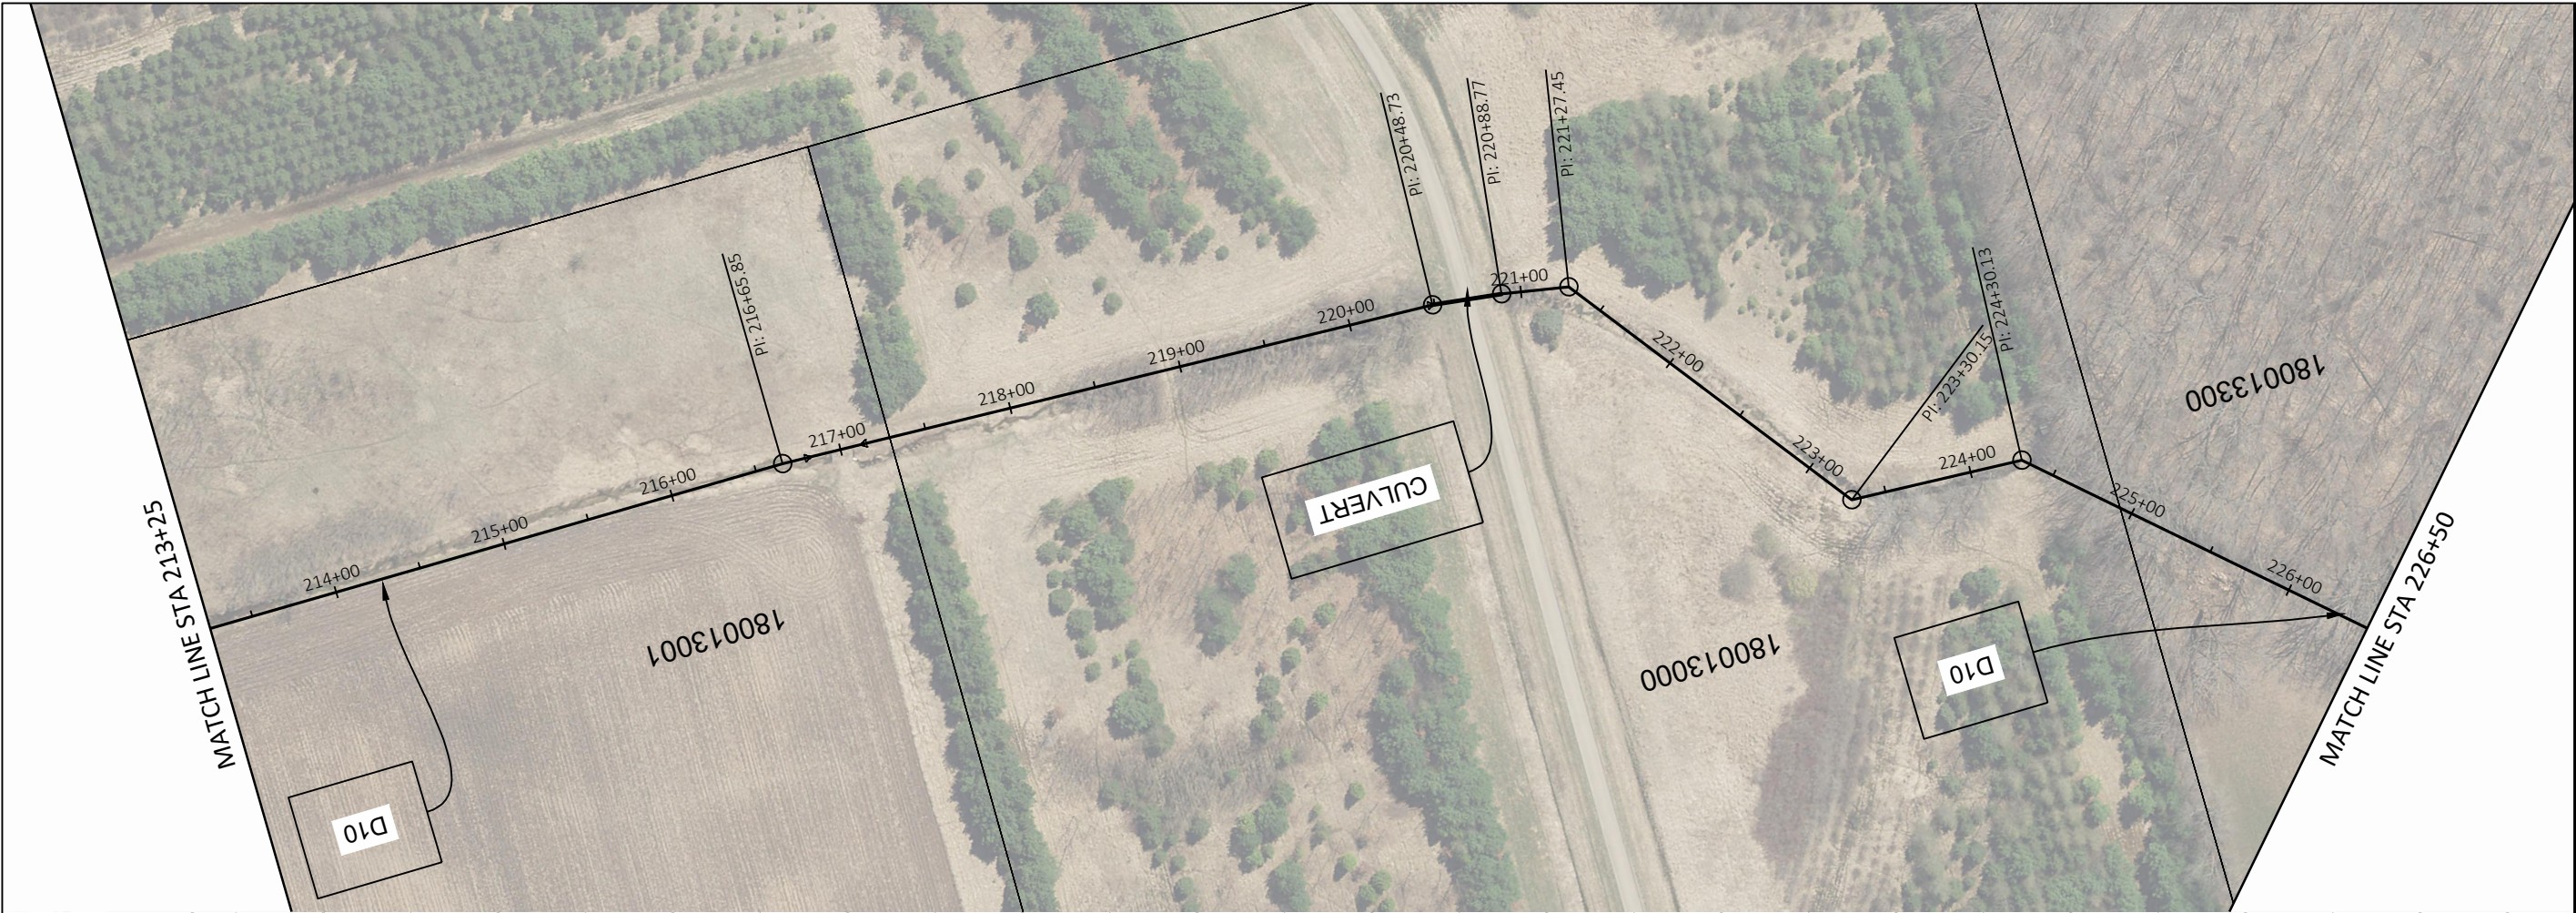

 

NORTH

0 50 100
DRAWING SCALE

DUCK CREEK DISTRCIT ANNEXATION DRAINAGE BOARD OUTAGAMIE COUNTY, WI



OMNI
ASSOCIATES
a Westwood company

ONE SYSTEMS DRIVE
APPLETON, WI 54914
(920) 735-6900

REV.	DATE	DESCRIPTION
1	11/10/2023	ADDED CULVERT AND STRUCTURE LABELS

SHEET DESCRIPTION

D10 PLAN AND PROFILE

PROJECT MANAGER: RDG

PROJ NO: M1485A17



DATE: 10/22/2020

DRAWING NO.


C248

© 2014 OMNI Associates, Inc. — This design, drawing and detail is the copyrighted property of OMNI Associates, Inc. No part shall be copied, duplicated, distributed or reproduced in any manner without written consent of OMNI Associates, Inc.

File Name: F:\Municipal\Jobs\M1485A17 - Drainage Board\Civil 3D 2018 DC\SheetsPlan\Duck-Creek-Drainage-PlanProfile_culverts.dwg
Plotted By: KASEPPANEN on 06/17/2024 at 09:49 AM

 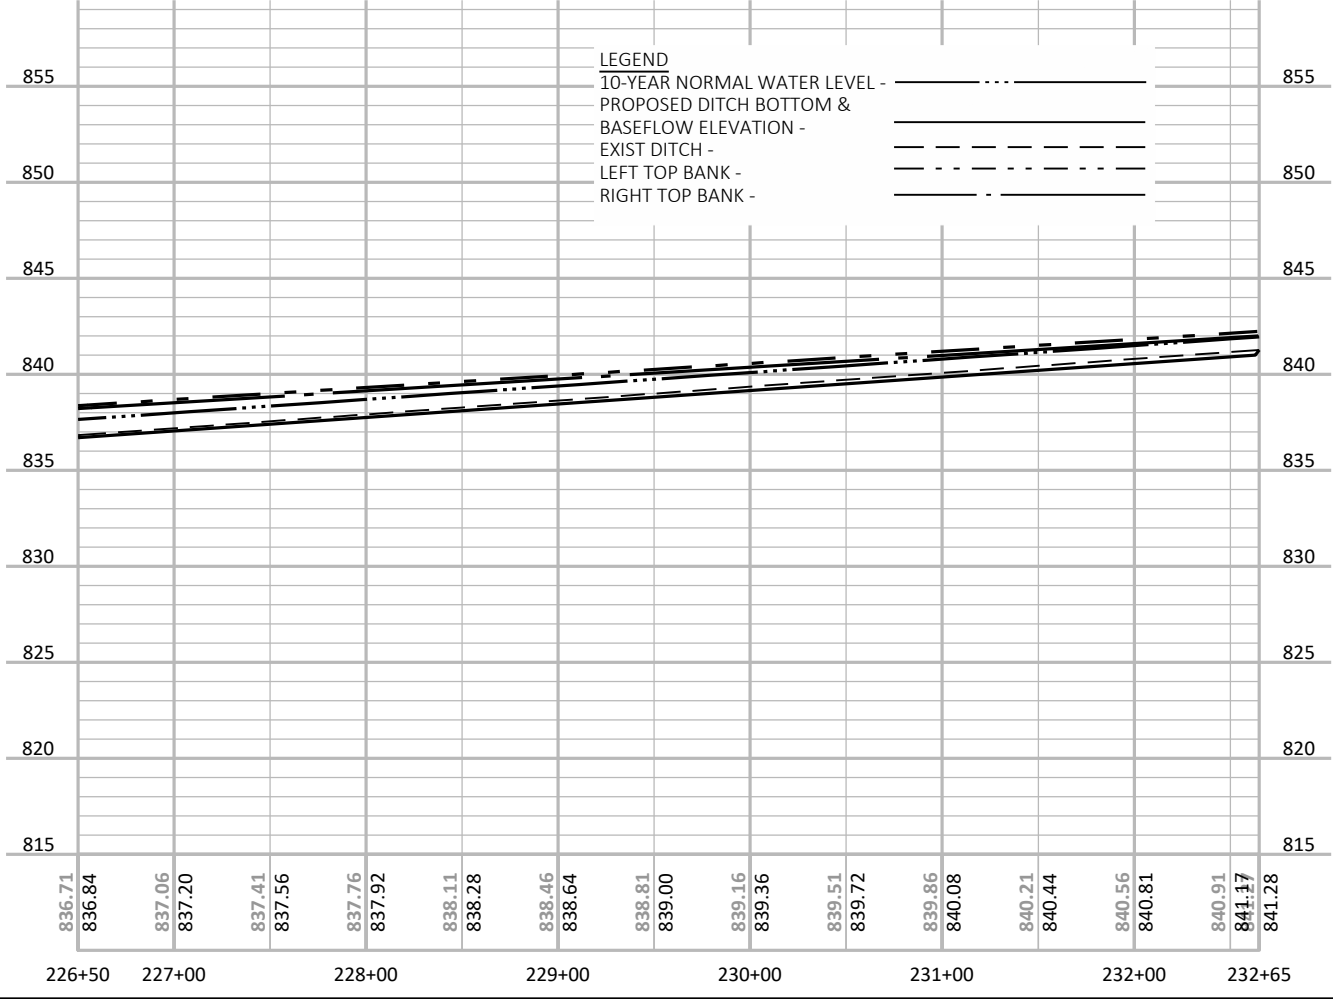

NORTH

 

DRAWING SCALE

DUCK CREEK DISTRCIT ANNEXATION DRAINAGE BOARD OUTAGAMIE COUNTY, WI



ONE SYSTEMS DRIVE
APPLETON, WI 54914
(920) 735-6900

REV.	DATE	DESCRIPTION

SHEET DESCRIPTION

D10 PLAN AND PROFILE

PROJECT MANAGER: RDG



PROJ NO: M1485A17


DATE: 10/22/2020

DRAWING NO.

C249

File Name: F:\Municipal\Jobs\M1485A17 - Drainage Board\Civil 3D 2018 DC\SheetsPlan\Duck-Creek-Drainage-PlanProfile_culverts.dwg
Plotted By: KASEPPANEN on 06/17/2024 at 09:50 AM

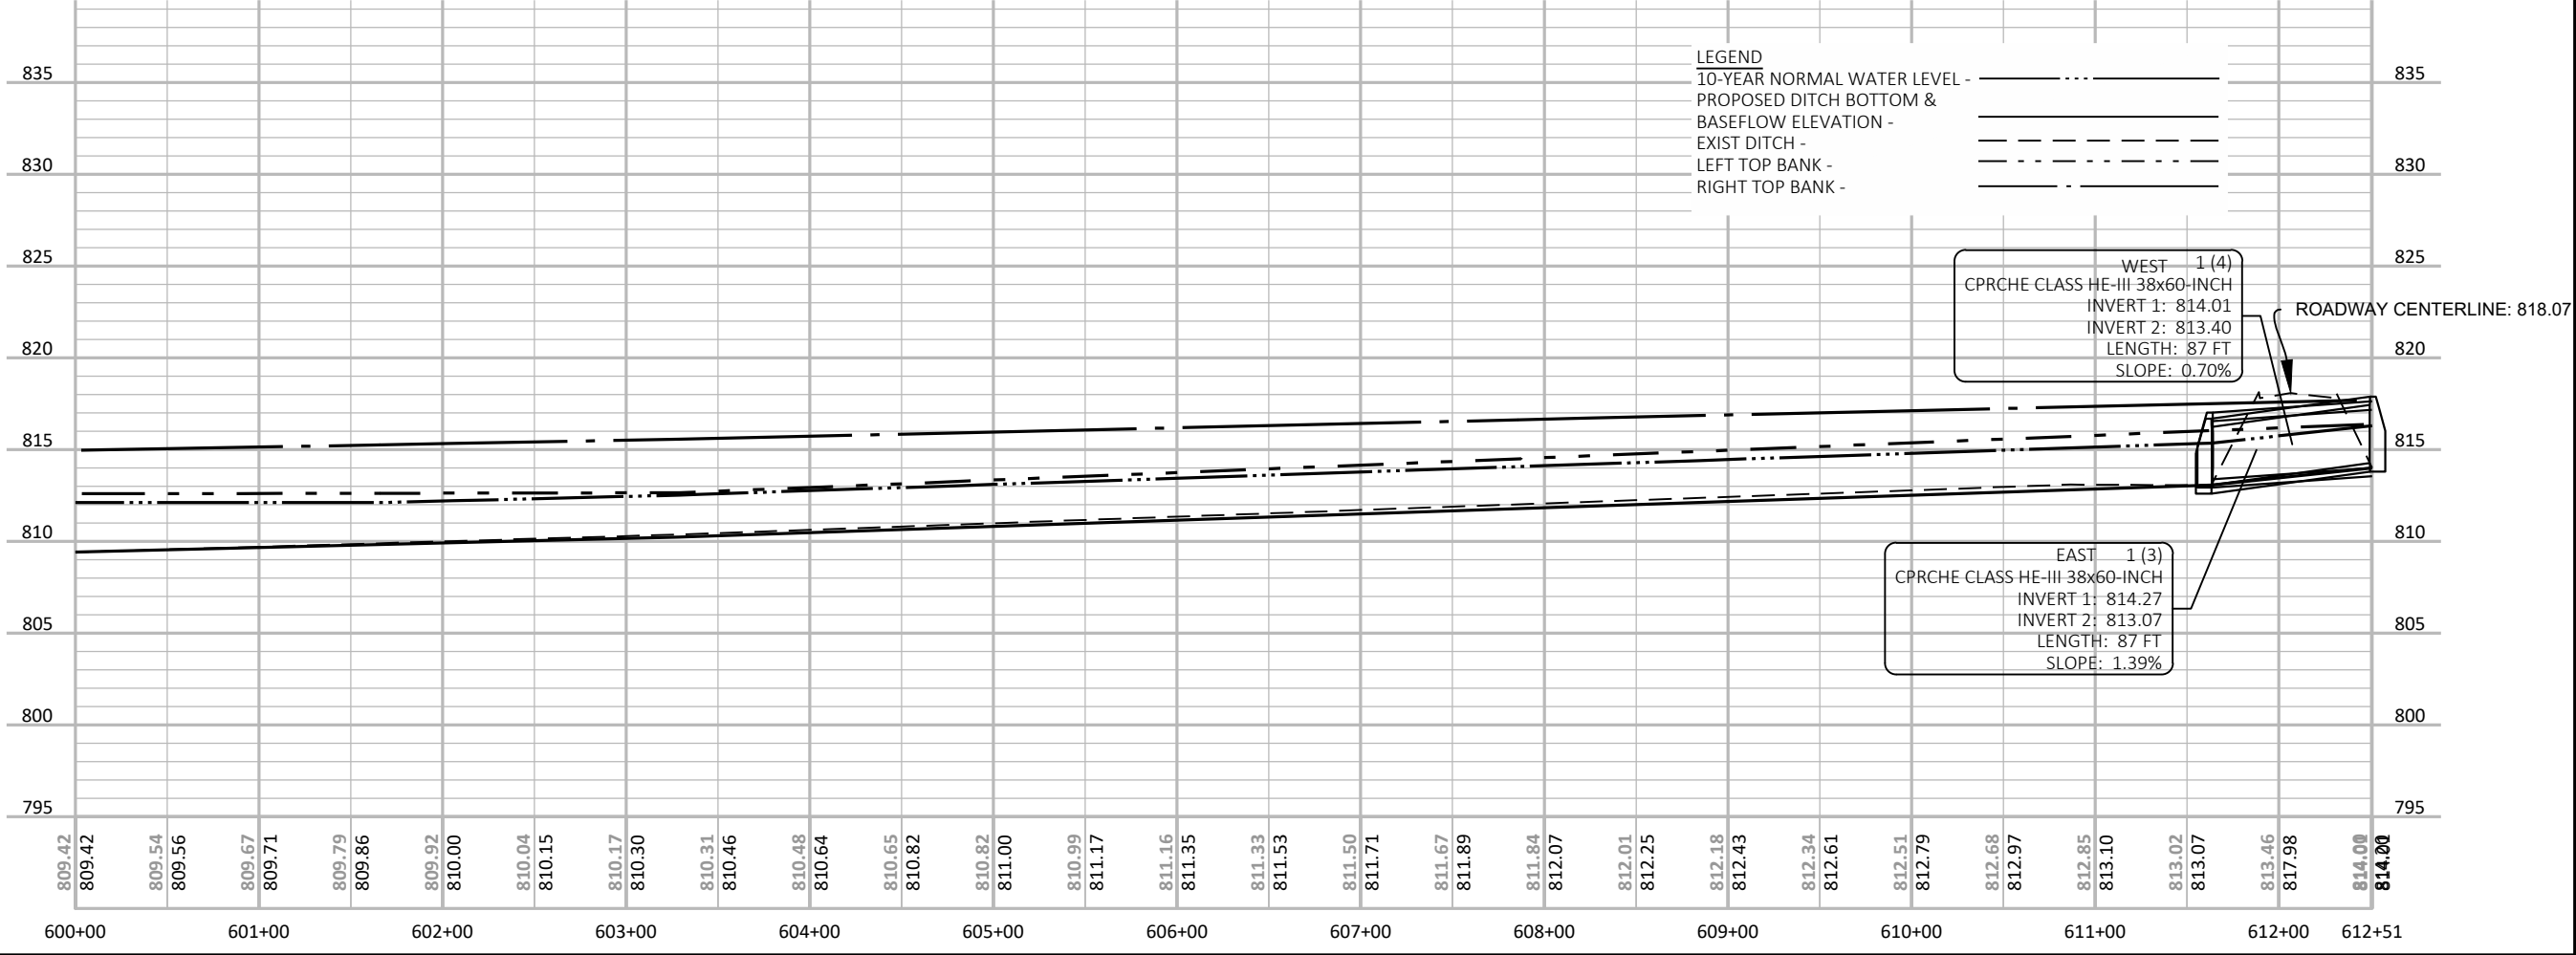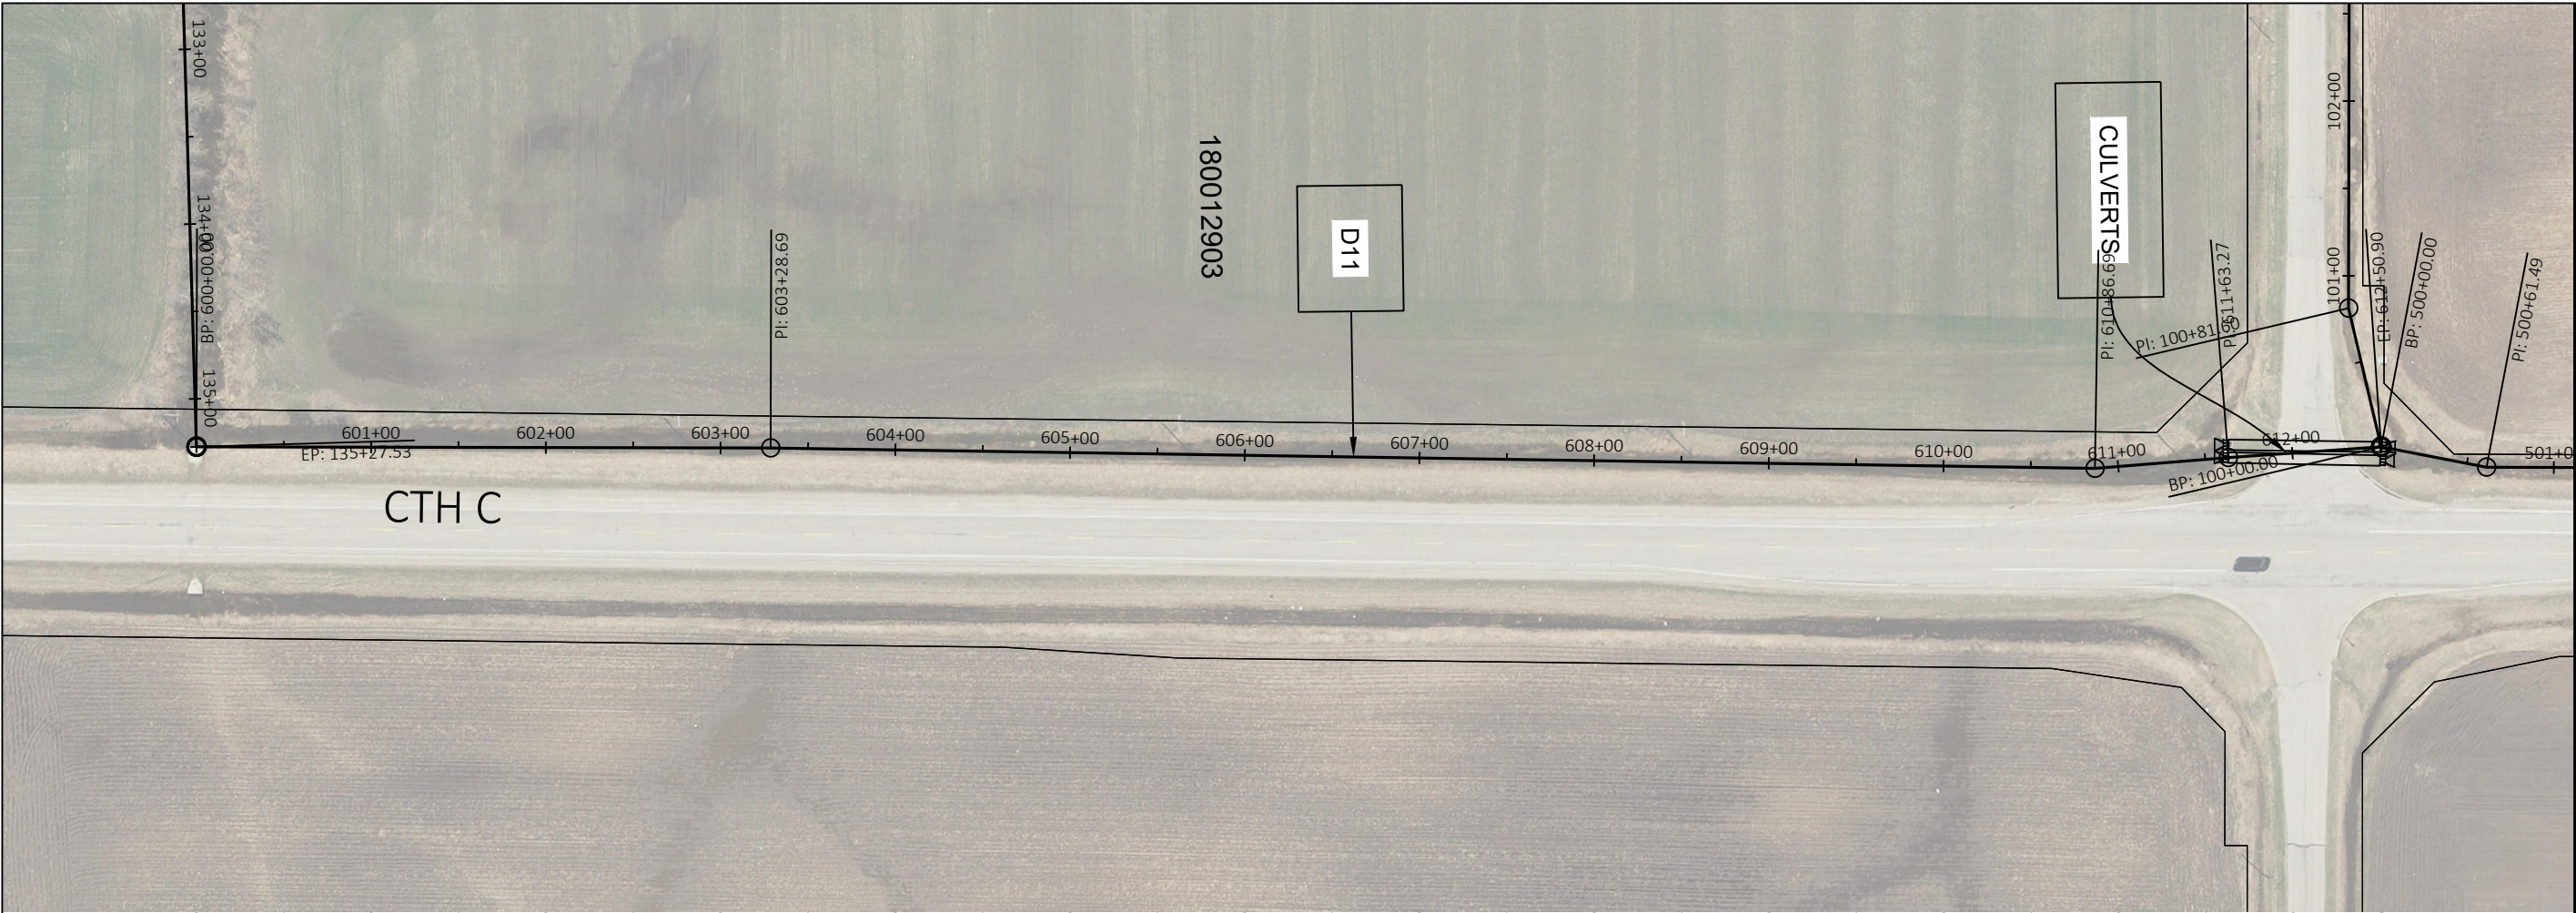

 

NORTH

0 50 100
DRAWING SCALE

DUCK CREEK DISTRCIT ANNEXATION DRAINAGE BOARD OUTAGAMIE COUNTY, WI



Omni
ASSOCIATES
a Westwood company

ONE SYSTEMS DRIVE
APPLETON, WI 54914
(920) 735-6900

REV.	DATE	DESCRIPTION
1	11/10/2023	ADDED CULVERT AND STRUCTURE LABELS


SHEET DESCRIPTION

D11 PLAN AND PROFILE

PROJECT MANAGER: RDG
PROJ NO: M1485A17
DATE: 10/22/2020

DRAWING NO.
C250

© 2014 OMNI Associates, Inc. — This design, drawing and detail is the copyrighted property of OMNI Associates, Inc. No part shall be copied, duplicated, distributed or reproduced in any manner without written consent of OMNI Associates, Inc.

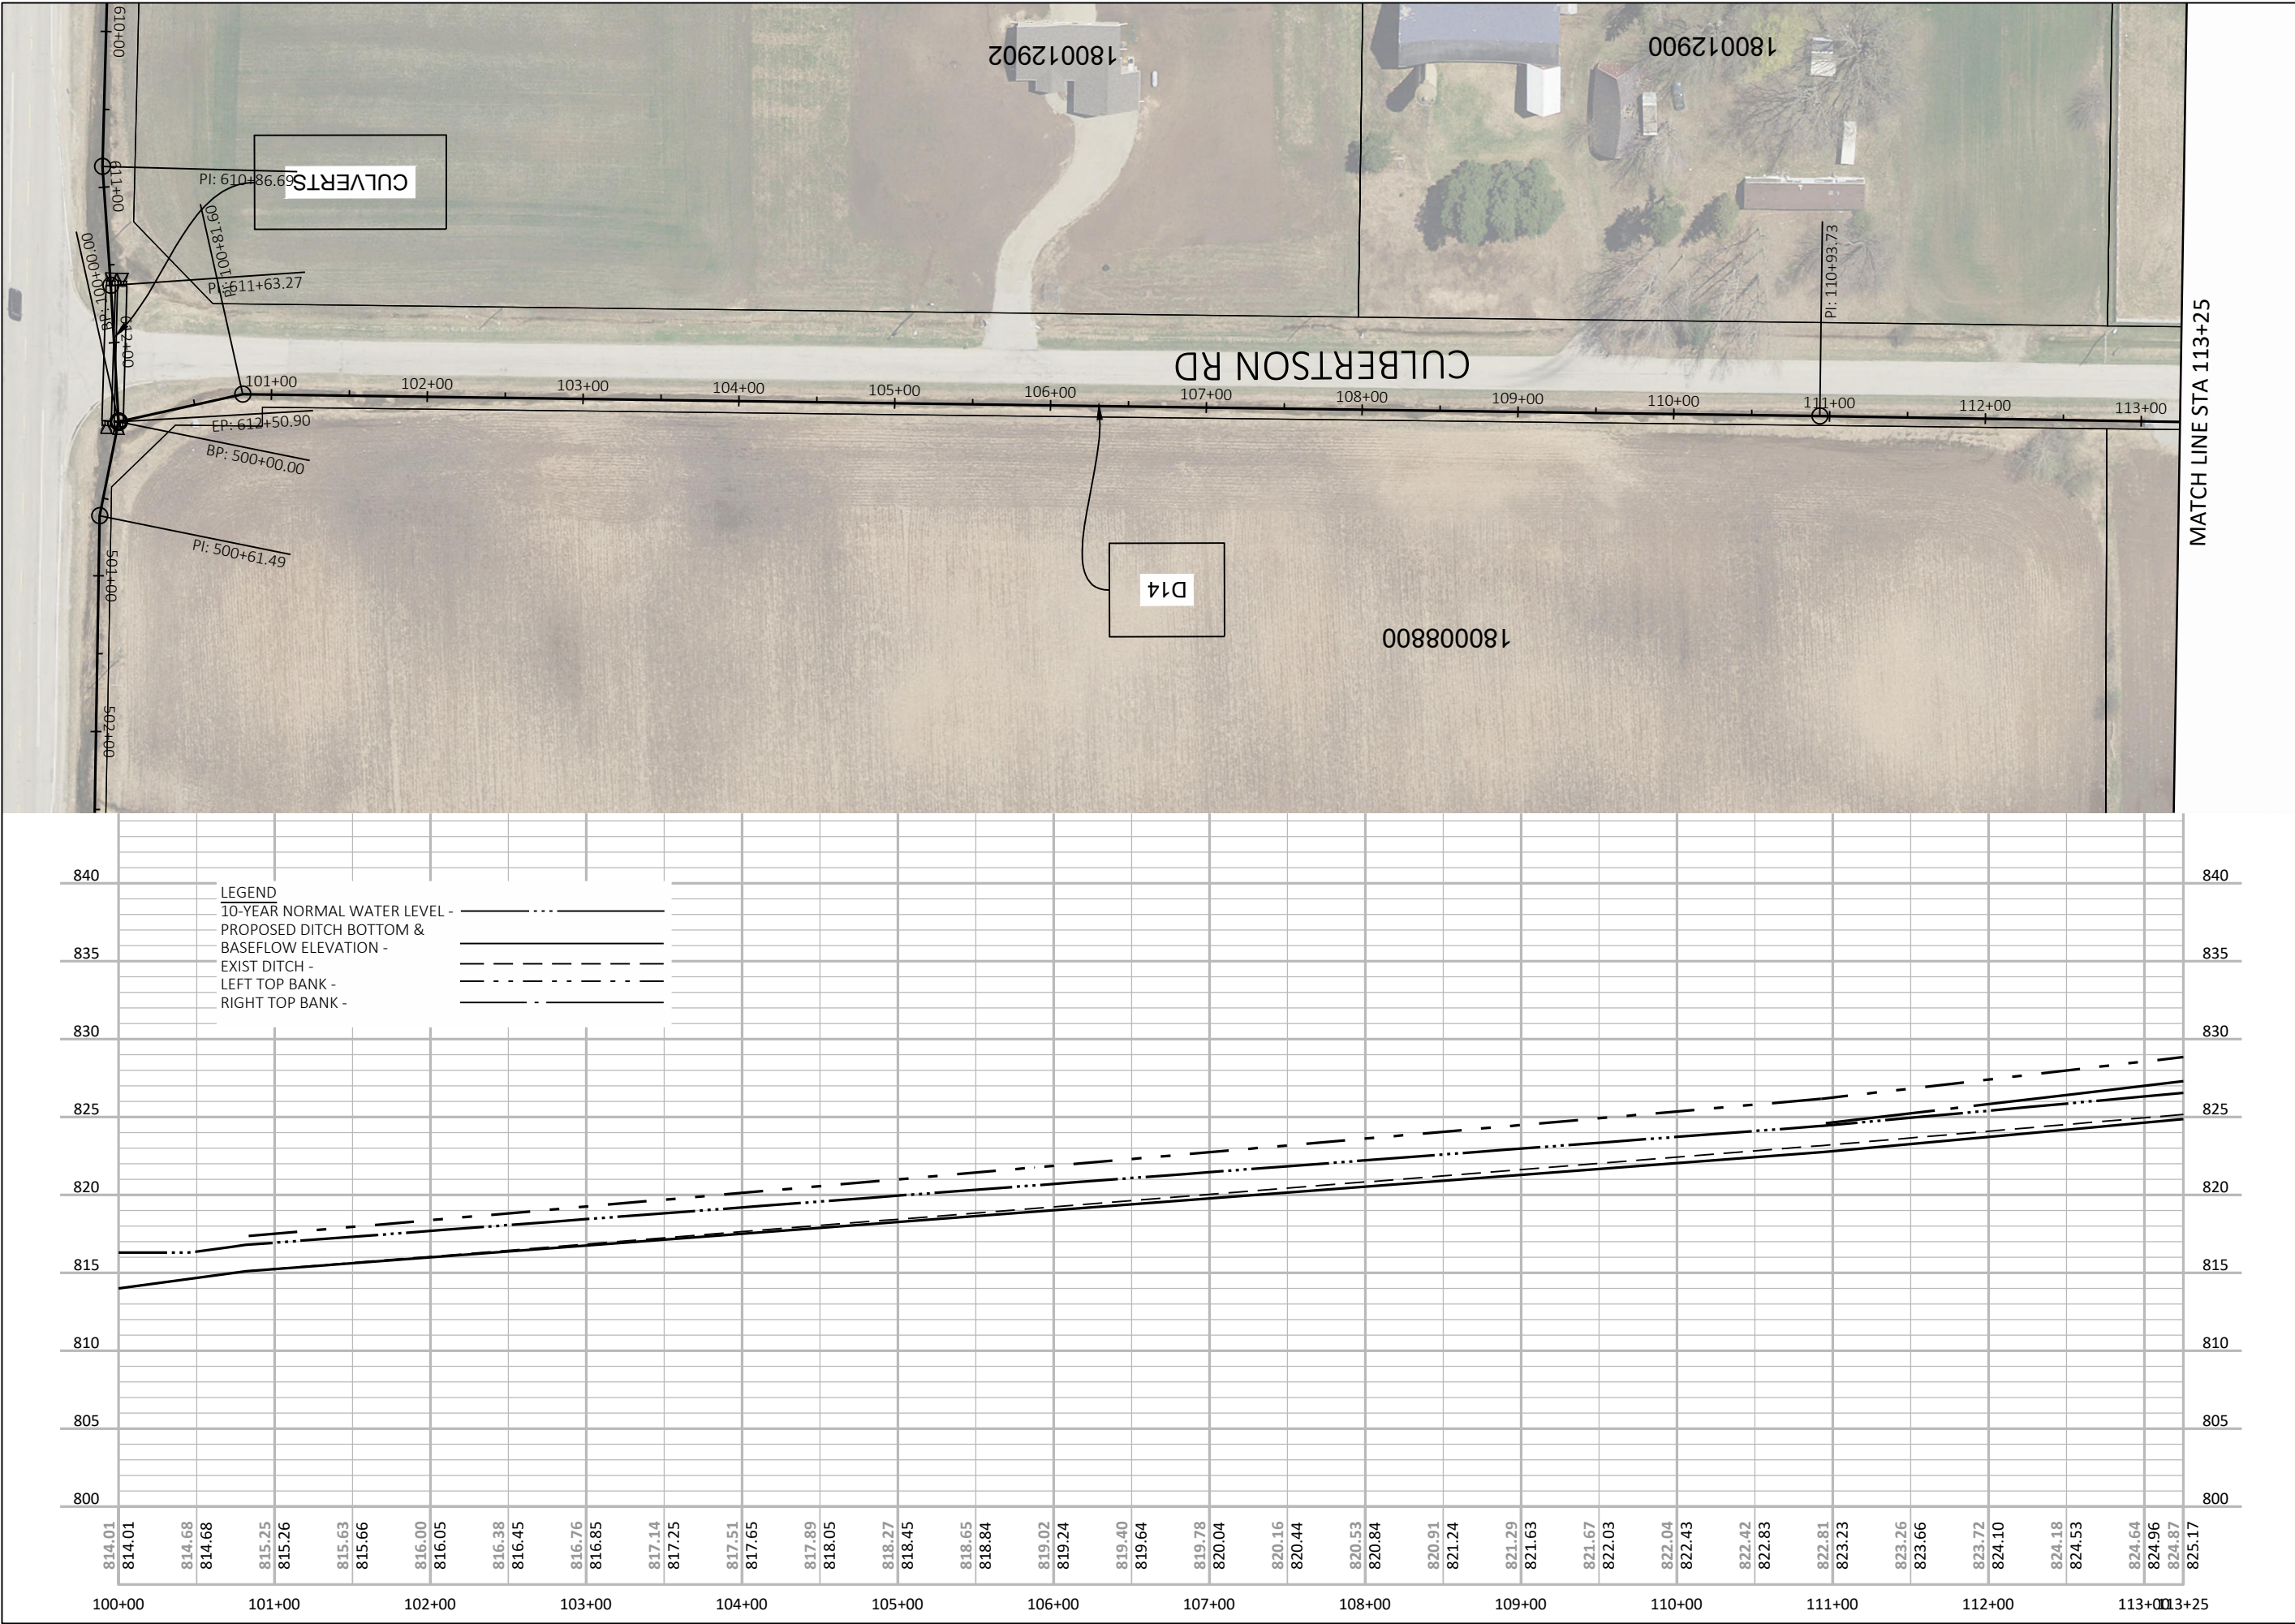



NORTH

0 50 100

DRAWING SCALE

DUCK CREEK DISTRCIT ANNEXATION DRAINAGE BOARD OUTAGAMIE COUNTY, WI



Omni ASSOCIATES
a Westwood company

ONE SYSTEMS DRIVE
APPLETON, WI 54914
(920) 735-6900

REV.	DATE	DESCRIPTION

SHEET DESCRIPTION

D14 PLAN AND PROFILE

PROJECT MANAGER: RDG




PROJ NO: M1485A17

DATE: 10/22/2020


DRAWING NO.

C251

File Name: F:\Municipal\Jobs\M1485A17 - Drainage Board\Civil 3D 2018 DC\SheetsPlan\Duck-Creek-Drainage-PlanProfile_culverts.dwg
Plotted By: KASEPPANEN on 06/17/2024 at 09:53 AM

 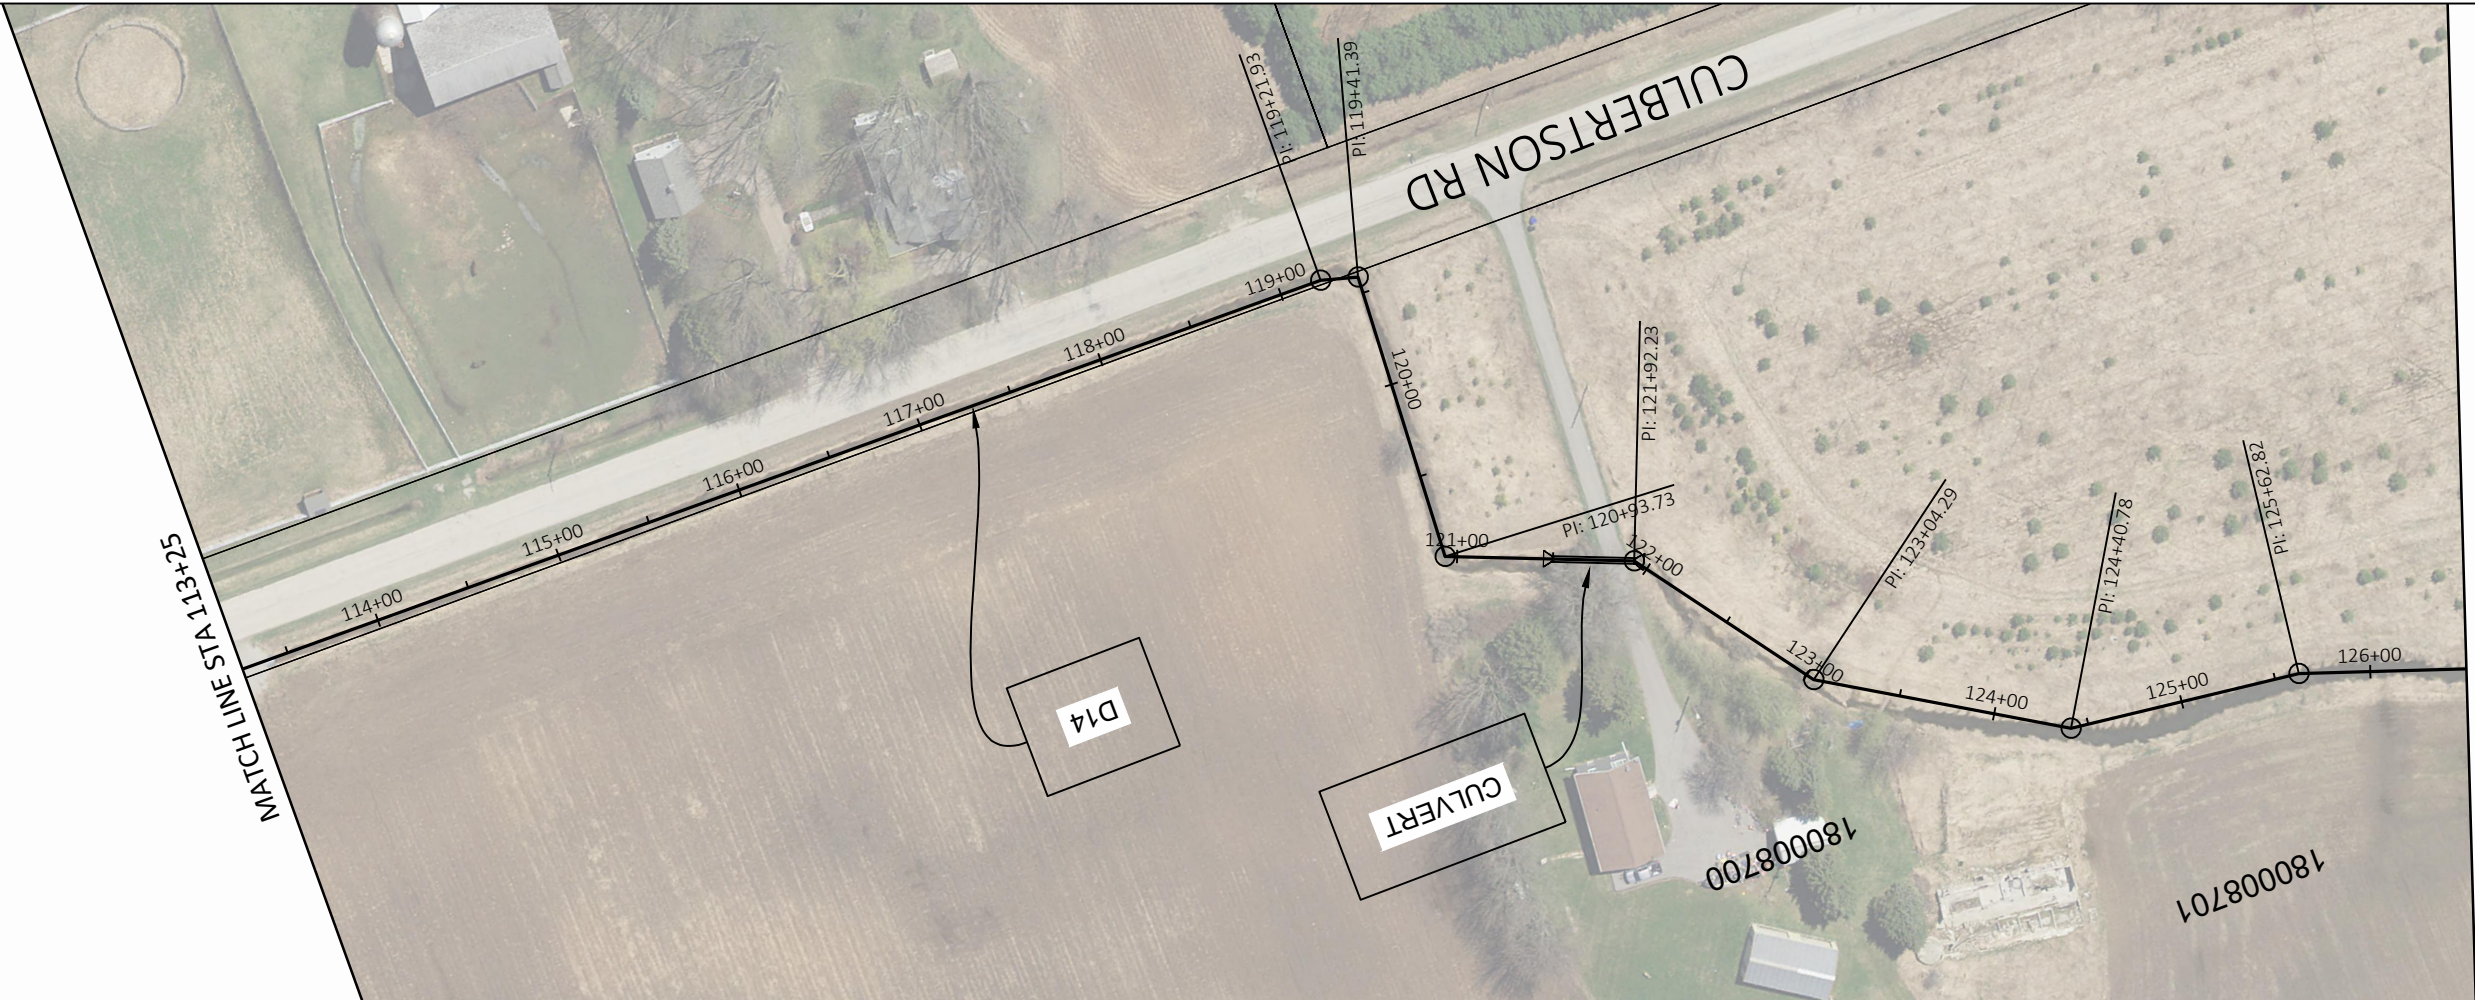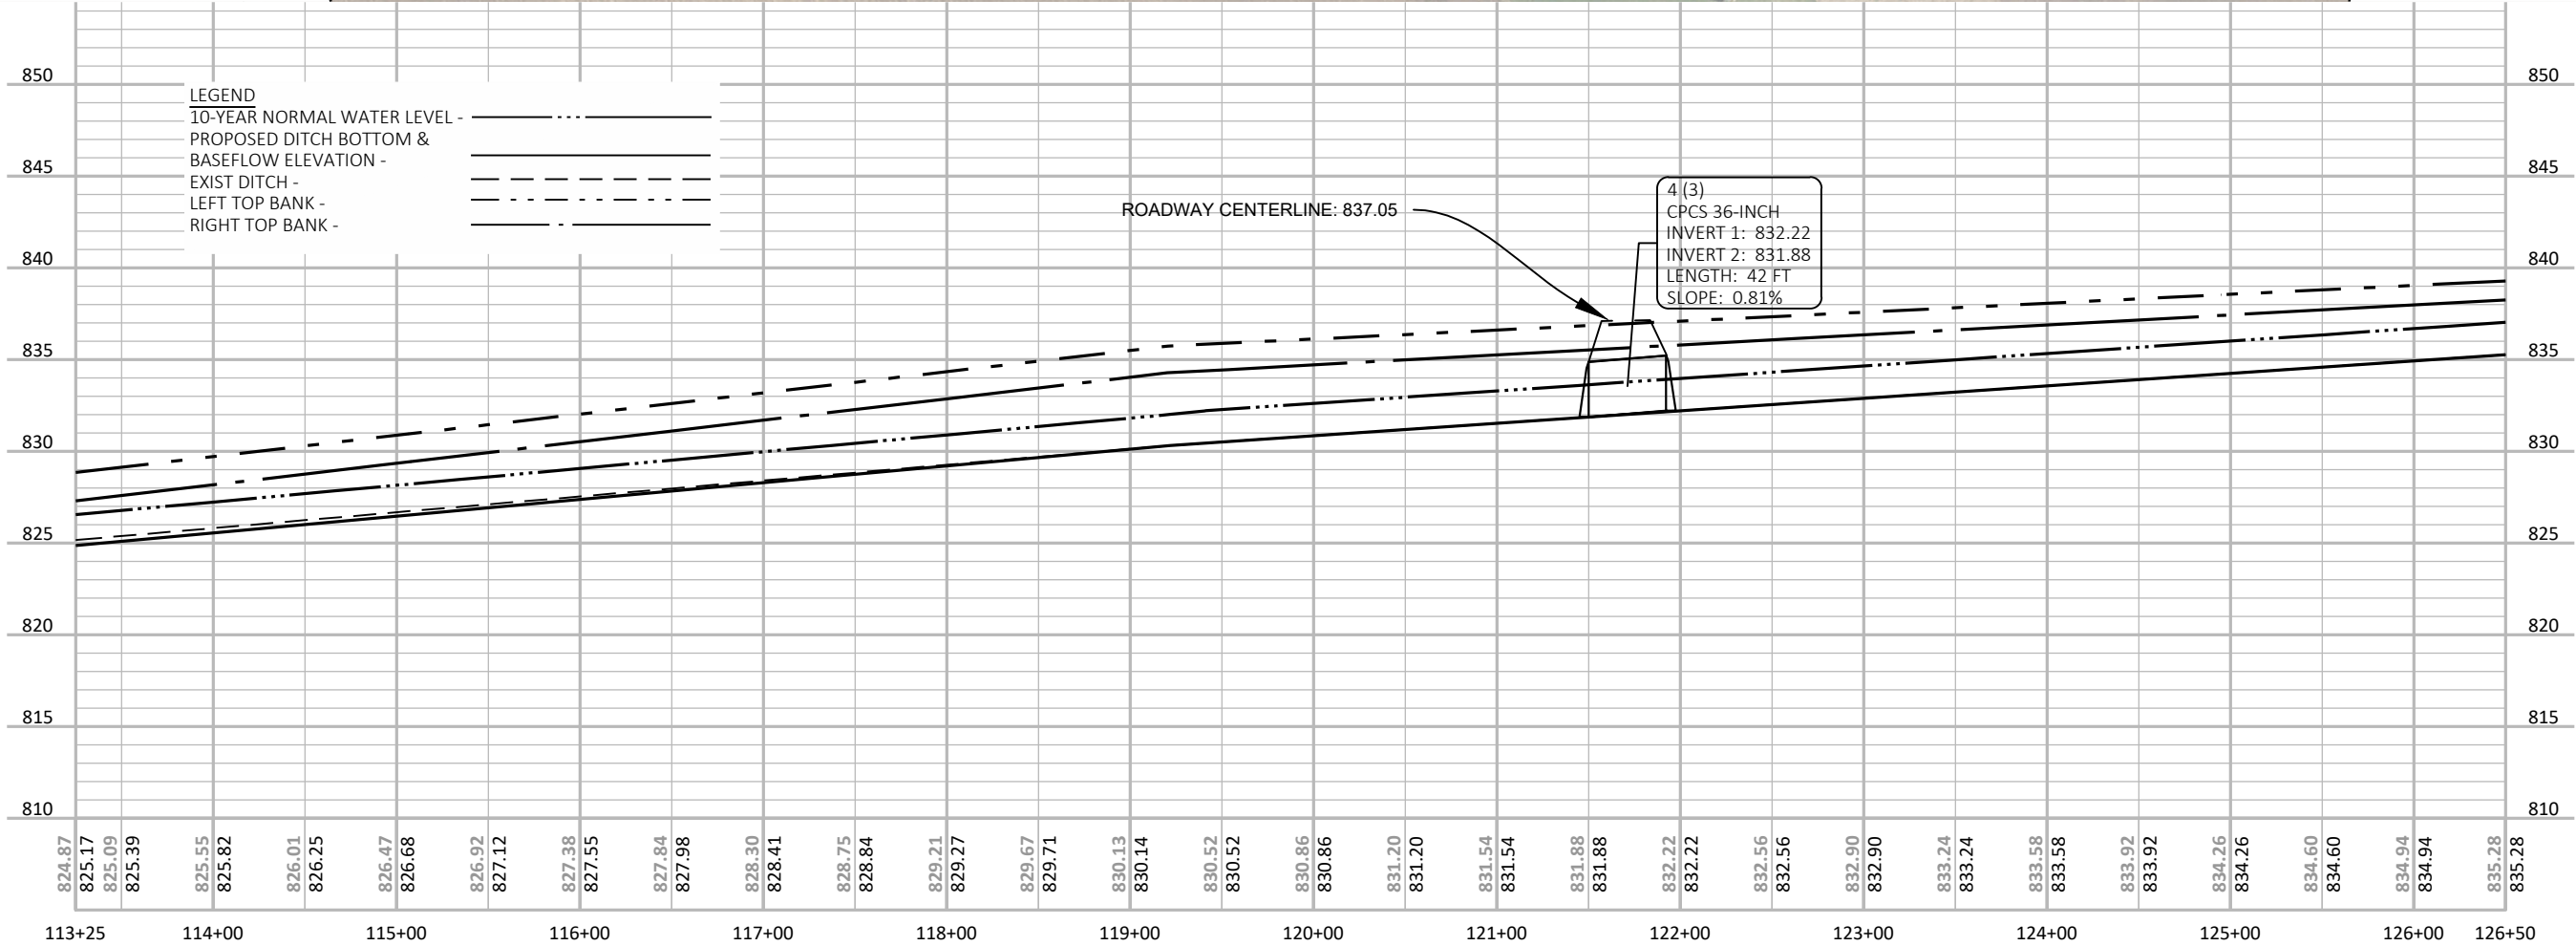

NORTH

 

DRAWING SCALE

DUCK CREEK DISTRCIT ANNEXATION DRAINAGE BOARD OUTAGAMIE COUNTY, WI



ONE SYSTEMS DRIVE
APPLETON, WI 54914
(920) 735-6900

REV.	DATE	DESCRIPTION
1	11/10/2023	ADDED CULVERT AND STRUCTURE LABELS

SHEET DESCRIPTION

D14 PLAN AND PROFILE

PROJECT MANAGER: RDG



PROJ NO: M1485A17

DATE: 10/22/2020


DRAWING NO.

C252

© 2014 Omni Associates, Inc. — This design, drawing and detail is the copyrighted property of Omni Associates, Inc. No part shall be copied, duplicated, distributed or reproduced in any manner without written consent of Omni Associates, Inc.

 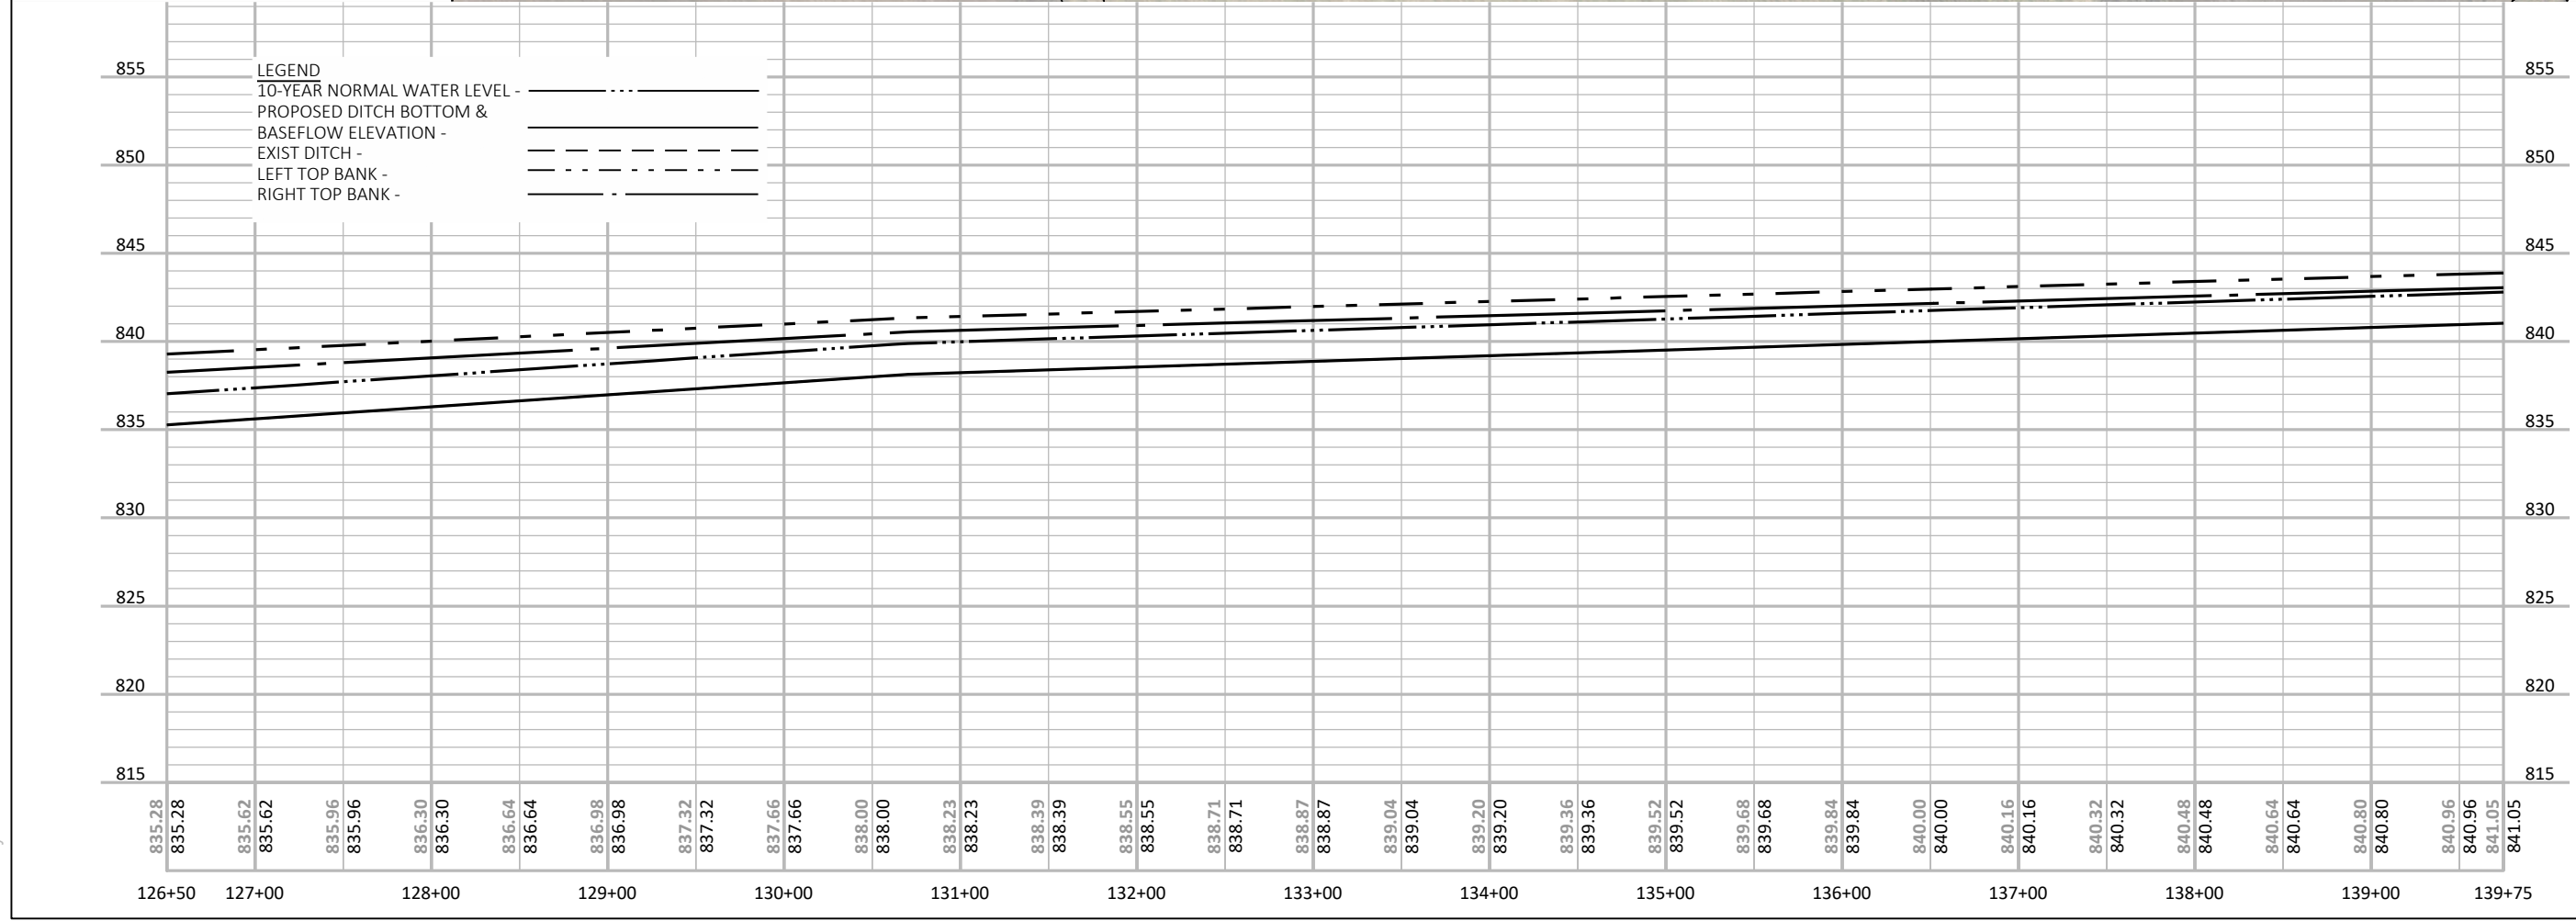

NORTH

 

**DUCK CREEK DISTRICT ANNEXATION
DRAINAGE BOARD
OUTAGAMIE COUNTY, WI**



ONE SYSTEMS DRIVE
APPLETON, WI 54914
(920) 735-6900

[illegible]

SHEET DESCRIPTION

D14 PLAN AND PROFILE

PROJECT MANAGER: RDG


PROJ NO: M1485A17

DATE: 10/22/2020

DRAWING NO

C253

File Name: F:\Municipal\Jobs\M1485A17 - Drainage Board\Civil 3D 2018 DC\SheetsPlan\Duck-Creek-Drainage-PlanProfile_culverts.dwg
Plotted By: KASEPPANEN on 06/17/2024 at 09:55 AM

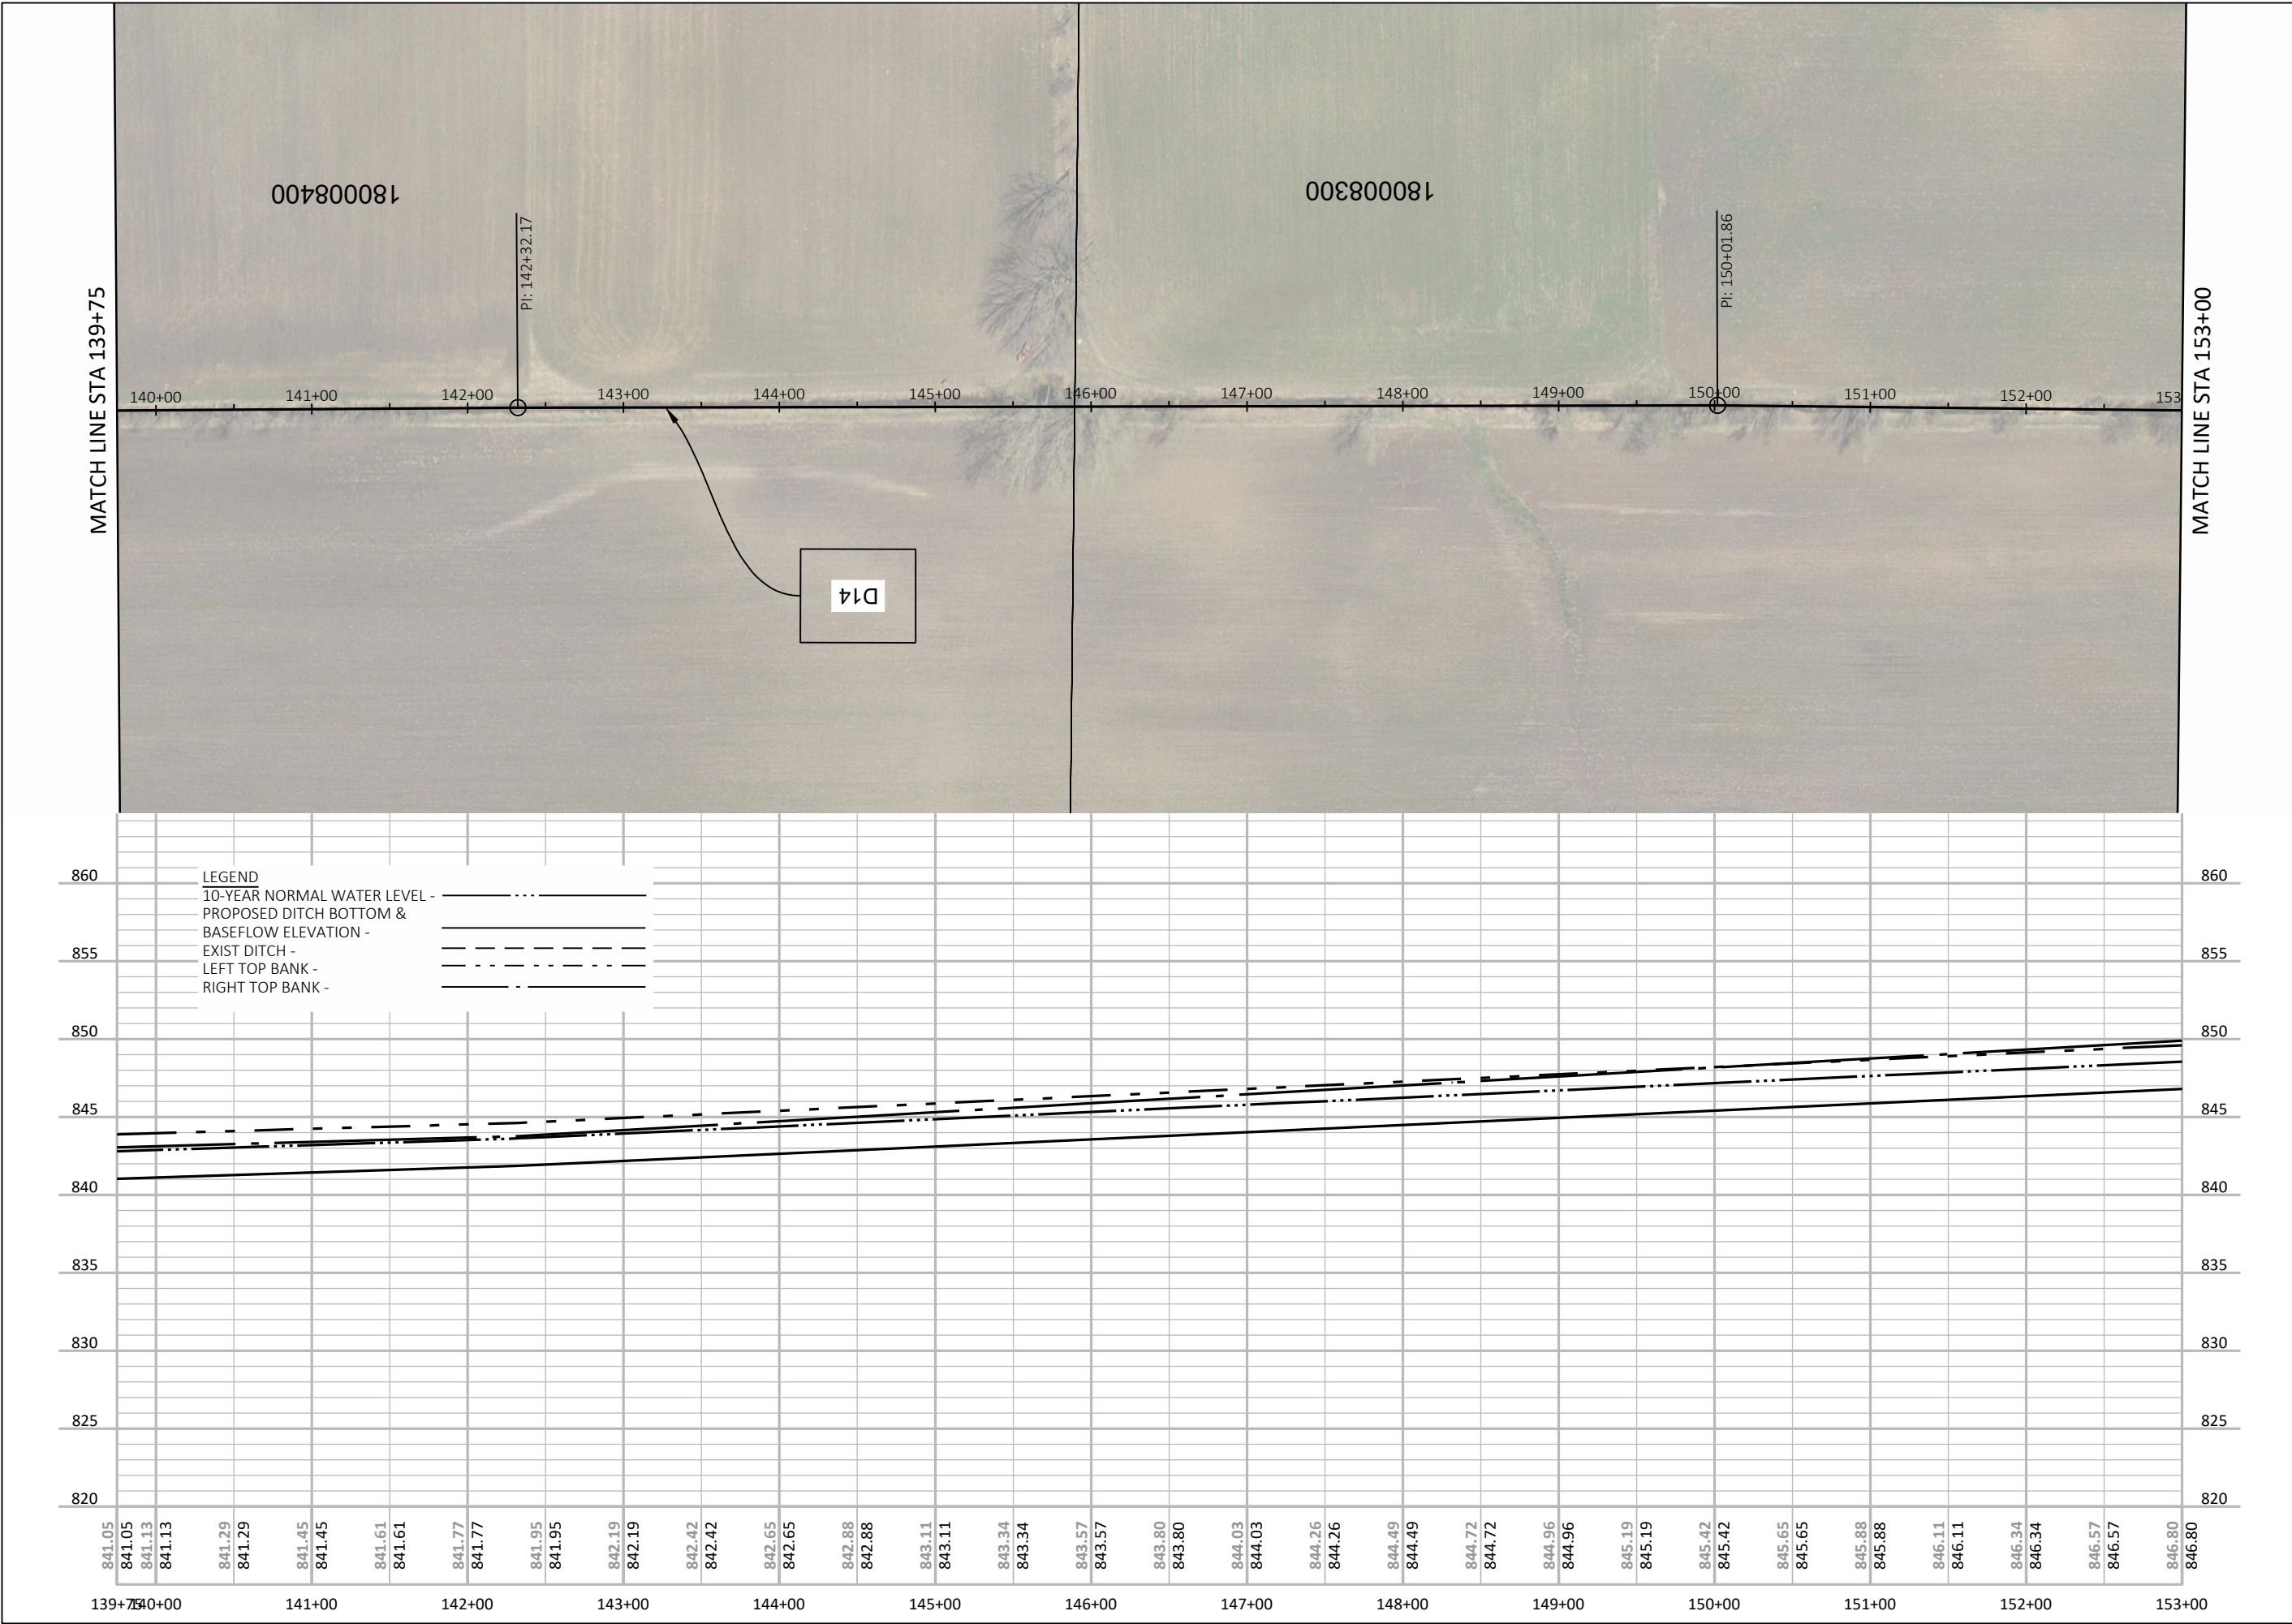



NORTH

0 50 100
DRAWING SCALE

DUCK CREEK DISTRCIT ANNEXATION DRAINAGE BOARD OUTAGAMIE COUNTY, WI



Omni
ASSOCIATES
a Westwood company

ONE SYSTEMS DRIVE
APPLETON, WI 54914
(920) 735-6900

REV.	DATE	DESCRIPTION

SHEET DESCRIPTION

D14 PLAN AND PROFILE

PROJECT MANAGER: RDG

PROJ NO: M1485A17


DATE: 10/22/2020

DRAWING NO.

C254

© 2014 Omni Associates, Inc. — This design, drawing and detail is the copyrighted property of Omni Associates, Inc. No part shall be copied, duplicated, distributed or reproduced in any manner without written consent of Omni Associates, Inc.

File Name: F:\Municipal\Jobs\M1485A17 - Drainage Board\Civil 3D 2018 DC\SheetsPlan\Duck-Creek-Drainage-PlanProfile_culverts.dwg
Plotted By: KASEPPANEN on 06/17/2024 at 09:56 AM

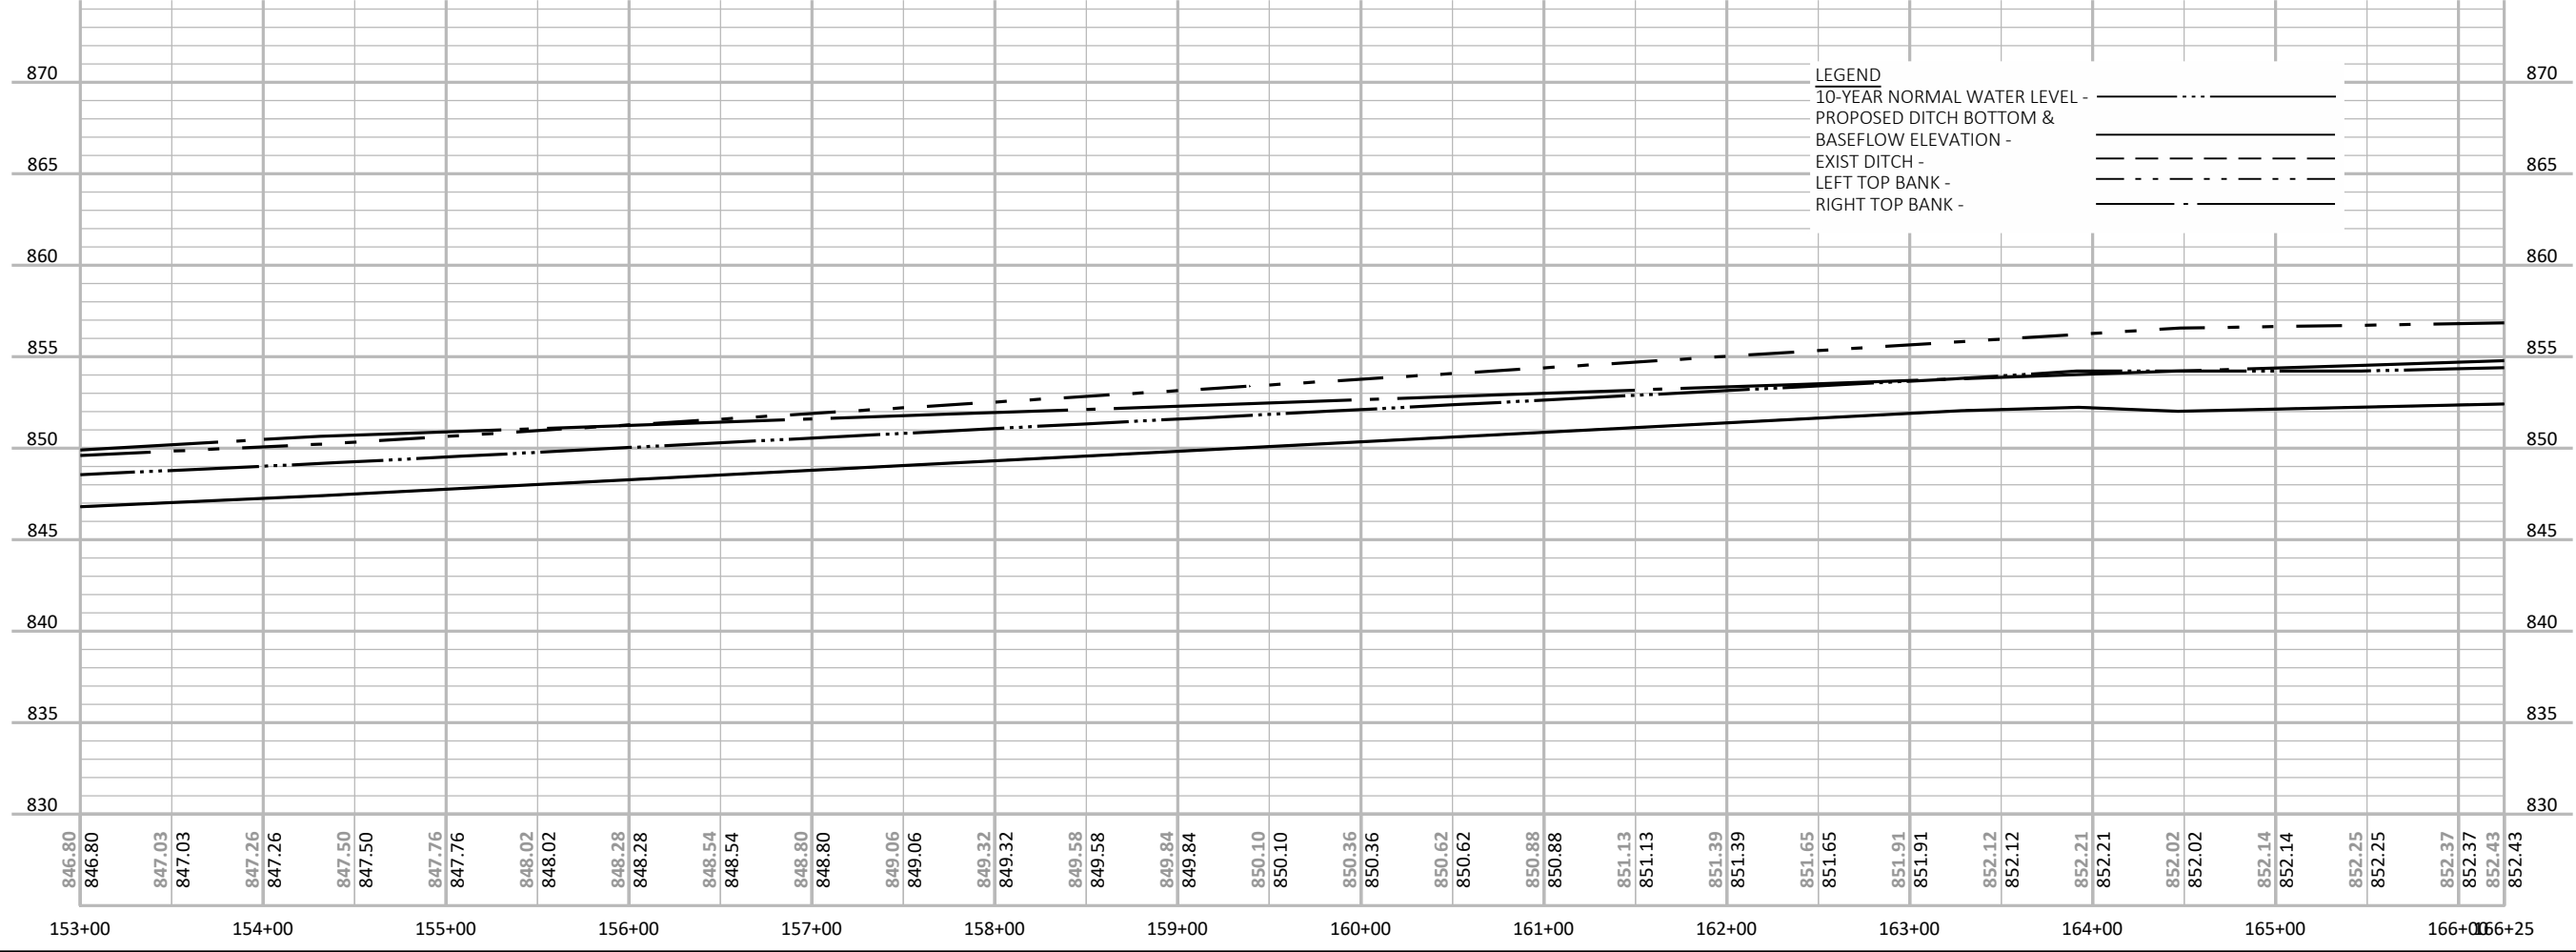



NORTH

0 50 100
DRAWING SCALE

DUCK CREEK DISTRCIT ANNEXATION DRAINAGE BOARD OUTAGAMIE COUNTY, WI



Omni
ASSOCIATES
a Westwood company

ONE SYSTEMS DRIVE
APPLETON, WI 54914
(920) 735-6900

REV.	DATE	DESCRIPTION

SHEET DESCRIPTION

D14 PLAN AND PROFILE

PROJECT MANAGER: RDG

PROJ NO: M1485A17


DATE: 10/22/2020

DRAWING NO.

C255

© 2014 OMNI Associates, Inc. — This design, drawing and detail is the copyrighted property of OMNI Associates, Inc. No part shall be copied, duplicated, distributed or reproduced in any manner without written consent of OMNI Associates, Inc.

File Name: F:\Municipal\Jobs\M1485A17 - Drainage Board\Civil 3D 2018 DC\SheetsPlan\Duck-Creek-Drainage-PlanProfile_culverts.dwg
Plotted By: KASEPPANEN on 06/17/2024 at 09:58 AM

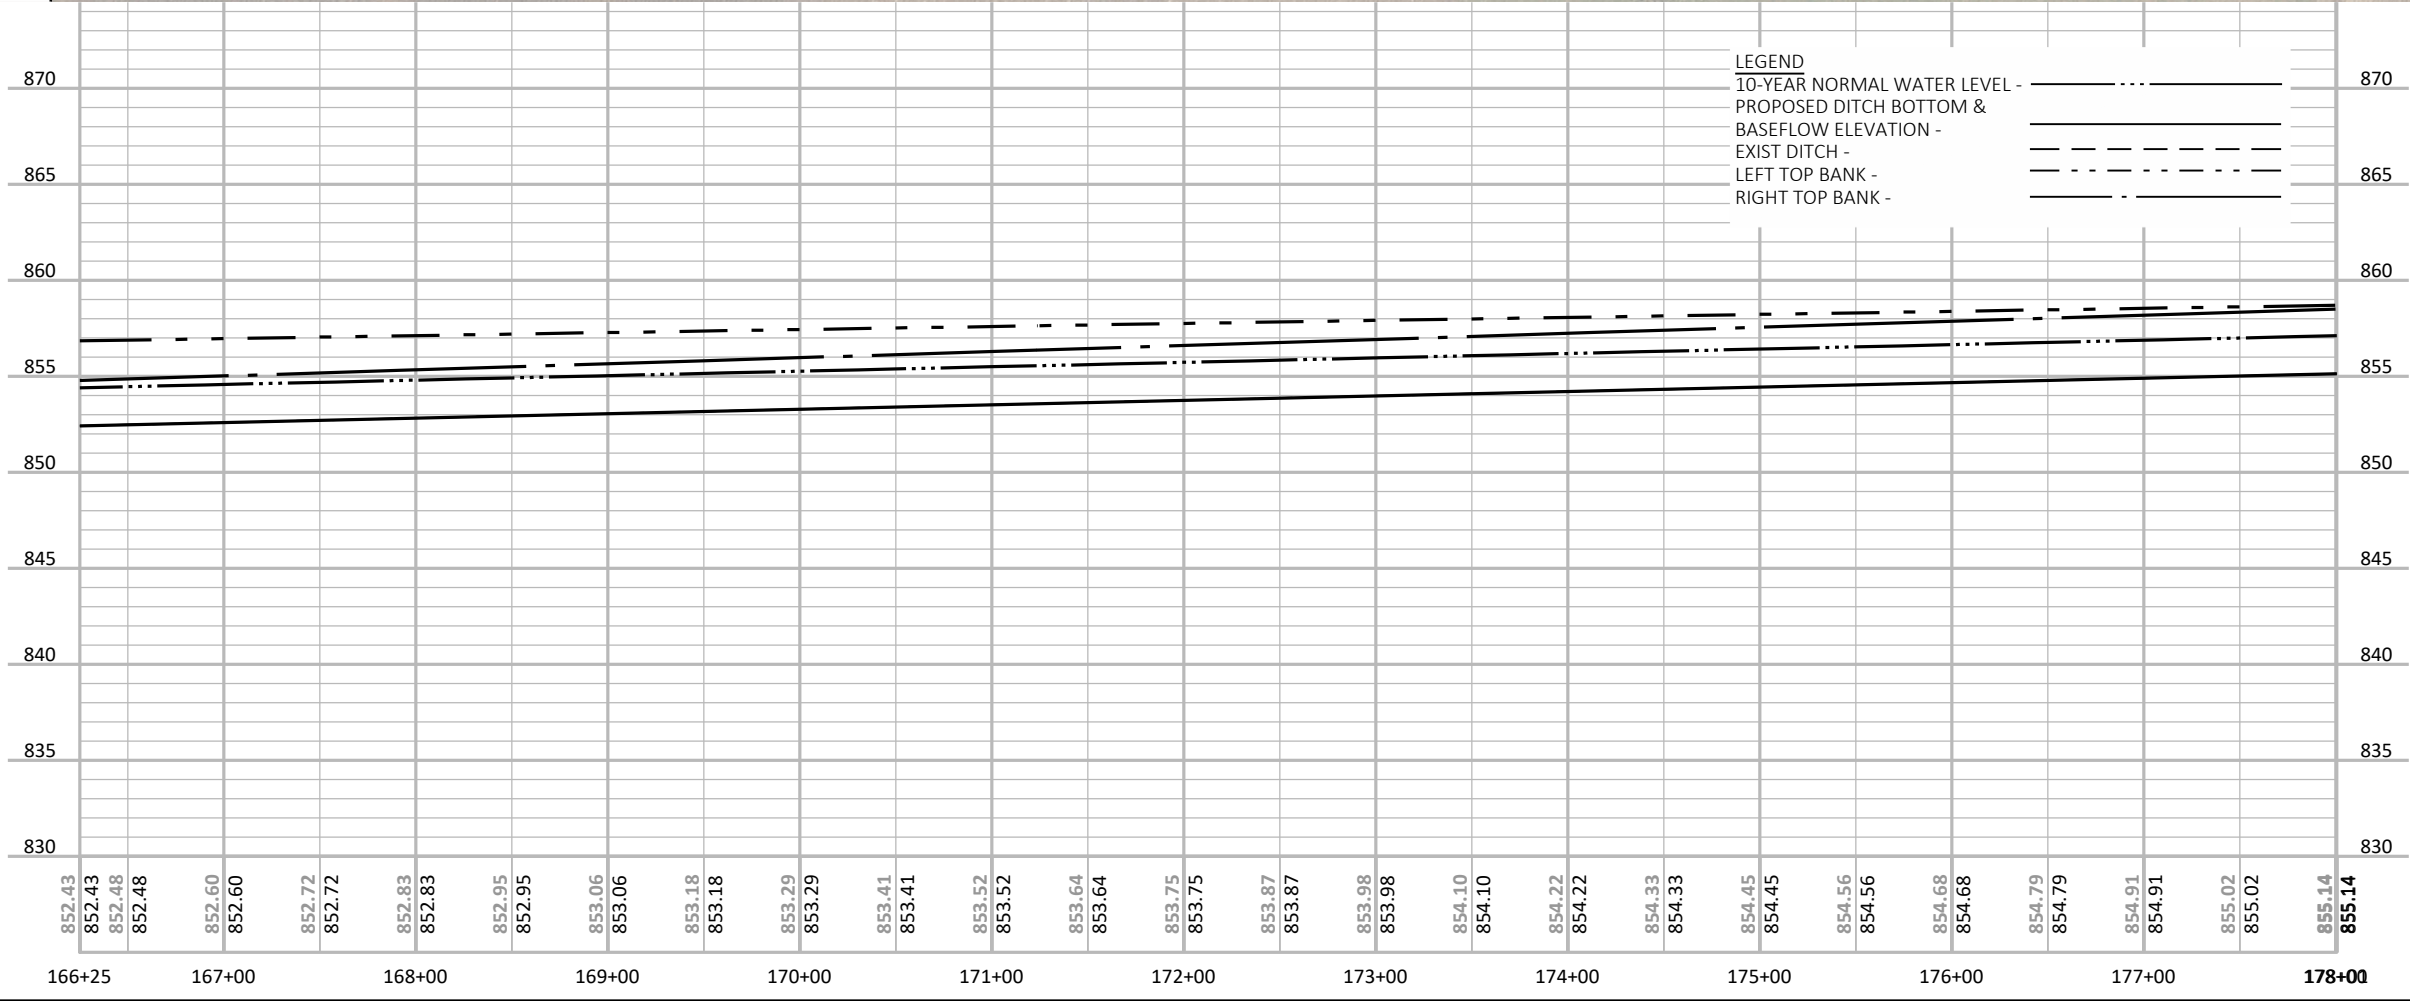



NORTH

0 50 100

DRAWING SCALE

DUCK CREEK DISTRCIT ANNEXATION DRAINAGE BOARD OUTAGAMIE COUNTY, WI



Omni
ASSOCIATES
a Westwood company

ONE SYSTEMS DRIVE
APPLETON, WI 54914
(920) 735-6900

REV.	DATE	DESCRIPTION

SHEET DESCRIPTION

D14 PLAN AND PROFILE

PROJECT MANAGER: RDG



PROJ NO: M1485A17


DATE: 10/22/2020

DRAWING NO.

C256

© 2014 OMNI Associates, Inc. — This design, drawing and detail is the copyrighted property of OMNI Associates, Inc. No part shall be copied, duplicated, distributed or reproduced in any manner without written consent of OMNI Associates, Inc.

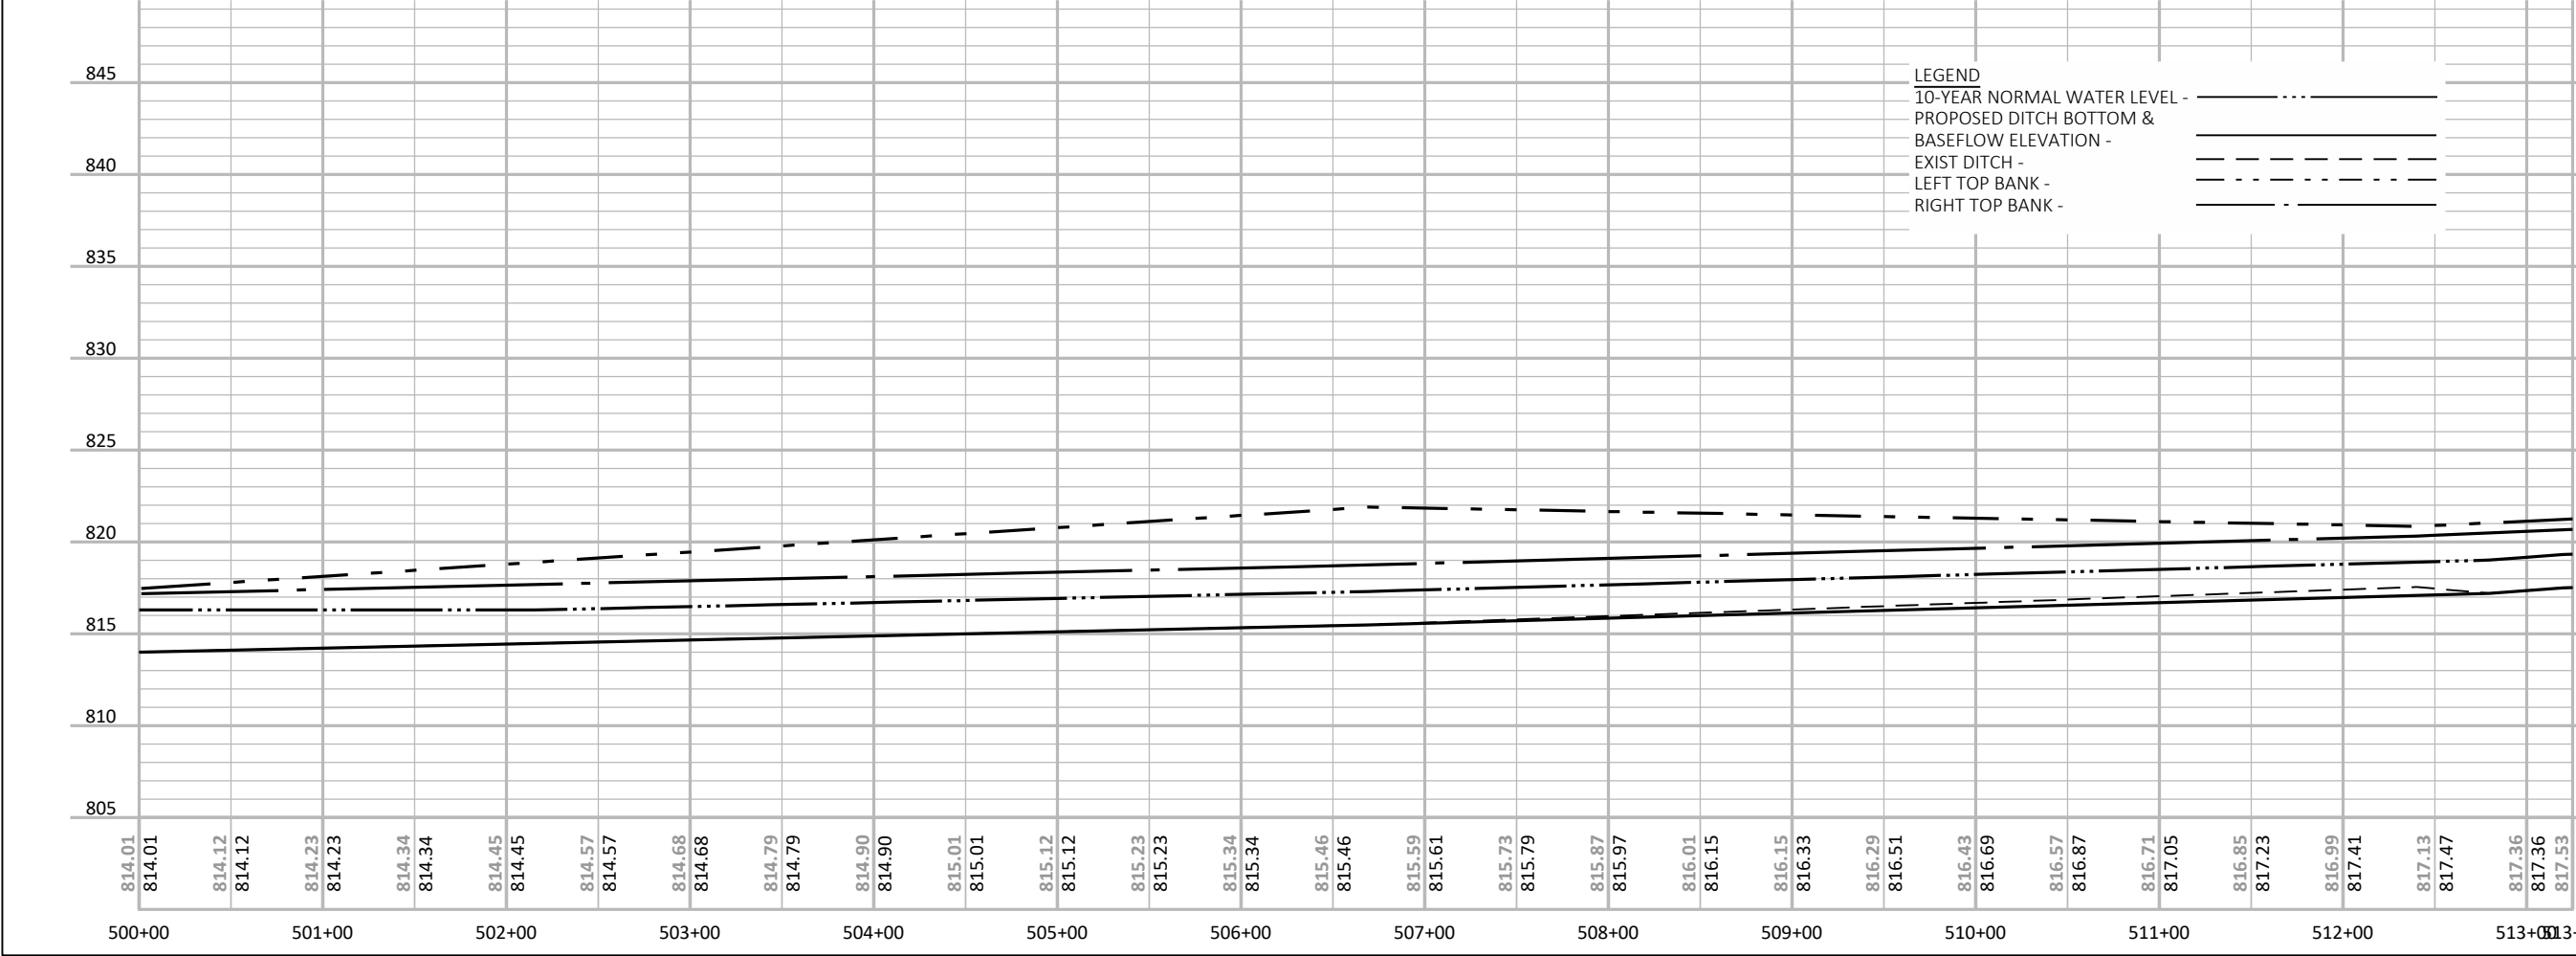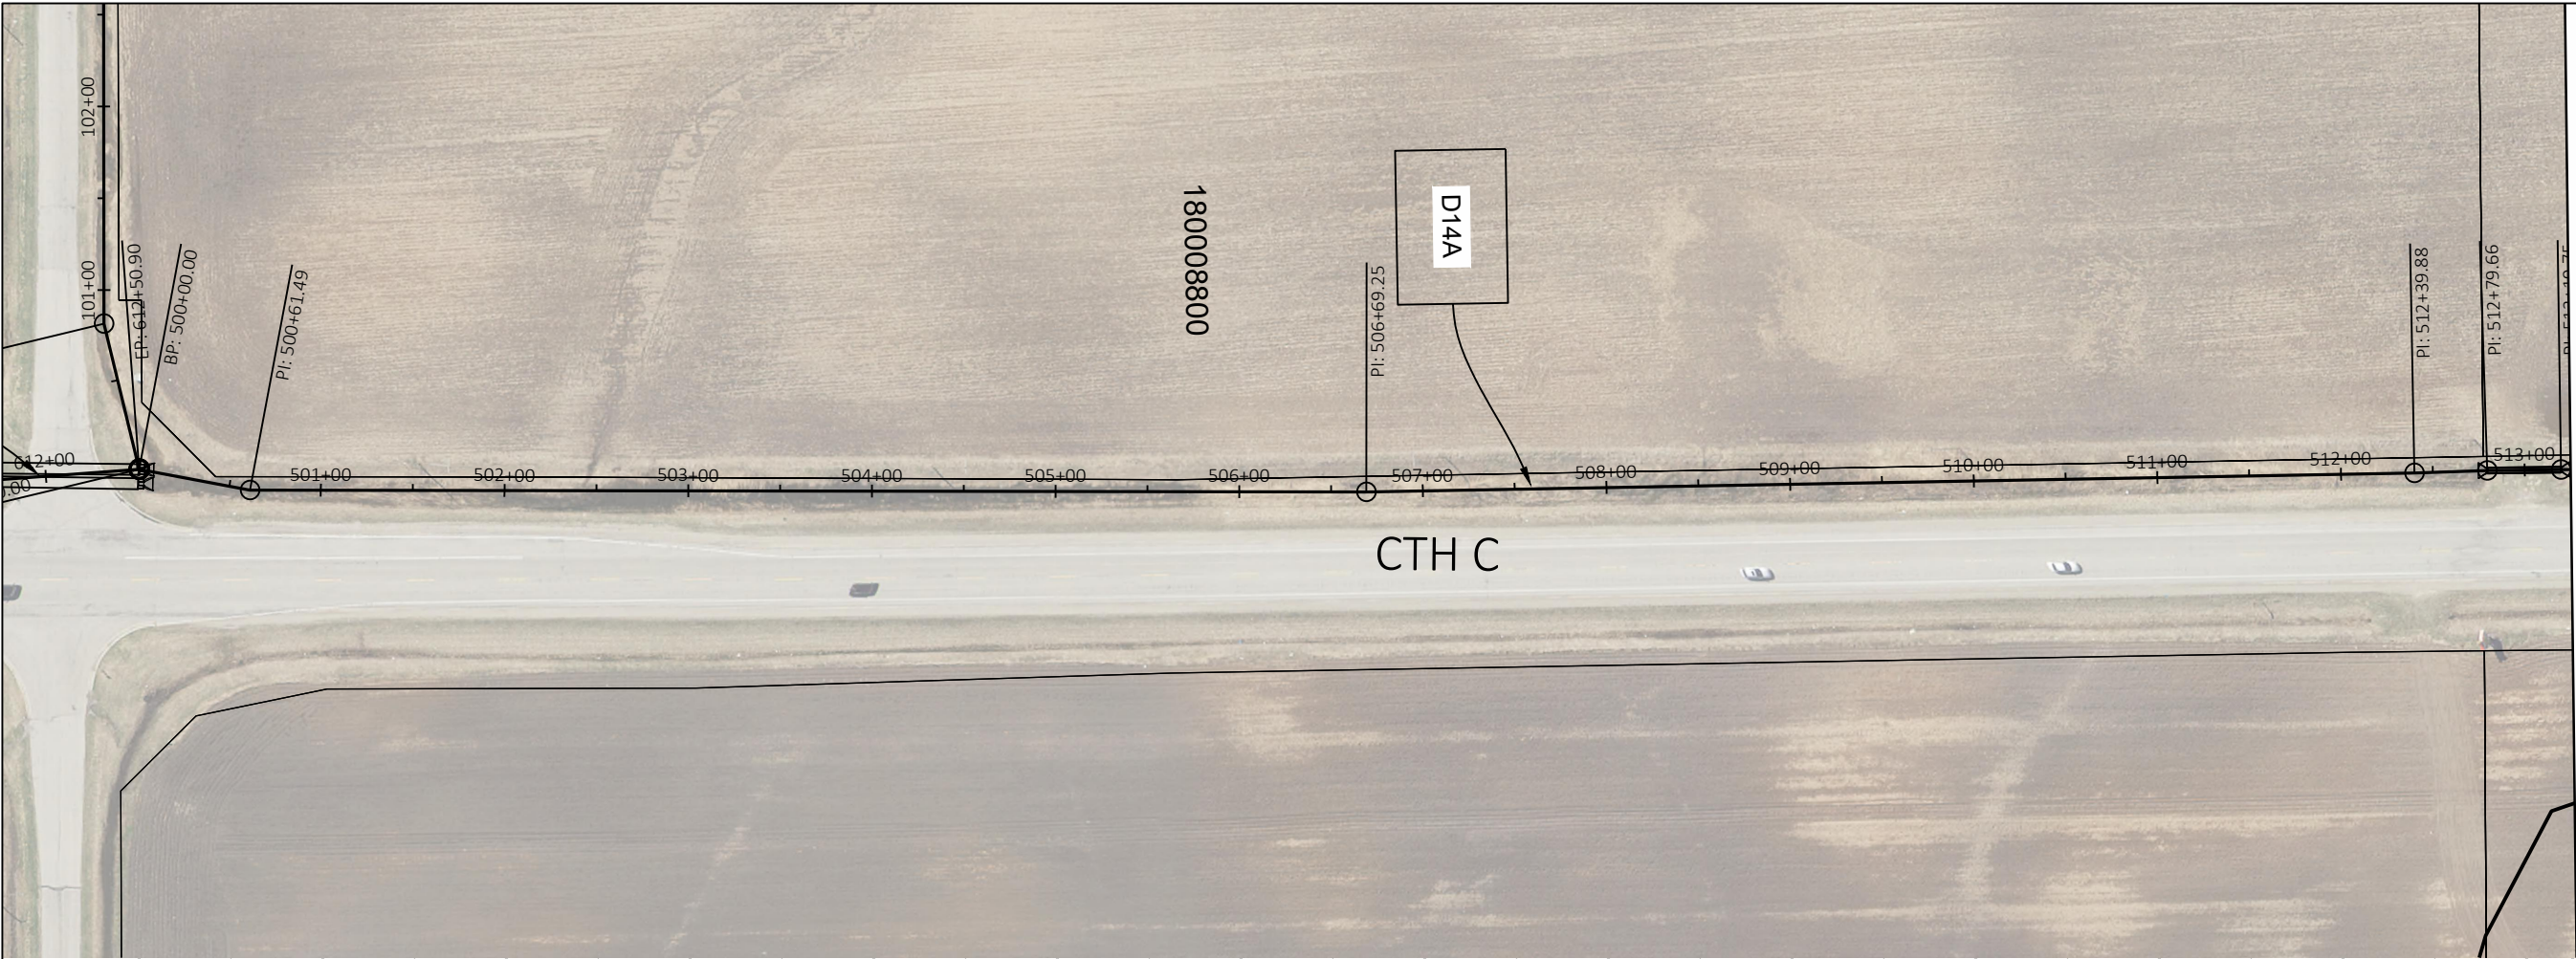

 

NORTH

0 50 100
DRAWING SCALE

DUCK CREEK DISTRCIT ANNEXATION DRAINAGE BOARD OUTAGAMIE COUNTY, WI



Omni
ASSOCIATES
a Westwood company

ONE SYSTEMS DRIVE
APPLETON, WI 54914
(920) 735-6900

REV.	DATE	DESCRIPTION

SHEET DESCRIPTION

D14A PLAN AND PROFILE



PROJECT MANAGER: RDG

PROJ NO: M1485A17

DATE: 10/22/2020

DRAWING NO.

C257

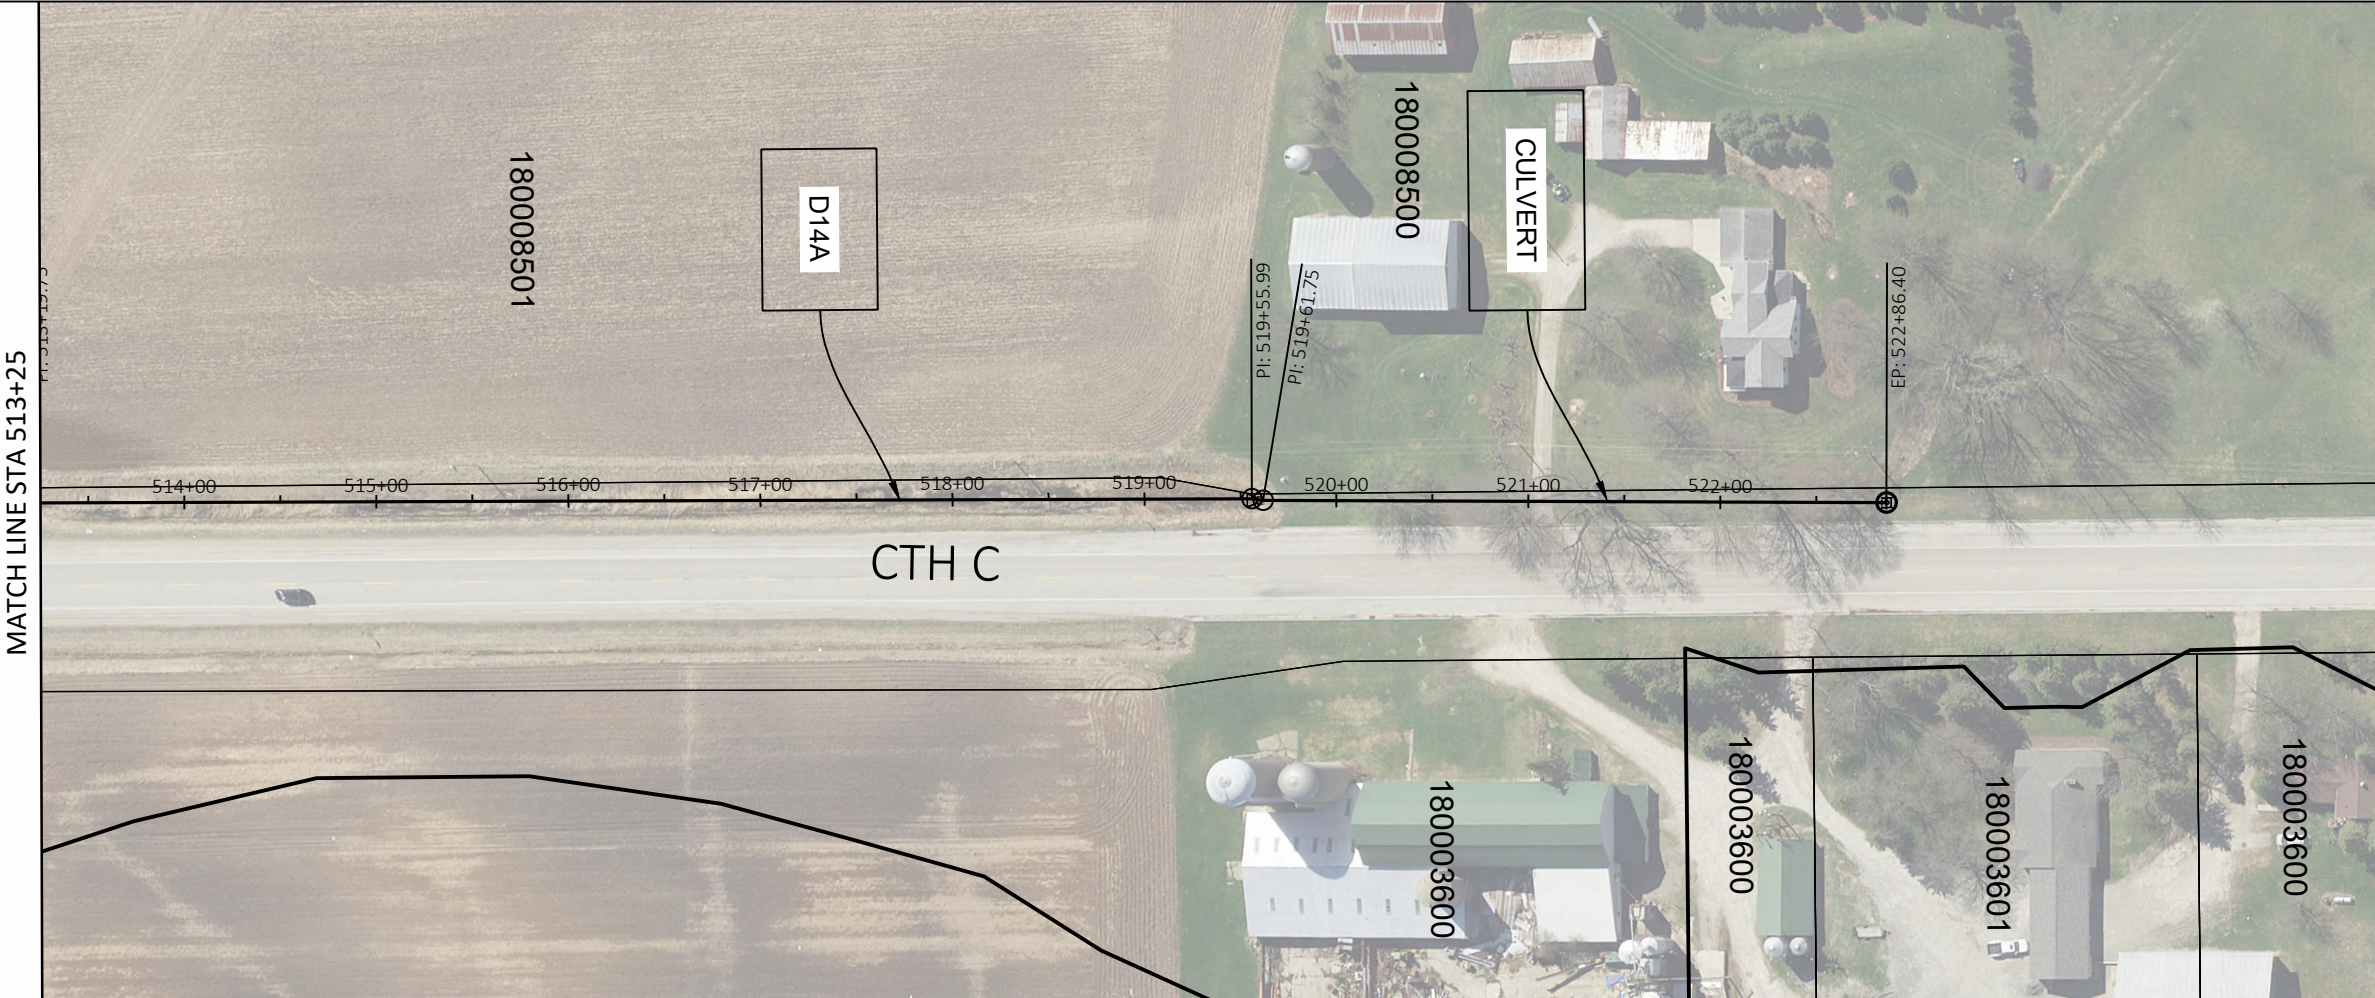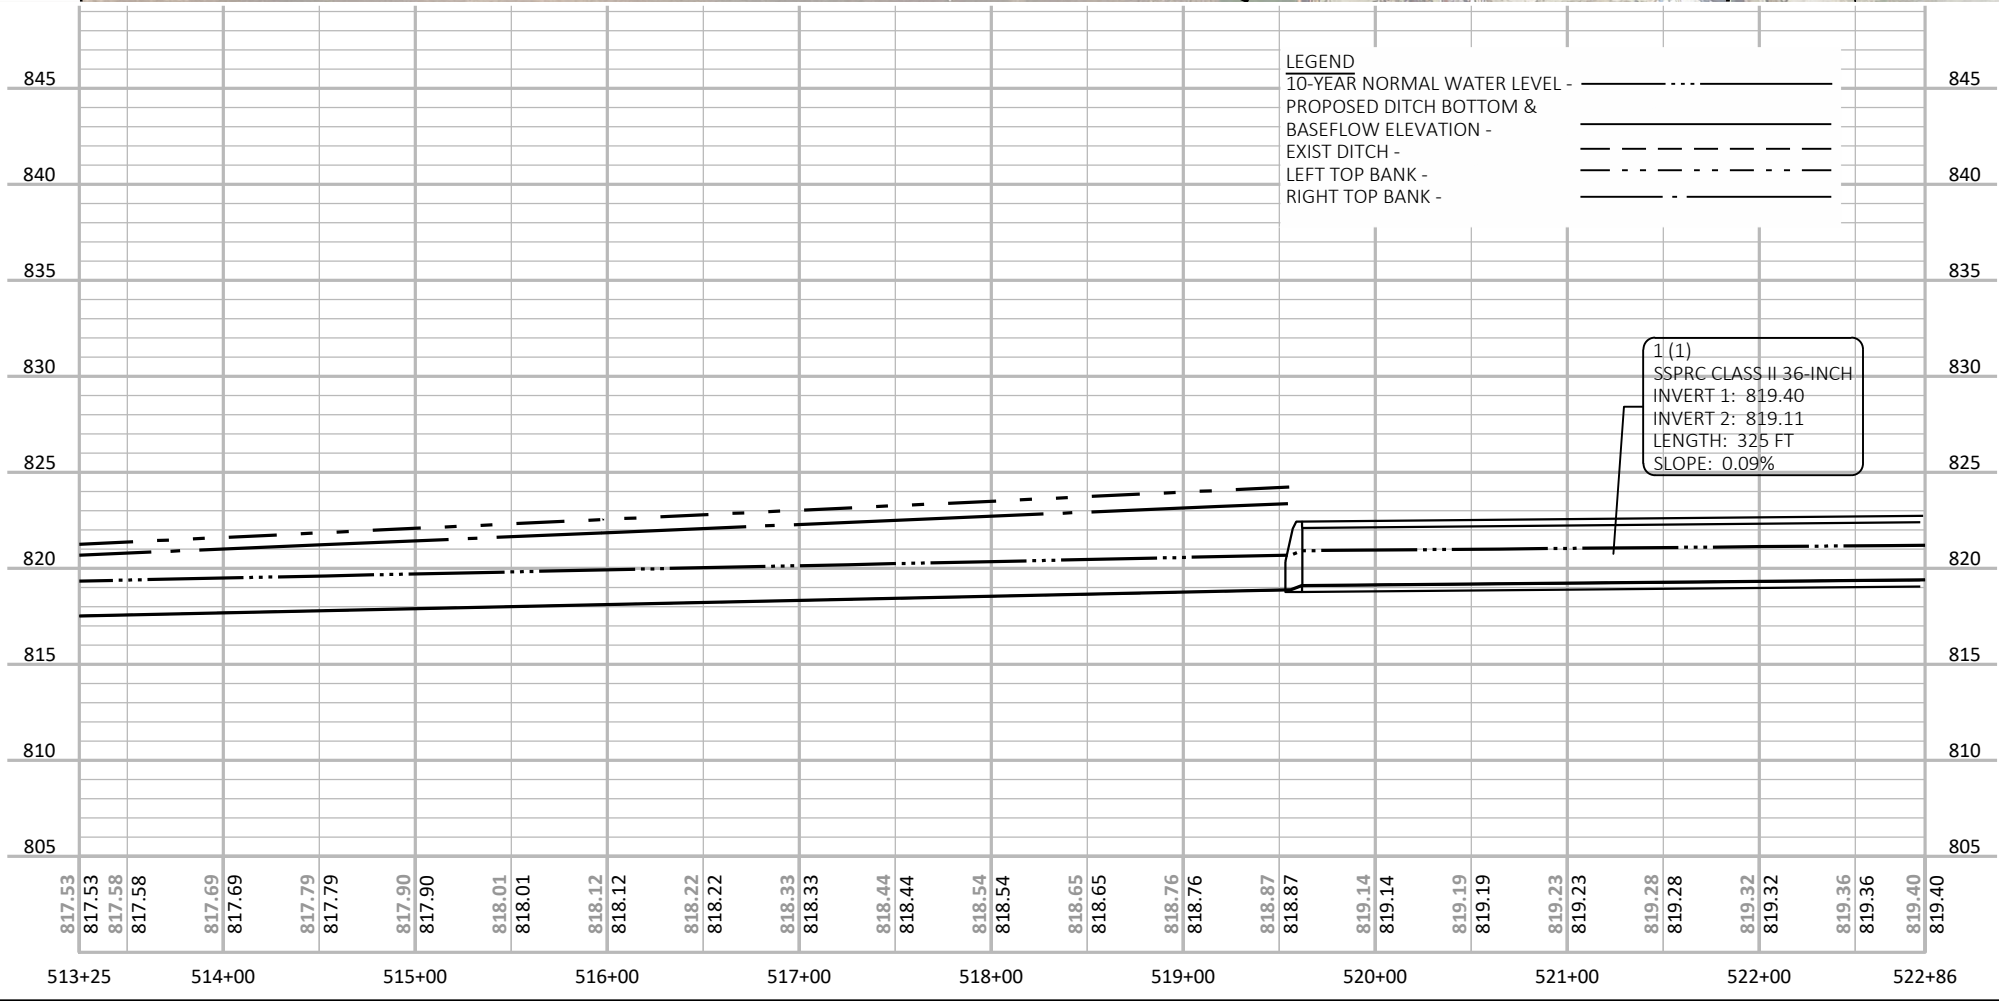

NORTH

0 50 100

DRAWING SCALE

DUCK CREEK DISTRCIT ANNEXATION DRAINAGE BOARD OUTAGAMIE COUNTY, WI

Omni
ASSOCIATES
a Westwood company

ONE SYSTEMS DRIVE
APPLETON, WI 54914
(920) 735-6900

REV.	DATE	DESCRIPTION
1	11/10/2023	ADDED CULVERT AND STRUCTURE LABELS

SHEET DESCRIPTION

D14A PLAN AND PROFILE

PROJECT MANAGER: RDG



PROJ NO: M1485A17

DATE: 10/22/2020

DRAWING NO.

C258

File Name: F:\Municipal\Jobs\M1485A17 - Drainage Board\Civil 3D 2018 DC\SheetsPlan\Duck-Creek-Drainage-PlanProfile_culverts.dwg
Plotted By: KASEPPANEN on 06/17/2024 at 10:31 AM

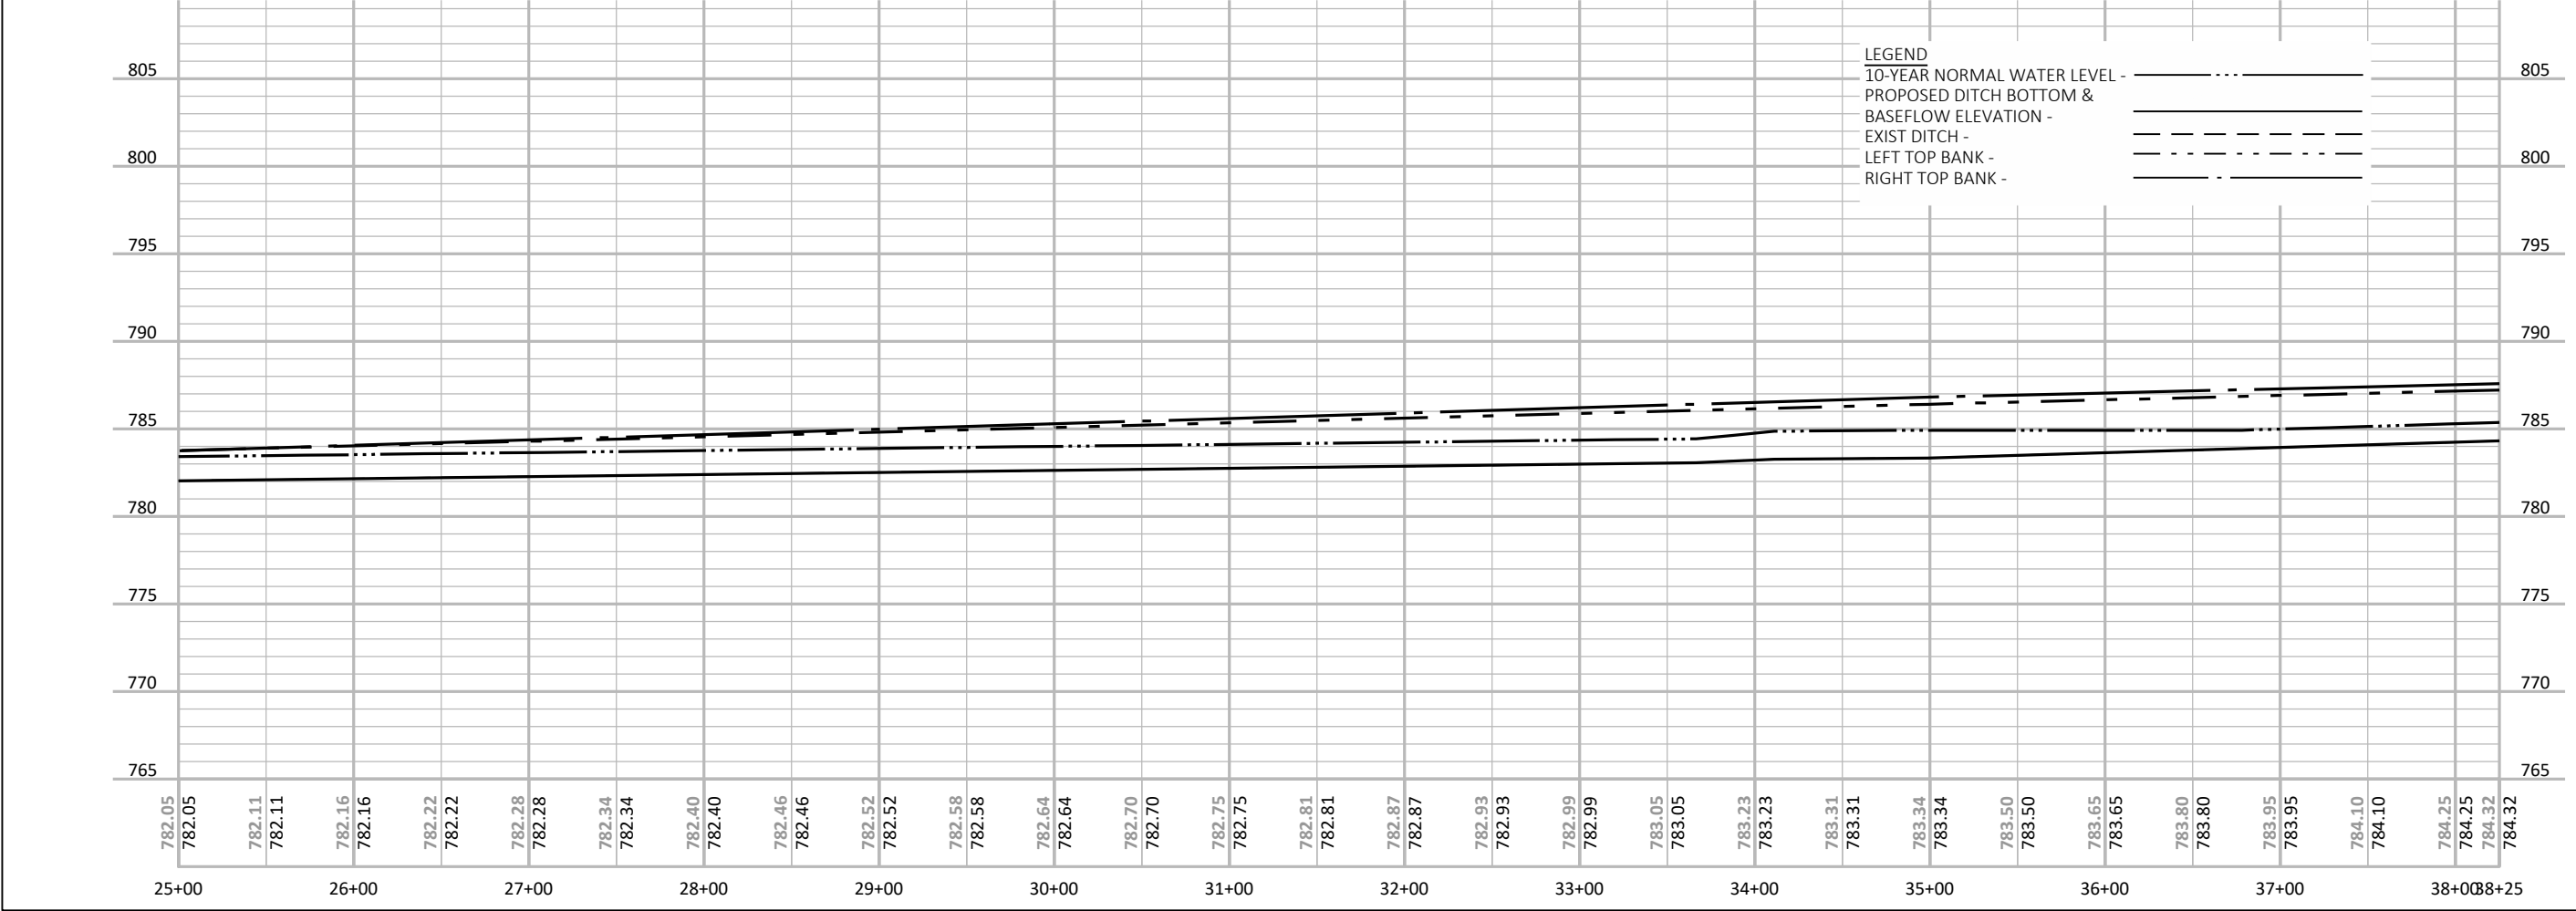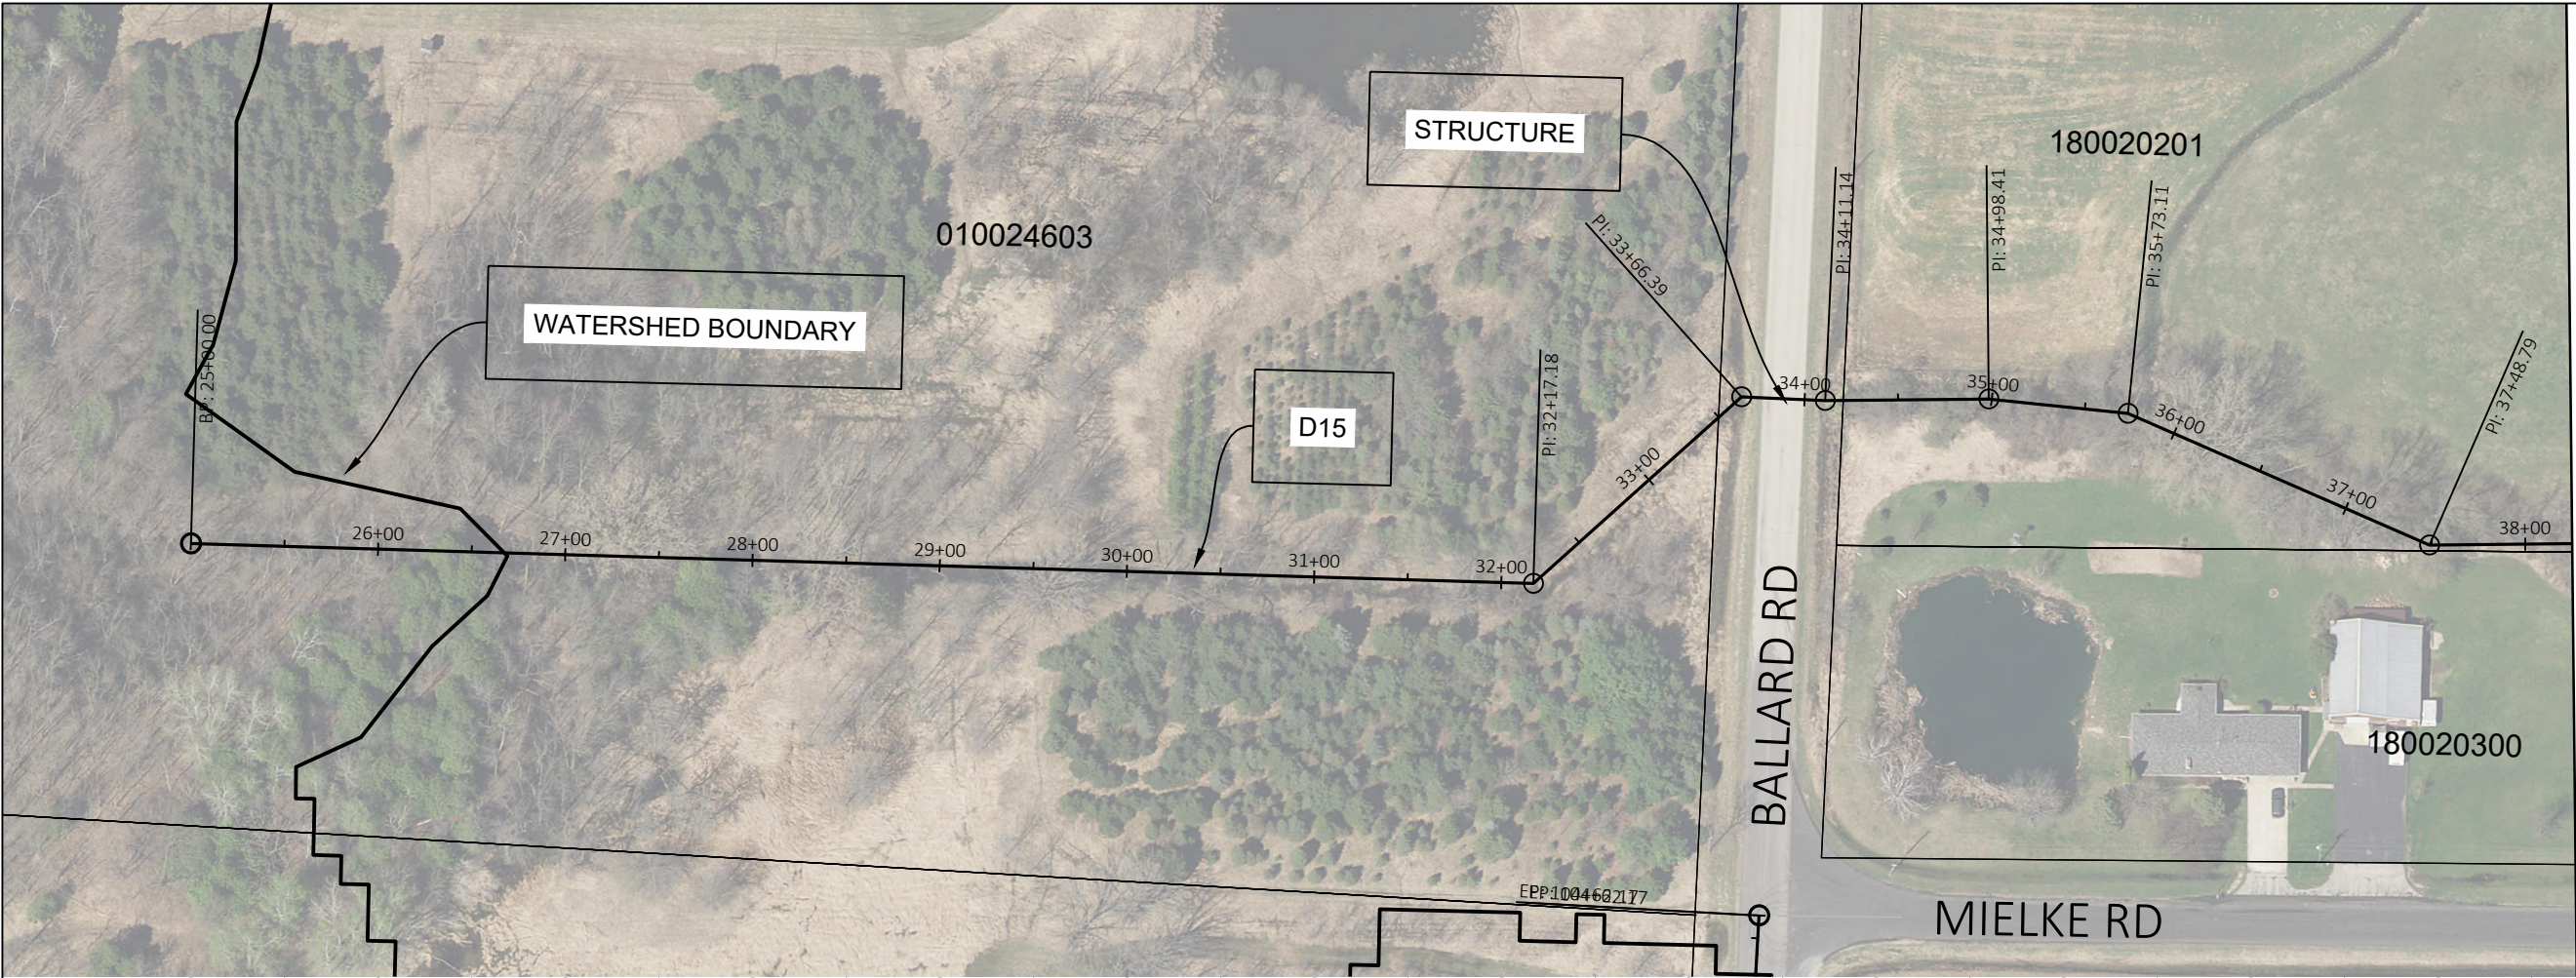

LEGEND

10-YEAR NORMAL WATER LEVEL -	
PROPOSED DITCH BOTTOM & BASEFLOW ELEVATION -	—————
EXIST DITCH -	—————
LEFT TOP BANK -	—————
RIGHT TOP BANK -	- . - . - .



NORTH

0 50 100

DRAWING SCALE

DUCK CREEK DISTRCIT ANNEXATION DRAINAGE BOARD OUTAGAMIE COUNTY, WI



ASSOCIATES
a Westwood company

ONE SYSTEMS DRIVE
APPLETON, WI 54914
(920) 735-6900

REV.	DATE	DESCRIPTION

SHEET DESCRIPTION

D15 PLAN AND PROFILE

PROJECT MANAGER: RDG




PROJ NO: M1485A17

DATE: 10/22/2020


DRAWING NO.

C259

© 2014 OMNI Associates, Inc. — This design, drawing and detail is the copyrighted property of OMNI Associates, Inc. No part shall be copied, duplicated, distributed or reproduced in any manner without written consent of OMNI Associates, Inc.

 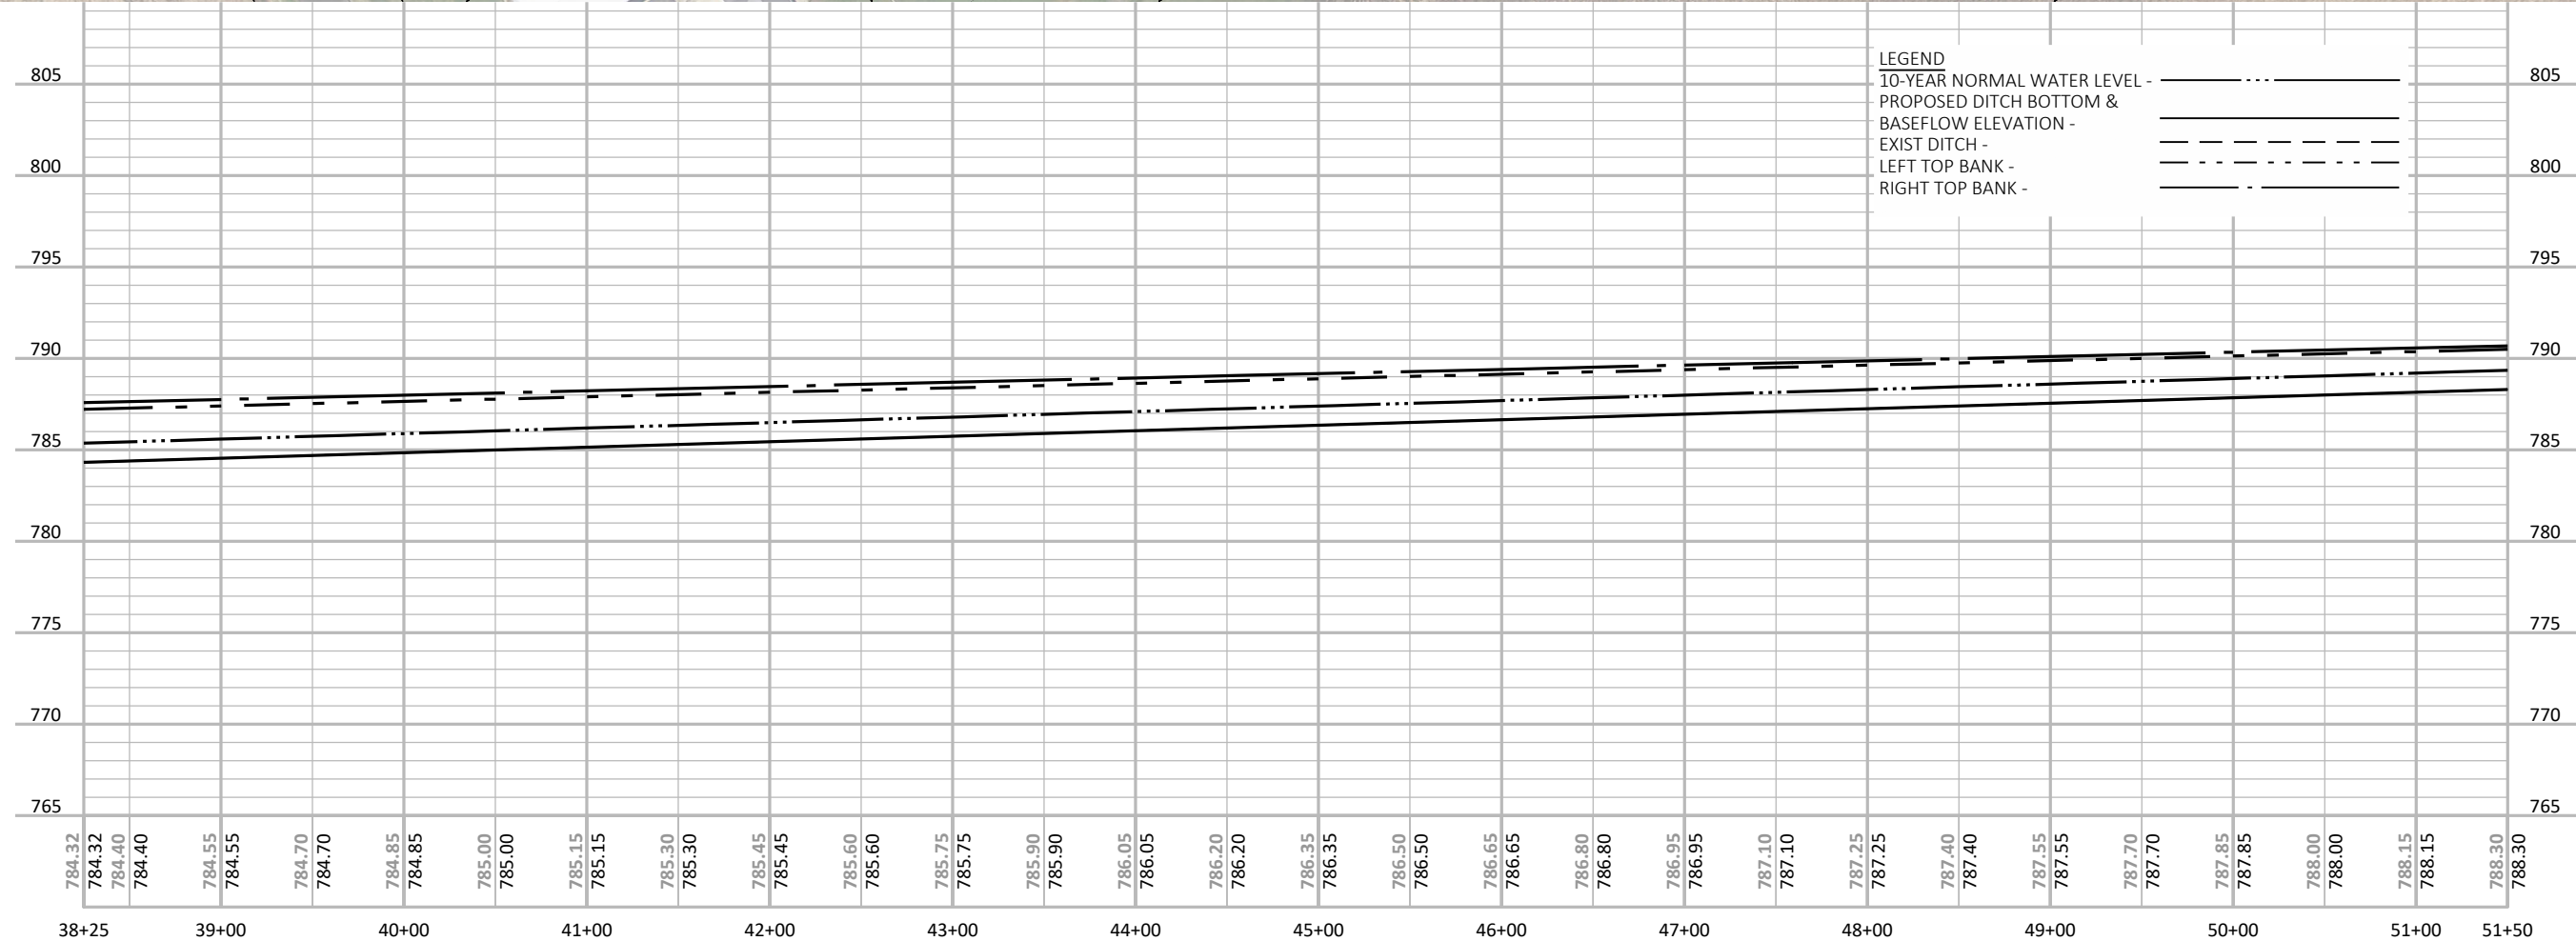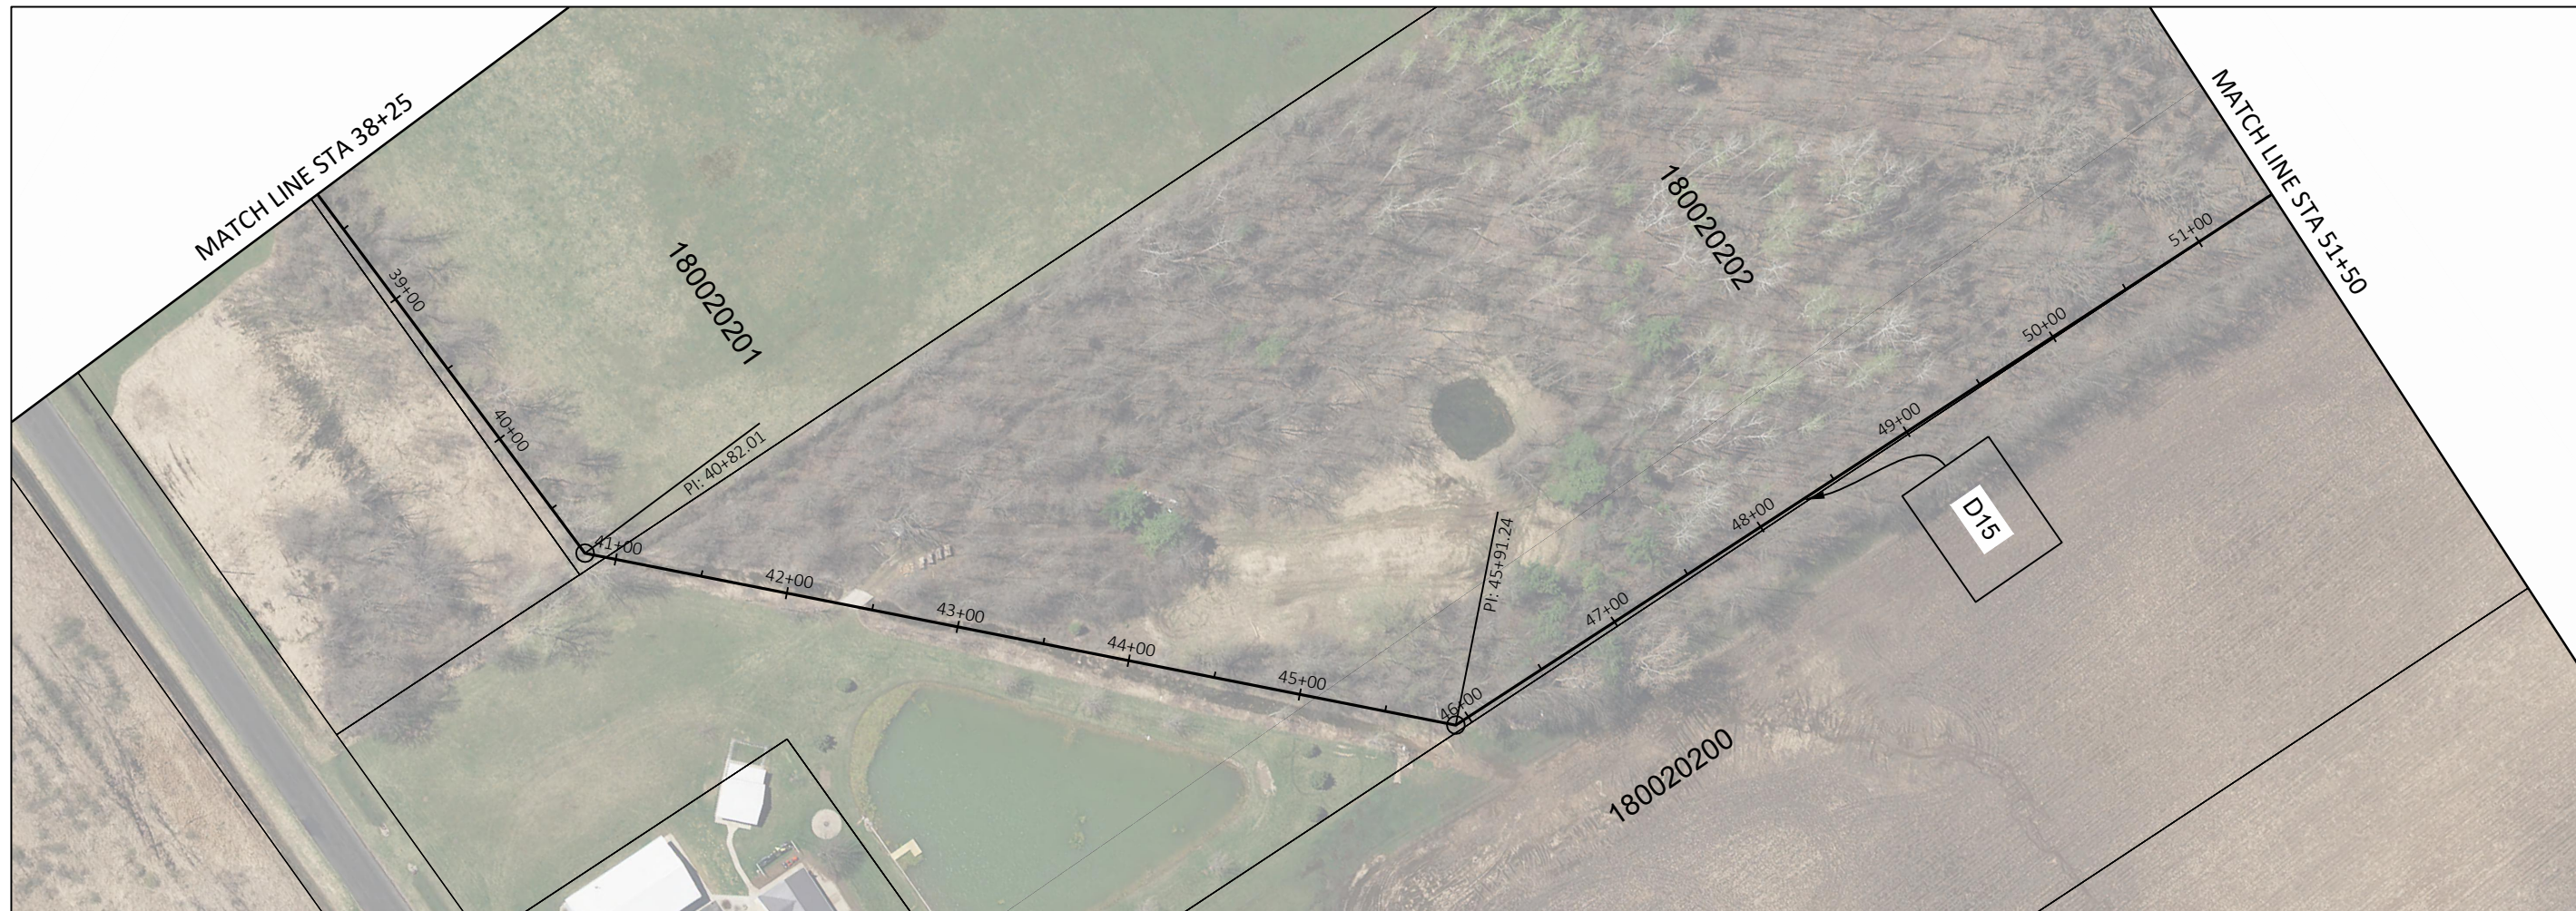

NORTH

 

**DUCK CREEK DISTRICT ANNEXATION
DRAINAGE BOARD
OUTAGAMIE COUNTY, WI**



ONE SYSTEMS DRIVE
APPLETON, WI 54914
(920) 735-6900

[illegible]

SHEET DESCRIPTION

D15 PLAN AND PROFILE



PROJECT MANAGER: RDG


PROJ NO: M1525A19

DATE: 11/19/2019

DRAWING NO.

C260

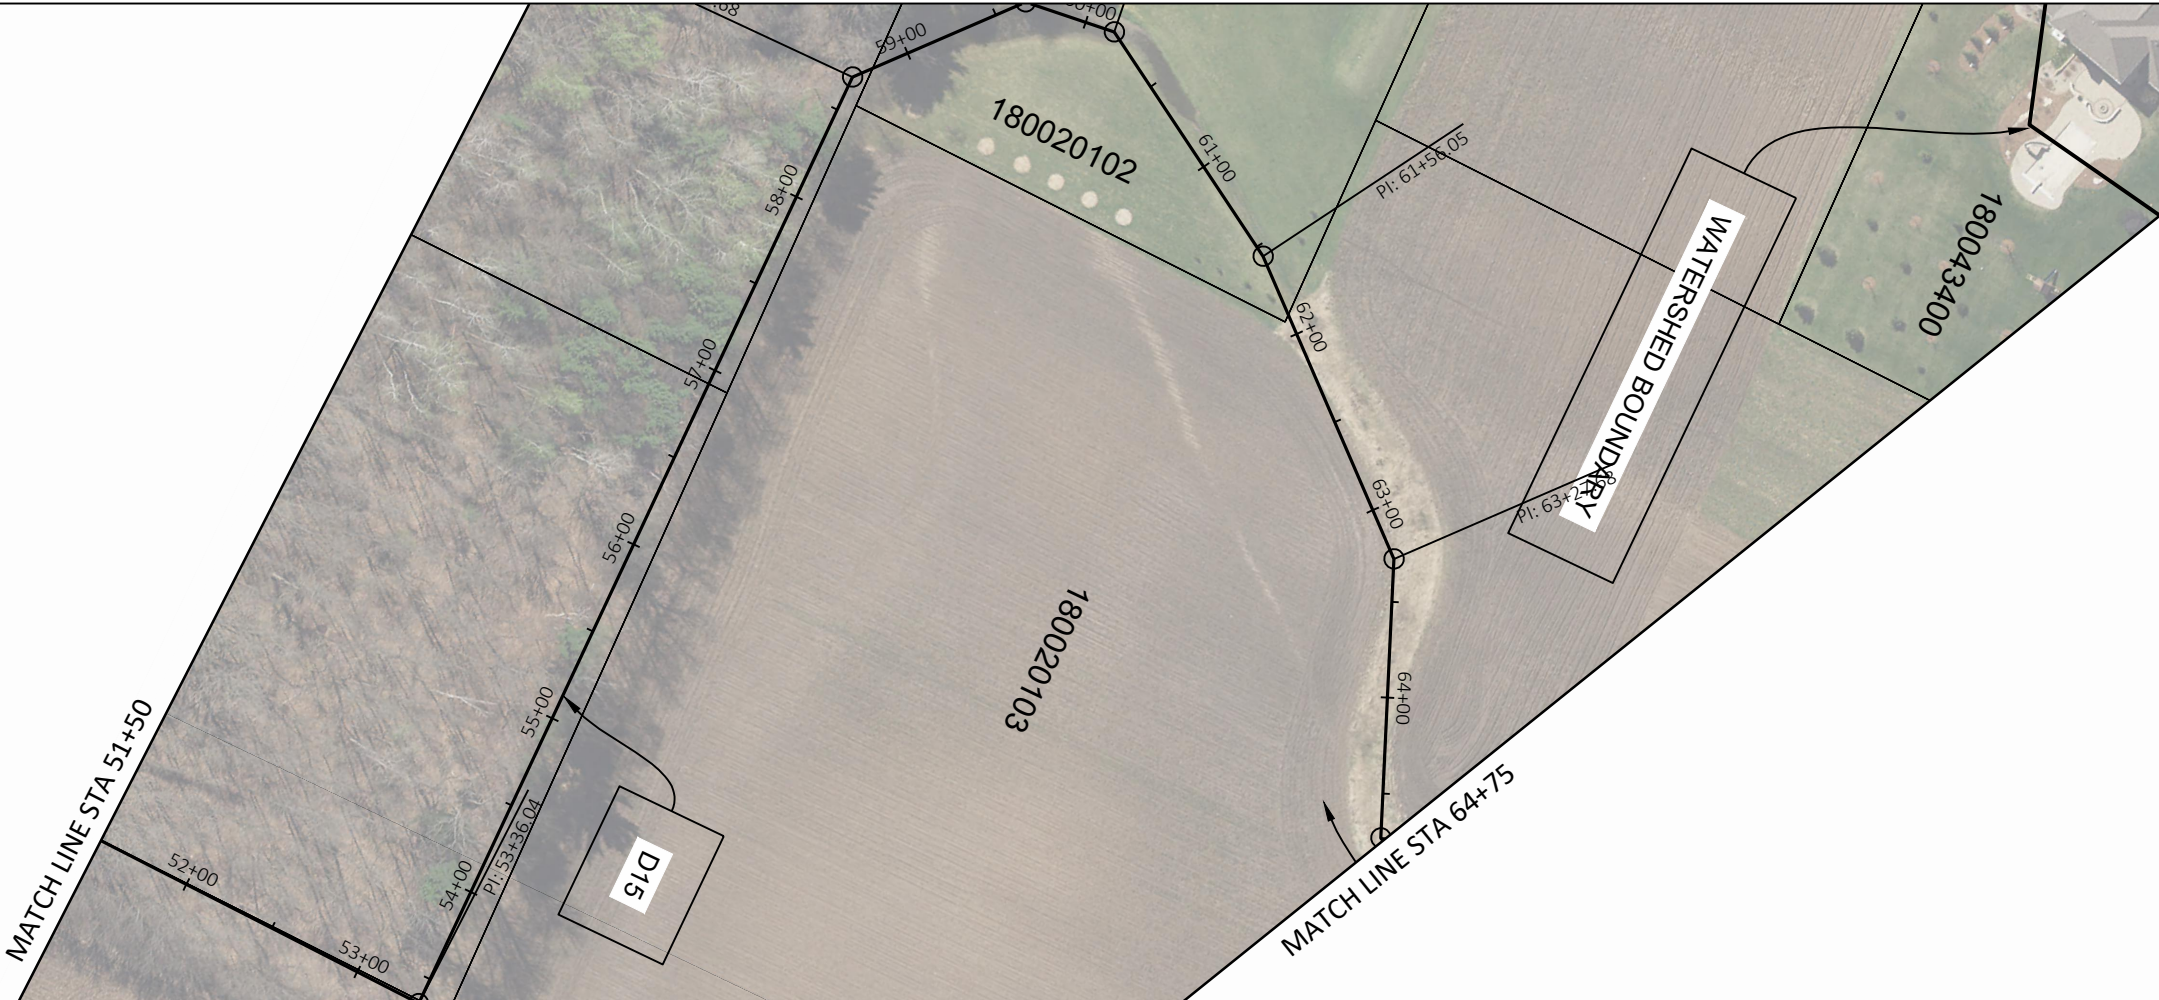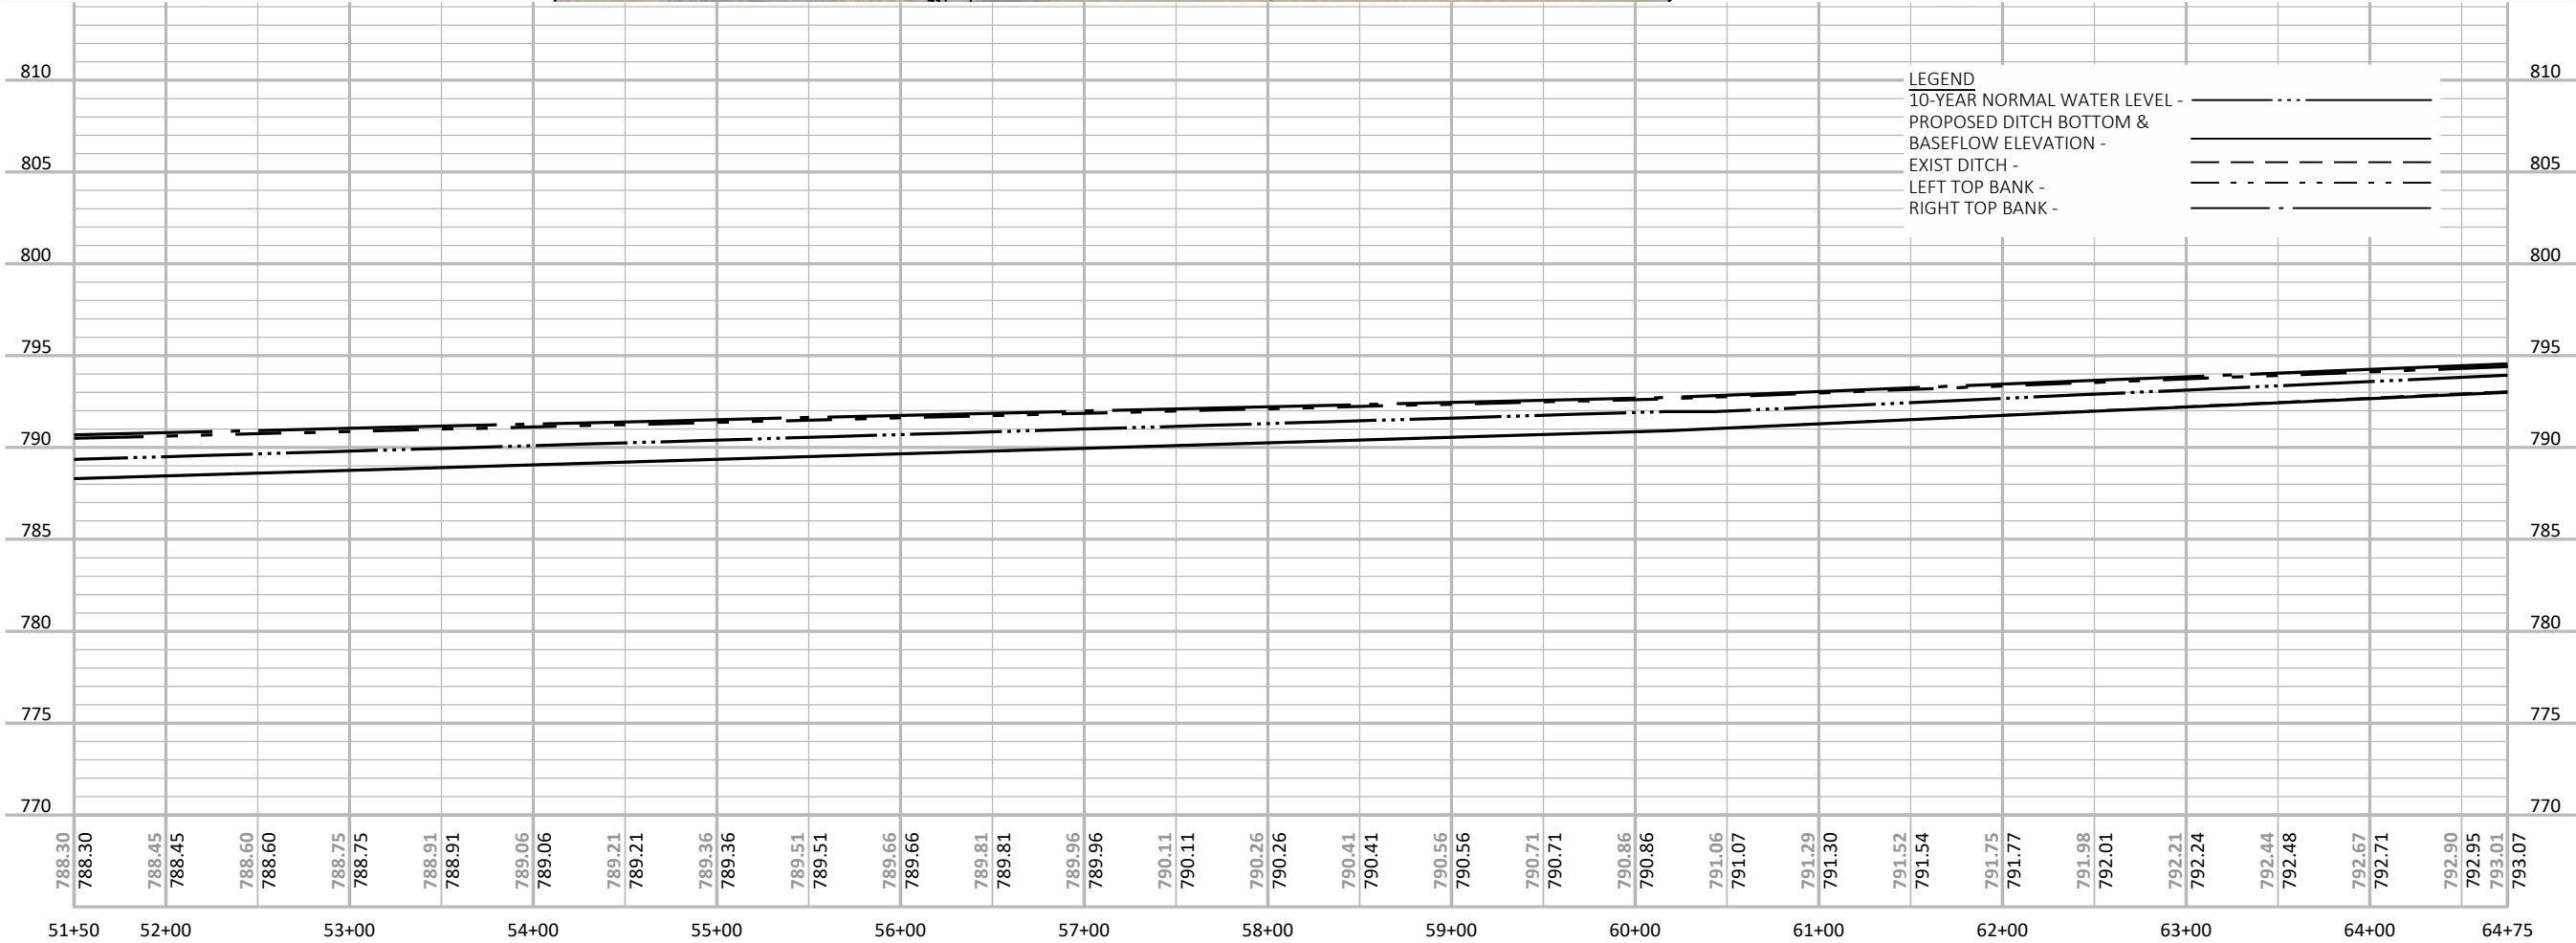

 

NORTH

0 50 100

DRAWING SCALE

DUCK CREEK DISTRCIT ANNEXATION DRAINAGE BOARD OUTAGAMIE COUNTY, WI



Omni
ASSOCIATES
a Westwood company

ONE SYSTEMS DRIVE
APPLETON, WI 54914
(920) 735-6900

REV.	DATE	DESCRIPTION

SHEET DESCRIPTION

D15 PLAN AND PROFILE

PROJECT MANAGER: RDG




PROJ NO: M1485A17

DATE: 10/22/2020


DRAWING NO.

C261

File Name: F:\Municipal\Jobs\M1485A17 - Drainage Board\Civil 3D 2018 DC\SheetsPlan\Duck-Creek-Drainage-PlanProfile_culverts.dwg
Plotted By: KASEPPANEN on 06/17/2024 at 10:37 AM

 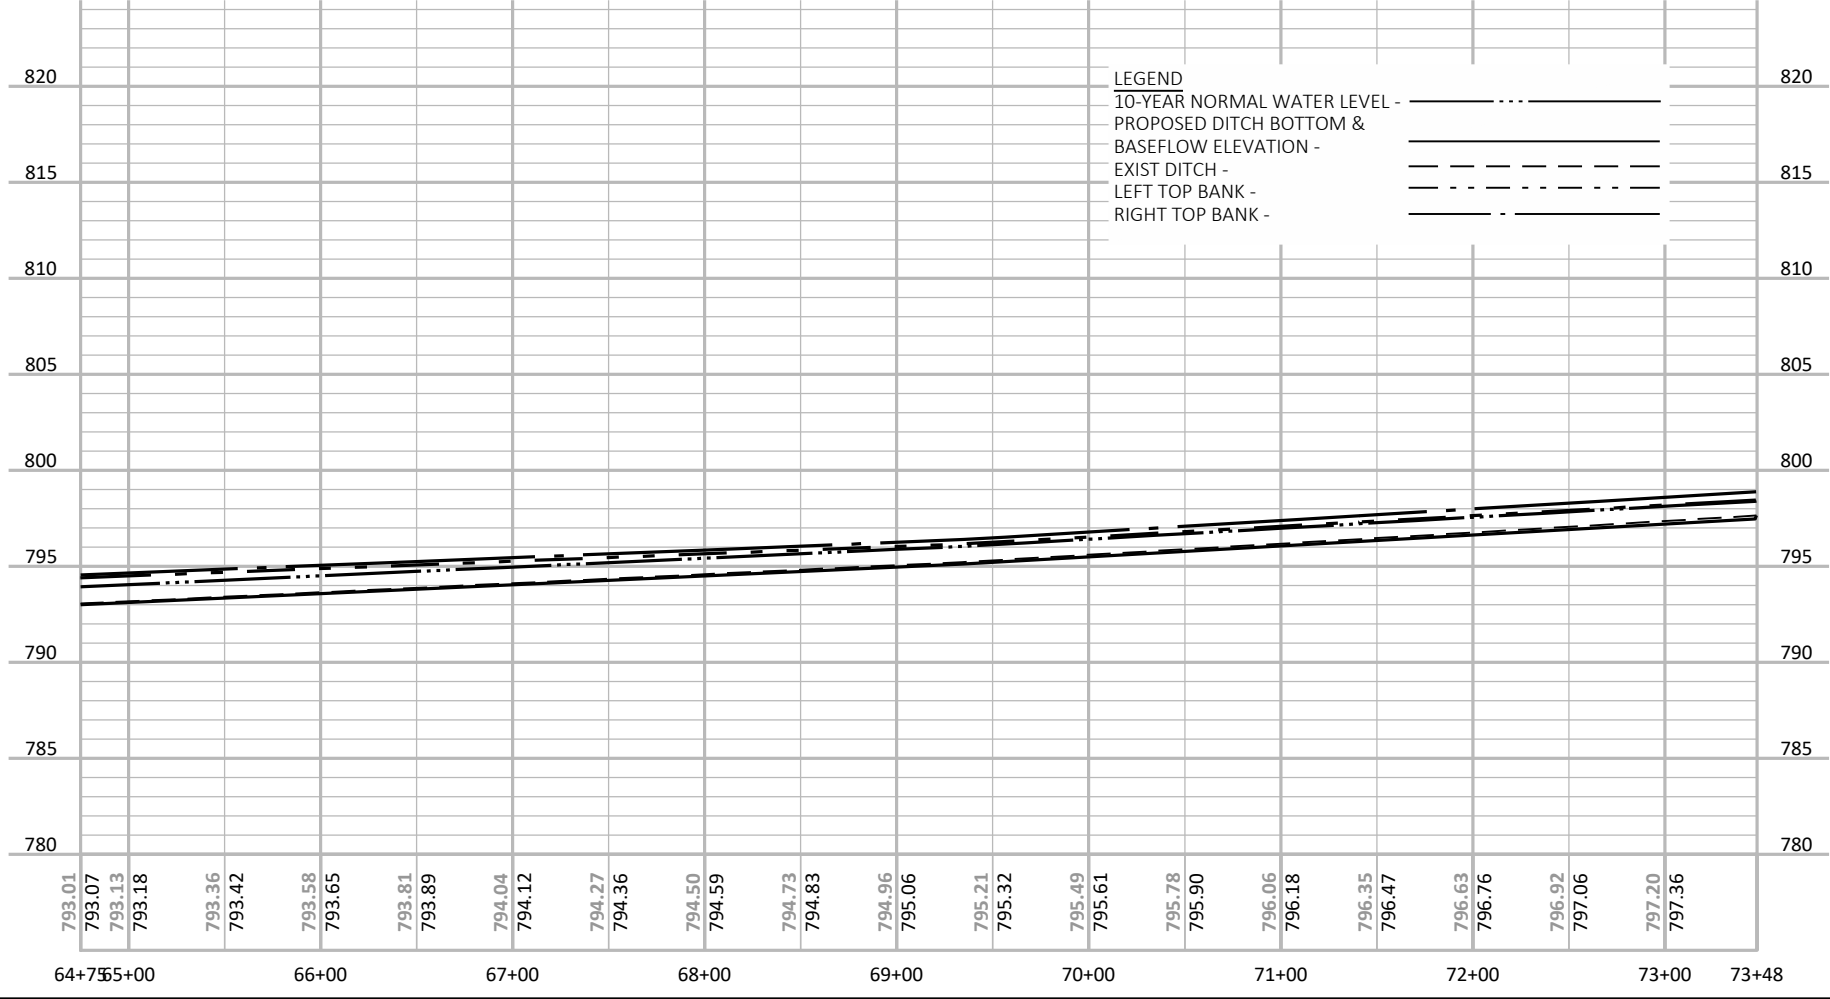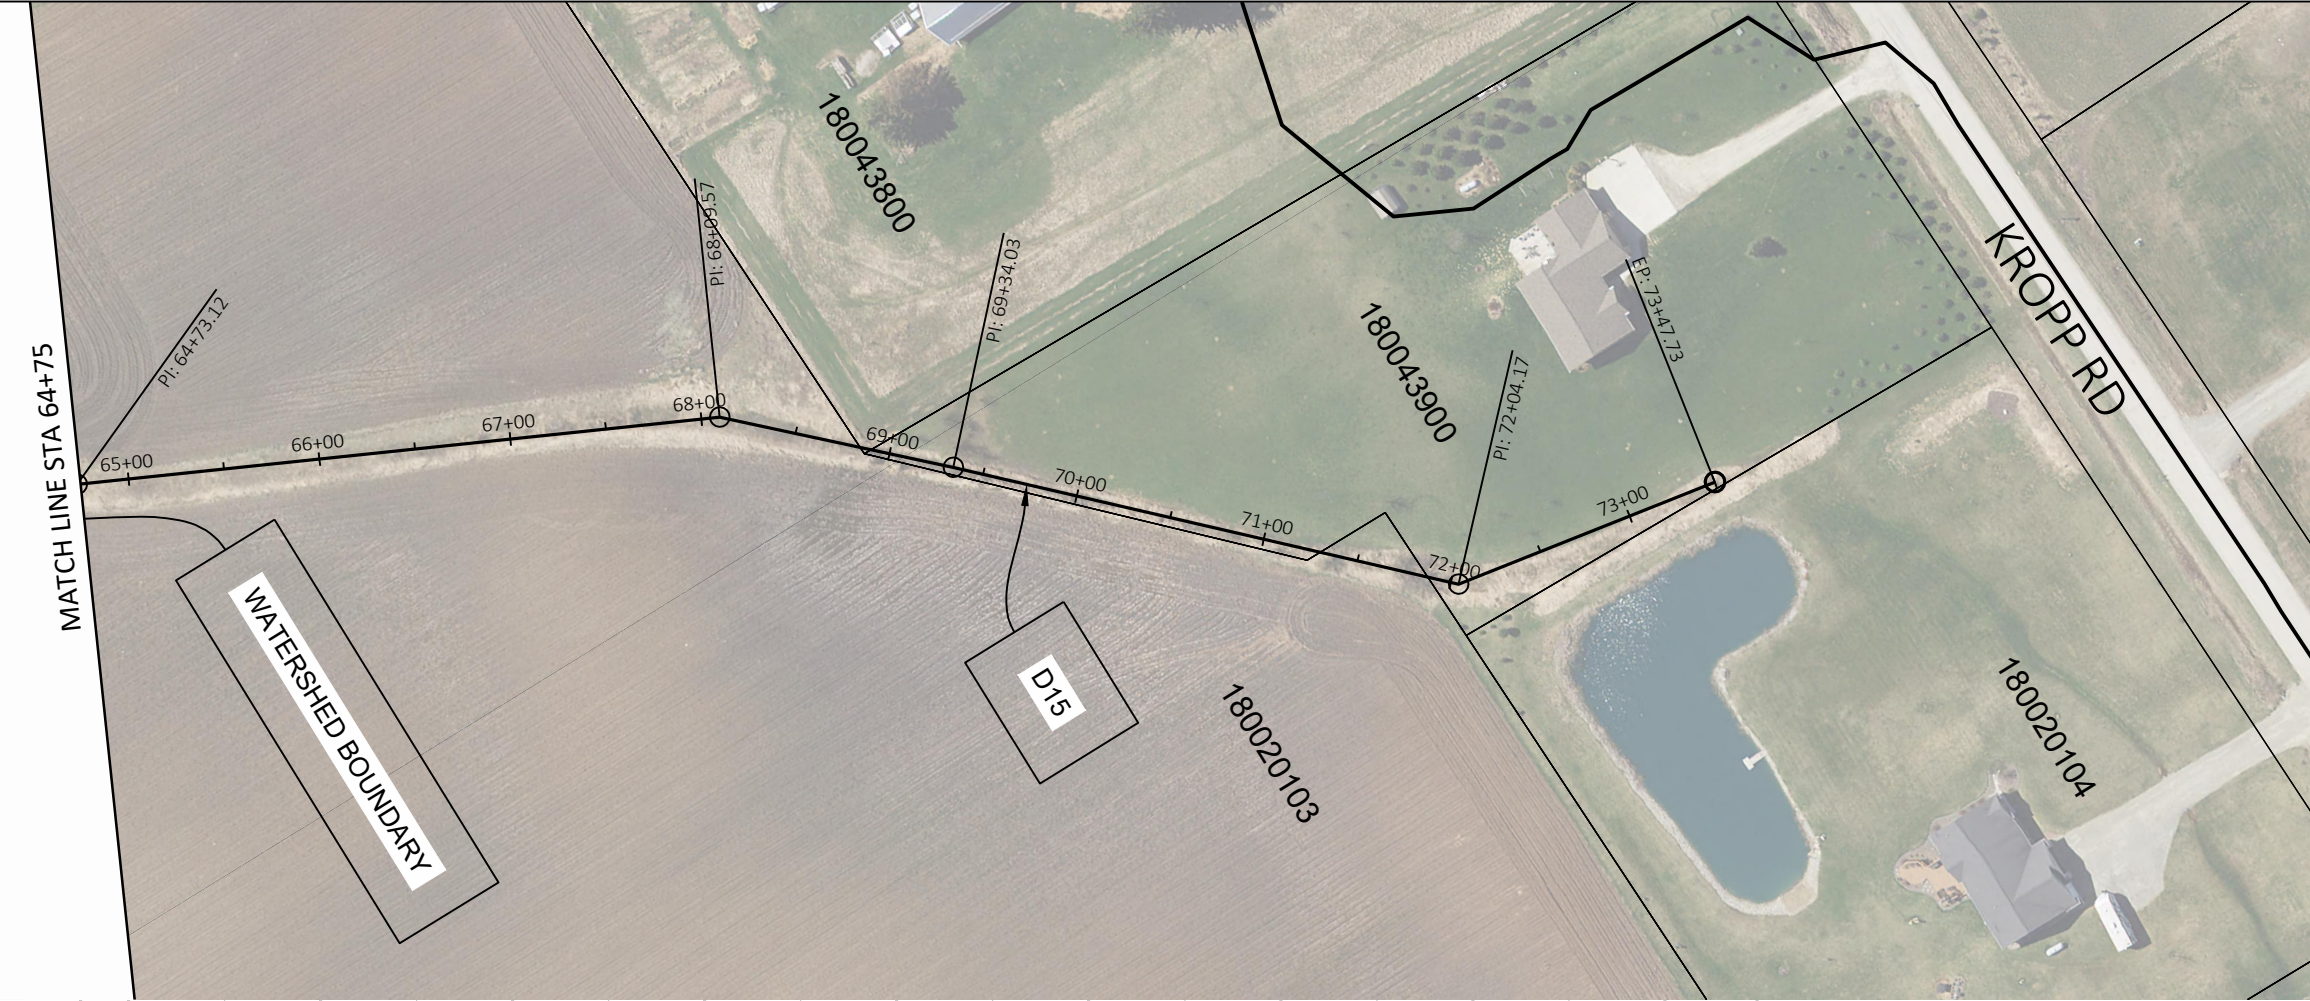

NORTH

 

DRAWING SCALE

DUCK CREEK DISTRCIT ANNEXATION DRAINAGE BOARD OUTAGAMIE COUNTY, WI

Omni
ASSOCIATES
a Westwood company

ONE SYSTEMS DRIVE
APPLETON, WI 54914
(920) 735-6900

REV.	DATE	DESCRIPTION

SHEET DESCRIPTION

D15 PLAN AND PROFILE

PROJECT MANAGER: RDG

PROJ NO: M1485A17


DATE: 10/22/2020

DRAWING NO.


C262

© 2014 OMNI Associates, Inc. — This design, drawing and detail is the copyrighted property of OMNI Associates, Inc. No part shall be copied, duplicated, distributed or reproduced in any manner without written consent of OMNI Associates, Inc.


File Name: F:\Municipal\Jobs\M1485A17 - Drainage Board\Civil 3D 2018 DC\SheetsPlan\Duck-Creek-Drainage-PlanProfile_culverts.dwg
Plotted By: KASEPPANEN on 06/17/2024 at 10:38 AM

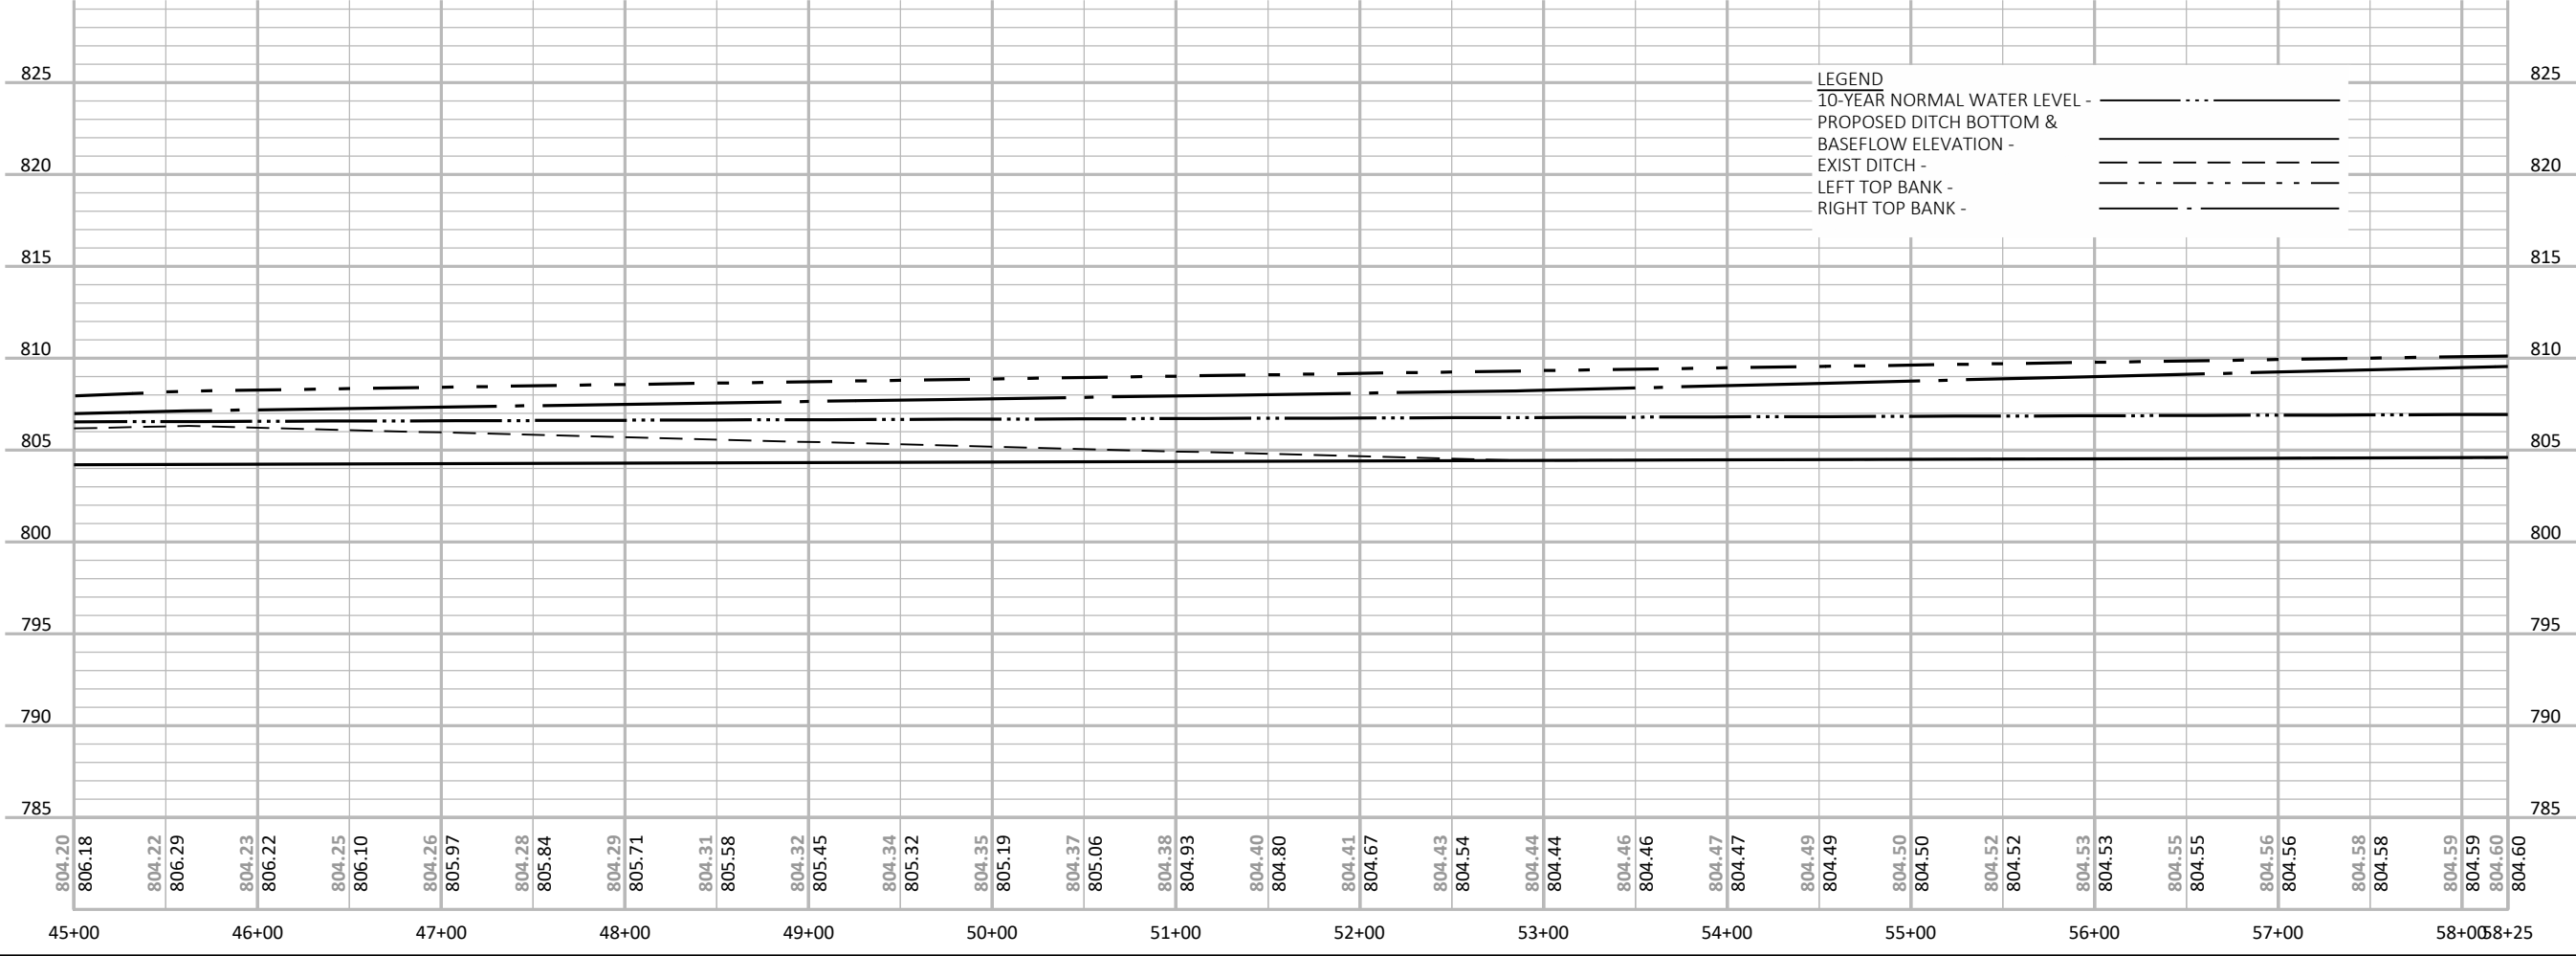

LEGEND
10-YEAR NORMAL WATER LEVEL -
PROPOSED DITCH BOTTOM & BASEFLOW ELEVATION - _____
EXIST DITCH - - - - -
LEFT TOP BANK - -
RIGHT TOP BANK - -

 

NORTH

 

DRAWING SCALE

DUCK CREEK DISTRCIT ANNEXATION DRAINAGE BOARD OUTAGAMIE COUNTY, WI



ONE SYSTEMS DRIVE
APPLETON, WI 54914
(920) 735-6900

REV.	DATE	DESCRIPTION

SHEET DESCRIPTION

D20 PLAN AND PROFILE

PROJECT MANAGER: RDG

PROJ NO: M1485A17


DATE: 10/22/2020


DRAWING NO.

C263

© 2014 OMNI Associates, Inc. — This design, drawing and detail is the copyrighted property of OMNI Associates, Inc. No part shall be copied, duplicated, distributed or reproduced in any manner without written consent of OMNI Associates, Inc.

File Name: F:\Municipal\Jobs\M1485A17 - Drainage Board\Civil 3D 2018 DC\SheetsPlan\Duck-Creek-Drainage-PlanProfile_culverts.dwg
Plotted By: KASEPPANEN on 06/17/2024 at 10:40 AM

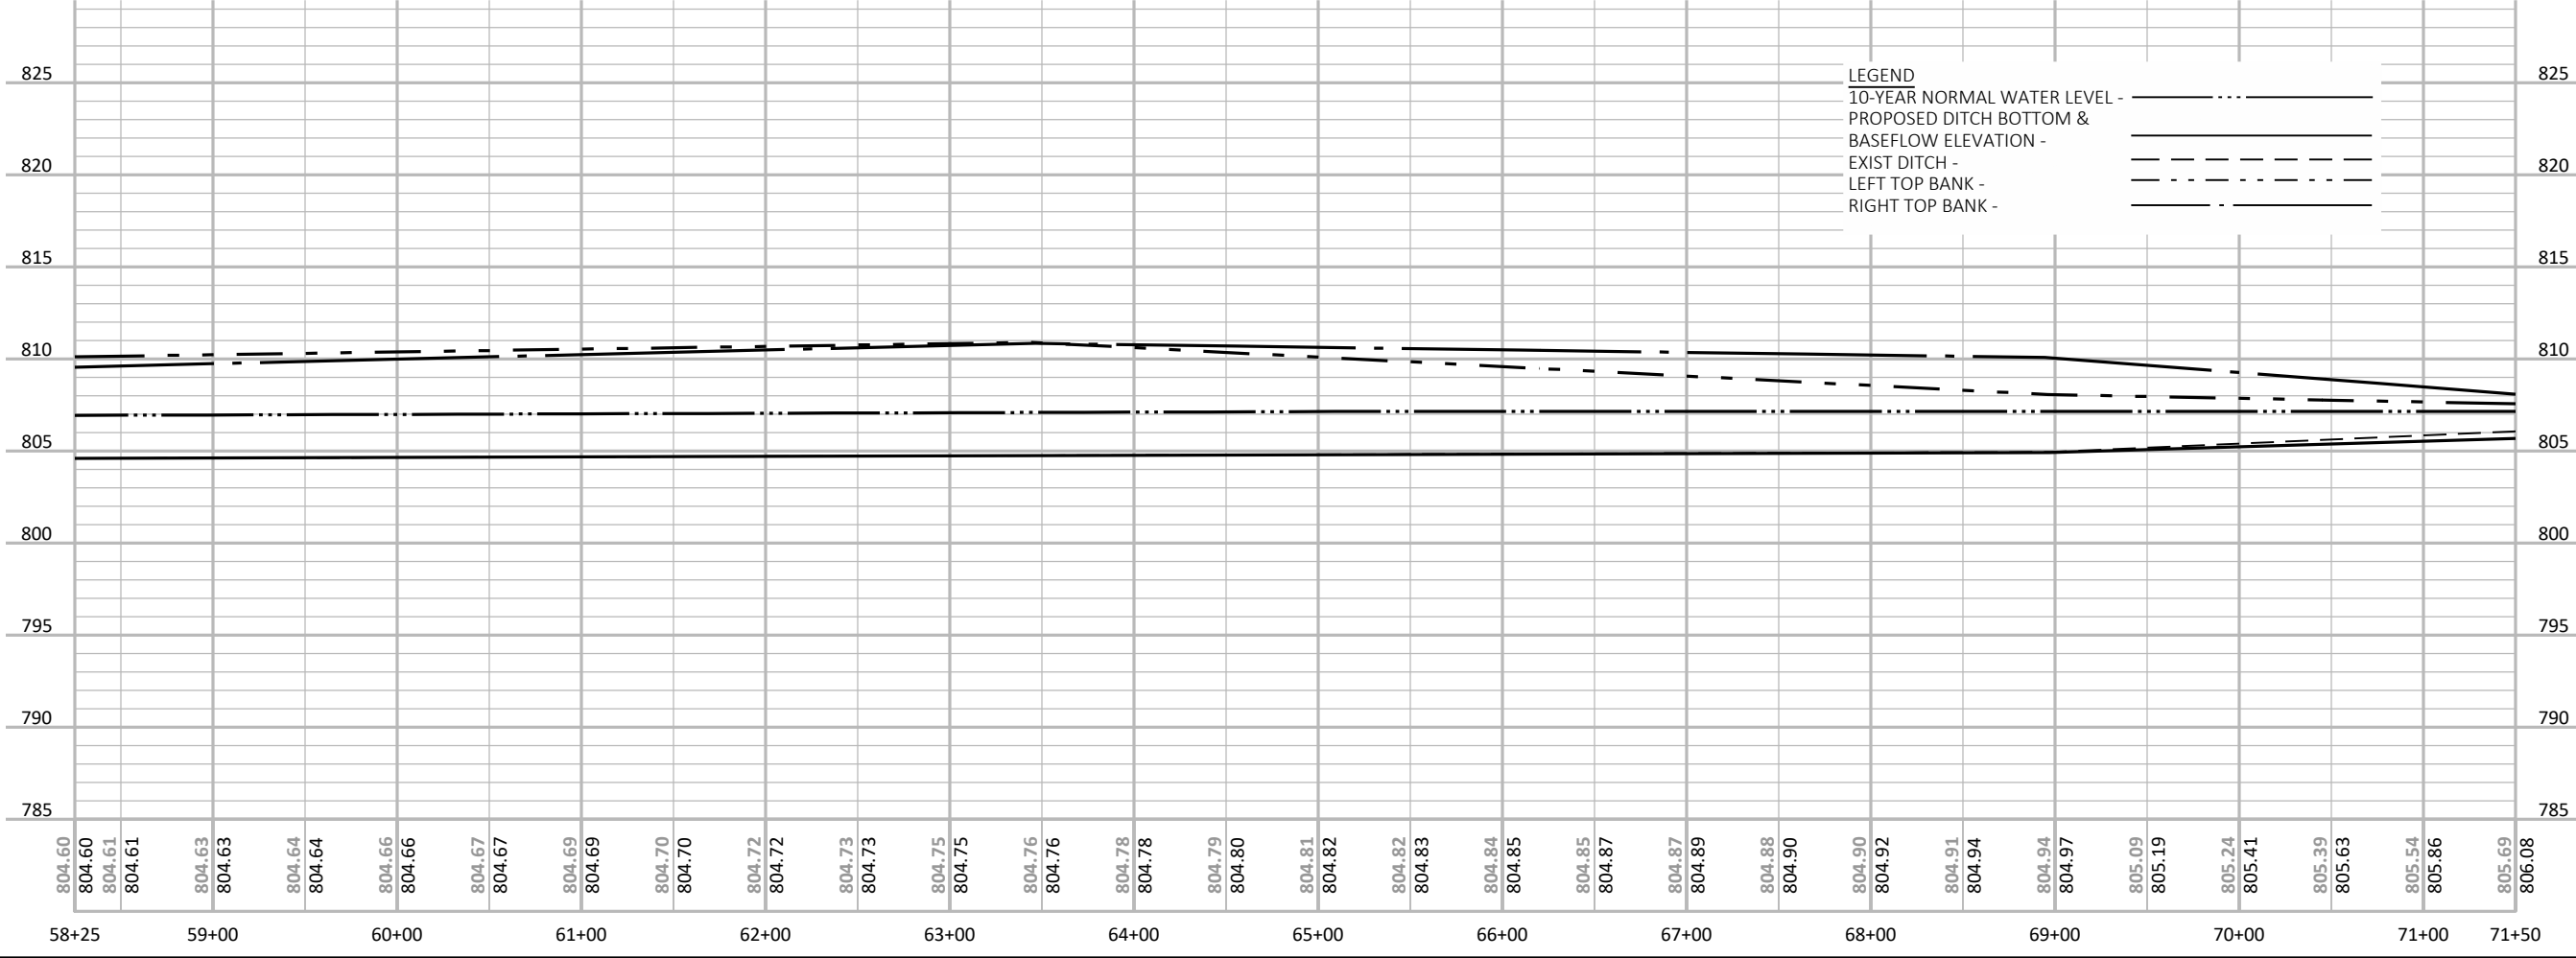

 

NORTH

0 50 100

DRAWING SCALE

DUCK CREEK DISTRCIT ANNEXATION DRAINAGE BOARD OUTAGAMIE COUNTY, WI



Omni ASSOCIATES
a Westwood company

ONE SYSTEMS DRIVE
APPLETON, WI 54914
(920) 735-6900

REV.	DATE	DESCRIPTION

SHEET DESCRIPTION

D20 PLAN AND PROFILE

PROJECT MANAGER: RDG

PROJ NO: M1485A17



DATE: 10/22/2020

DRAWING NO.

C264

© 2014 OMNI Associates, Inc. — This design, drawing and detail is the copyrighted property of OMNI Associates, Inc. No part shall be copied, duplicated, distributed or reproduced in any manner without written consent of OMNI Associates, Inc.

File Name: F:\Municipal\Jobs\M1485A17 - Drainage Board\Civil 3D 2018 DC\SheetsPlan\Duck-Creek-Drainage-PlanProfile_culverts.dwg
Plotted By: KASEPPANEN on 06/17/2024 at 10:41 AM

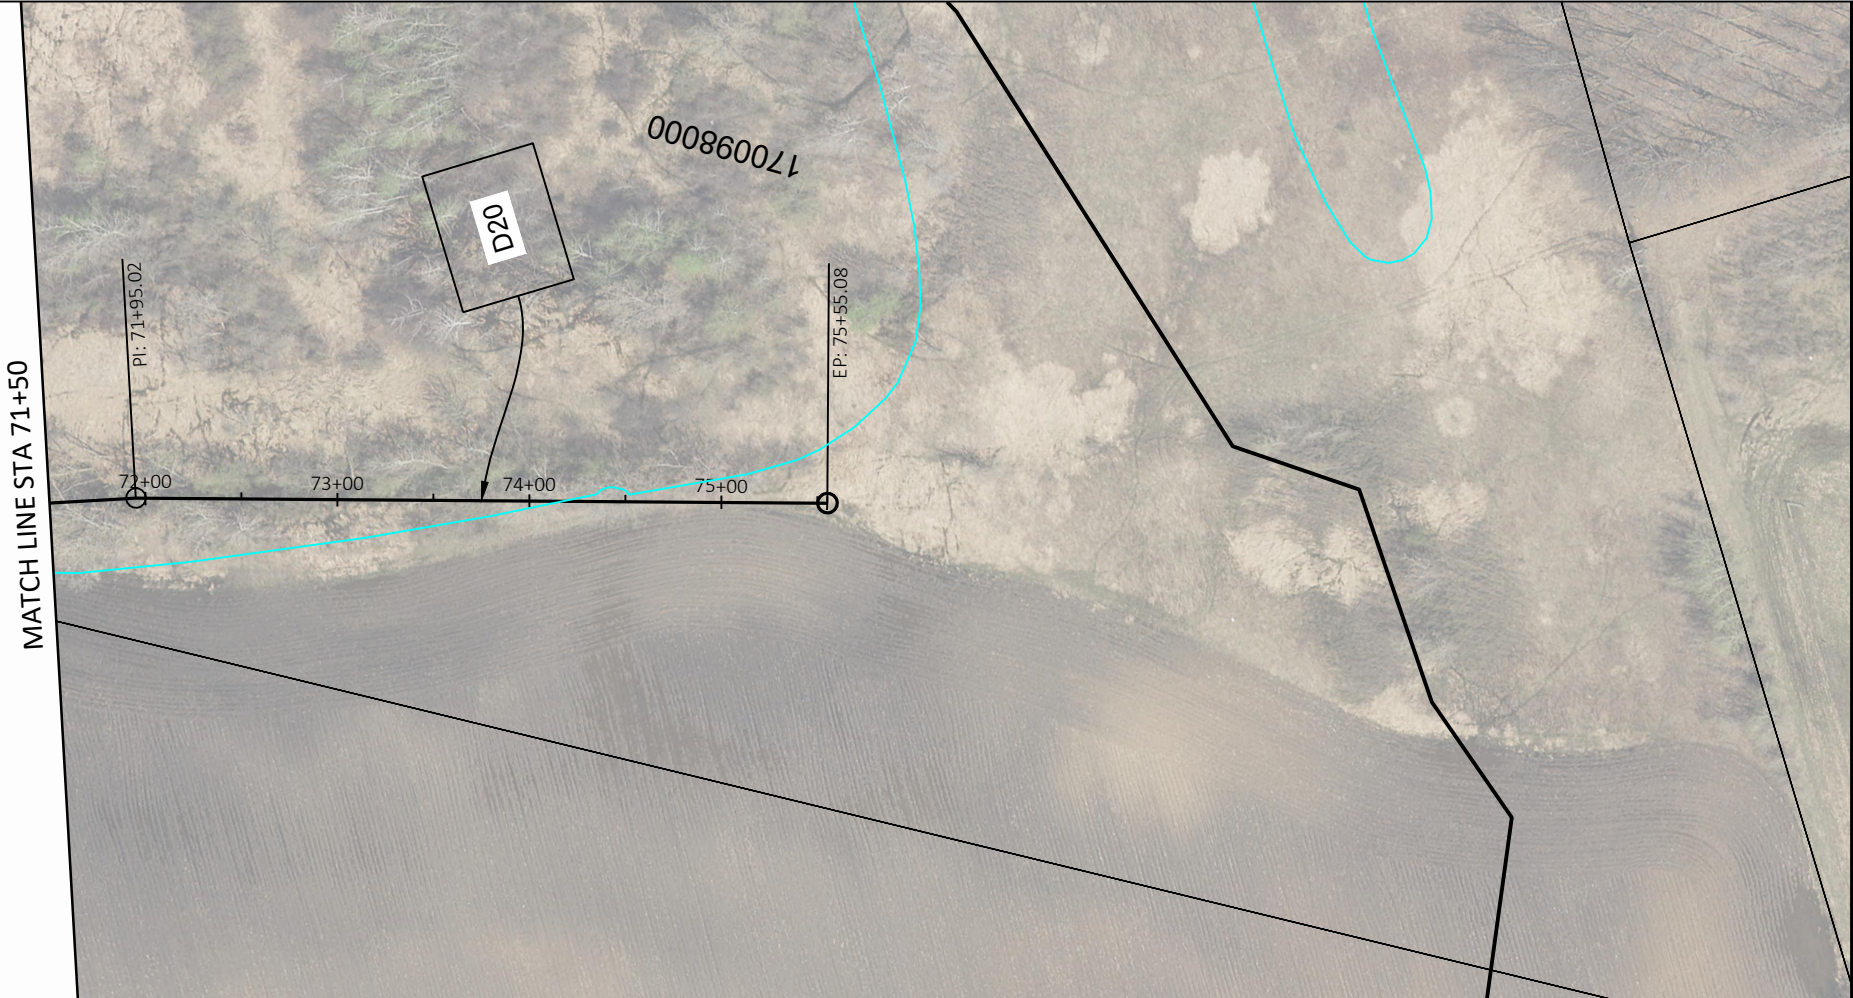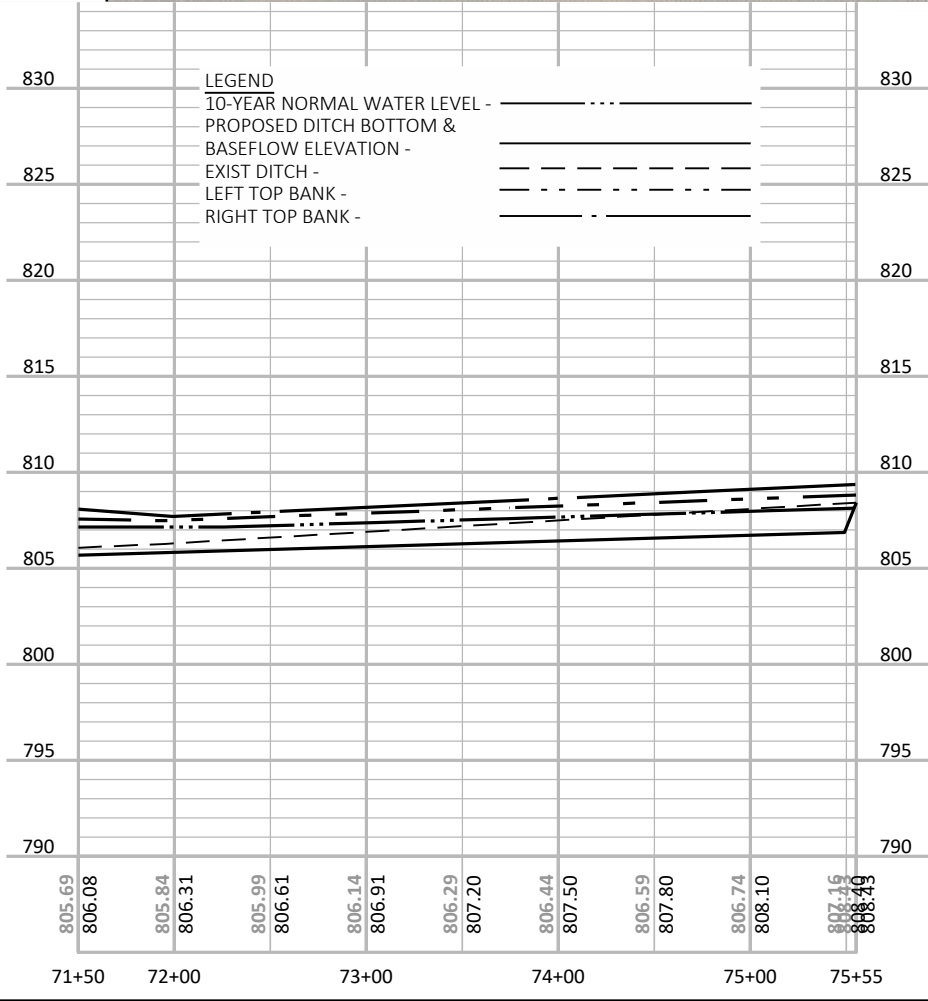

NORTH

0 50 100

DRAWING SCALE

DUCK CREEK DISTRCIT ANNEXATION DRAINAGE BOARD OUTAGAMIE COUNTY, WI

Omni
ASSOCIATES
a Westwood company

ONE SYSTEMS DRIVE
APPLETON, WI 54914
(920) 735-6900

REV.	DATE	DESCRIPTION

SHEET DESCRIPTION

D20 PLAN AND PROFILE

PROJECT MANAGER: RDG

PROJ NO: M1485A17


DATE: 10/22/2020

DRAWING NO.


C265

© 2014 OMNI Associates, Inc. — This design, drawing and detail is the copyrighted property of OMNI Associates, Inc. No part shall be copied, duplicated, distributed or reproduced in any manner without written consent of OMNI Associates, Inc.


File Name: F:\Municipal\Jobs\M1485A17 - Drainage Board\Civil 3D 2018 DC\SheetsPlan\Duck-Creek-Drainage-PlanProfile_culverts.dwg
Plotted By: KASEPPANEN on 06/17/2024 at 10:42 AM

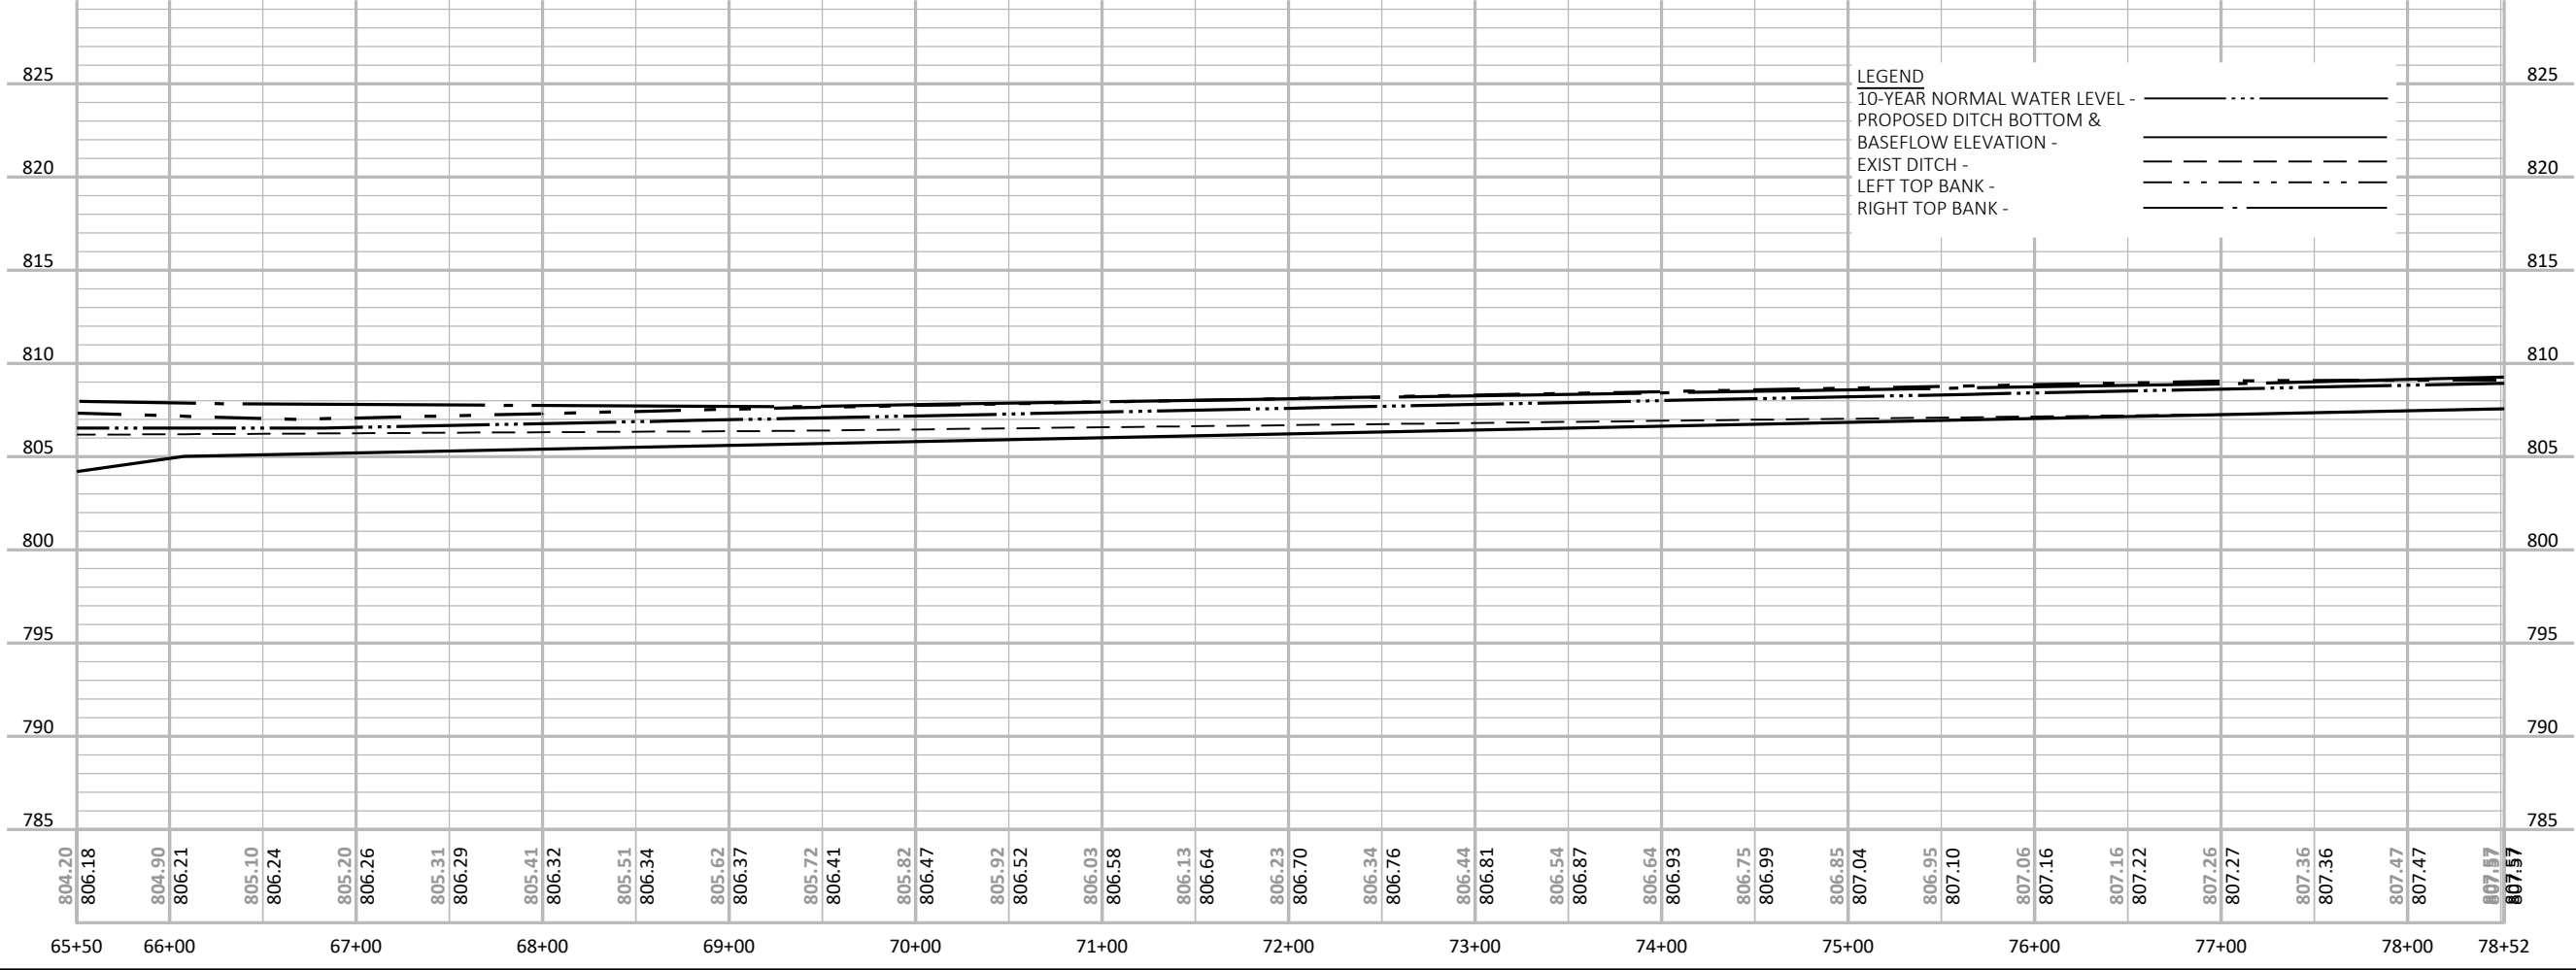

LEGEND
10-YEAR NORMAL WATER LEVEL -
PROPOSED DITCH BOTTOM &
BASEFLOW ELEVATION - _____
EXIST DITCH - - - - -
LEFT TOP BANK - - - - -
RIGHT TOP BANK - - . - .

 

NORTH

 

DRAWING SCALE

DUCK CREEK DISTRCIT ANNEXATION DRAINAGE BOARD OUTAGAMIE COUNTY, WI

Omni
ASSOCIATES
a Westwood company
ONE SYSTEMS DRIVE
APPLETON, WI 54914
(920) 735-6900

REV.	DATE	DESCRIPTION

SHEET DESCRIPTION


D22 PLAN AND PROFILE

PROJECT MANAGER: RDG
PROJ NO: M1525A19
DATE: 11/19/2019


DRAWING NO.
C266

© 2014 OMNI Associates, Inc. — This design, drawing and detail is the copyrighted property of OMNI Associates, Inc. No part shall be copied, duplicated, distributed or reproduced in any manner without written consent of OMNI Associates, Inc.

File Name: F:\Municipal\Jobs\M1485A17 - Drainage Board\Civil 3D 2018 DC\SheetsPlan\Duck-Creek-Drainage-X-Sections_culverts.dwg
Plotted By: KASEPPANEN on 06/20/2024 at 07:18 AM

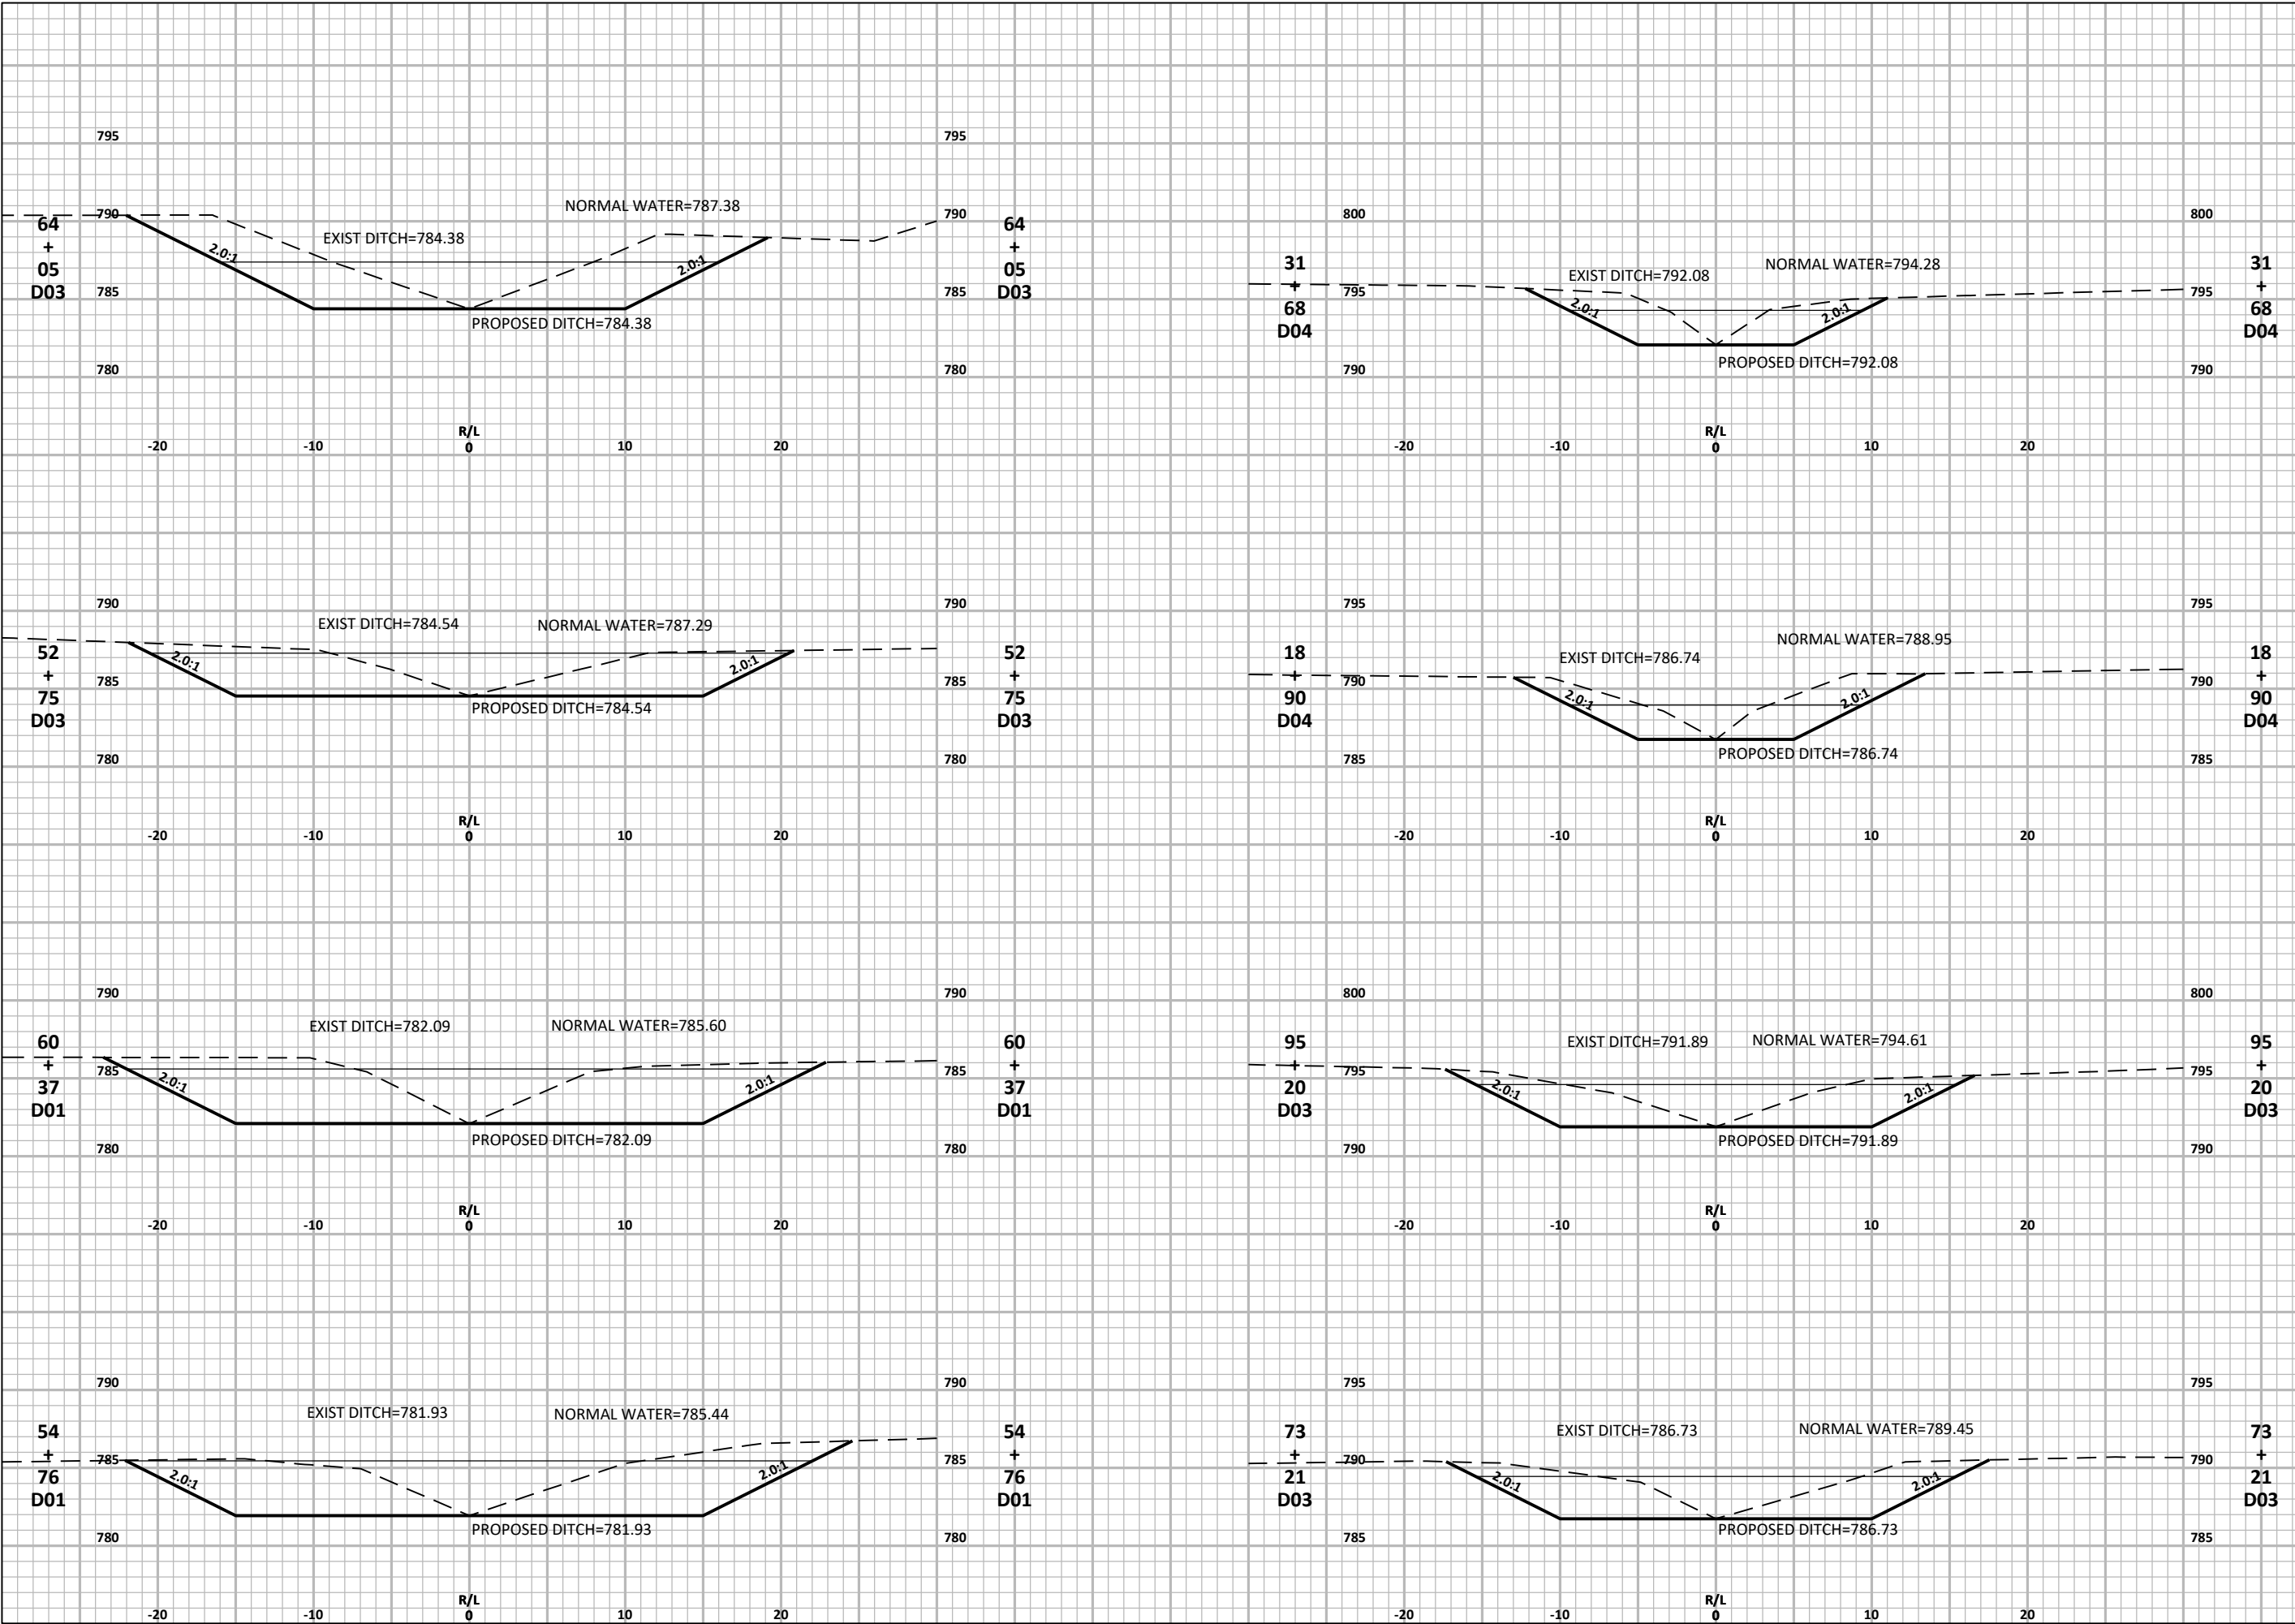

NORTH

 

DUCK CREEK DISTRICT ANEXATION DRAINAGE BOARD OUTAGAMIE COUNTY, WI



ONE SYSTEMS DRIVE
APPLETON, WI 54914
(920) 735-6900

REV.	DATE	DESCRIPTION

SHEET DESCRIPTION

**CROSS SECTIONS D01,
D03 and D04**

PROJECT MANAGER: RDG

PROJ NO: M1485A17


DATE: 11/02/2020

DRAWING NO.


C300

© 2014 OMNI Associates, Inc. - This design, drawing and detail is the copyrighted property of OMNI Associates, Inc. No part shall be copied, duplicated, distributed or reproduced in any manner without written consent of OMNI Associates, Inc.

File Name: F:\Municipal\Jobs\M1485A17 - Drainage Board\Civil 3D 2018 DC\SheetsPlan\Duck-Creek-Drainage-X-Sections_culverts.dwg
Plotted By: KASEPPANEN on 06/20/2024 at 07:20 AM

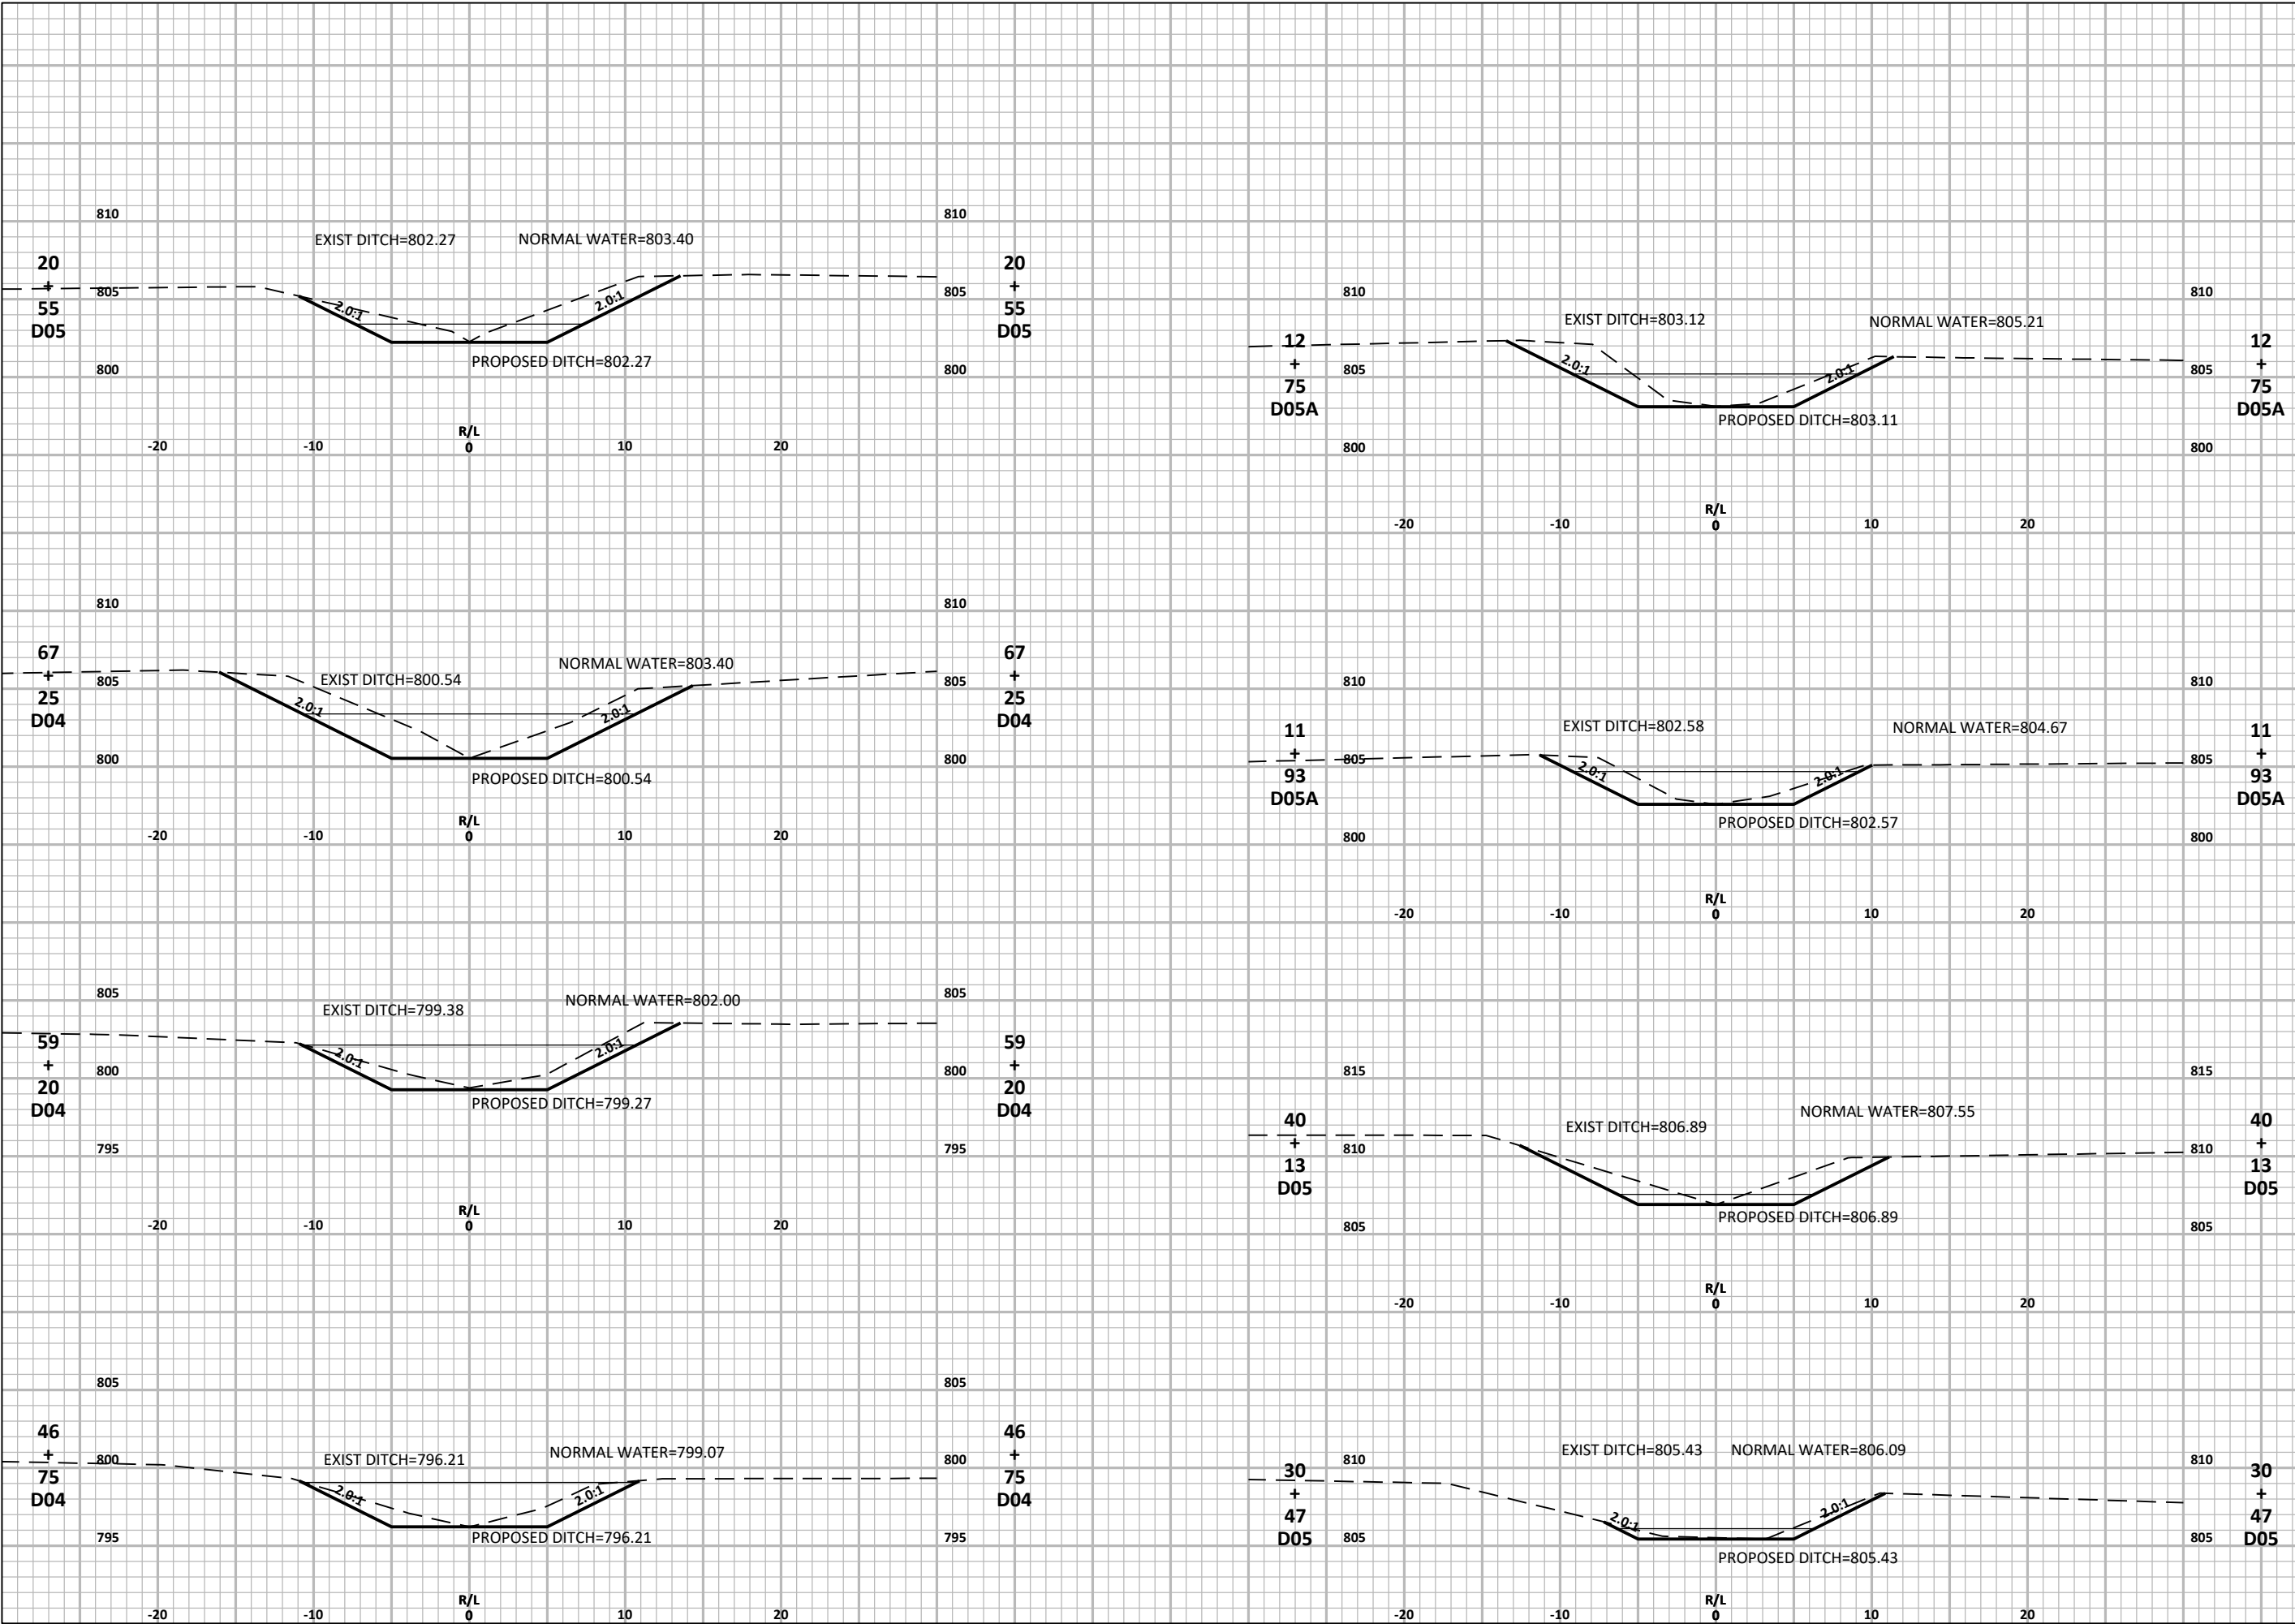

NORTH

 

**DUCK CREEK DISTRICT ANEXATION
DRAINAGE BOARD
OUTAGAMIE COUNTY, WI**



ONE SYSTEMS DRIVE
APPLETON, WI 54914
(920) 735-6900

REV.	DATE	DESCRIPTION

SHEET DESCRIPTION

**CROSS SECTIONS
D04, D05 and D05A**


PROJECT MANAGER: RDG
PROJ NO: M1485A17
DATE: 11/02/2020

DRAWING NO.


C301

© 2014 OMNI Associates, Inc. — This design, drawing and detail is the copyrighted property of OMNI Associates, Inc. No part shall be copied, duplicated, distributed or reproduced in any manner without written consent of OMNI Associates, Inc.

File Name: F:\Municipal\Jobs\M1485A17 - Drainage Board\Civil 3D 2018 DC\SheetsPlan\Duck-Creek-Drainage-X-Sections_culverts.dwg
Plotted By: KASEPPANEN on 06/20/2024 at 07:27 AM

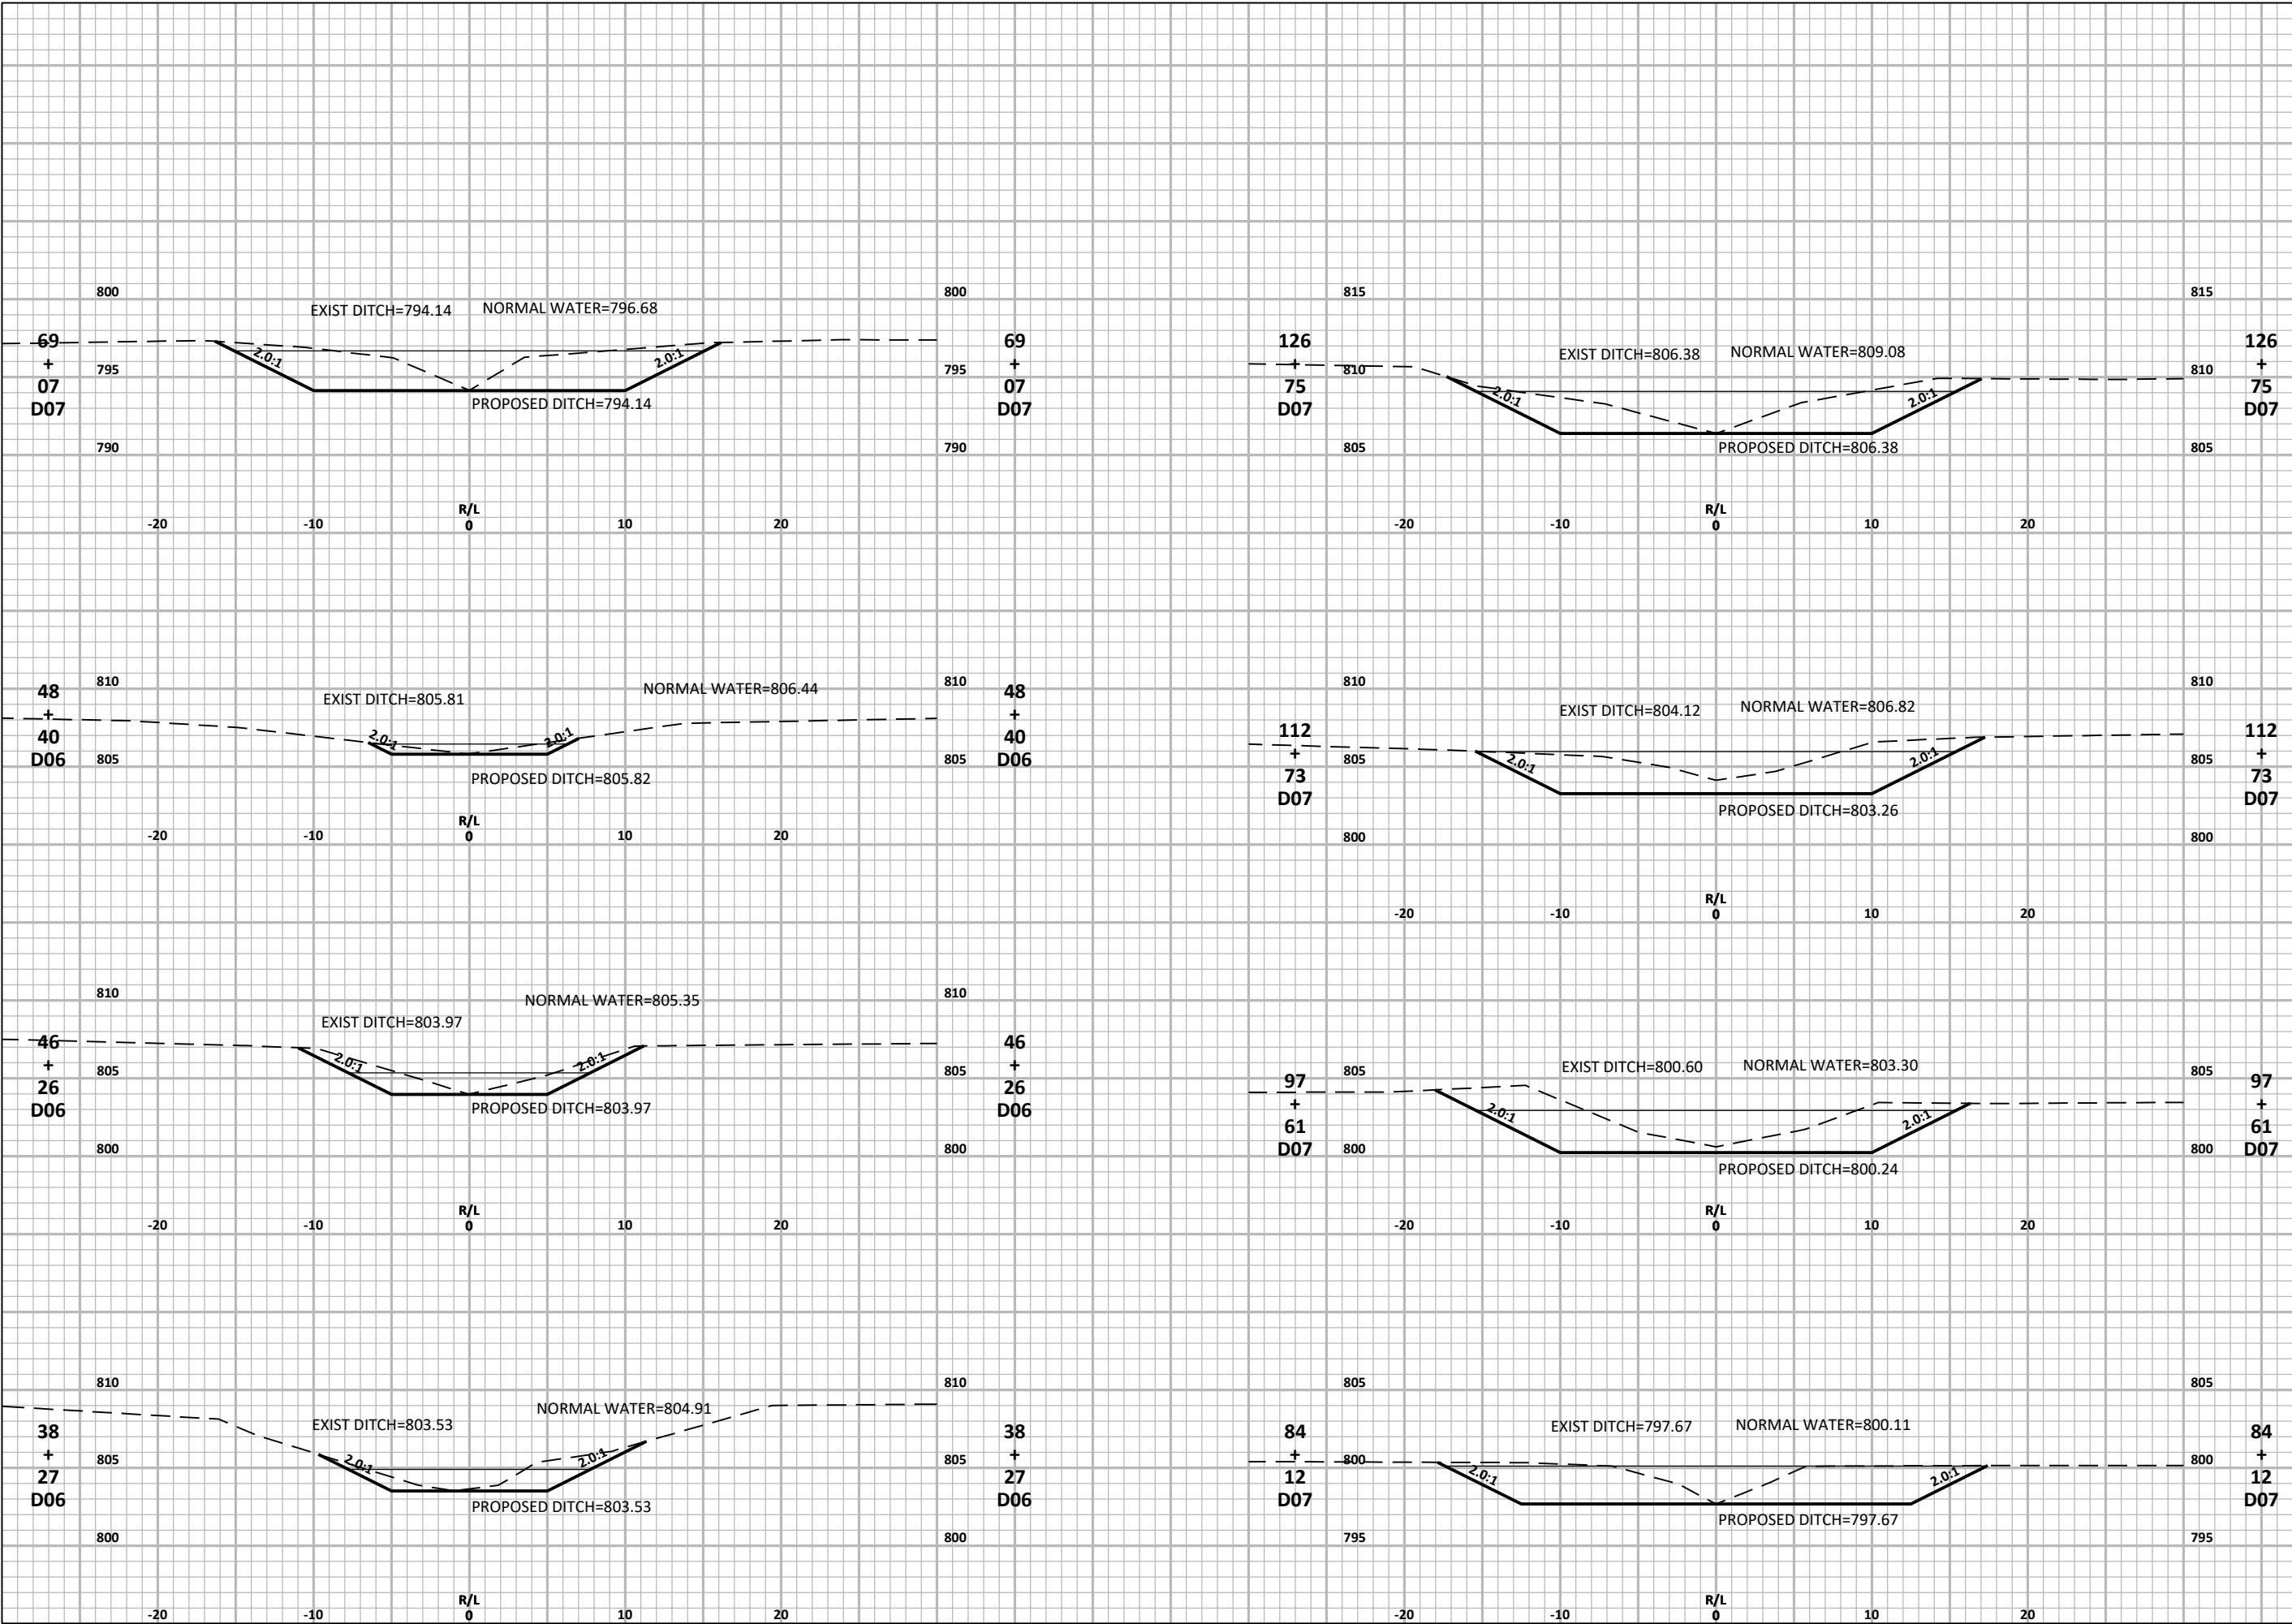

NORTH

 

DUCK CREEK DISTRICT ANEXATION DRAINAGE BOARD OUTAGAMIE COUNTY, WI



ONE SYSTEMS DRIVE
APPLETON, WI 54914
(920) 735-6900

REV.	DATE	DESCRIPTION

SHEET DESCRIPTION

CROSS SECTIONS D06 and D07

PROJECT MANAGER: RDG

PROJ NO: M1485A17


DATE: 11/02/2020

DRAWING NO.


C302

© 2014 OMNI Associates, Inc. - This design, drawing and detail is the copyrighted property of OMNI Associates, Inc. No part shall be copied, duplicated, distributed or reproduced in any manner without written consent of OMNI Associates, Inc.

File Name: F:\Municipal\Jobs\M1485A17 - Drainage Board\Civil 3D 2018 DC\SheetsPlan\Duck-Creek-Drainage-X-Sections_culverts.dwg
Plotted By: KASEPPANEN on 06/20/2024 at 07:29 AM

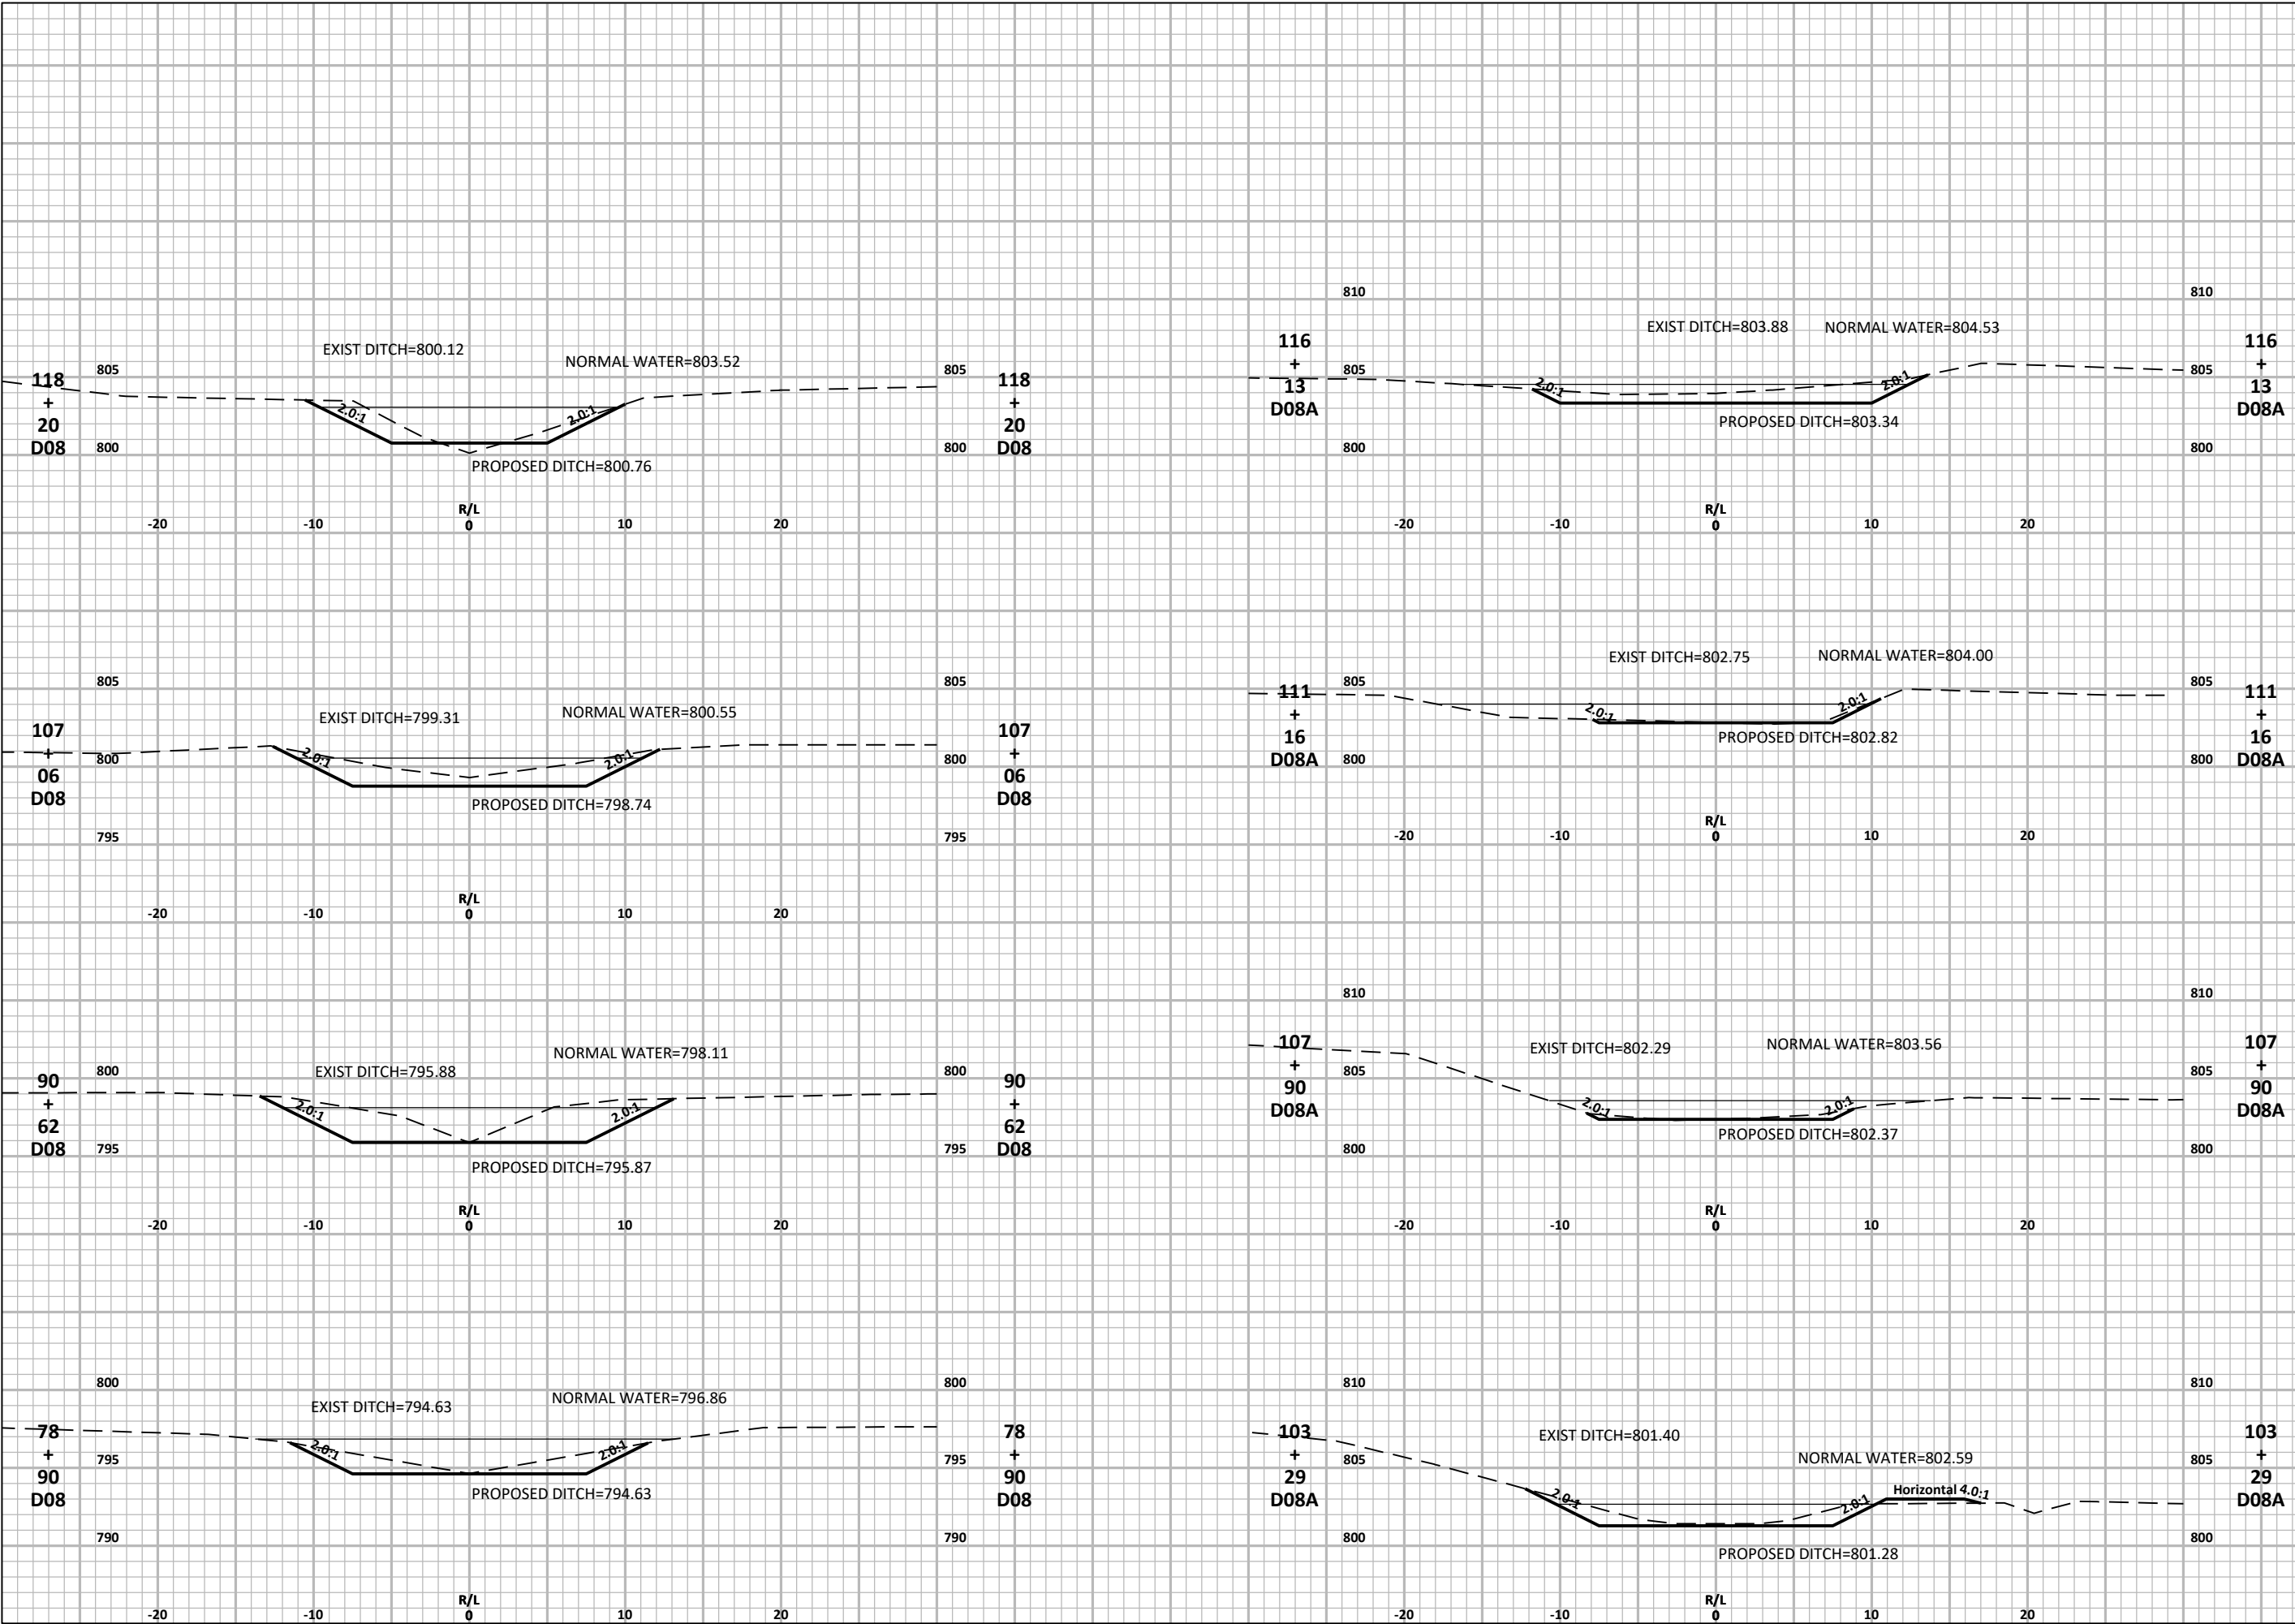

NORTH

 

DUCK CREEK DISTRICT ANEXATION DRAINAGE BOARD OUTAGAMIE COUNTY, WI



ONE SYSTEMS DRIVE
APPLETON, WI 54914
(920) 735-6900

REV.	DATE	DESCRIPTION

SHEET DESCRIPTION

**CROSS SECTIONS
D08 and D08A**

PROJECT MANAGER: RDG

PROJ NO: M1485A17


DATE: 11/02/2020

DRAWING NO.


C303

© 2014 OMNI Associates, Inc. — This design, drawing and detail is the copyrighted property of OMNI Associates, Inc. No part shall be copied, duplicated, distributed or reproduced in any manner without written consent of OMNI Associates, Inc.

File Name: F:\Municipal\Jobs\M1485A17 - Drainage Board\Civil 3D 2018 DC\SheetsPlan\Duck-Creek-Drainage-X-Sections_culverts.dwg
Plotted By: KASEPPANEN on 06/20/2024 at 07:30 AM

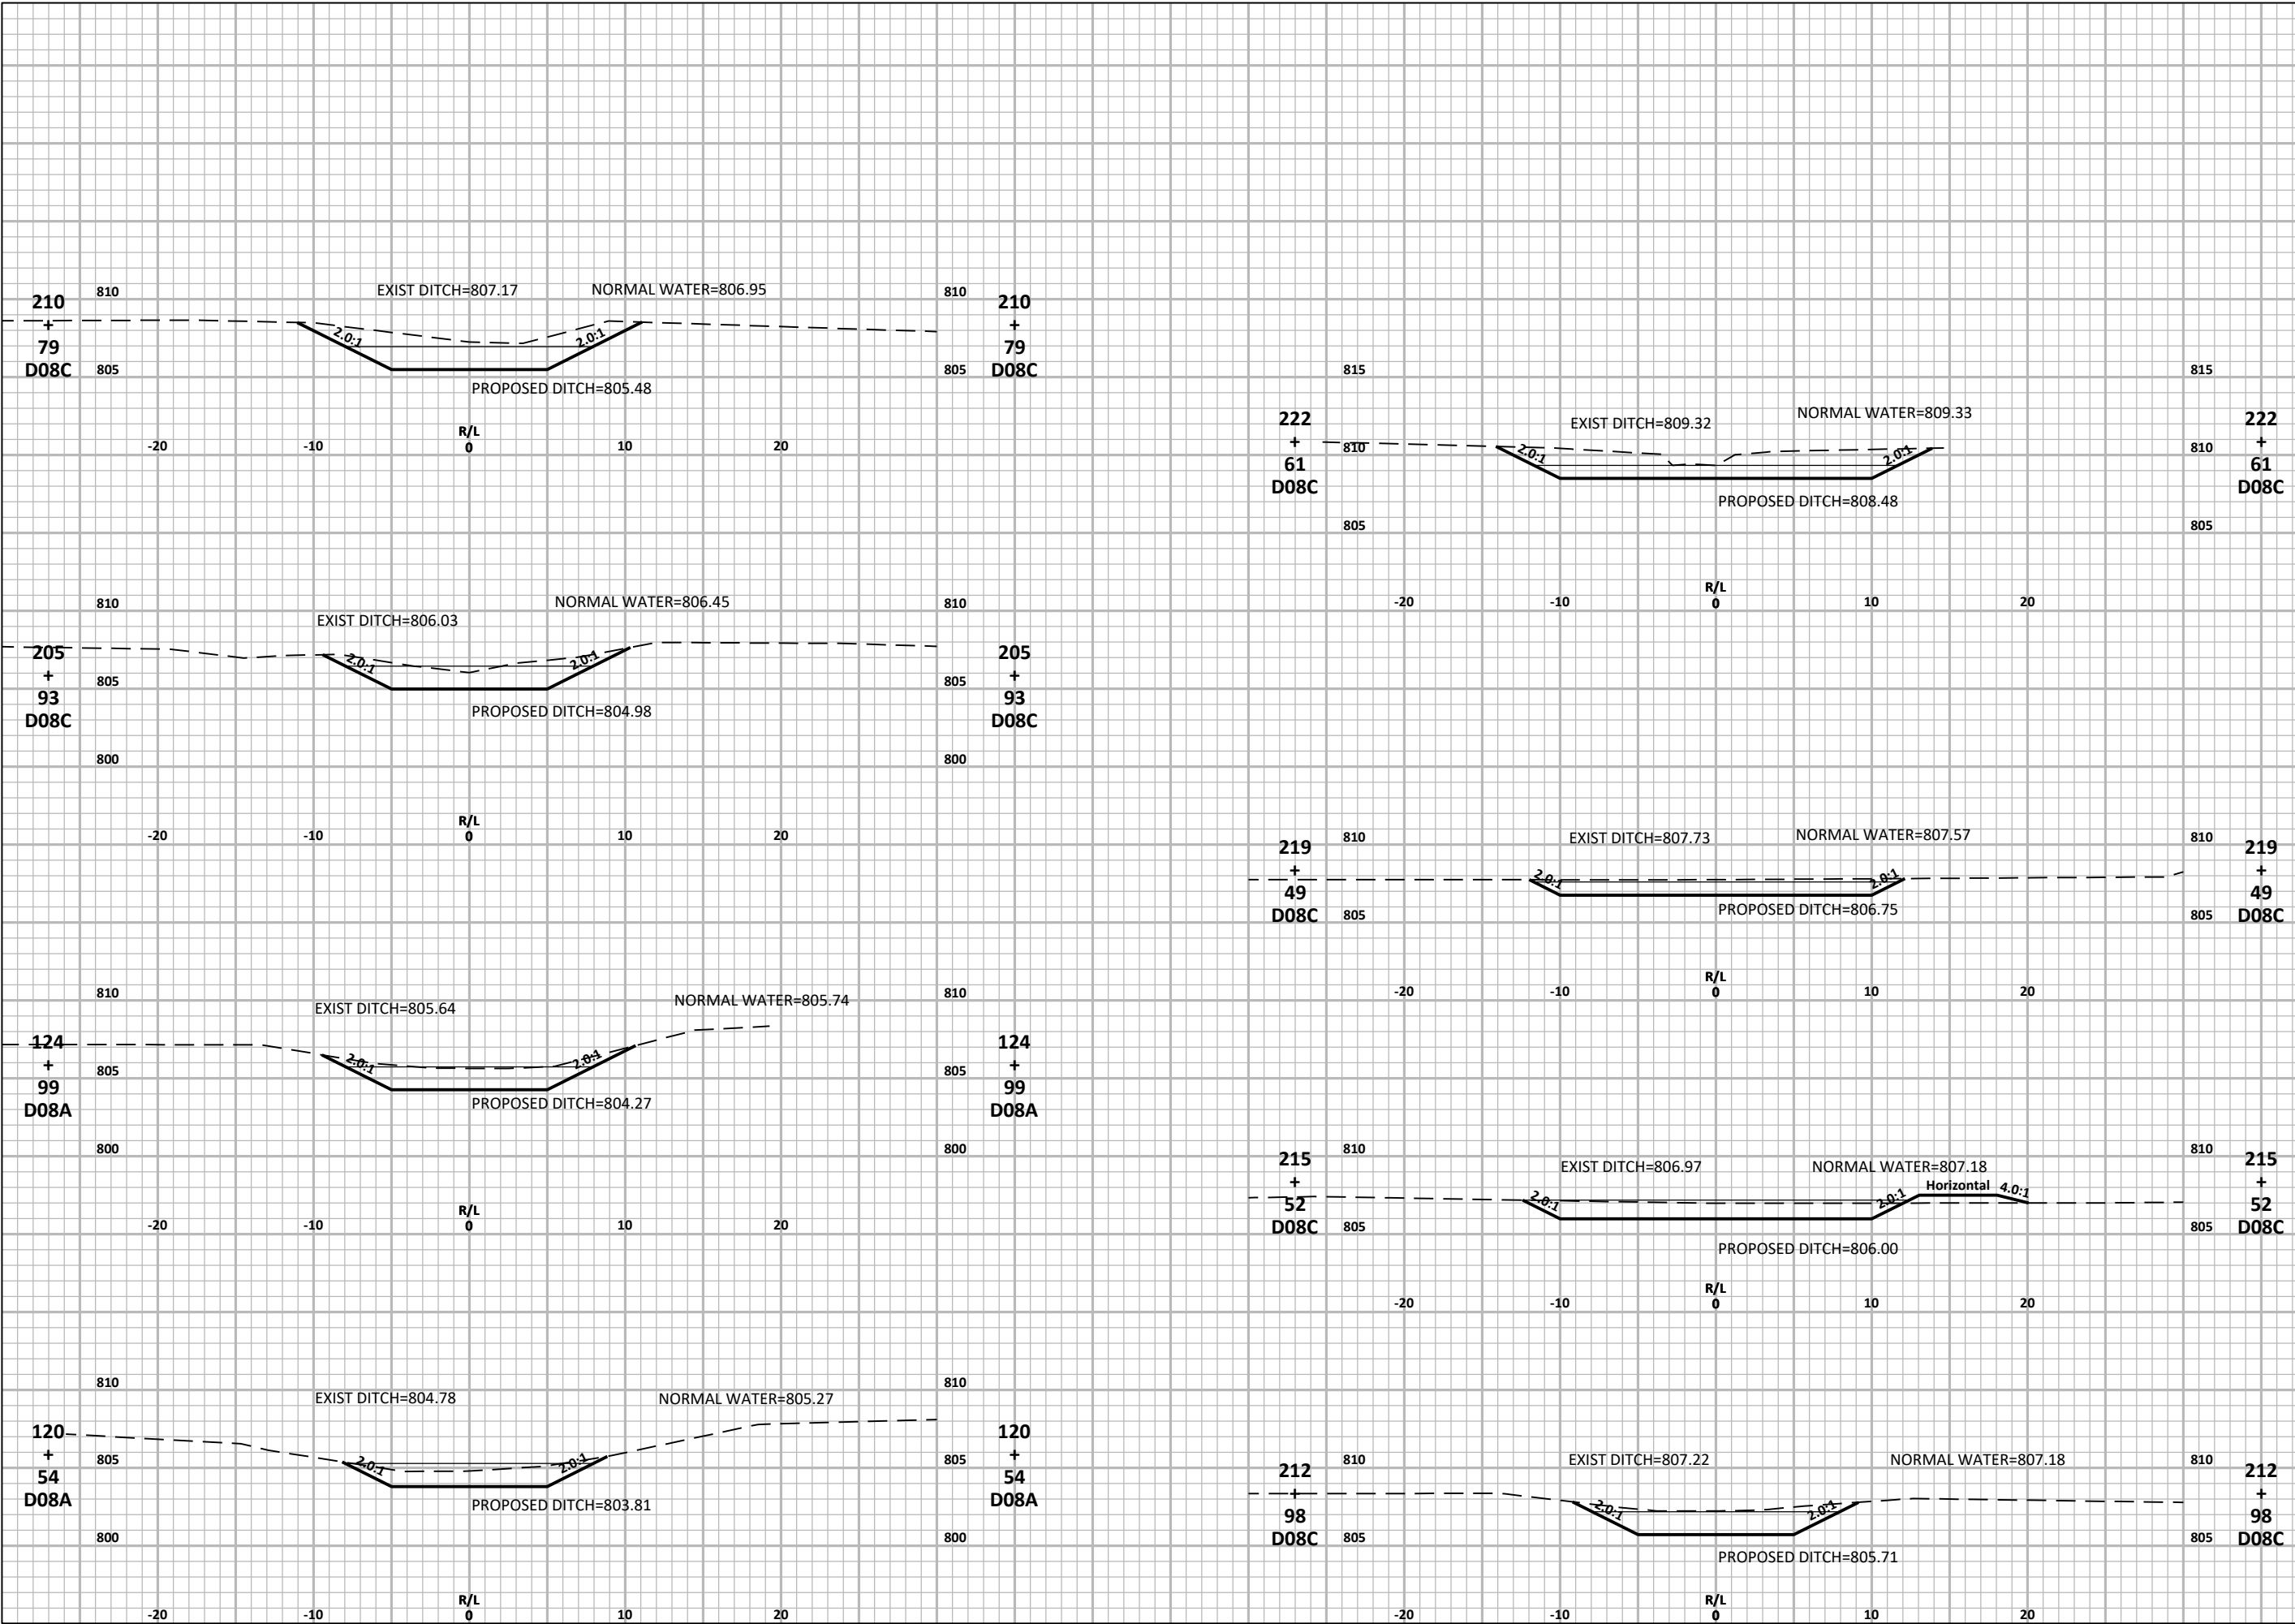

NORTH

 

DUCK CREEK DISTRICT ANEXATION DRAINAGE BOARD OUTAGAMIE COUNTY, WI



ONE SYSTEMS DRIVE
APPLETON, WI 54914
(920) 735-6900

REV.	DATE	DESCRIPTION

SHEET DESCRIPTION

CROSS SECTIONS D08A and D08C


PROJECT MANAGER: RDG
PROJ NO: M1485A17
DATE: 11/02/2020

DRAWING NO.


C304

© 2014 OMNI Associates, Inc. — This design, drawing and detail is the copyrighted property of OMNI Associates, Inc. No part shall be copied, duplicated, distributed or reproduced in any manner without written consent of OMNI Associates, Inc.

File Name: F:\Municipal\Jobs\M1485A17 - Drainage Board\Civil 3D 2018 DC\SheetsPlan\Duck-Creek-Drainage-X-Sections_culverts.dwg
Plotted By: KASEPPANEN on 06/20/2024 at 07:34 AM

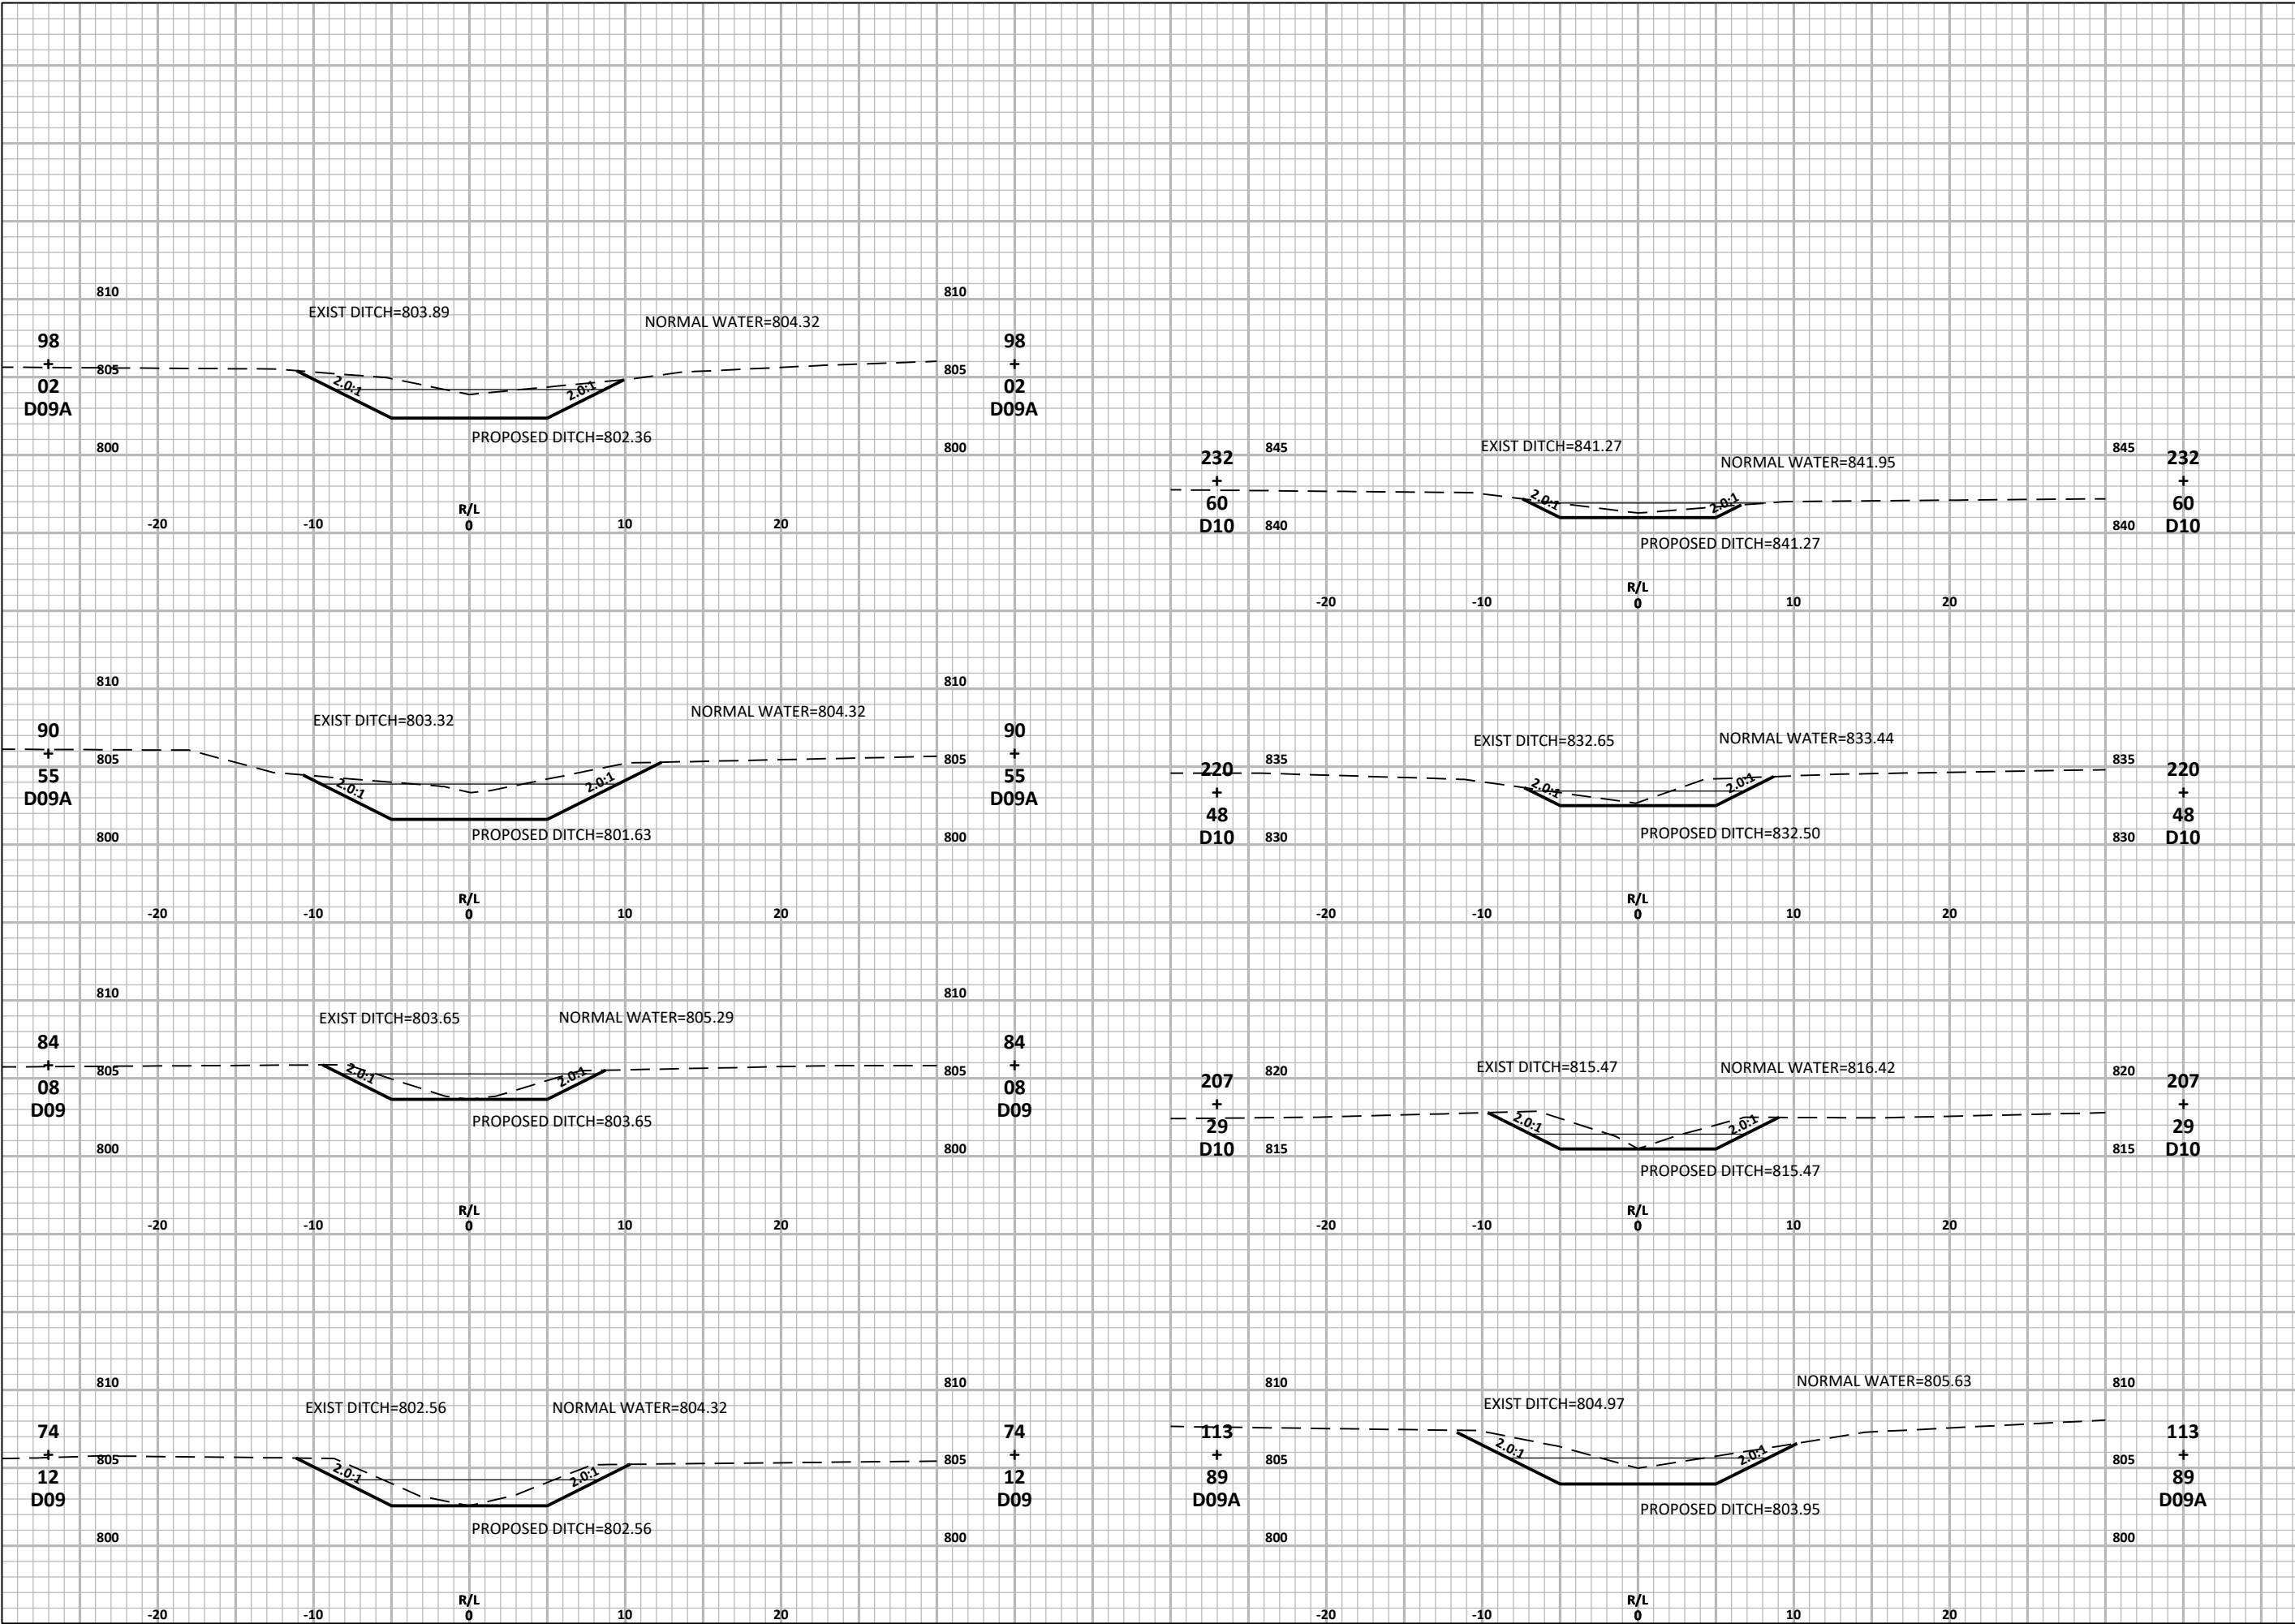

NORTH

 

DUCK CREEK DISTRICT ANEXATION DRAINAGE BOARD OUTAGAMIE COUNTY, WI



ONE SYSTEMS DRIVE
APPLETON, WI 54914
(920) 735-6900

REV.	DATE	DESCRIPTION

SHEET DESCRIPTION

**CROSS SECTIONS
D09, D09A and D10**

PROJECT MANAGER: RDG

PROJ NO: M1485A17


DATE: 11/02/2020

DRAWING NO.


C305

© 2014 OMNI Associates, Inc. — This design, drawing and detail is the copyrighted property of OMNI Associates, Inc. No part shall be copied, duplicated, distributed or reproduced in any manner without written consent of OMNI Associates, Inc.

File Name: F:\Municipal\Jobs\M1485A17 - Drainage Board\Civil 3D 2018 DC\SheetsPlan\Duck-Creek-Drainage-X-Sections_culverts.dwg
Plotted By: KASEPPANEN on 06/20/2024 at 07:35 AM

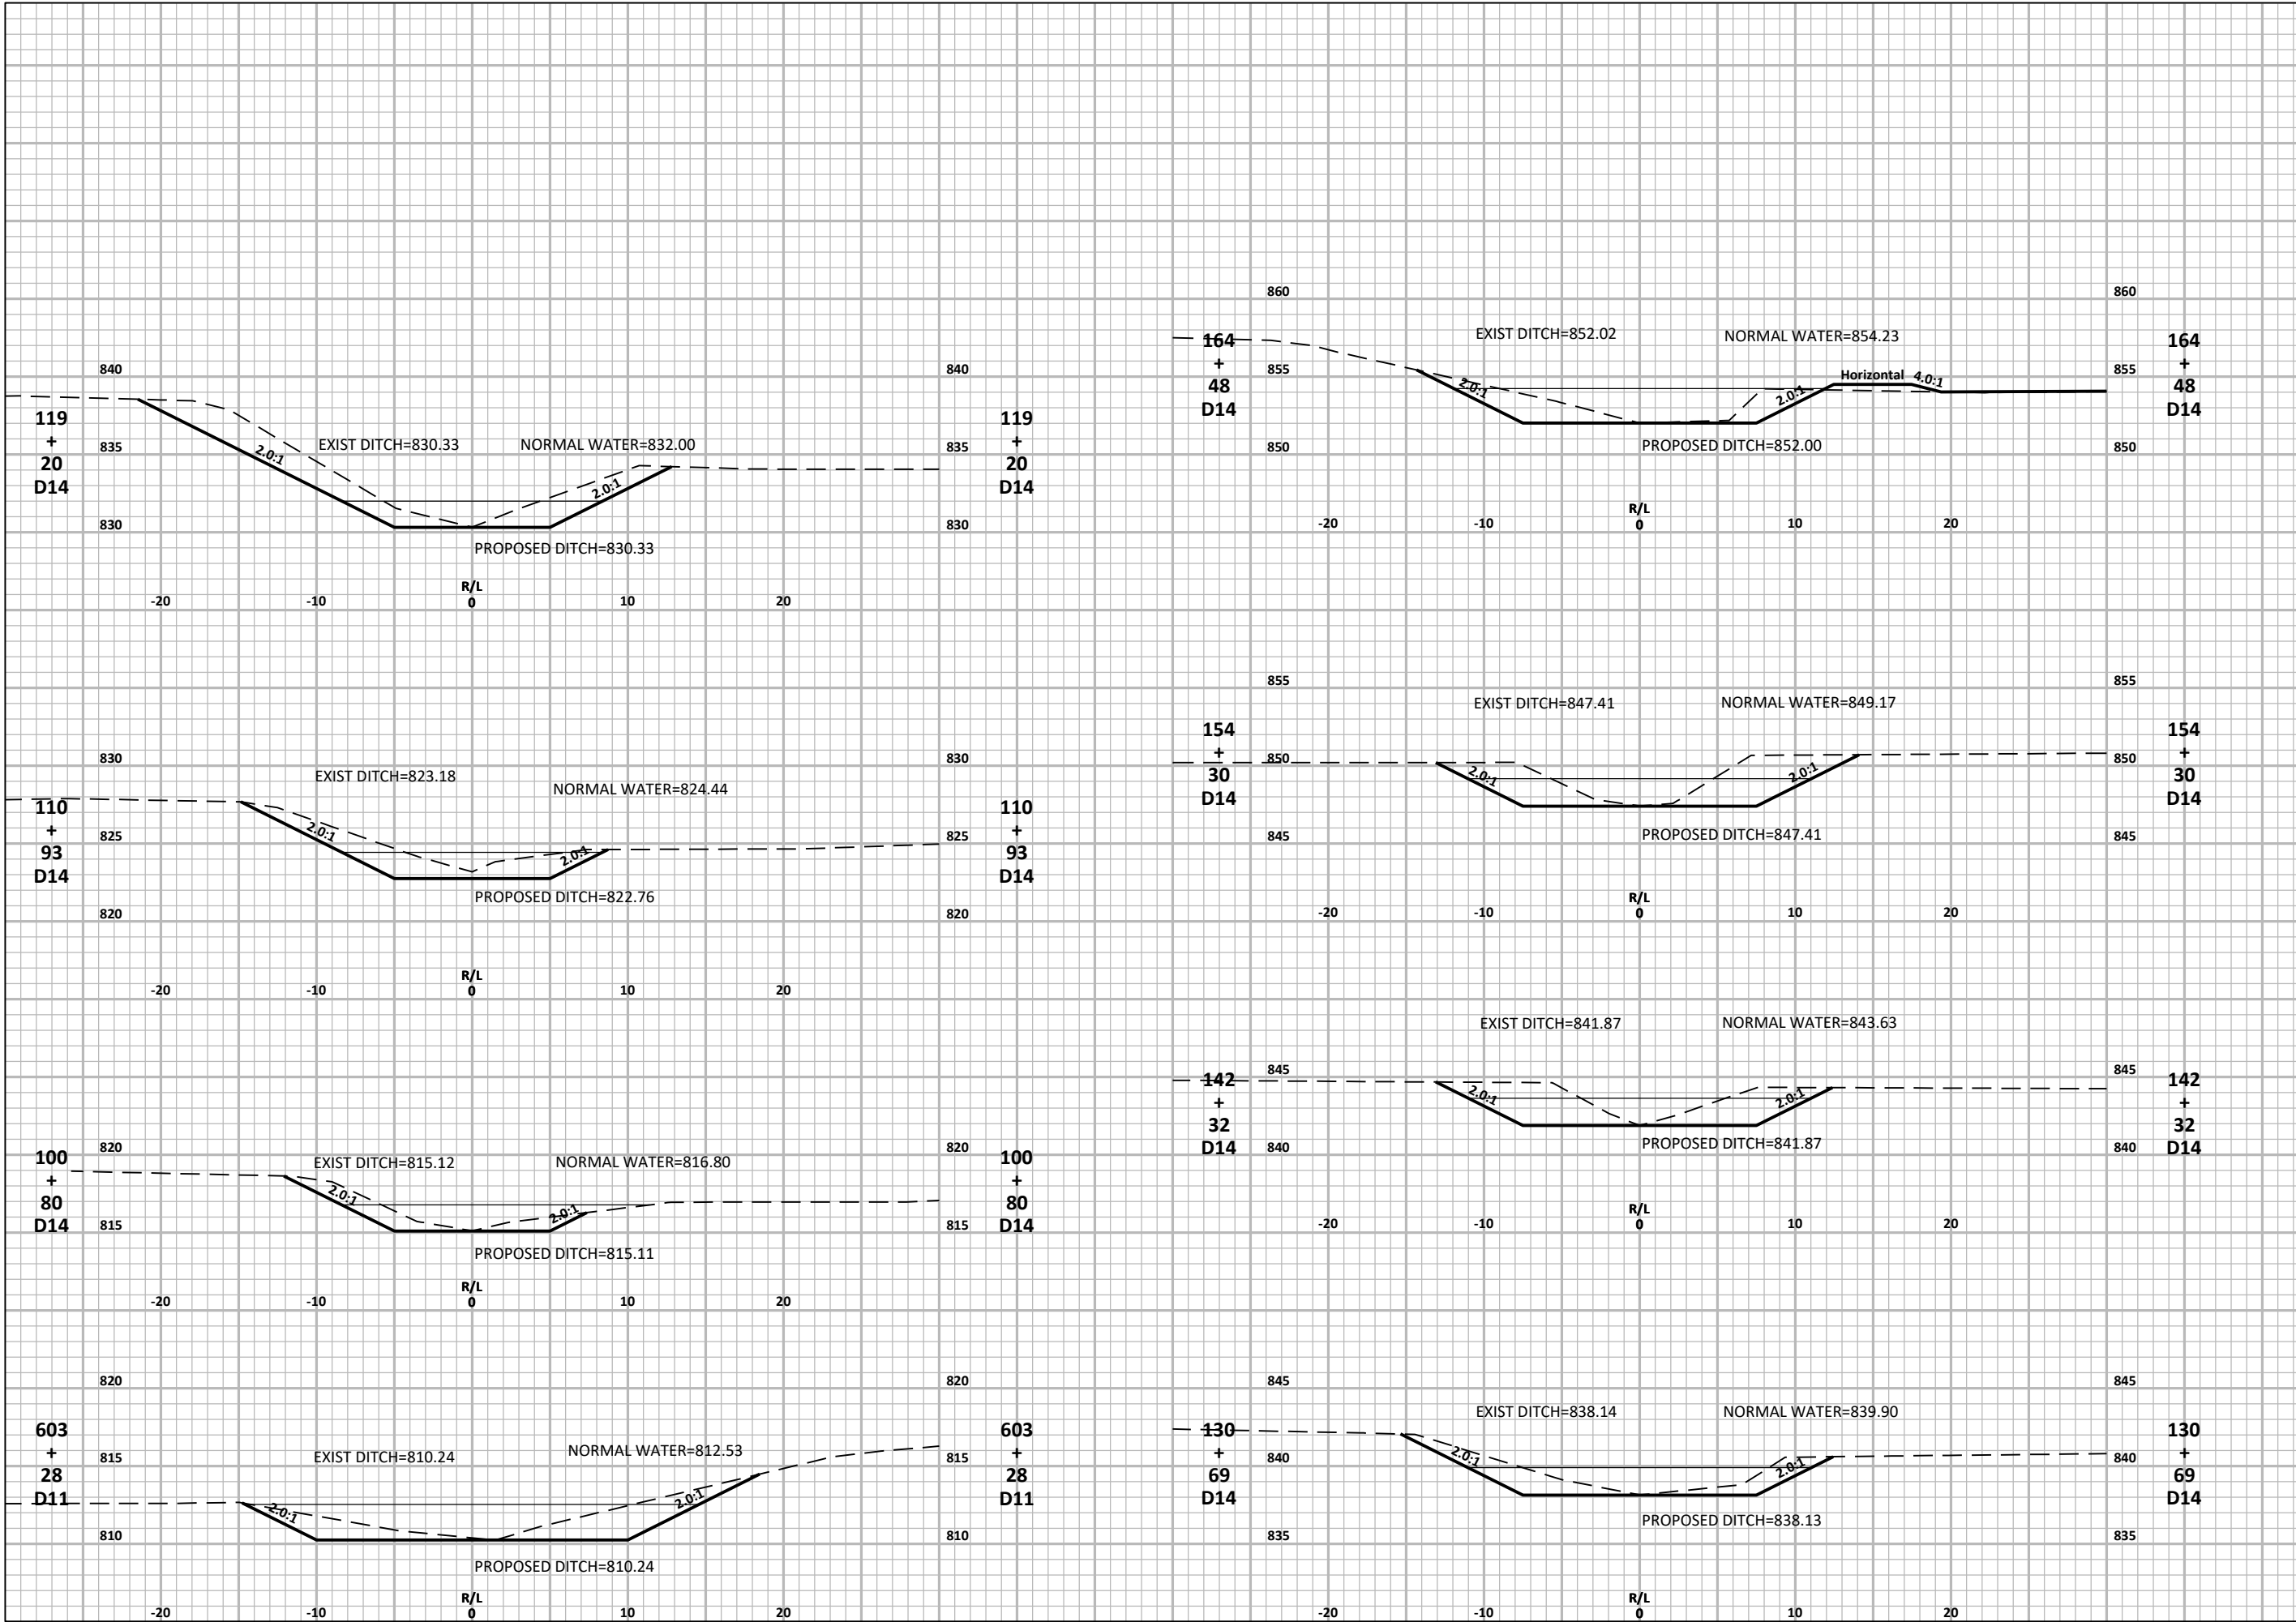

NORTH

 

**DUCK CREEK DISTRICT ANEXATION
DRAINAGE BOARD
OUTAGAMIE COUNTY, WI**



ONE SYSTEMS DRIVE
APPLETON, WI 54914
(920) 735-6900

REV.	DATE	DESCRIPTION

SHEET DESCRIPTION

**CROSS SECTIONS
D11 and D14**

PROJECT MANAGER: RDG

PROJ NO: M1485A17


DATE: 11/02/2020

DRAWING NO.


C306

© 2014 OMNI Associates, Inc. — This design, drawing and detail is the copyrighted property of OMNI Associates, Inc. No part shall be copied, duplicated, distributed or reproduced in any manner without written consent of OMNI Associates, Inc.

File Name: F:\Municipal\Jobs\M1485A17 - Drainage Board\Civil 3D 2018 DC\SheetsPlan\Duck-Creek-Drainage-X-Sections_culverts.dwg
Plotted By: KASEPPANEN on 06/20/2024 at 07:49 AM

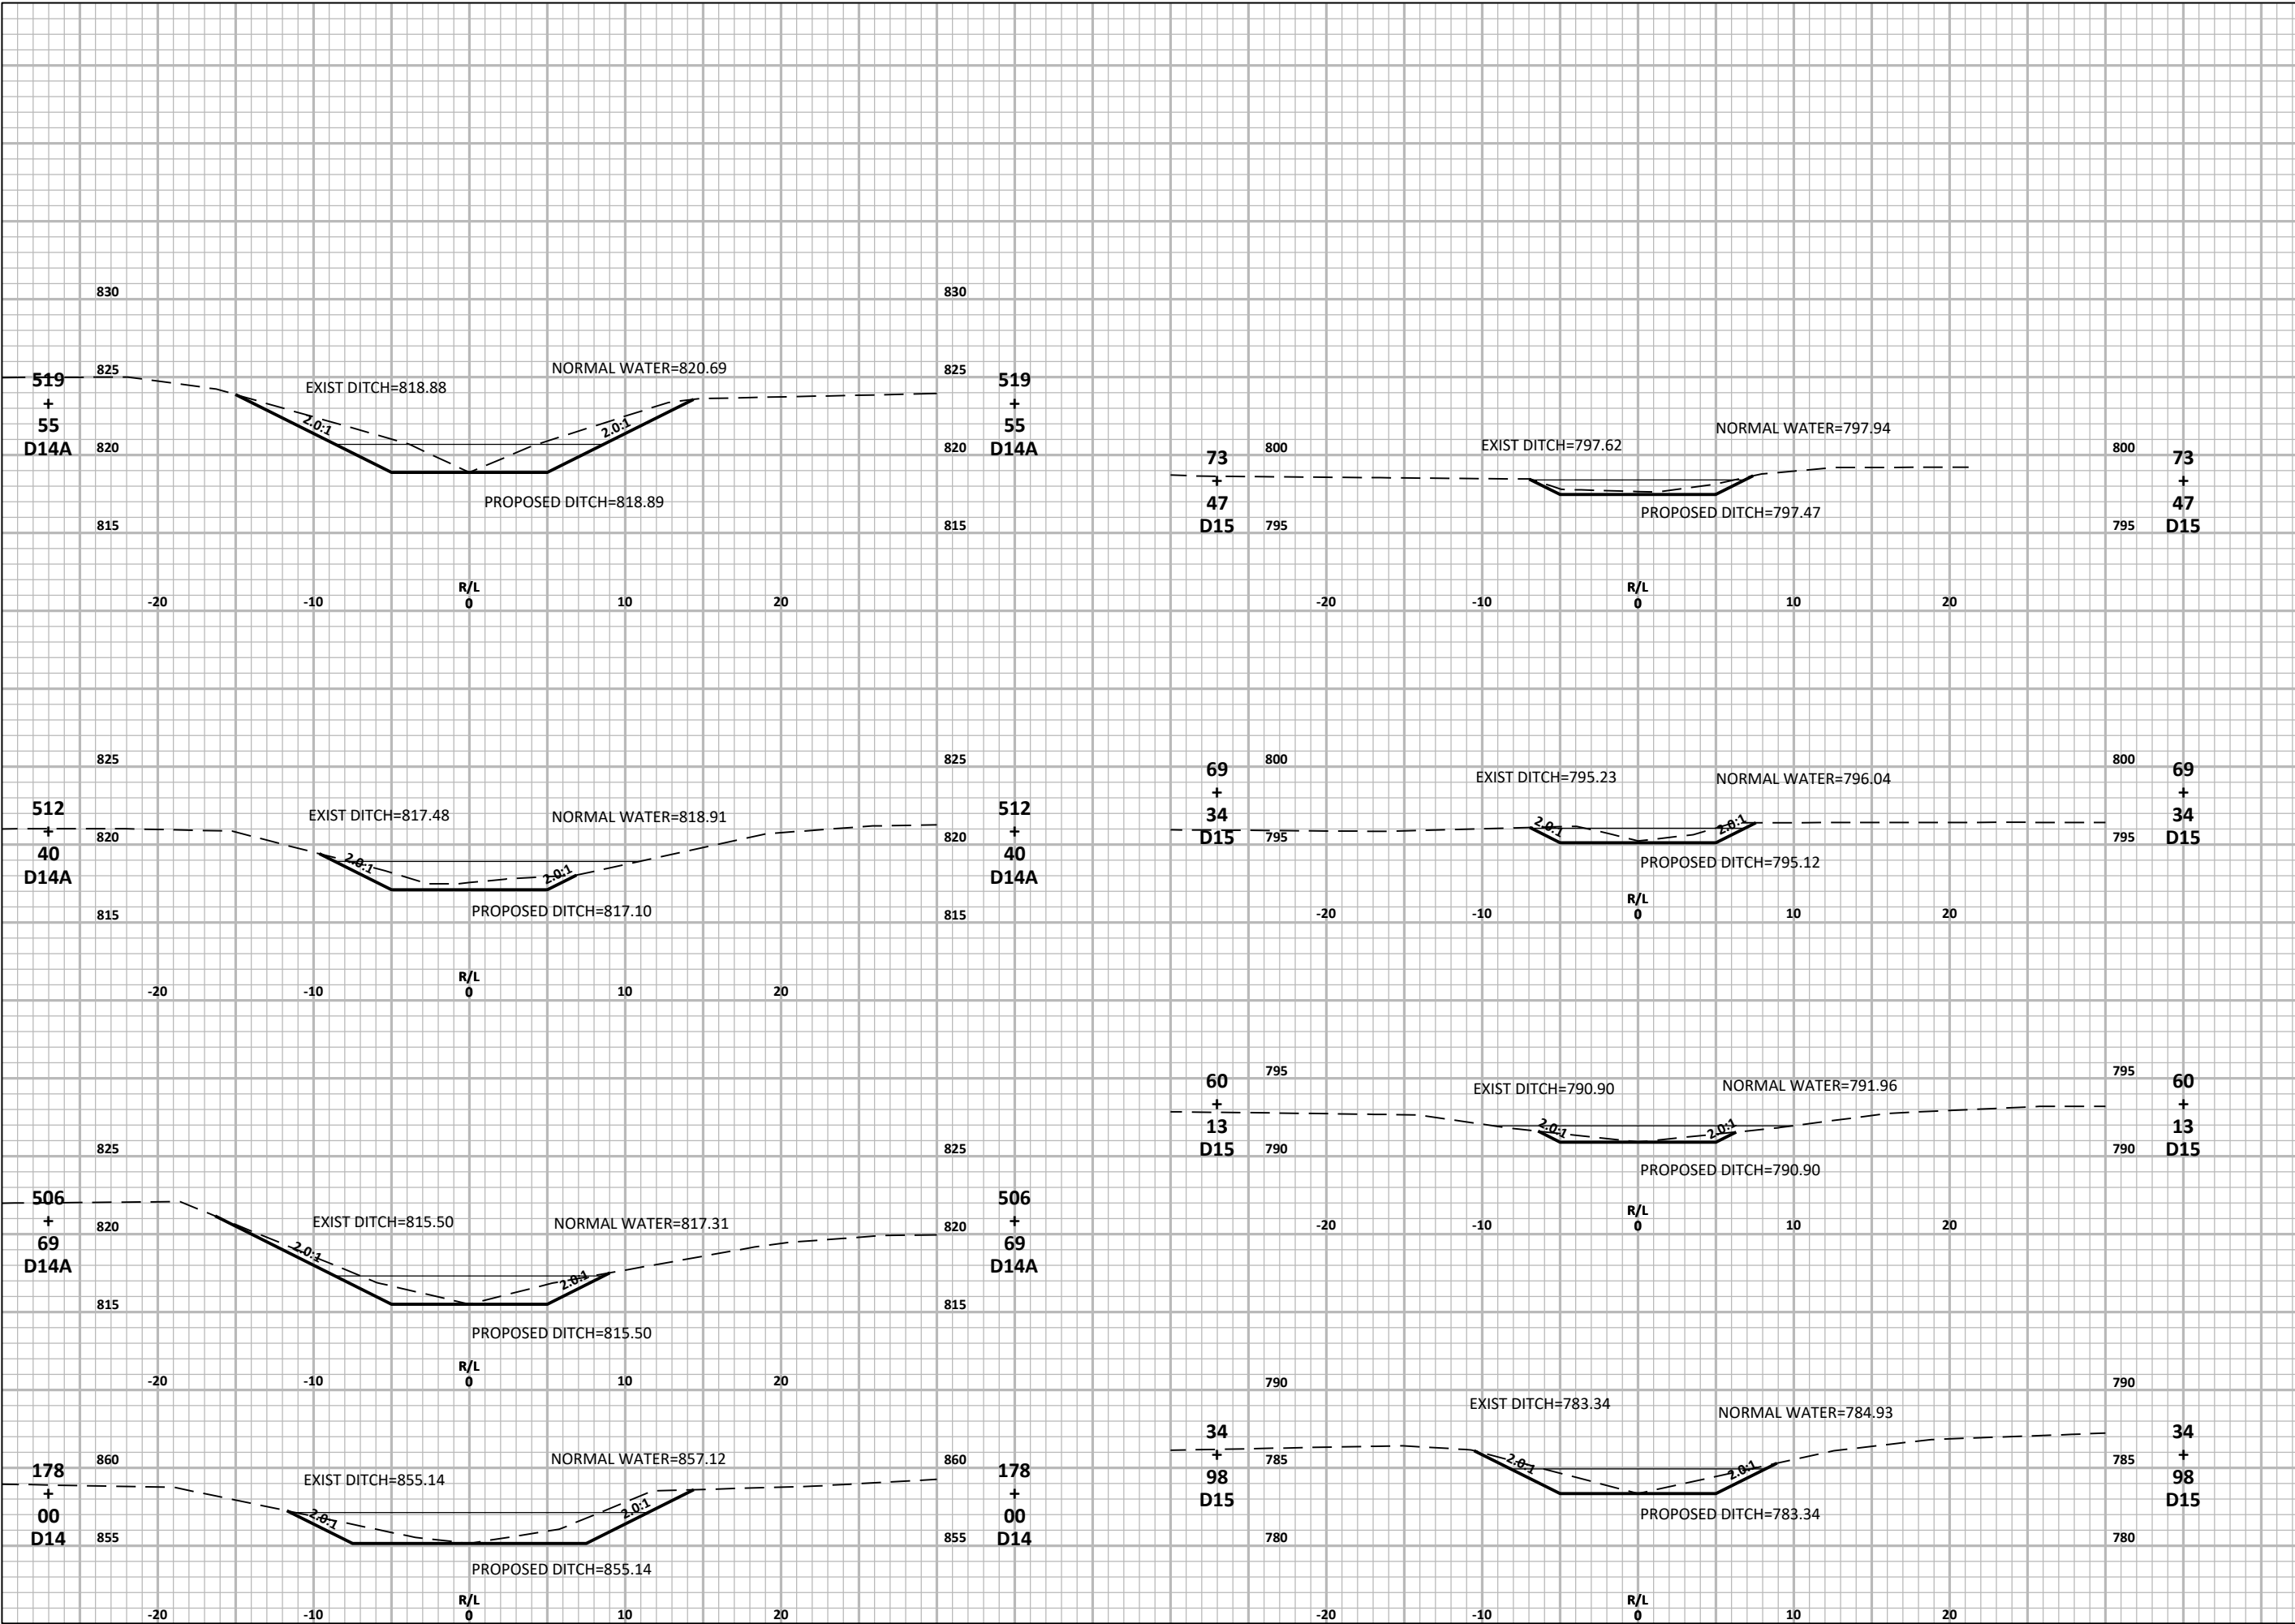

NORTH

 

DUCK CREEK DISTRICT ANEXATION

DRAINAGE BOARD

OUTAGAMIE COUNTY, WI



ONE SYSTEMS DRIVE
APPLETON, WI 54914
(920) 735-6900

REV.	DATE	DESCRIPTION

SHEET DESCRIPTION

CROSS SECTIONS
D14, D14A and D15

PROJECT MANAGER: RDG

PROJ NO: M1485A17


DATE: 11/02/2020

DRAWING NO.

C307

© 2014 OMNI Associates, Inc. - This design, drawing and detail is the copyrighted property of OMNI Associates, Inc. No part shall be copied, duplicated, distributed or reproduced in any manner without written consent of OMNI Associates, Inc.

File Name: F:\Municipal\Jobs\M1485A17 - Drainage Board\Civil 3D 2018 DC\SheetsPlan\Duck-Creek-Drainage-X-Sections_culverts.dwg
Plotted By: KASEPPANEN on 06/20/2024 at 07:38 AM

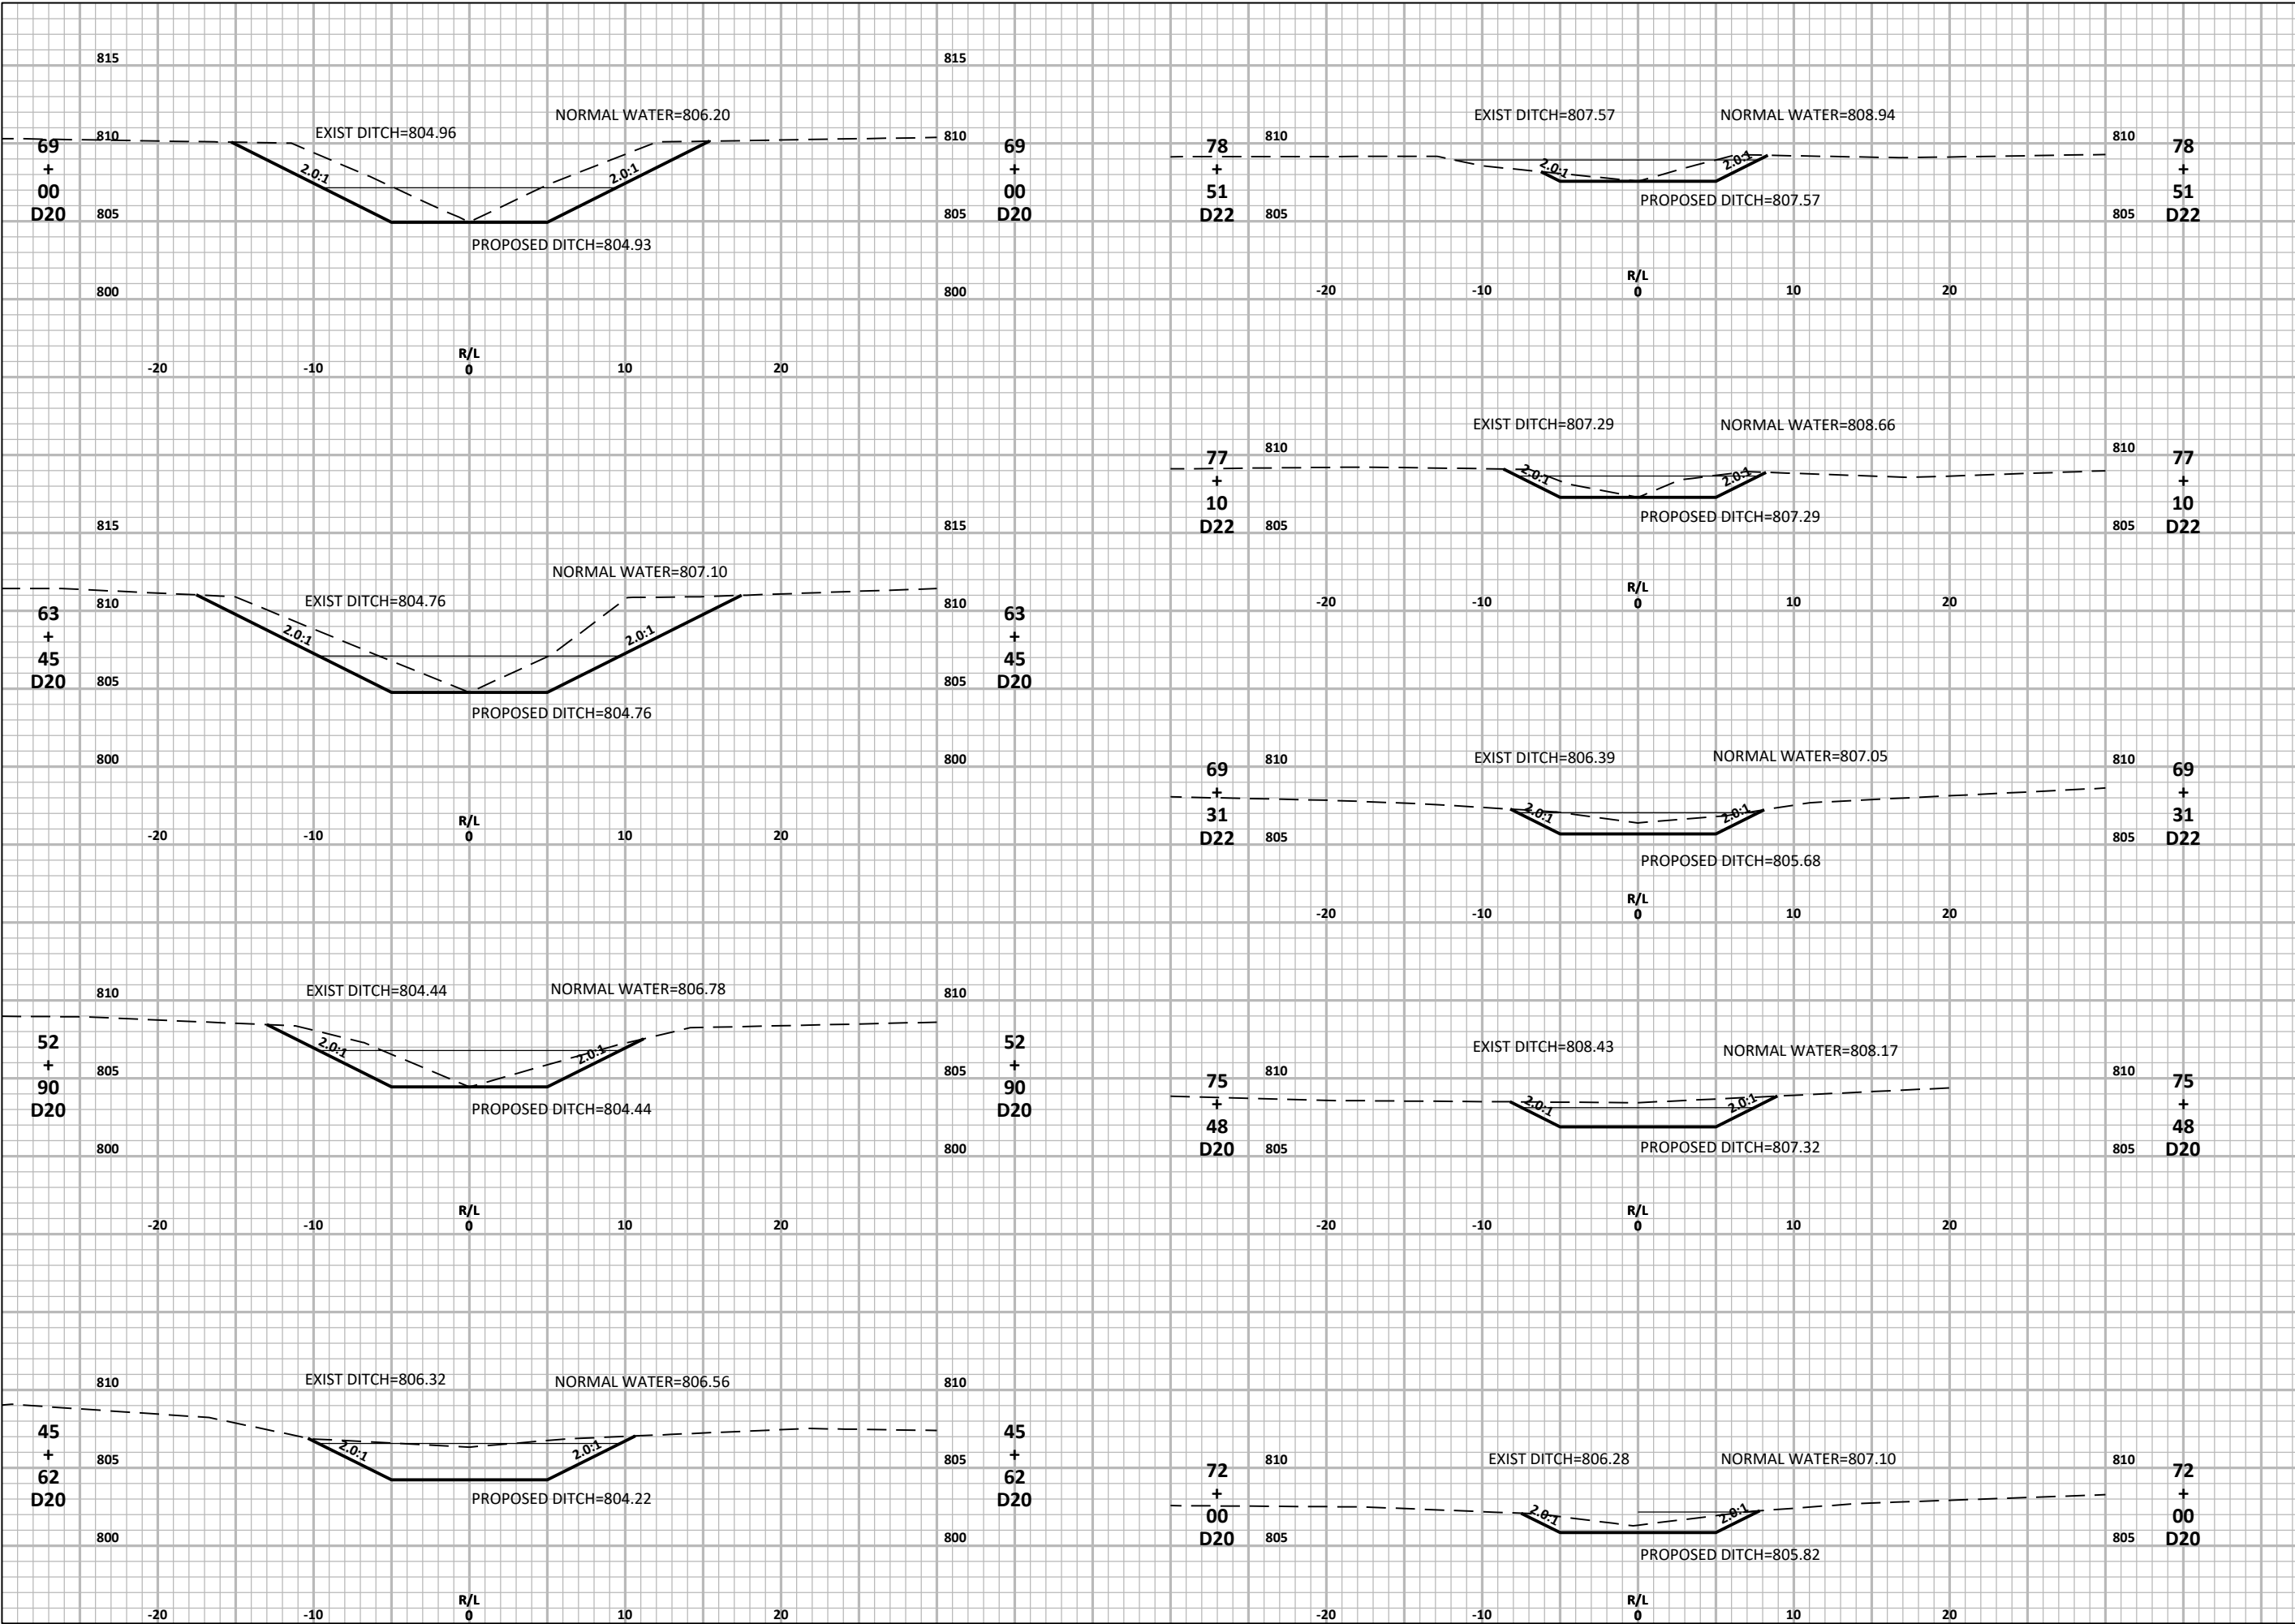



NORTH

0 5 10
DRAWING SCALE

DUCK CREEK DISTRICT ANEXATION

DRAINAGE BOARD

OUTAGAMIE COUNTY, WI



OMNI ASSOCIATES
a Westwood company

ONE SYSTEMS DRIVE
APPLETON, WI 54914
(920) 735-6900

REV.	DATE	DESCRIPTION

SHEET DESCRIPTION


CROSS SECTIONS
D20 and D22

PROJECT MANAGER: RDG
PROJ NO: M1485A17
DATE: 11/02/2020


DRAWING NO.
C308

© 2014 OMNI Associates, Inc. — This design, drawing and detail is the copyrighted property of OMNI Associates, Inc. No part shall be copied, duplicated, distributed or reproduced in any manner without written consent of OMNI Associates, Inc.

File Name: F:\Municipal\Jobs\M1485A17 - Drainage Board\Drawings\Civil 3D 2018 DC\SheetsPlan\Druck-Creek-Drainage-X-Sections_culverts.dwg
Plotted By: KASEPPANEN on 06/20/2024 at 07:40 AM

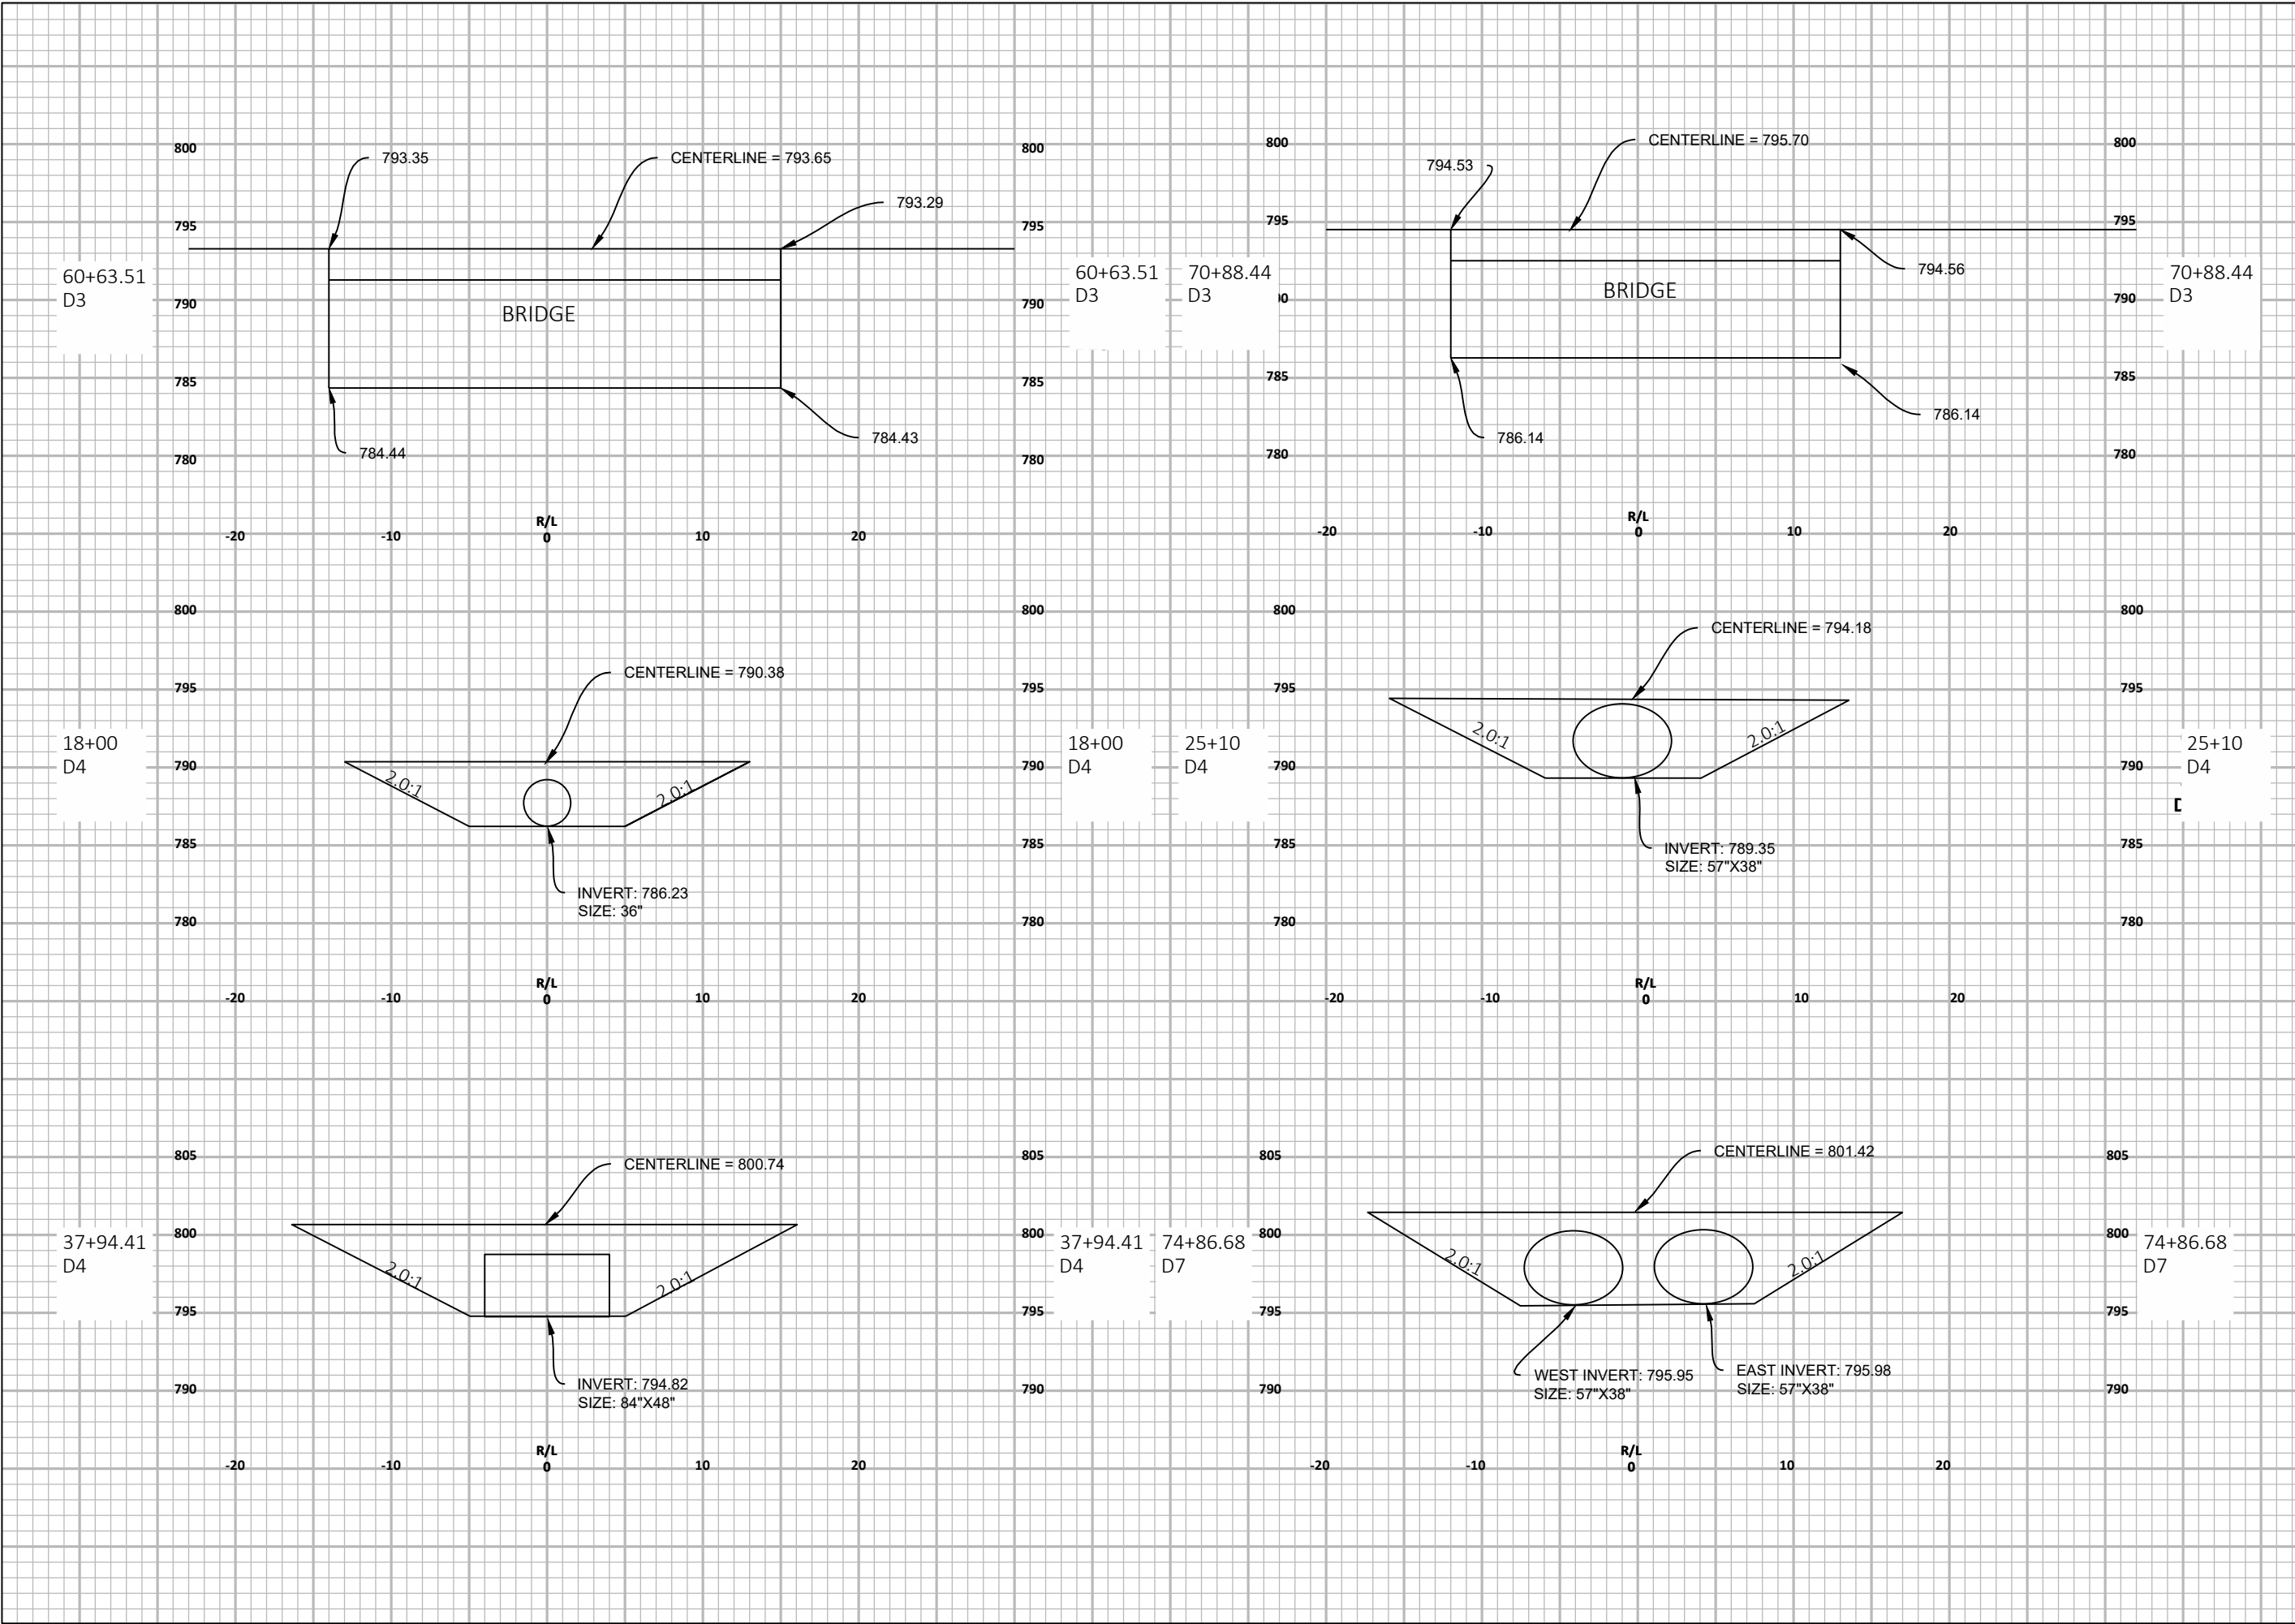

NORTH

 

DUCK CREEK DISTRICT ANEXATION DRAINAGE BOARD OUTAGAMIE COUNTY, WI

Omni
ASSOCIATES
a Westwood company
ONE SYSTEMS DRIVE
APPLETON, WI 54914
(920) 735-6900

REV.	DATE	DESCRIPTION
1	11/10/2023	ADDED CULVERT AND STRUCTURE LABELS

SHEET DESCRIPTION

**CROSS SECTIONS
D03, D04 and D07**

PROJECT MANAGER: RDG

PROJ NO: M1485A17







DATE: 11/02/2020

DRAWING NO.


C309

© 2014 Omni Associates, Inc. — This design, drawing and detail is the copyrighted property of Omni Associates, Inc. No part shall be copied, duplicated, distributed or reproduced in any manner without written consent of Omni Associates, Inc.

File Name: F:\Municipal\Jobs\M1485A17 - Drainage Board\Drawings\Civil 3D 2018 DC\SheetsPlan\Druck-Creek-Drainage-X-Sections_culverts.dwg
Plotted By: KASEPPANEN on 06/20/2024 at 07:41 AM

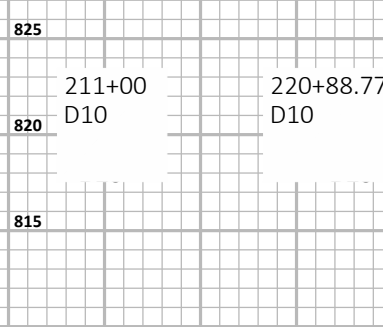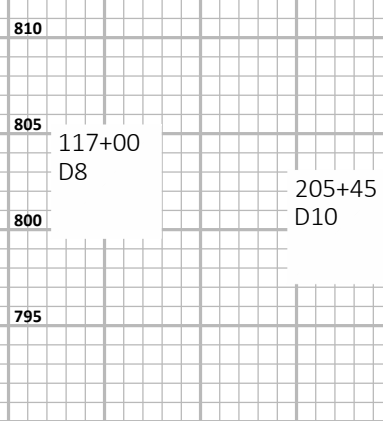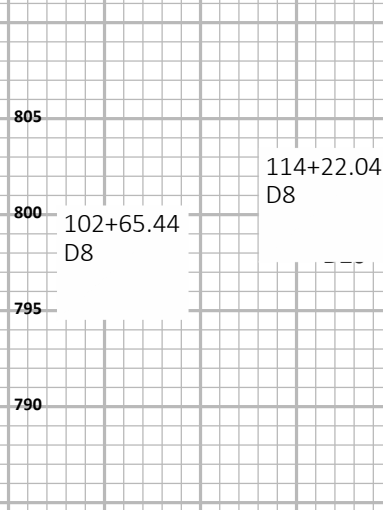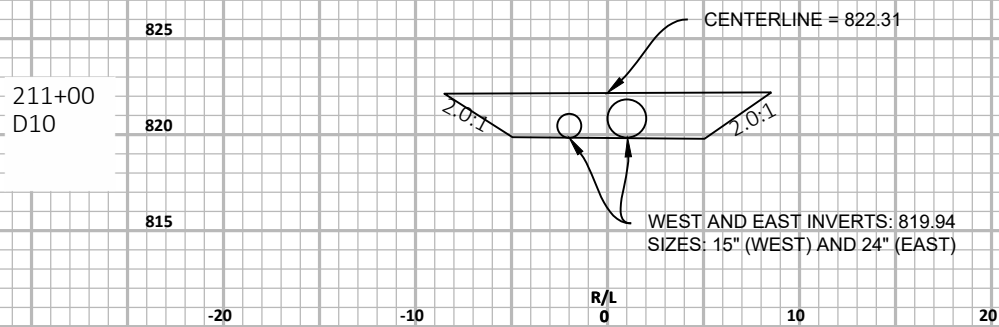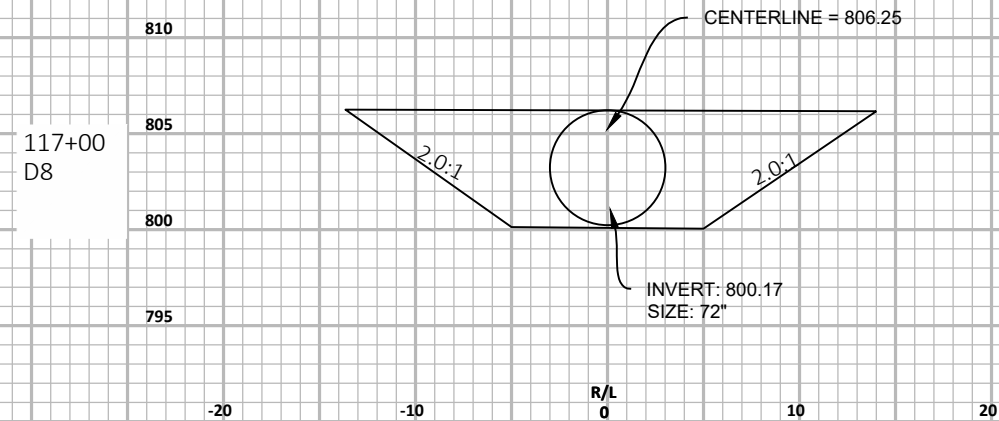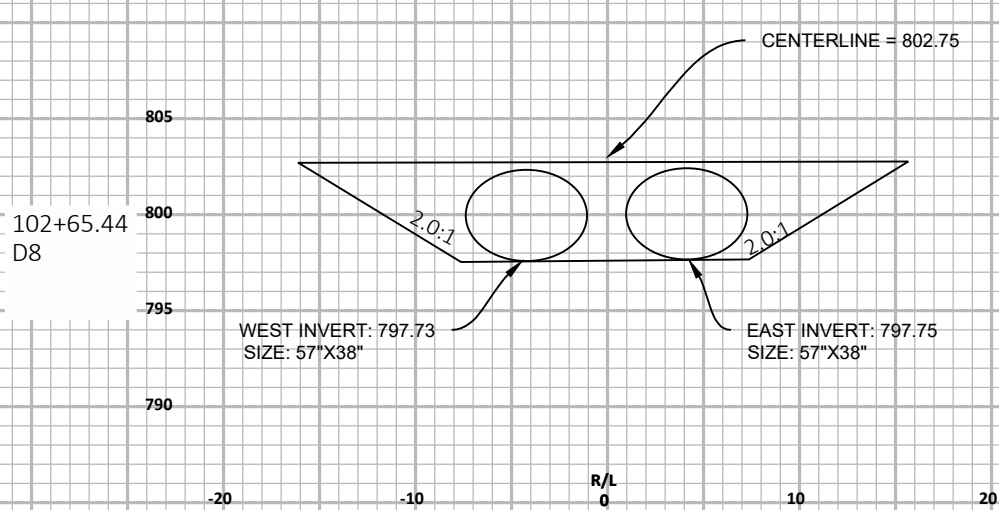

NORTH

 

DUCK CREEK DISTRICT ANEXATION DRAINAGE BOARD OUTAGAMIE COUNTY, WI

Omni
ASSOCIATES
a Westwood company

ONE SYSTEMS DRIVE
APPLETON, WI 54914
(920) 735-6900

REV.	DATE	DESCRIPTION
1	11/10/2023	ADDED CULVERT AND STRUCTURE LABELS

SHEET DESCRIPTION

**CROSS SECTIONS
D08 and D10**

PROJECT MANAGER: RDG

PROJ NO: M1485A17




DATE: 11/02/2020

DRAWING NO.


C310

© 2014 OMNI Associates, Inc. — This design, drawing and detail is the copyrighted property of OMNI Associates, Inc. No part shall be copied, duplicated, distributed or reproduced in any manner without written consent of OMNI Associates, Inc.

File Name: F:\Municipal\Jobs\M1485A17 - Drainage Board\Civil 3D 2018 DC\SheetsPlan\Duck-Creek-Drainage-X-Sections_culverts.dwg
Plotted By: KASEPPANEN on 06/20/2024 at 07:42 AM

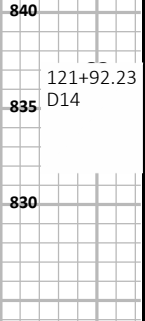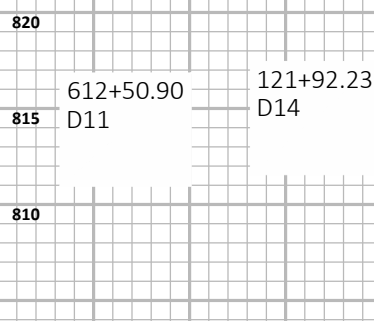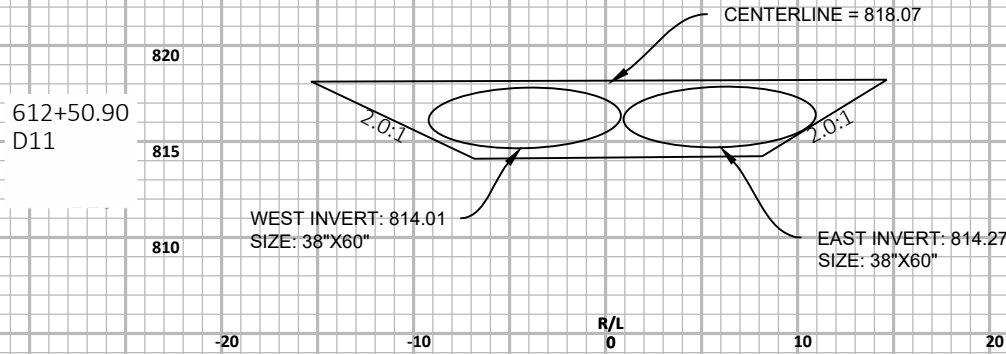

NORTH

 

DUCK CREEK DISTRICT ANEXATION DRAINAGE BOARD OUTAGAMIE COUNTY, WI



ONE SYSTEMS DRIVE
APPLETON, WI 54914
(920) 735-6900

REV.	DATE	DESCRIPTION
1	11/10/2023	ADDED CULVERT AND STRUCTURE LABELS

SHEET DESCRIPTION

CROSS SECTIONS D11 and D14

PROJECT MANAGER: RDG

PROJ NO: M1485A17

DATE: 11/02/2020

DRAWING NO.

C310

© 2014 OMNI Associates, Inc. — This design, drawing and detail is the copyrighted property of OMNI Associates, Inc. No part shall be copied, duplicated, distributed or reproduced in any manner without written consent of OMNI Associates, Inc.