


INDEX OF SHEETS

Sheet No.	1	Title
Sheet No.		Typical Sections and Details
Sheet No.		Estimate of Quantities
Sheet No.		Miscellaneous Quantities
Sheet No.		Right of Way Plat
Sheet No.		Plan and Profile
Sheet No.		Standard Detail Drawings
Sheet No.		Sign Plates
Sheet No.		Structure Plans
Sheet No.		Computer Earthwork Data
Sheet No.		Cross Sections

TOTAL SHEETS =

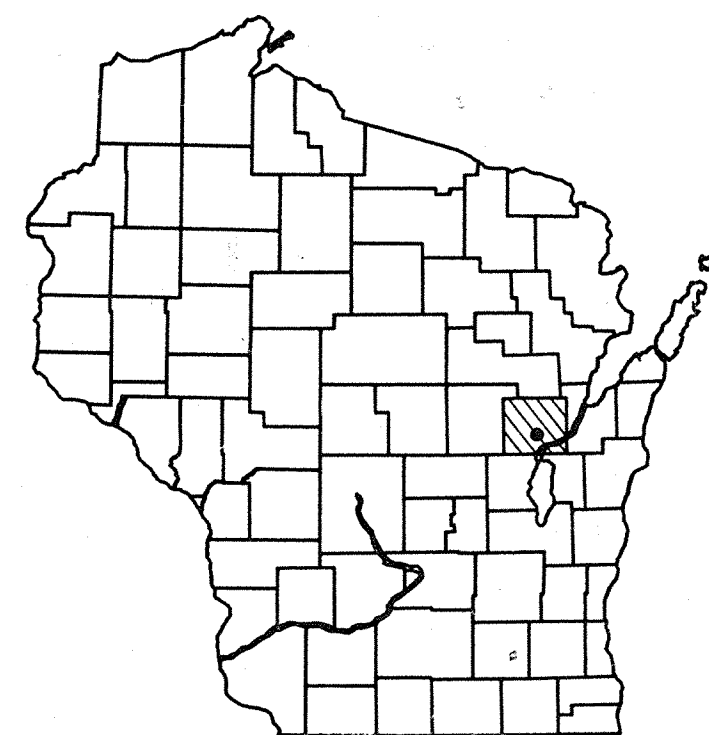


DESIGN DESIGNATION

A.D.T.	=
A.D.T.	=
D.H.V.	=
D.	=
T.	=
V.	=

CONVENTIONAL SIGNS


COUNTY LINE	---
CORPORATE LIMITS	///
PROPERTY LINE	---
LOT LINE	---
LIMITED HIGHWAY EASEMENT	---
EXISTING RIGHT OF WAY	---
NEW RIGHT OF WAY	---
REFERENCE LINE	---
SLOPE INTERCEPT	---
ORIGINAL GROUND	---
MARSH OR ROCK PROFILE	---
CULVERT IN PLACE	---
CULVERT REQUIRED	---
CULVERT REQUIRED (Profile)	---

COMBUSTIBLE FLUIDS (UNDER PRESSURE)	---
UNDERGROUND UTILITIES	---
GAS	---
ELECTRIC	---
TELEPHONE	---
SERVICE PEDESTAL	---
CABLE MARKER	---
POWER POLE	---
TELEPHONE POLE	---
RAILROADS	---
MARSH	---
WOODED AREA	---

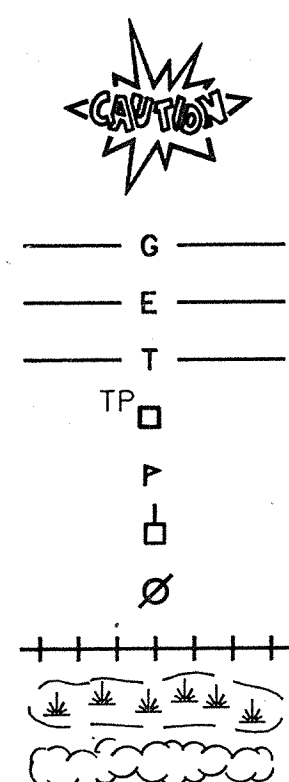


BEGIN PROJECT
STA. 24+00.00
X = 2,414,300 (± 100')
Y = 205,900 (± 100')

END PROJECT
STA. 235+00.00

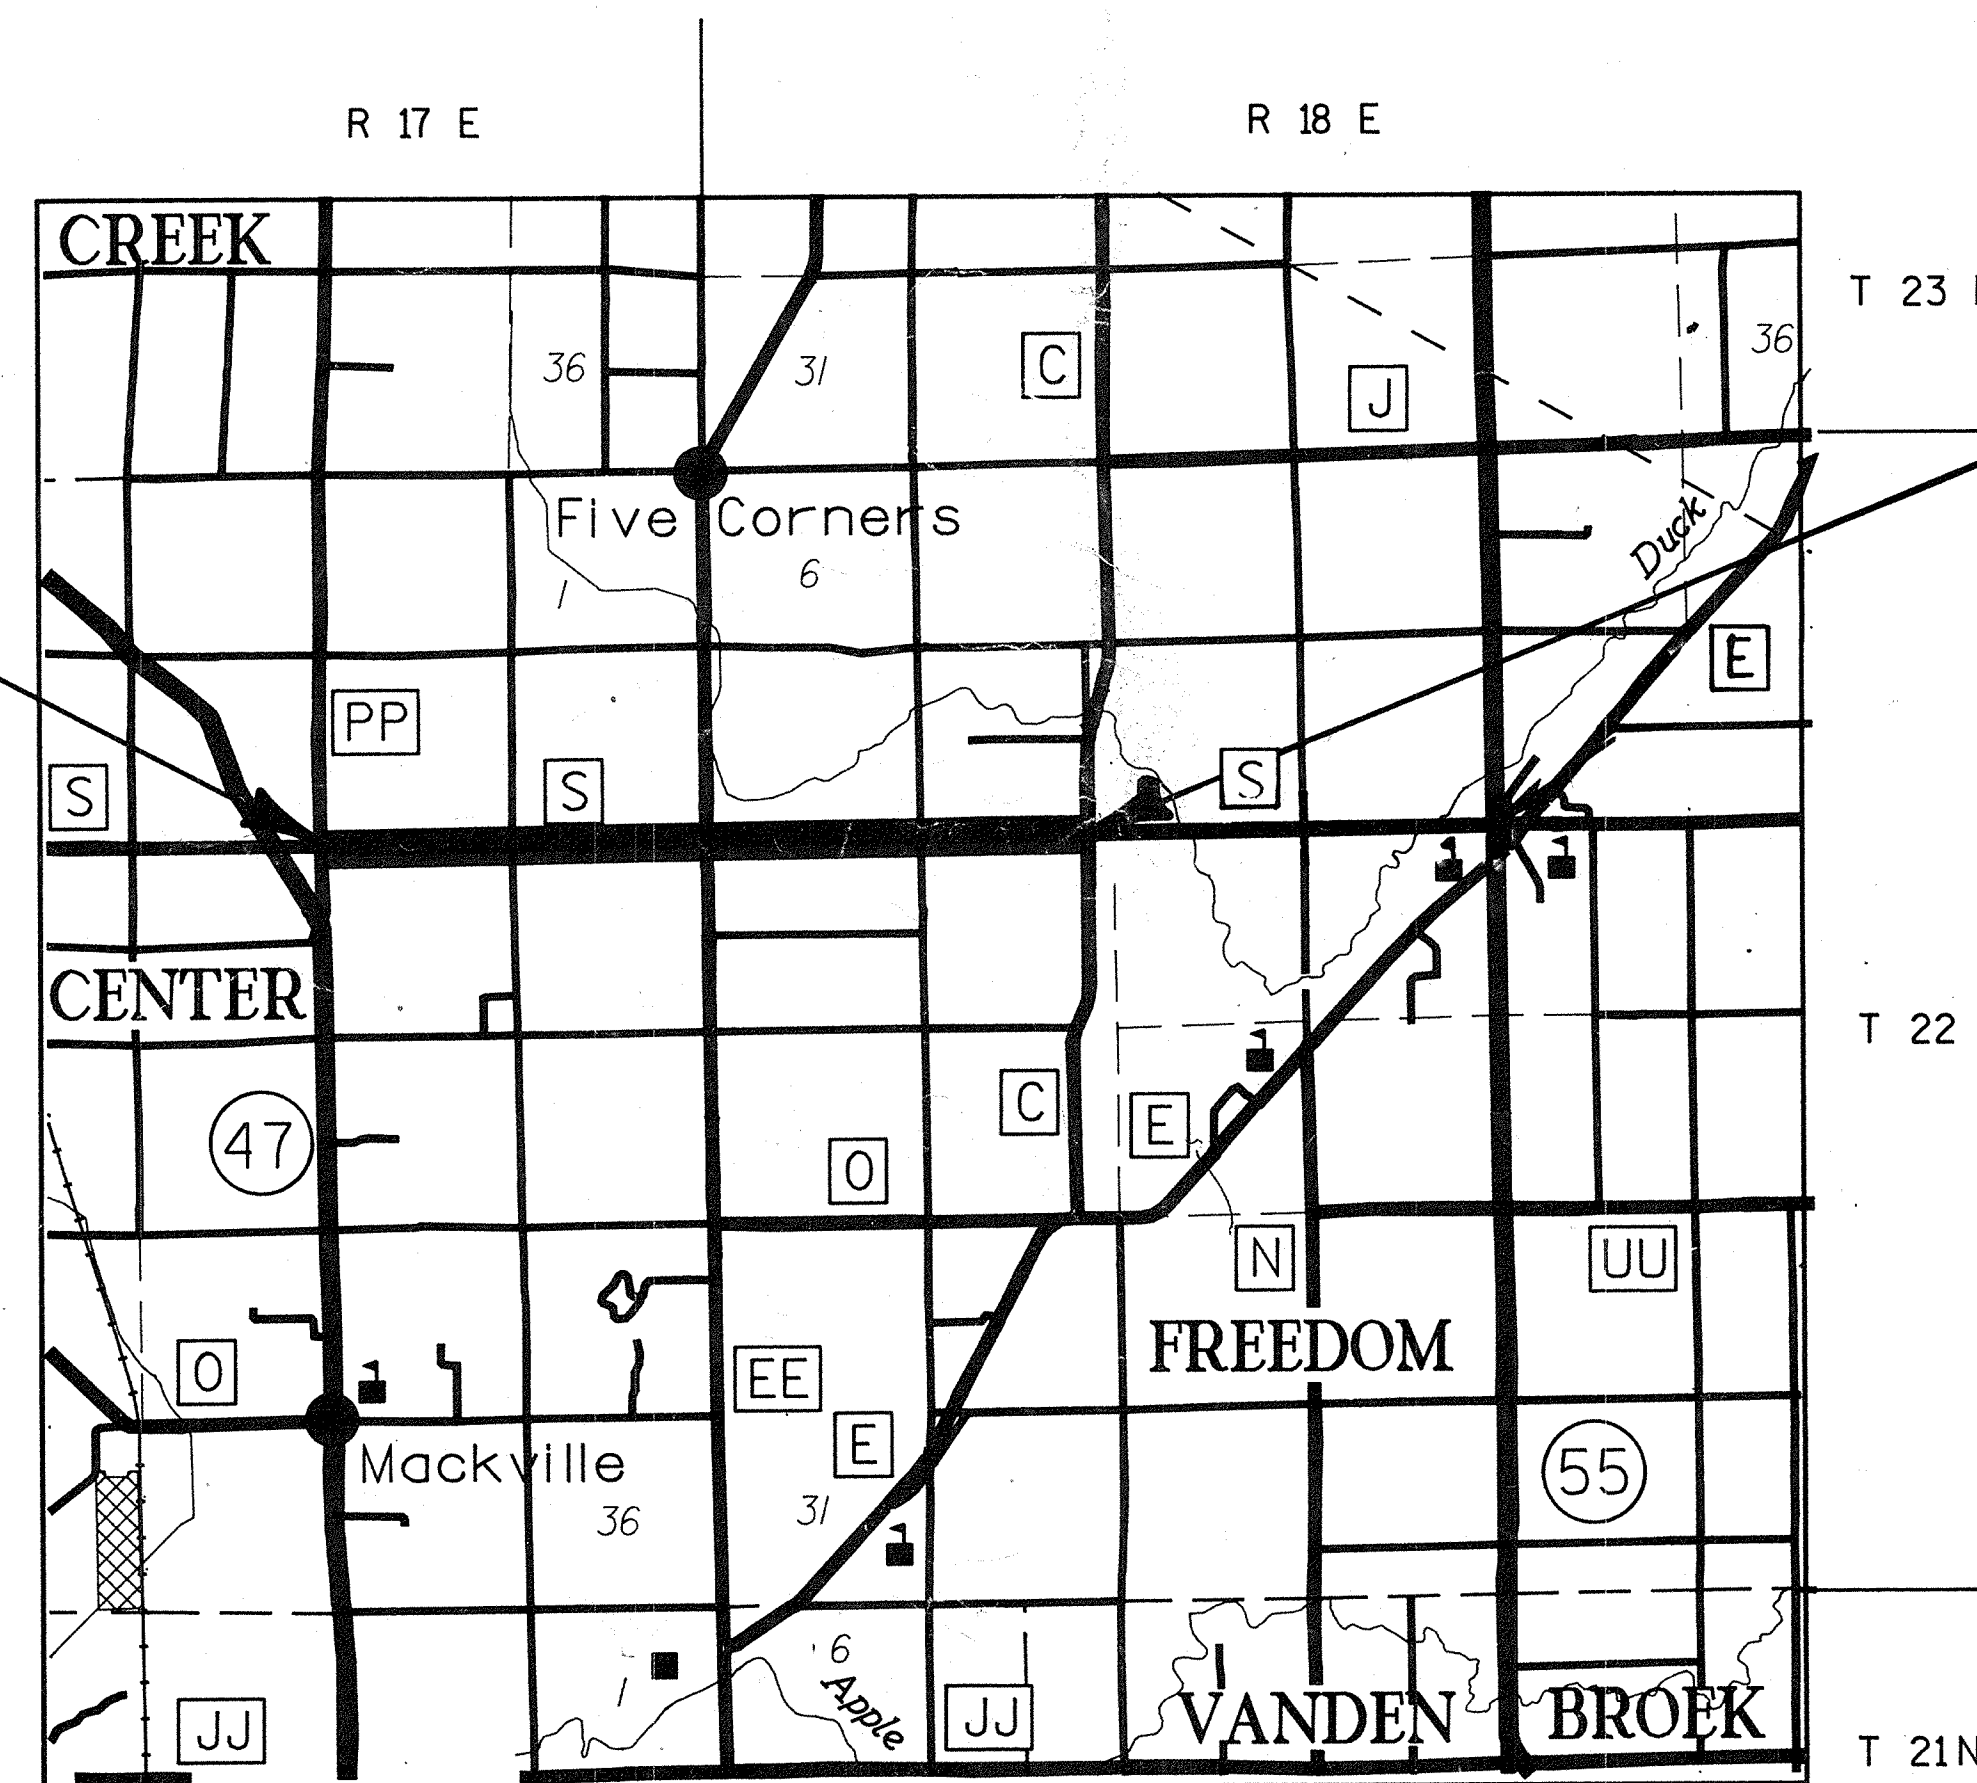

LAYOUT
SCALE 0 1 MI.

TOTAL NET LENGTH OF CENTERLINE = 3.996 MI. (RURAL)

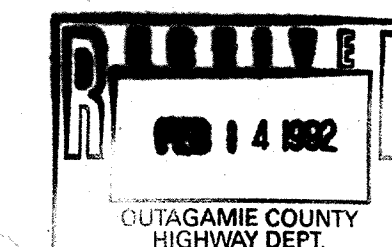


ALL COORDINATES SHOWN ON THIS PLAN ARE
SCALED FROM U.S.G.S. TOPOGRAPHIC MAP,
FREEDOM, WI., 7.5 MINUTE QUADRANGLE,
CENTRAL ZONE, FOR IDENTIFICATION ONLY.


S-20

LEVELS ON - 1, 2, 3, 4, 5, 6, 7, 8, 9, 10, 11, 12, 13, 14, 15, 16, 17, 18, 19, 20, 21, 22, 23, 24, 25, 26, 27, 28, 29, 30, 31, 32, 33, 34, 35, 36, 37, 38, 39, 40, 41, 42, 43, 44, 45, 46, 47, 48, 49, 50, 51, 52, 53, 54, 55, 56, 57, 58, 59, 60, 61, 62, 63


LEVELS ON - 1, 2, 62.

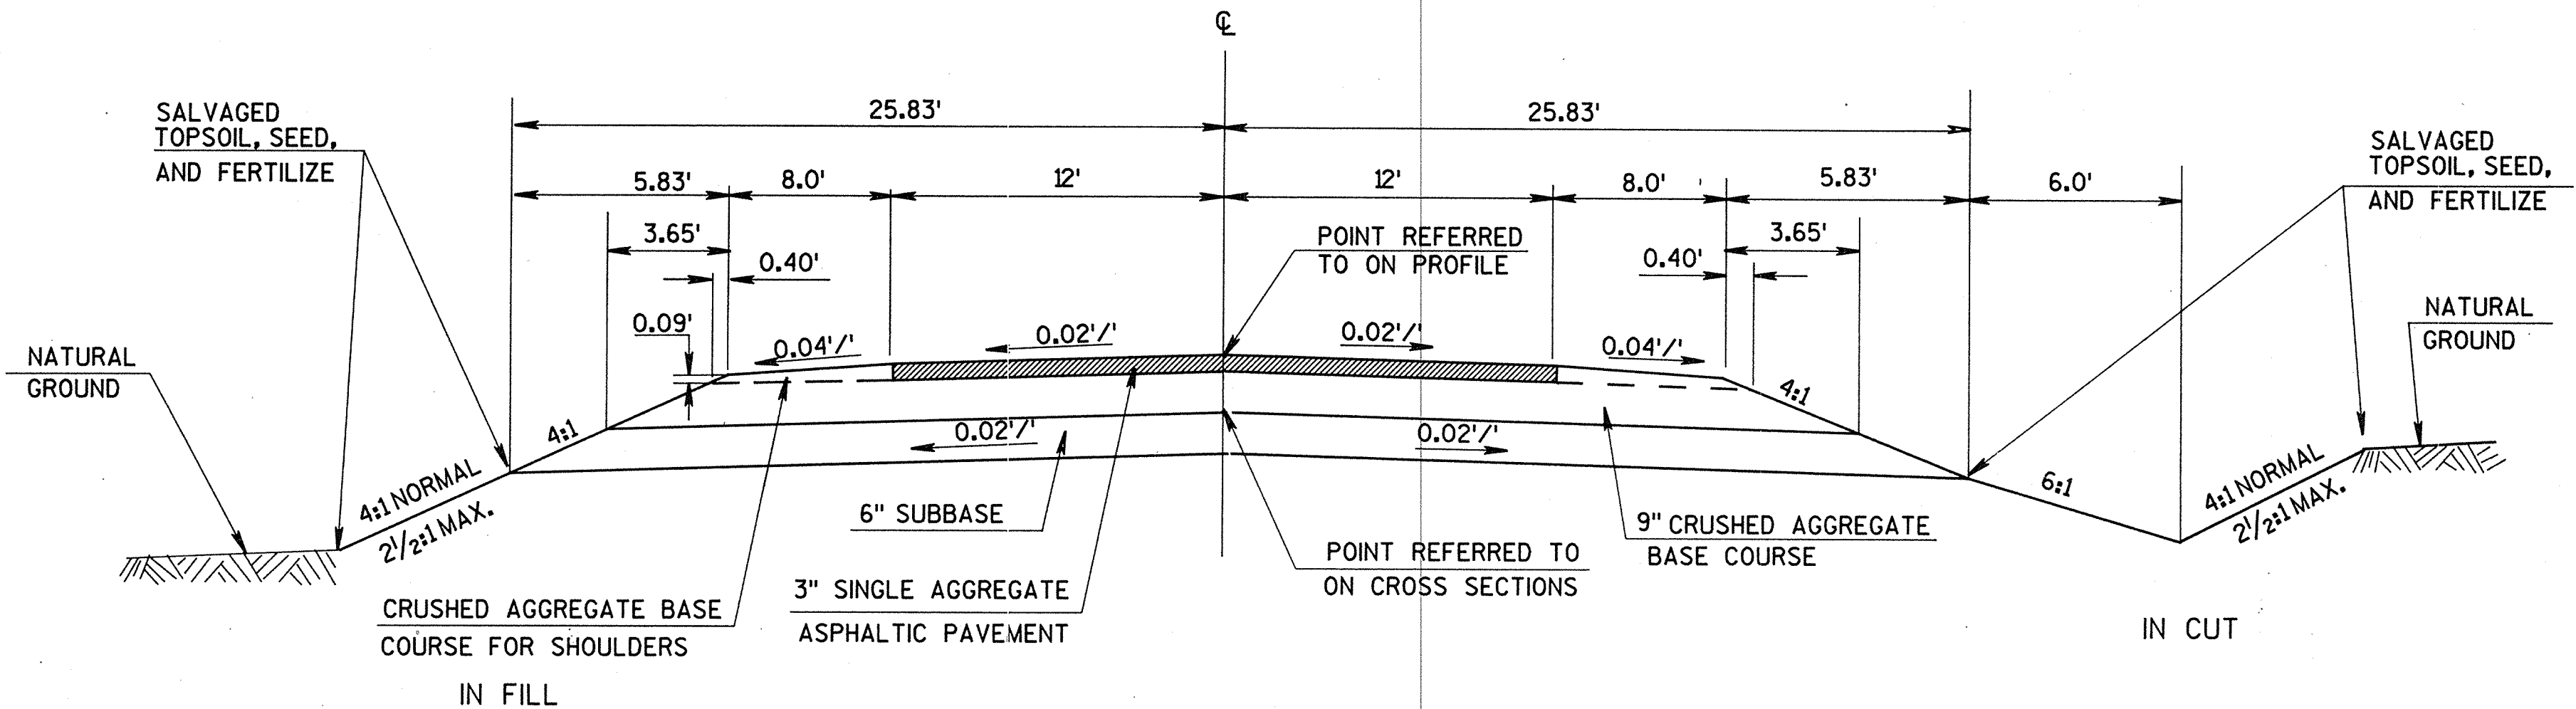

TYPICAL FINISHED SECTION FOR C.T.H. "S"

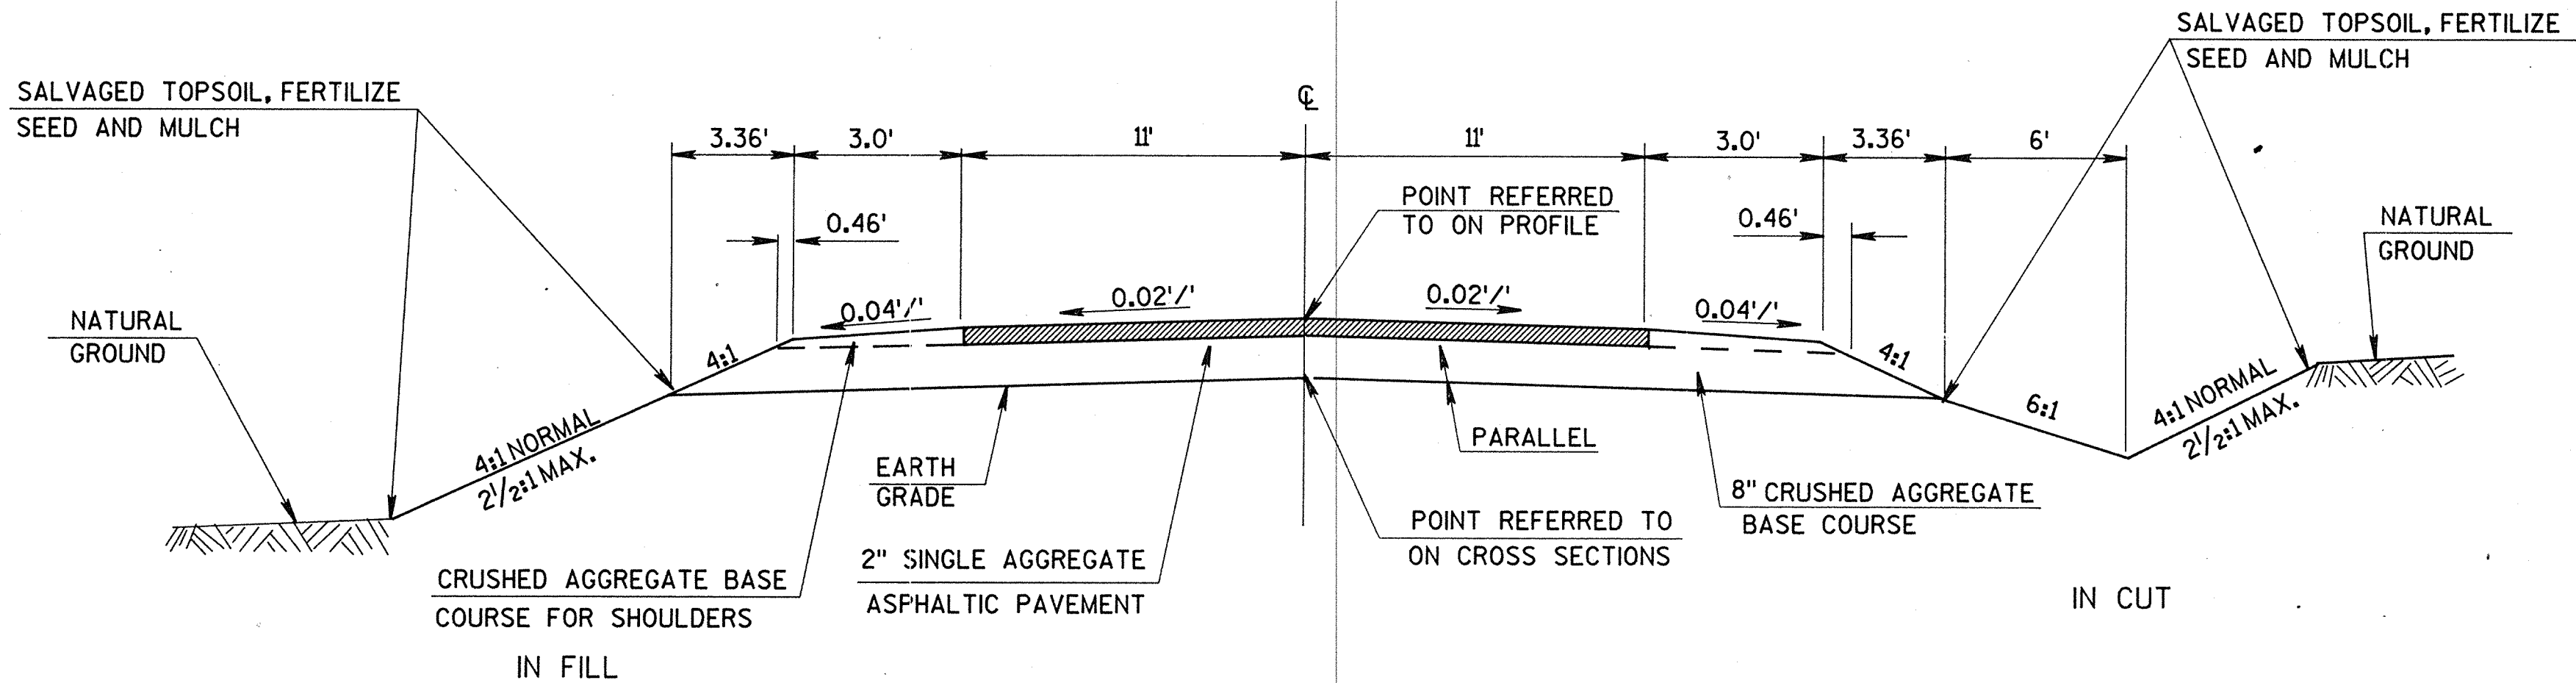

TYPICAL FINISHED SECTION
SIDE ROADS

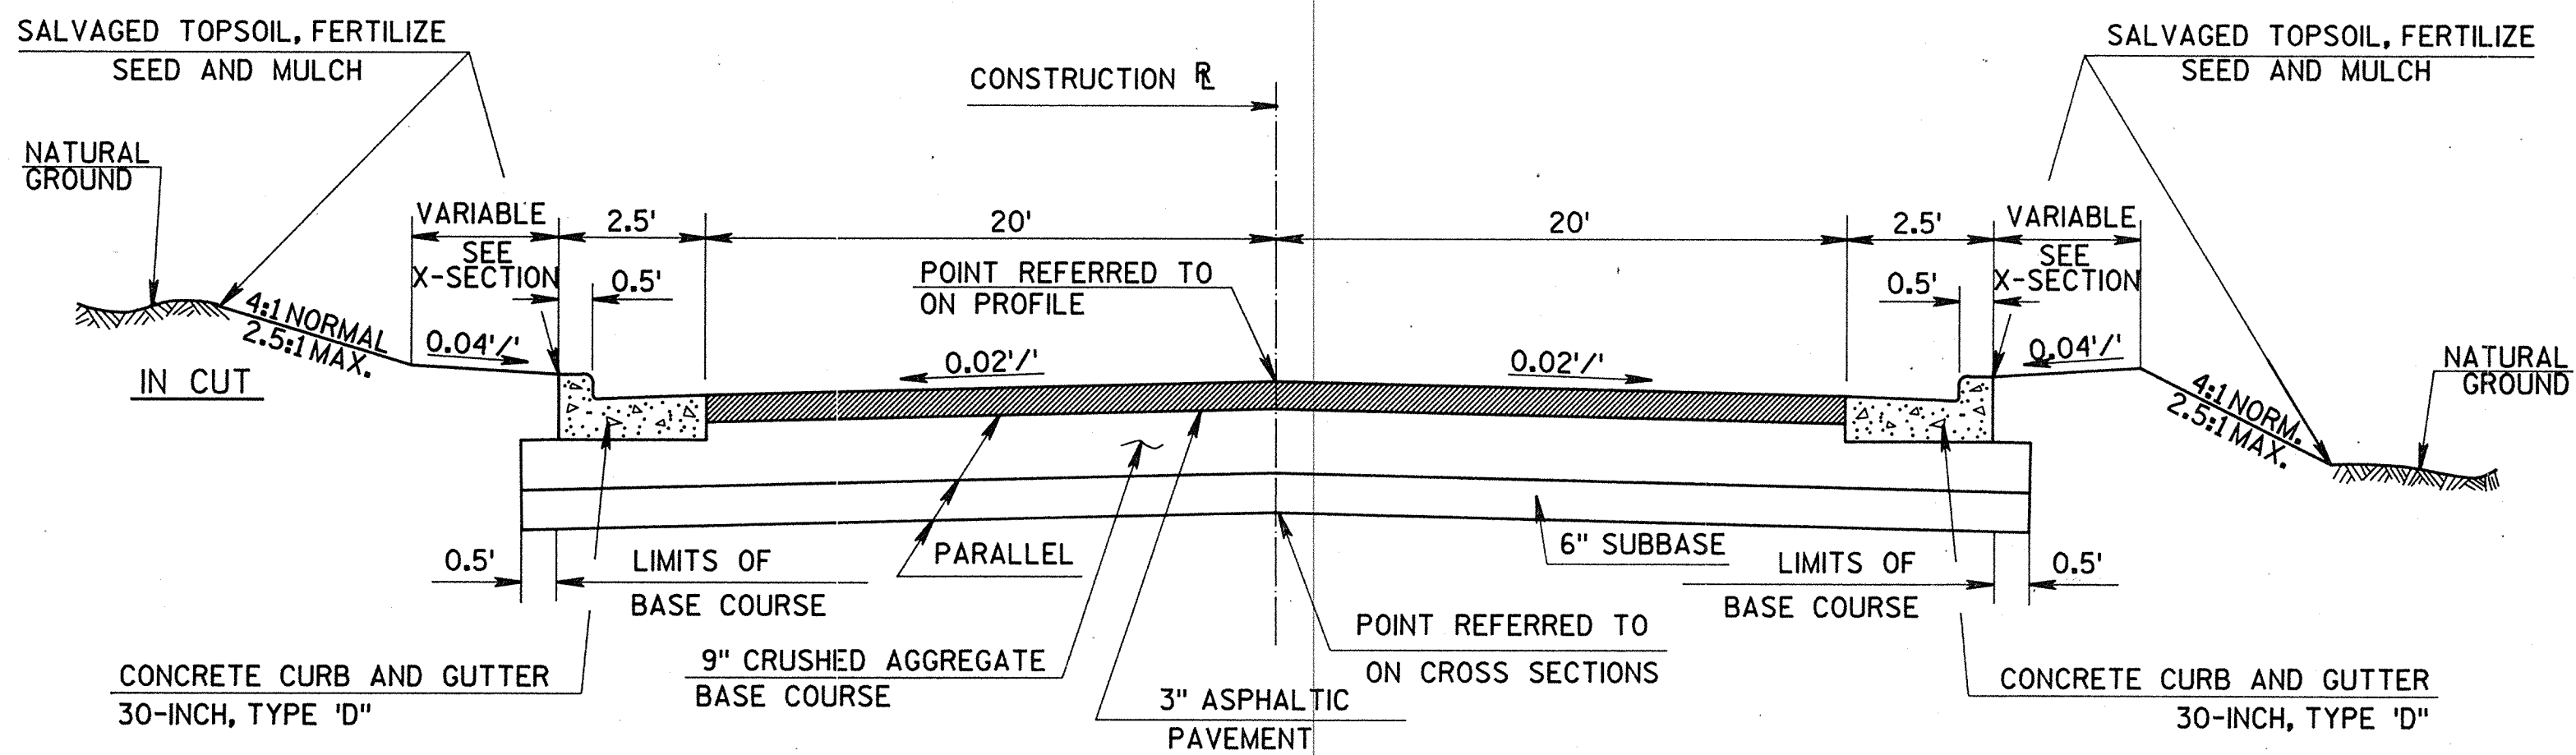

TYPICAL SECTION FOR C.T.H. "S" AND C.T.H. "C"

GENERAL NOTES

ALL DISTANCES ARE GROUND DISTANCE.
ALL BEARINGS ARE TRUE BEARINGS.
ALL TIES ON THIS PLAN ARE HORIZONTAL UNLESS DESCRIBED OTHERWISE.
THE LOCATION OF EXISTING AND PROPOSED UTILITIES AS SHOWN ON
THE PLANS ARE APPROXIMATE. THERE MAY BE OTHER UTILITIES INSTALLATION WITHIN THE
PROJECT WHICH ARE NOT SHOWN.

UTILITIES

WISCONSIN ELECTRIC POWER COMPANY
800 SOUTH LYNNDAL
P.O. BOX 1699
APPLETON, WISCONSIN 54914
ATTENTION: JAMES J. JACOBS

TELEPHONE 1-414-735-0705


DIGGERS HOTLINE

TELEPHONE 1-800-242-8511
TOLL FREE

WISCONSIN BELL COMPANY
221 WEST WASHINGTON STREET
P.O. BOX 2159
APPLETON, WISCONSIN 54913
ATTENTION: MR. KEITH KRISHER

TELEPHONE 1-414-735-3250

LEVELS ON - 1, 2, 3, 4, 7, 8, 9, 10, 11, 12, 13, 14, 15, 16, 17, 18, 19, 20, 21, 22, 23, 24, 25, 26, 27, 28, 29, 30, 31, 32, 33, 34, 35, 36, 37, 38, 39, 40, 41, 42, 43, 44, 45, 46, 47, 48, 49, 50, 51, 52, 53, 54, 55, 56, 57, 58, 59, 60, 61, 62, 63

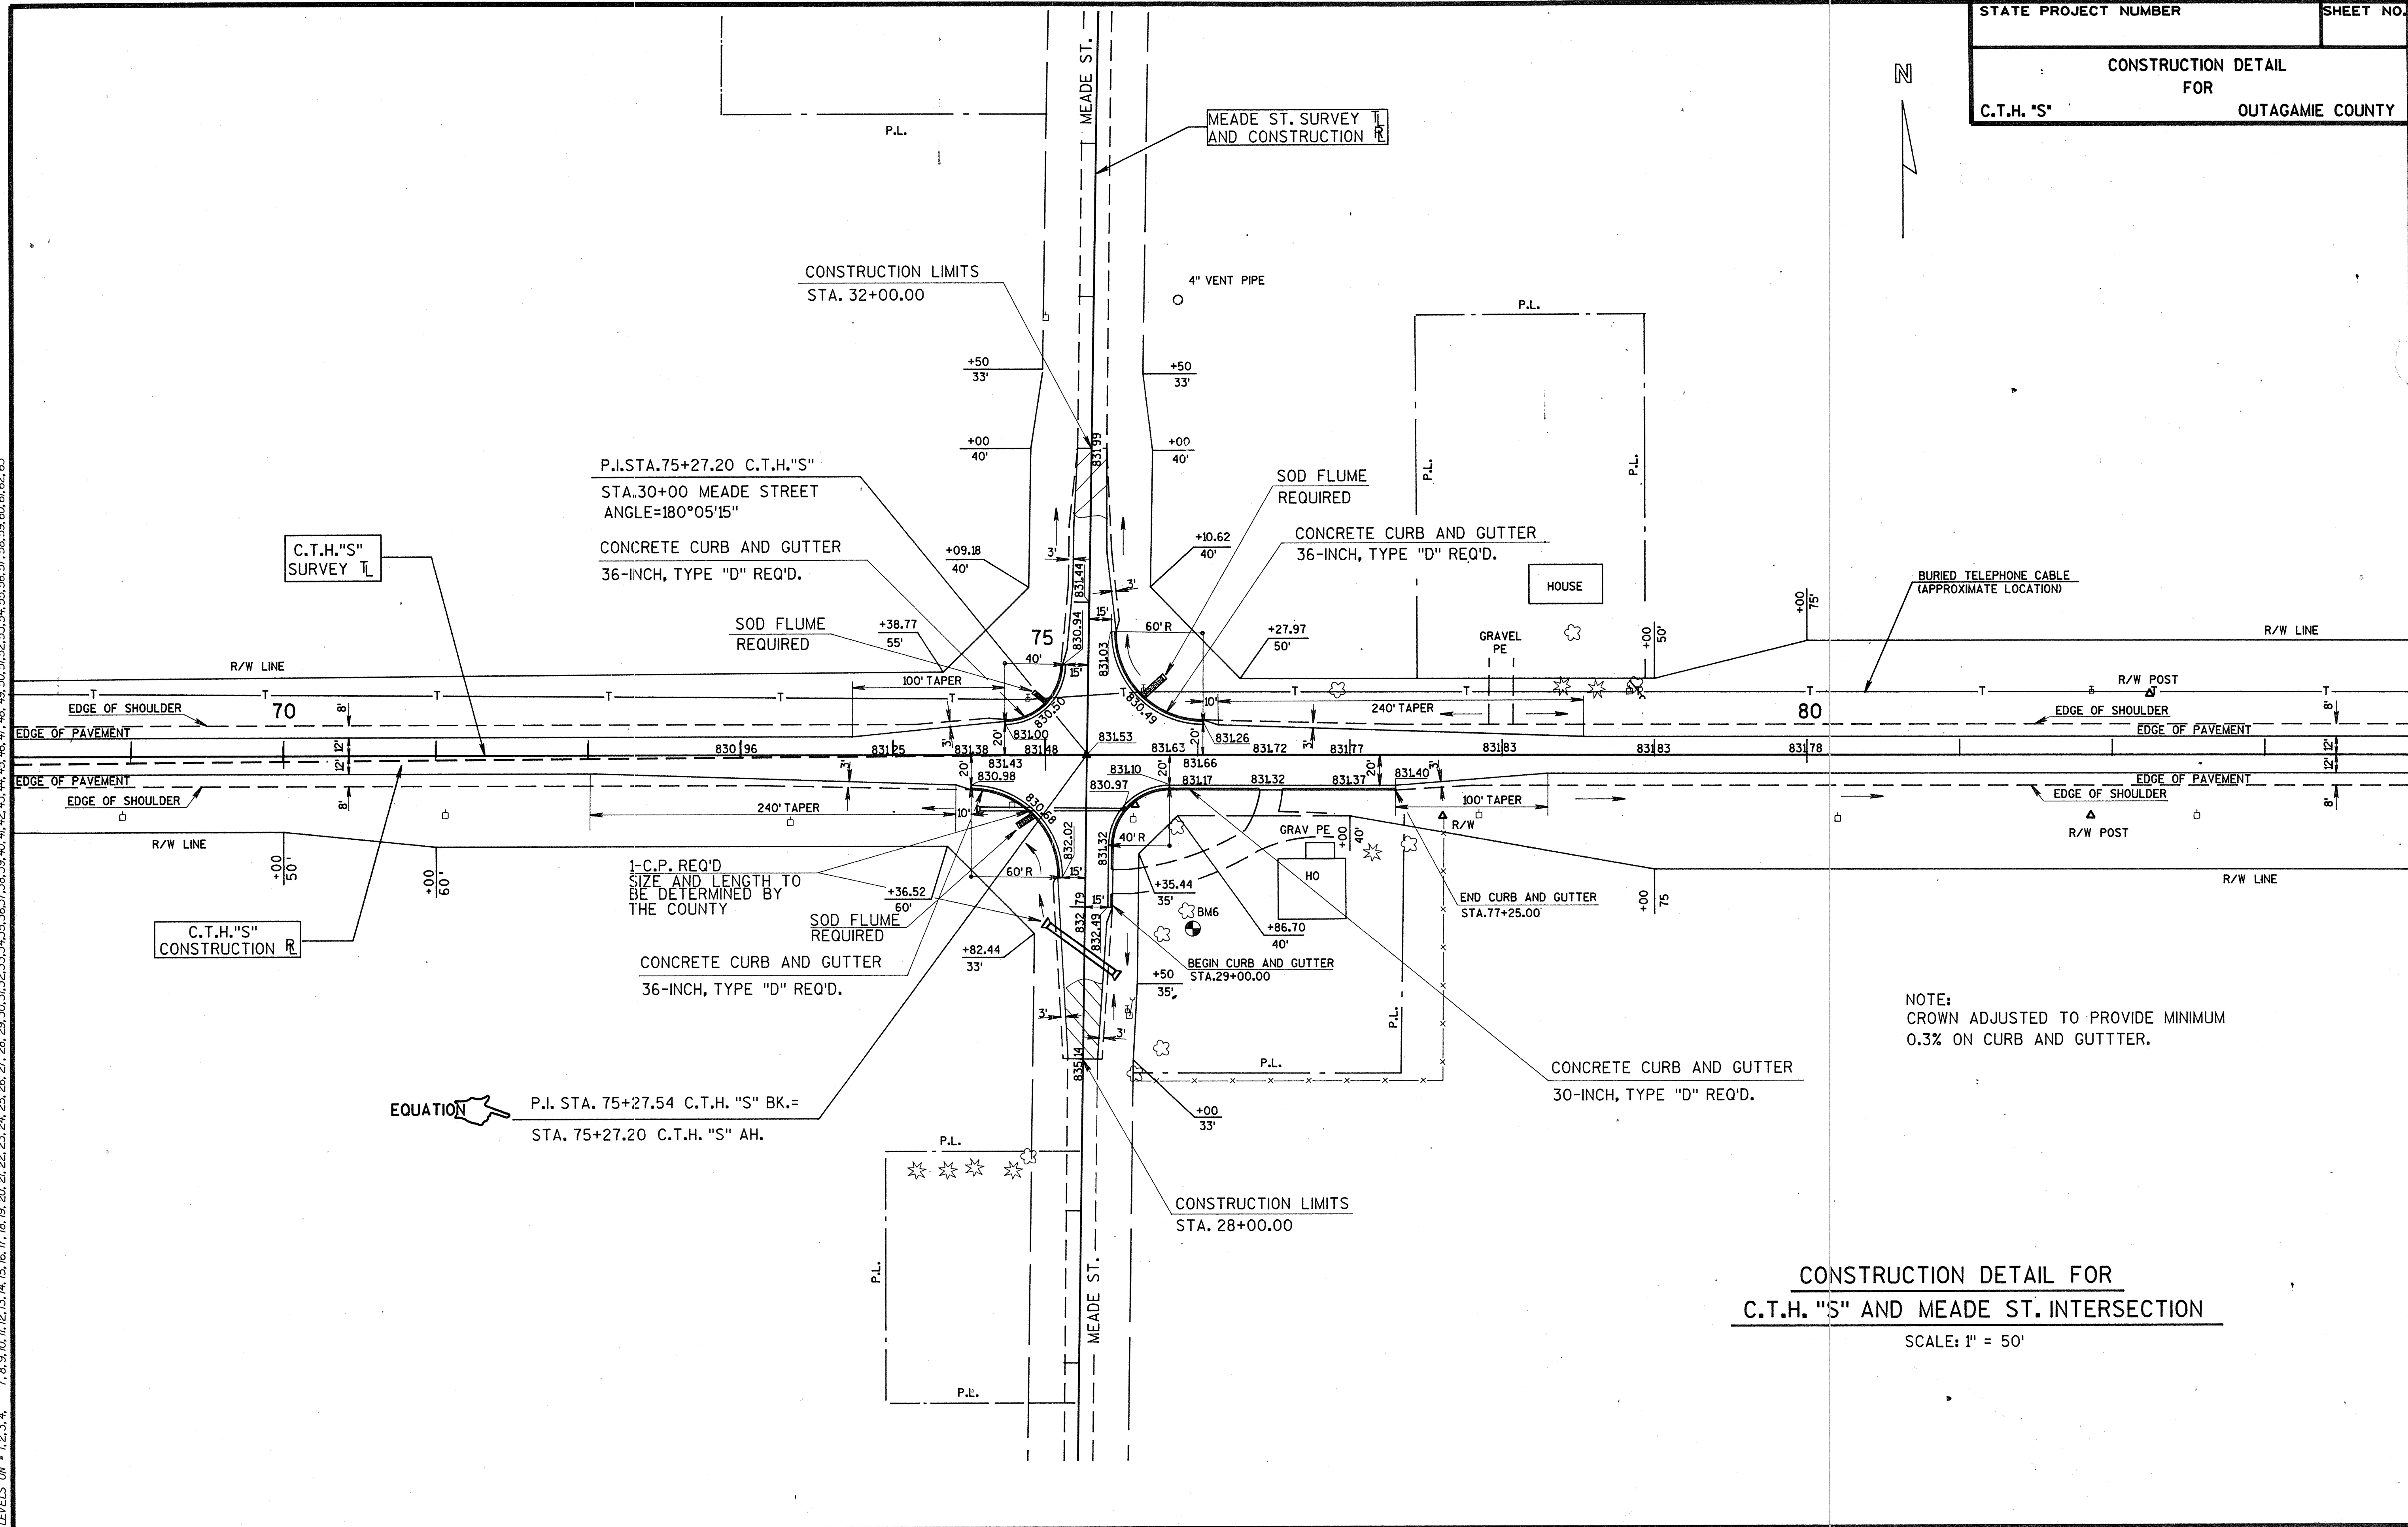

STATE PROJECT NUMBER	SHEET NO.
CONSTRUCTION DETAIL FOR	
C.T.H. "S"	OUTAGAMIE COUNTY




NOTE:
CROWN ADJUSTED TO PROVIDE MINIMUM
0.3% ON CURB AND GUTTER.

CONSTRUCTION DETAIL FOR
C.T.H. "S" AND MEADE ST. INTERSECTION


SCALE: 1" = 50'

LEVELS ON - 1, 2, 3, 4, 5, 7, 8, 9, 10, 11, 12, 13, 14, 15, 16, 17, 18, 19, 20, 21, 22, 23, 24, 25, 26, 27, 28, 29, 30, 31, 32, 33, 34, 35, 36, 37, 38, 39, 40, 41, 42, 43, 44, 45, 46, 47, 48, 49, 50, 51, 52, 53, 54, 55, 56, 57, 58, 59, 60, 61, 62, 63

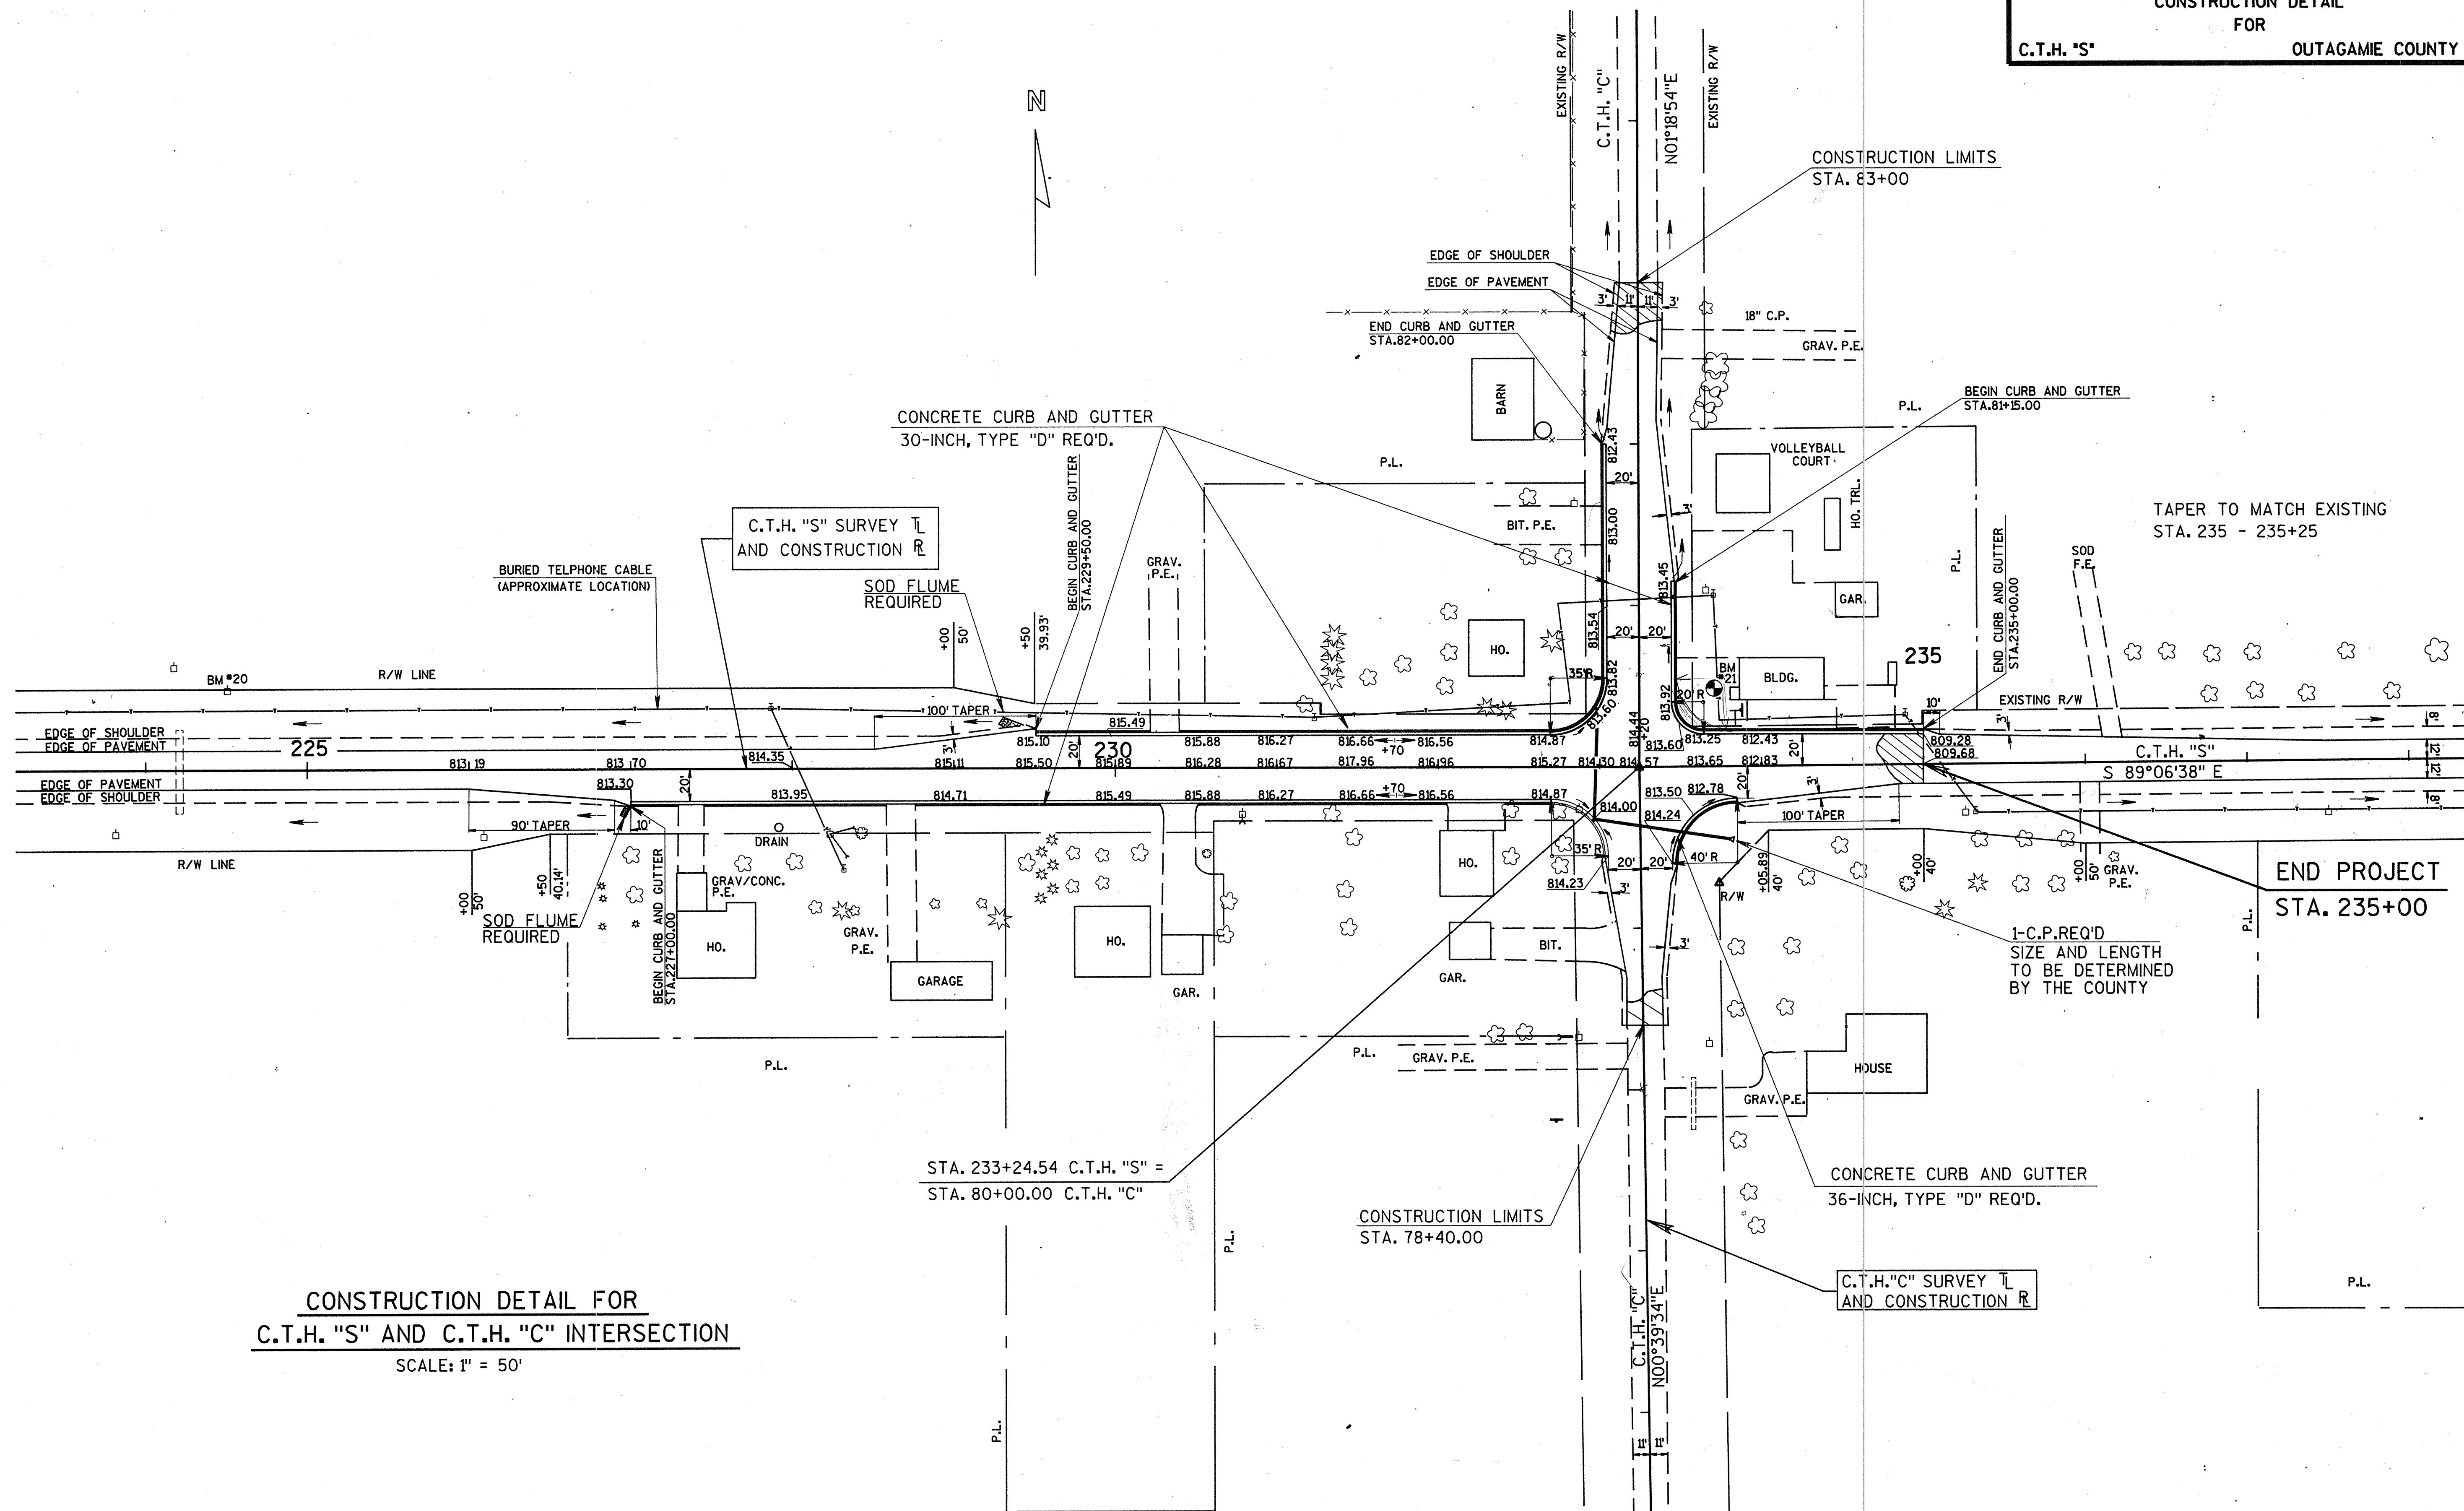

CONSTRUCTION DETAIL FOR
C.T.H. "S" AND C.T.H. "C" INTERSECTION
SCALE: 1" = 50'


LEVELS ON - 6, 7, 8, 9, 10, 11, 12, 13, 14, 15, 16, 17, 18, 19, 20, 21, 22, 23, 24, 25, 26, 27, 28, 29, 30, 31, 32, 33, 34, 35, 36, 37, 38, 39, 40, 41, 42, 43, 44, 45, 46, 47, 48, 49, 50, 51, 52, 53, 54, 55, 56, 57, 58, 59, 60, 61, 62, 63

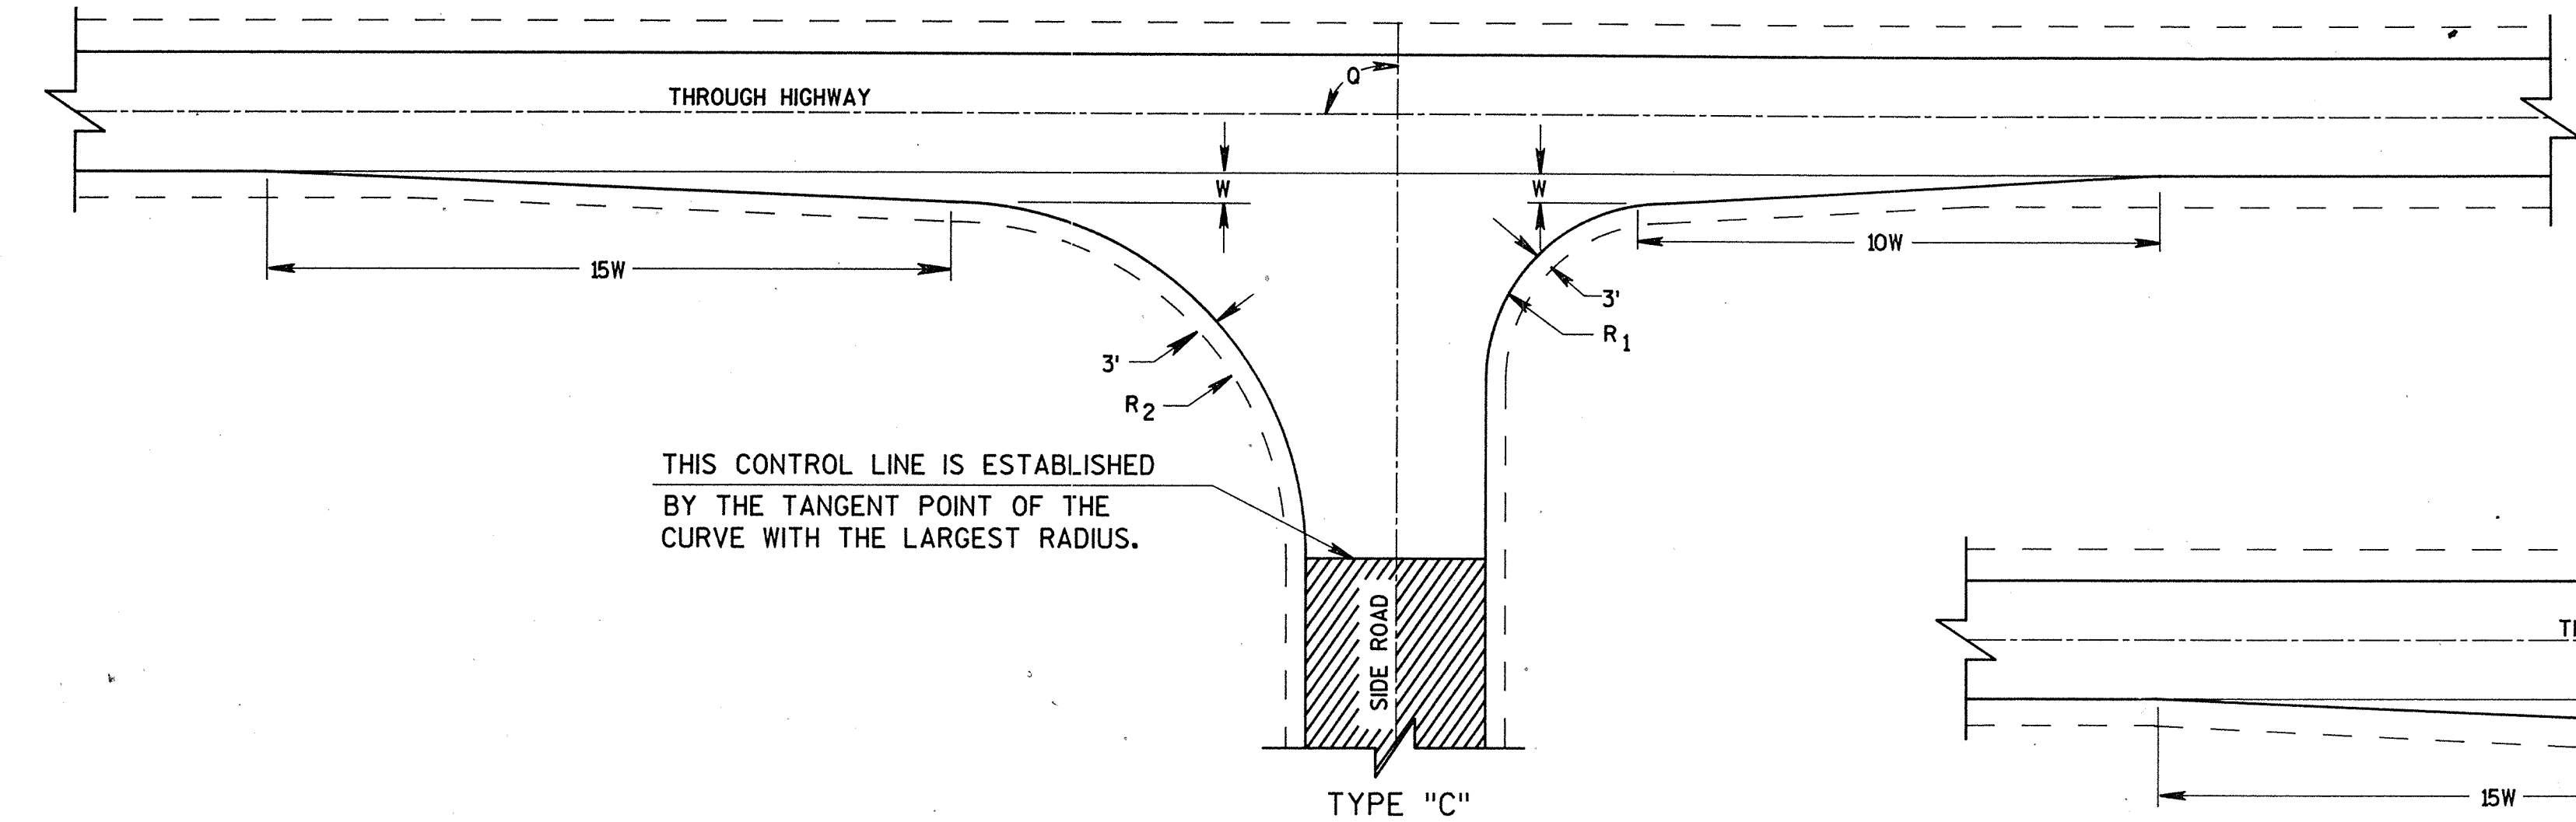

THIS CONTROL LINE IS ESTABLISHED BY THE TANGENT POINT OF THE CURVE WITH THE LARGEST RADIUS.


RADI DIMENSIONS FOR
TYPES "B", "C" AND "D" INTERSECTIONS

Q	R ₁	R ₂
65-70	35	70
75-80	40	70
85-90	40	60
100	50	55
105-110	60	45

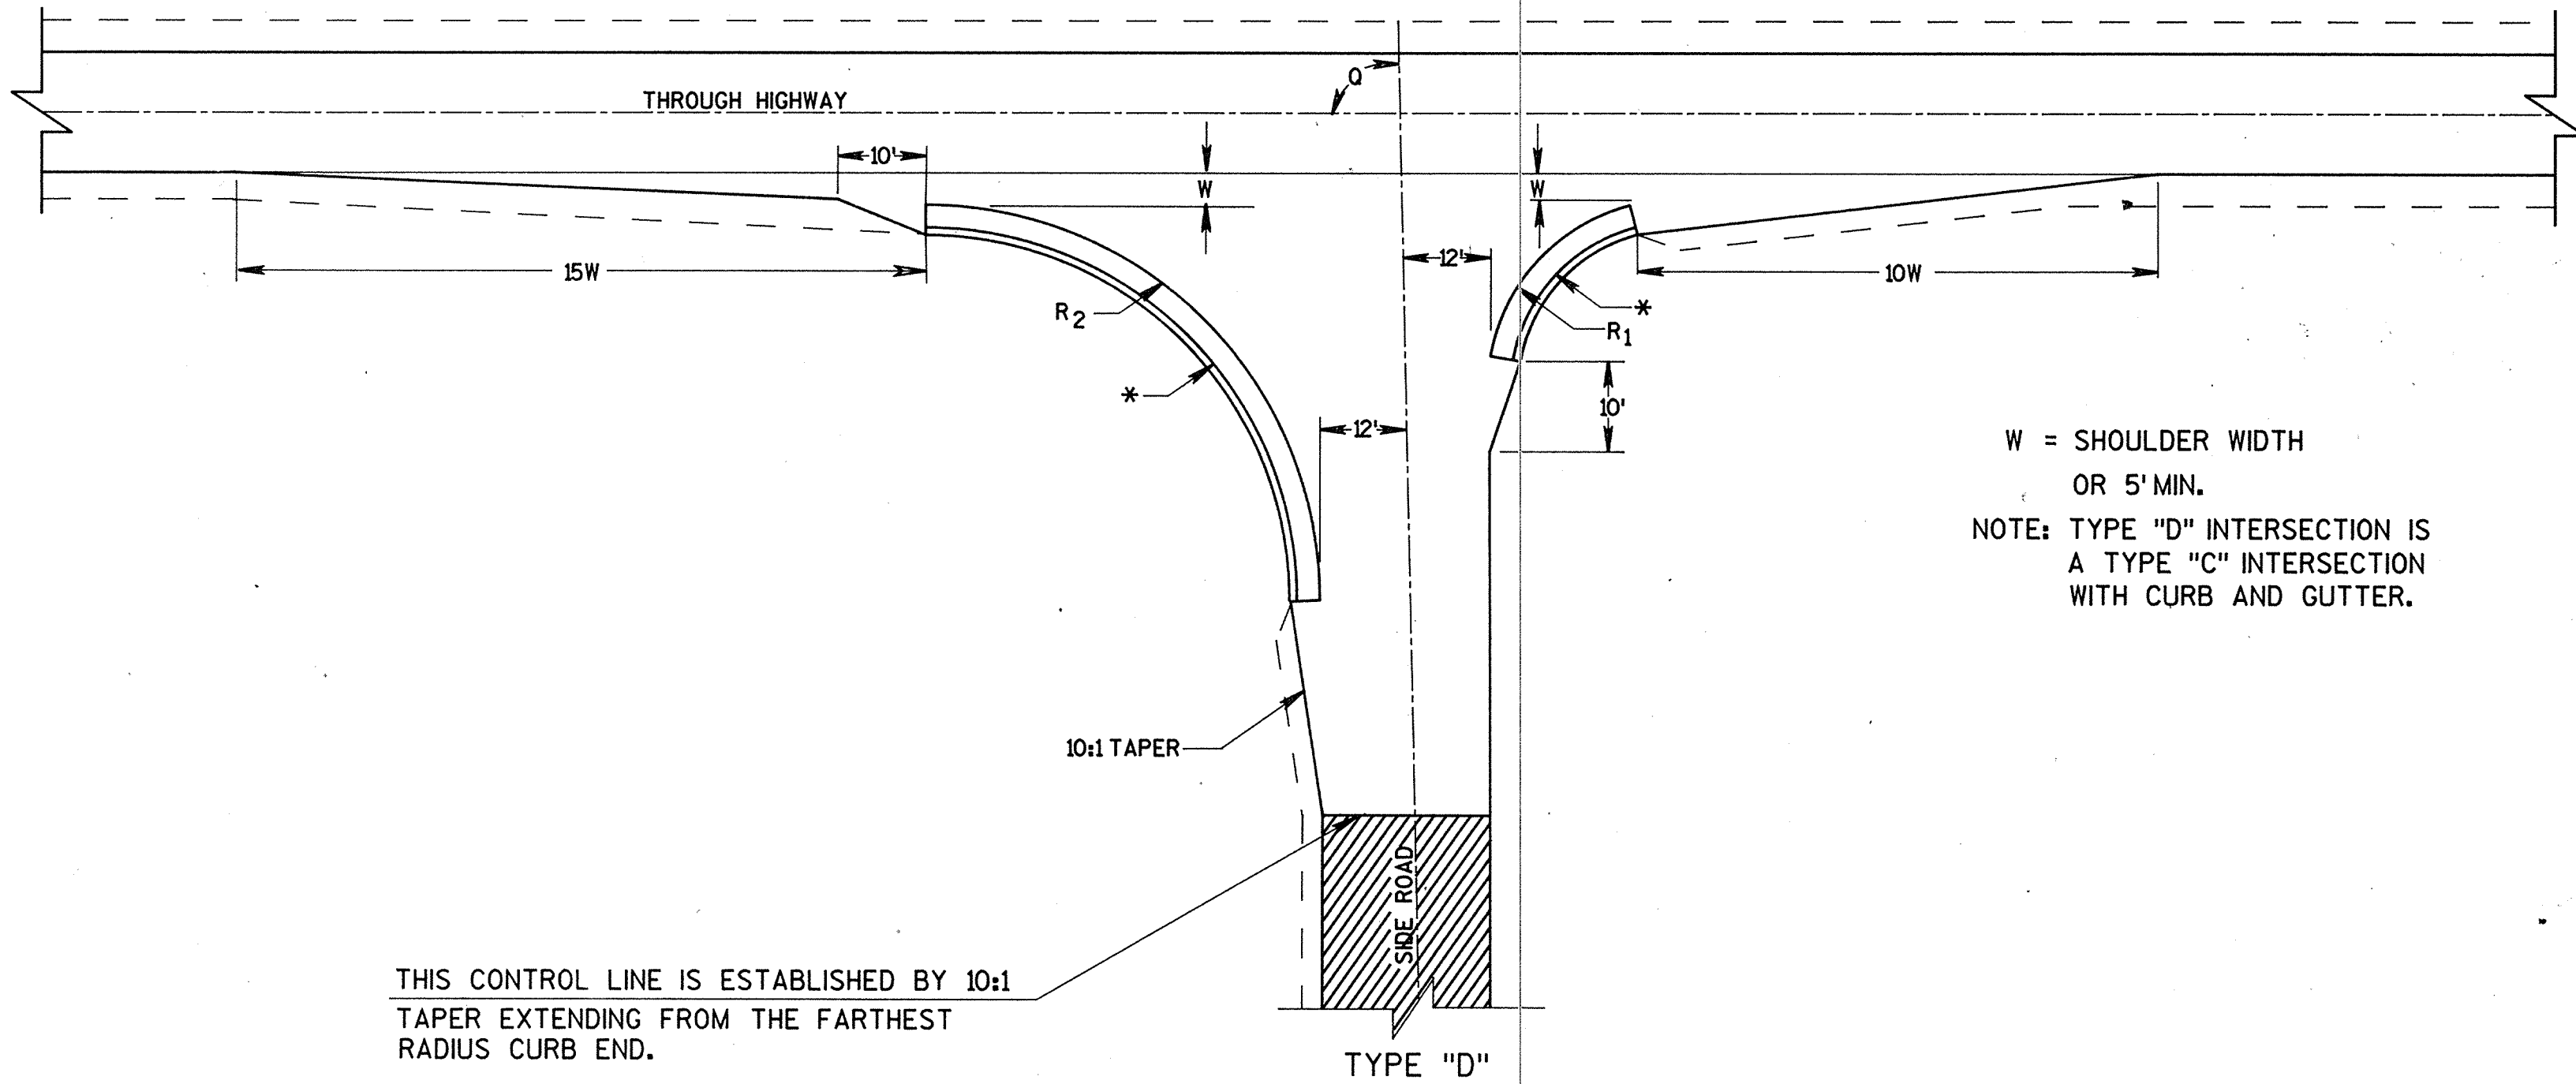

W = SHOULDER WIDTH
OR 5' MIN.
NOTE: TYPE "D" INTERSECTION IS
A TYPE "C" INTERSECTION
WITH CURB AND GUTTER.

THIS CONTROL LINE IS ESTABLISHED BY 10:1
TAPER EXTENDING FROM THE FARTHEST
RADIUS CURB END.

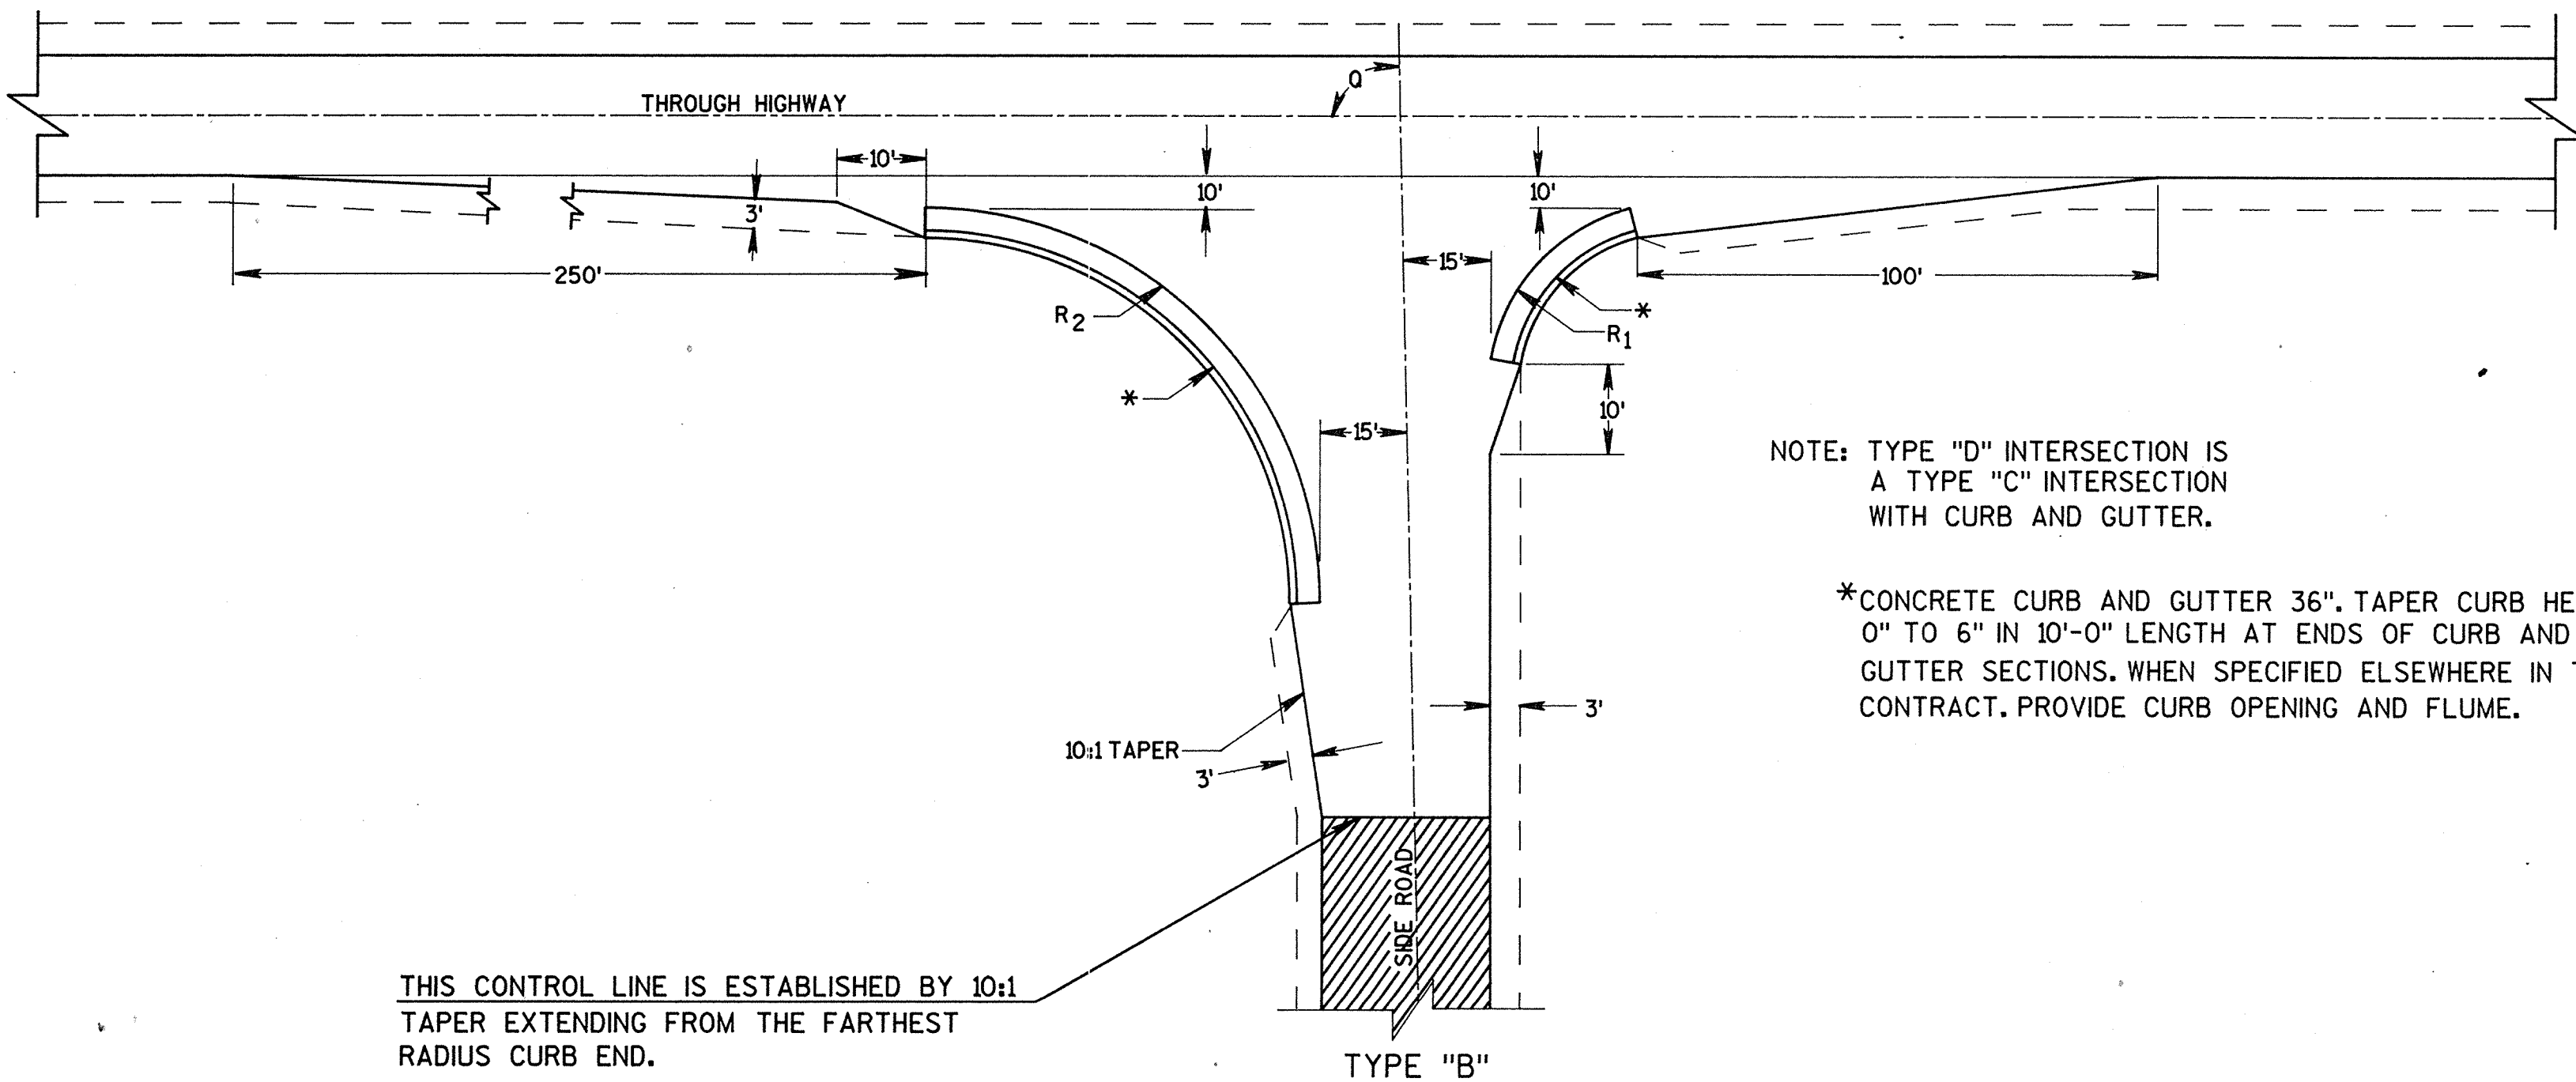

THIS CONTROL LINE IS ESTABLISHED BY 10:1
TAPER EXTENDING FROM THE FARTHEST
RADIUS CURB END.

NOTE: TYPE "D" INTERSECTION IS
A TYPE "C" INTERSECTION
WITH CURB AND GUTTER.

*CONCRETE CURB AND GUTTER 36". TAPER CURB HEIGHT
0" TO 6" IN 10'-0" LENGTH AT ENDS OF CURB AND
GUTTER SECTIONS. WHEN SPECIFIED ELSEWHERE IN THE
CONTRACT. PROVIDE CURB OPENING AND FLUME.

GENERAL NOTES

DESIGNS MAY BE INTERCHANGEABLY IN COMBINATION OR SEPARATELY FOR ANY
ONE COMPLETE INTERSECTION DEPENDING UPON INTERSECTION ANGLE AND
SURFACING OF EACH APPROACH ROADWAY.

SIDE ROAD SURFACING NOTE

WHEN THE SIDE ROAD IS NOT PRESENTLY PAVED, PAVEMENT SHALL BE PLACED
TO THE LIMITS SHOWN UNLESS OTHERWISE PROVIDED IN THE CONTRACT.
WHERE THE CONSTRUCTION LIMITS ARE BEYOND THE PAVING LIMITS, CRUSHED
AGGREGATE SURFACING SHALL BE PLACED BETWEEN THE PAVING LIMITS
AND CONSTRUCTION LIMITS.

WHEN THE SIDE ROAD IS PRESENTLY PAVED, NEW PAVEMENT SHALL BE PLACED
TO THE LIMITS OF DESIGN AS SHOWN AND BEYOND, IF NECESSARY, TO
MEET EXISTING PAVEMENT.

WHEN THE SIDE ROAD IS THE CONSTRUCTION PROJECT, THE INTERSECTION
SURFACING SHALL BE THE SAME AS FOR THE PROJECT.


EXISTING SURFACE

LEVELS ON - 1, 2, 3, 4, 5, 6, 7, 8, 9, 10, 11, 12, 13, 14, 15, 16, 17, 18, 19, 20, 21, 22, 23, 24, 25, 26, 27, 28, 29, 30, 31, 32, 33, 34, 35, 36, 37, 38, 39, 40, 41, 42, 43, 44, 45, 46, 47, 48, 49, 50, 51, 52, 53, 54, 55, 56, 57, 58, 59, 60, 61, 62, 63


Conventional Signs and Abbreviations

LINES & SYMBOLS

STATE
COUNTY
TOWNSHIP & RANGE
QUARTER
SIXTEENTH
NEW CENTERLINE
NEW R/W
OLD R/W
PROPERTY LINE
CORPORATE LIMITS
NO ACCESS (BY ACQUISITION)
LIMITED HIGHWAY EASEMENT
FENCE
BEAM GUARD

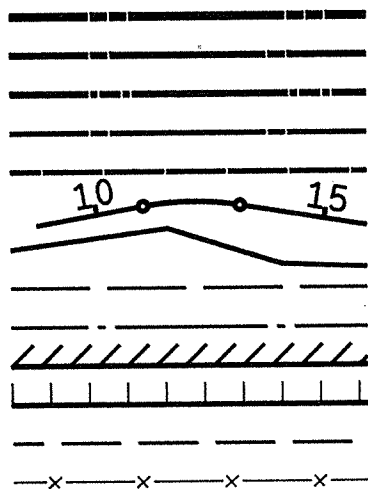


SECTION
CORNER

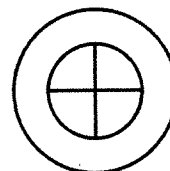

NO ACCESS
(BY STATUTORY
AUTHORITY)



LOT & TIE
SLOPE INTERCEPTS
UNDERGROUND UTILITIES
IRON PIN/PIPE
POWER POLE
TELEPHONE POLE
TELEPHONE PEDESTAL
MONUMENTED R/W POINT
FOUNDATION OR RUINS
BUILDING
SILO, MANHOLE, WELL,
VENT, SEPTIC TANK, ETC.

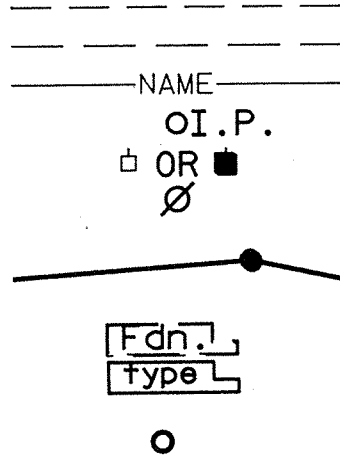

ABBREVIATIONS

A.P. ACCESS POINT
AC. ACRES
A.H. AHEAD
ALUM. ALUMINUM
ET. AL. AND OTHERS
BK. BACK
BIT. BITUMINOUS
C.M. CABLE MARKER
C. COUNTY TRUNK HIGHWAY
C.S.M. CERTIFIED SURVEY MAP
CONC. CONCRETE
COR. CORNER
CULV. CULVERT
d/b/a DOING BUSINESS AS
E. ELECTRIC
FDN. FOUNDATION
G. GARAGE
G.M. GAS MARKER
G.P. GAS PUMPS
H. HOUSE
I.P. IRON PIPE
L.C. LAND CONTRACT
LT. LEFT
L. LENGTH OF CURVE

L.H.E. LIMITED HIGHWAY EASEMENT
L.C. LONG CHORD
L.C.B. LONG CHORD BEARING
M.H. MANHOLE
MON. MONUMENT
O.L. OUTLOT
P. PAGE
P.K. PARKER-KALON
P.C. POINT OF CURVATURE
P.I. POINT OF INTERSECTION
P.T. POINT OF TANGENCY
P.L. PROPERTY LINE
R. RADIUS
R.R. RAILROAD
R. REFERENCE LINE
R.D.E. RESTRICTED DEVELOPMENT EASEMENT
RT. RIGHT
R/W RIGHT OF WAY
SEC. SECTION
S. SHED
S.T.H. STATE TRUNK HIGHWAY
STA. STATION
T. TANGENT LENGTH OF CURVE
TAV. TAVERN
U.S.H. UNITED STATES HIGHWAY
X. EAST COORDINATE
Y. NORTH COORDINATE

NOTE:

ALL BEARINGS SHOWN ON THIS PLAT ARE TRUE BEARINGS
OF EACH TANGENT.

ALL COORDINATES SHOWN ON THIS PLAT ARE SCALED FROM
THE U.S.G.S. TOPOGRAPHIC MAPS, 7.5 MINUTE QUADRANGLE, FREEDOM,
WISCONSIN, CENTRAL ZONE, FOR IDENTIFICATION ONLY.

AREAS SHOWN ON THE TOTAL REMAINING ACRES COLUMN MAY BE
APPROXIMATE AND ARE DERIVED FROM TAX ROLLS OR OTHER
AVAILABLE SOURCES AND MAY NOT INCLUDE LANDS WHICH ARE
NOT CONTIGUOUS TO THE AREA TO BE ACQUIRED.


STATE OF WISCONSIN
OUTAGAMIE COUNTY HIGHWAY DEPARTMENT
PLAT OF RIGHT OF WAY REQUIRED FOR
C.T.H. "S"

BEGIN RELOCATION ORDER

STA. 23+62.35
X=2,298,000 (± 100')
Y=215,500 (± 100')
LOCATED 4.55 FEET SOUTH AND 118.37
EAST OF THE NORTHWEST CORNER OF
SECTION 14, TOWNSHIP 22 NORTH,
RANGE 17 EAST.

END RELOCATION ORDER

STA. 240+31.82
LOCATED 4.76 FEET NORTH AND 0.07 FEET
EAST OF THE NORTHEAST CORNER OF SECTION 17,
TOWNSHIP 22, RANGE 18 EAST.

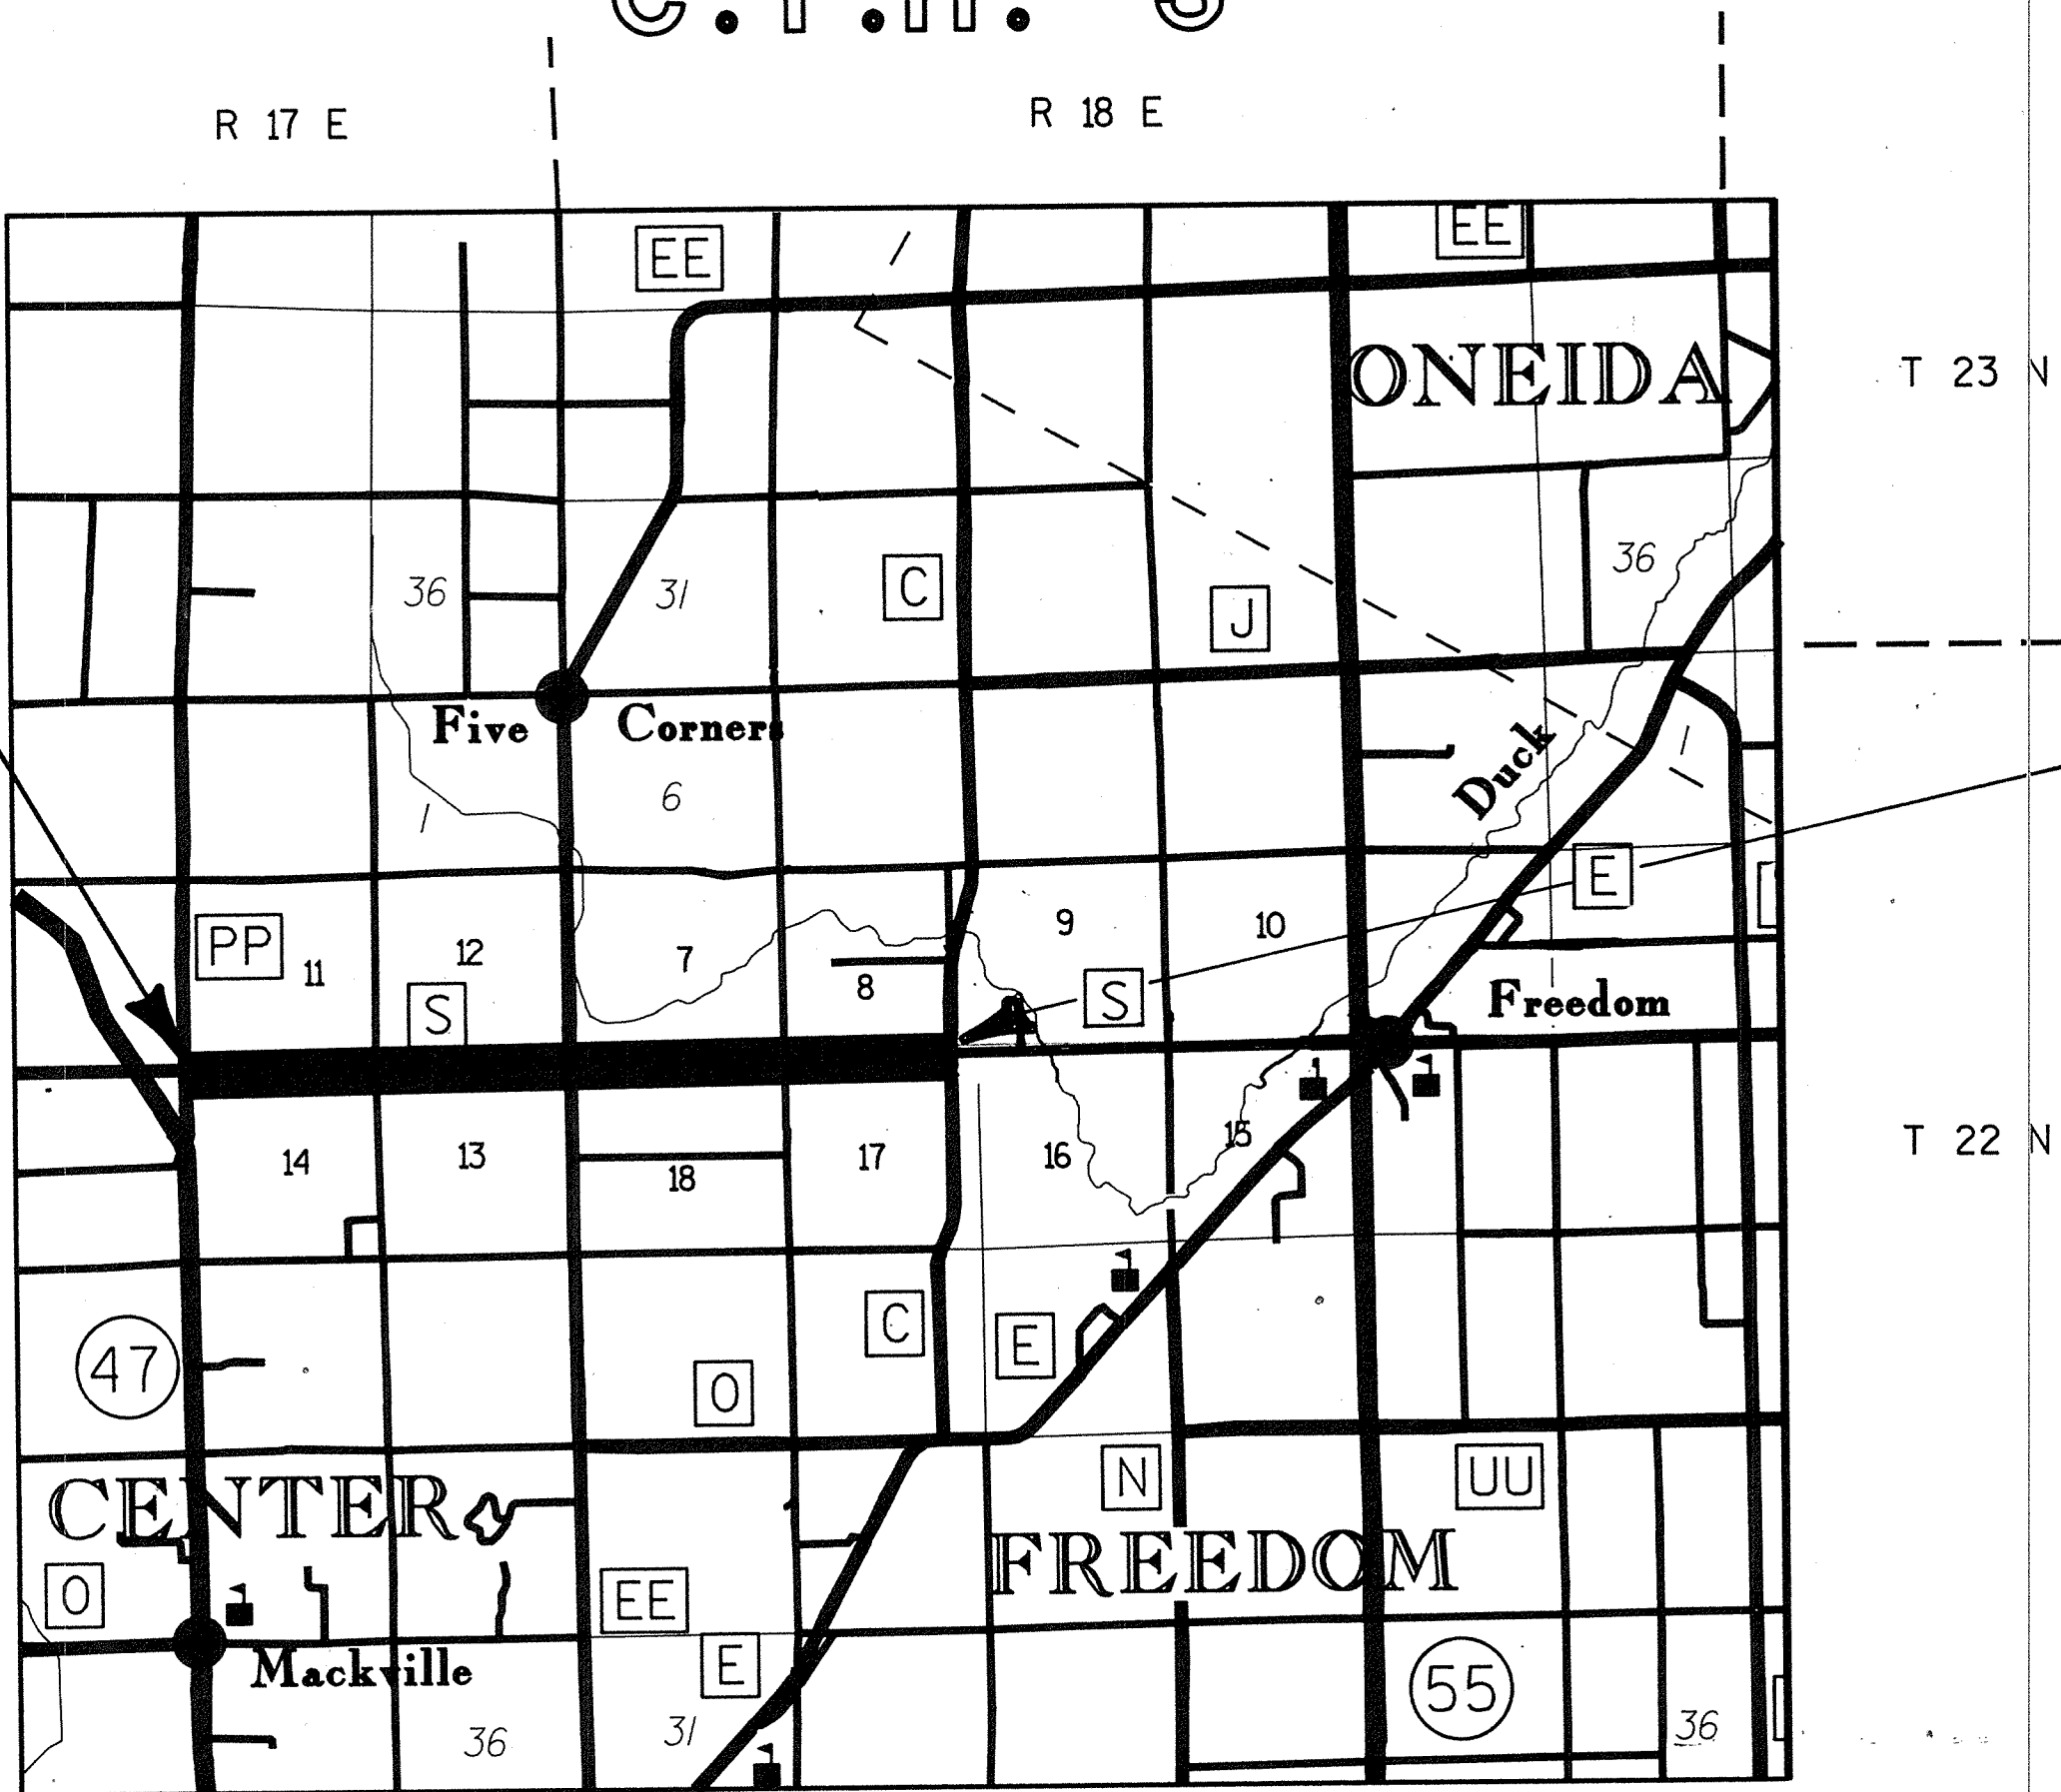

LAYOUT
SCALE



TOTAL NET LENGTH OF CENTERLINE = 4.104 MI.

R/W PROJECT NUMBER	SHEET NUMBER	TOTAL SHEETS
FEDERAL PROJECT NUMBER	4.0	14
PLAT OF RIGHT OF WAY REQUIRED FOR		
C.T.H. "PP"-S.T.H. 55		
C.T.H. "S"		OUTAGAMIE COUNTY

APPROVED FOR OUTAGAMIE COUNTY
<i>Michael M. M... DATE 10-5-10 COUNTY HIGHWAY COMMISSIONER</i>
PLAT PREPARED BY AYRES ASSOCIATES CONSULTING ENGINEERS GREEN BAY, WISCONSIN

SCHEDULE OF LANDS & INTERESTS REQUIRED

AREAS SHOWN IN THE TOTAL ACRES COLUMN MAY BE APPROXIMATE AND ARE DERIVED FROM TAX ROLLS OR OTHER AVAILABLE SOURCES AND MAY NOT INCLUDE LANDS OF THE OWNER WHICH ARE NOT ABUTTING THE AREA TO BE ACQUIRED ALONG THE HIGHWAY.

REVISION DATE
03-19-91
11-11-91
02-17-92

ROUTE

C.T.H. 'S'

COUNTY

OUTAGAMIE

DATE

R/W PROJECT NUMBER

FEDERAL PROJECT NUMBER

SHEET
NUMBER

4.1

PARCEL NO.	SHEET NO.	OWNERSHIP	INTEREST REQUIRED	TOTAL ACRES	R/W ACRES			TOTAL ACRES REMAINING	T.L.E. ACRES (TEMP.)
					NEW	EXISTING	TOTAL		
1	4.2,4.3	DAVID C. AND DONALD KRUEGER	FEE	59.86	1.08	2.30	3.38	56.48	—
2	4.3,4.4	CALVIN F. AND MARY B. BOGENSCHUTZ	FEE	25.2	0.06	0.55	0.61	24.59	—
3									—
4	4.3,4.4	EUGENE C. AND MARION WICHMAN	FEE	79.50	1.01	2.40	3.41	76.09	—
5	4.3	JAMES L. AND SHELLEY J. BOGENSCHUTZ	FEE	4.55	0.04	0.28	0.32	4.23	—
6	4.4	DAVID J. AND KEITH C. RAHMLow	FEE	88.94	0.33	0.83	1.16	87.78	—
7	4.5,4.5	GLADYS SEDO	FEE	79.00	1.72	2.44	4.16	74.84	—
8	4.4	ALBERT A. SCHMIDT	FEE	1.00	0.03	0.14	0.17	0.83	—
9	4.4	LOIS BUELOW	FEE	1.00	0.04	0.28	0.32	0.68	—
10	4.4	SANDRA M. WINTER	FEE	1.84	0.06	---	0.06	1.78	—
11	4.4,4.5	JOHN L. AND ELAINE SCHMIDT	FEE	63.97	1.41	1.63	3.04	60.93	—
12	4.5	JOHN D. AND EUNICE M. KLUG	FEE	15.03	0.25	0.60	0.85	14.18	—
13	4.5	JAMES C. FRANZEN	FEE	2.06	0.13	---	0.13	1.93	—
14	4.5,4.6	MERLIN AND DAWN DREWS	FEE	42.76	0.73	---	0.73	42.03	—
15	4.4	SANDRA M. WINTER	FEE	7.63	0.01	0.03	0.04	7.59	—
16	4.5	STEVEN J. AND DENISE BUSS	FEE	1.63	0.06	0.22	0.28	1.35	—
17	4.5,4.6,4.7	JUDITH SPRINGSTROH	FEE	127.96	0.92	3.37	4.29	123.67	—
18	4.5,4.6	MARK AND CHRISTINE EGGERT-L.C.	FEE	33.71	0.38	1.09	1.47	32.24	—
19	4.6	DANIEL AND JULIE KIECKER	FEE	3.83	0.04	---	0.04	3.79	—
20									—
21	4.6	GRACE KRABBE	FEE	38.44	0.29	1.05	1.34	37.10	—
22	4.6	RONALD J. AND MYRNA WITT	FEE	6.17	0.30	0.78	1.08	5.09	—
23	4.6	KENNETH R. MEYER	FEE	3.29	0.20	0.49	0.69	2.60	—
24	4.6	RANDY R. AND ANN K. REMUS-L.C.	FEE	1.47	0.11	0.14	0.25	1.22	—
25									—
26	4.7	PAUL S. AND JOANN BURKE	FEE	11.00	0.19	0.71	0.90	10.10	—
27	4.7	MARTIN A. AND LINDA A. VOSTERS	FEE	89.75	0.59	2.36	2.95	86.80	—
28	4.7	RICK M. AND SUZANNE R. ELKINGTON	FEE	5.01	0.08	0.31	0.39	4.62	—
29	4.7	JOHN J. AND CONNIE S. SEEGERs	FEE	1.03	0.03	0.14	0.17	0.86	—
30									—
31	4.8	LYNN M. WILDENBERG AND CATHY K. PAYNTER	FEE	1.24	0.05	0.21	0.26	0.98	—
32	4.8	RAYMOND J. AND MARLENE L. WILDENBERG	FEE	8.77	0.04	0.15	0.19	8.58	—
33	4.7,4.8	WILLIAM J. JR., AND DAVID G. GEENEN	FEE	33.96	0.23	0.82	1.05	32.91	—
34	4.8	DANIEL J. AND KRISTINE A. VAN BERKEL	FEE	1.00	0.11	0.19	0.30	0.70	—
35									—
36	4.8	DAVID AND JUDITH RICKERT-L.C.	FEE	19.00	0.12	0.46	0.58	18.42	—
37	4.8	DANIEL J. AND PATRICIA A. BACON	FEE	1.00	0.06	0.17	0.23	0.77	—
38									—
39	4.8,4.9	MARK R. RICKERT-L.C.	FEE	138.30	1.35	3.98	5.33	132.97	—
40									—
41	4.9	THOMAS P. AND DEBBIE M. MURPHY-L.C	FEE	58.92	0.43	1.43	1.86	57.06	—
42	4.9	BLACK CREEK LIMESTONE-L.C.	FEE	49.35	0.31	1.15	1.46	47.89	—
77	4.4,4.5,4.6,4.7	WISCONSIN ELECTRIC POWER CO.	RELEASE	—	—	—	—	—	—
78	4.8,4.9	WISCONSIN PUBLIC SERVICE CO.	RELEASE	—	—	—	—	—	—
									—
80	4.5	WISCONSIN BELL, INC.	RELEASE	—	—	—	—	—	—
43	4.9	DANIEL H. ARNOLDUSSEN AND MICHELLE GRAAN KALTER	FEE	12.47	0.07	—	0.07	12.40	—
44	4.9	GARY F. AND REBECCA J. SCHAUMBERG	FEE	2.54	0.10	0.30	0.40	2.13	—
45	4.9	MERLIN J. AND SHIRLEY M. BESSITTE-T.L.E.	T.L.E.	—	—	—	—	—	0.03

LEVELS ON - 1,2,3,4,5,6,7,8,9,10,11,12,13,14,15,16,17,18,19,20,21,22,23,24,25,26,27,28,29,30,31,32,33,34,35,36,37,38,39,40,41,42,43,44,45,46,47,48,49,50,51,52,53,54,55,56,57,58,59,60,61,62,63

LEVELS ON -

WISDOT/CADDS SHEET 75

LEVELS ON - 1, 2, 3, 4, 5, 7, 8, 9, 10, 11, 12, 13, 14, 15, 16, 17, 18, 19, 20, 21, 22, 23, 24, 25, 26, 27, 28, 29, 30, 31, 32, 33, 34, 35, 36, 37, 38, 39, 40, 41, 42, 43, 44, 45, 46, 47, 48, 49, 50, 51, 52, 53, 54, 55, 56, 57, 58, 59, 61, 62, 63

TOWN

C.T.H. "S" SURVEY $\perp$
CURVE DATA

P.I. 48+21.63
 $\Delta = 1^{\circ}50'51''$
D = $0^{\circ}15'00''$
T = 369.53'
L = 739.00'
E = 2.98'
R = 22918.31'
P.C. 44+52.10
P.T. 51+91.10



REVISION DATE
03-19-91
11-11-91

ROUTE

COUNTY

DATE

R/W PROJECT NUMBER

SHEET
NUMBER

C.T.H. "S"

OUTAGAMIE

FEDERAL PROJECT NUMBER

4.3

SCALE, FT.

GRID FACTOR



SW-SW
11-22-17

FRED A. RUSCH

SE-SW
11-22-17

DEAN W. AND
JILL M. KRUEGER

NAOMI KRUEGER

SW-SE
11-22-17

JAMES L. AND SHELLEY J.
BOGENSCHUTZ

C.T.H. "S"
SURVEY $\perp$

BURIED TELEPHONE CABLE
(APPROXIMATE LOCATION)

ROBERT J. LARSON

L.=310.51'
L.C.=310.51'
L.C.B.=N89°57'21"E
R.=22863.31

N85°12'32"E
100.20'
+00 55'
+00 55'

S85°43'28"E
89.04'

+00 47.69'
+00 47.69'


N87°24'58"E
100.07'

N89°34'00"E
200.00'

N89°34'00"E
1688.74'

OF

PER COUNTY TIES
LOCATED 4.56' LEFT OF
STA. 48+79.12 C.T.H. "S"
CONSTRUCTION $\perp$

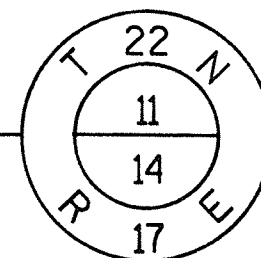

DAVID C. AND DONALD KRUEGER

EUGENE C. AND MARION WICHMAN

C.T.H. "S" CONST. $\perp$
CURVE DATA

P.I. 35+00.09
 $\Delta = 1^{\circ}-10'-13''$
D = $0^{\circ}-15'$
T = 234.06'
L = 468.10'
E = 1.20'
R = 22918.31'
P.C. 32+66.03
P.T. 37+34.13
L.C.=468.10'
L.C.B.=S88°17'30"E

NE-NW
14-22-17

C.T.H. "S" CONST. $\perp$
CURVE DATA

P.I. 49+99.99
 $\Delta = 01^{\circ}33'23''$
D = $00^{\circ}15'$
T = 311.31'
L = 622.56'
E = 2.11'
R = 22918.31'
P.C. 46+88.68
P.T. 53+11.24
L.C.=622.54'
L.C.B.=S89°39'18"E

NW-NE
14-22-17

CENTER

TOWN

CALVIN F. BOGENSCHUTZ

③

SE-SE
11-22-17

DAVID J. AND KEITH C. RAHMLow

⑥

P.I. STA. 75+27.20 C.T.H. "S" SURVEY T.L. A.H. =
STA. 75+27.54 C.T.H. "S" CONST. R. BK.
STA. 30+00 MEADE STREET

⑦ EASEMENT
WISCONSIN ELECTRIC POWER CO.
V. 211 OF DEEDS, P. 537
DOC. NO. 281315

SW-SW
12-22-17

GLADYS SEDO

⑦

85

90

BURIED TELEPHONE CABLE
(APPROXIMATE LOCATION)


BEARING N89°50'28"E 1900.00'

SECTION LINE N89°50'28"E 2639.45'

N89°50'28"E 1500.00'

C.T.H. "S" R/W R. AND
CONSTRUCTION R.

FOUND 3/4" REBAR
STA. 75+27.20

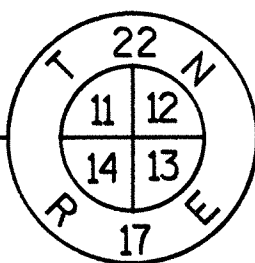

LOIS BUELOW
⑨

C.T.H. "S" SURVEY T.L.
R/W R. AND CONSTRUCTION R.

EUGENE C. AND MARION WICHMAN

④

NE-NE
14-22-17

JOHN L. AND ELAINE SCHMIDT

⑪

NW-NW
13-22-17

EASEMENT
WISCONSIN ELECTRIC POWER CO. ⑦
V. 211 OF DEEDS, P. 543

CENTER

REVISION DATE
03-19-91
11-11-91

ROUTE

COUNTY

DATE

R/W PROJECT NUMBER

SHEET
NUMBER

C.T.H. "S"

OUTAGAMIE

FEDERAL PROJECT NUMBER

4.4

SCALE, FT.

GRID FACTOR



LEVELS ON = 1, 2, 3, 4, 5, 7, 8, 9, 10, 11, 12, 13, 14, 15, 16, 17, 18, 19, 20, 21, 22, 23, 24, 25, 26, 27, 28, 29, 30, 31, 32, 33, 34, 35, 36, 37, 38, 39, 40, 41, 42, 43, 44, 45, 46, 47, 48, 49, 50, 51, 52, 53, 54, 55, 56, 57, 58, 59, 61, 62, 63

TOWN

SE-SW
12-22-17

SW-SE
12-22-17

SE-SE
12-22-17

REVISION DATE 03-19-91 11-11-91	ROUTE C.T.H. "S"	COUNTY OUTAGAMIE	DATE	R/W PROJECT NUMBER	SHEET NUMBER
	SCALE, FT. 0 200	GRID FACTOR		FEDERAL PROJECT NUMBER	4.5

GLADYS SEDO
⑦

MERLIN AND DAWN DREWS
⑭


C.T.H. "S" SURVEY L, R/W R
AND CONSTRUCTION R

P.L. STA. 108+57.74 C.T.H. "S"
ANGLE=180°43'51"
STA. 104+62.11 C.T.H. "S"
STA. 40+00 WINTER COURT

STA. 111+77.50 C.T.H. "S"
STA. 10+00 FUTURE ROAD


BURIED TELEPHONE CABLE
(APPROXIMATE LOCATION)

LEVELS ON - 1, 2, 3, 4, 5, 7, 8, 9, 10, 11, 12, 13, 14, 15, 16, 17, 18, 19, 20, 21, 22, 23, 24, 25, 26, 27, 28, 29, 30, 31, 32, 33, 34, 35, 36, 37, 38, 39, 40, 41, 42, 43, 44, 45, 46, 47, 48, 49, 50, 51, 52, 53, 54, 55, 56, 57, 58, 59, 61, 62, 63

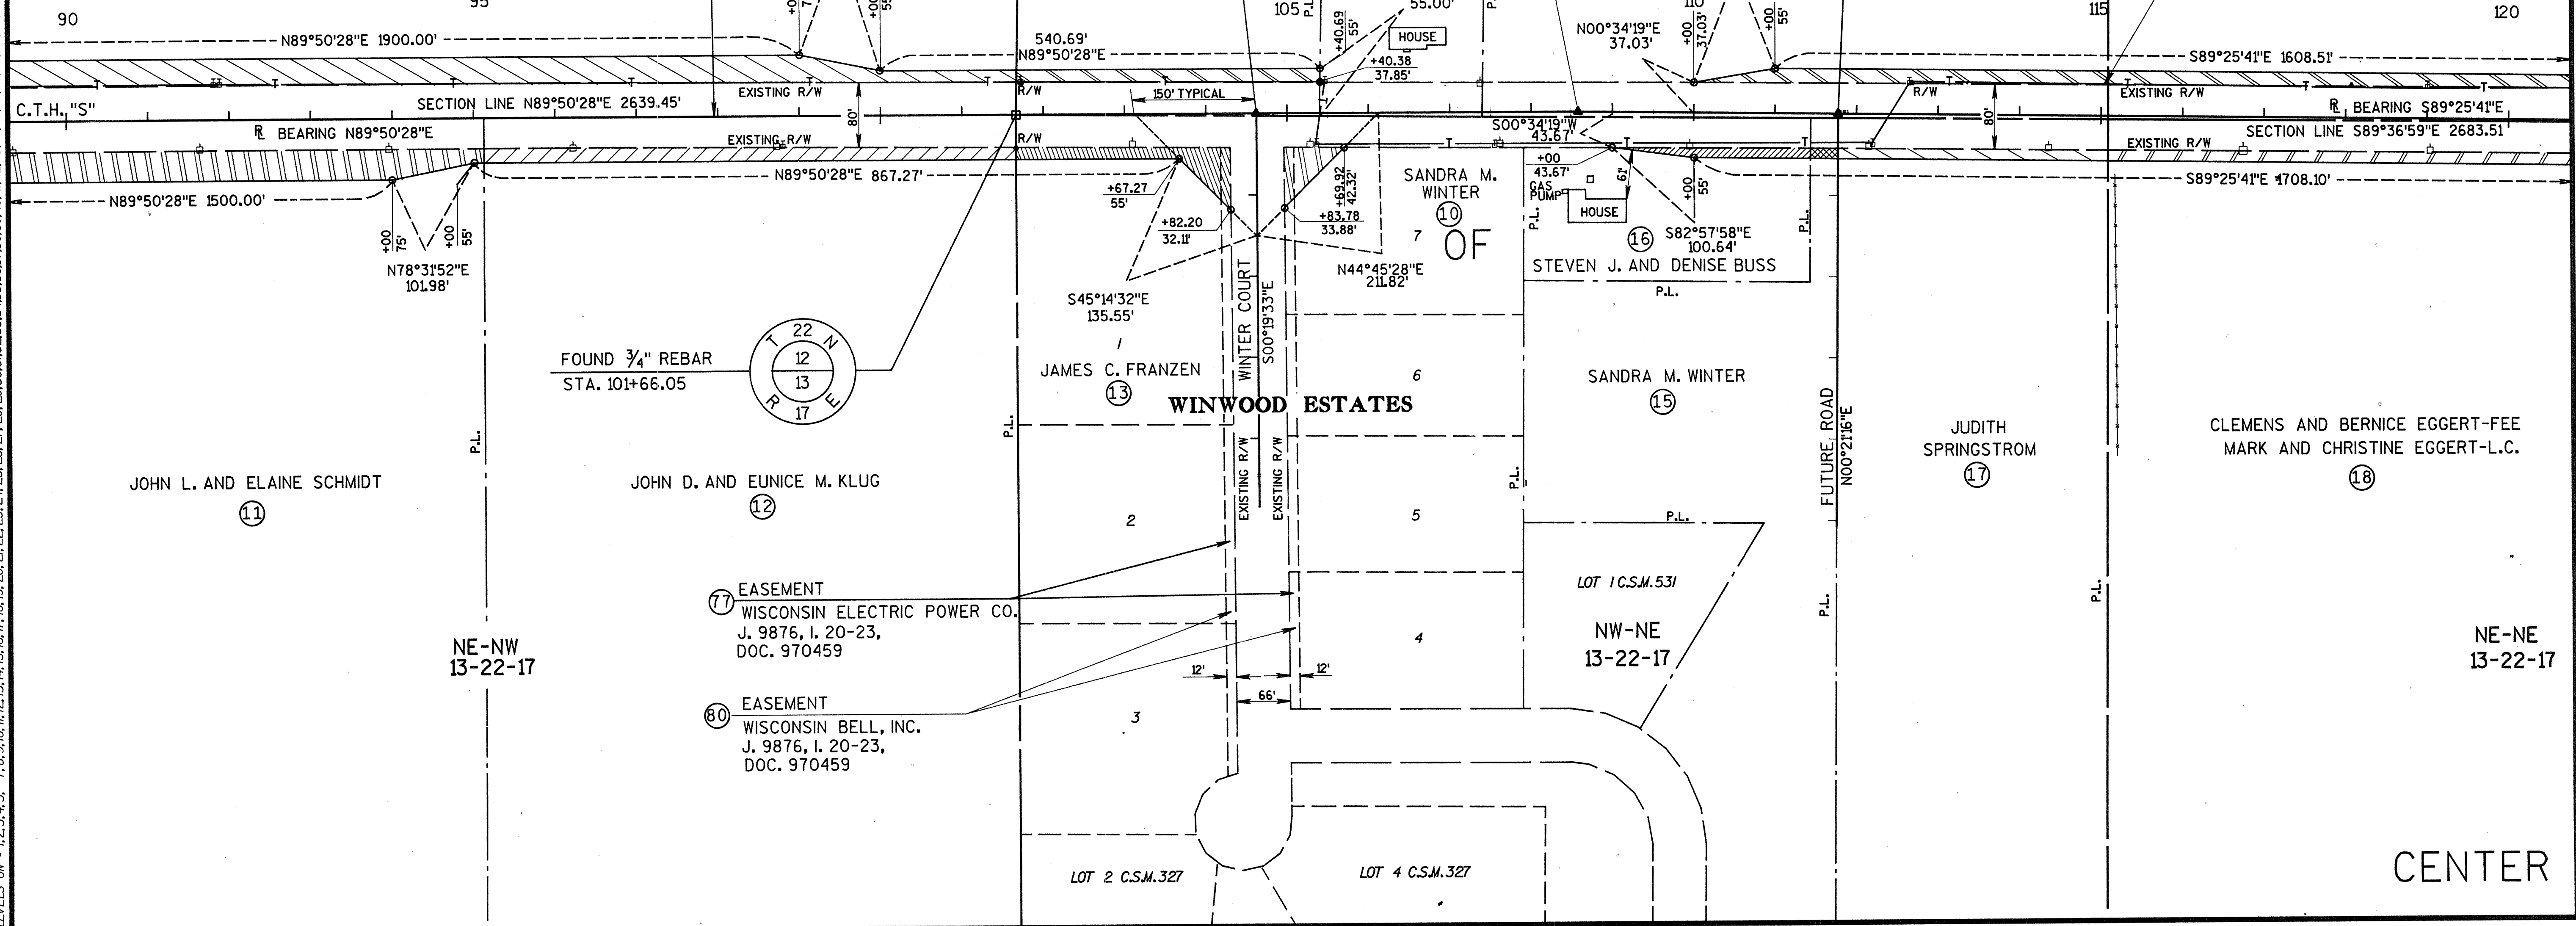

CENTER

LEVELS ON - 1, 2, 3, 4, 5, 7, 8, 9, 10, 11, 12, 13, 14, 15, 16, 17, 18, 19, 20, 21, 22, 23, 24, 25, 26, 27, 28, 29, 30, 31, 32, 33, 34, 35, 36, 37, 38, 39, 40, 41, 42, 43, 44, 45, 46, 47, 48, 49, 50, 51, 52, 53, 54, 55, 56, 57, 58, 59, 61, 62, 63

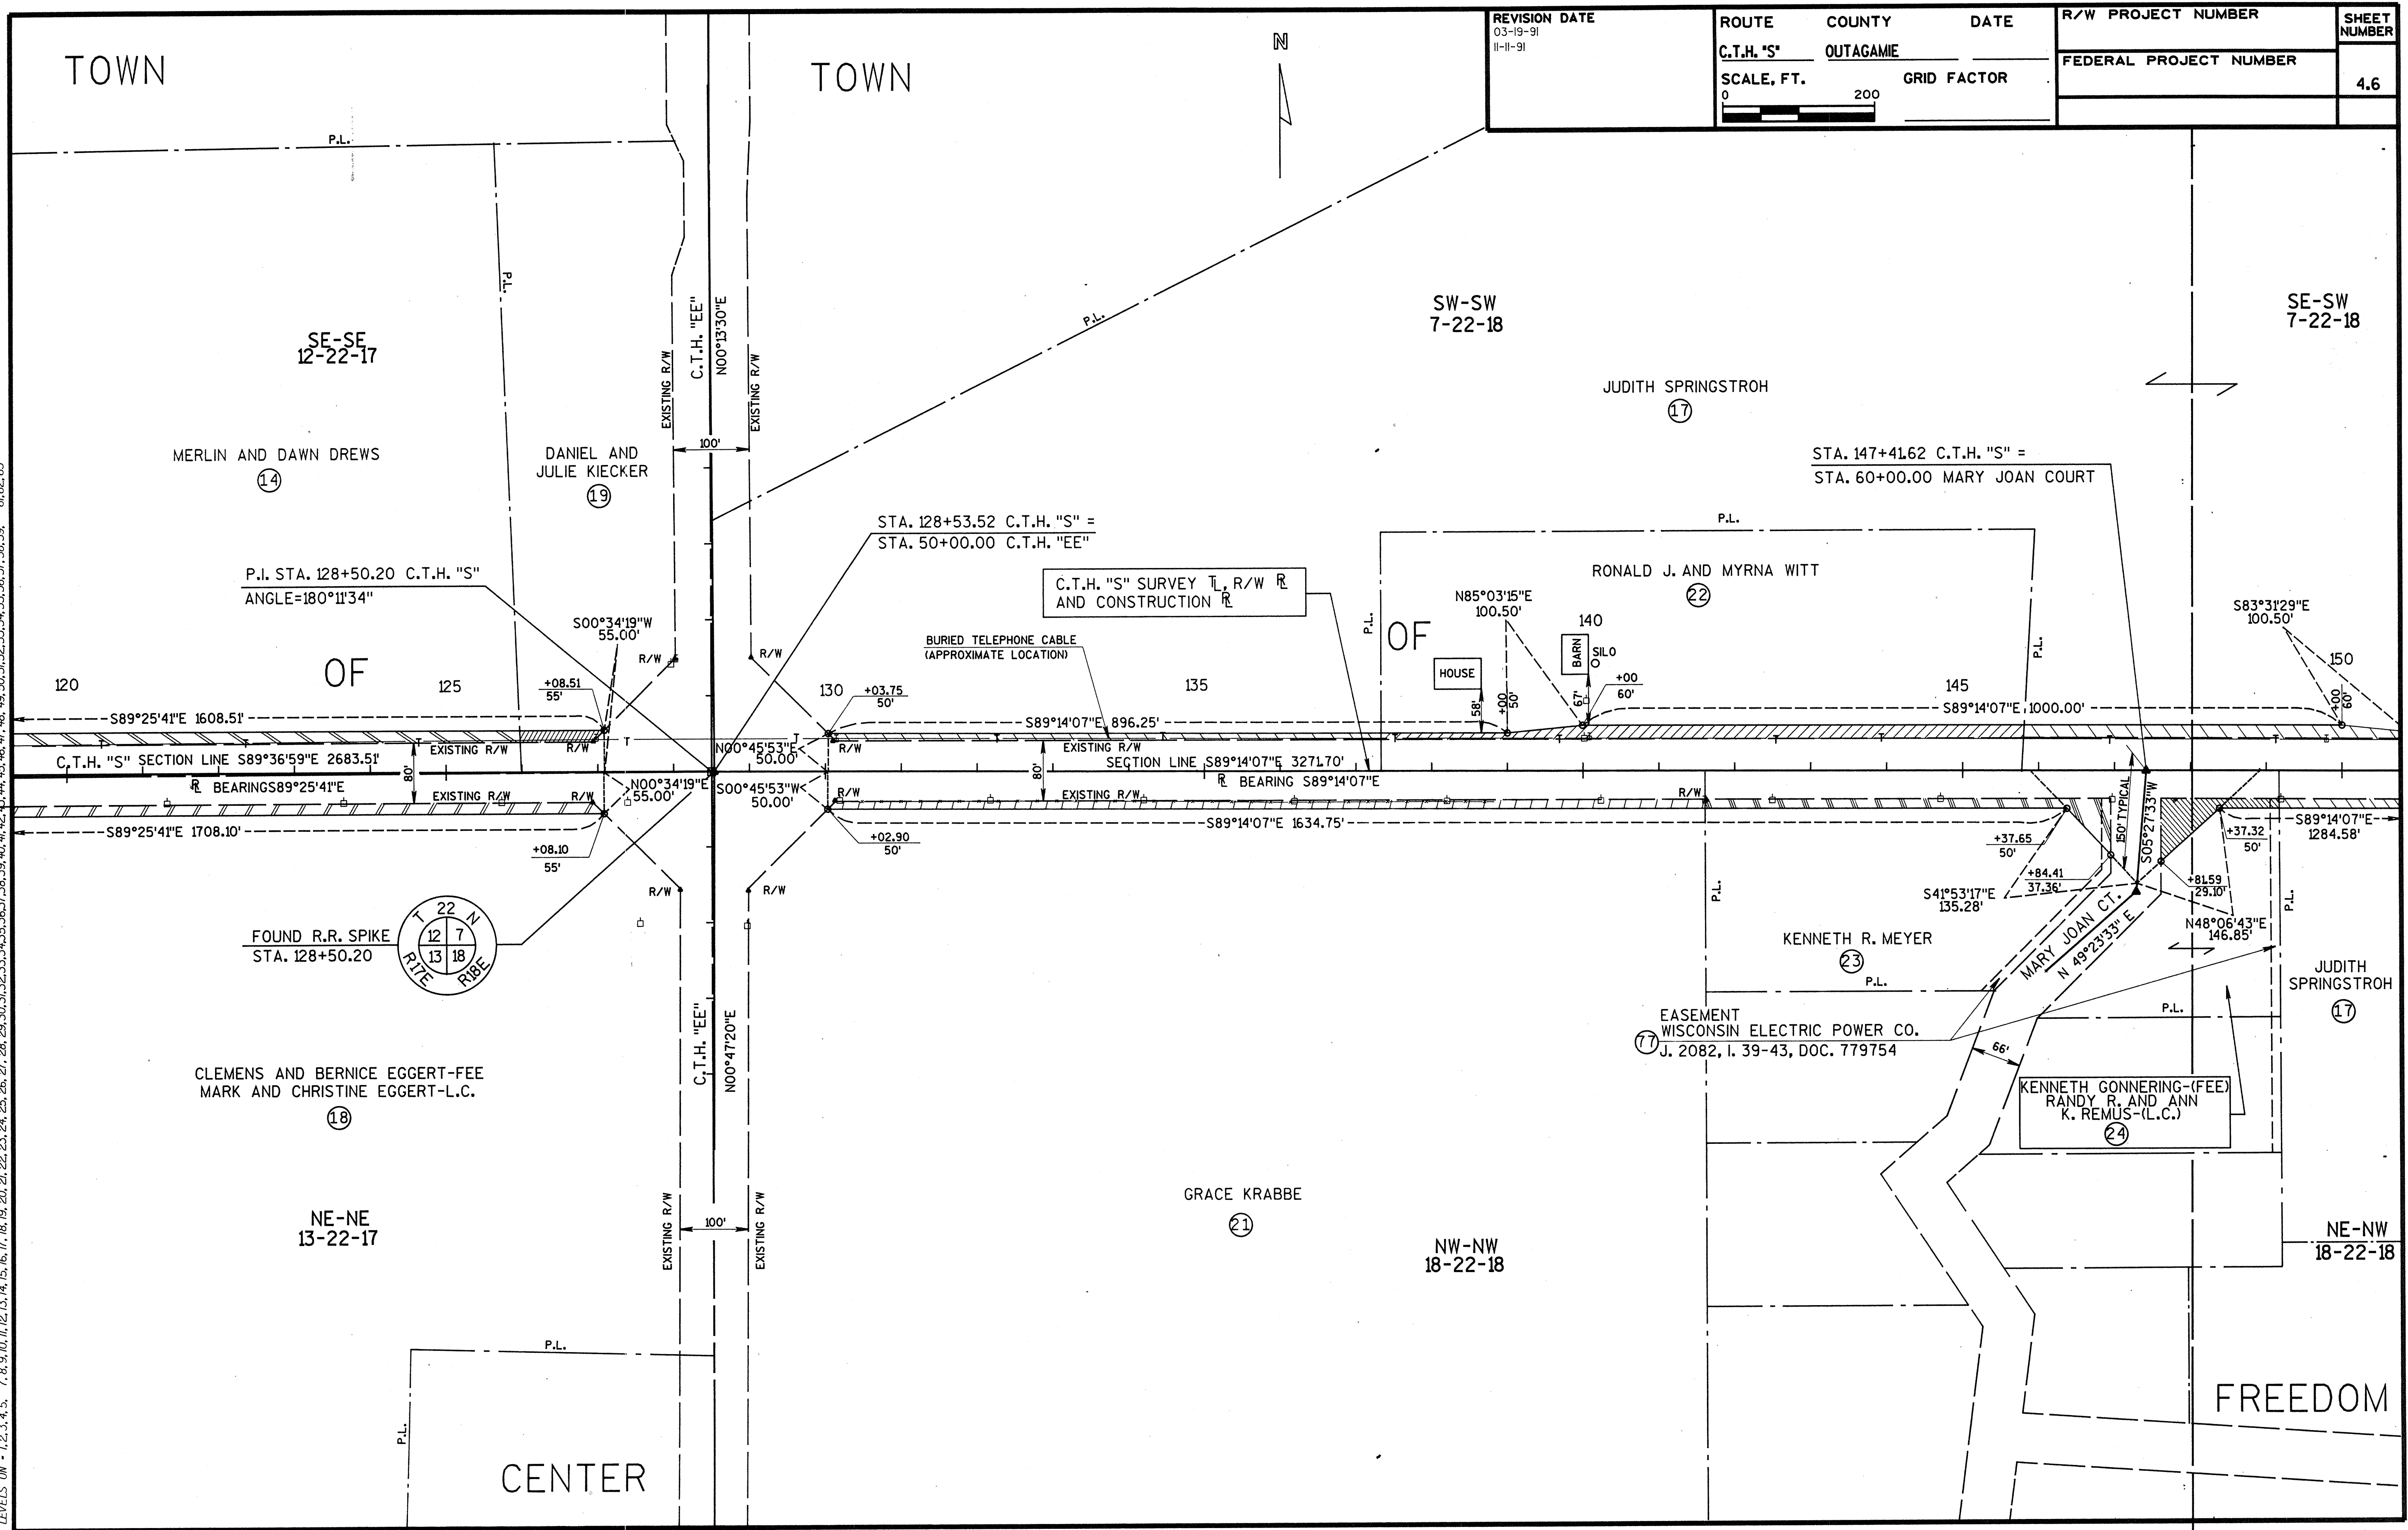

REVISION DATE 03-19-91 11-11-91	ROUTE C.T.H. "S"	COUNTY OUTAGAMIE	DATE	R/W PROJECT NUMBER	SHEET NUMBER 4.6
	SCALE, FT. 0 200	GRID FACTOR		FEDERAL PROJECT NUMBER	

LEVELS ON - 1, 2, 3, 4, 5, 7, 8, 9, 10, 11, 12, 13, 14, 15, 16, 17, 18, 19, 20, 21, 22, 23, 24, 25, 26, 27, 28, 29, 30, 31, 32, 33, 34, 35, 36, 37, 38, 39, 40, 41, 42, 43, 44, 45, 46, 47, 48, 49, 50, 51, 52, 53, 54, 55, 56, 57, 58, 59, 60, 61, 62, 63

TOWN

REVISION DATE 03-19-91 11-11-91	ROUTE C.T.H. "S"	COUNTY OUTAGAME	DATE	R/W PROJECT NUMBER	SHEET NUMBER
	SCALE, FT. 0 200	GRID FACTOR		FEDERAL PROJECT NUMBER	4.7

SE-SW
7-22-18

JUDITH SPRINGSTROH
(17)

SW-SE
7-22-18

MARTIN A. AND LINDA A. VOSTERS
(27)

RICK M. AND
SUZANNE R. ELKINGTON
(28)

JOHN J. AND
CONNIE S. SEEGER
(29)

WILLIAM J., JR. AND
DAVID G. GEENEN
(33)

SE-SE
7-22-18

P.L. STA. 161+21.93 C.T.H. "S"
ANGLE = 180°-00'-03"

OF

BURIED TELEPHONE CABLE
(APPROXIMATE LOCATION)
165

EASEMENT
(77)
WISCONSIN ELECTRIC POWER CO.
V. 692 R., P. 627

170

HOUSE

10H

180

S83°31'29"E
100.50'

150
+00
60
+00
50

155

160

+21.93
50'

P.L.

P.L.

S89°14'04"E 2531.72'

175

C.T.H. "S"

P.L.

P.L.

SECTION LINE S89°14'07"E 3271.70'

R BEARING S89°14'07"E

SECTION LINE S89°14'04"E 2632.08'

R BEARING S89°14'04"E

S89°14'07"E 1284.58'

S89°14'04"E 2278.07'

HO.
93'

+21.93
50'

P.L.

22
7
18
18

FOUND RAIL ROAD SPIKE
STA. 161+21.93

MARTIN A. AND LINDA A. VOSTERS
(27)

C.T.H. "S" SURVEY T, R/W R
AND CONSTRUCTION R

JUDITH SPRINGSTROH
(17)

PAUL S. AND JOANN BURKE
(26)

NE-NW
18-22-18

NW-NE
18-22-18

EASEMENT
WISCONSIN ELECTRIC POWER CO. (77)
V. 692, R., P. 625
DOC. 580425

NE-NE
18-22-18

FREEDOM

LEVELS ON - 1, 2, 3, 4, 5, 7, 8, 9, 10, 11, 12, 13, 14, 15, 16, 17, 18, 19, 20, 21, 22, 23, 24, 25, 26, 27, 28, 29, 30, 31, 32, 33, 34, 35, 36, 37, 38, 39, 40, 41, 42, 43, 44, 45, 46, 47, 48, 49, 50, 51, 52, 53, 54, 55, 56, 57, 58, 59, 61, 62, 63

TOWN

REVISION DATE 03-19-91 11-11-91	ROUTE C.T.H. "S"	COUNTY OUTAGAMIE	DATE	R/W PROJECT NUMBER	SHEET NUMBER
	SCALE, FT. 0 200	GRID FACTOR		FEDERAL PROJECT NUMBER	4.8

SE-SE
7-22-18

WILLIAM J. JR. AND DAVID G. GEENEN
(33)

EDNA M. RICKERT-(FEE)
DAVID AND JUDITH RICKERT-(L.C.)
(36)

SW-SW
8-22-18

SE-SW
8-22-18

RICHARD J. AND DOROTHY J. RICKERT-(FEE)
MARK R. RICKERT-(L.C.)
(39)

FARMLAND PRESERVATION AGREEMENT

DANIEL J. AND
KRISTINE A. VAN BERKEL
(34)

P.I. STA. 187+54.01 C.T.H. "S" =
STA. 70+00.00 FRENCH ROAD
ANGLE=179°32'42"

BURIED TELEPHONE CABLE
(APPROXIMATE LOCATION)

LYNN M. WILDENBERG AND
CATHY K. PAYNTER
(31)

RAYMOND J., JR. AND MARLENE L. WILDENBERG
(32)

MARTIN A. AND LINDA A. VOSTERS
(27)
NE-NE
18-22-18

RICHARD J. AND DOROTHY J. RICKERT-(FEE)
MARK R. RICKERT-(L.C.)
(39)

NW-NW
17-22-18

RICHARD J. AND DOROTHY J. RICKERT-(FEE)
MARK R. RICKERT-(L.C.)
(39)


EASEMENT
WISCONSIN PUBLIC SERVICE CORP.
V. 359 OF DEEDS, P. 365
DOC. 408021
(78)

NE-NW
17-22-18



FARMLAND PRESERVATION AGREEMENT

FREEDOM


LEVELS ON - 1, 2, 3, 4, 5, 7, 8, 9, 10, 11, 12, 13, 14, 15, 16, 17, 18, 19, 20, 21, 22, 23, 24, 25, 26, 27, 28, 29, 30, 31, 32, 33, 34, 35, 36, 37, 38, 39, 40, 41, 42, 43, 44, 45, 46, 47, 48, 49, 50, 51, 52, 53, 54, 55, 56, 57, 58, 59, 60, 61, 62, 63

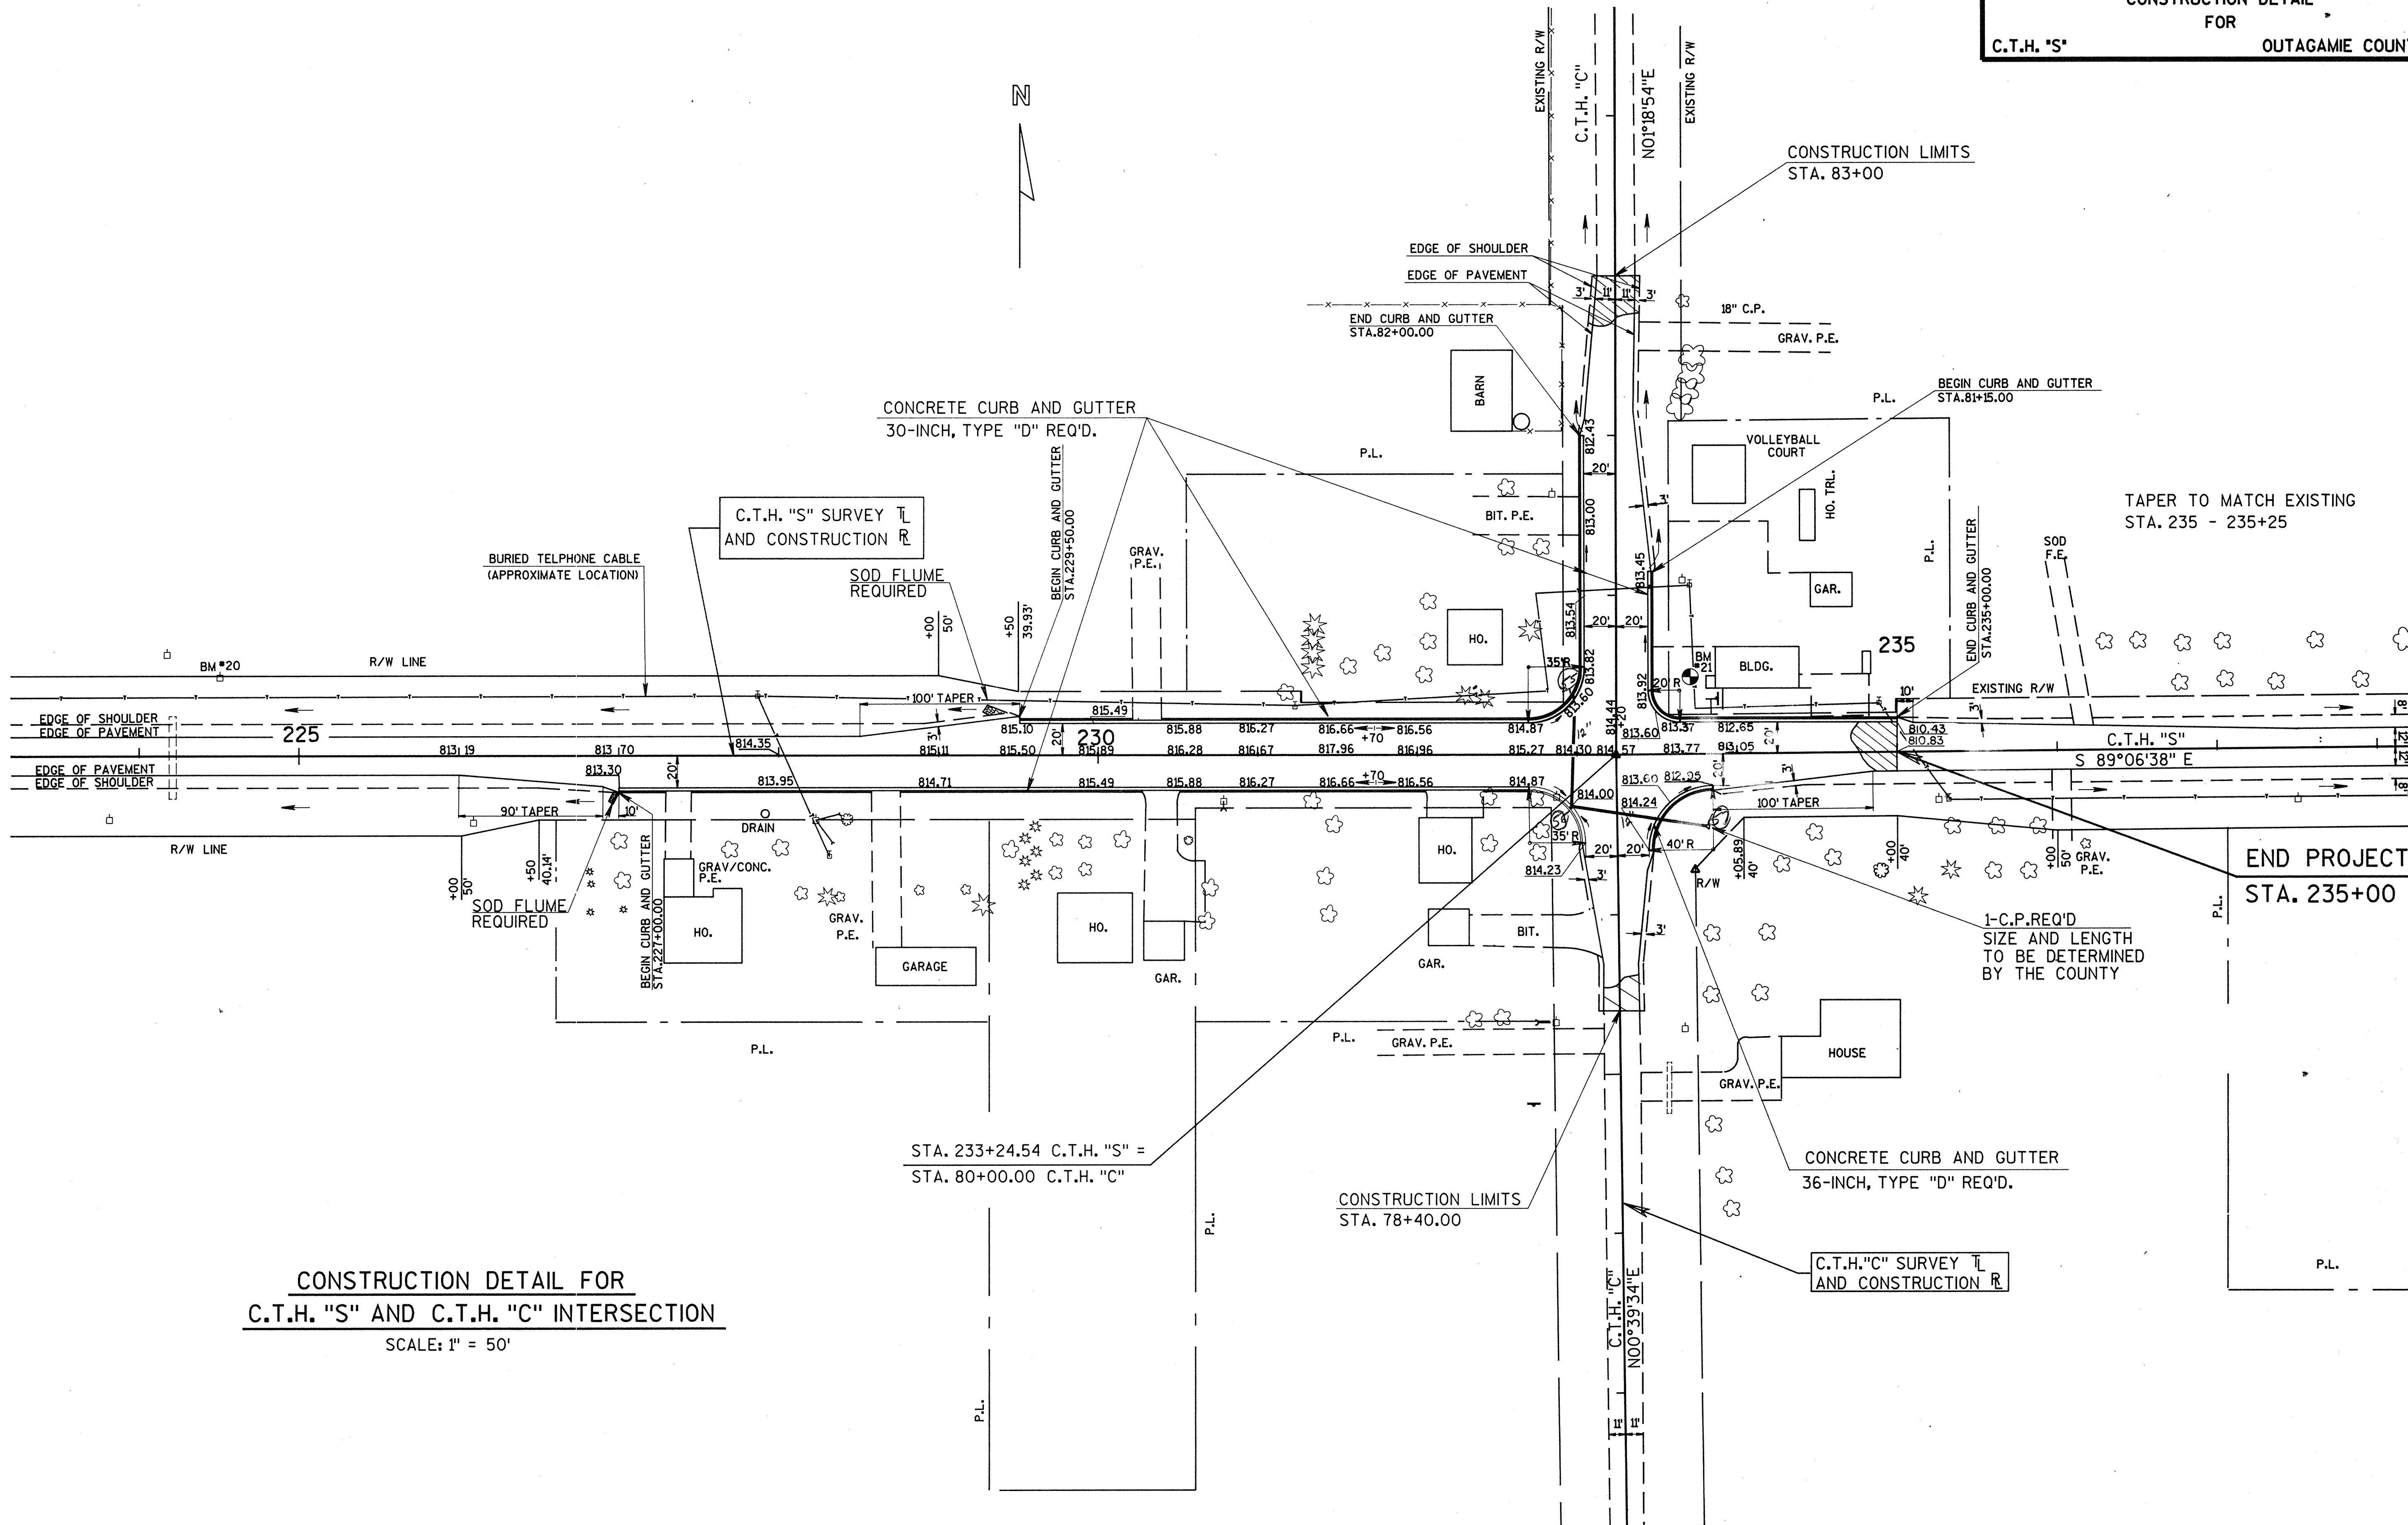

PLAN & PROFILE
FOR
C.T.H."S" OUTAGAME COUNTY

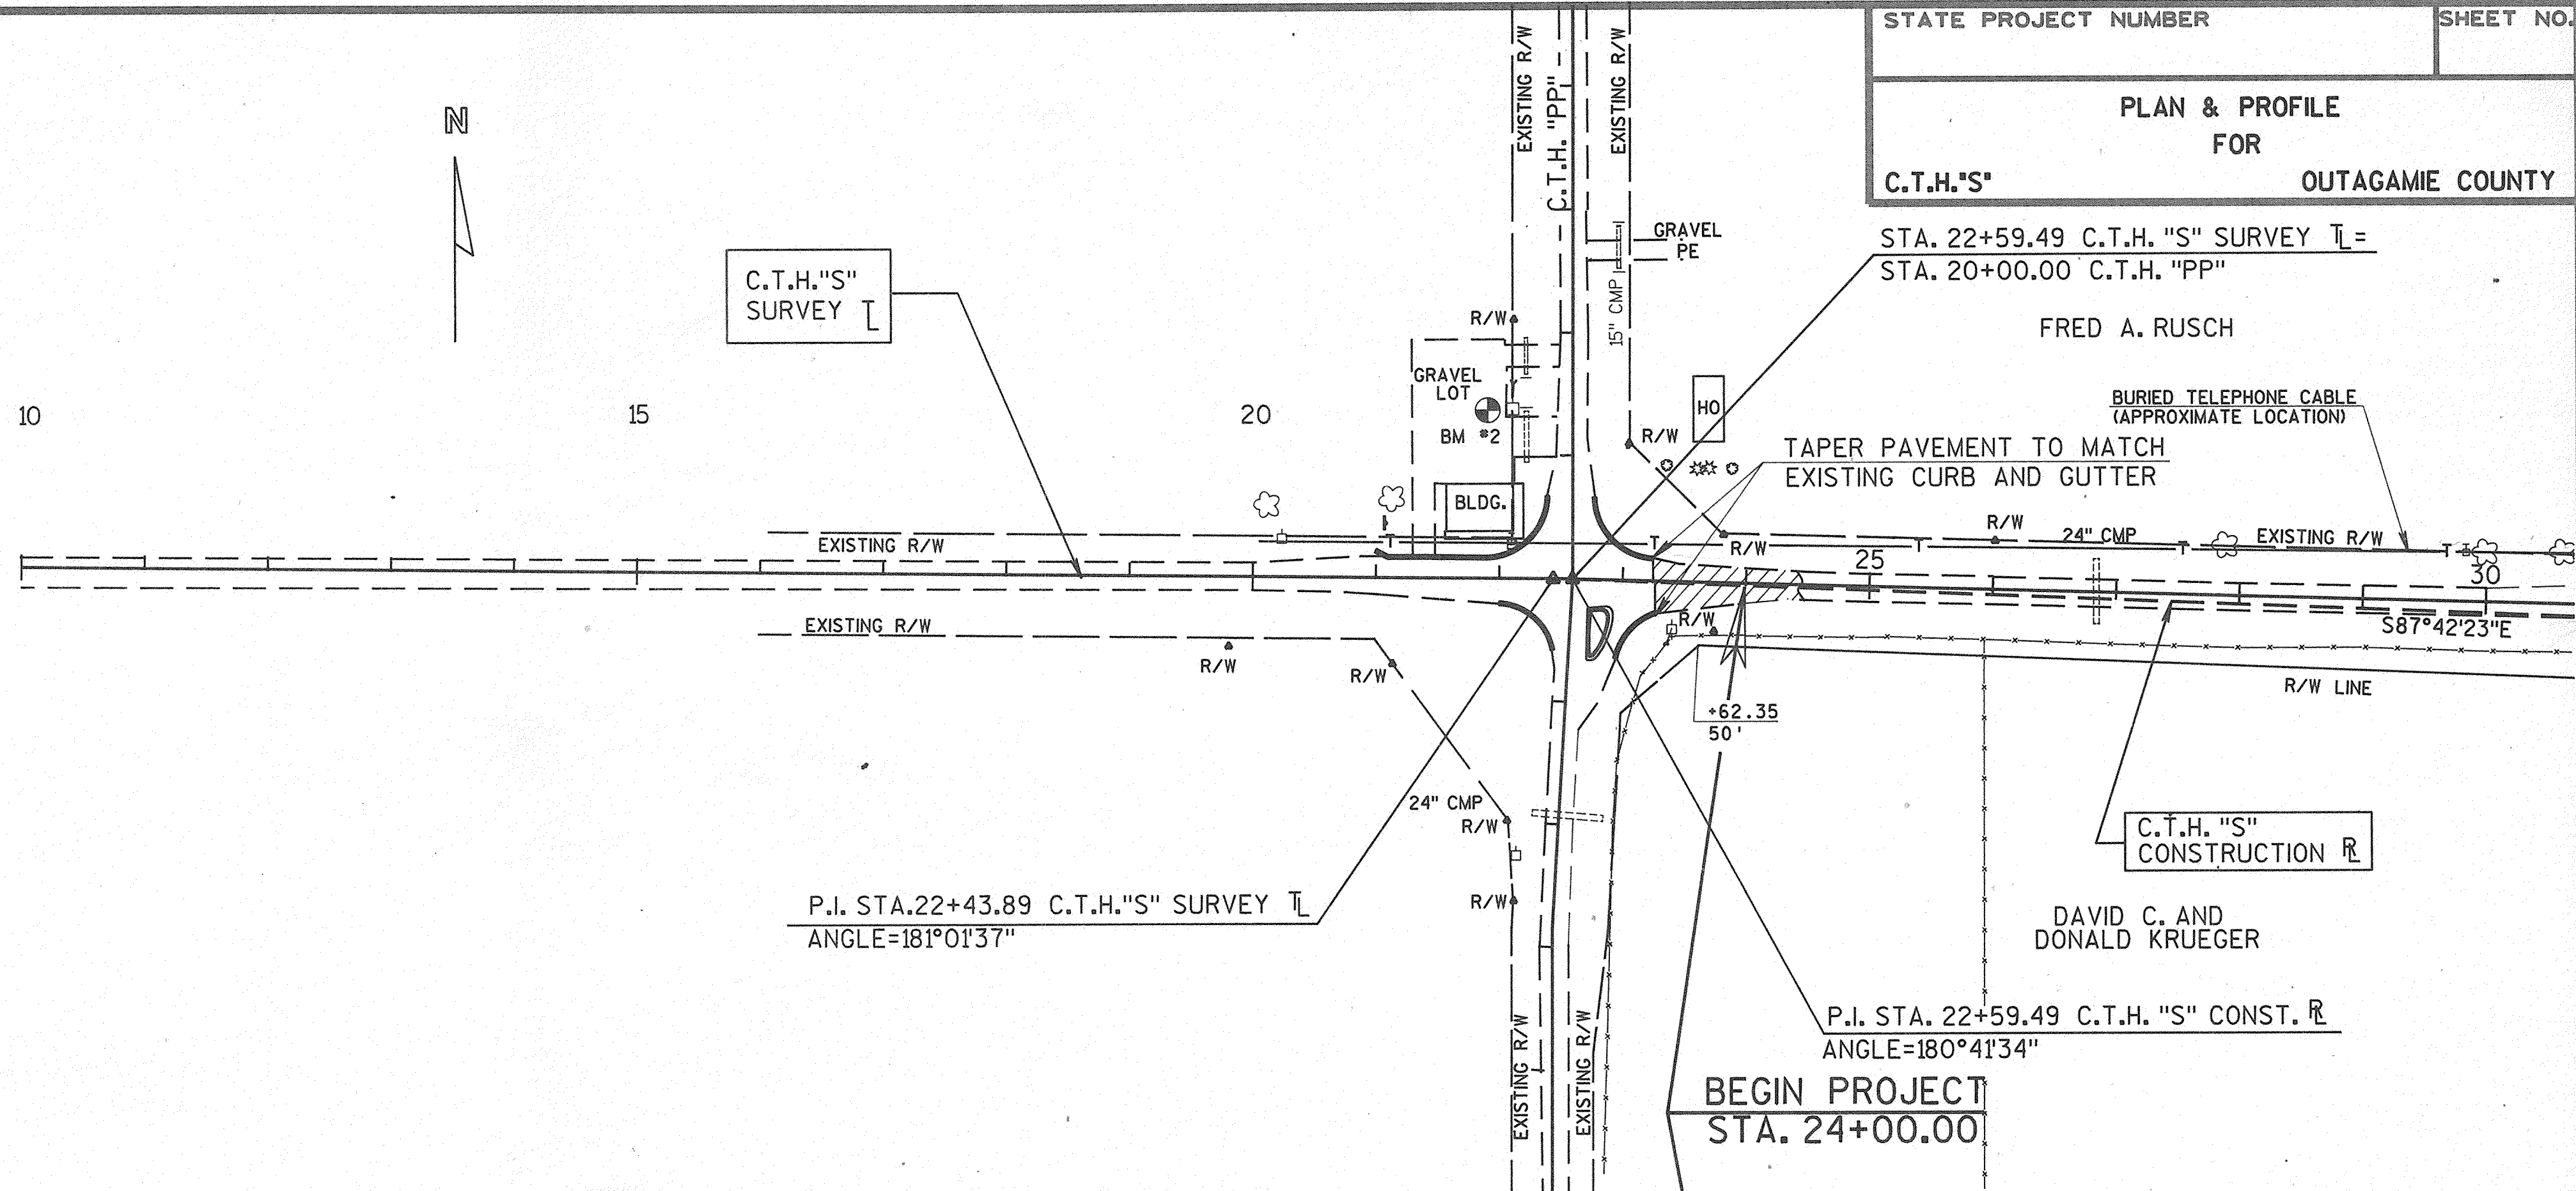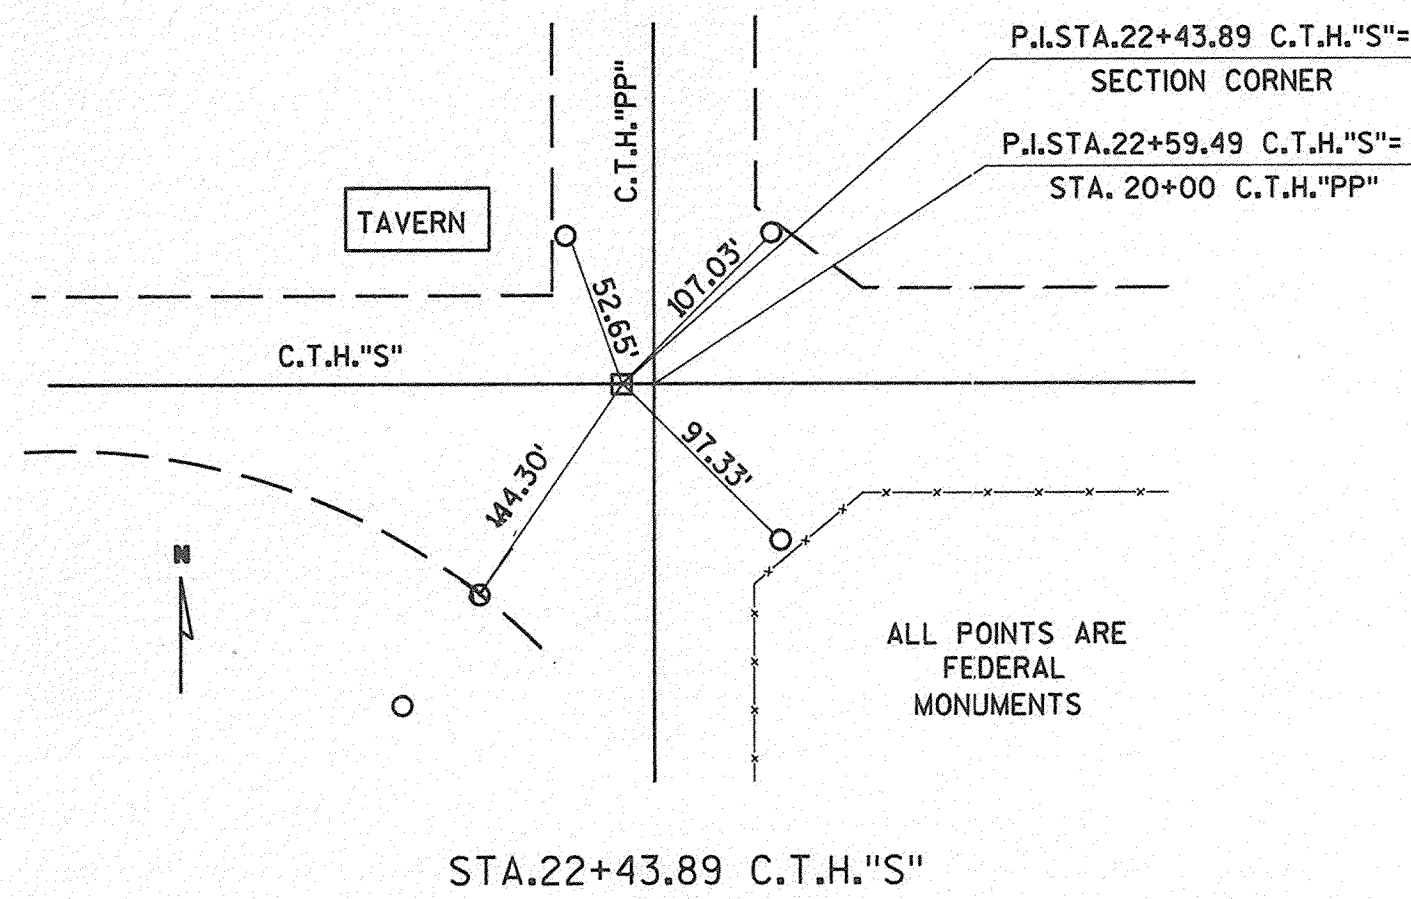

BENCH MARKS			
NO.	STA.	DESCRIPTION	ELEV.
2	21+37	6" NAIL IN POWER POLE-49' LT	821.39

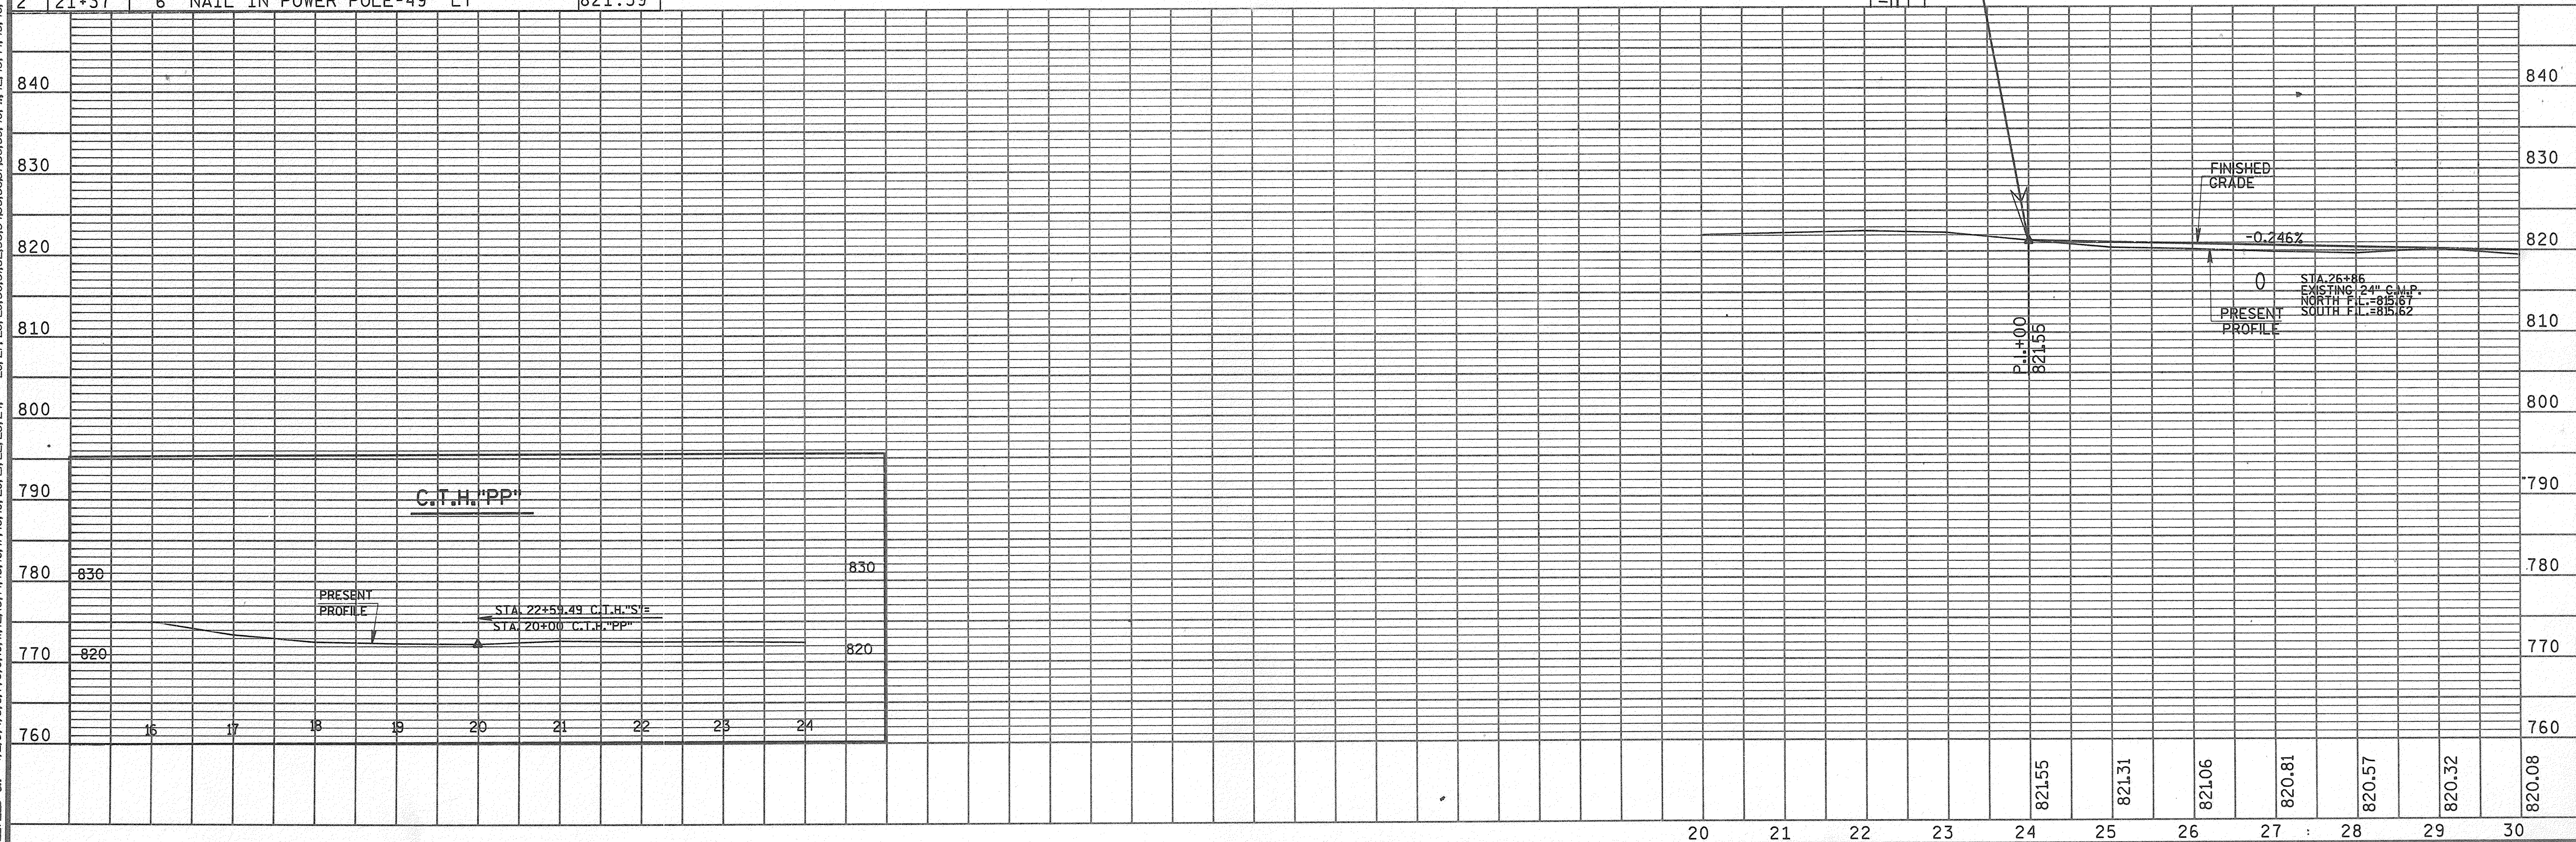




P.I. 48+21.63
 Δ = 1°50'51"
D = 0°15'00"
T = 369.53'
L = 739.00'
E = 2.98'
R = 22918.31'
P.C. 44+52.10,
P.T. 51+91.10


P.I. 35+00.09
 Δ = 01°10'13"
D = 0°15'00"
T = 234.06'
L = 468.10'
E = 1.20'
R = 22918.31'
P.C. 32+66.03
P.T. 37+34.14

P.I. 49+99.99
 Δ = 01°33'23"
D = 0°15'00"
T = 311.31'
L = 622.56'
E = 2.11'
R = 22918.31'
P.C. 46+88.68
P.T. 53+11.24

BENCH MARKS			
NO.	STA.	DESCRIPTION	ELEV.
3	38+89	TOP OF FIRE HYDRANT-44' LT	819.33
4	48+81	6" NAIL IN 62" ELM STUMP-61' LT	816.94
5	56+84	TOP OF SE COR. CONC. WALL-96' LT	824.38

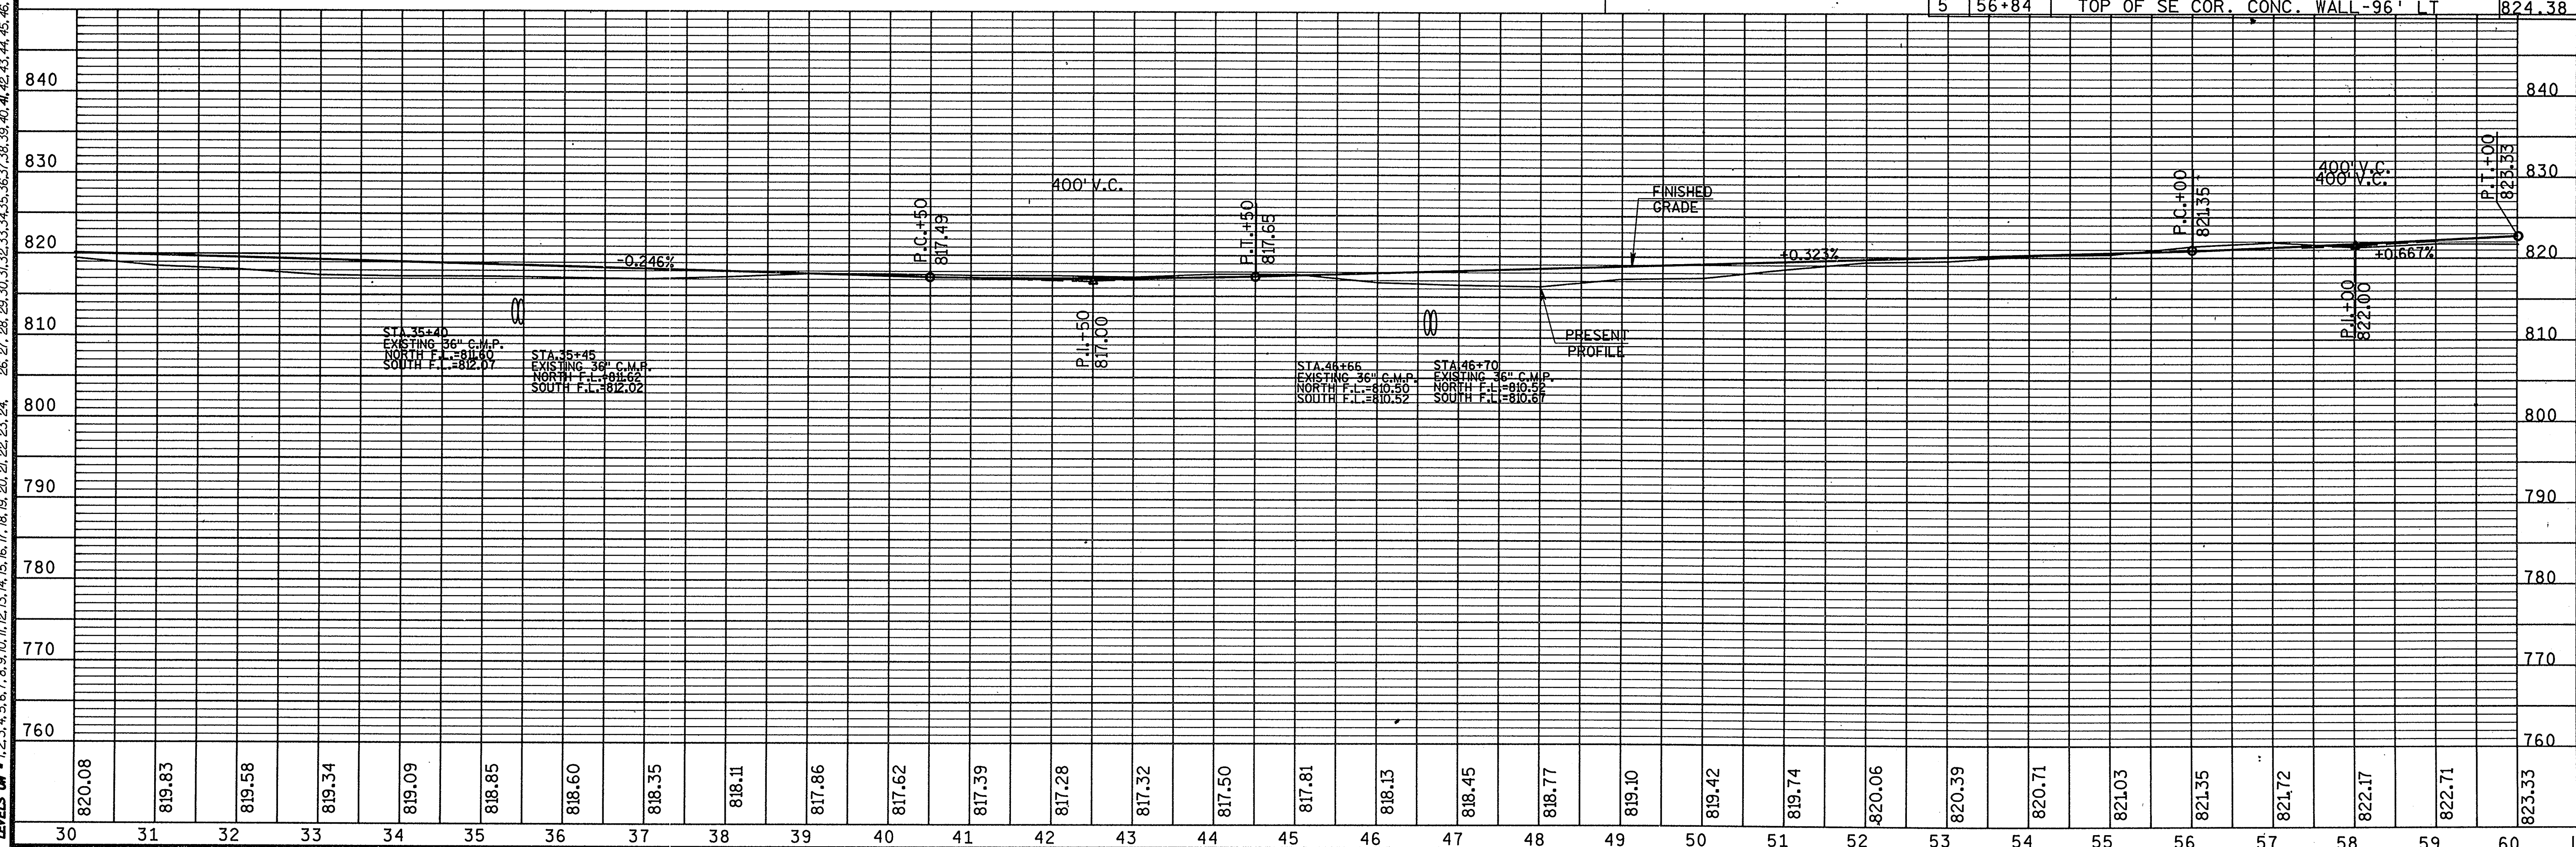

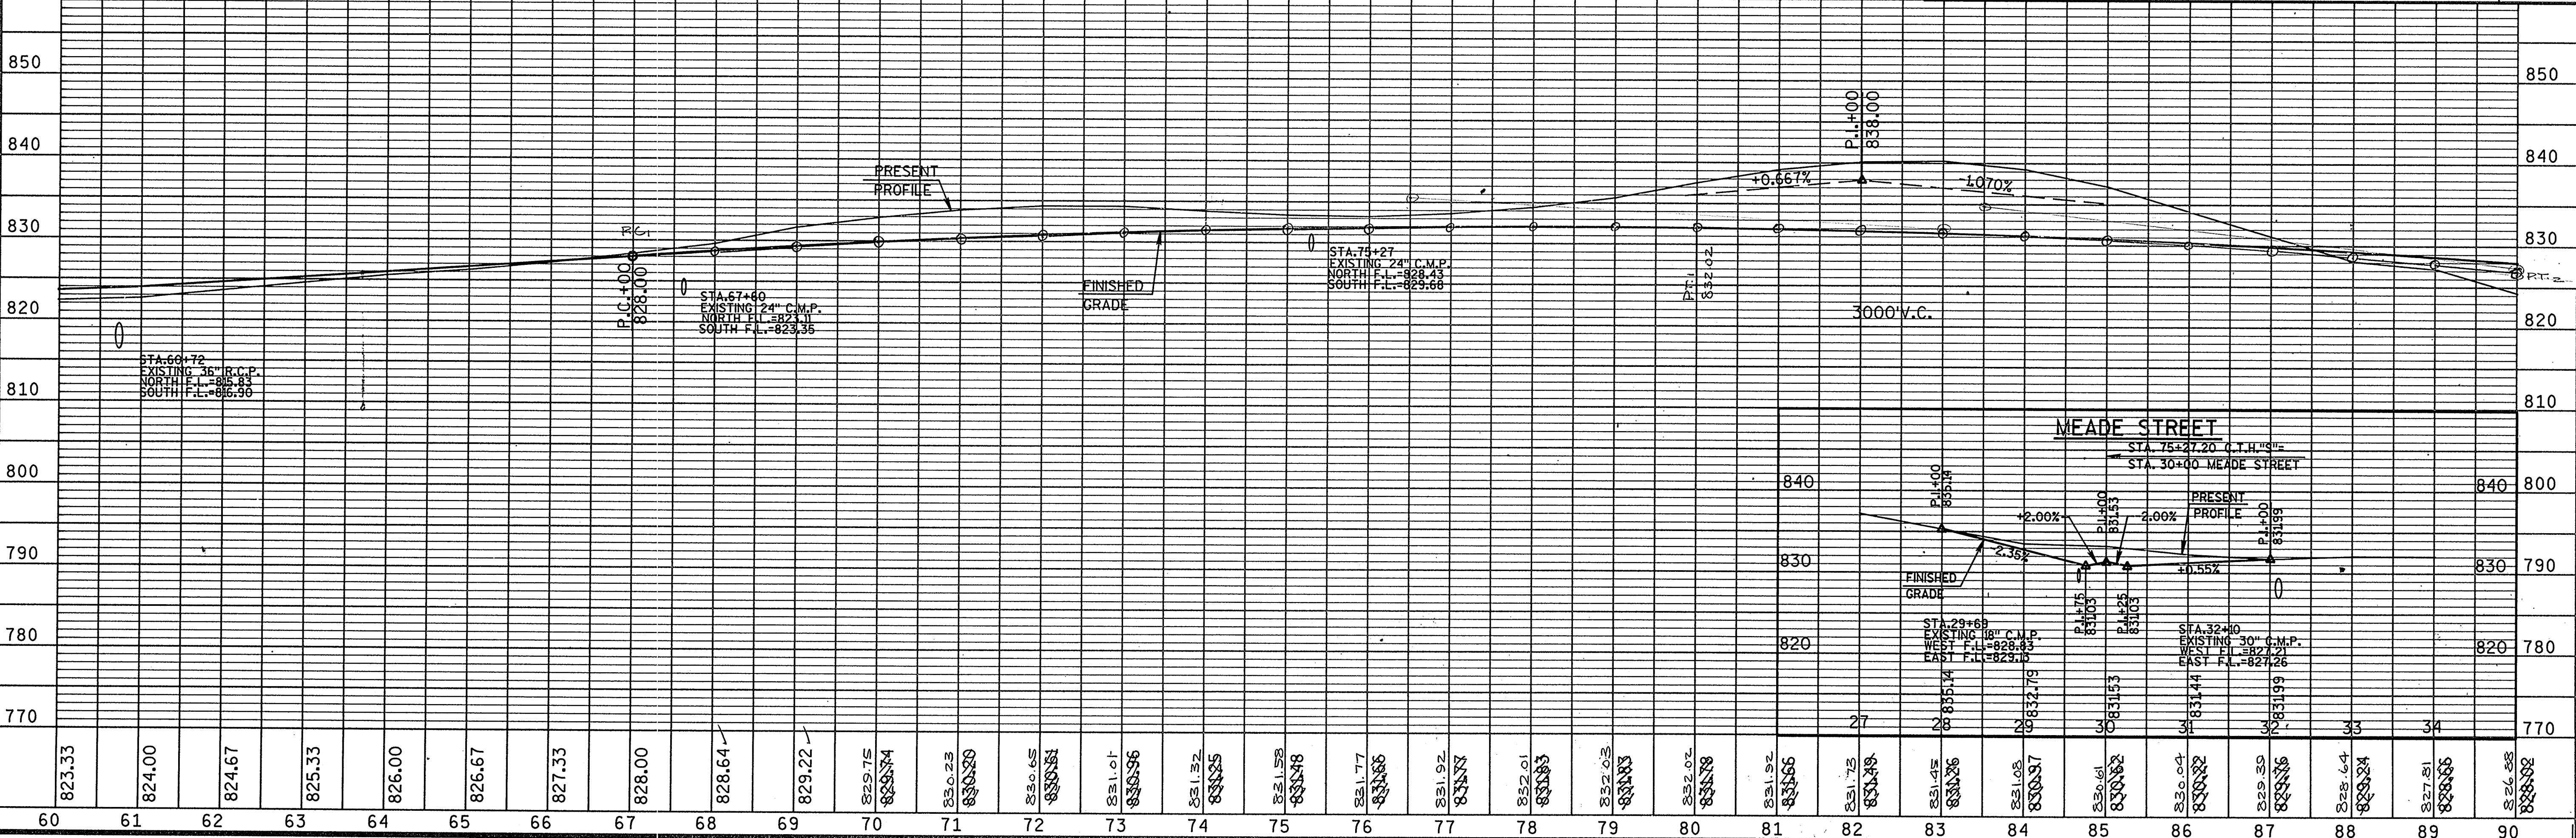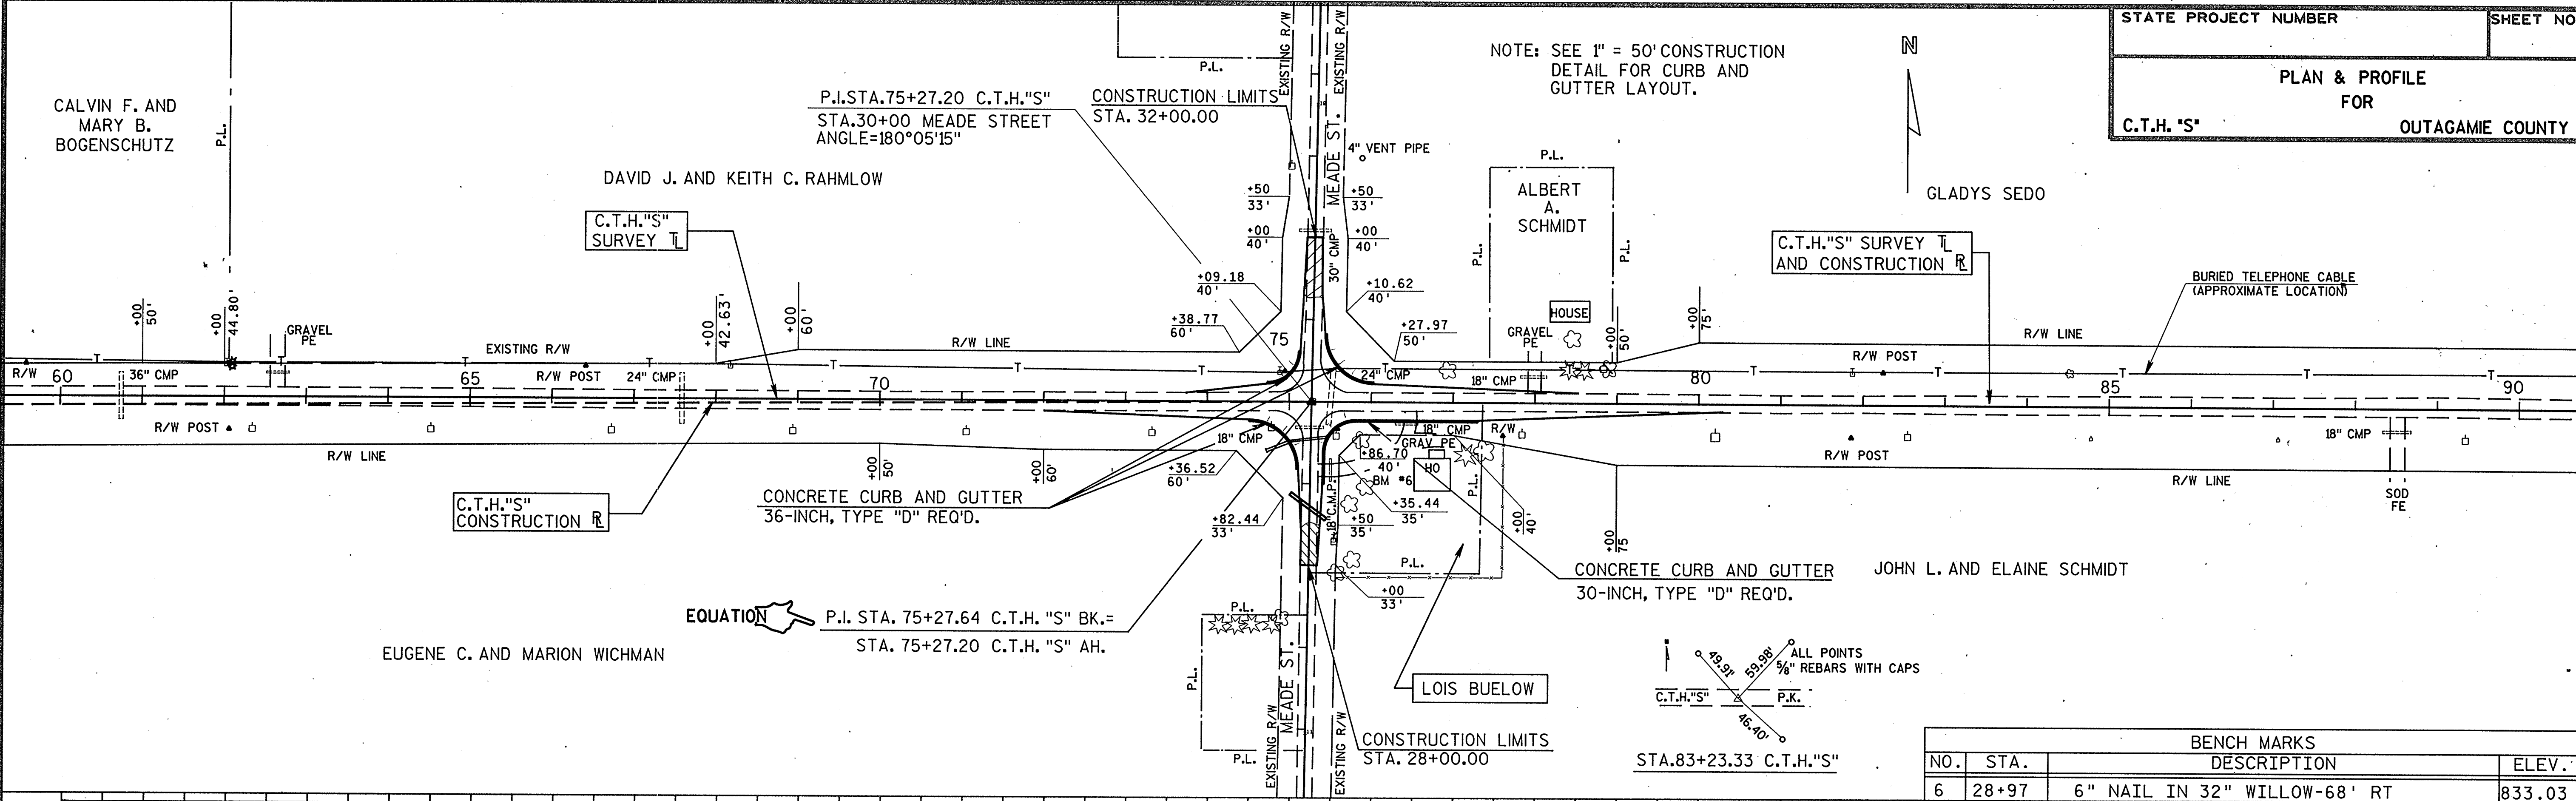


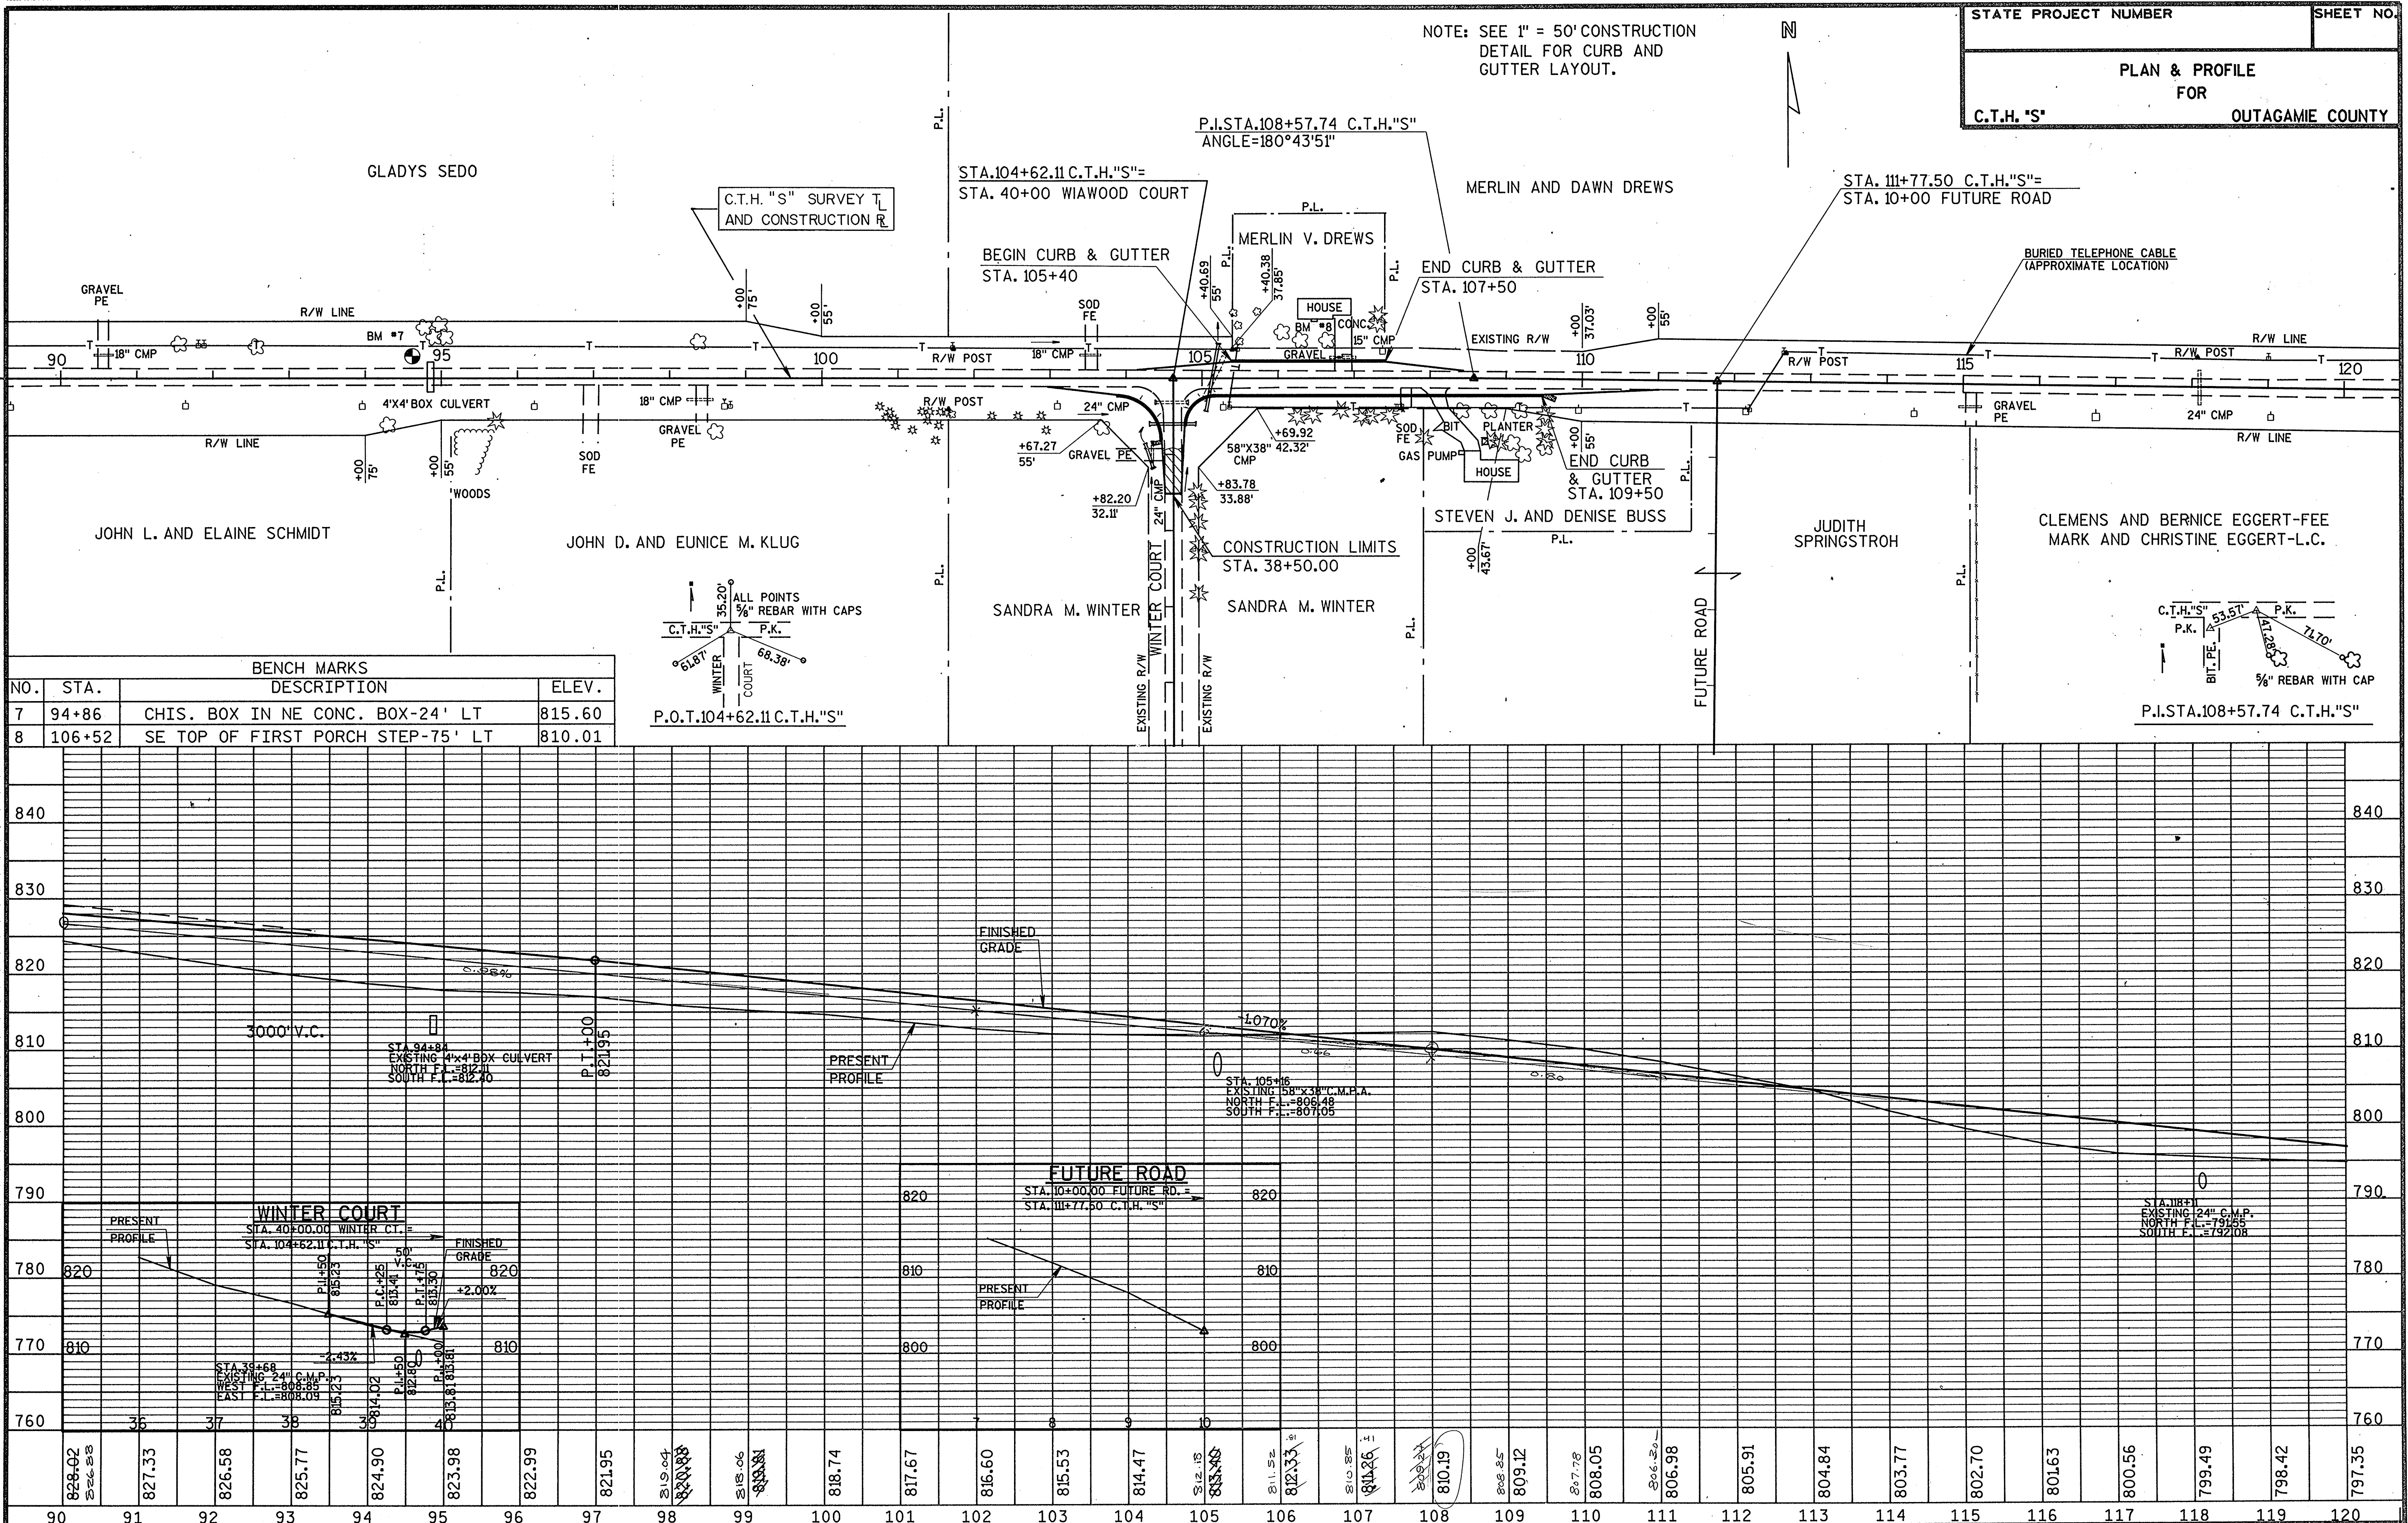


BENCH MARKS			
NO.	STA.	DESCRIPTION	ELEV.
11	140+04	6" NAIL IN PP-92' LT.	789.20
12	146+02	CHIS. BOX SE CORN. CONC. CULV.-13' RT.	780.61


STATE PROJECT NUMBER SHEET NO.

PLAN & PROFILE
FOR


C.T.H. "S" OUTAGAMIE COUNTY

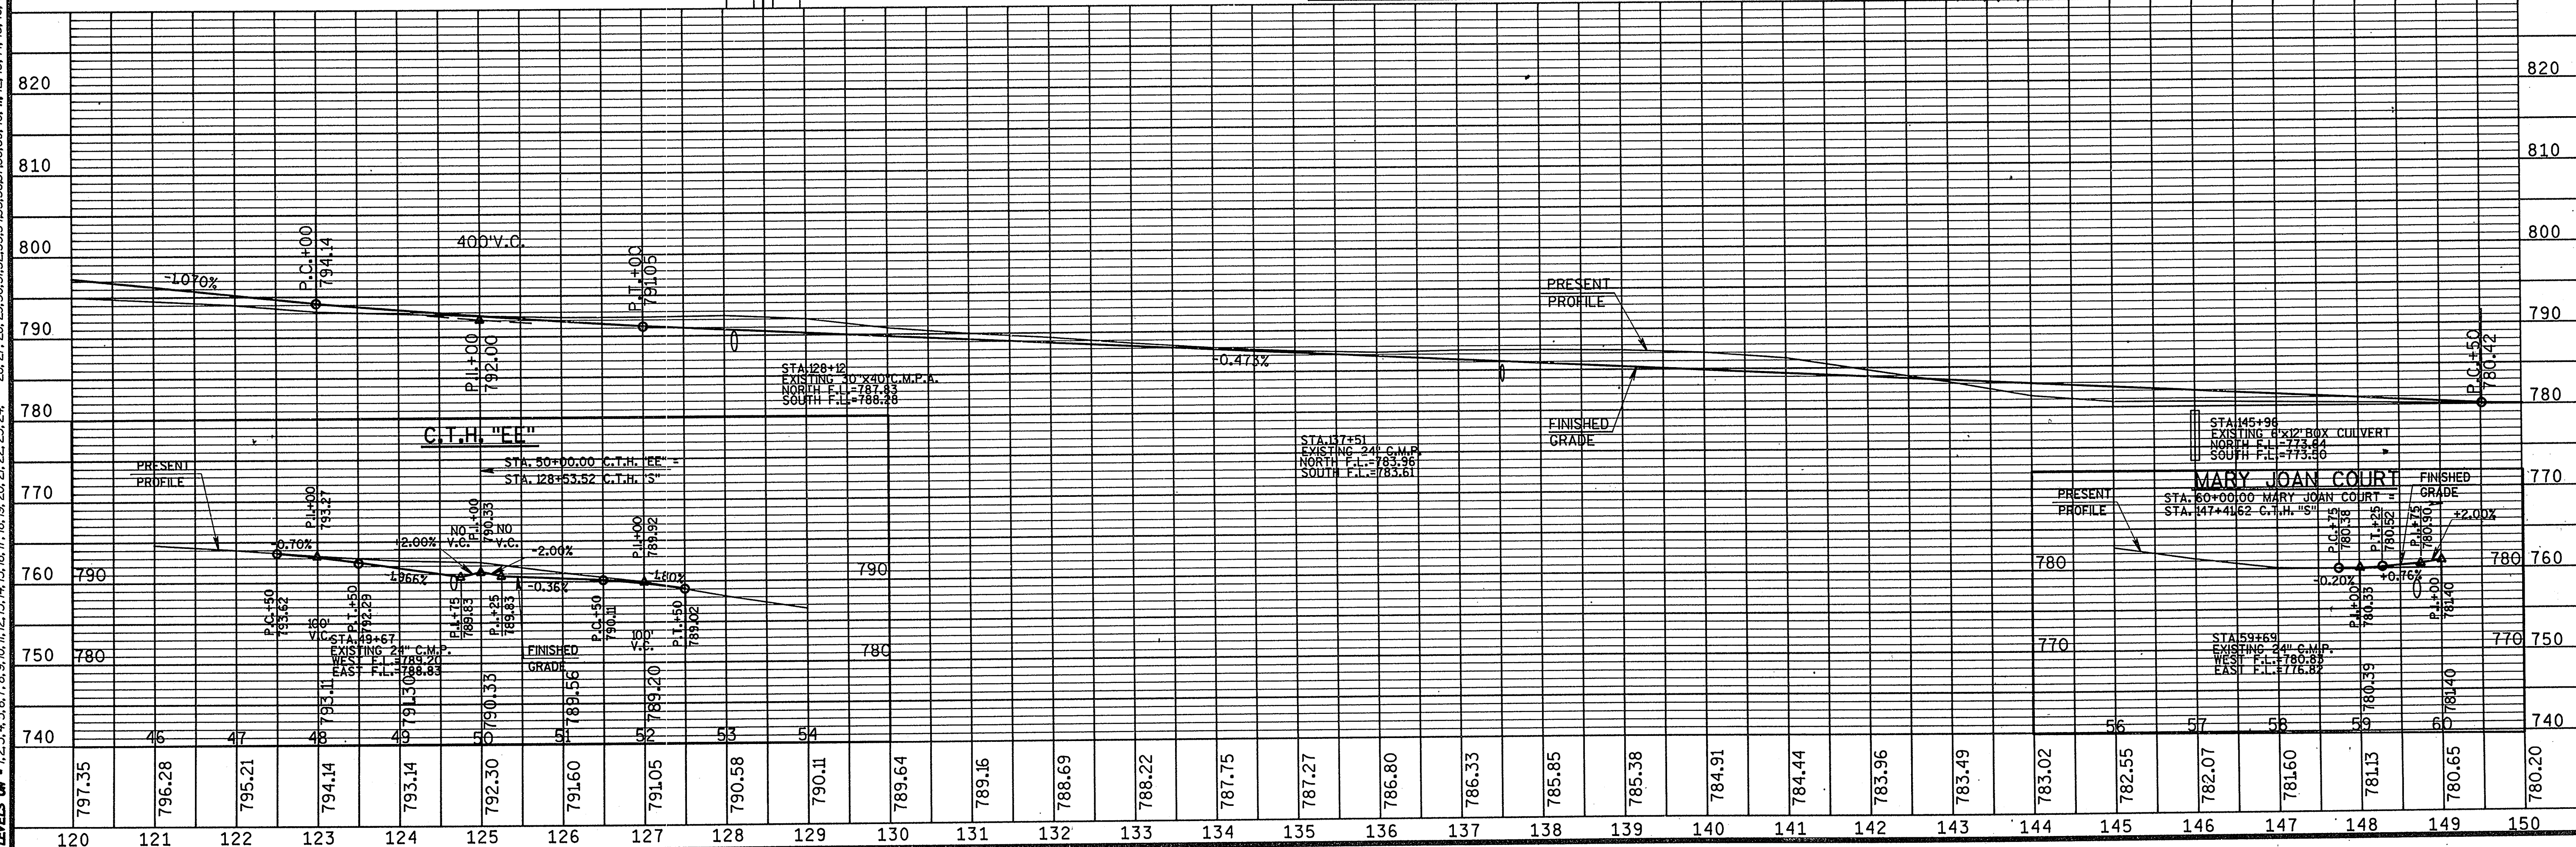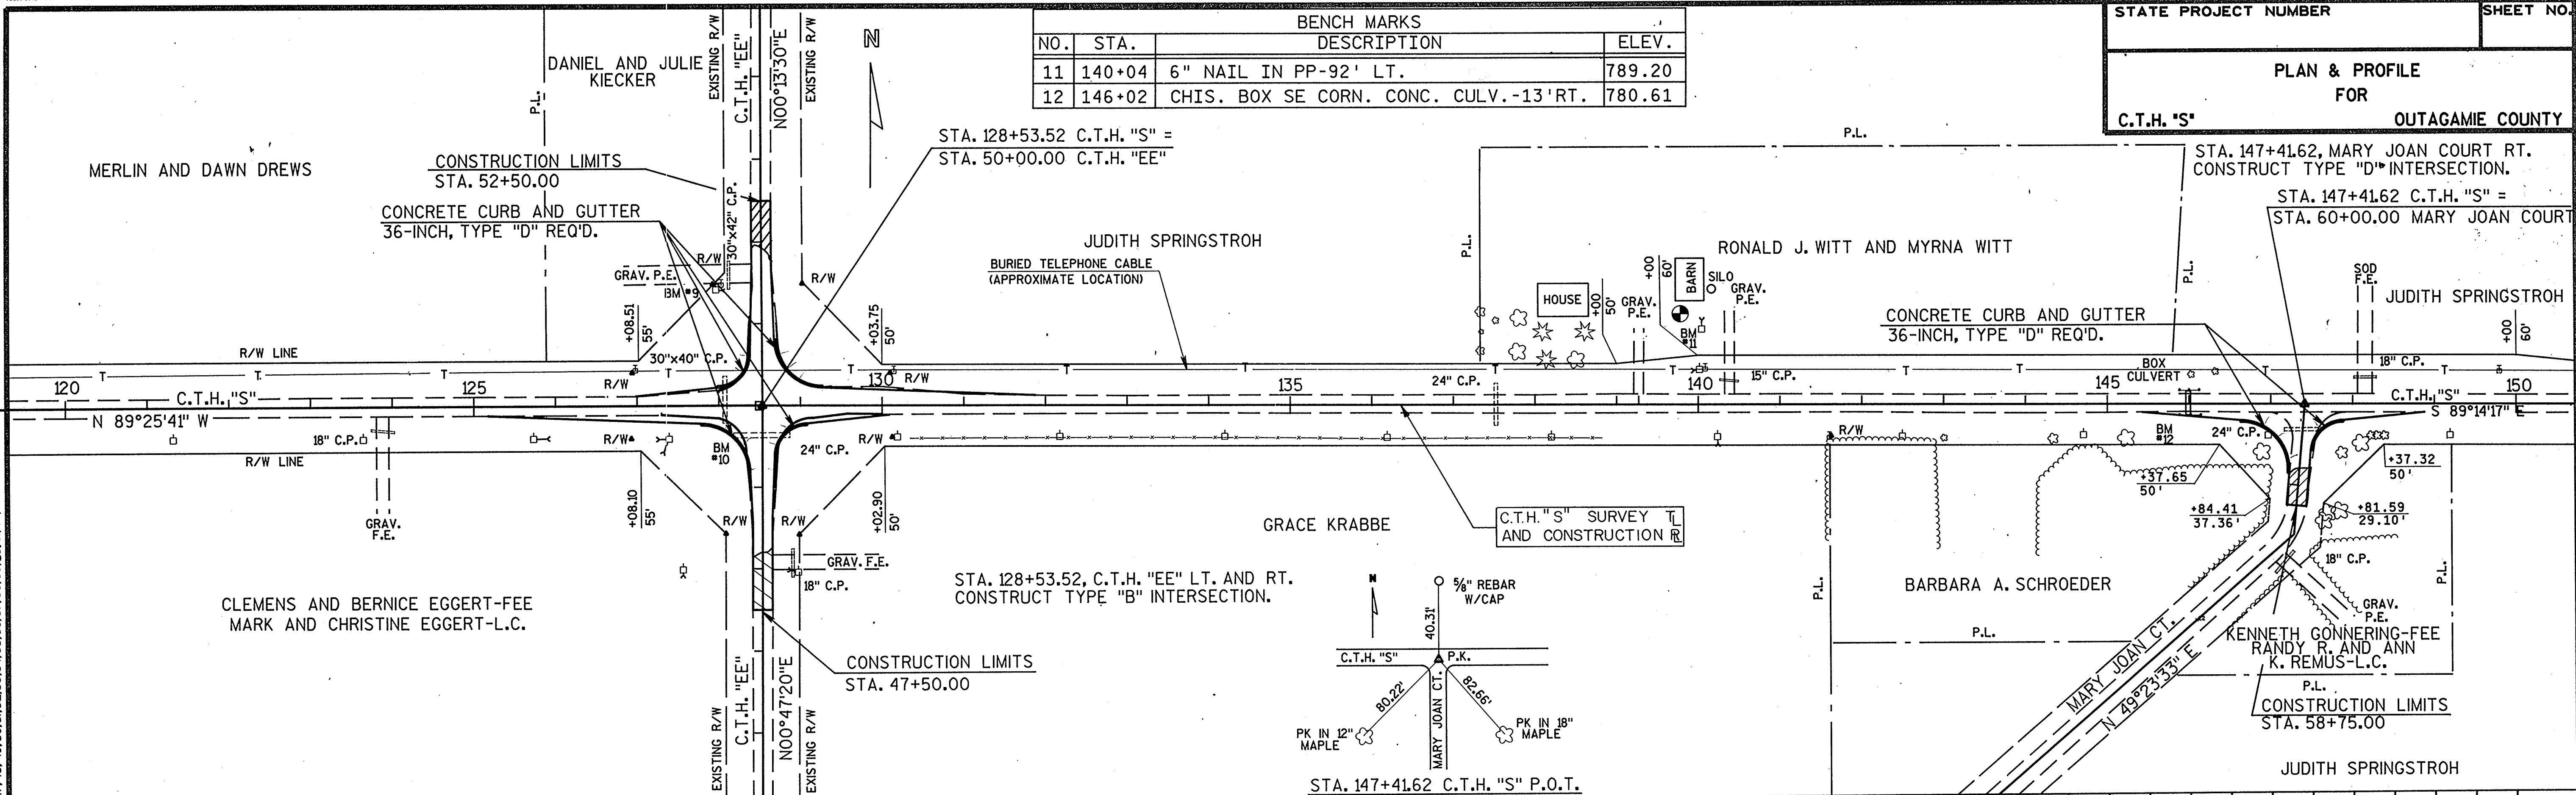


LEVELS ON - 1, 2, 3, 4, 5, 6, 7, 8, 9, 10, 11, 12, 13, 14, 15, 16, 17, 18, 19, 20, 21, 22, 23, 24, 25, 26, 27, 28, 29, 30, 31, 32, 33, 34, 35, 36, 37, 38, 39, 40, 41, 42, 43, 44, 45, 46, 47, 48, 49, 50, 51, 52, 53, 54, 55, 56, 57, 58, 59, 60, 61, 62, 63

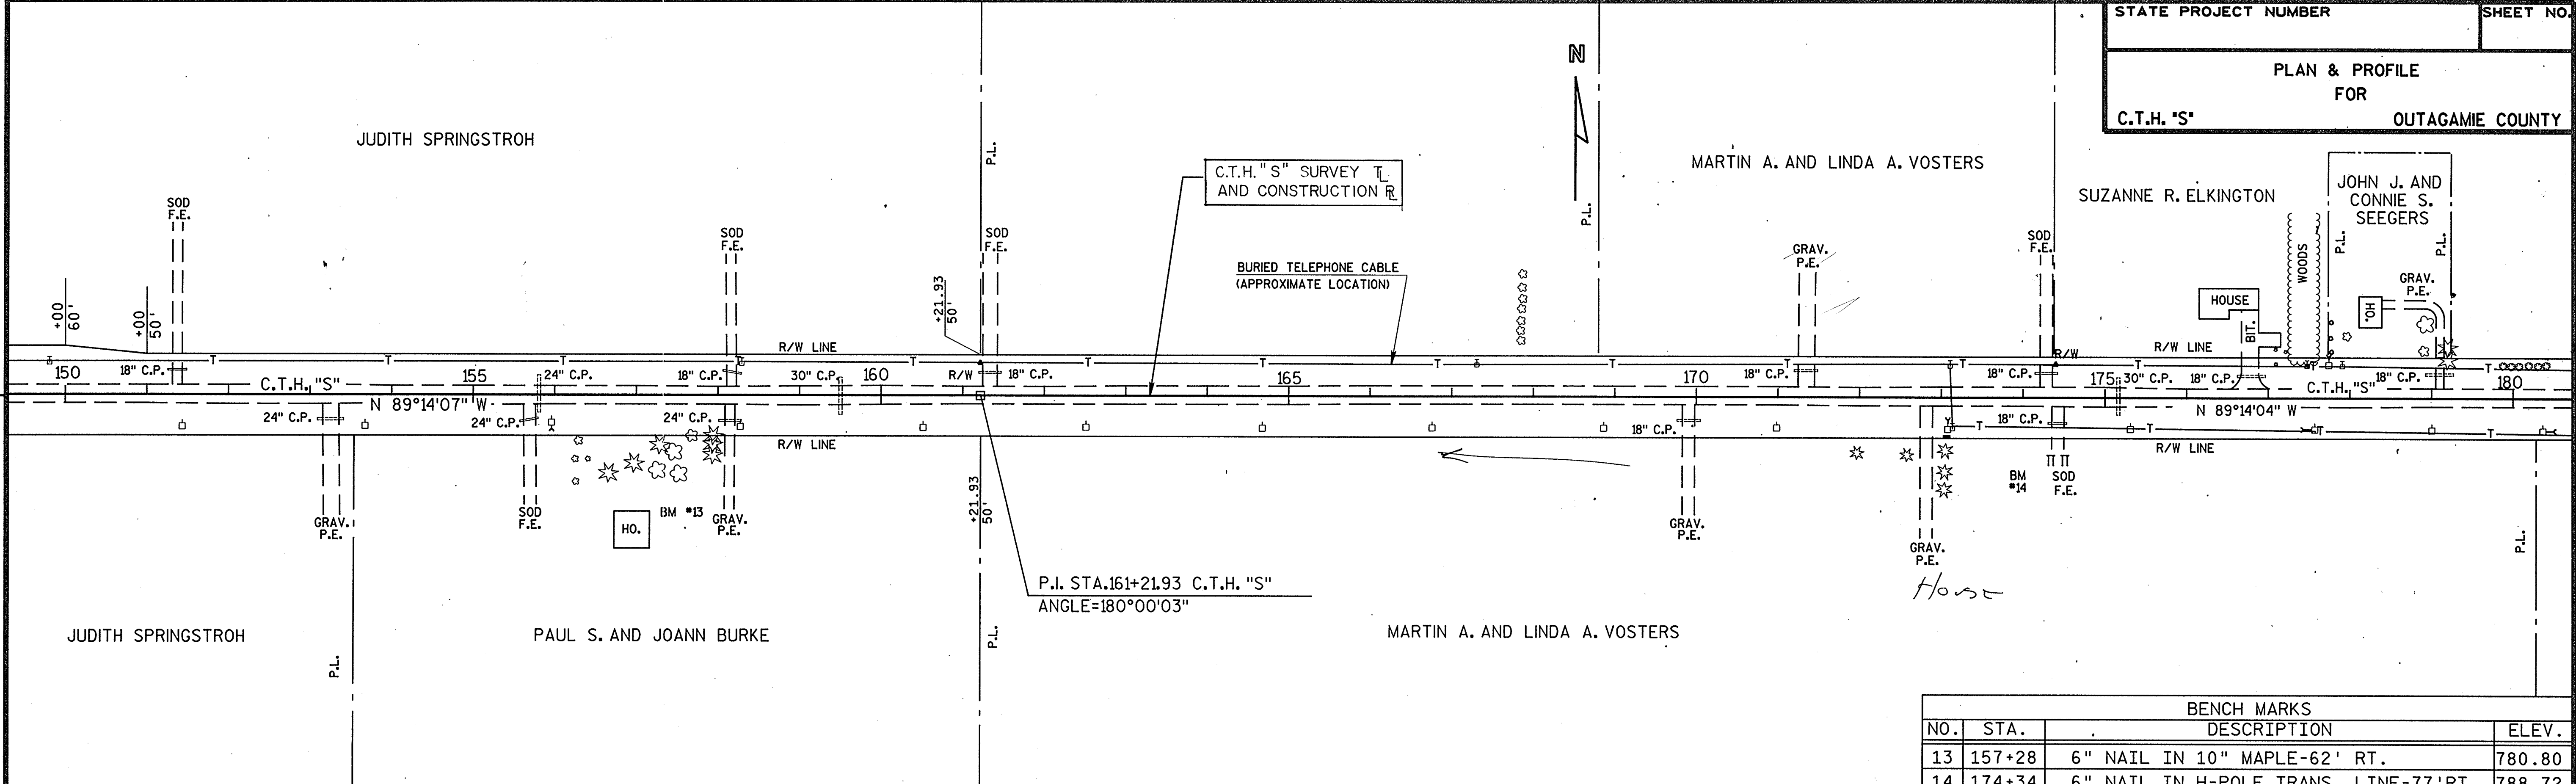

BENCH MARKS			
NO.	STA.	DESCRIPTION	ELEV.
13	157+28	6" NAIL IN 10" MAPLE-62' RT.	780.80
14	174+34	6" NAIL IN H-POLE TRANS. LINE-77' RT	788.72

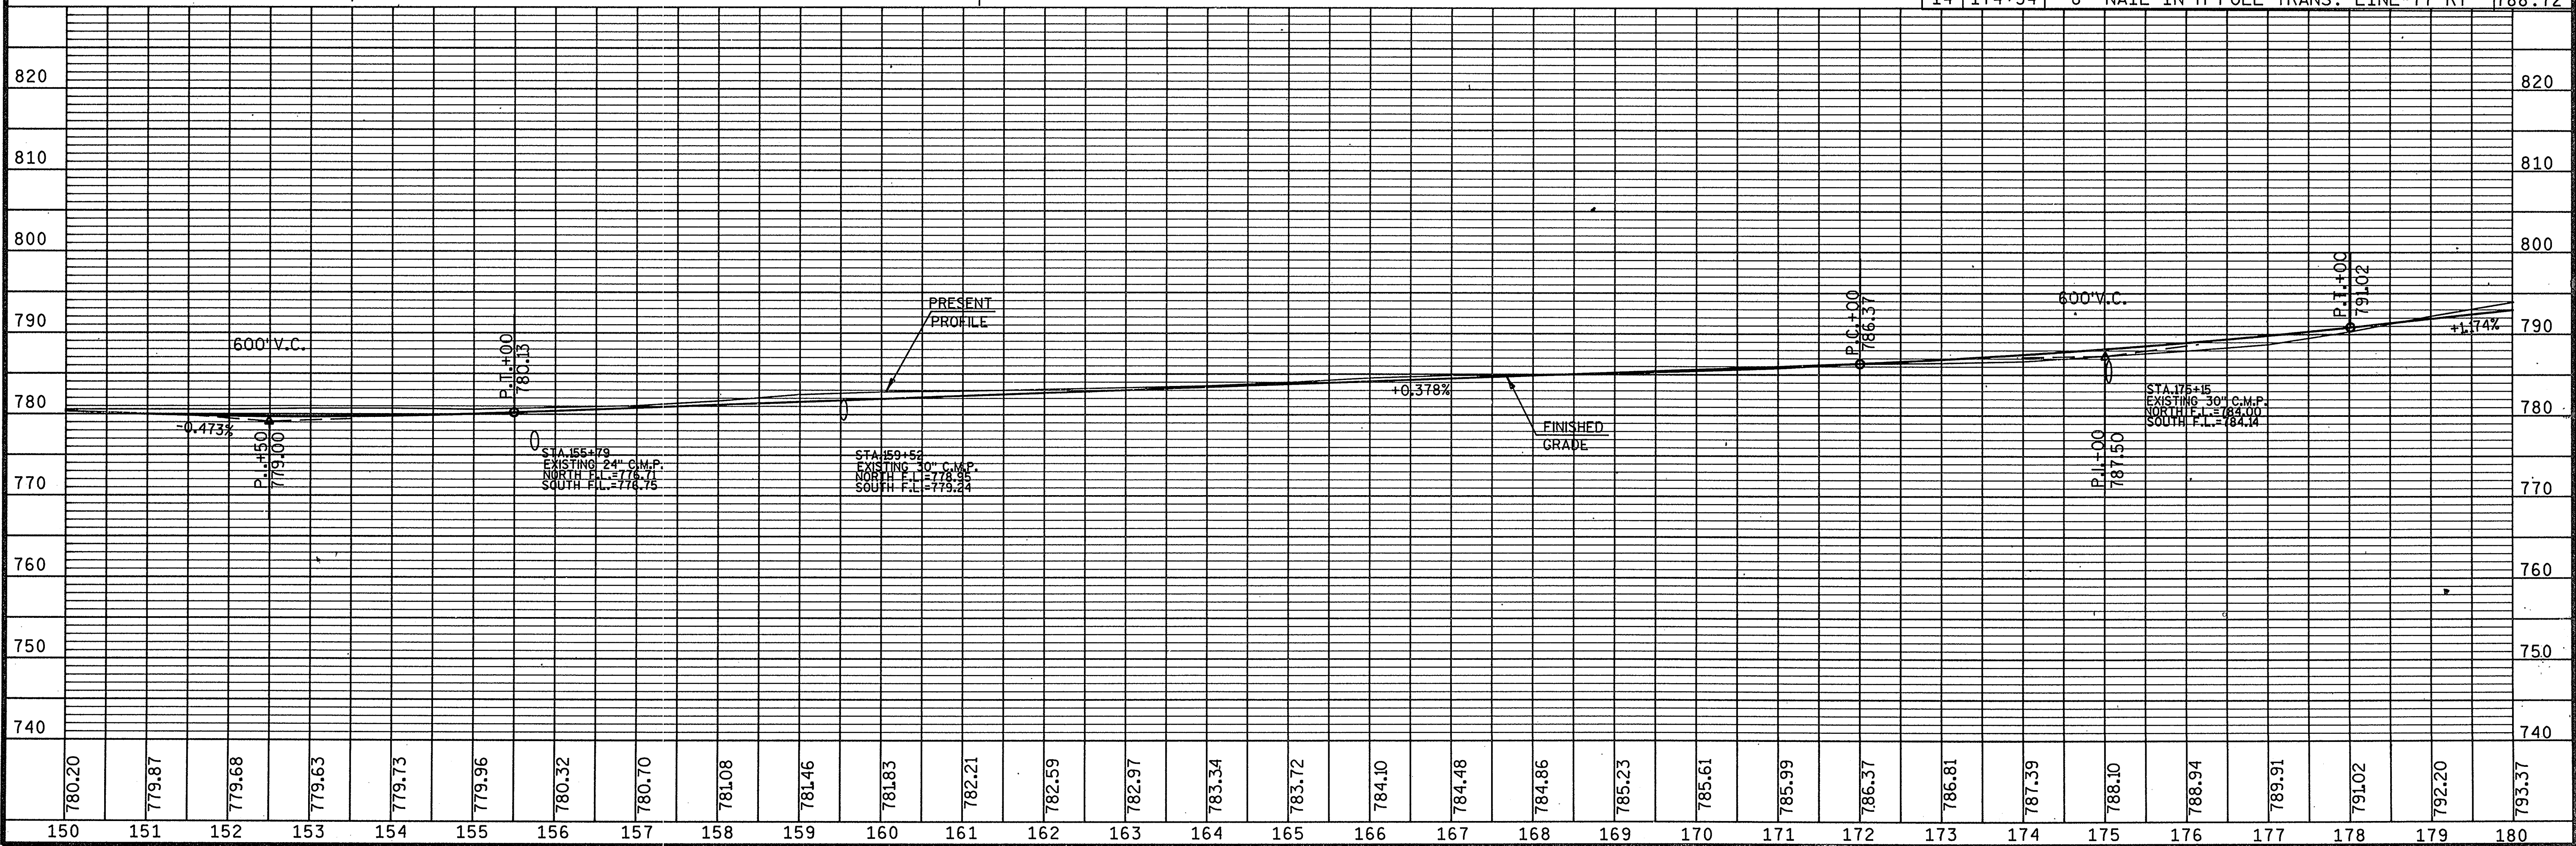

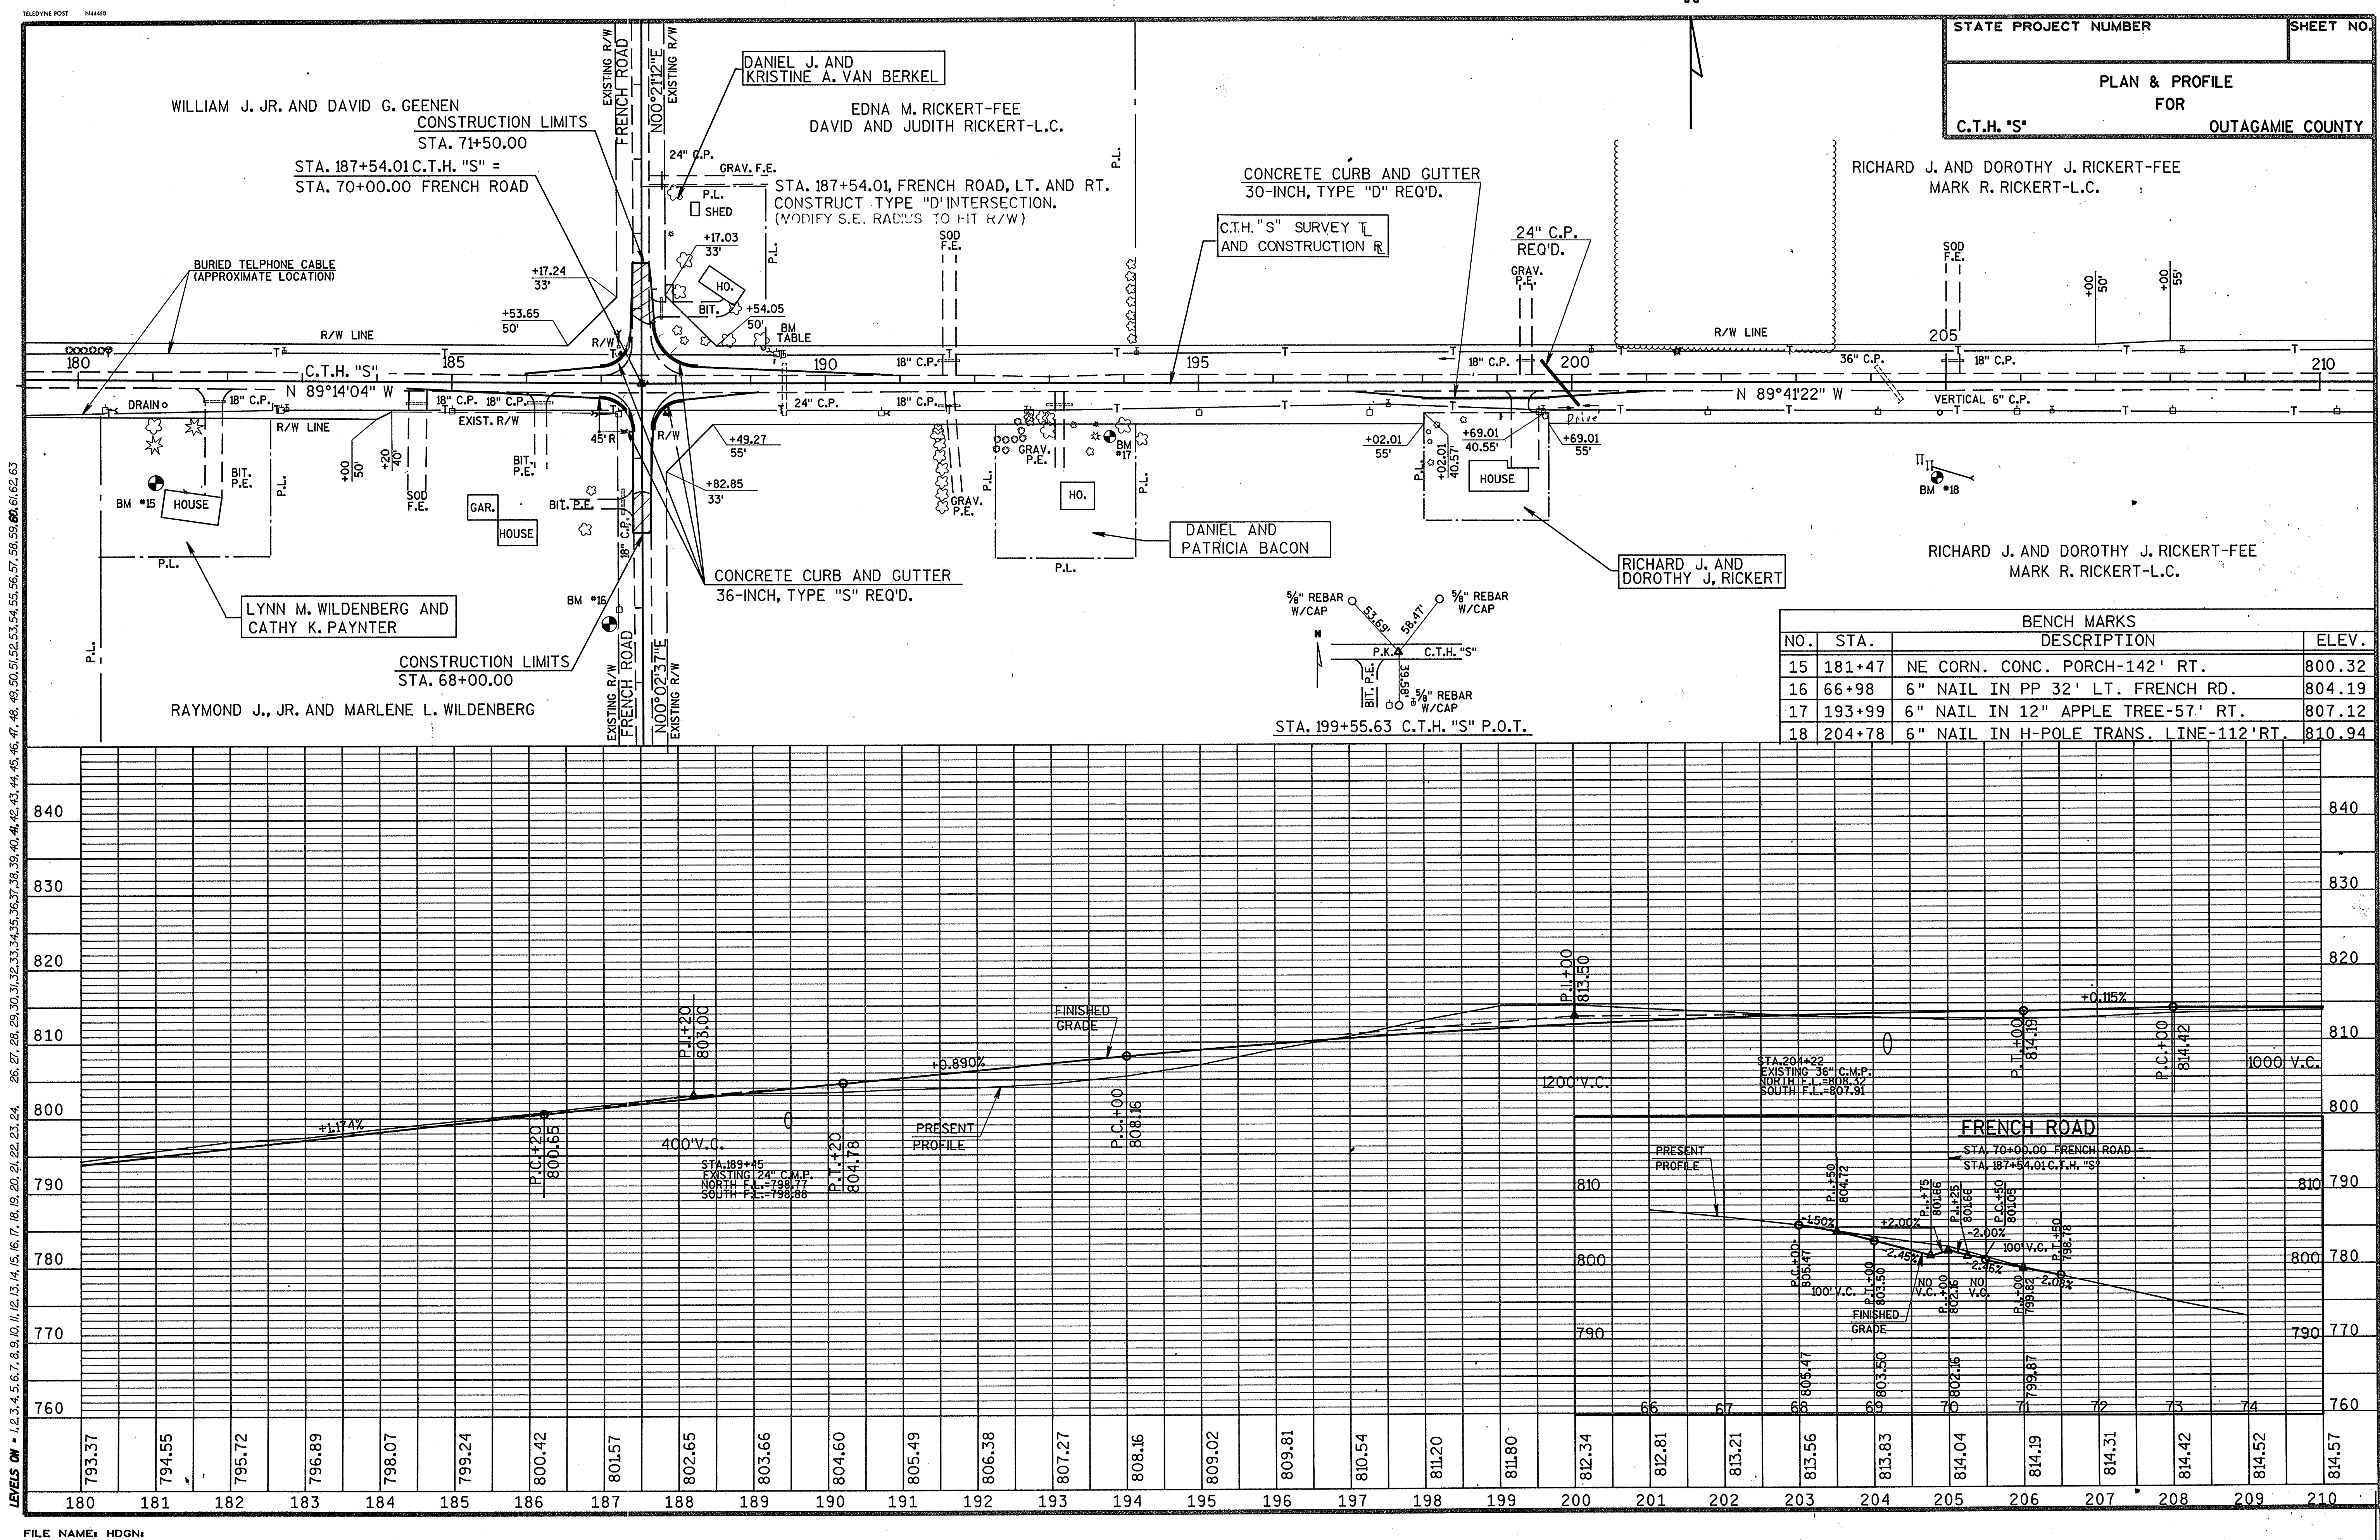


STATE PROJECT NUMBER SHEET NO.

PLAN & PROFILE FOR OUTAGAMIE COUNTY


C.T.H. "S"


BENCH MARKS			
NO.	STA.	DESCRIPTION	ELEV.
15	181+47	NE CORN. CONC. PORCH-142' RT.	800.32
16	66+98	6" NAIL IN PP 32' LT. FRENCH RD.	804.19
17	193+99	6" NAIL IN 12" APPLE TREE-57' RT.	807.12
18	204+78	6" NAIL IN H-POLE TRANS. LINE-112' RT.	810.94

LEVELS ON = 1, 2, 3, 4, 5, 6, 7, 8, 9, 10, 11, 12, 13, 14, 15, 16, 17, 18, 19, 20, 21, 22, 23, 24, 25, 26, 27, 28, 29, 30, 31, 32, 33, 34, 35, 36, 37, 38, 39, 40, 41, 42, 43, 44, 45, 46, 47, 48, 49, 50, 51, 52, 53, 54, 55, 56, 57, 58, 59, 60, 61, 62, 63

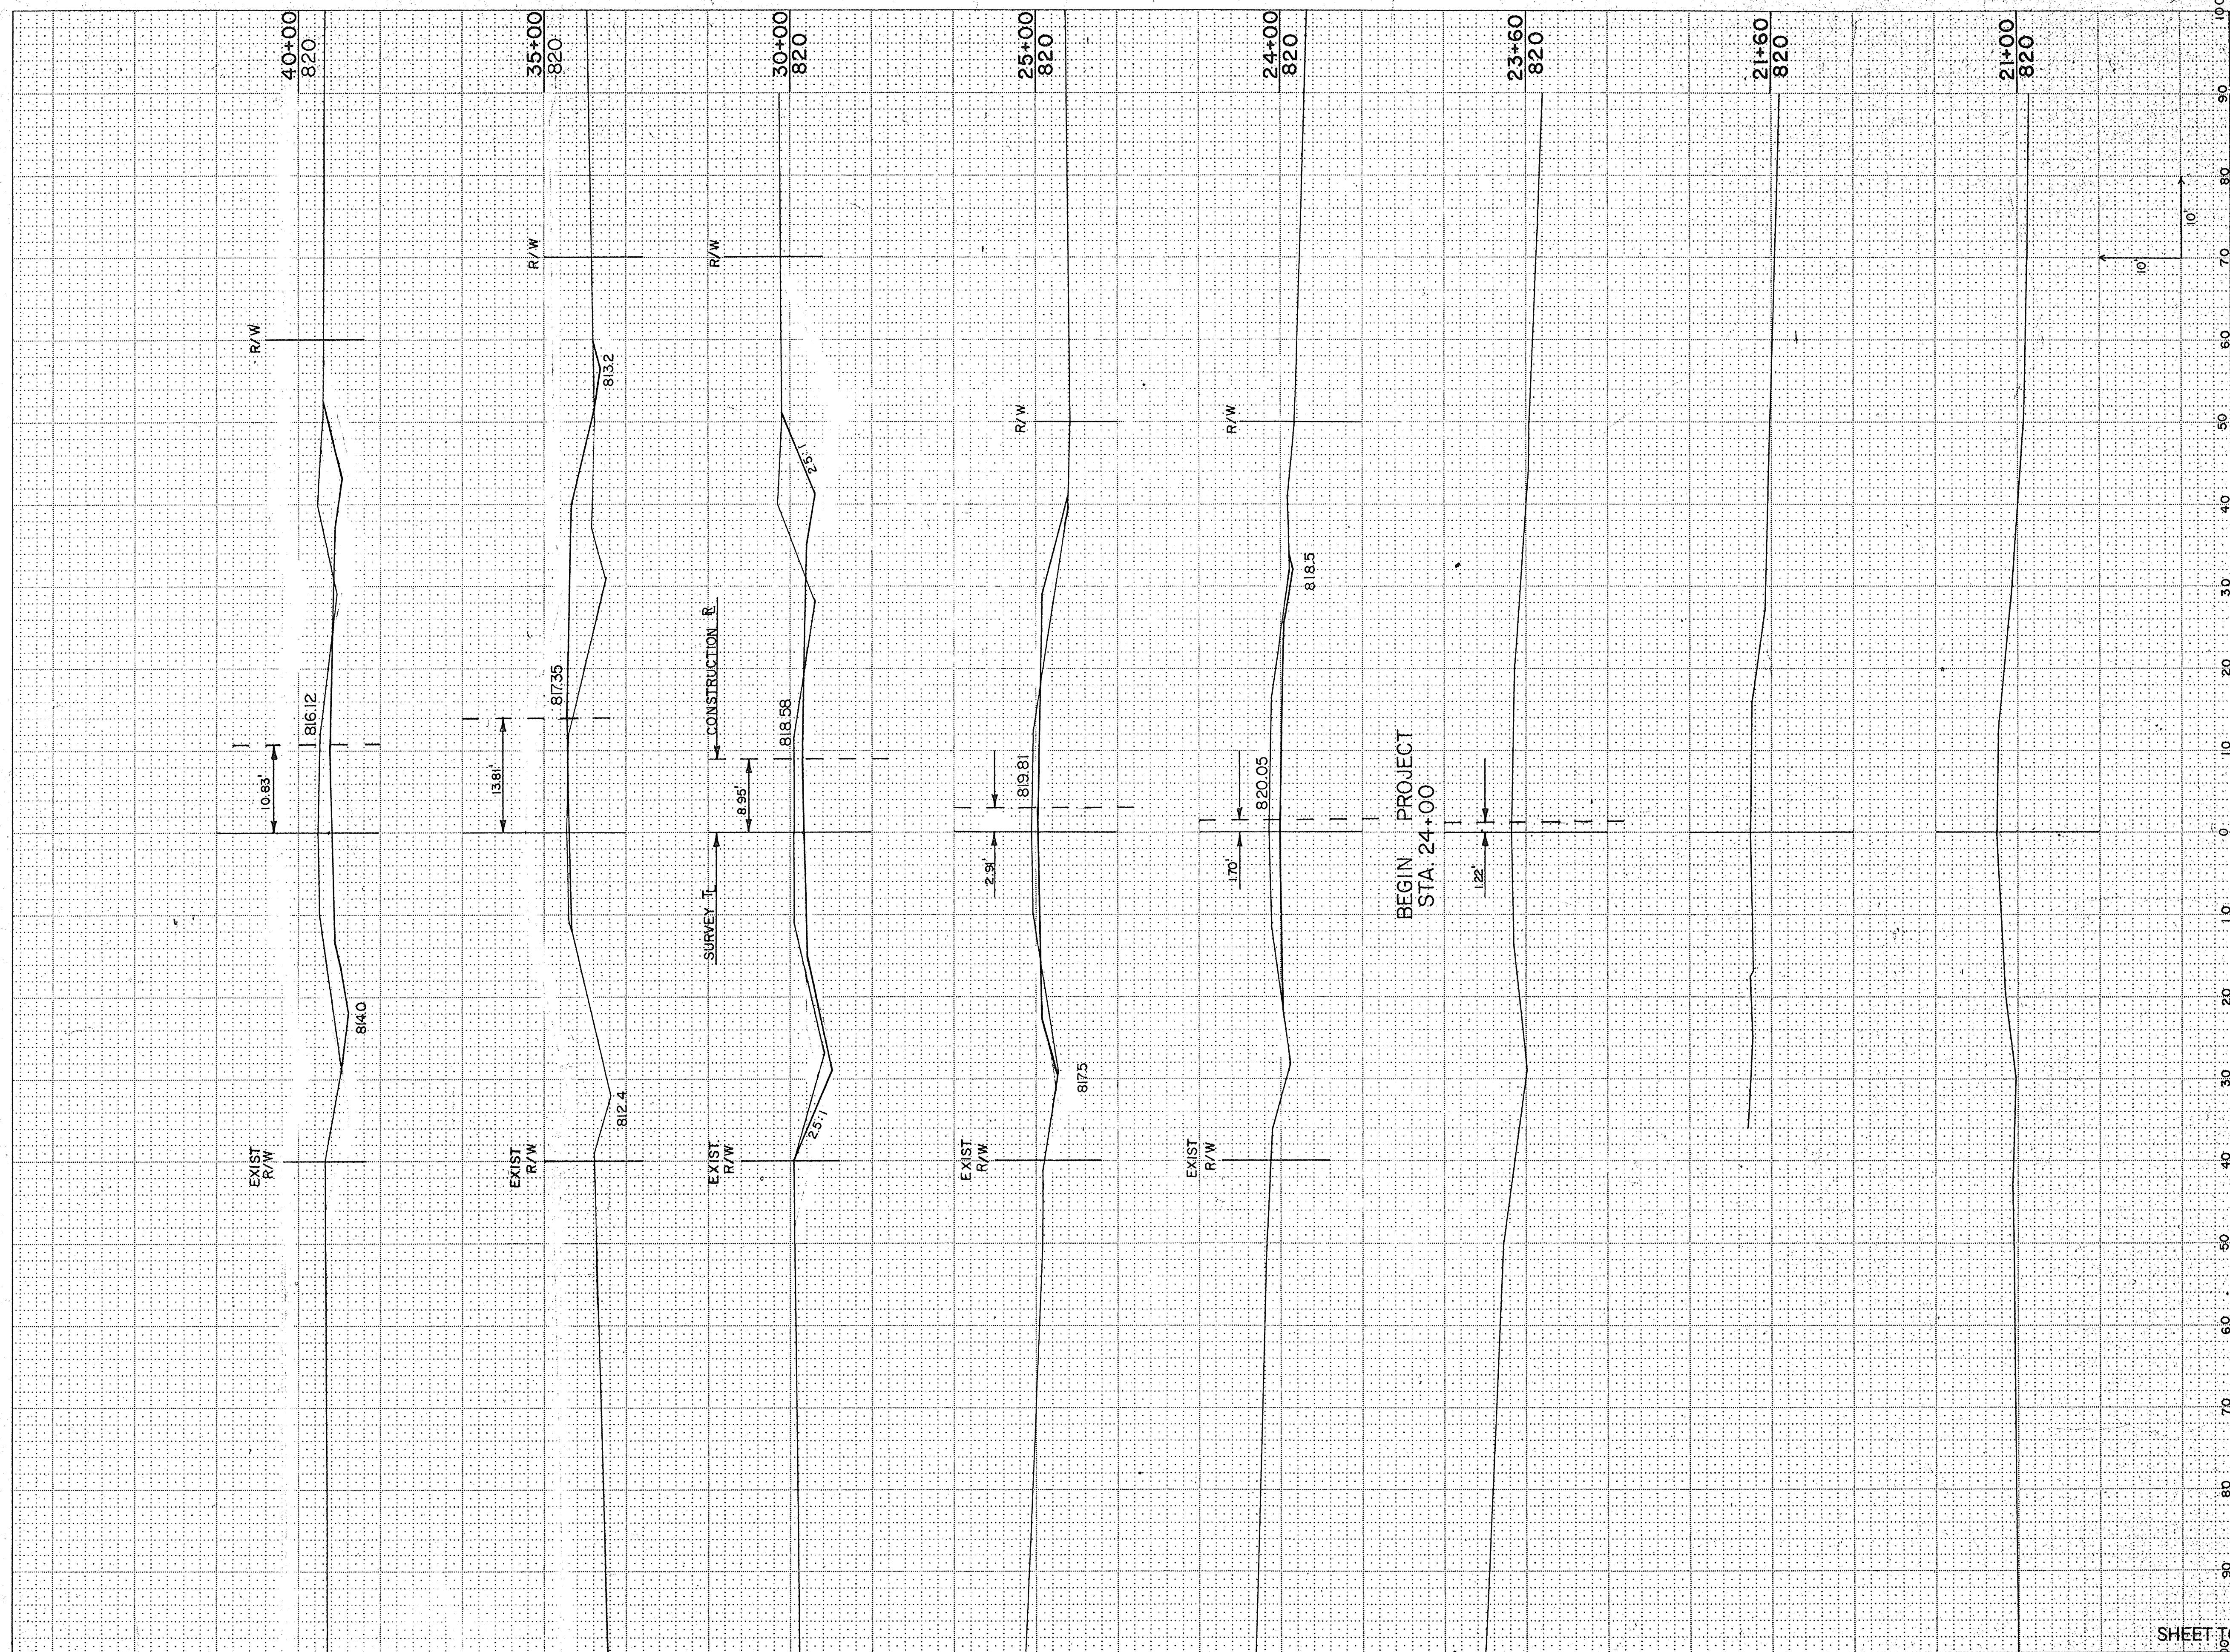


STATE PROJECT NUMBER		SHEET NUMBER	
STATION	DISTANCE	YARDAGE	
		EXCAVATION	
		FILL	
90			
80			
70			
60			
50			
40			
30			
20			
10			
0			
10			
20			
30			
40			
50			
60			
70			
80			
90			
TOTAL			

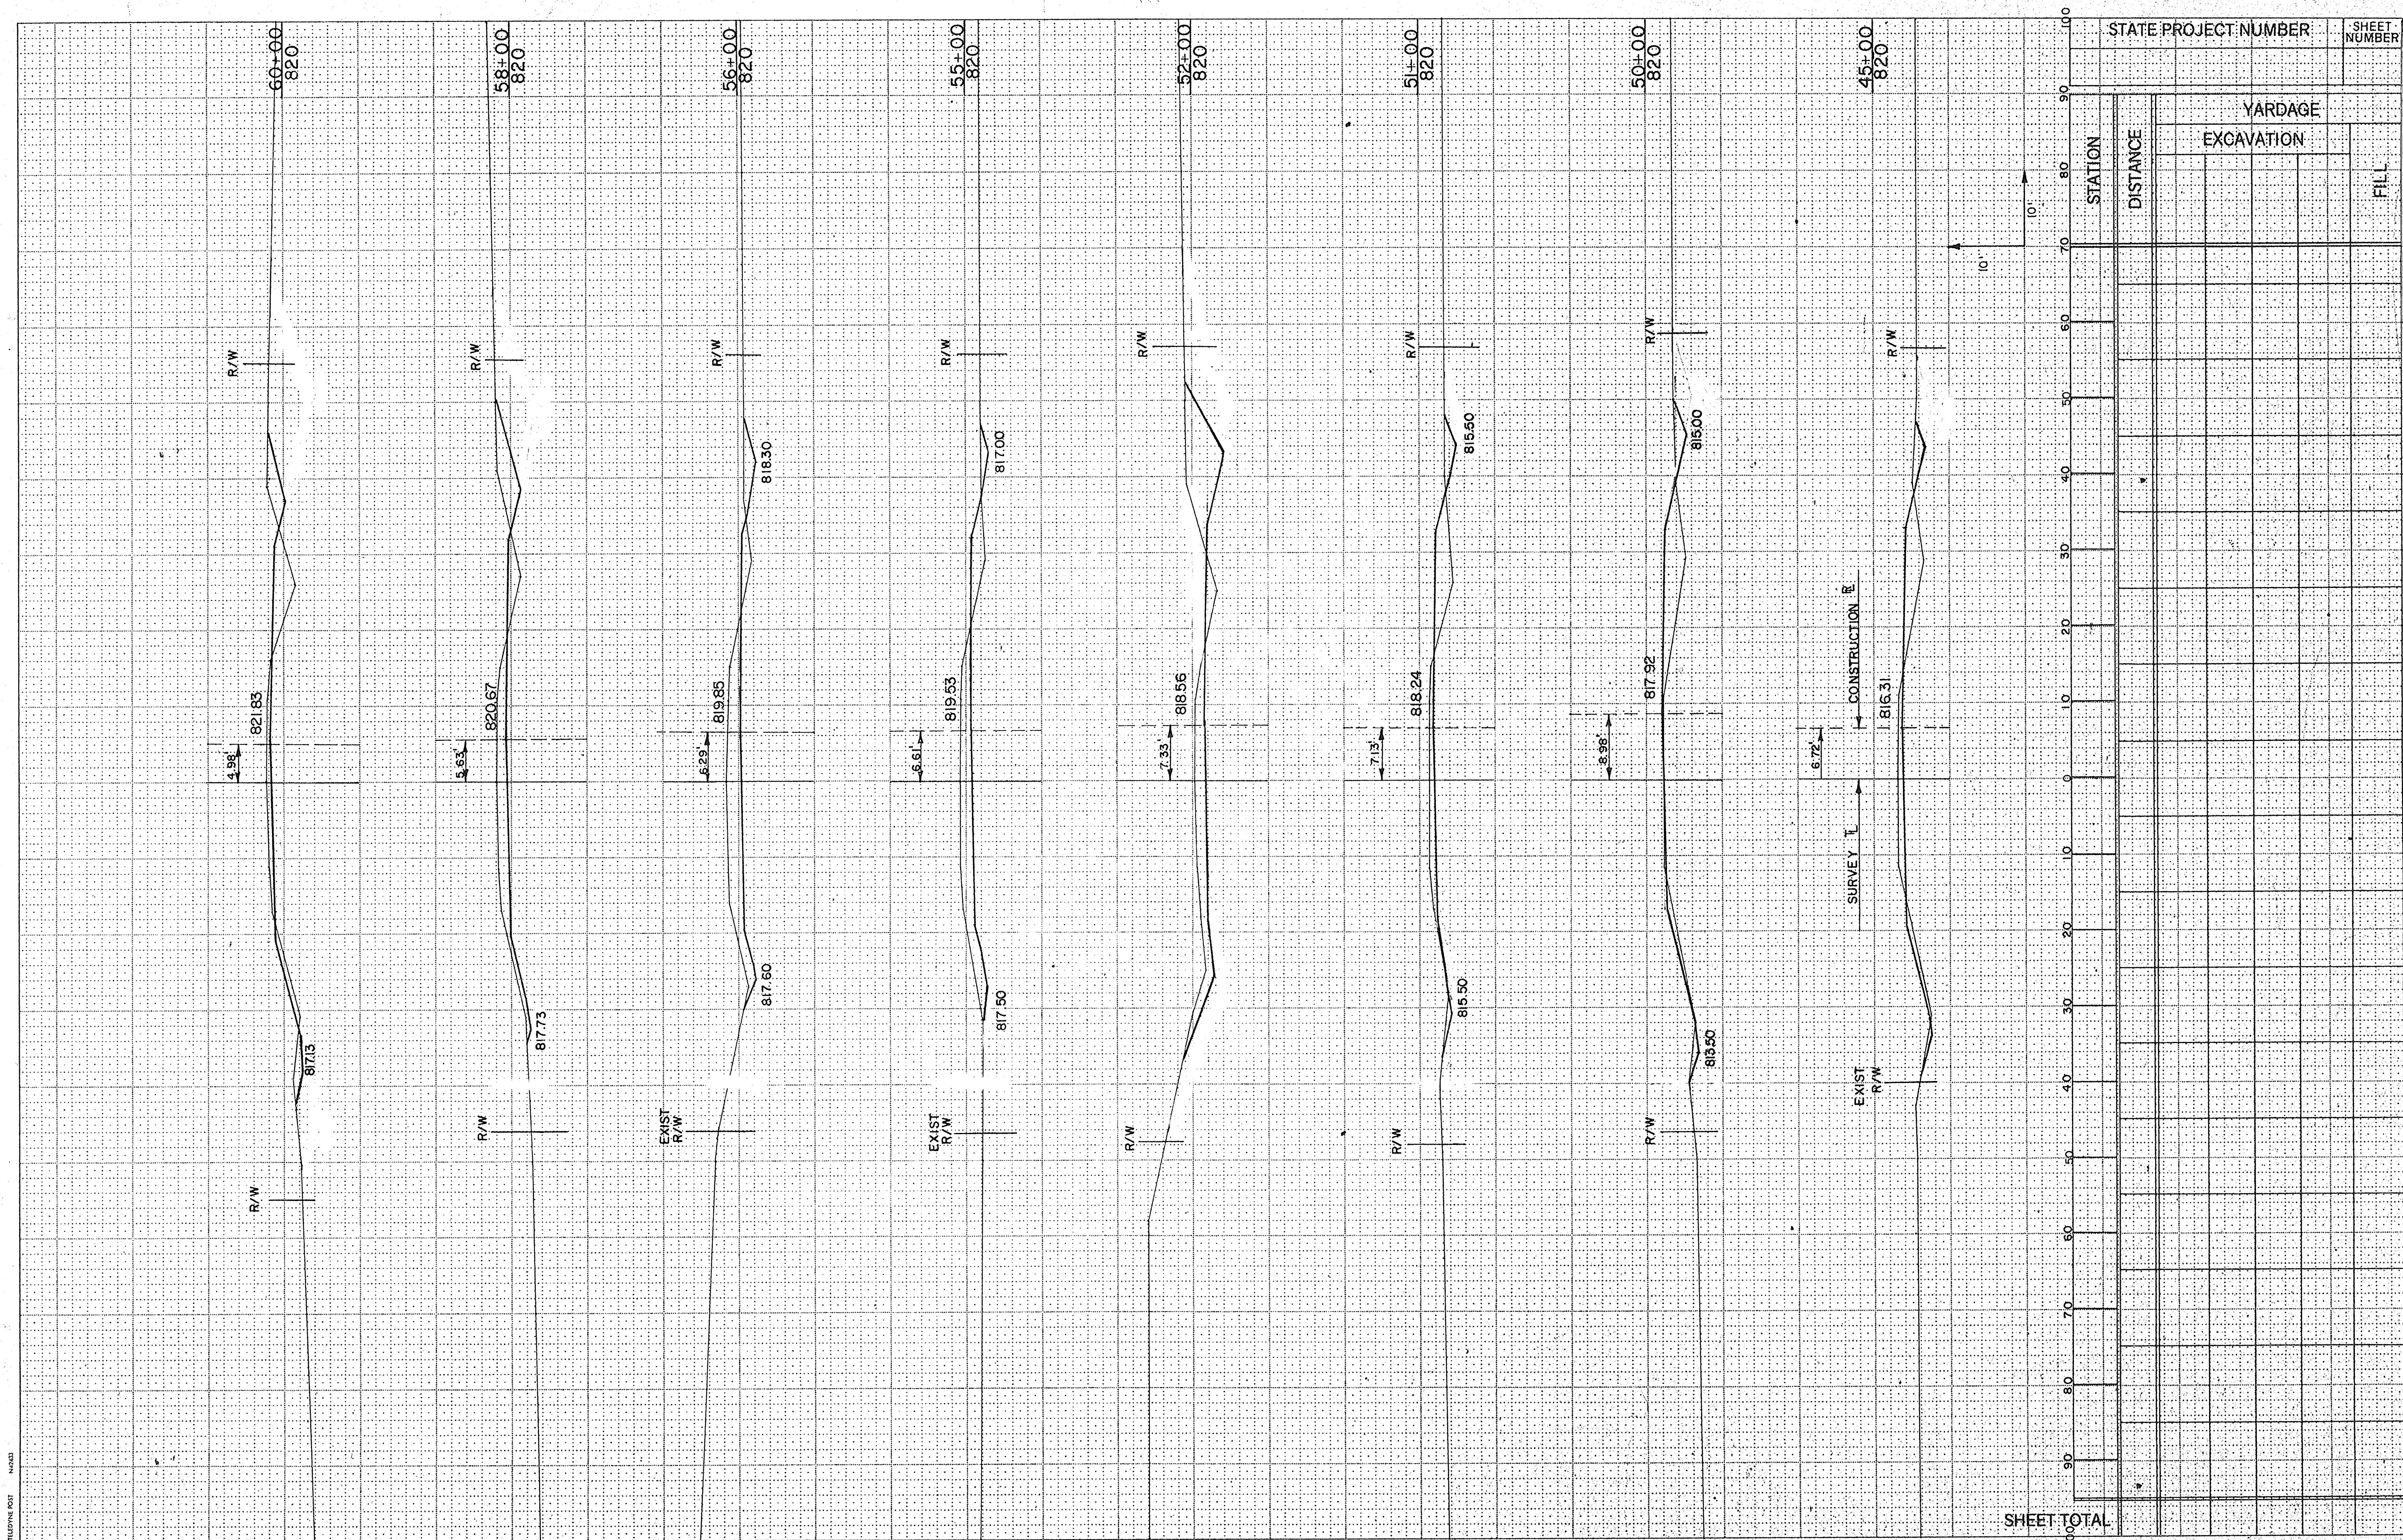


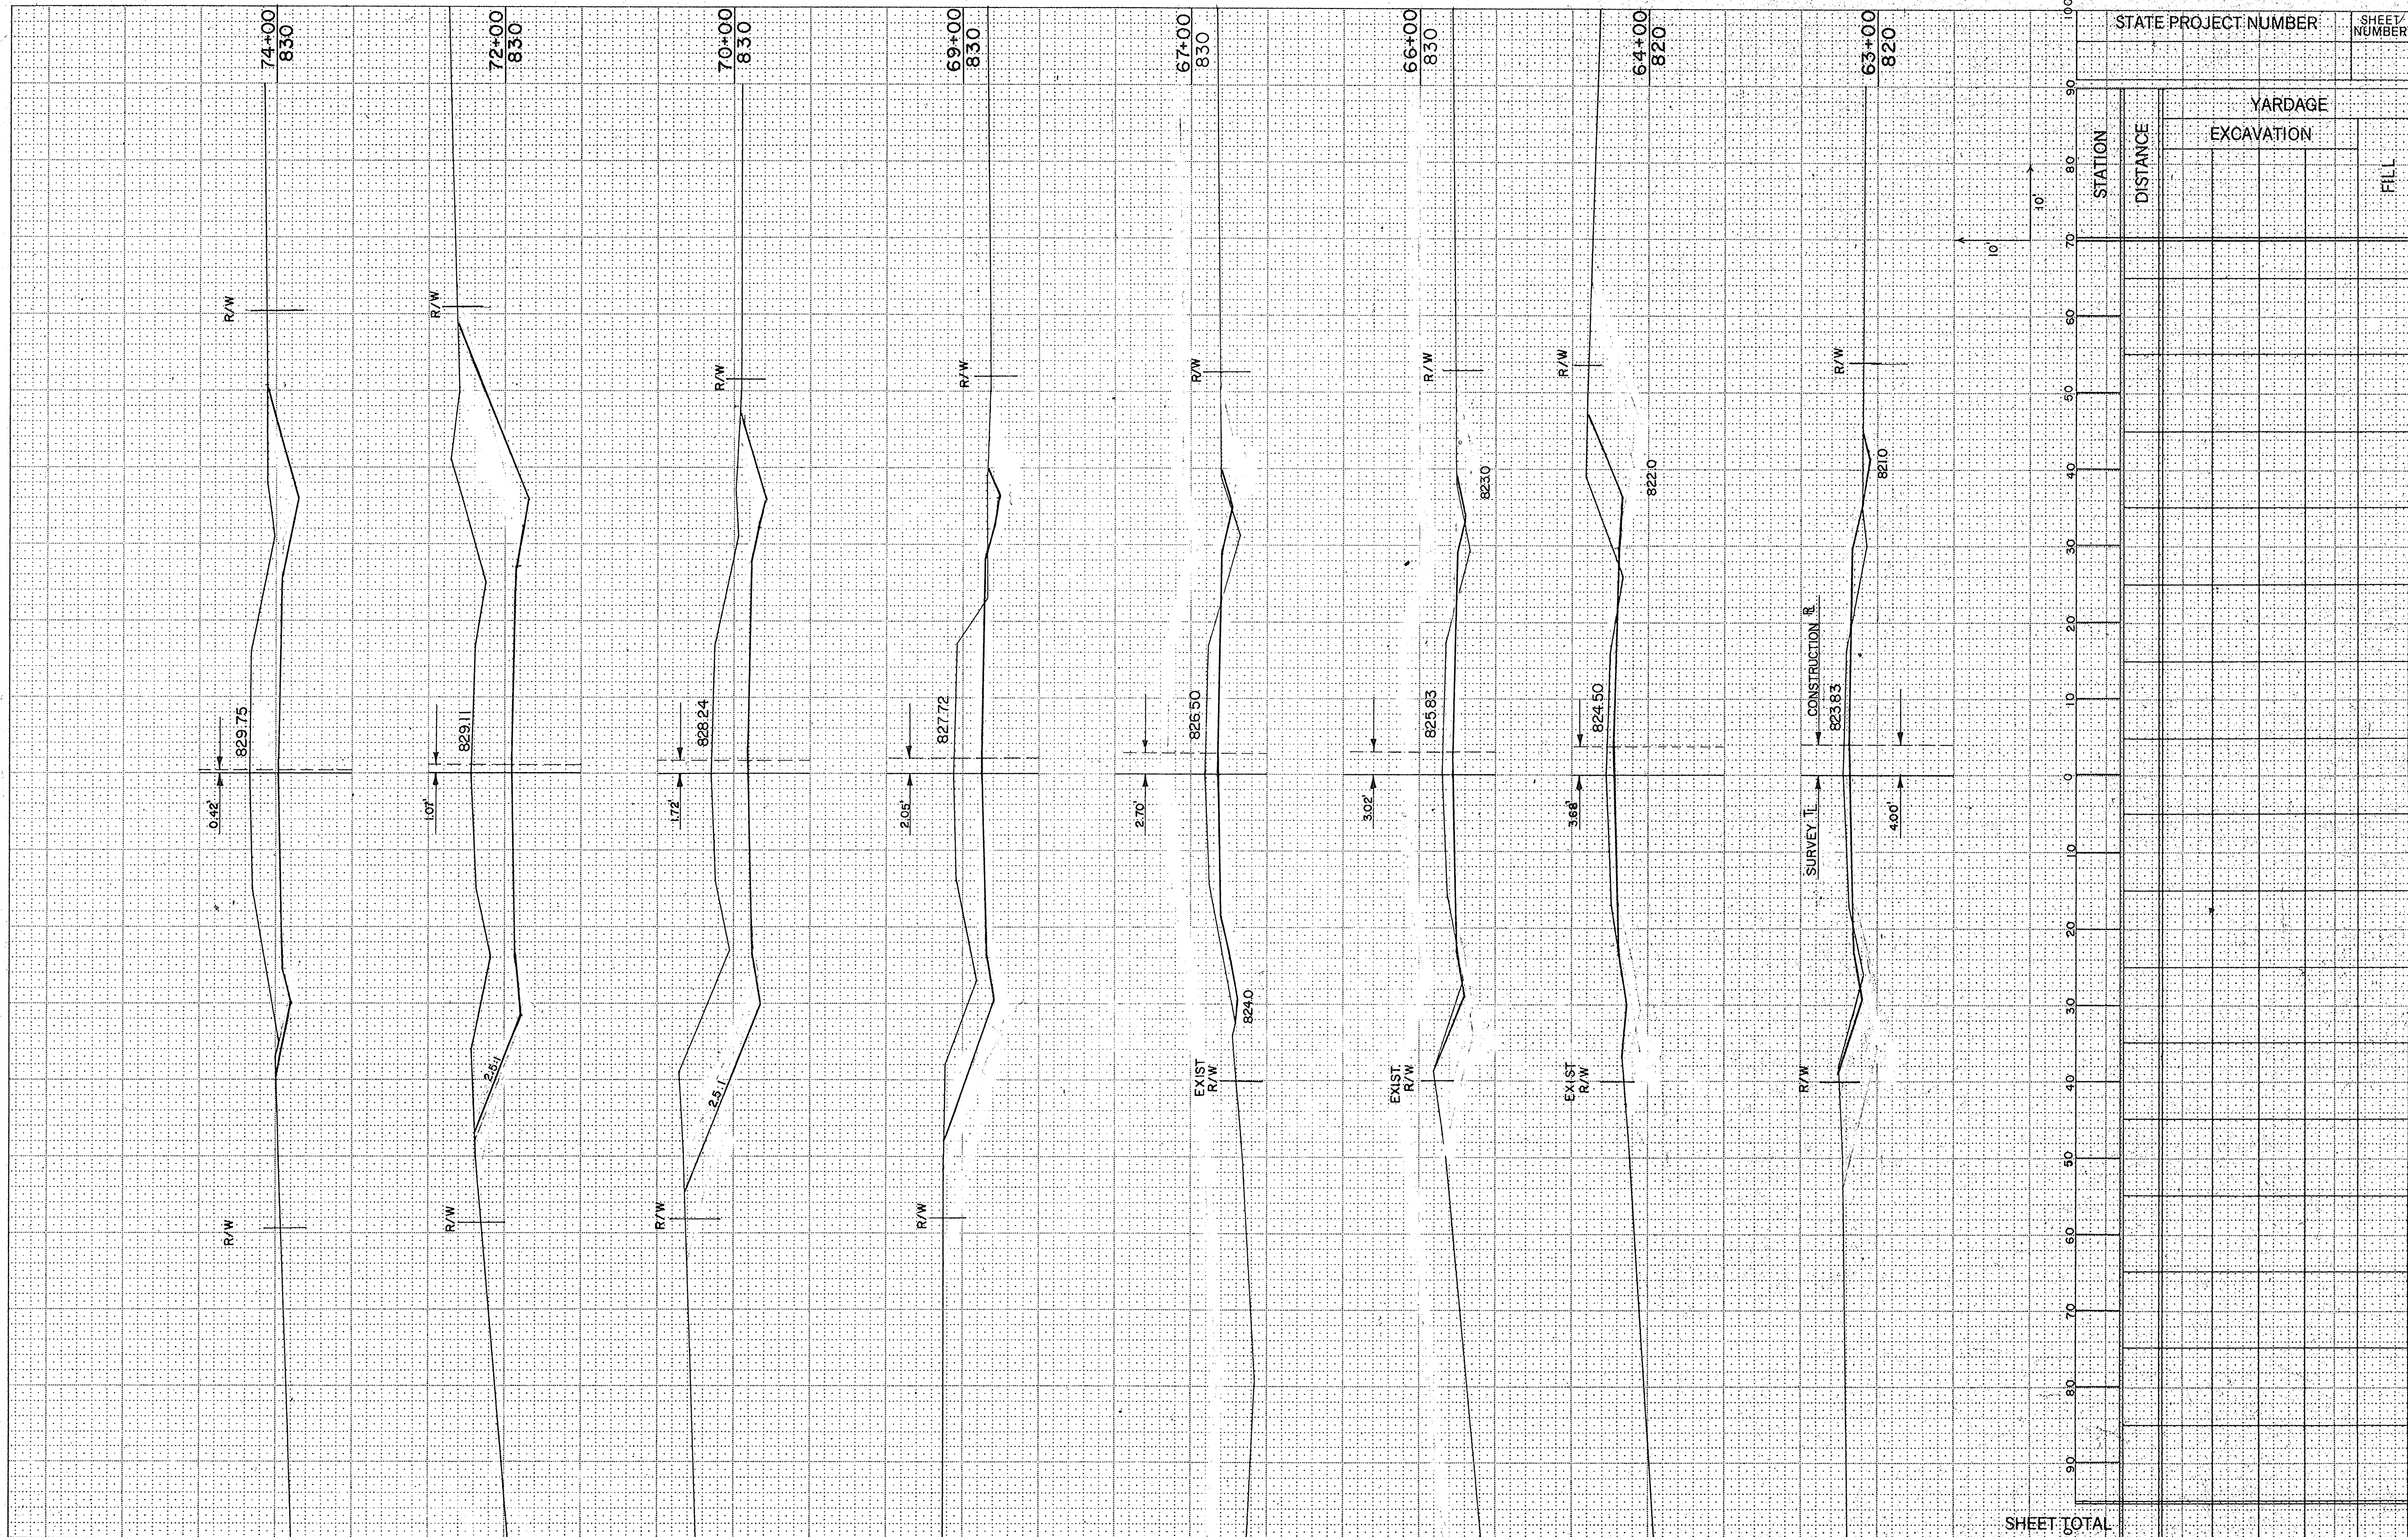


SHEET TOTAL


STATE PROJECT NUMBER		SHEET NUMBER	
STATION	DISTANCE	YARDAGE	
		EXCAVATION	FILL
60			
70			
80			
90			

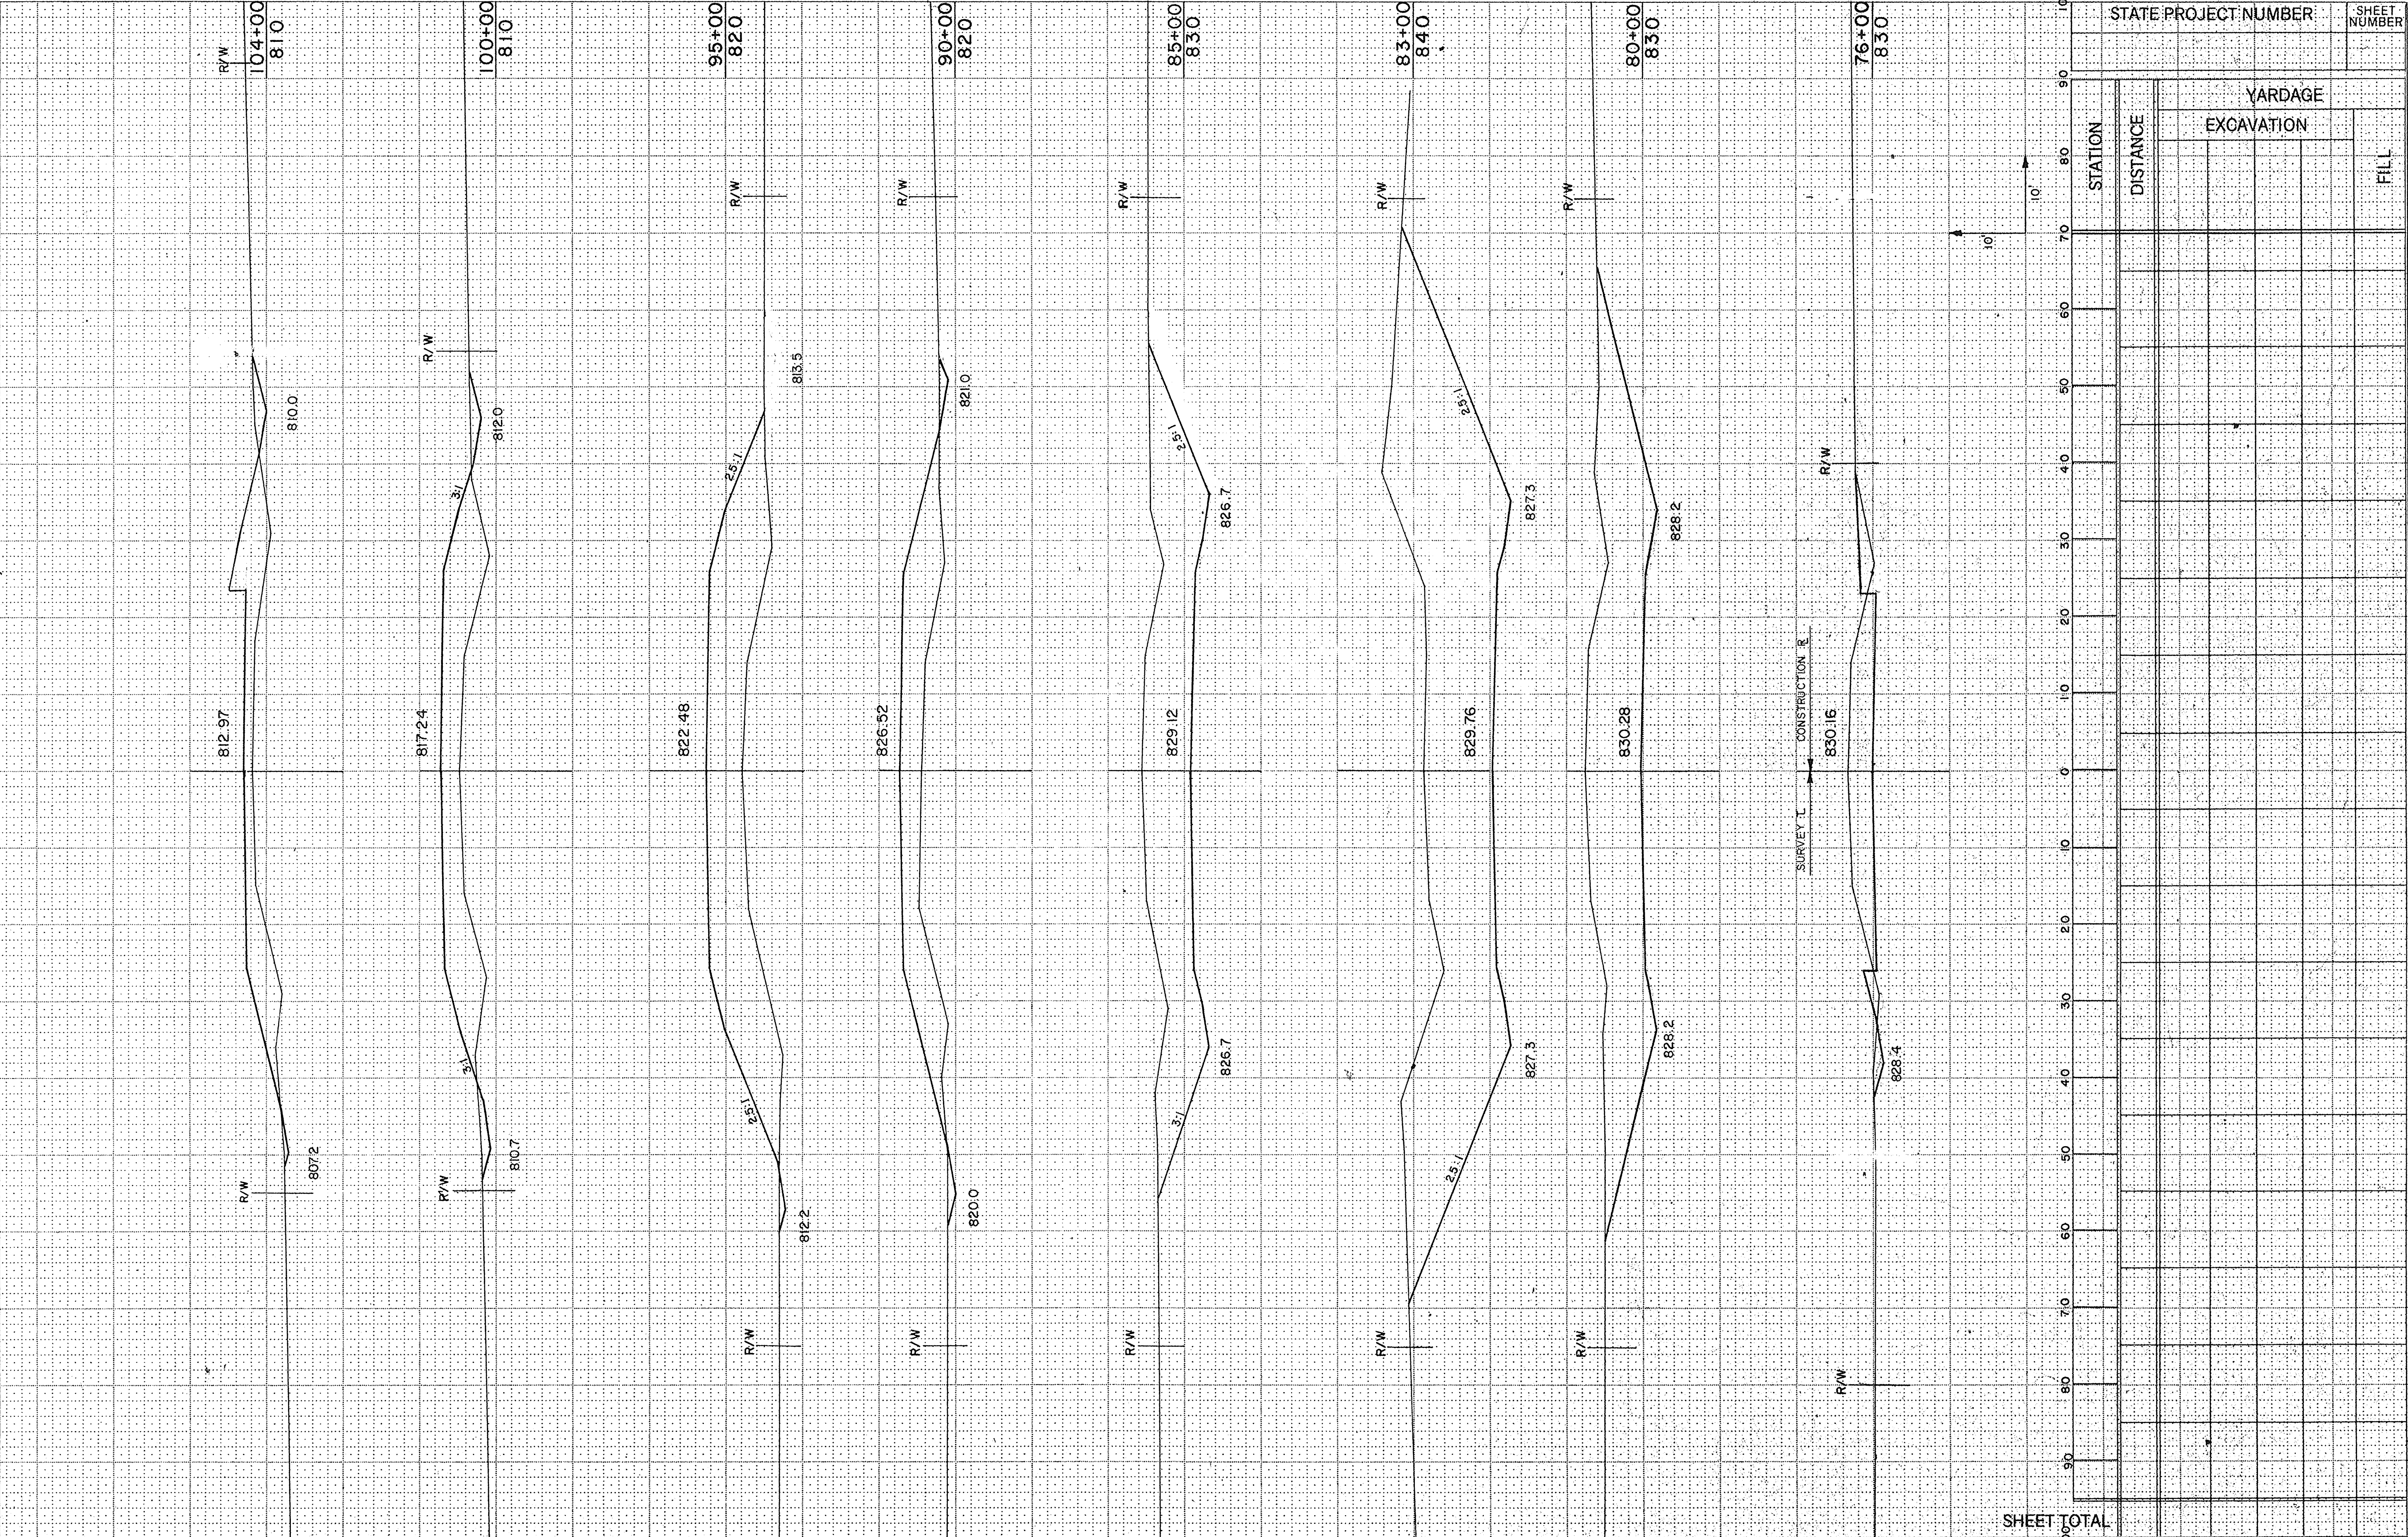

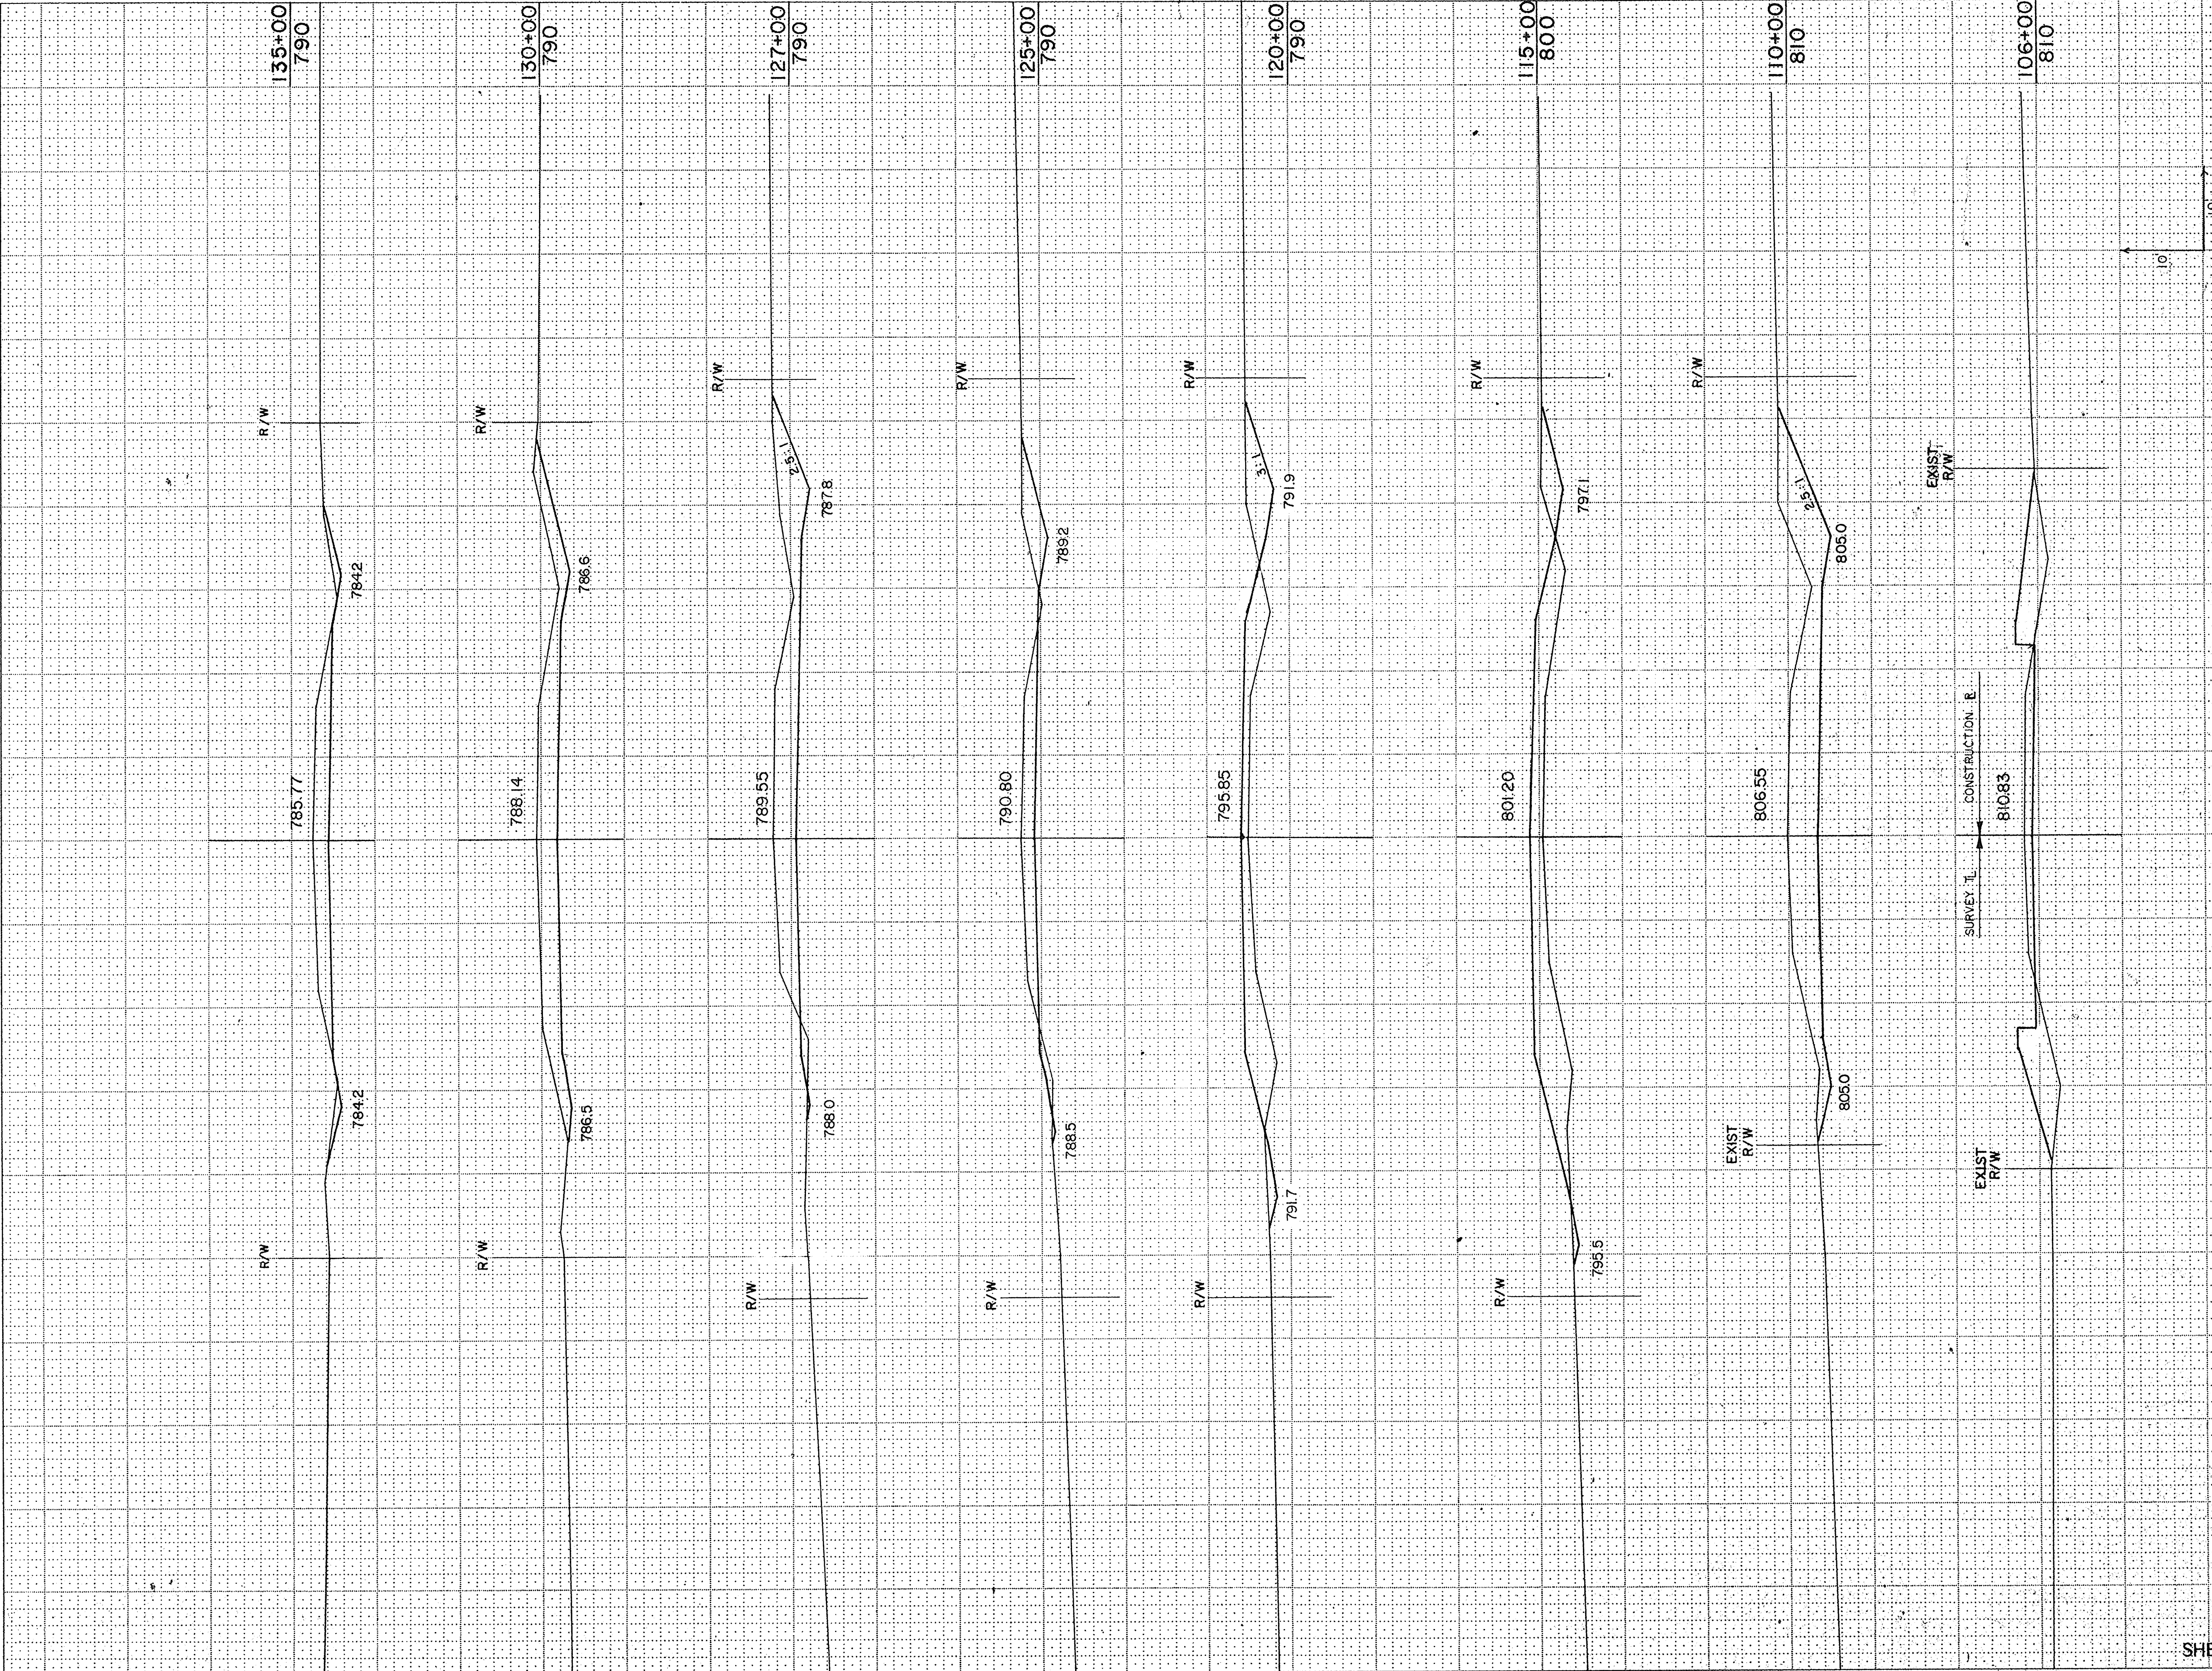


STATE PROJECT NUMBER		SHEET NUMBER	
STATION	DISTANCE	YARDAGE	
		EXCAVATION	FILL
135+00			
135+10			
135+20			
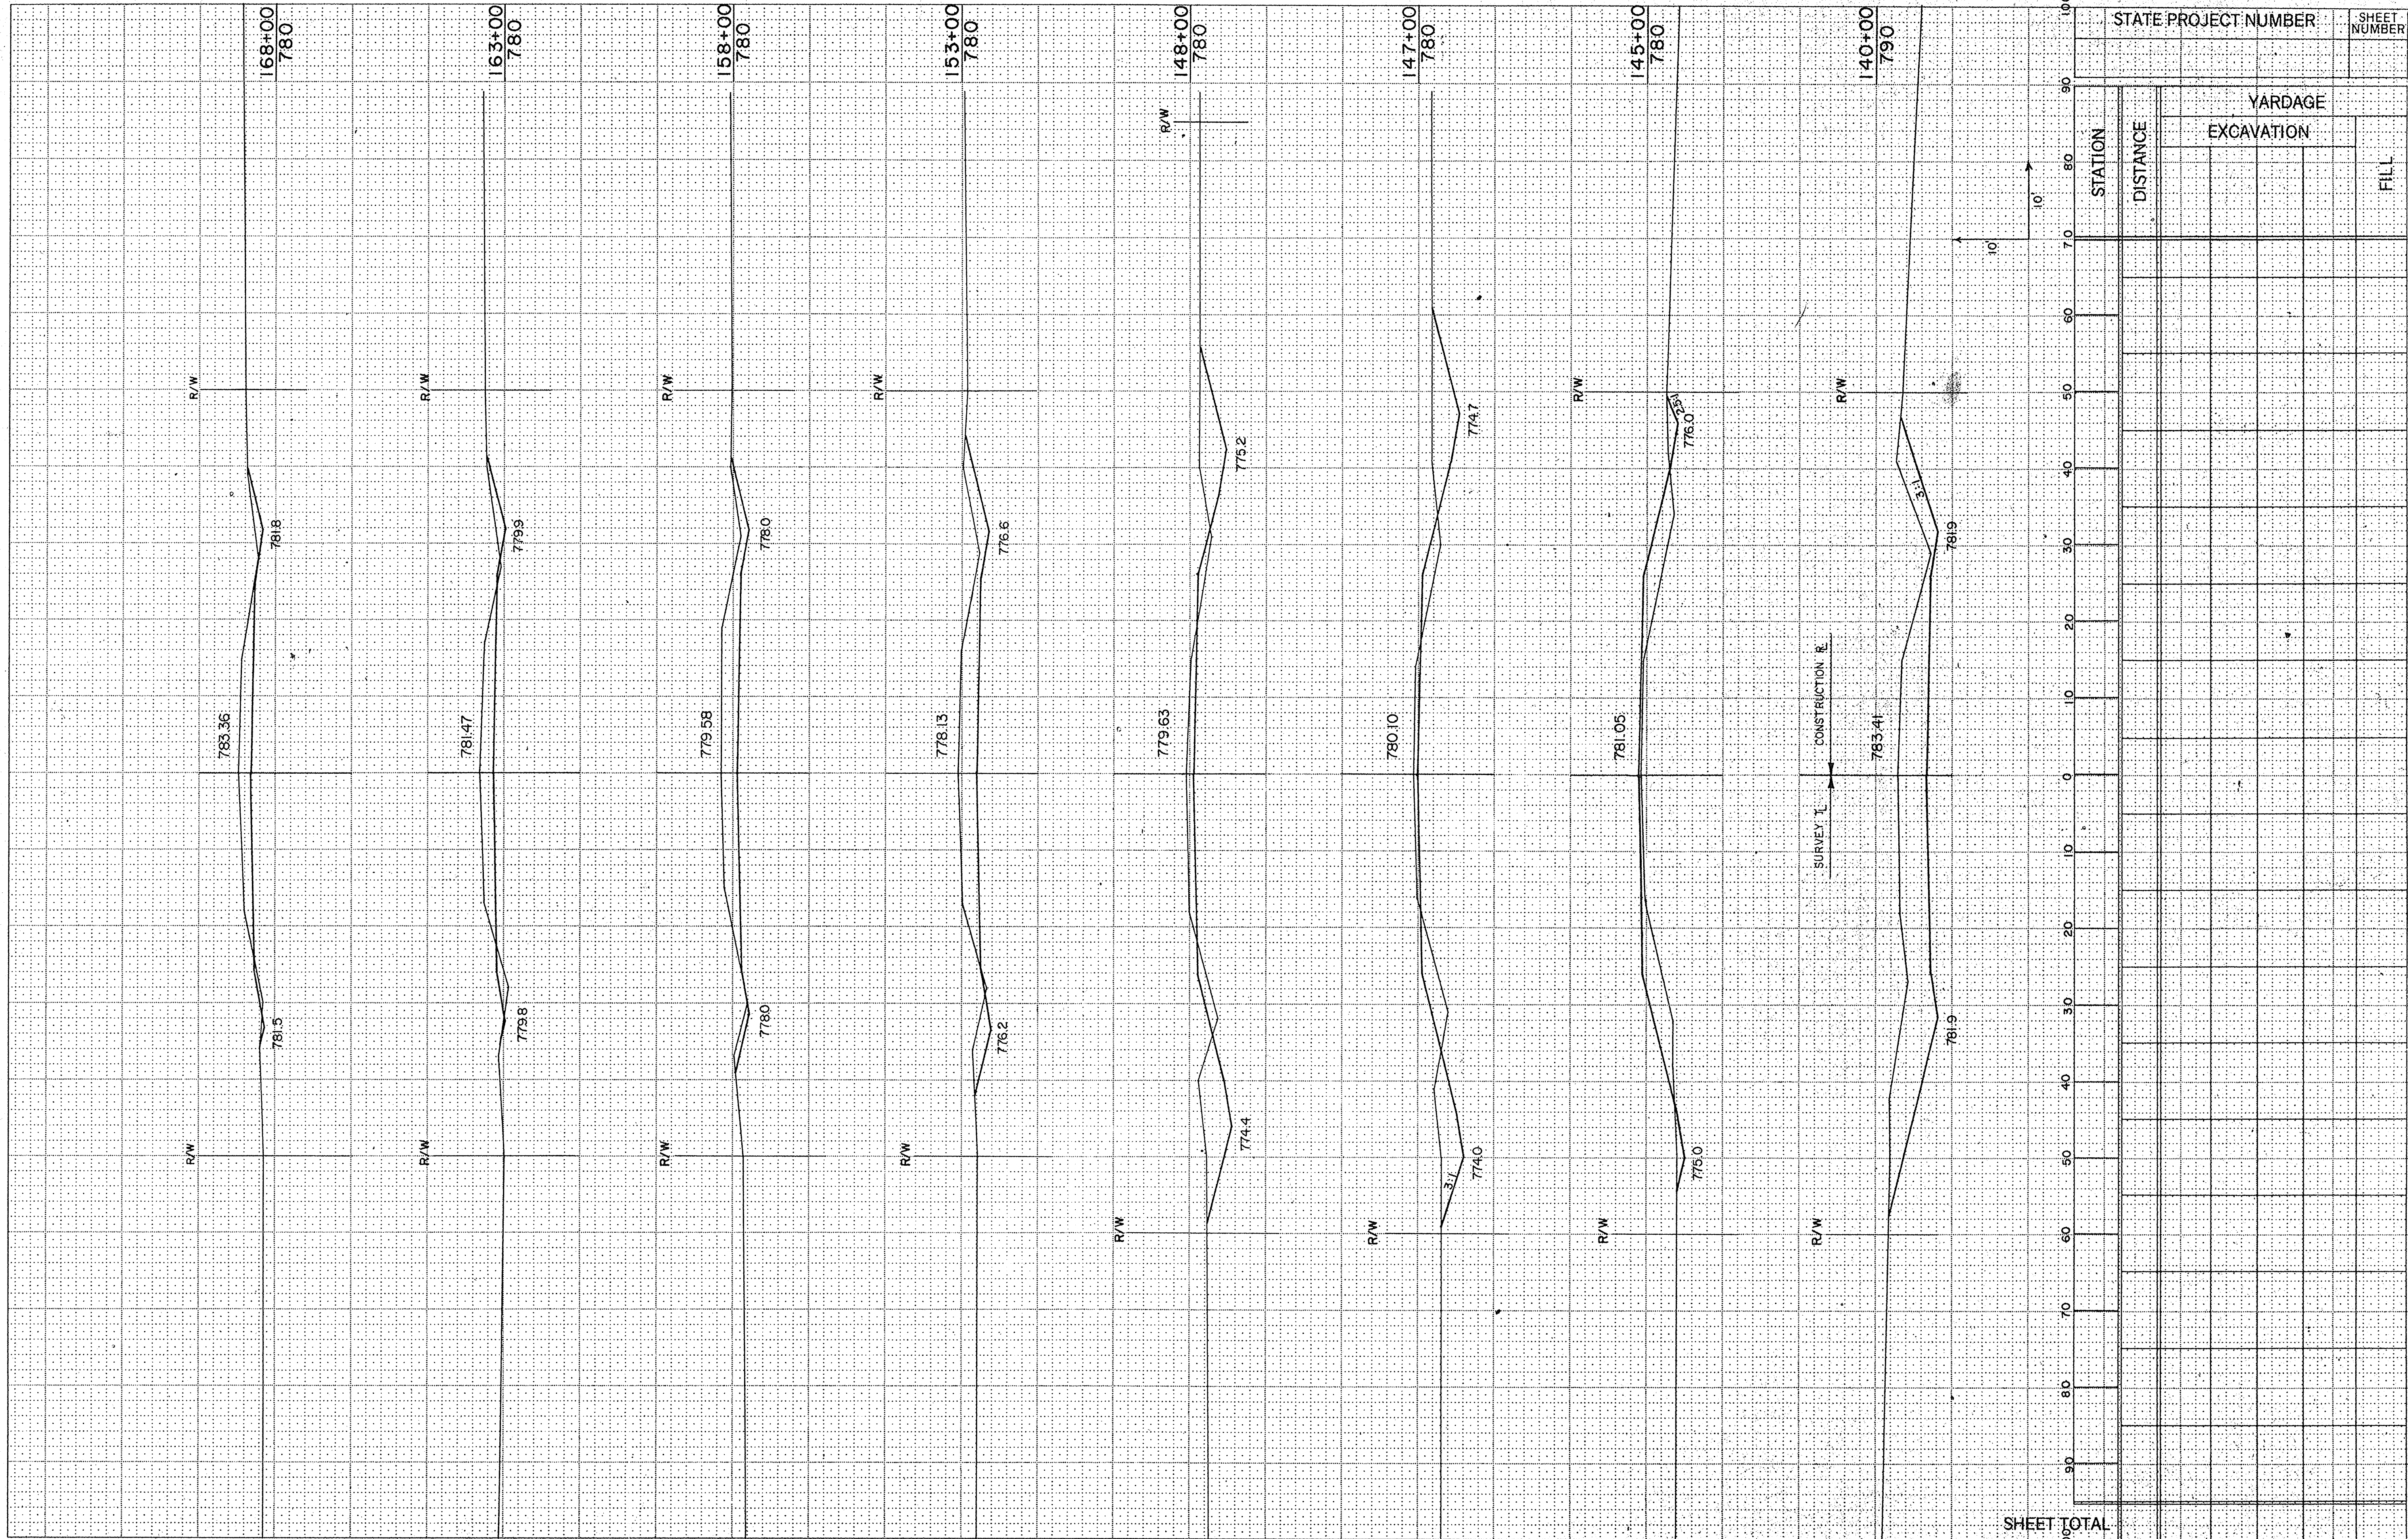

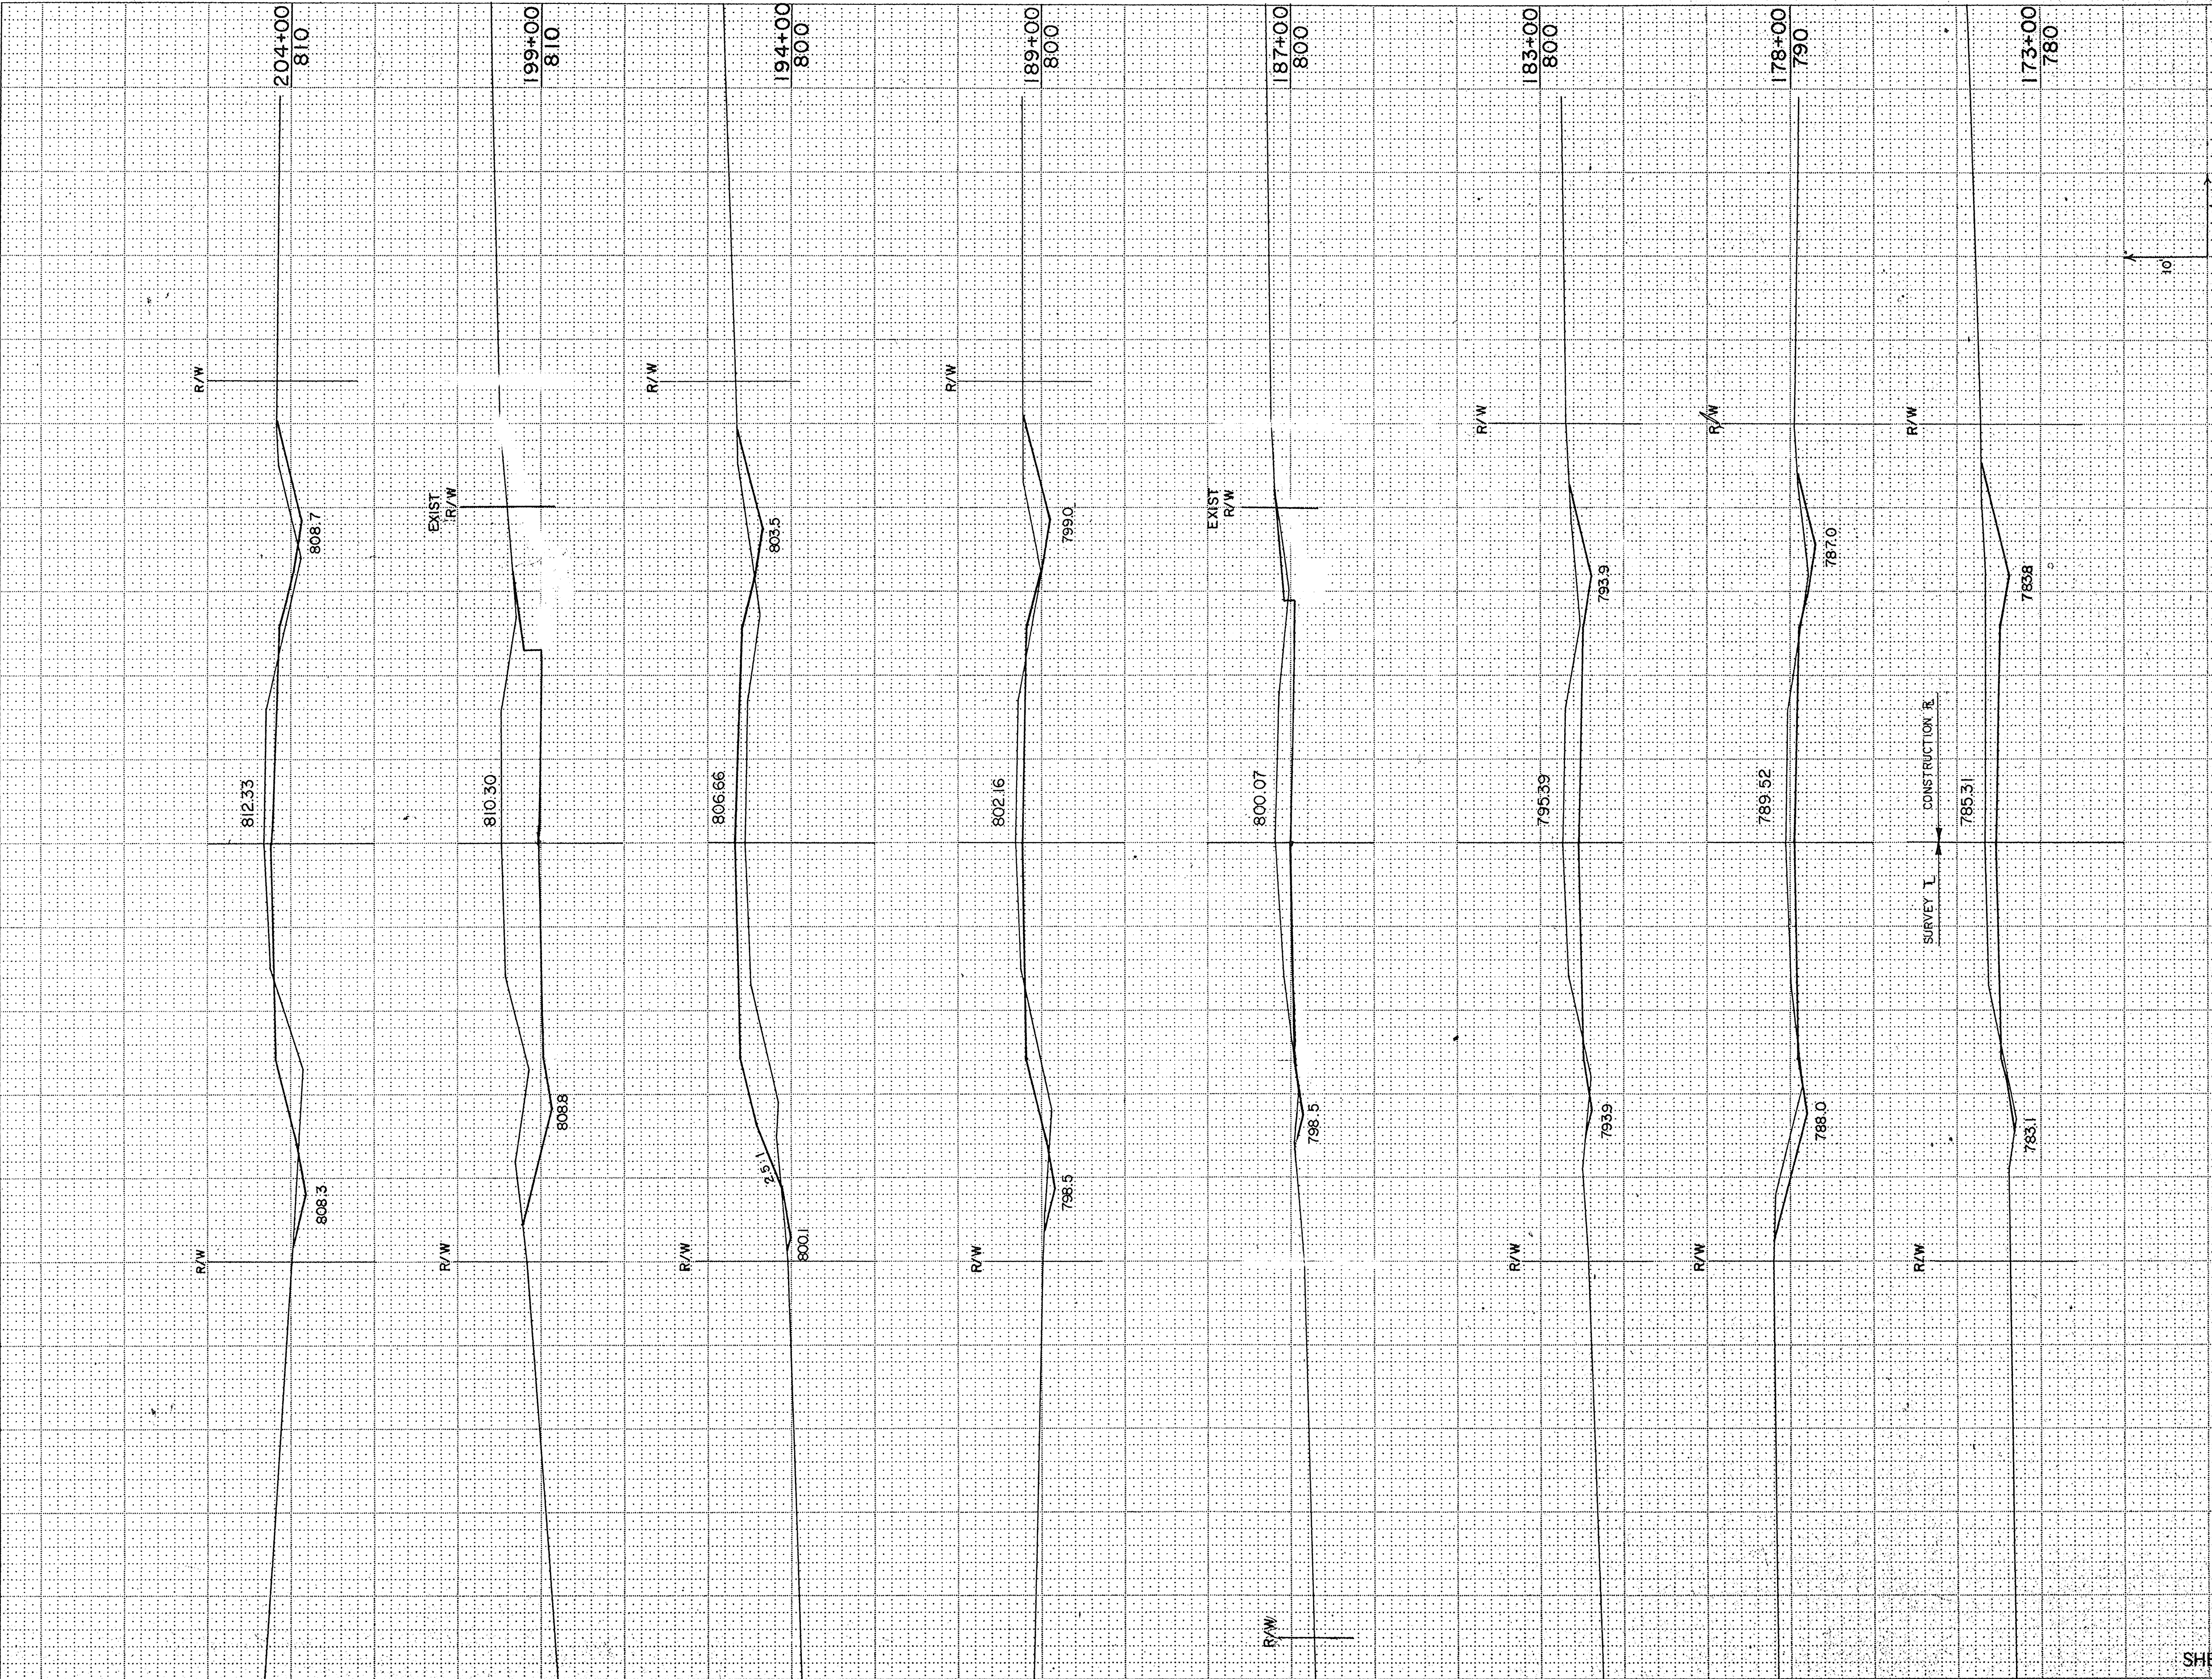

STATE PROJECT NUMBER		SHEET NUMBER	
STATION	DISTANCE	YARDAGE	
		EXCAVATION	FILL
10			
20			
4820			</

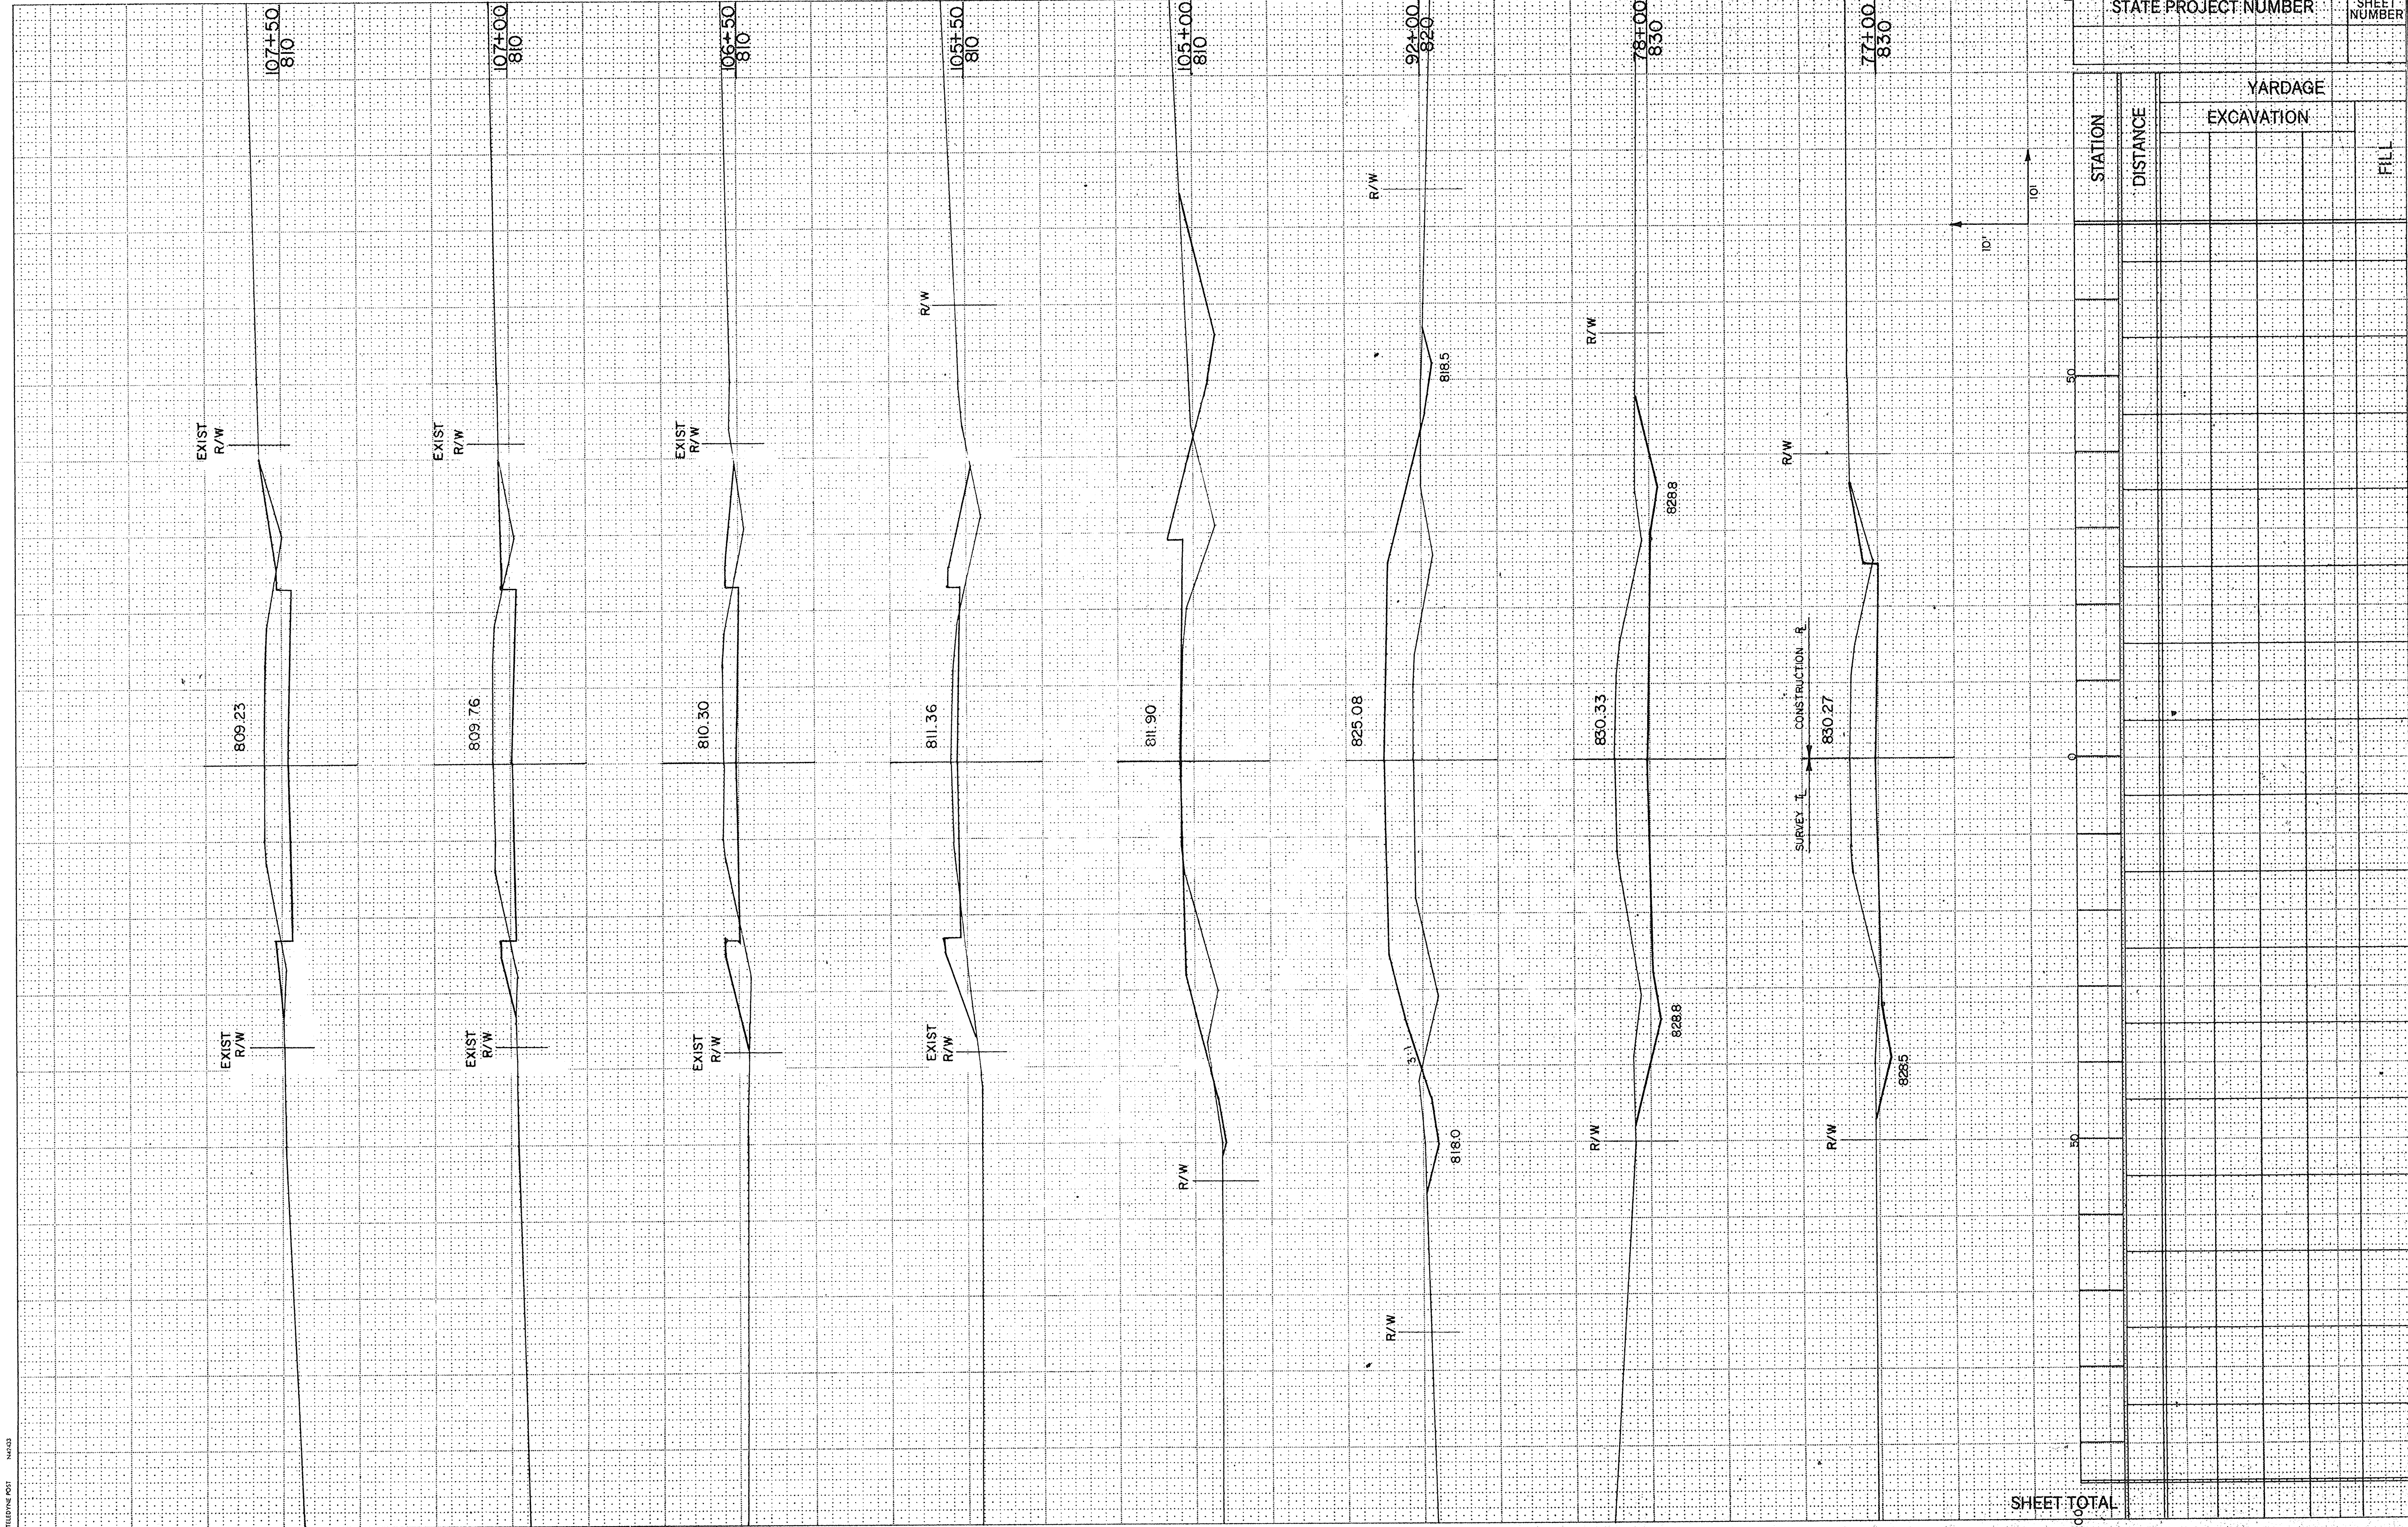

ADDITIONAL SECTIONS

