



STATE PROJECT NUMBER	SHEET NO.
TYPICAL CROSS SECTIONS FOR WESTSIDE ARTERIAL OUTAGAMIE CO.	

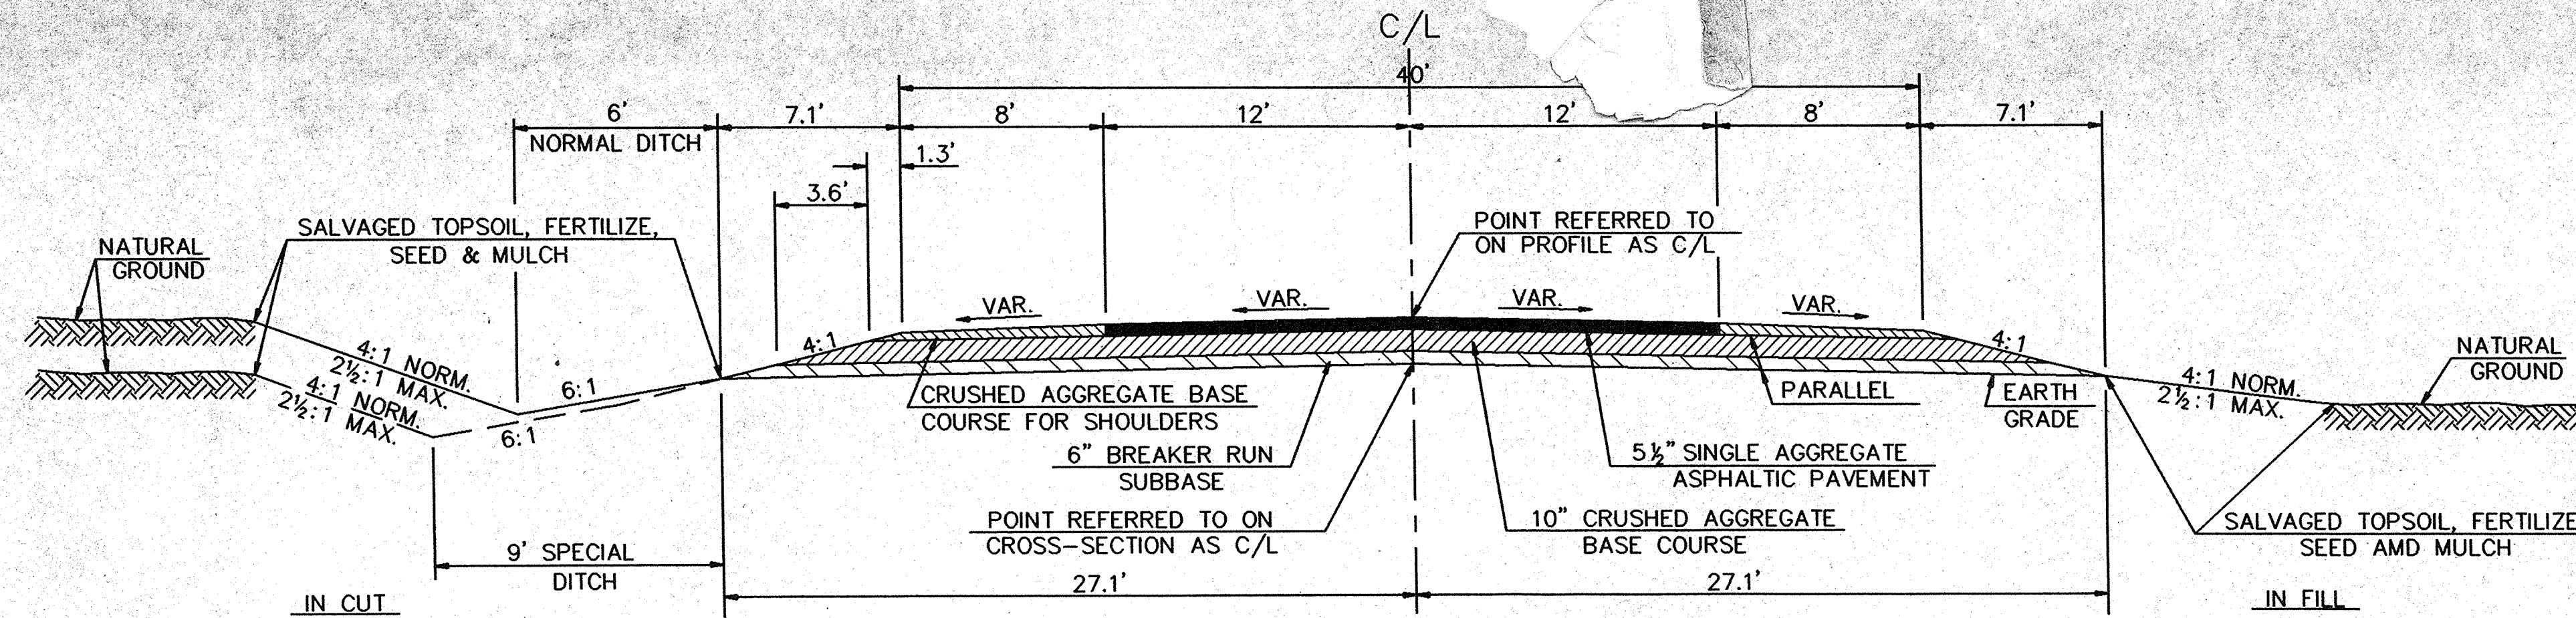


TYPICAL CROSS SECTION FOR WESTSIDE ARTERIAL
STA. 27+00 TO STA. 31+50

SINGLE AGGREGATE ASPHALTIC PAVEMENT		
TOTAL THICKNESS	UPPER COURSE	LOWER COURSE
5 1/2"	1 1/2"	2" (1ST LIFT) 2" (2ND LIFT)

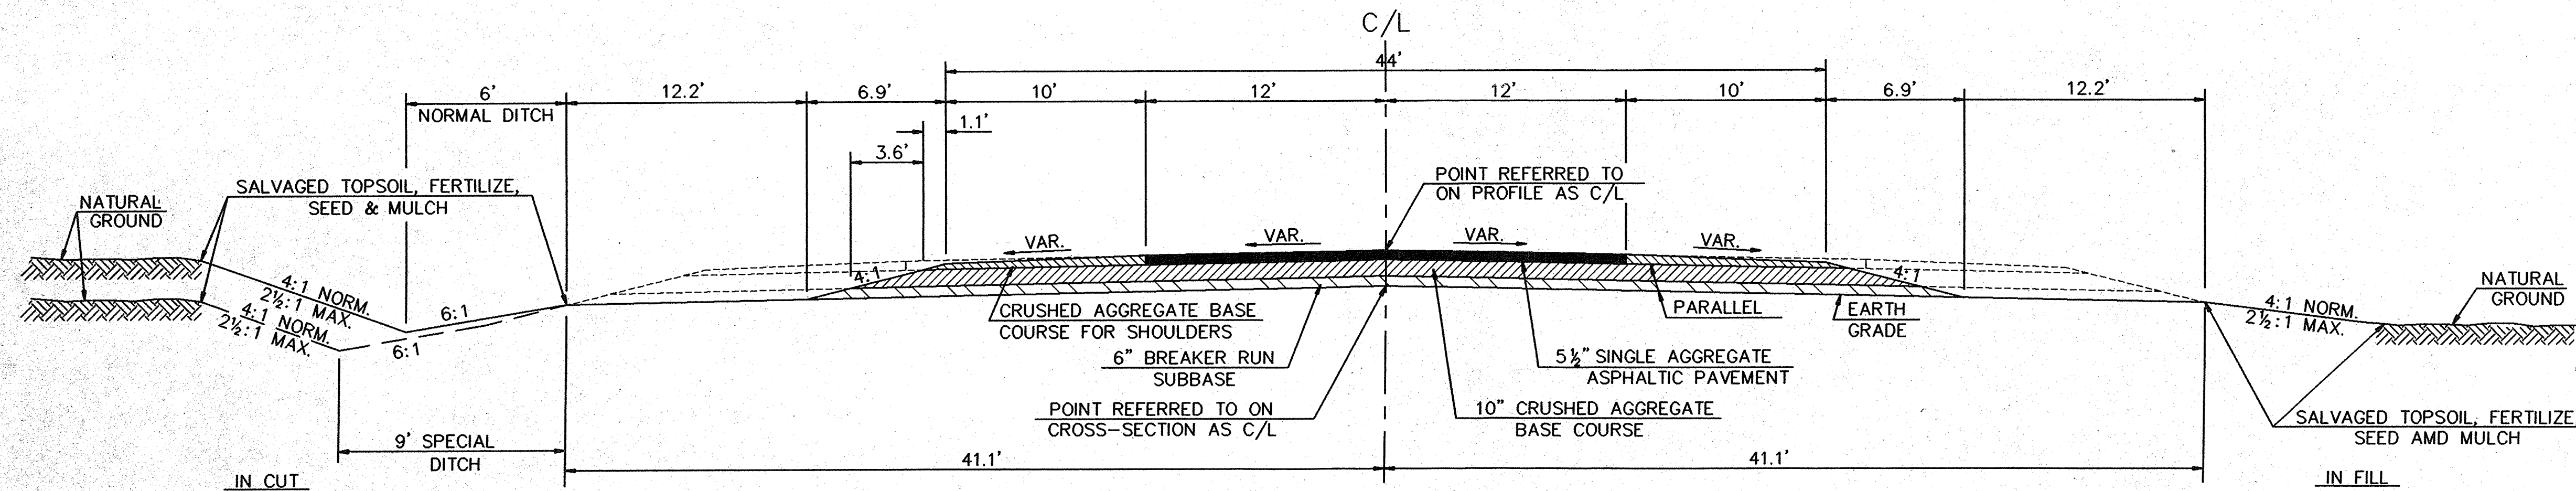


TYPICAL CROSS SECTION FOR WESTSIDE ARTERIAL
STA. 31+50 TO STA. 71+50

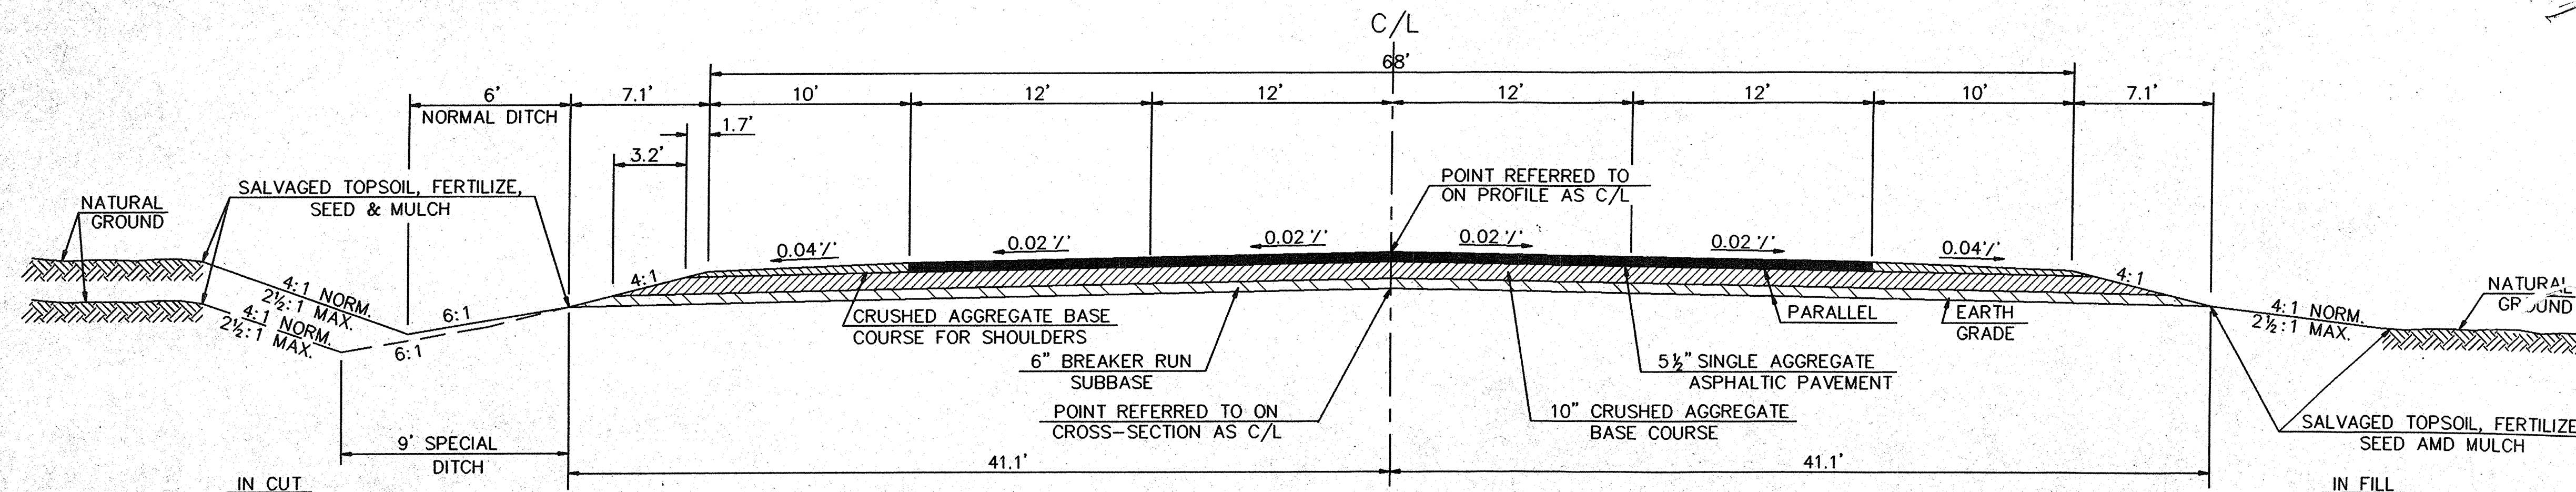

TYPICAL ULTIMATE CROSS SECTION FOR WESTSIDE ARTERIAL

130
58
72

STATE PROJECT NUMBER	SHEET NO.
TYPICAL SECTION, GENERAL NOTES, UTILITIES & STANDARD DETAIL DRAWINGS	

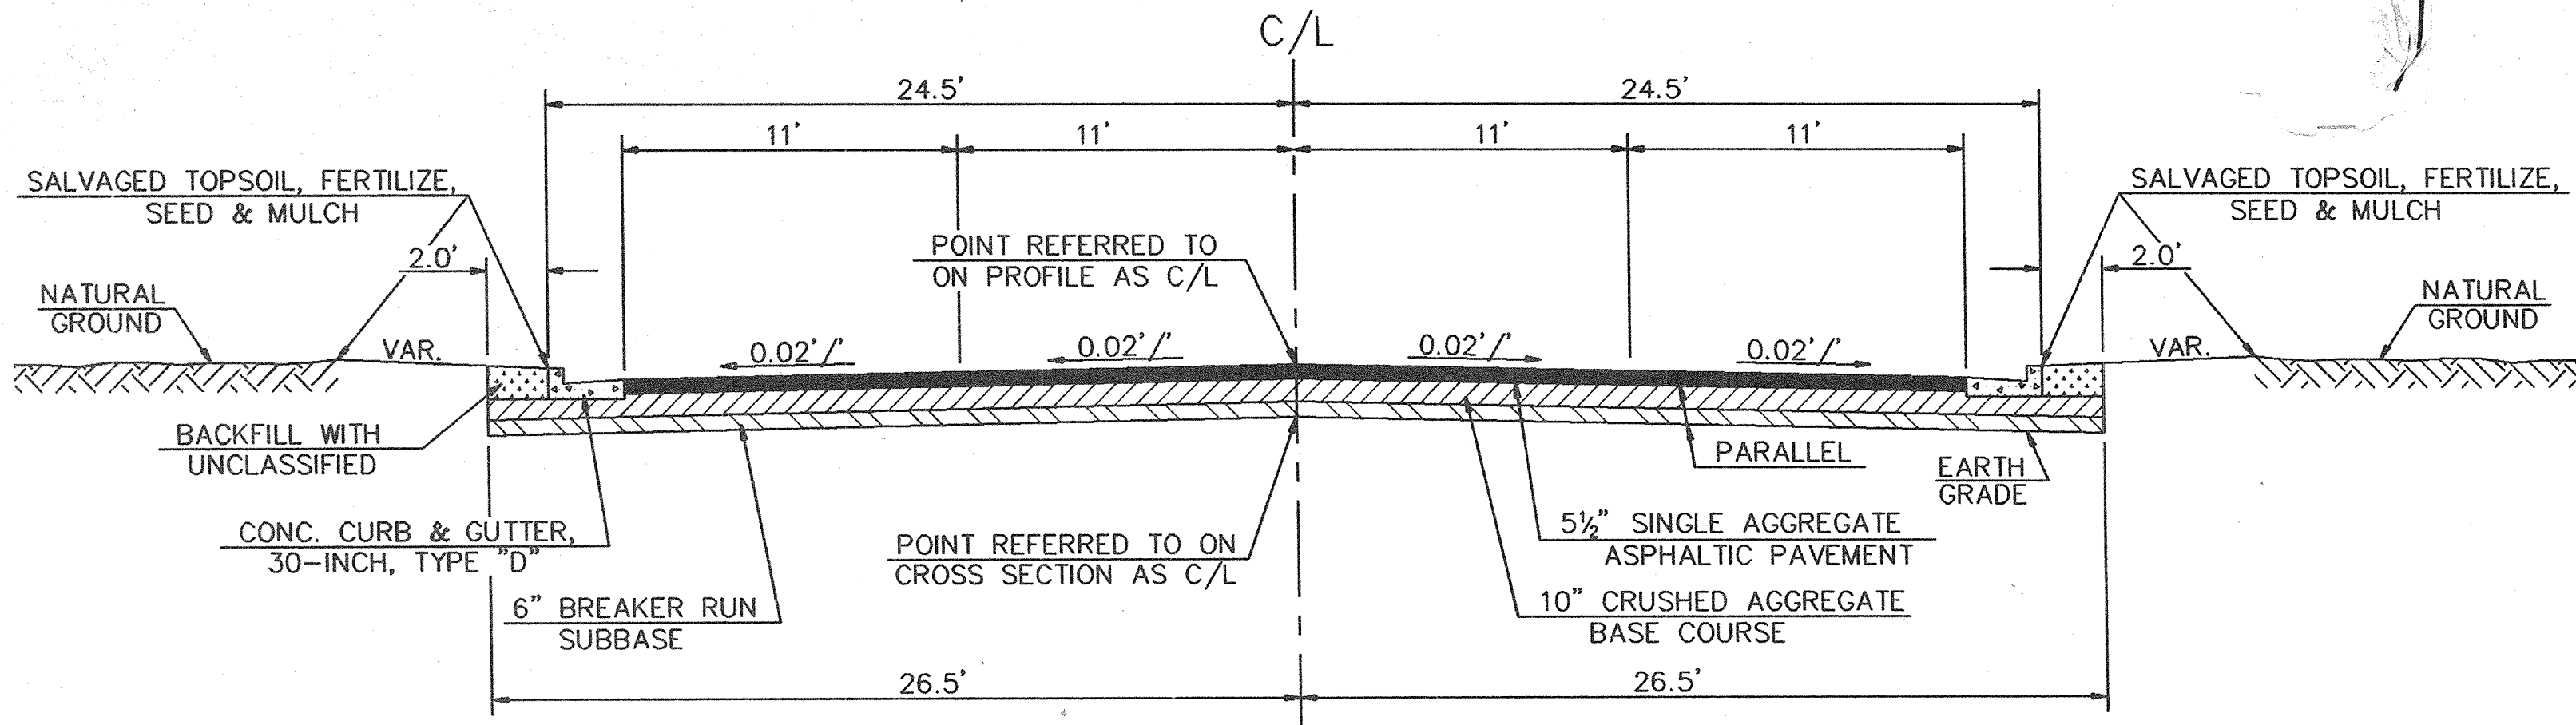

TYPICAL CROSS SECTION FOR WESTSIDE ARTERIAL
STA. 71+50 TO STA. 73+50

SINGLE AGGREGATE ASPHALTIC PAVEMENT			
TOTAL THICKNESS	UPPER COURSE	LOWER COURSE	
5 1/2"	1 1/2"	2"	(1ST LIFT)
		2"	(2ND LIFT)

STANDARD ABBREVIATIONS

AH.	AHEAD	MI.	MILE
A.D.T.	AVERAGE DAILY TRAFFIC	M.P.H.	MILE PER HOUR
ASPH.	ASPHALT	MIN.	MINIMUM
B.M.	BENCH MARK	N.	NORTH
BK.	BACK	NORM.	NORMAL
C.E.	COMMERCIAL ENTRANCE	NO.	NUMBER
C/L	CENTERLINE	PAV'T.	PAVEMENT
CL.	CLASS	P.E.	PRIVATE ENTRANCE
CONC.	CONCRETE	P.I.	POINT OF INTERSECTION
C.P.	CULVERT PIPE	P.K.	PARKER-KALON FASTENER
C.P.C.P.	CORRUGATED POLYETHYLENE CULVERT PIPE	P.L.	PROPERTY LINE
C.S.C.P.	CORRUGATED STEEL CULVERT PIPE	P.O.T.	POINT OF TANGENCY
C.S.P.A.	CORRUGATED STEEL PIPE ARCH	R.	RADIUS
C.T.H.	COUNTY TRUNK HIGHWAY	R.C.P.	REINFORCED CONCRETE PIPE
C.Y.	CUBIC YARD	RD.	ROAD
CWT.	HUNDRED WEIGHT	REQ'D.	REQUIRED
D.H.V.	DESIGN HOUR VOLUME	RT.	RIGHT
D.	DIRECTIONAL SPLIT	R/W	RIGHT-OF-WAY
E.	EAST	S.	SOUTH
EA.	EACH	S.F.	SQUARE FEET
EL.	ELEVATION	S.Y.	SQUARE YARD
EOP.	EDGE OF PAVEMENT	SHG.	SHRINKAGE
EXP.	EXPANDED	S/L	SURVEY LINE
F.E.	FIELD ENTRANCE	S.T.H.	STATE TRUNK HIGHWAY
F.L.	FLOWLINE	STA.	STATION
FLG.	FLANGE LINE	T.	PERCENT TRUCK TRAFFIC
'/, FT./FT.	FOOT PER FOOT	TYP.	TYPICAL
IN.	INCH	UNCL.	UNCLASSIFIED
LB.	POUND	V.	DESIGN SPEED
L.F.	LINEAR FOOT	V.C.	VERTICAL CURVE
L.S.	LUMP SUM	VAR.	VARIABLE
LT.	LEFT	W.	WEST
M.H.	MANHOLE		
MAX.	MAXIMUM		

STANDARD DETAIL DRAWINGS

8D1-11	CONCRETE CURB, CONCRETE CURB AND GUTTER AND PAVEMENT TIES
8E4-2	SOD OR MASONRY AND SOD DITCH CHECKS
8E7-1	EROSION MAT
8E9-3	SILT FENCE
8F1-10a	APRON ENDWALLS FOR CULVERT PIPE
15C2-2	BARRICADES AND TRAFFIC CONTROL FOR ROAD CLOSURES
15C8-4a	PAVEMENT MARKING (MAINLINE & INTERSECTIONS)
16A1-5	LANDMARK REFERENCE MONUMENTS AND COVERS

GENERAL NOTES

THE LOCATIONS OF EXISTING AND PROPOSED UTILITY FACILITIES AS SHOWN ON THE PLANS ARE APPROXIMATE. THERE MAY BE OTHER UTILITY FACILITIES WITHIN THE PROJECT AREA THAT ARE NOT SHOWN.

NO TREES OR SHRUBS ARE TO BE REMOVED WITHOUT APPROVAL OF THE HIGHWAY COMMISSIONER.

THE ALLOWANCE USED FOR EXPANDING THE FILLS TO COMPUTE THE VOLUME OF MATERIAL REQUIRED IS 30%.

CURB HEIGHTS AT THE ENDS OF CURB AND GUTTER SHALL BE TAPERED FROM 6 TO 0 INCHES IN 3 FEET, WHERE APPLICABLE.

ALL DISTURBED AREAS ARE TO BE TOPSOILED, FERTILIZED, SEEDED AND MULCHED. SEED SHALL BE MIXTURE NO. 30. FERTILIZER SHALL BE TYPE "B".

THE EXACT LOCATION AND LIMITS OF PRIVATE ENTRANCES, FIELD ENTRANCES AND COMMERCIAL ENTRANCES SHALL BE DETERMINED IN THE FIELD.

THE EXACT LOCATIONS OF ALL EROSION CONTROL ITEMS SHALL BE DETERMINED IN THE FIELD.

ALL SILT FENCE, DELIVERED, SHALL MEET THE REQUIREMENTS OF SILTY SOILS.

PROPERTY LINES AS SHOWN ARE APPROXIMATE.

LANDMARK REFERENCE MONUMENTS SHALL BE TYPE "D".


UTILITIES

ELECTRIC	WISCONSIN ELECTRIC POWER COMPANY P.O. BOX 1699 APPLETON, WISCONSIN 54913 ATT: BUDGET ENGINEERING SUPERVISOR TELEPHONE: (414) 735-8445
TELEPHONE	WISCONSIN BELL, INC. 221 W. WASHINGTON STREET FOURTH FLOOR, OSPE APPLETON, WISCONSIN 54911 ATT: MR. MICHAEL LOOMIS CABLE LOCATE: (800) 242-8511 (TOLL FREE)
GAS	WISCONSIN GAS COMPANY P.O. BOX 110 KAUKAUNA, WISCONSIN 54130 ATT: MR. RICK JEDWABNY TELEPHONE: (414) 766-3551
GAS	WISCONSIN NATURAL GAS COMPANY 800 SOUTH LYNNDAL DRIVE APPLETON, WISCONSIN 54914 ATT: MR. J. G. HERB TELEPHONE: (414) 735-8357
CABLE TV	CABLEVISION OF THE FOX CITIES 1620 SOUTH LAWE STREET APPLETON, WISCONSIN 54915 ATT: MR. STEVE GUSTAVUS TELEPHONE: (414) 738-3160
DIGGERS HOTLINE	CABLE LOCATE TELEPHONE: (800) 242-8511 (TOLL FREE)


COUNTY SURVEYOR OR SURVEYS CONTACT PERSON

MR. FRANK M. CHARLESWORTH - OUTAGAMIE COUNTY
OUTAGAMIE COUNTY COURT HOUSE
410 S. WALNUT STREET
APPLETON, WISCONSIN 54911
TELEPHONE: (414) 832-5255


STATE PROJECT NUMBER	SHEET NO.
CONSTRUCTION DETAILS FOR WESTSIDE ARTERIAL OUTAGAMIE COUNTY	

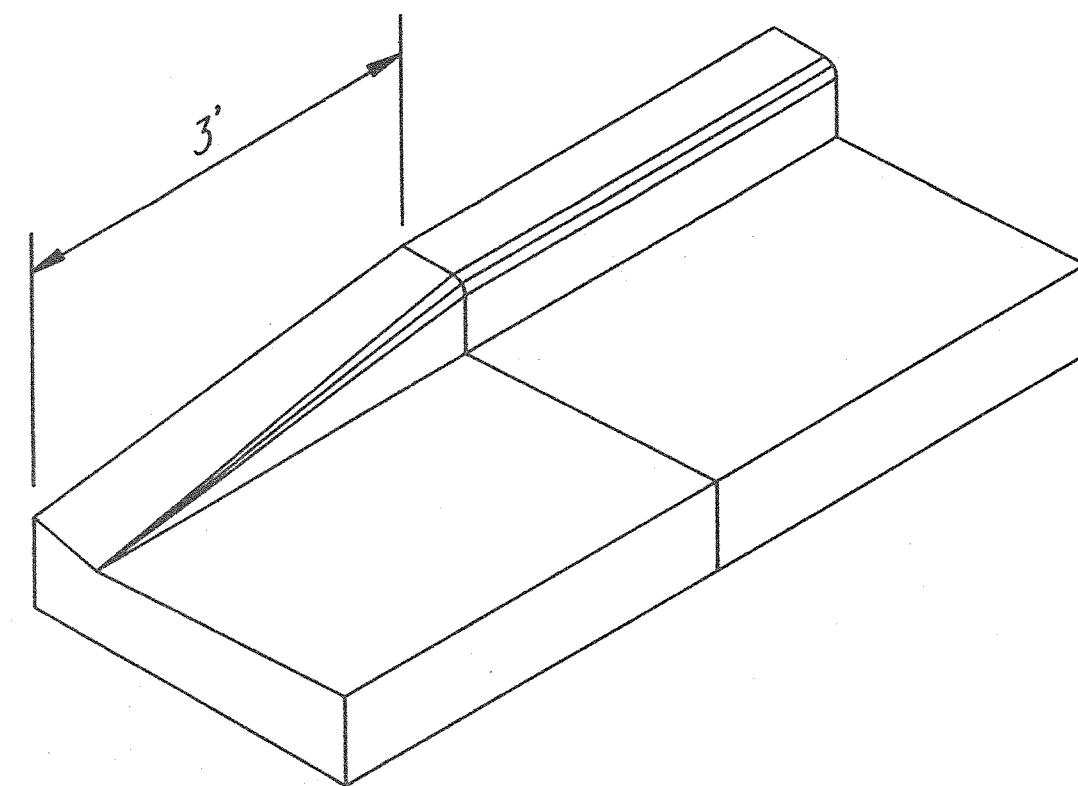

CURB & GUTTER TERMINI DETAIL

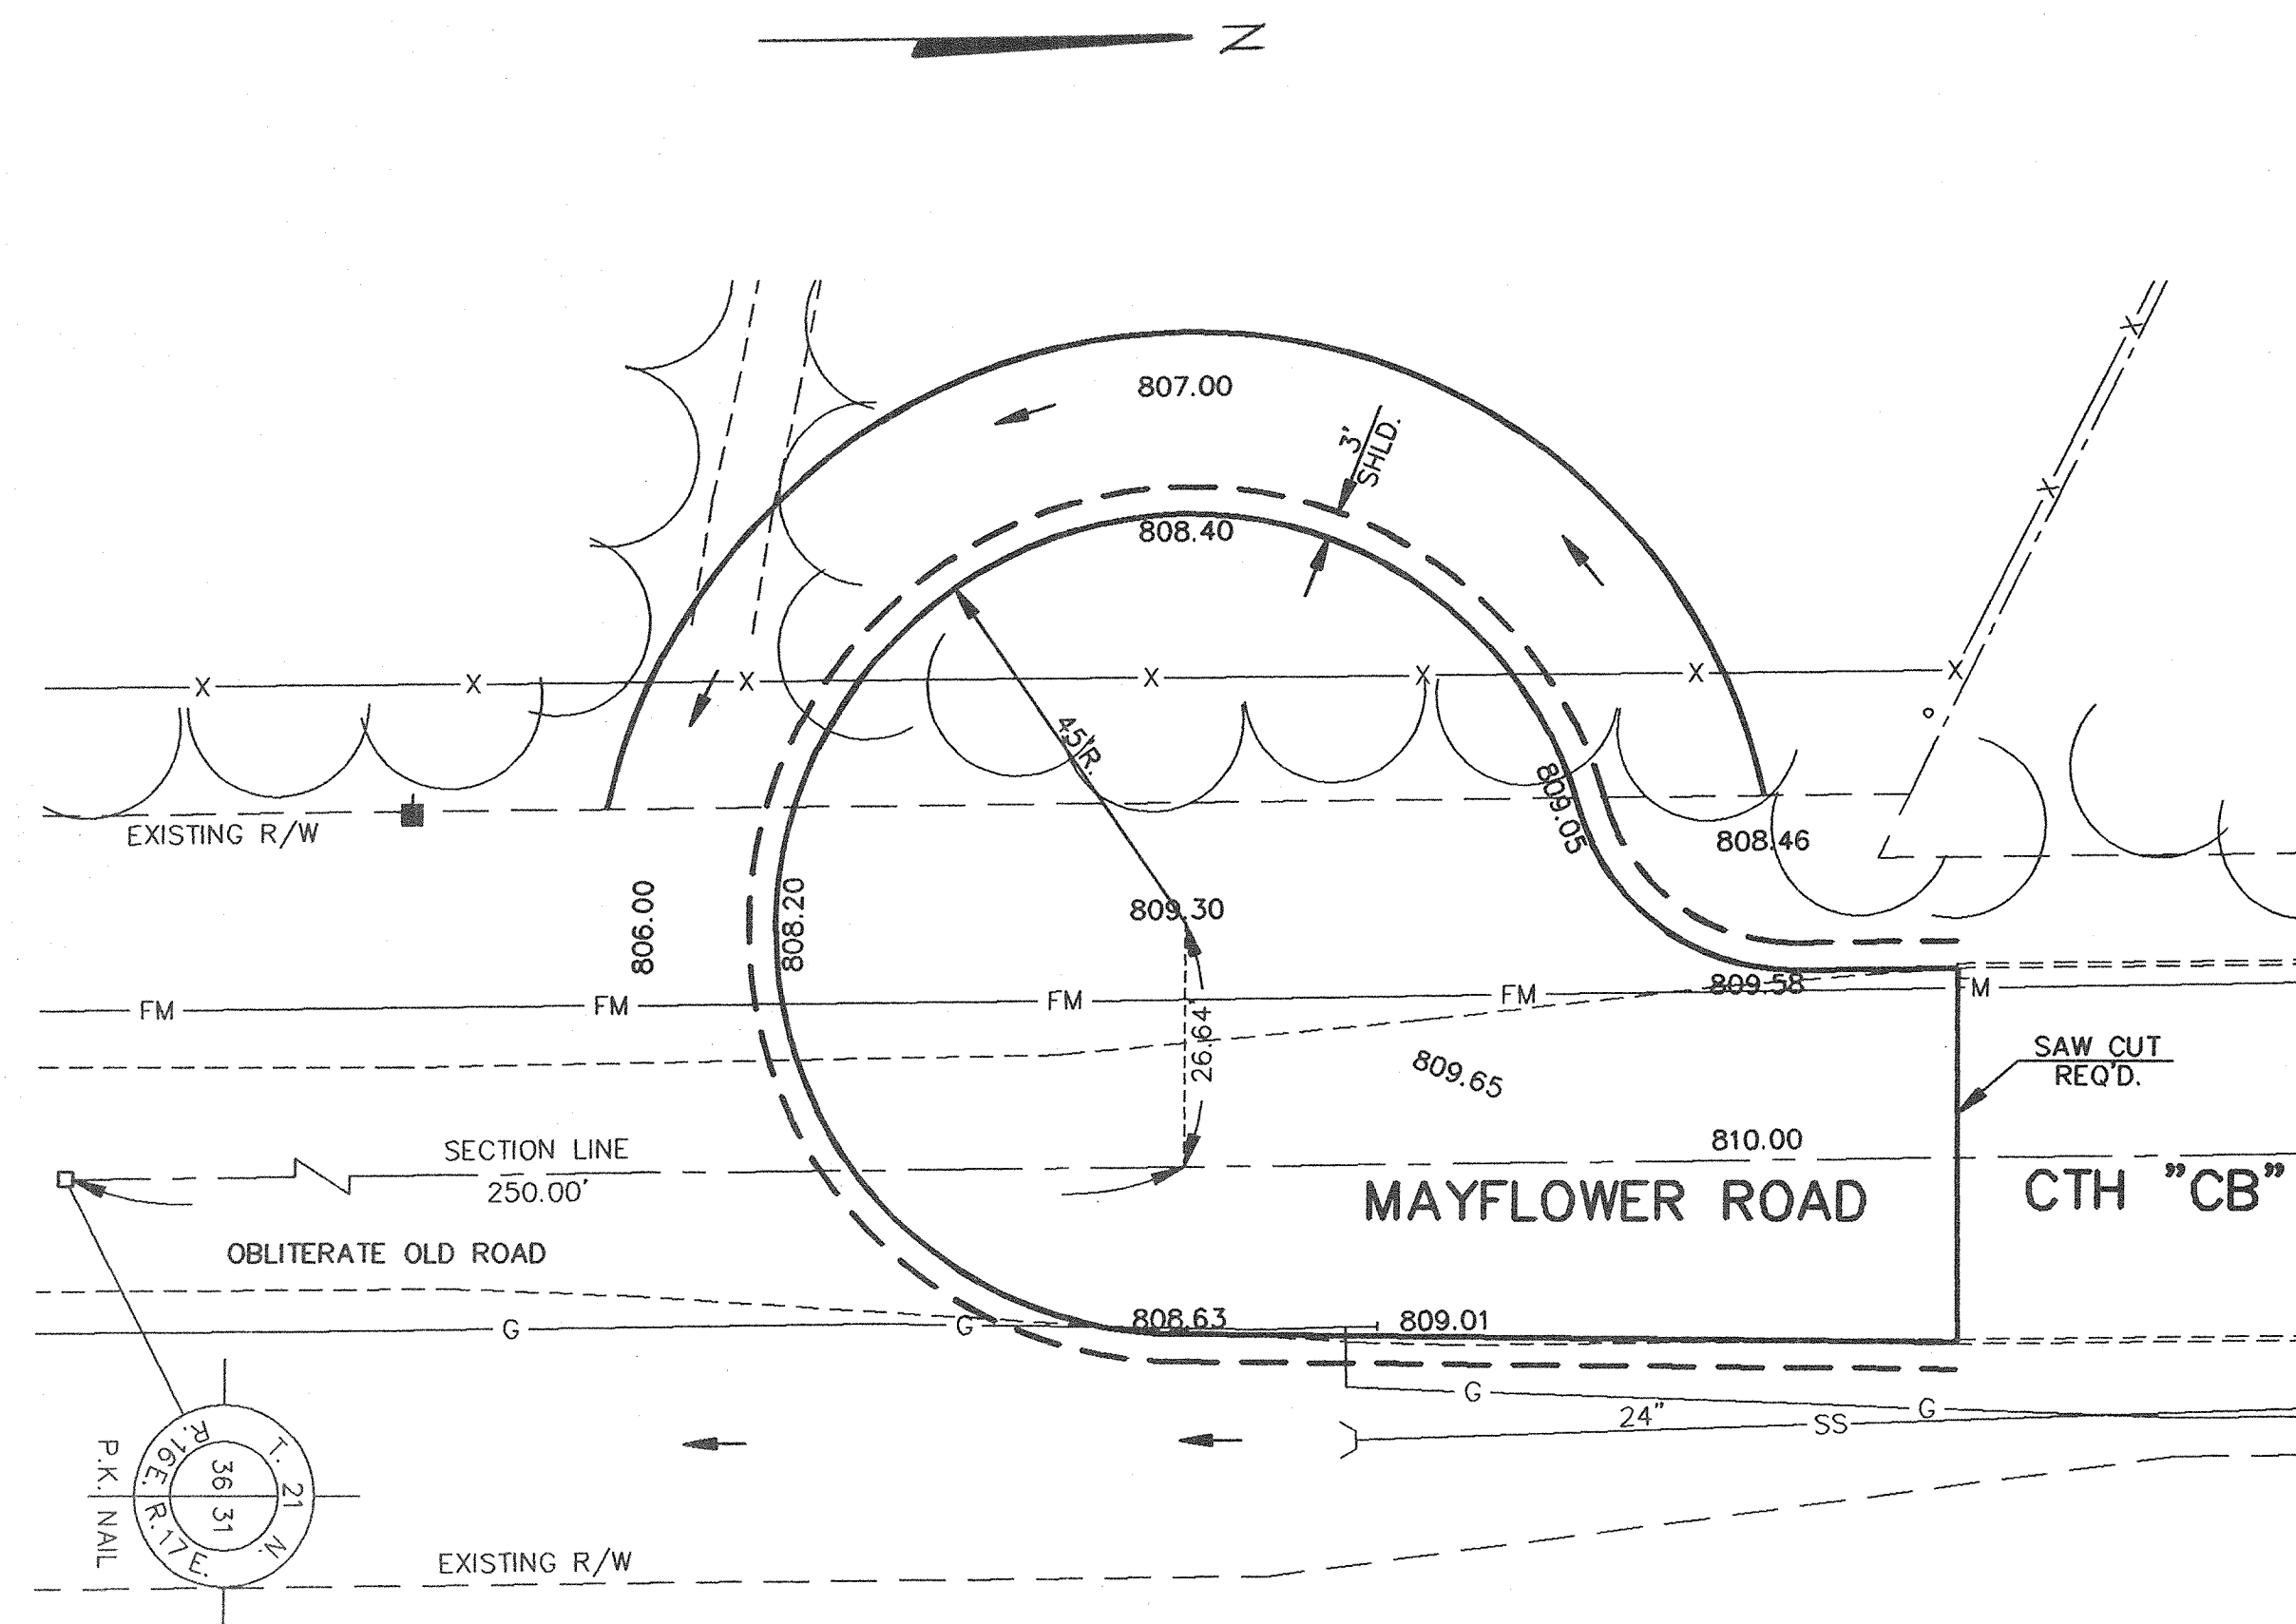

MAYFLOWER ROAD CUL-DE-SAC CONSTRUCTION DETAILS

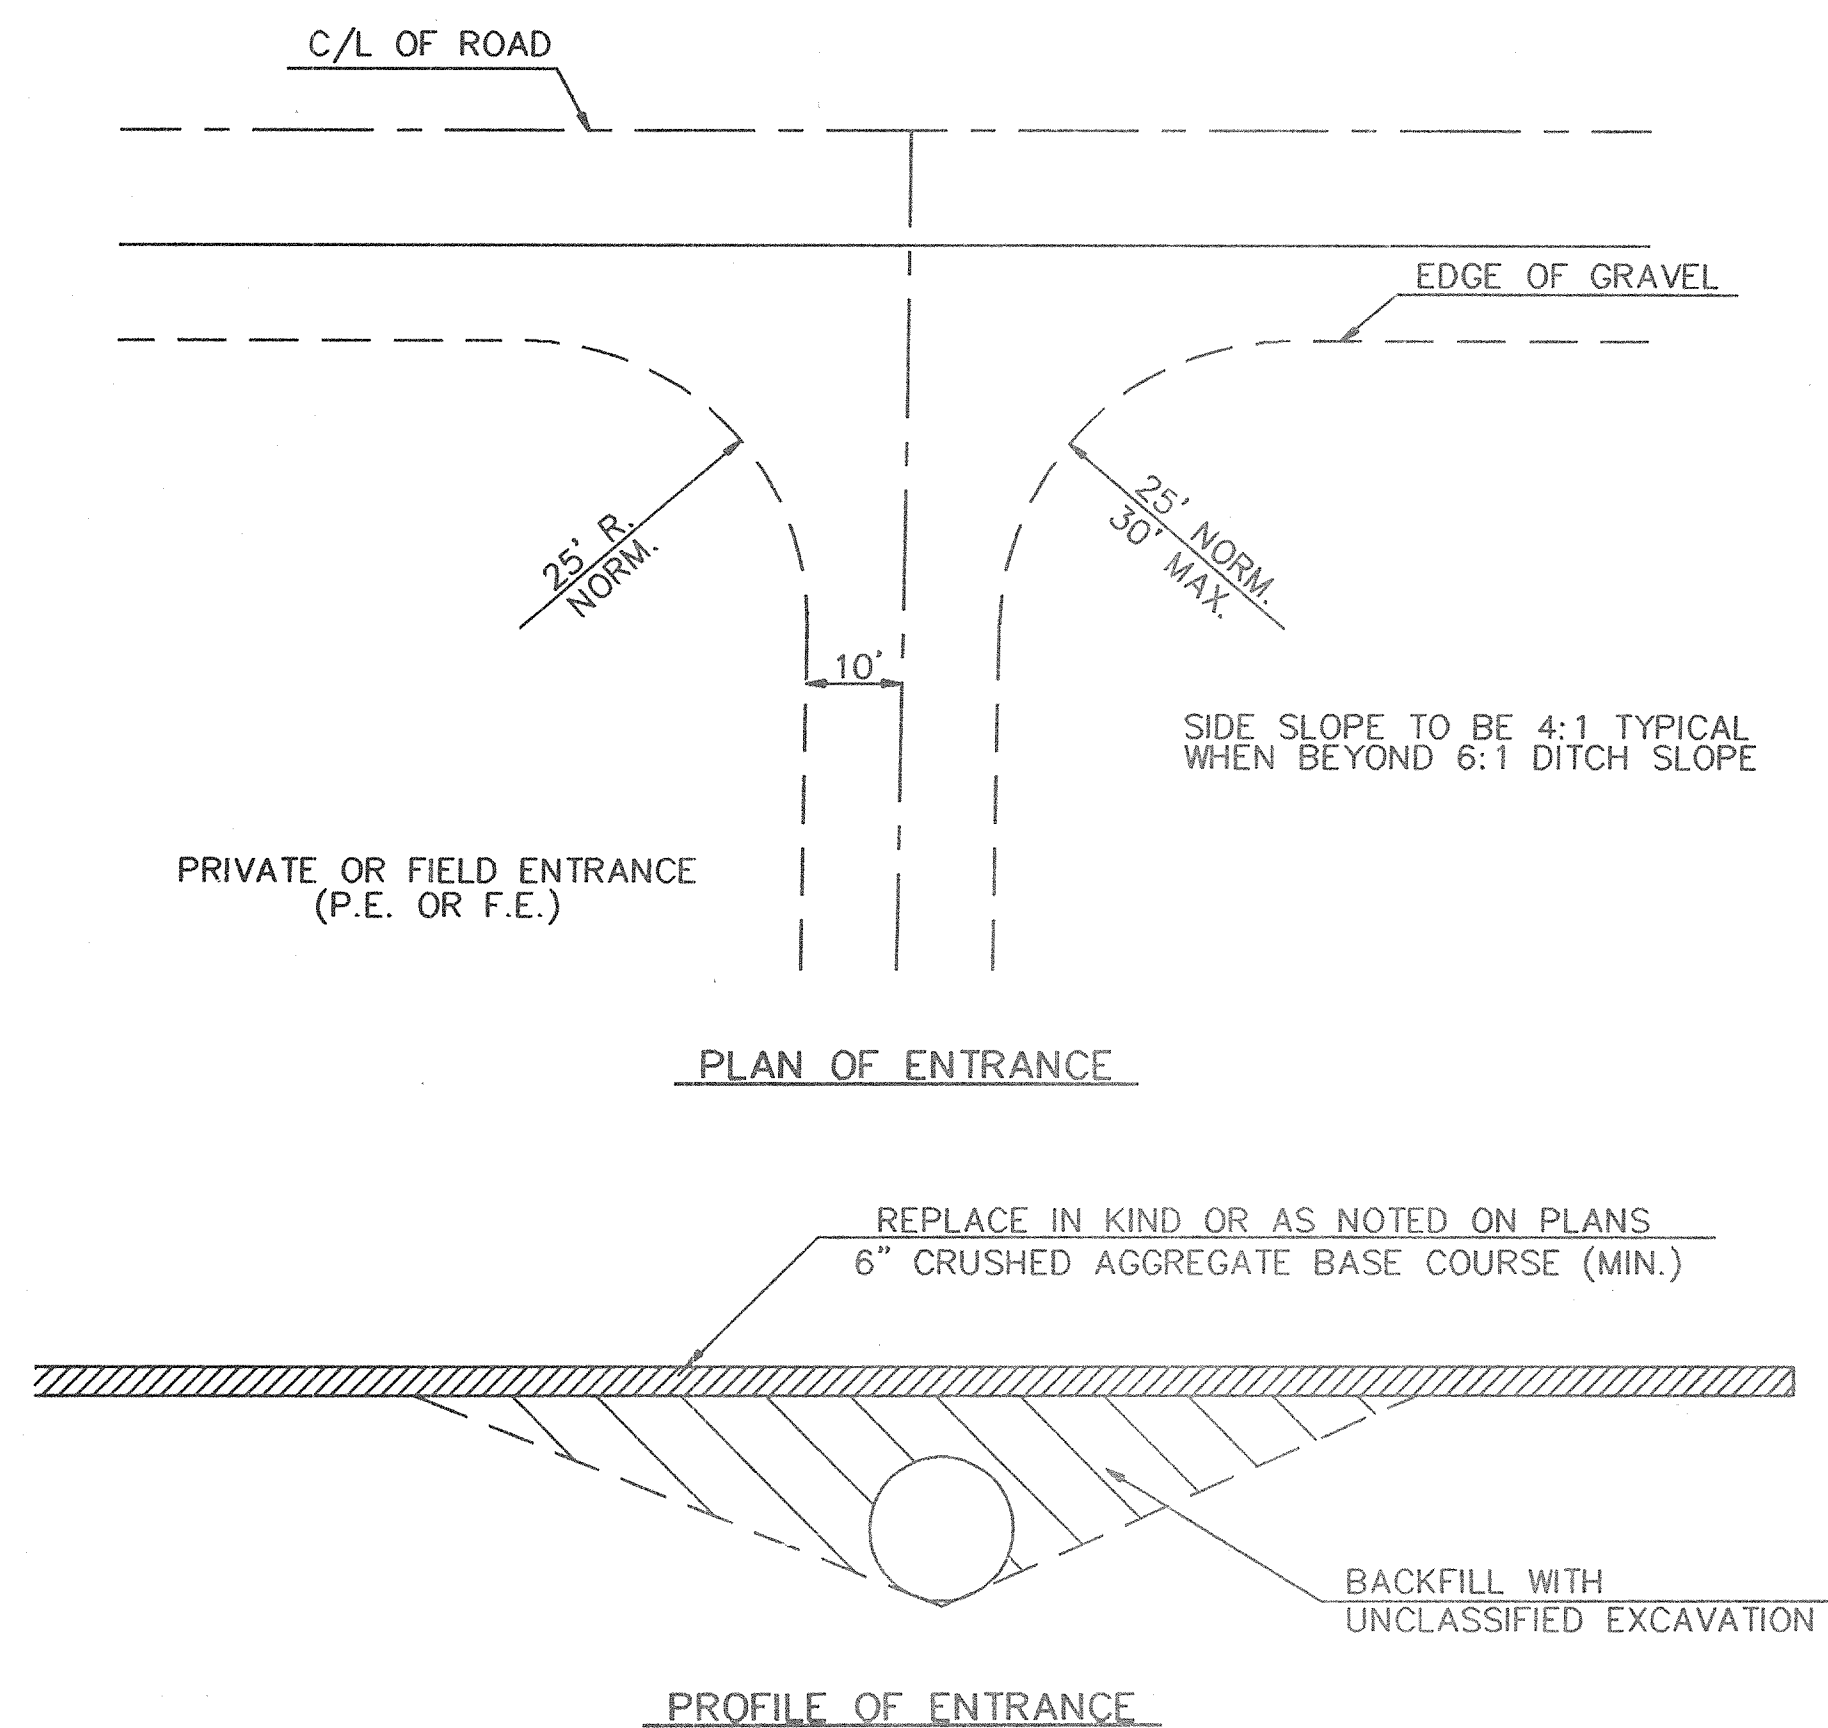

PRIVATE ENTRANCE DETAILS (RURAL SECTION)

TYPE No. 2

BARBED WIRE EXTENSION ARMS
FOR CLASS "E" FENCE WHEN SPECIFIED
ON THE CONTRACT PLANS

CHAIN LINK FENCE MEMBERS DIMENSIONS & WEIGHTS (FED. SPEC. RR-F--00191)					
DESCRIPTION	SECTION	STEEL FRAME		ALUMINUM FRAME *	
		OUTSIDE DIMENSION (INCHES)	WEIGHT (lbs./ft)	OUTSIDE DIMENSION (INCHES)	WEIGHT (lbs./ft)
CORNER, BRACE, END & PULL POSTS					
FABRIC HEIGHTS 6' & LESS	○	2.375	3.650	2.375	1.253
	□	2.000	3.650	2.500	1.253
FABRIC HEIGHTS OVER 6'	○	2.875	5.790	2.875	2.000
	□	2.500	5.700	3.000	2.000
ALL HEIGHTS	ROLL FORM	3.5 X 3.5	5.100	—	—
GATE POSTS					
GATE LEAF 6' & LESS	○	2.875	5.790	2.875	2.000
	□	2.500	5.700	3.000	2.000
	ROLL FORM	3.5 X 3.5	5.100	—	—
GATE LEAF WIDTH OVER 6' THRU 13'	○	4.000	9.100	4.000	3.000
GATE LEAF WIDTH OVER 13' THRU 18'	○	6.625	18.970	6.625	7.000
GATE LEAF WIDTH OVER 18'	○	8.625	24.700	8.625	10.500
LINE POSTS					
FABRIC HEIGHTS 6' & LESS	┌┐	1.875 X 1.625	2.340	—	—
FABRIC HEIGHTS 8' & LESS	┌┐	2.25 X 1.6875	2.730	—	—
FABRIC HEIGHTS 6' & LESS	○	1.900	2.720	1.900	0.940
FABRIC HEIGHTS 8' & LESS	○	2.375	3.650	2.375	1.250
FABRIC HEIGHTS 6' & LESS	┌┐	1.875 X 1.625 X 0.113	2.700	1.875 X 1.625 X 0.113	0.910
FABRIC HEIGHTS OVER 6'	┌┐	2.250 X 1.950 X 0.143	4.100	2.250 X 1.950 X 0.143	1.250
RAILS & BRACES					
	○	1.660	1.805	1.660	0.785
	ROLL FORM	1.625 X 1.250	1.350	—	—

* TO BE USED ONLY IF TYPE D FABRIC (ALUMINUM ALLOY) IS SPECIFIED ON THE CONTRACT PLANS.
SEE FAA SPEC. F-162.

The image contains three technical drawings of fence posts, each with detailed dimensions and labels.

- LINE POST (INTERMEDIATE):**
 - Top dimension: 10'-0" MAXIMUM
 - Label: No. 7 TENSION WIRE, WHEN REQUIRED
 - Post diameter: 5'-0"
 - Ground level: 6" MIN.
 - Ground rod: 6" MAX.
 - Post width: 9"
 - Concrete base: 6" MAX.
- BRACE POST:**
 - Top dimension: 10'-0" MAXIMUM
 - Label: TOP RAIL, WHEN REQUIRED
 - Label: HORIZONTAL BRACE
 - Label: 3/8" DIA. TRUSS ROD WITH ADJUSTMENT
 - Label: BOTTOM RAIL, WHEN REQUIRED
 - Ground level: 5'-0"
 - Post width: 12"
 - Concrete base: 12"
- TERMINAL POST (END, CORNER OR PULL):**
 - Label: 2" MAXIMUM
 - Label: 2/3 FABRIC HEIGHT
 - Ground level: 5'-0"
 - Post width: 12"
 - Concrete base: 12"

BRACE SECTION

10' MAX. TYP.

GATE SWING SHALL BE AS SHOWN ON CONTRACT PLAN

PLANS

INTERVALS


- x LINE POST
- ⊙ GATE POST
- TERMINAL, END, CORNER
OR PULL (ANCHOR) POST
- BRACE POST

LINE SECTION


— 10'-0" MAXIMUM SPACING

GATE FRAME DIMENSIONS & WEIGHTS (FED. SPEC. RR-F-00191)					
DESCRIPTION	SECTION	STEEL FRAME		ALUMINUM FRAME *	
		OUTSIDE DIMENSION (INCHES)	WEIGHT (lbs./ft)	OUTSIDE DIMENSION (INCHES)	WEIGHT (lbs./ft)
FABRIC HEIGHT 6' & LESS LESS AND LEAF WIDTH 8' & LESS	○	1.66	2.27	1.90	0.94
	□	1.50	1.90	2.00	0.94
FABRIC HEIGHT OVER 6' AND/OR ALL LEAF WIDTHS OVER 8'	○	1.90	2.72	1.90	0.94
	□	2.00	2.60	2.00	0.94
INTERIOR BRACING	○	1.66	2.27	1.90	0.94
	□	1.50	1.90	2.00	0.94

* TO BE USED ONLY IF TYPE D FABRIC (ALUMINUM ALLOY) IS SPECIFIED ON THE CONTRACT PLANS
SEE FAA SPEC. F-162.

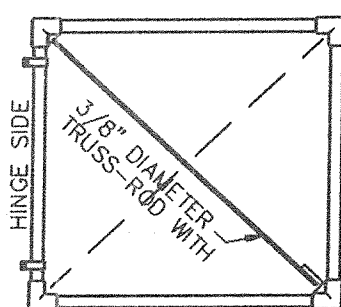


8' WIDE OR LESS
(CROSS TRUSS ROD REQ'D.
FOR LEAFS OVER 5' WIDE)

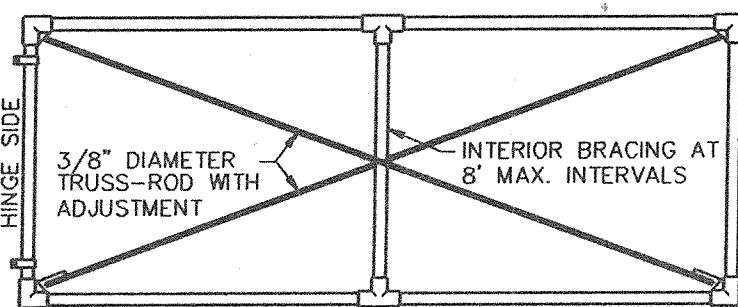


MORE THAN 8' WIDE

FITTED CONNECTIONS

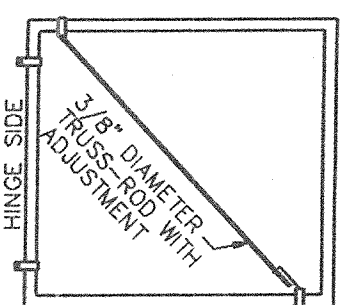

8' WIDE OR LESS
(TRUSS ROD NOT REQUIRED
FOR LEAFS 5' AND UNDER)

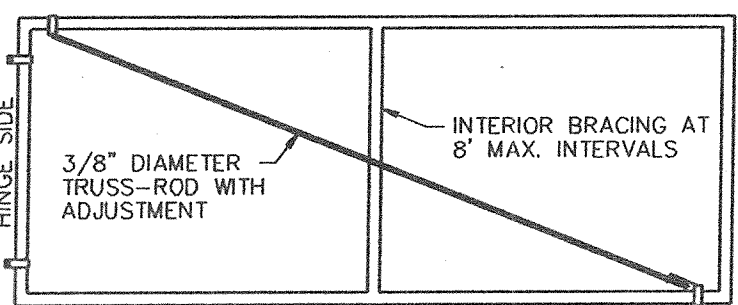

MORE THAN 8' WIDE


WELDED CONNECTIONS

NOTE:
WHEN BARBED WIRE TOP IS SPECIFIED, THE GATE FRAME END MEMBERS SHALL BE EXTENDED 12" MINIMUM ABOVE TOP HORIZONTAL MEMBER TO ATTACH THREE UNIFORMLY SPACED WIRES. SPACE ADDITIONAL SUPPORTS AT 8' MAXIMUM.

GATE FRAMES

NOTES: GATES

- ① GATE HINGES AND FITTINGS SHALL BE HEAVY PATTERN AND EASILY OPERATED BY ONE PERSON. BOTTOM HINGE SHALL BE BALL AND SOCKET, OR EQUAL, CAPABLE OF SUPPORTING ENTIRE WEIGHT OF GATE LEAF.
- ② GATES SHALL HAVE A SELF LATCHING DEVICE WITH PROVISIONS FOR LOCKING.
- ③ GATE KEEPERS SHALL BE PROVIDED FOR ANY LEAF MORE THAN 5' WIDE TO HOLD IT IN AN OPEN POSITION.
- ④ DOUBLE LEAFS WITH LEAFS MORE THAN 4' WIDE SHALL BE PROVIDED WITH LOCKABLE CANE BOLTS AND SOCKETS.
- ⑤ GATE LEAFS OVER 18" WIDE SHALL BE INSTALLED AS DETAILED ON THE CONTRACT PLANS.
- ⑥ WELDS ON STEEL FRAMES SHALL BE ROUND SMOOTH, THOROUGHLY CLEANED AND COVERED WITH ALUMINUM OR ZINC BASED PAINT.
- ⑦ GATES AND FITTINGS SHALL MEET FED. SPEC. RR-F--00191.
- ⑧ INSTALLATION SHALL MEET FAA SPEC. F-162.
- ⑨ WHEN BARBED WIRE EXTENSION ARMS ARE SPECIFIED FOR FENCE, THE VERTICAL GATE MEMBERS SHD. BE EXTENDED 12" MINIMUM ABOVE THE TOP OF THE FABRIC TO ATTACH THREE UNIFORMLY SPACED BARBED WIRES. ADDITIONAL SUPPORTS SHALL BE SPACED AT 8' MAXIMUM INTERVALS.
- ⑩ GATE FABRIC SHALL BE A CHAIN LINK MESH AS SPECIFIED FOR CLASS "E" FENCE. COATING SHALL BE OF SIMILAR TYPE AS ADJOINING FENCE. USE KNUCKLE SELVAGE TOP AND BOTTOM

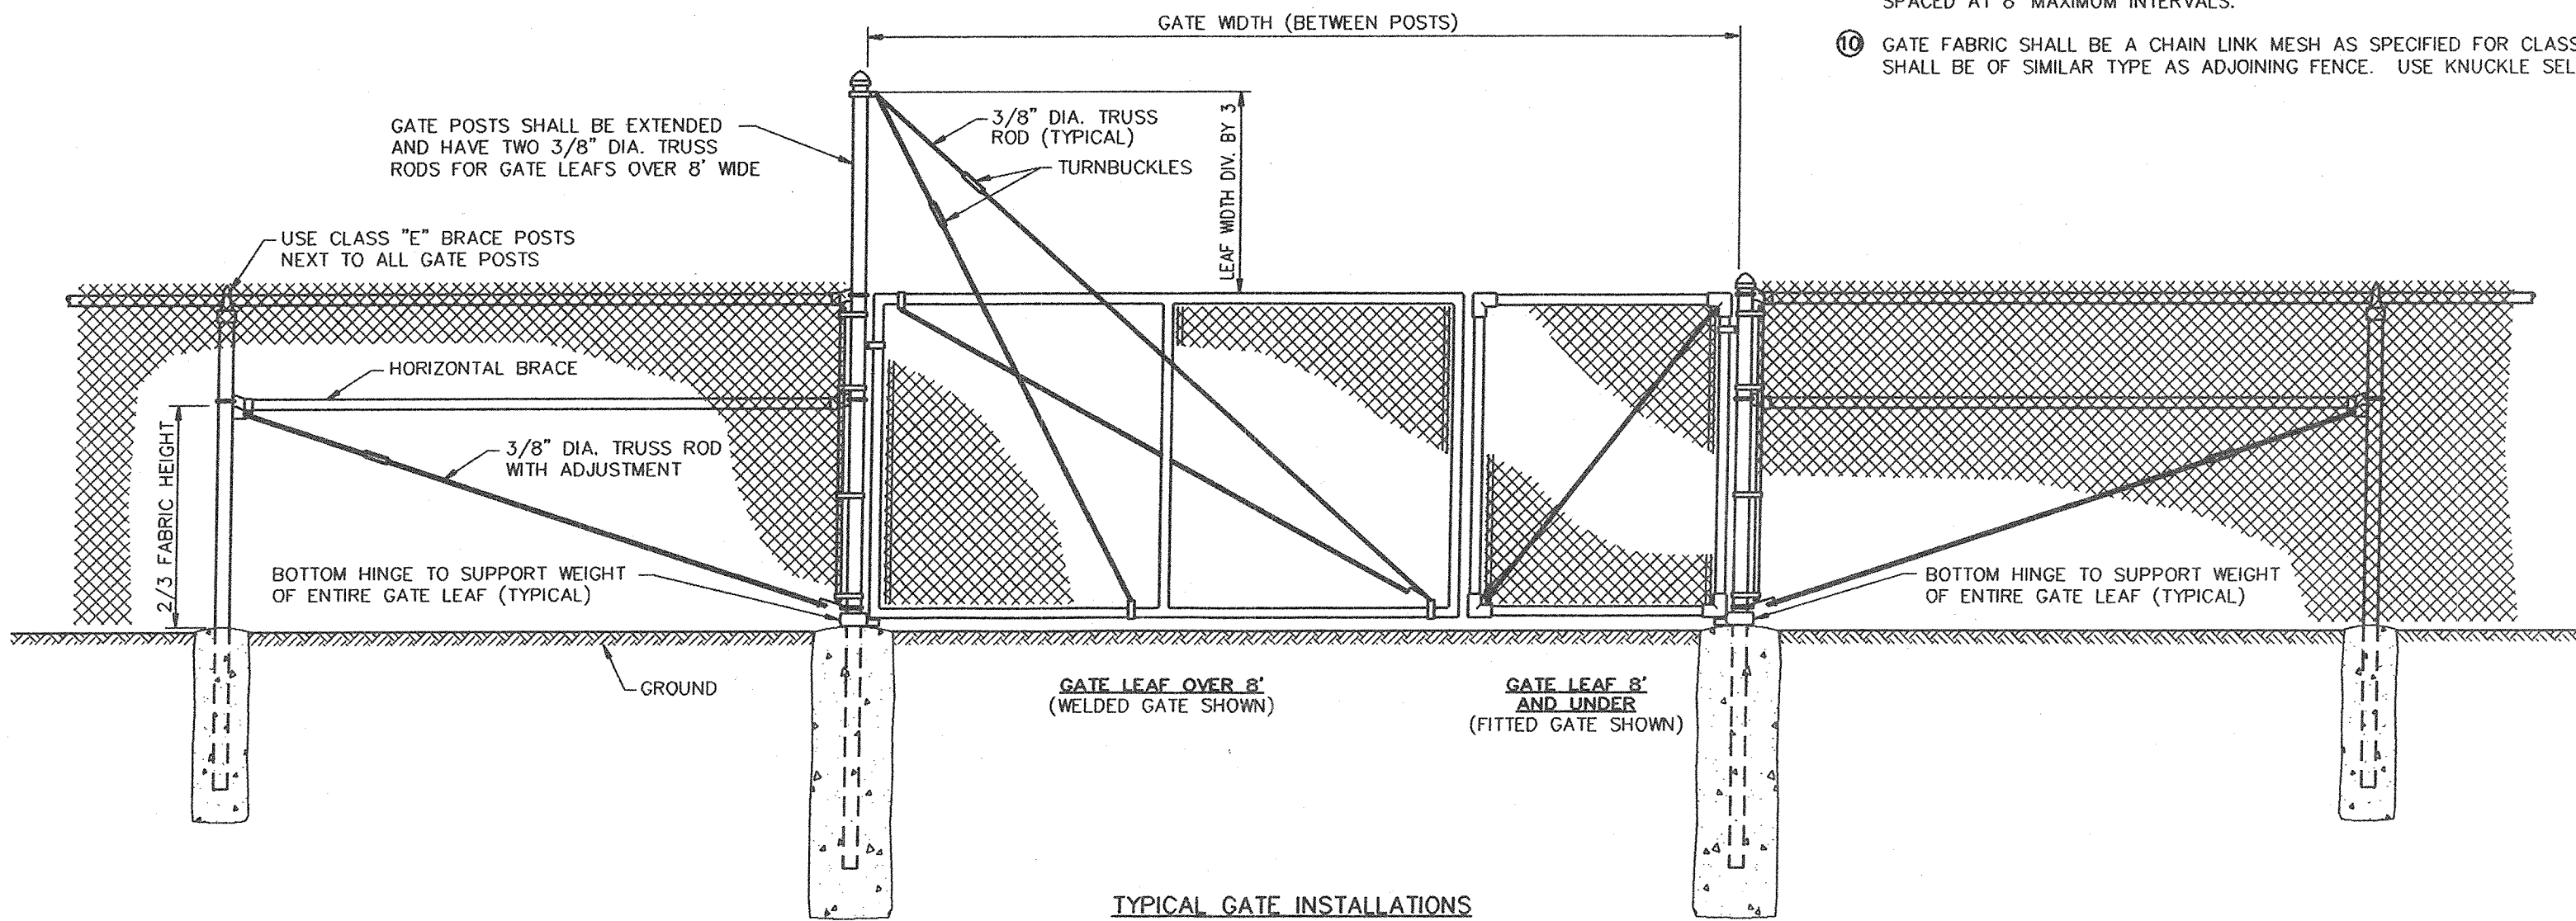

TYPICAL GATE INSTALLATIONS

DIMENSION	GATE WIDTH (ONE LEAF)			
	6' AND LESS	OVER 6' THROUGH 10'	OVER 10' THROUGH 15'	OVER 15' THROUGH 18'
A	12"	16"	20"	24"
B	60"	60"	62"	68"
CONC. (C.Y.)	0.16	0.28	0.45	0.70

OVERALL POST HEIGHTS
VARY WITH TOP DESIGN
OF MANUFACTURER

GATE LEAF WIDTH OVER 8'	MIN.	AF WID	IV. BY
----------------------------	------	--------	--------

GATE LEAF WIDTH 0' AND UNDER	HEIGHT	
	1' AND UNDER	2' AND OVER
1	1	1
2	2	2
3	3	3
100	100	100

SEE TABLE WITH
CLASS "E" FENCE
DETAILS FOR GATE

GROUND —

CONCRETE
SEE TABLE
FOR VOLUME
REQUIRED


GATE POST & CONCRETE BASE

	SECTION LINE	AC.	ACRES
	QUARTER LINE	Δ	CENTRAL ANGLE
	TOWNSHIP AND RANGE LINE	COR.	CORNER
	PROPOSED OR NEW CENTERLINE	C.T.H.	COUNTY TRUNK HIGHWAY
	PROPOSED OR NEW R/W LINE	D	DEGREE OF CURVE
	EXISTING R/W LINE	E	EAST
	PROPERTY LINE	L	LENGTH OF CURVE
	SLOPE INTERCEPTS	LC	LONG CHORD
	R/W POINT	LCB	LONG CHORD BEARING
	FENCE	MI	MILE
	SECTION OR QUARTER CORNER	R.	RANGE
	POWER POLE	N	NORTH
	TELEPHONE PEDESTAL	P.C.	POINT OF CURVATURE
	TEMPORARY LIMITED EASEMENT	P.I.	POINT OF INTERSECTION
	UNDERGROUND TELEPHONE CABLE	P.T.	POINT OF TANGENCY
	UNDERGROUND ELECTRIC CABLE	R	RADIUS
	UNDERGROUND SANITARY FORCEMAIN	R/W	RIGHT OF WAY
	UNDERGROUND GAS LINE	SEC.	SECTION
		S	SOUTH
		STA.	STATION
		T.	TOWN
		T	TANGENT LENGTH OF CURVE
		T.L.E.	TEMPORARY LIMITED EASEMENT
		W	WEST


PARCEL NUMBER	SHEET NUMBER	OWNER	INTEREST * REQUIRED	TOTAL ACRES	R/W ACRES NEW	REQ'D EXISTING	TOTAL	ACRES REM.
1	4.2 - 4.5	COUNTY OF OUTAGAMIE, (OWNER/OPERATOR OF OUTAGAMIE COUNTY AIRPORT)	FEE TITLE	1456.00 (c)	6.90	0.00	6.90	1449.10
2	4.3	STEVEN M. ASHLEY & CYNTHIA M. ASHLEY	FEE TITLE	4.37	0.10	0.00	0.10	4.27
3	4.4 - 4.5	G.E. & C.E. HOFFMAN COMPANY, INC. A DISSOLVED WISCONSIN CORPORATION LAND CONTRACT VENDOR, PAUL J. HOFFMAN, LAND CONTRACT VENDEE	FEE TITLE	32.60	3.37	0.00	3.37	29.23
4	4.3 - 4.4	GREGG A. SMITH & BARBARA M. SMITH	FEE TITLE	2.30 (c)	0.01	0.00	0.01	2.29
5	4.2	WISCONSIN BELL, INC.	RELEASE OF RIGHTS	---	---	---	---	---
6	4.5	WISCONSIN ELECTRIC POWER COMPANY	RELEASE OF RIGHTS	---	---	---	---	---

AREAS SHOWN IN THE TOTAL ACRES COLUMN MAY BE APPROXIMATE AND ARE DERIVED FROM TAX ROLLS OR OTHER AVAILABLE SOURCES AND MAY NOT INCLUDE LANDS OF THE OWNER WHICH ARE NOT CONTIGUOUS TO THE AREA TO BE ACQUIRED. (c) INDICATES CALCULATED AREA, BASED ON RECORD INFORMATION

* ACQUIRED IN THE NAME OF OUTAGAMIE COUNTY

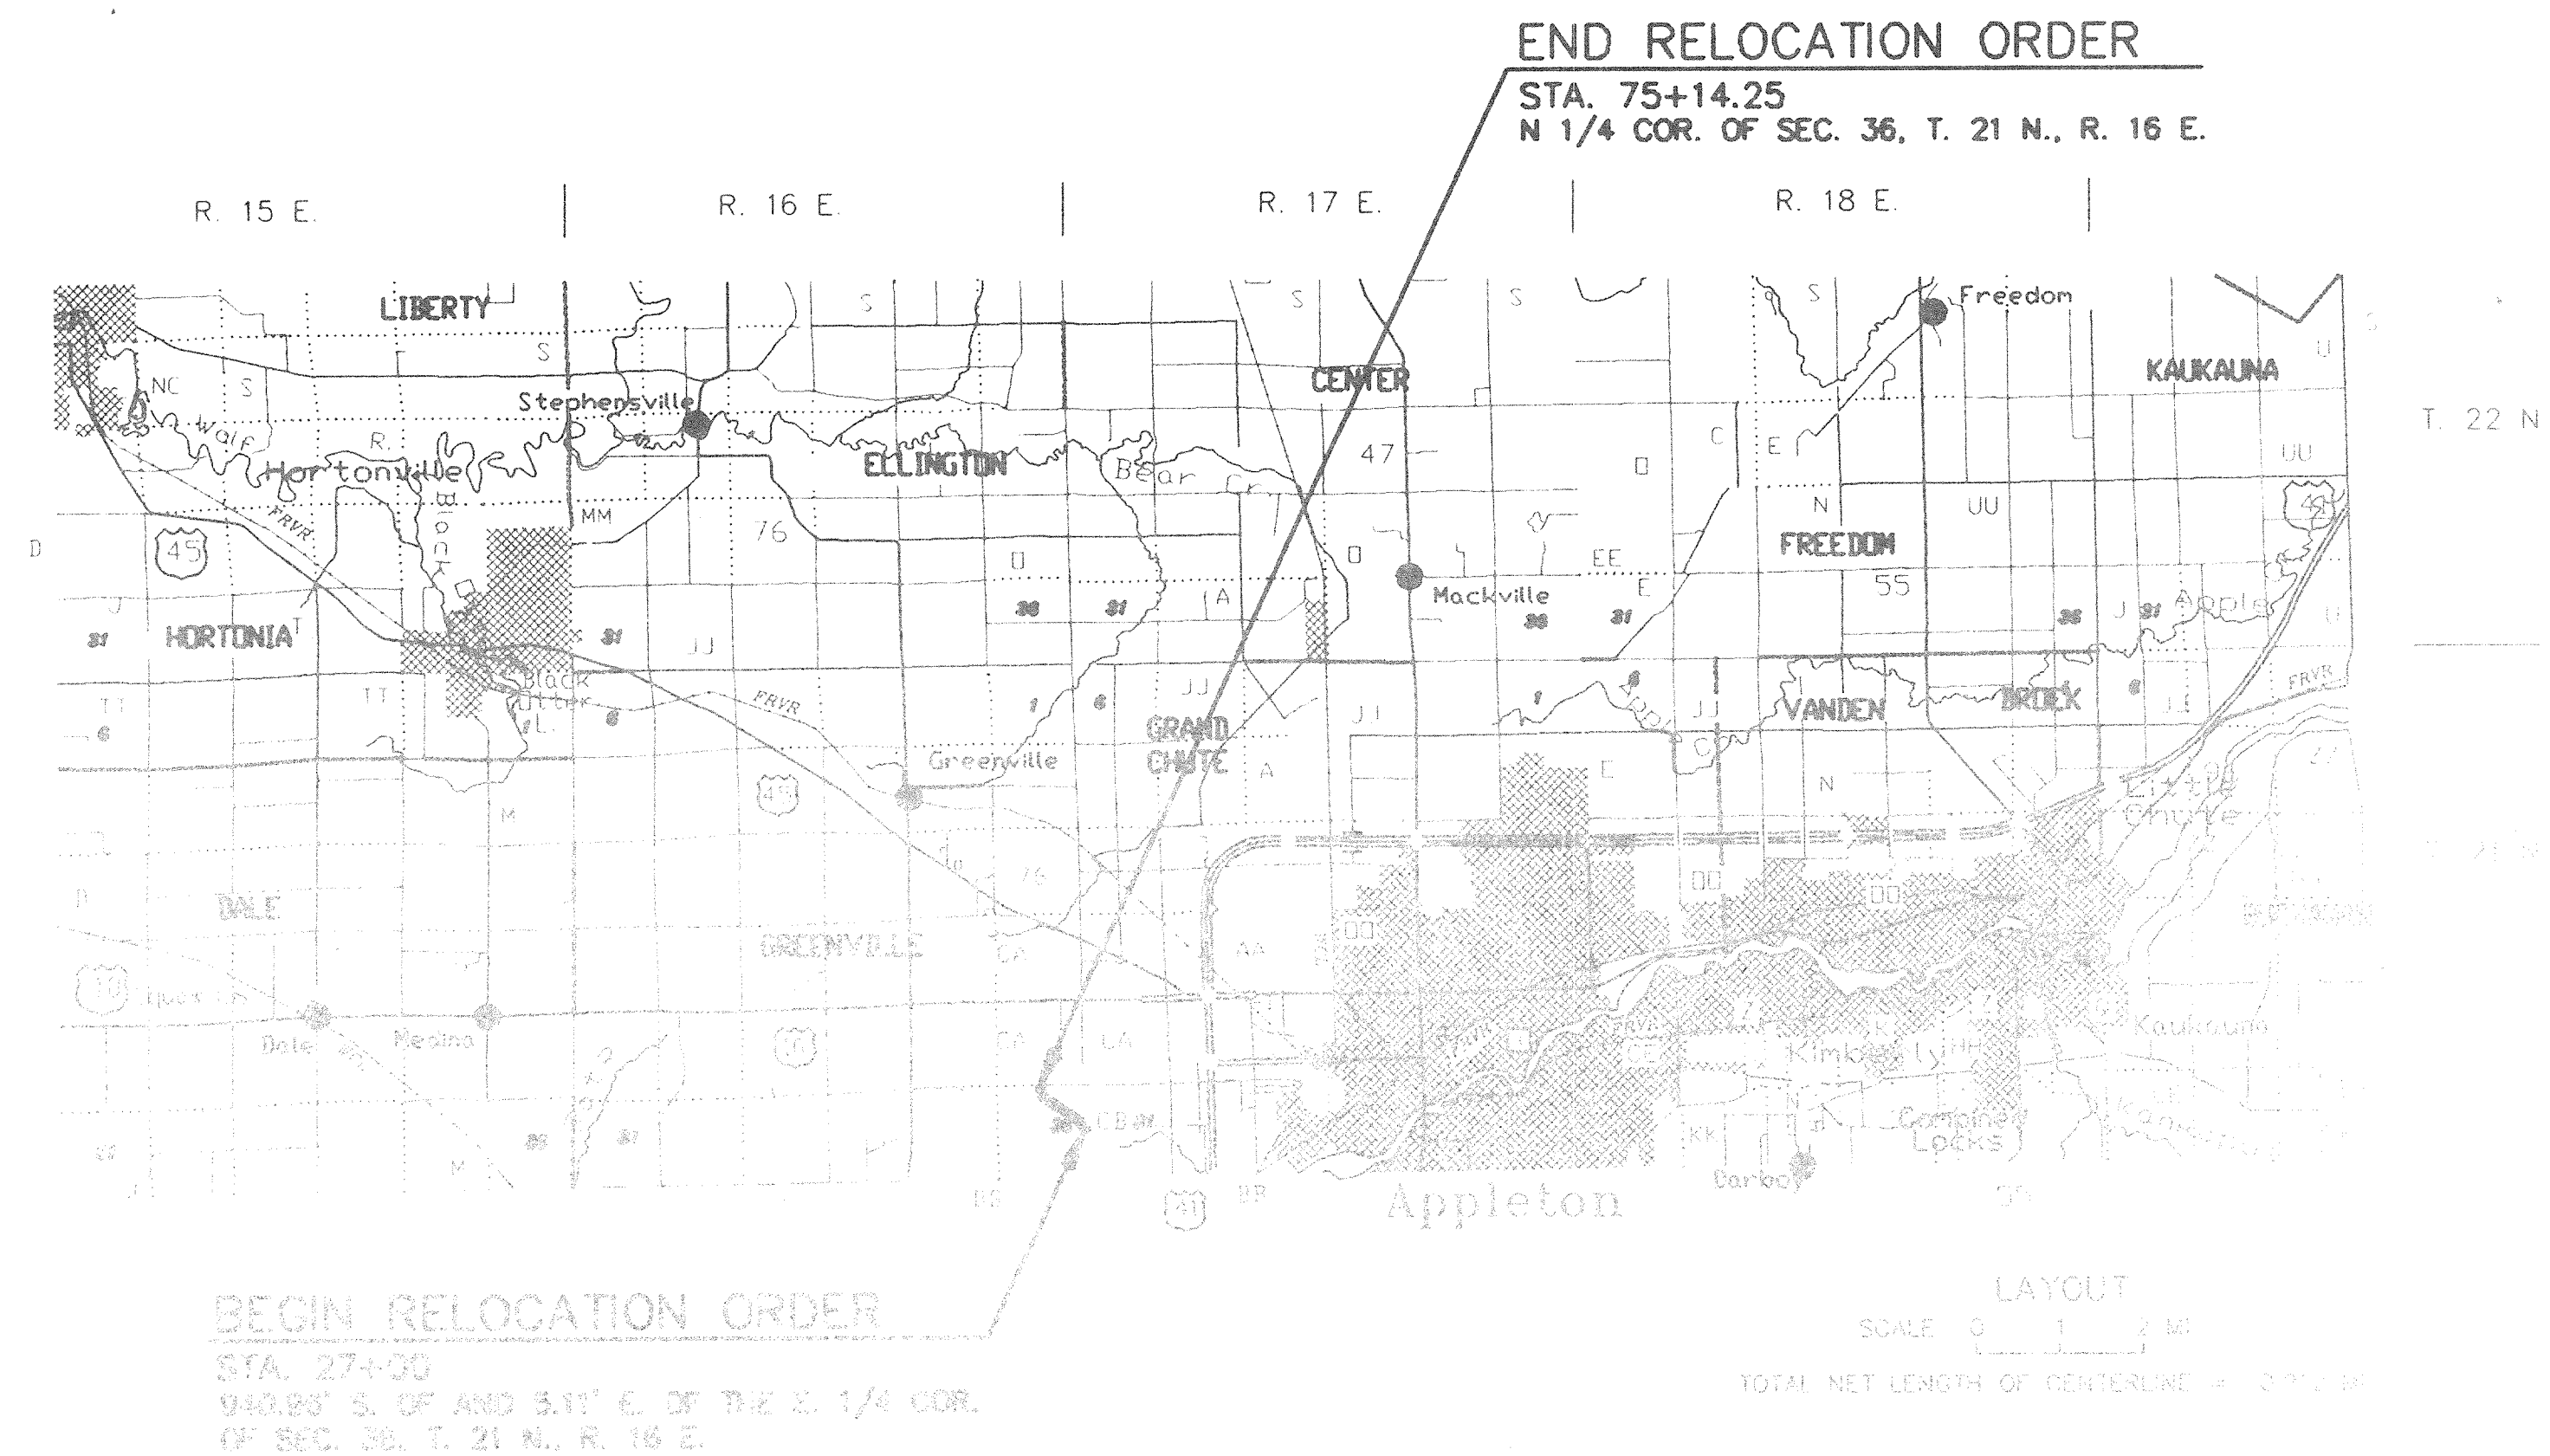

REVISION DATE	ROUTE	COUNTY	DATE	R/W PROJECT NUMBER	SHEET NUMBER 4.1
	WESTSIDE ART.	OUTAGAMIE		FEDERAL PROJECT NUMBER	
	NOT TO SCALE				

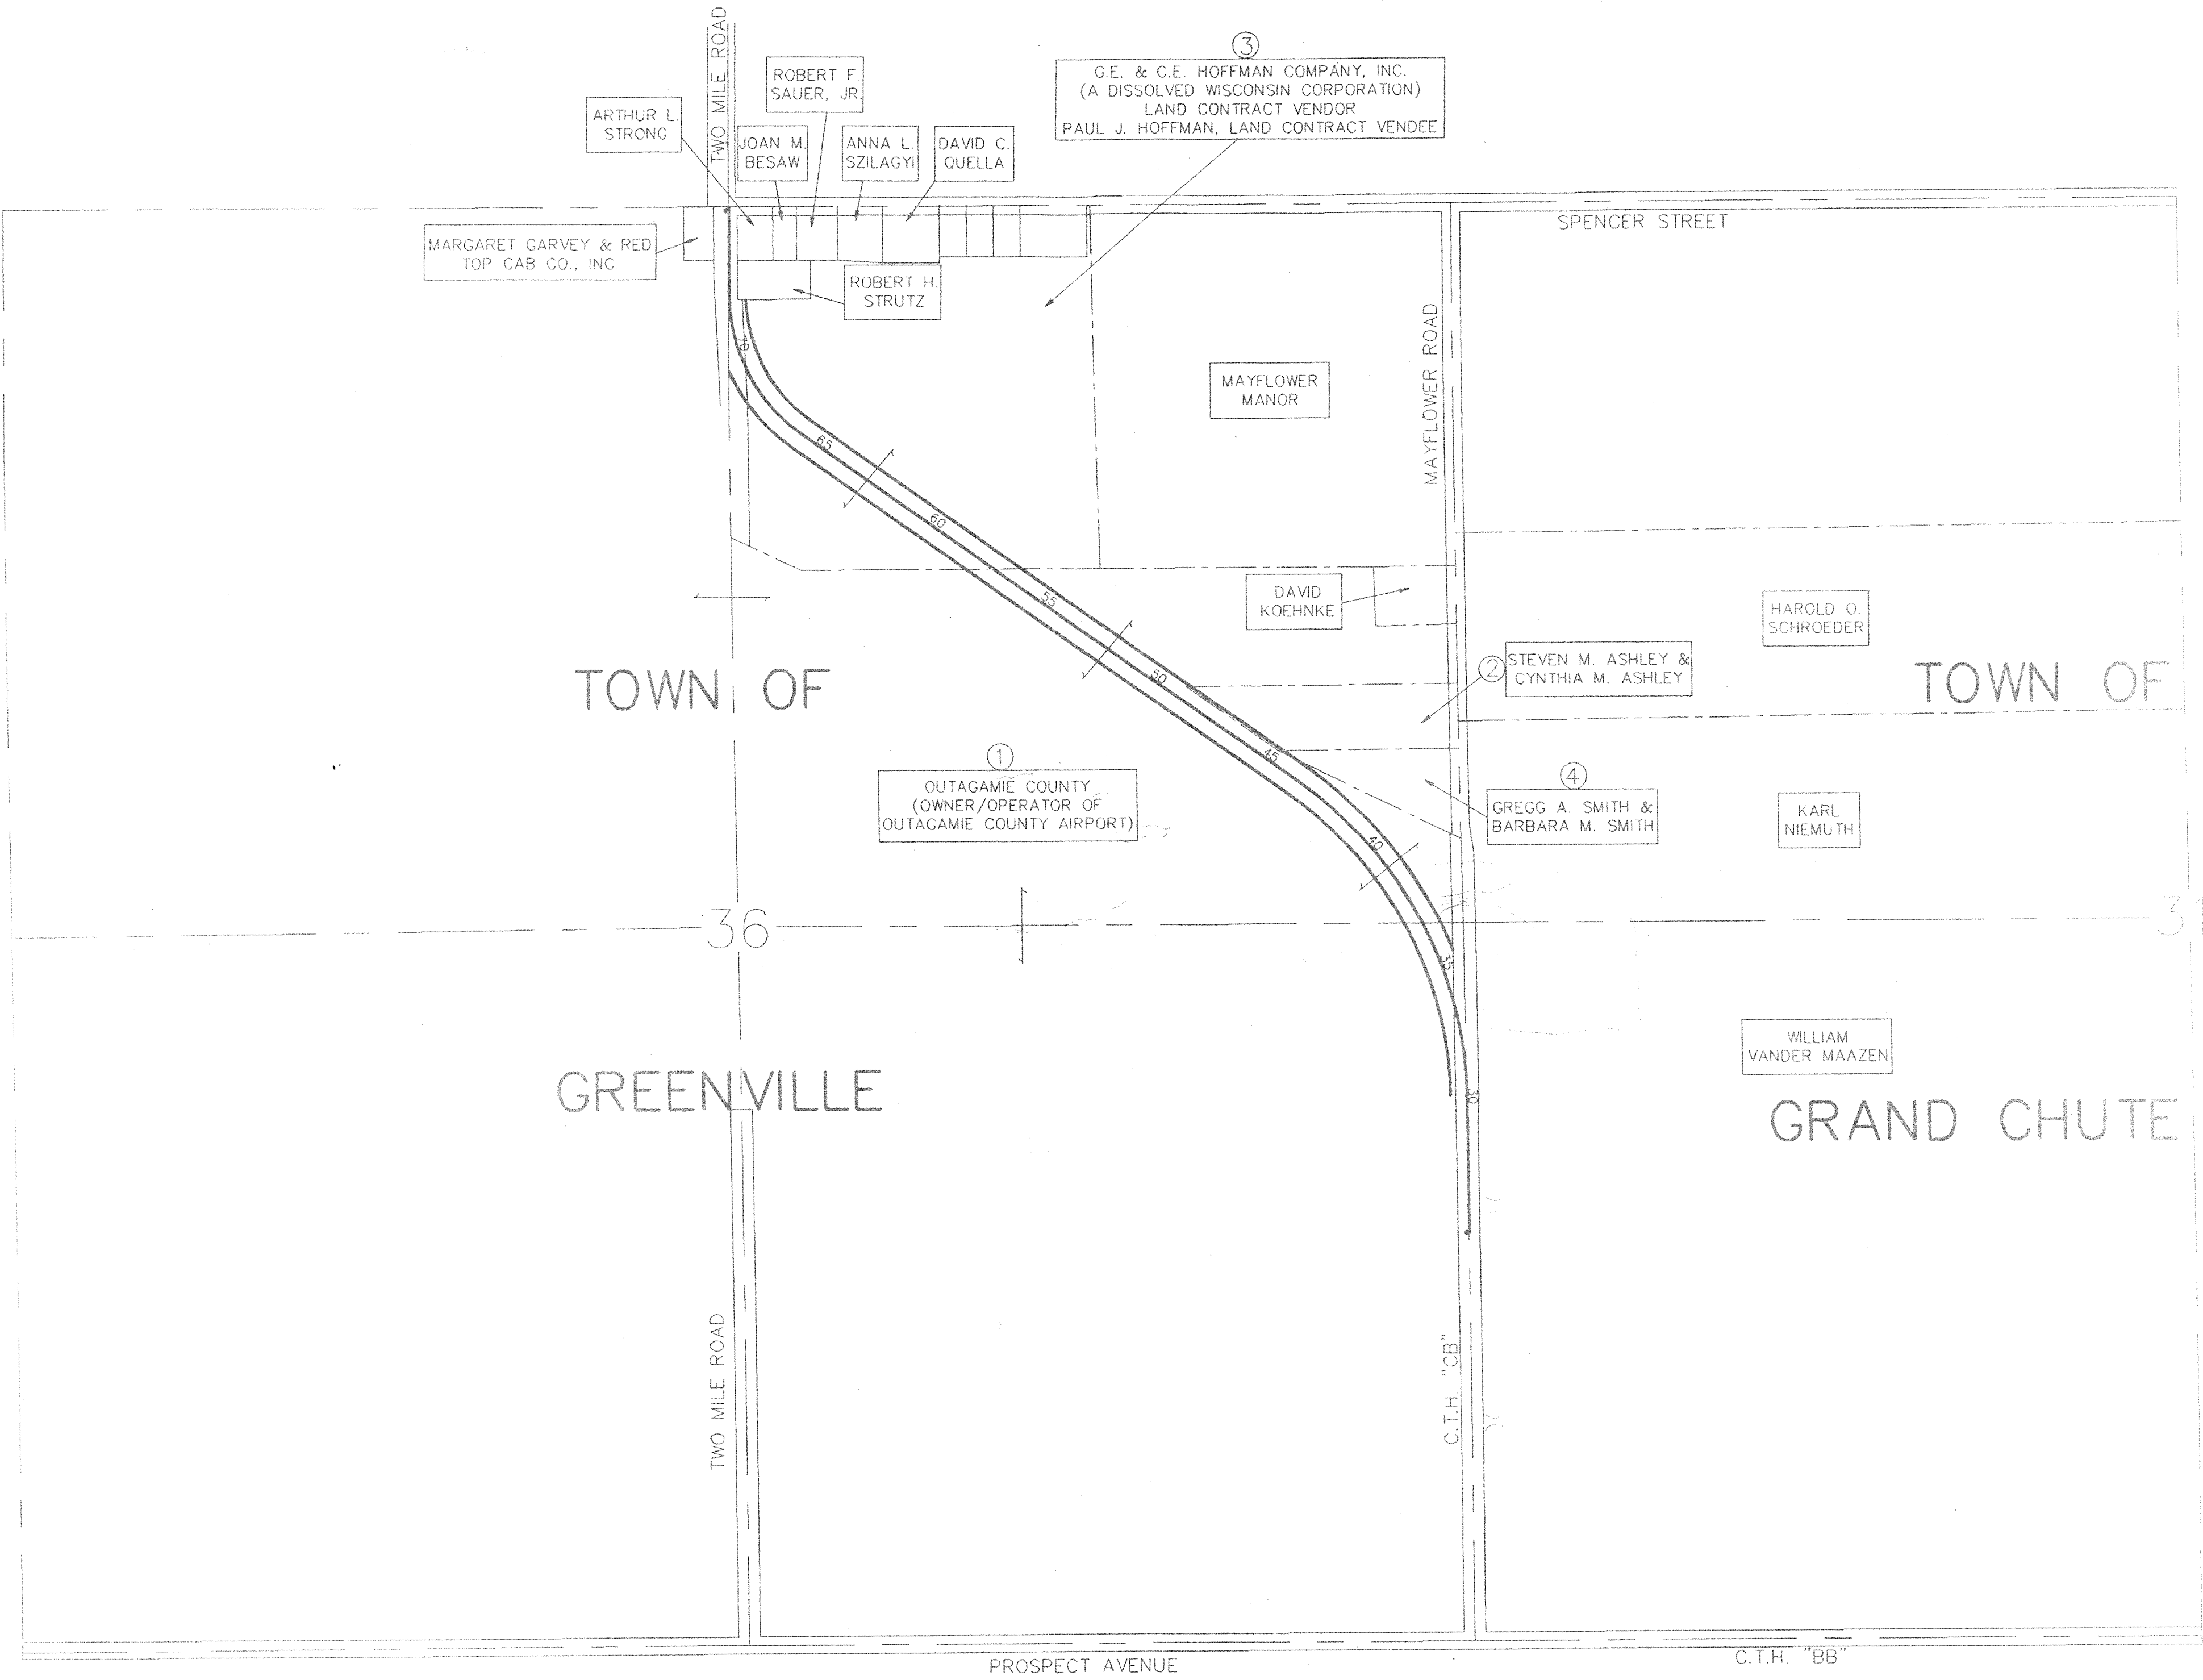

REVISION DATE	ROUTE WESTSIDE ART.	COUNTY OUTAGAMIE	DATE	R/W PROJECT NUMBER	SHEET NUMBER
	SCALE, FT. 0 25 50 100 FT.			FEDERAL PROJECT NUMBER	4.2



TOWN OF GREENVILLE

1
COUNTY OF OUTAGAMIE
(OWNER/OPERATOR OF
OUTAGAMIE COUNTY AIRPORT)


BEGIN RELOCATION ORDER

STA. 27+00
940.96 S. OF AND 5.11' E. OF THE E. 1/4
COR. OF SEC. 36, T. 21 N., R. 16 E.


5
WISCONSIN
BELL, INC.

1
OUTAGAMIE COUNTY
OWNER/OPERATOR OF
OUTAGAMIE COUNTY AIRPORT

4
GREGG A. SMITH &
BARBARA M. SMITH

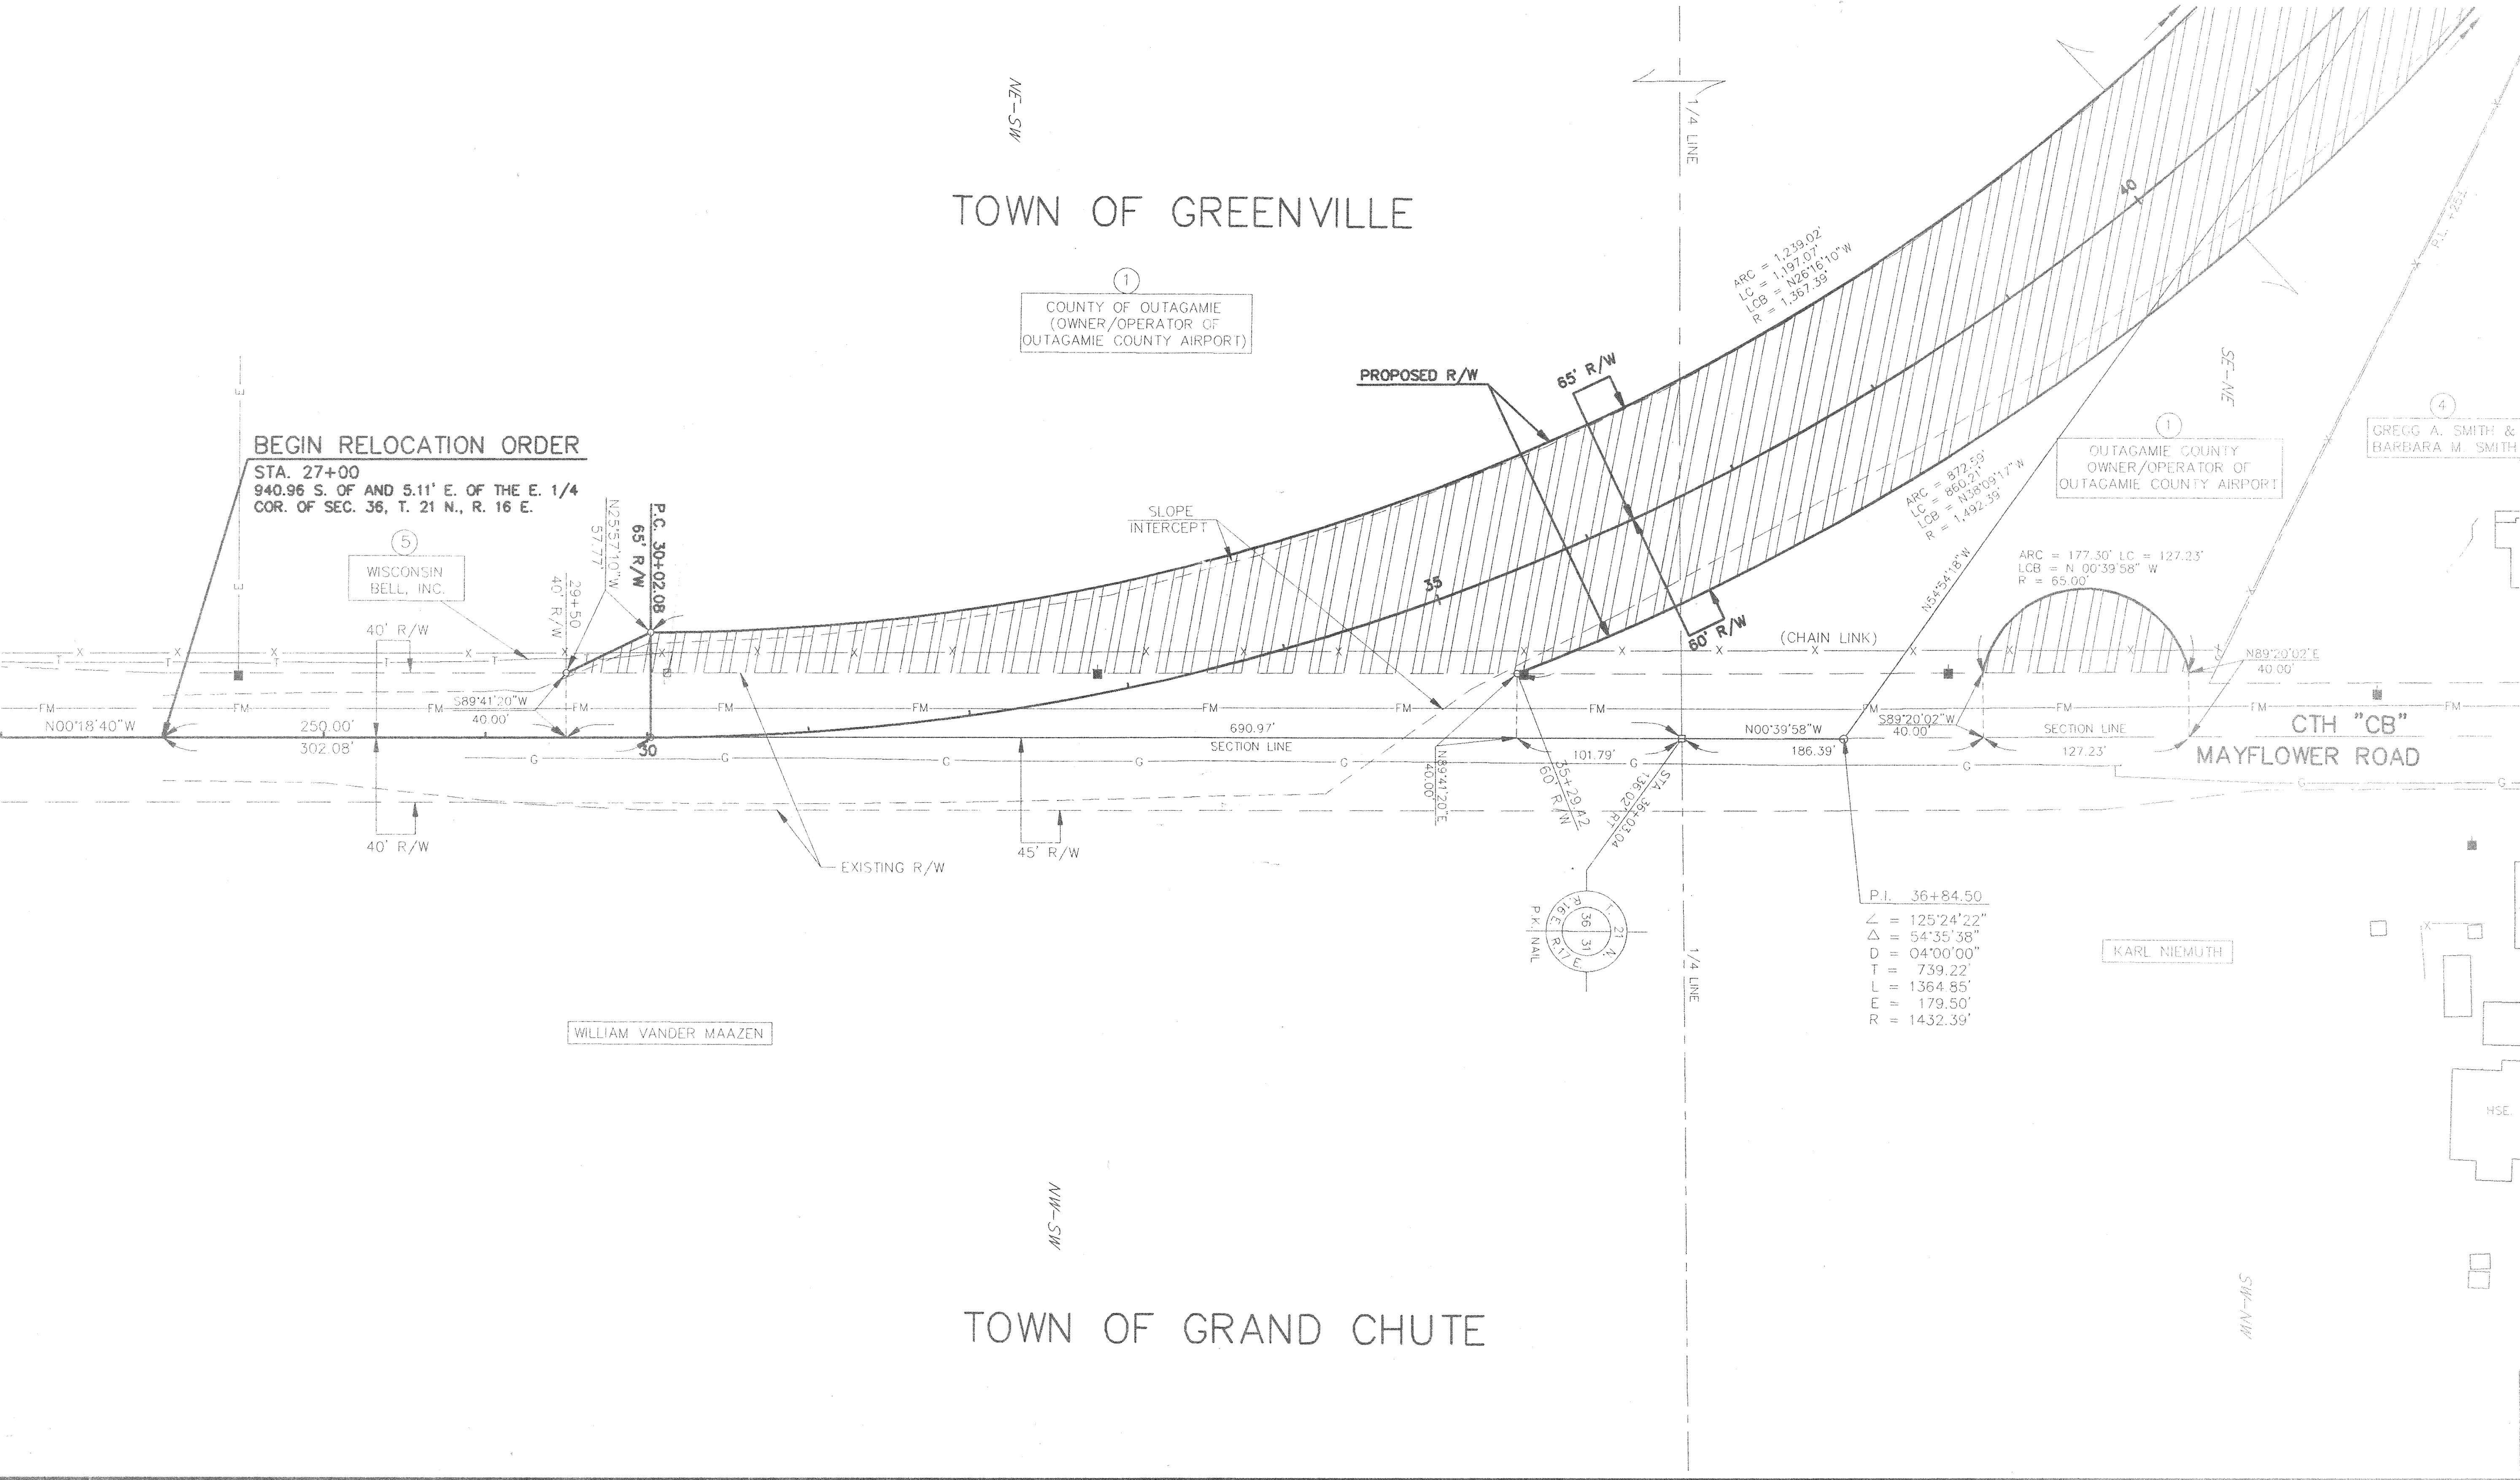

P.I. 36+84.50
 $\angle = 125^{\circ}24'22''$
 $\Delta = 54^{\circ}35'38''$
 $D = 04^{\circ}00'00''$
 $T = 739.22'$
 $L = 1364.85'$
 $E = 179.50'$
 $R = 1432.39'$

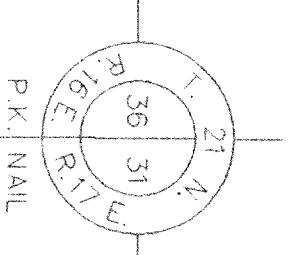

WILLIAM VANDER MAAZEN

KARL NIEMUTH

TOWN OF GRAND CHUTE

REVISION DATE	ROUTE WESTSIDE ART.	COUNTY OUTAGAMIE	DATE	R/W PROJECT NUMBER	SHEET NUMBER
	SCALE, FT. 0 25 50 100 FT.			FEDERAL PROJECT NUMBER	4.3

TOWN OF GREENVILLE

①
COUNTY OF OUTAGAMIE
(OWNER/OPERATOR OF
OUTAGAMIE COUNTY AIRPORT)

P.I. 36+84.50
 $\angle = 125^{\circ}24'22''$
 $\Delta = 54^{\circ}35'38''$
 $D = 04^{\circ}00'00''$
 $T = 739.22'$
 $L = 1364.85'$
 $E = 179.50'$
 $R = 1432.39'$

ARC = 1,239.02'
LCB = 1,197.07'
LCB = N26°16'10"W
R = 1,367.39'

ARC = 872.59'
LCB = 860.21'
LCB = N38°09'17"W
R = 1,492.39'

ARC = 177.50'
LCB = 177.50'
LCB = N89°20'02"E
R = 85.00'

④
GREGG A. SMITH &
BARBARA M. SMITH

②
STEVEN M. ASHLEY
& CYNTHIA M. ASHLEY

①
COUNTY OF OUTAGAMIE
(OWNER/OPERATOR OF
OUTAGAMIE COUNTY AIRPORT)

REVISION DATE	ROUTE	COUNTY	DATE	R/W PROJECT NUMBER	SHEET NUMBER
	WESTSIDE ART.	OUTAGAMIE			4.4
	SCALE, FT.			FEDERAL PROJECT NUMBER	
	0 25 50 100 FT.				

TOWN OF GREENVILLE

①
COUNTY OF OUTAGAMIE
(OWNER/OPERATOR OF
OUTAGAMIE COUNTY AIRPORT)

③
G.E. AND C.E. HOFFMAN COMPANY, INC.
(A DISSOLVED WISCONSIN CORPORATION),
LAND CONTRACT VENDOR
PAUL J. HOFFMAN, LAND CONTRACT VENDEE


4.99 ACRES REMNANT
TO BE ACQUIRED BY OUTAGAMIE COUNTY
UNDER SEPARATE CONVEYANCE


P.I. 68+90.93
 $\angle = 234^{\circ}21'30''$
 $\Delta = 54^{\circ}21'30''$
 $D = 09^{\circ}00'00''$
 $T = 326.89'$
 $L = 603.98'$
 $E = 79.02'$
 $R = 636.62'$

ARC = 365.64'
LCB = 361.45'
LCB = N39°52'06"W
R = 696.62'


ARC = 520.17'
LCB = 502.41'
LCB = N28°50'08"W
R = 571.62'


③
G.E. AND C.E. HOFFMAN COMPANY, INC.
(A DISSOLVED WISCONSIN CORPORATION)
LAND CONTRACT VENDOR
PAUL J. HOFFMAN, LAND CONTRACT VENDEE

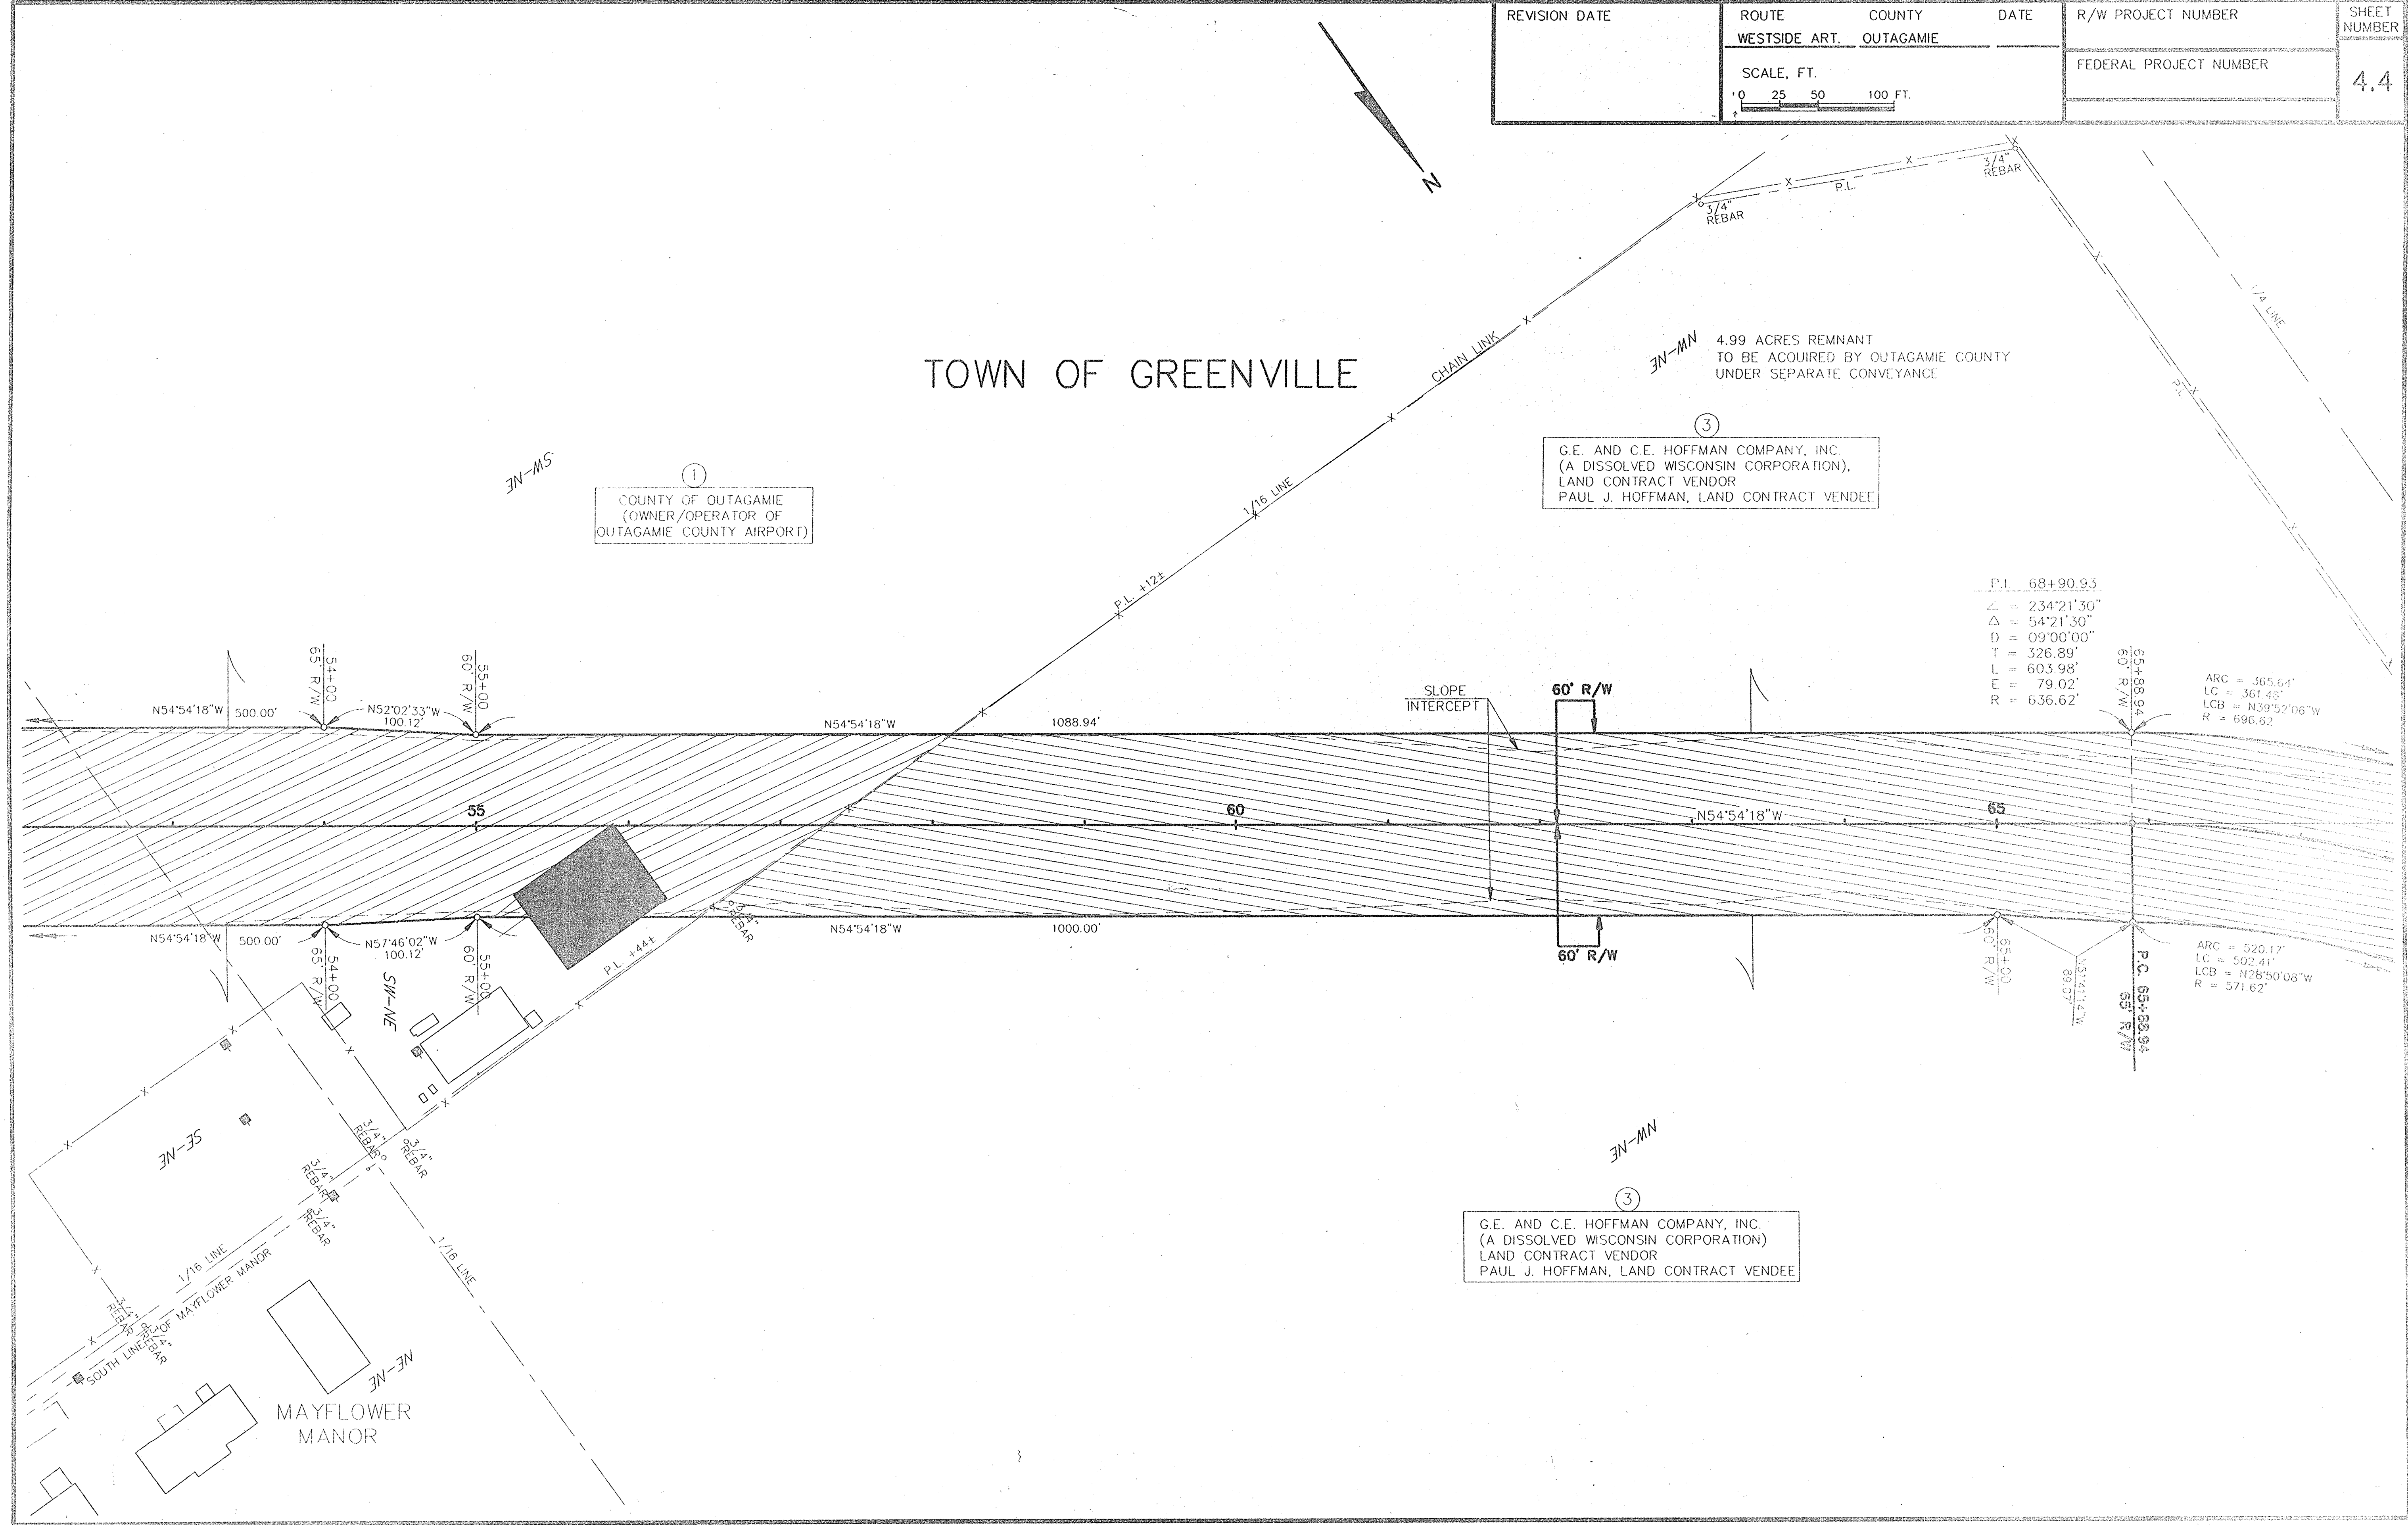

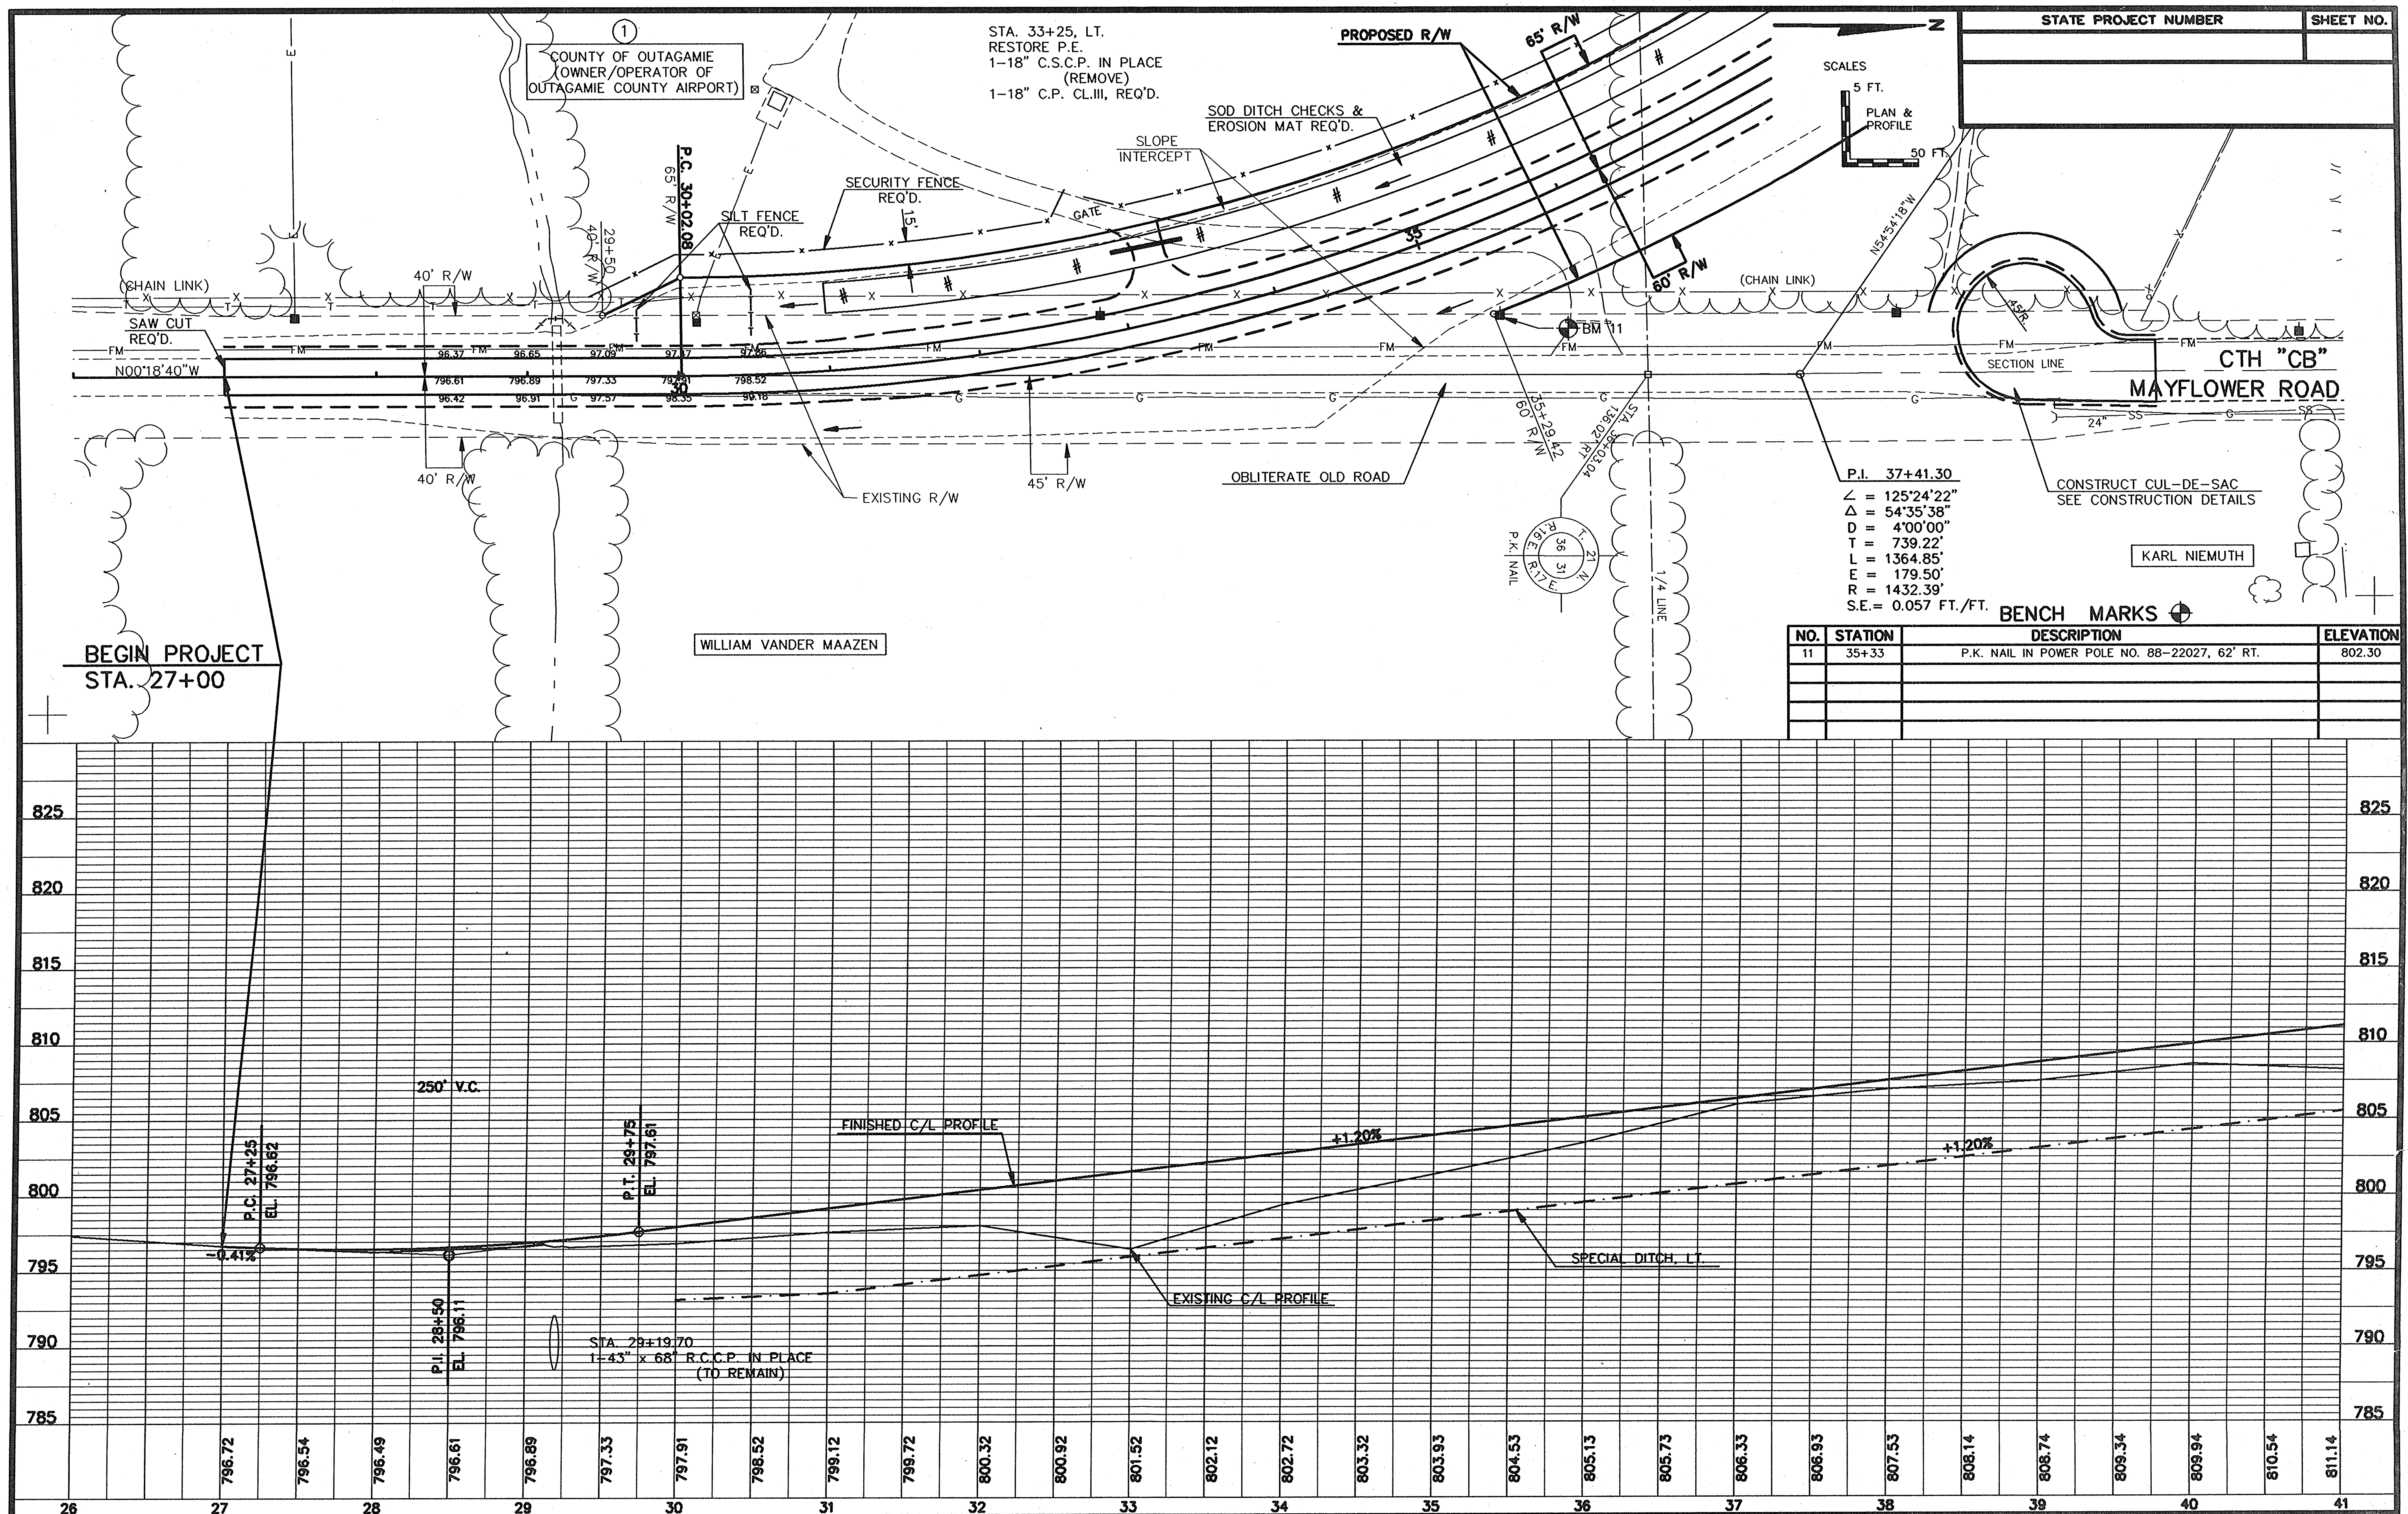

sheet missing from scanned copy

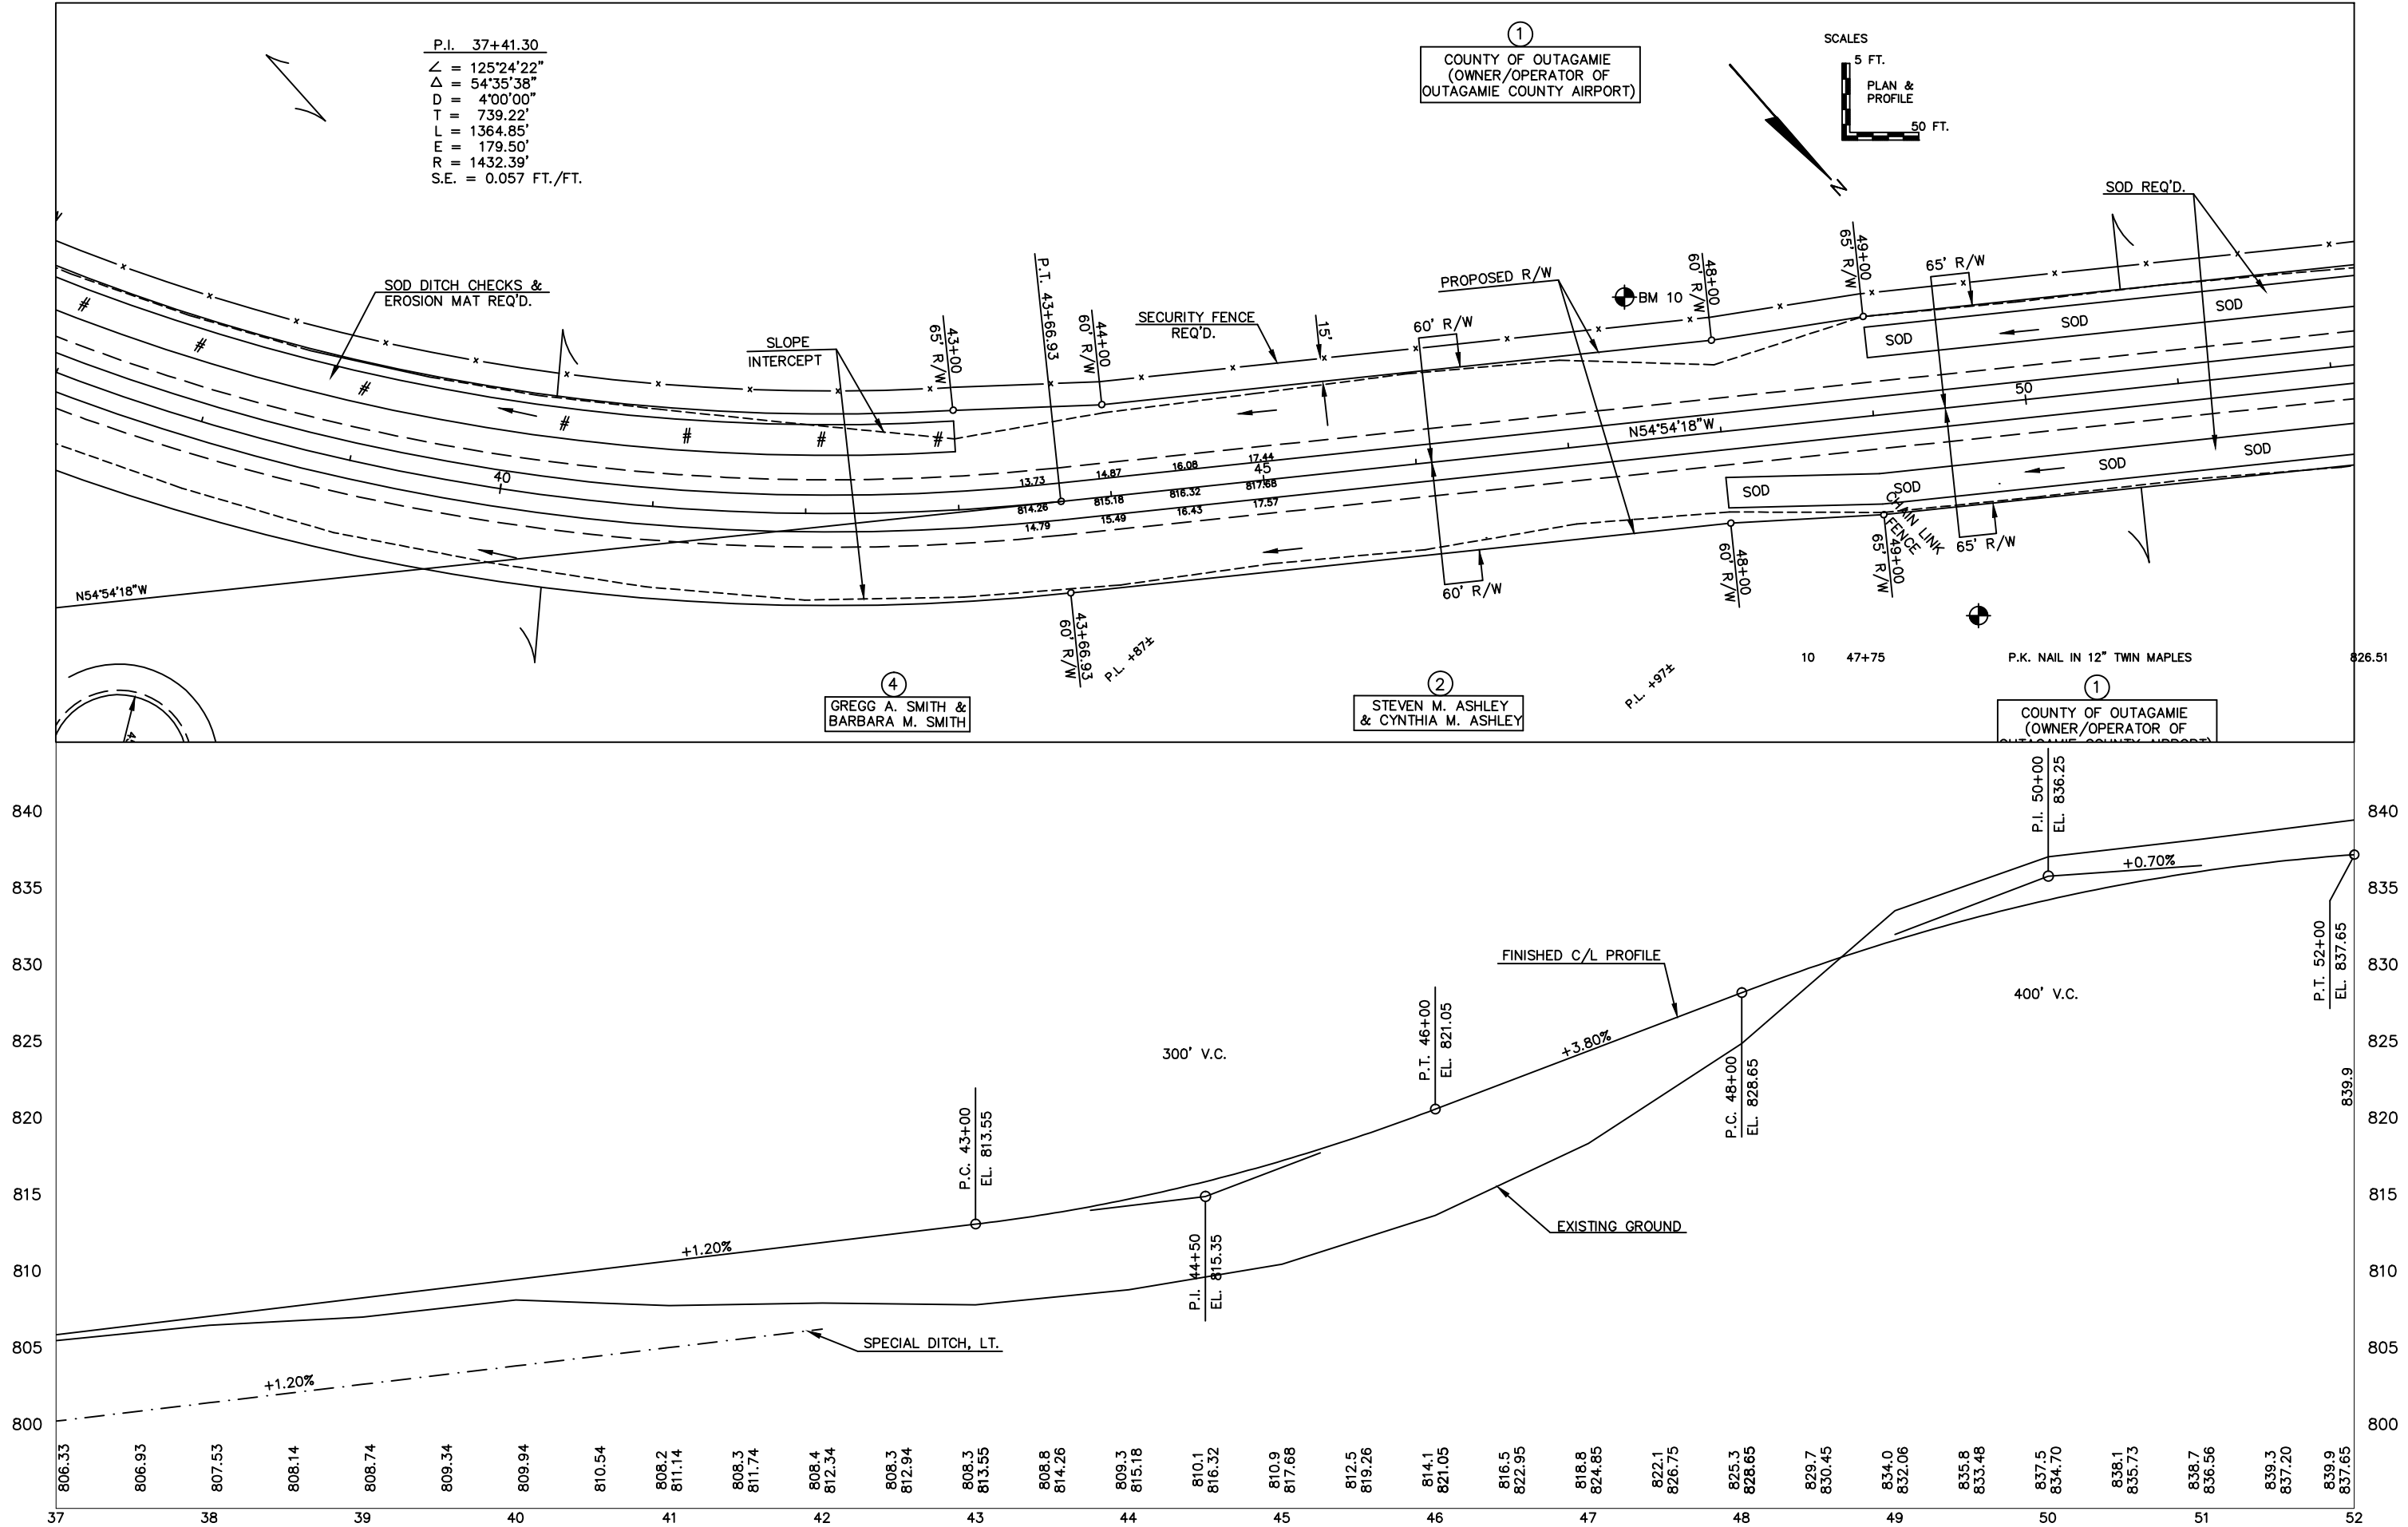


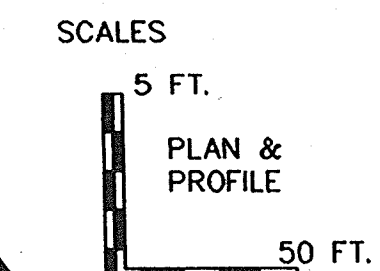

①
COUNTY OF OUTAGAMIE
(OWNER/OPERATOR OF
OUTAGAMIE COUNTY AIRPORT)


③
G.E. AND C.E. HOFFMAN COMPANY, INC.
(A DISSOLVED WISCONSIN CORPORATION),
LAND CONTRACT VENDOR
PAUL J. HOFFMAN, LAND CONTRACT VENDEE



P.I. 69+15.83
 $\angle = 234^{\circ}21'30''$
 $\Delta = 54^{\circ}21'30''$
 $D = 9^{\circ}00'00''$
 $T = 326.89'$
 $L = 603.98'$
 $E = 79.02'$
 $R = 636.62'$
 $S.E. = 0.059 \text{ FT./FT.}$

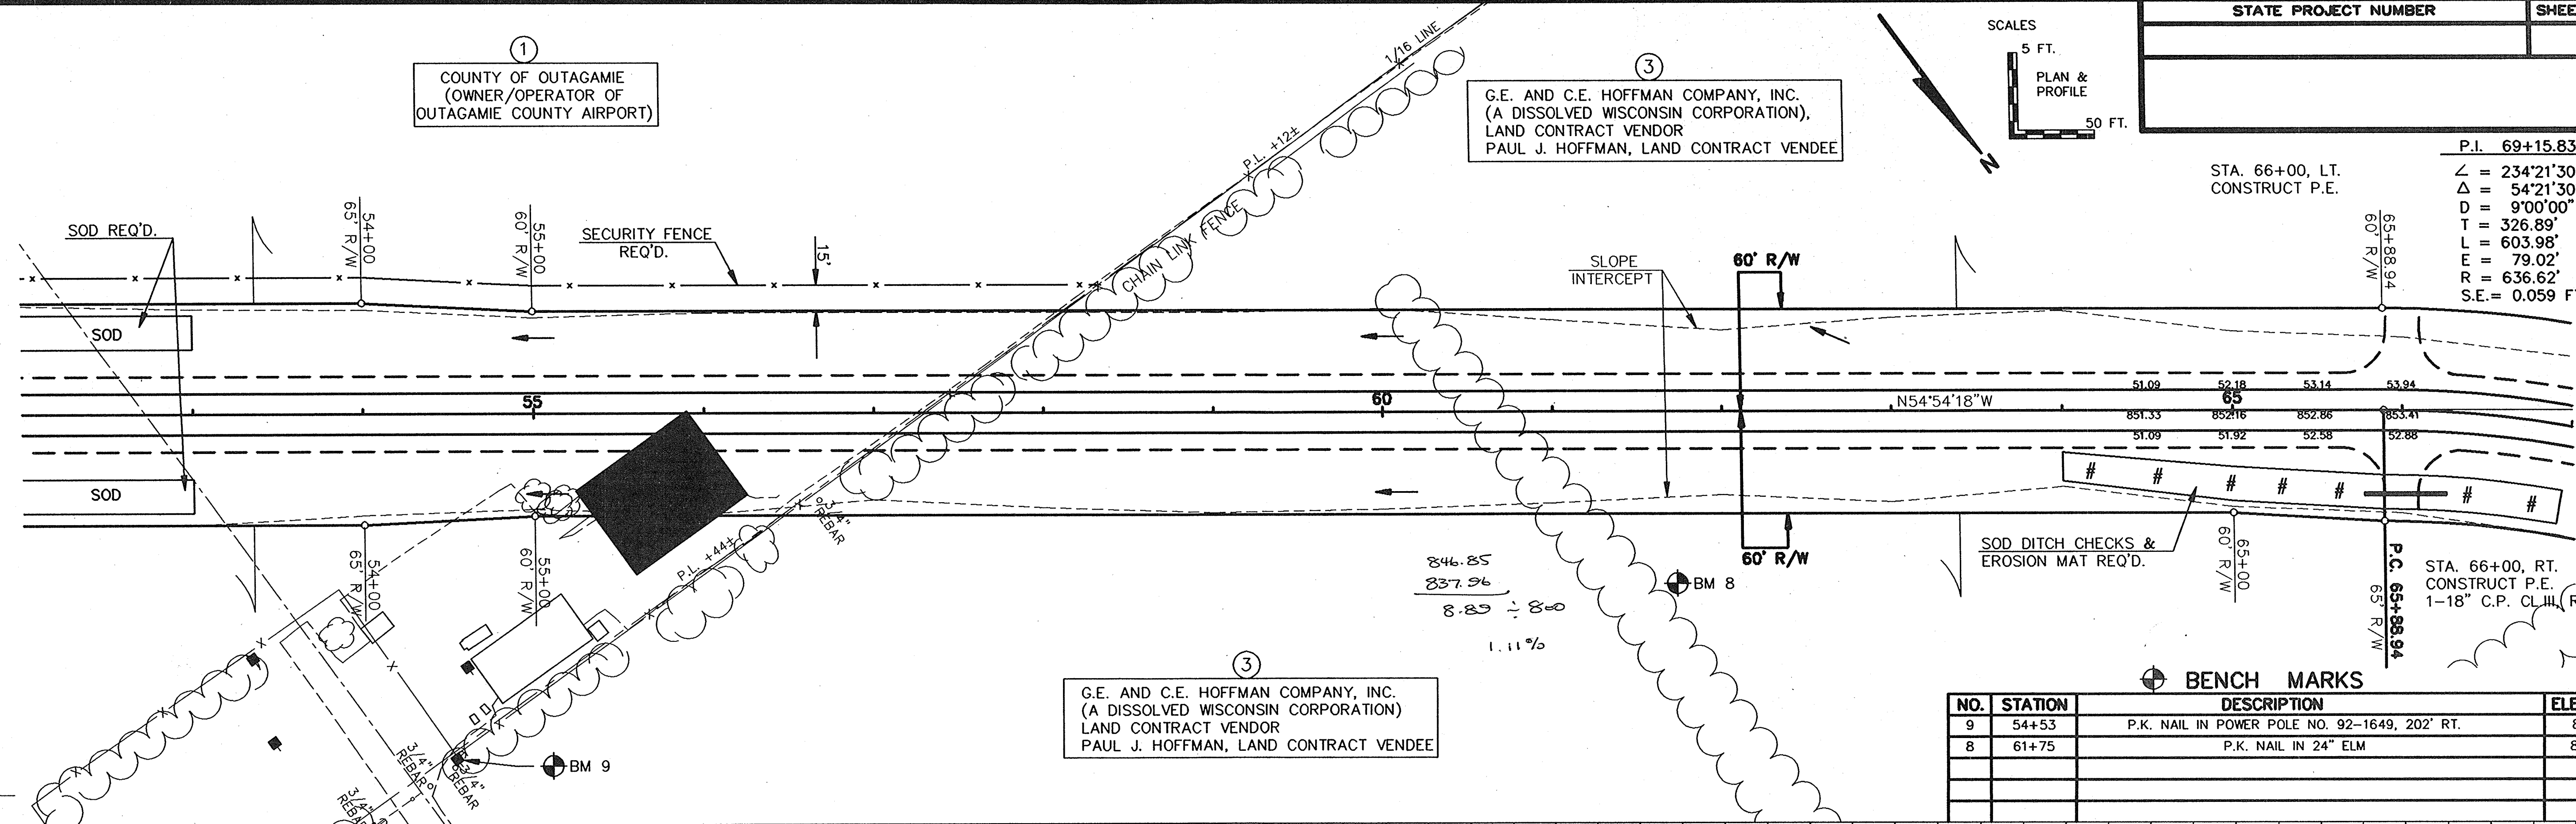


③
G.E. AND C.E. HOFFMAN COMPANY, INC.
(A DISSOLVED WISCONSIN CORPORATION)
LAND CONTRACT VENDOR
PAUL J. HOFFMAN, LAND CONTRACT VENDEE

NO.	STATION	DESCRIPTION	ELEVATION
9	54+53	P.K. NAIL IN POWER POLE NO. 92-1649, 202' RT.	838.01
8	61+75	P.K. NAIL IN 24" ELM	843.53

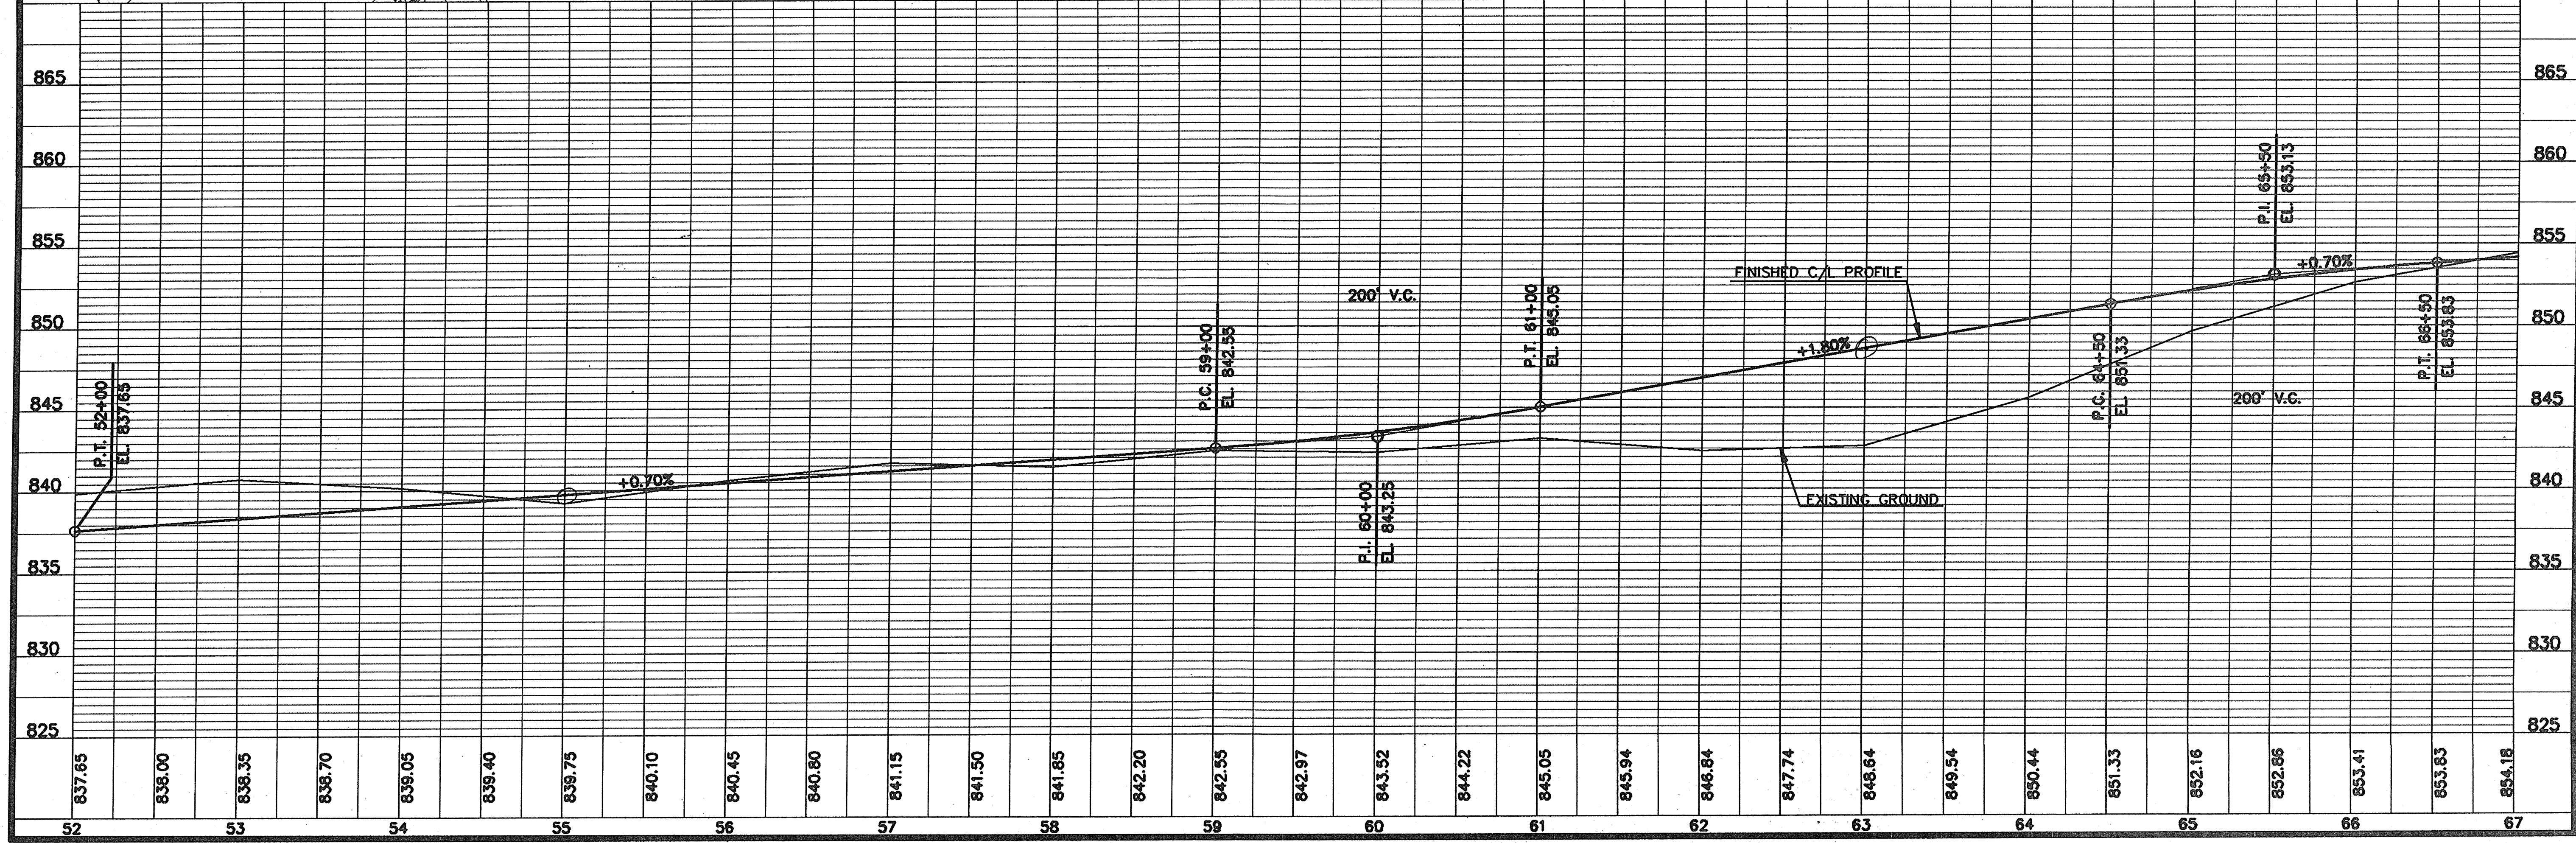


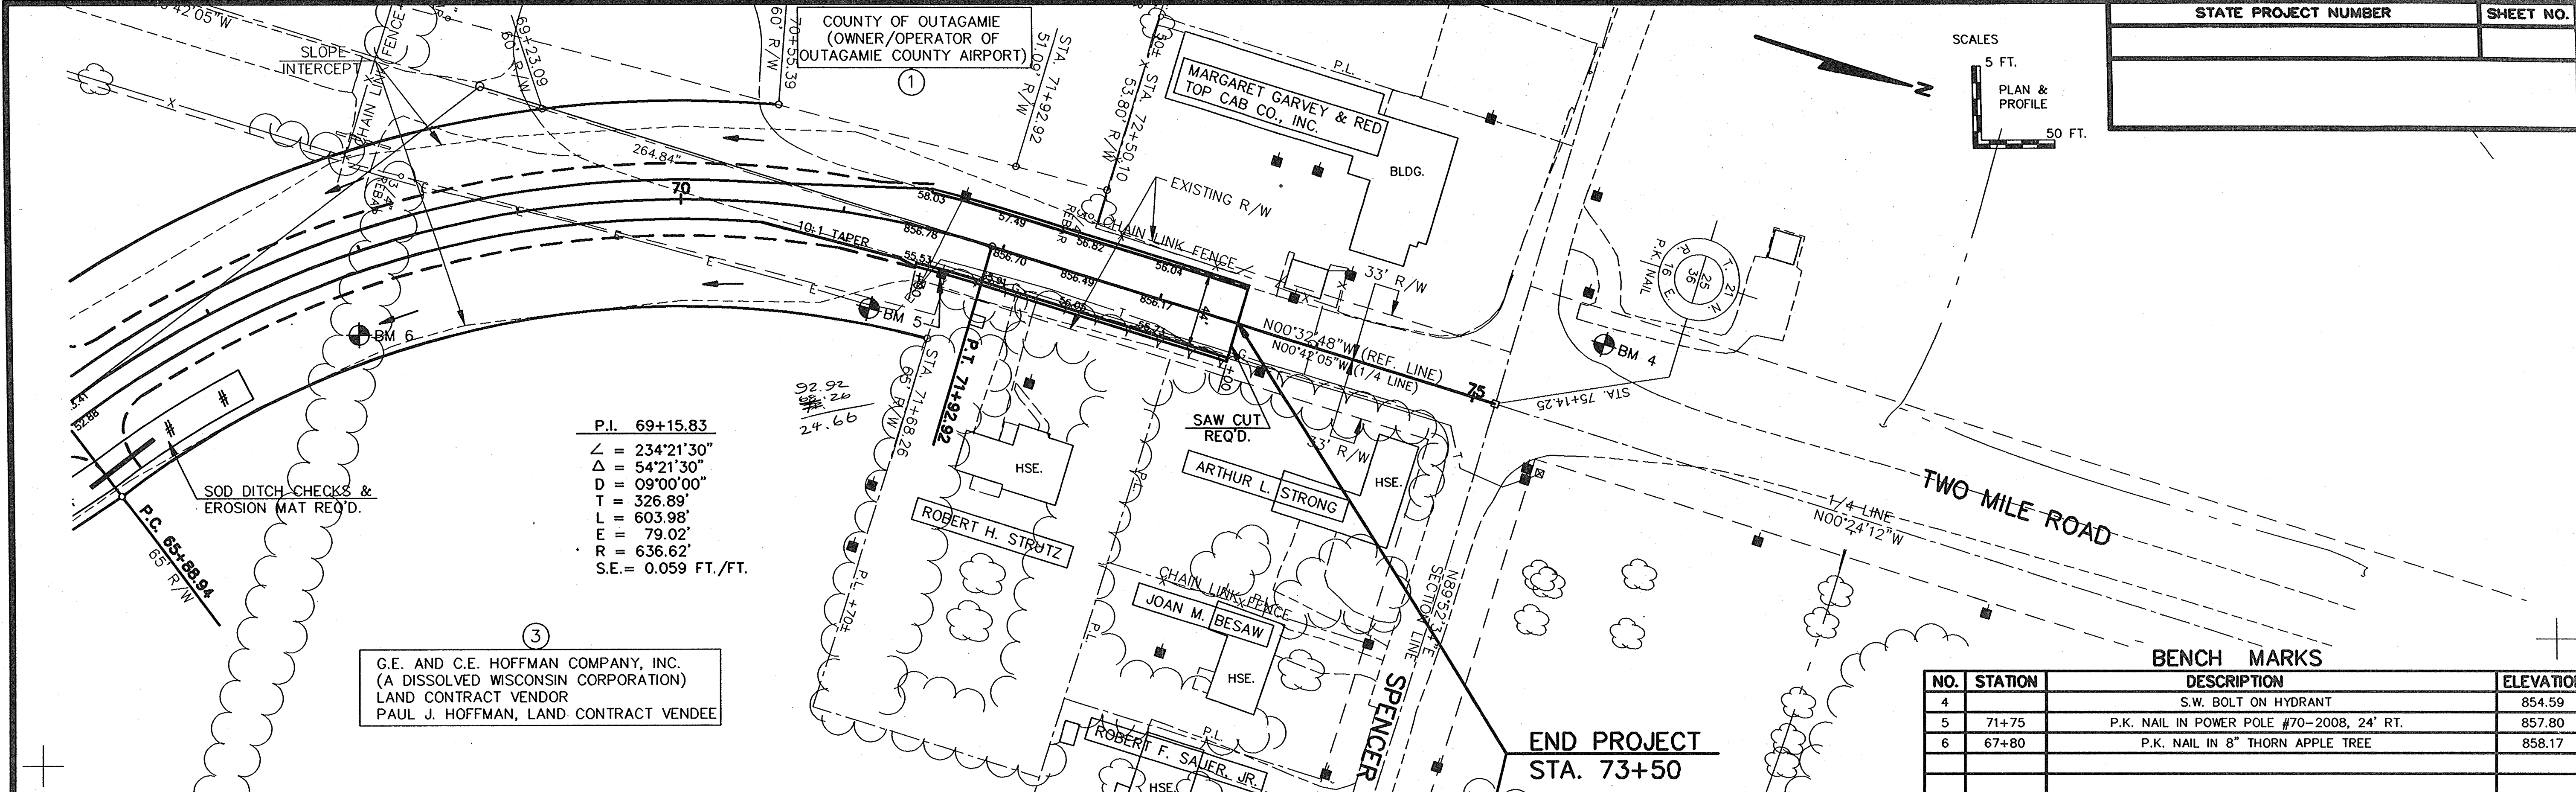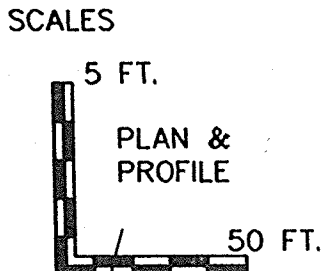


STATE PROJECT NUMBER	SHEET NO.

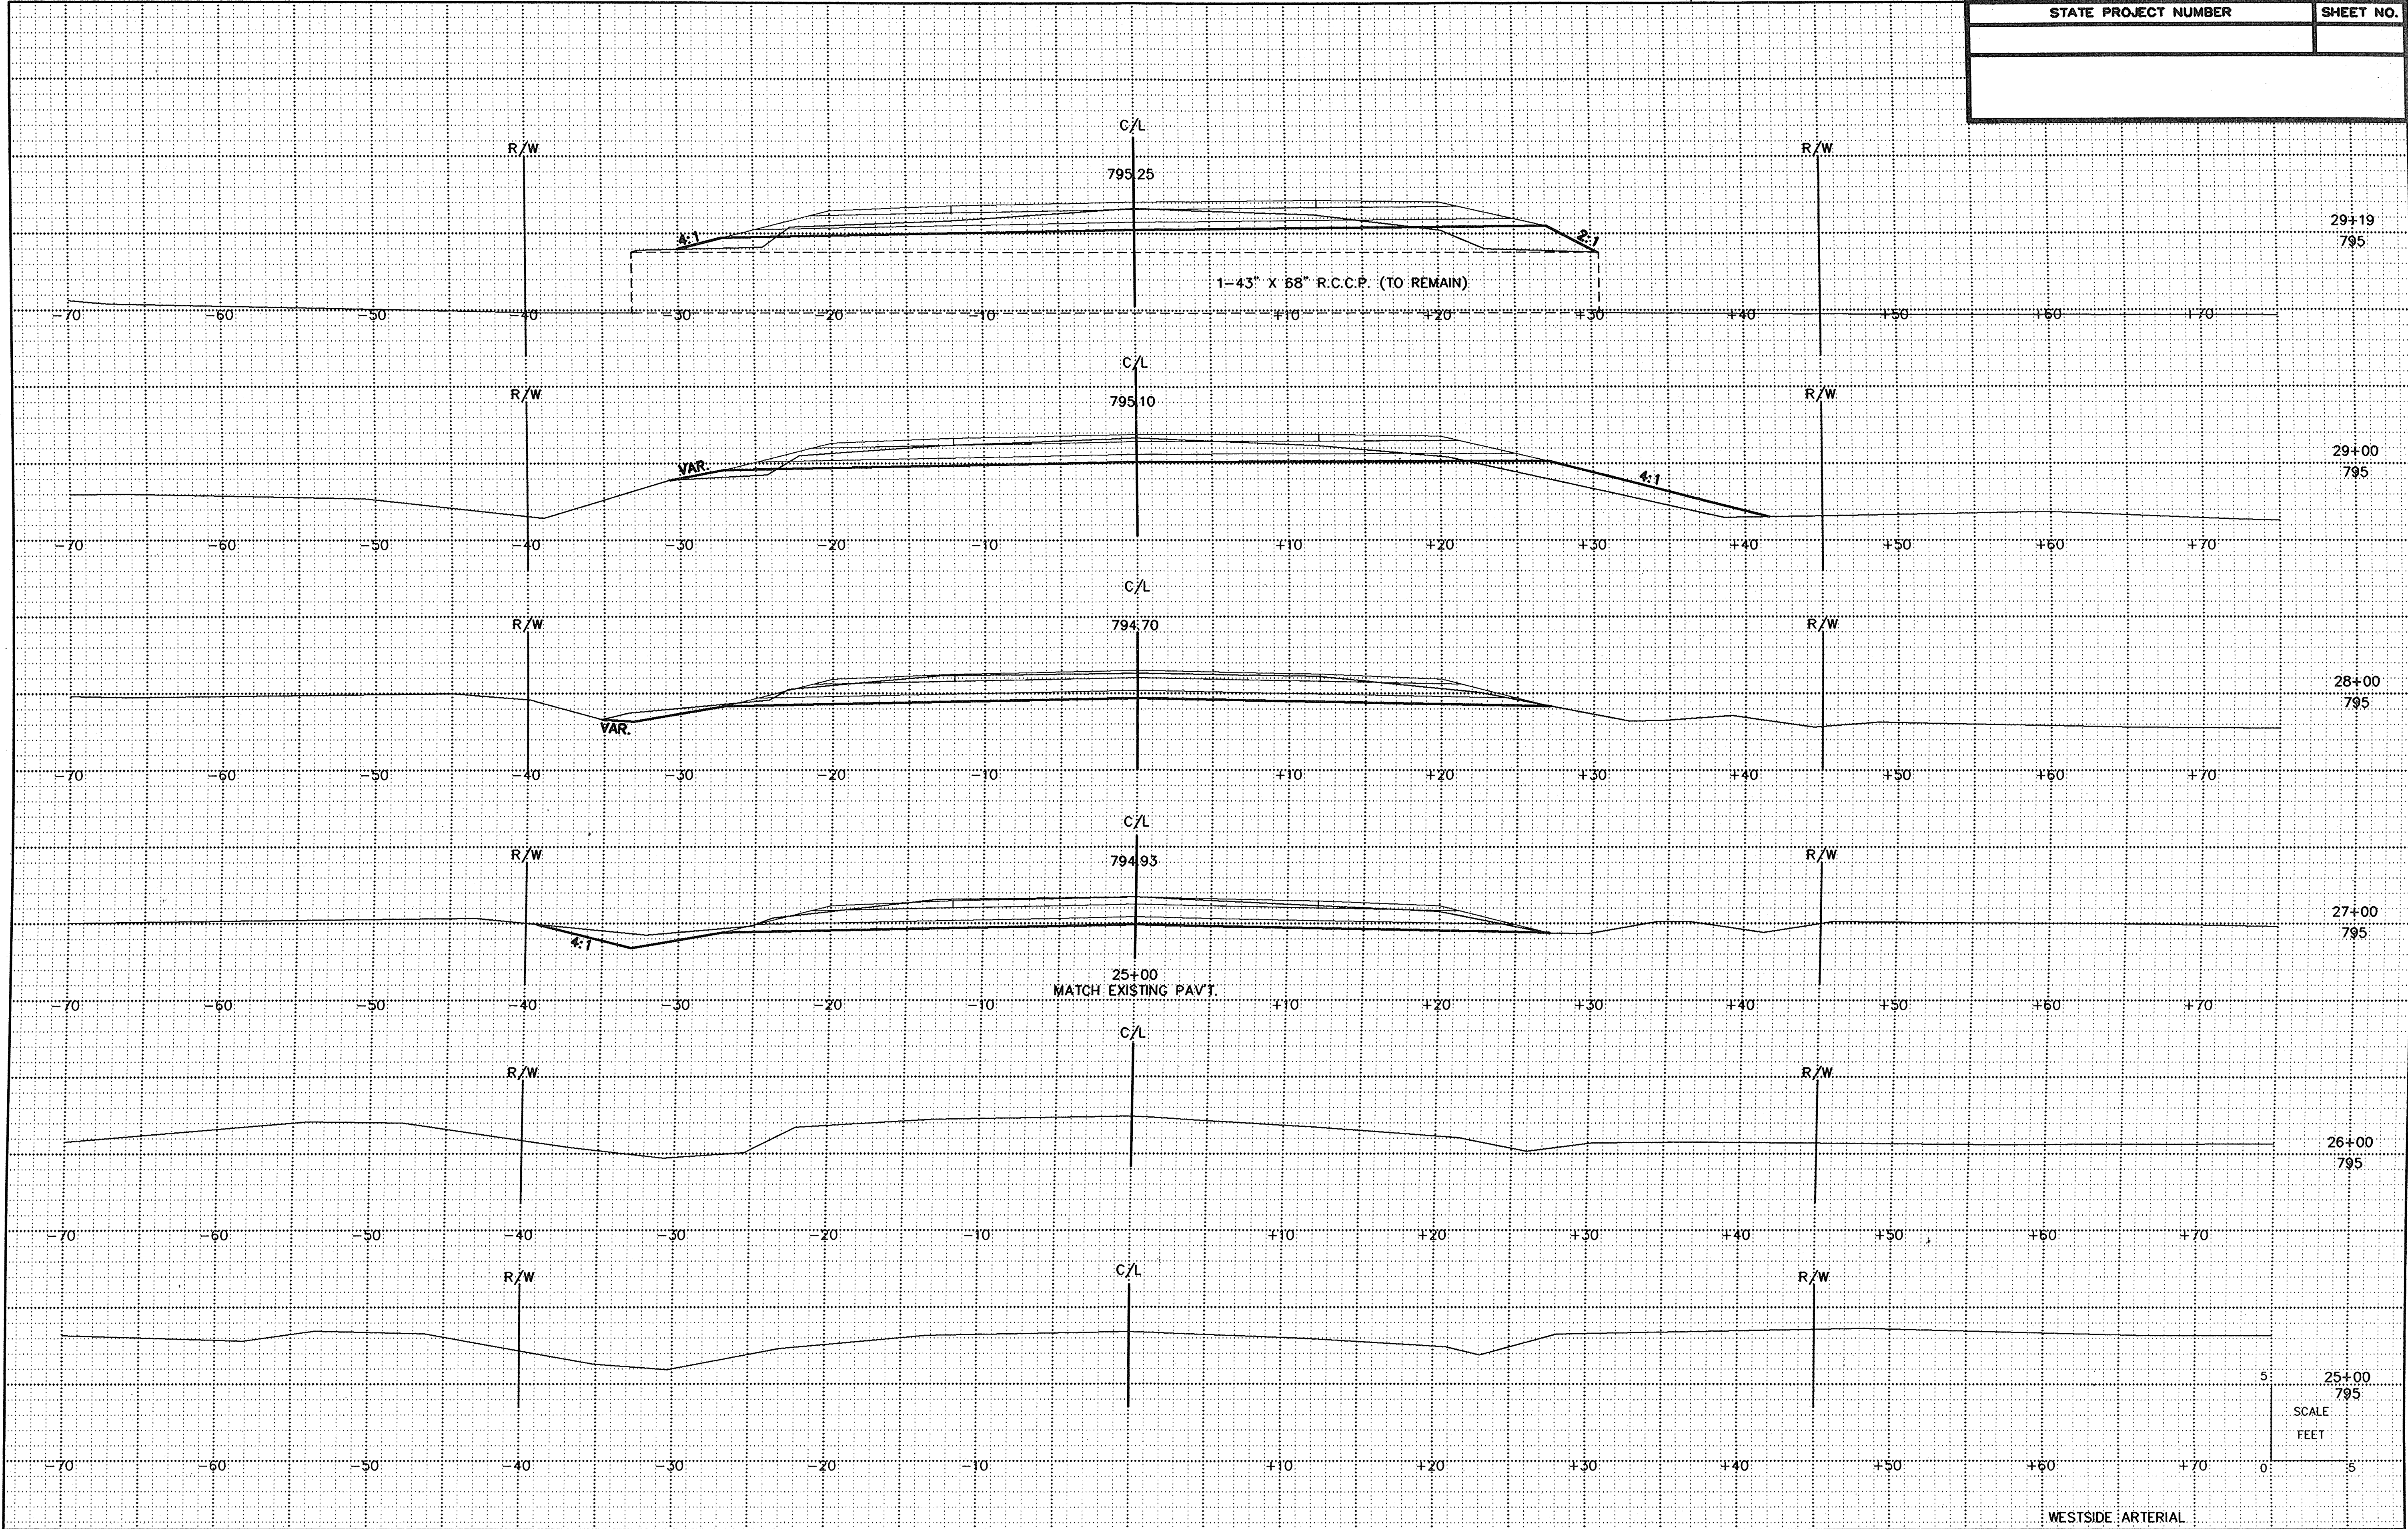


WESTSIDE ARTERIAL

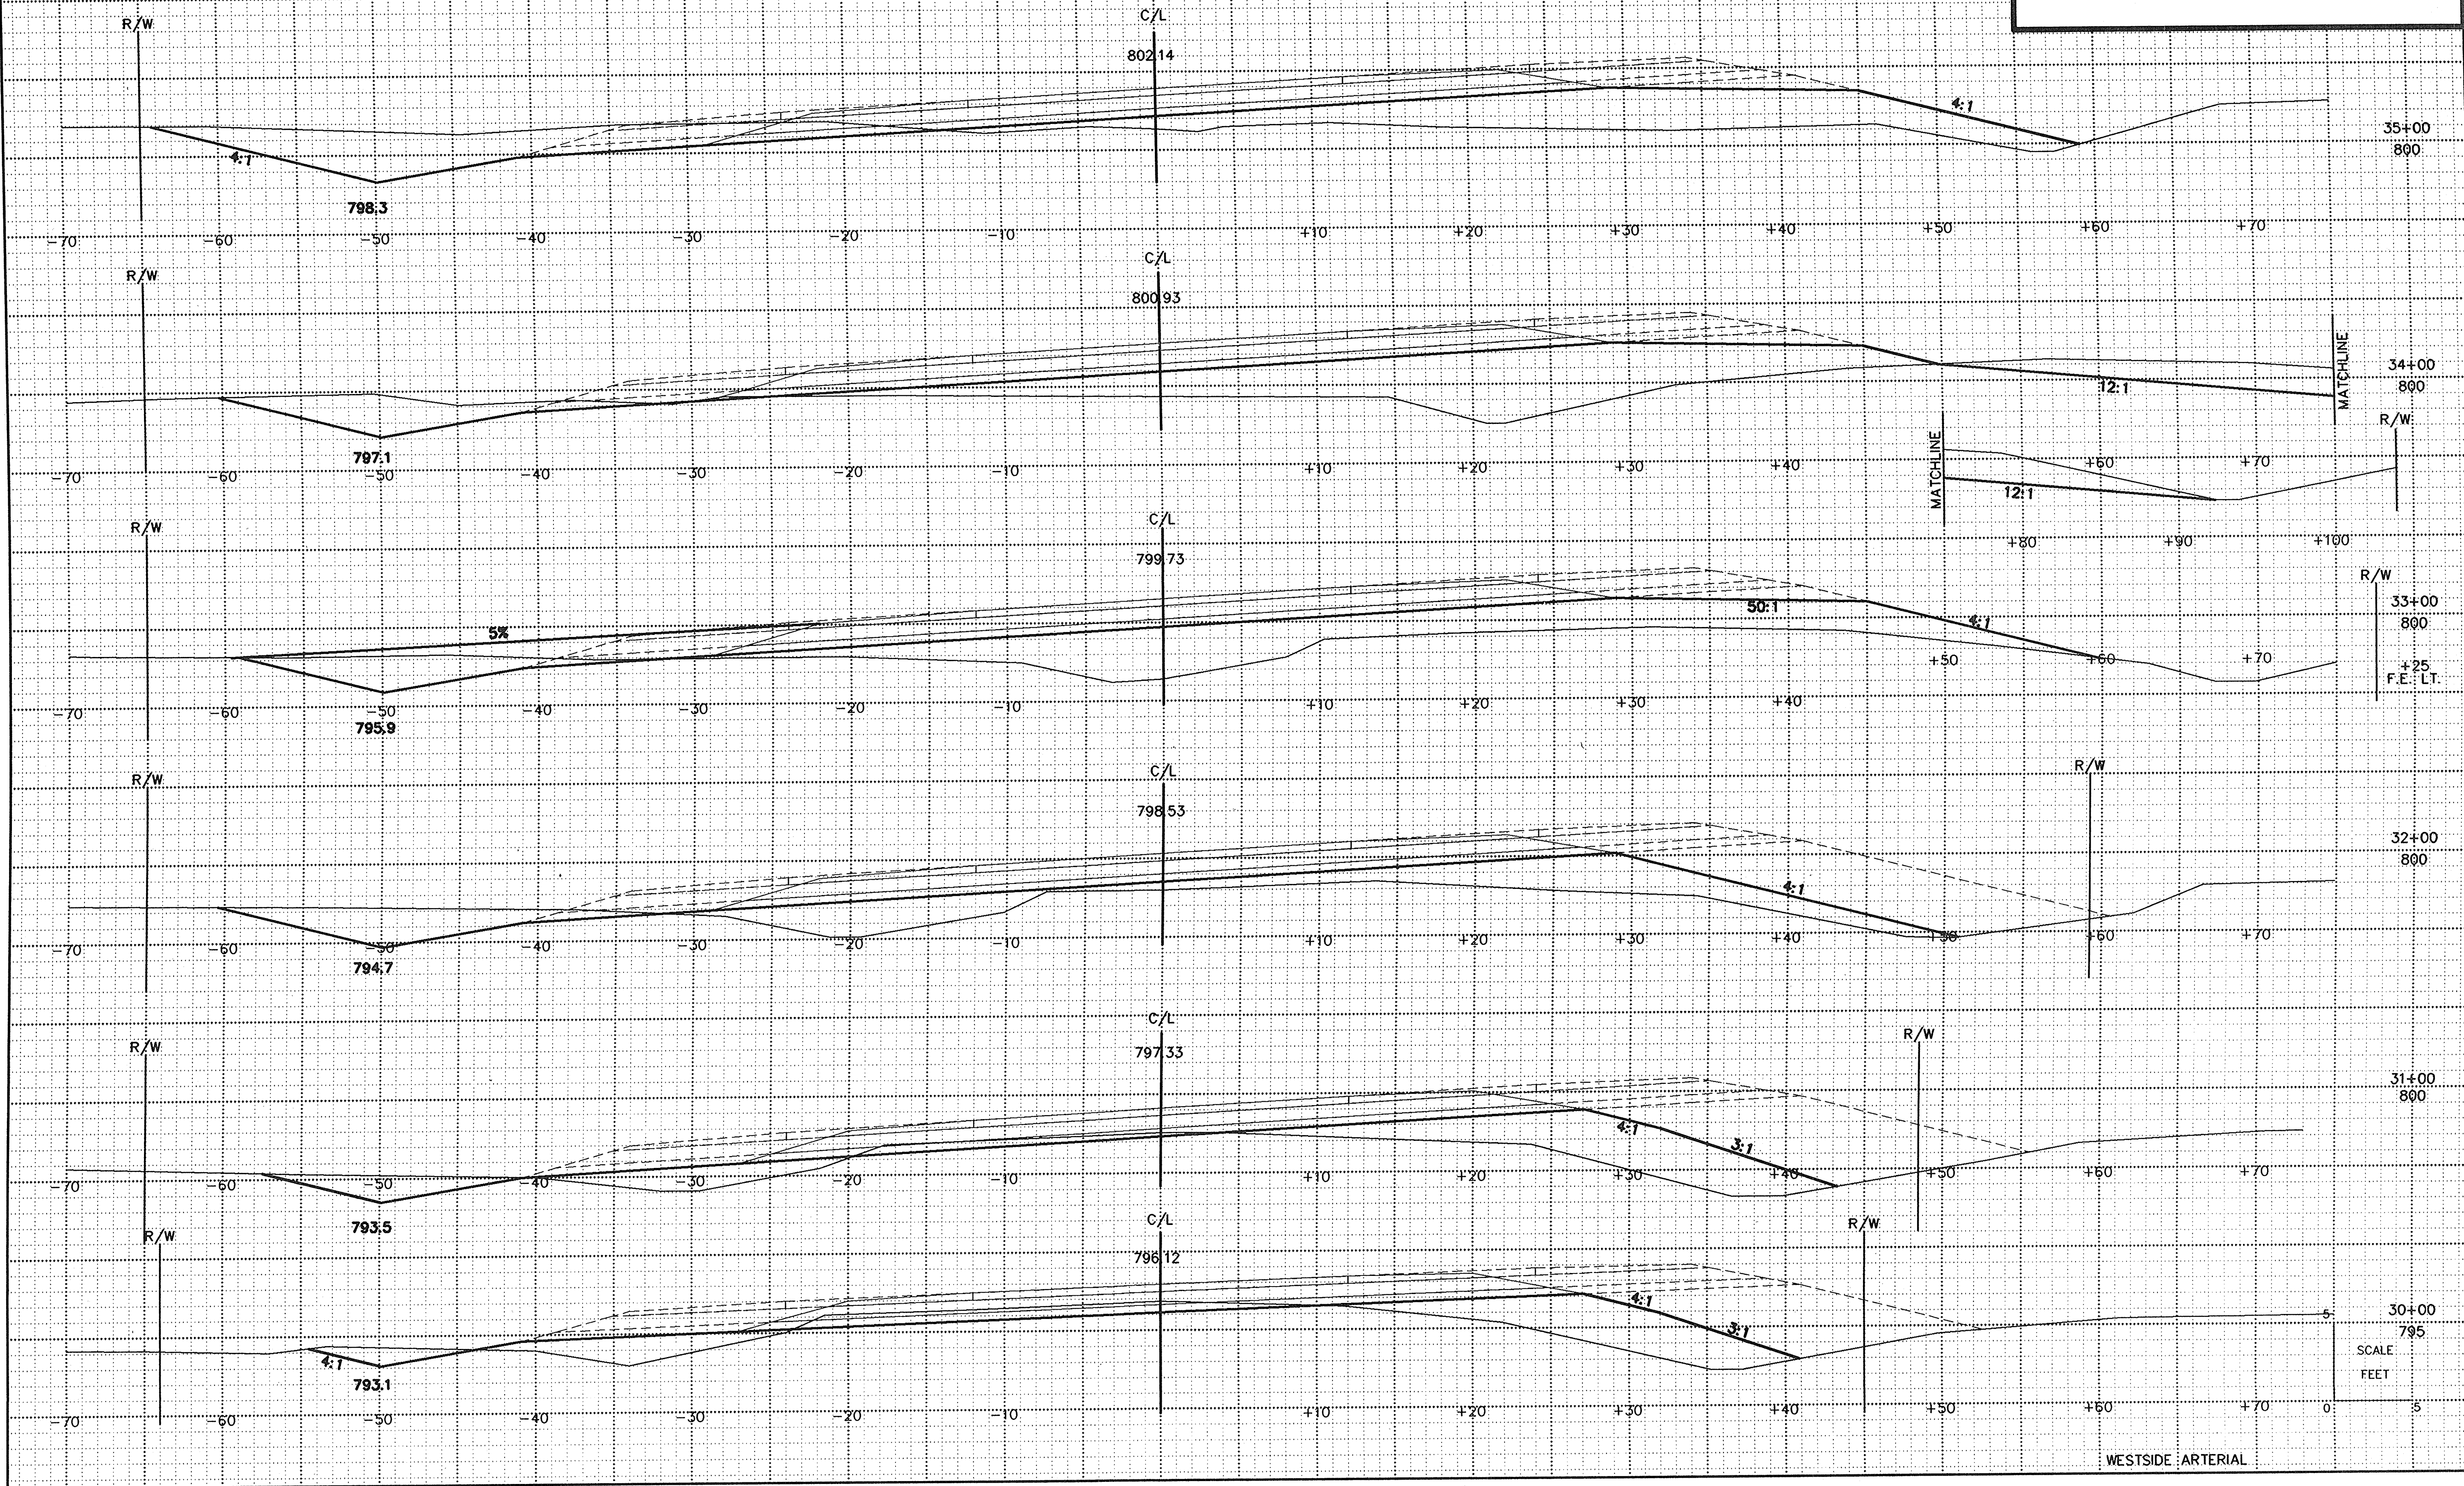

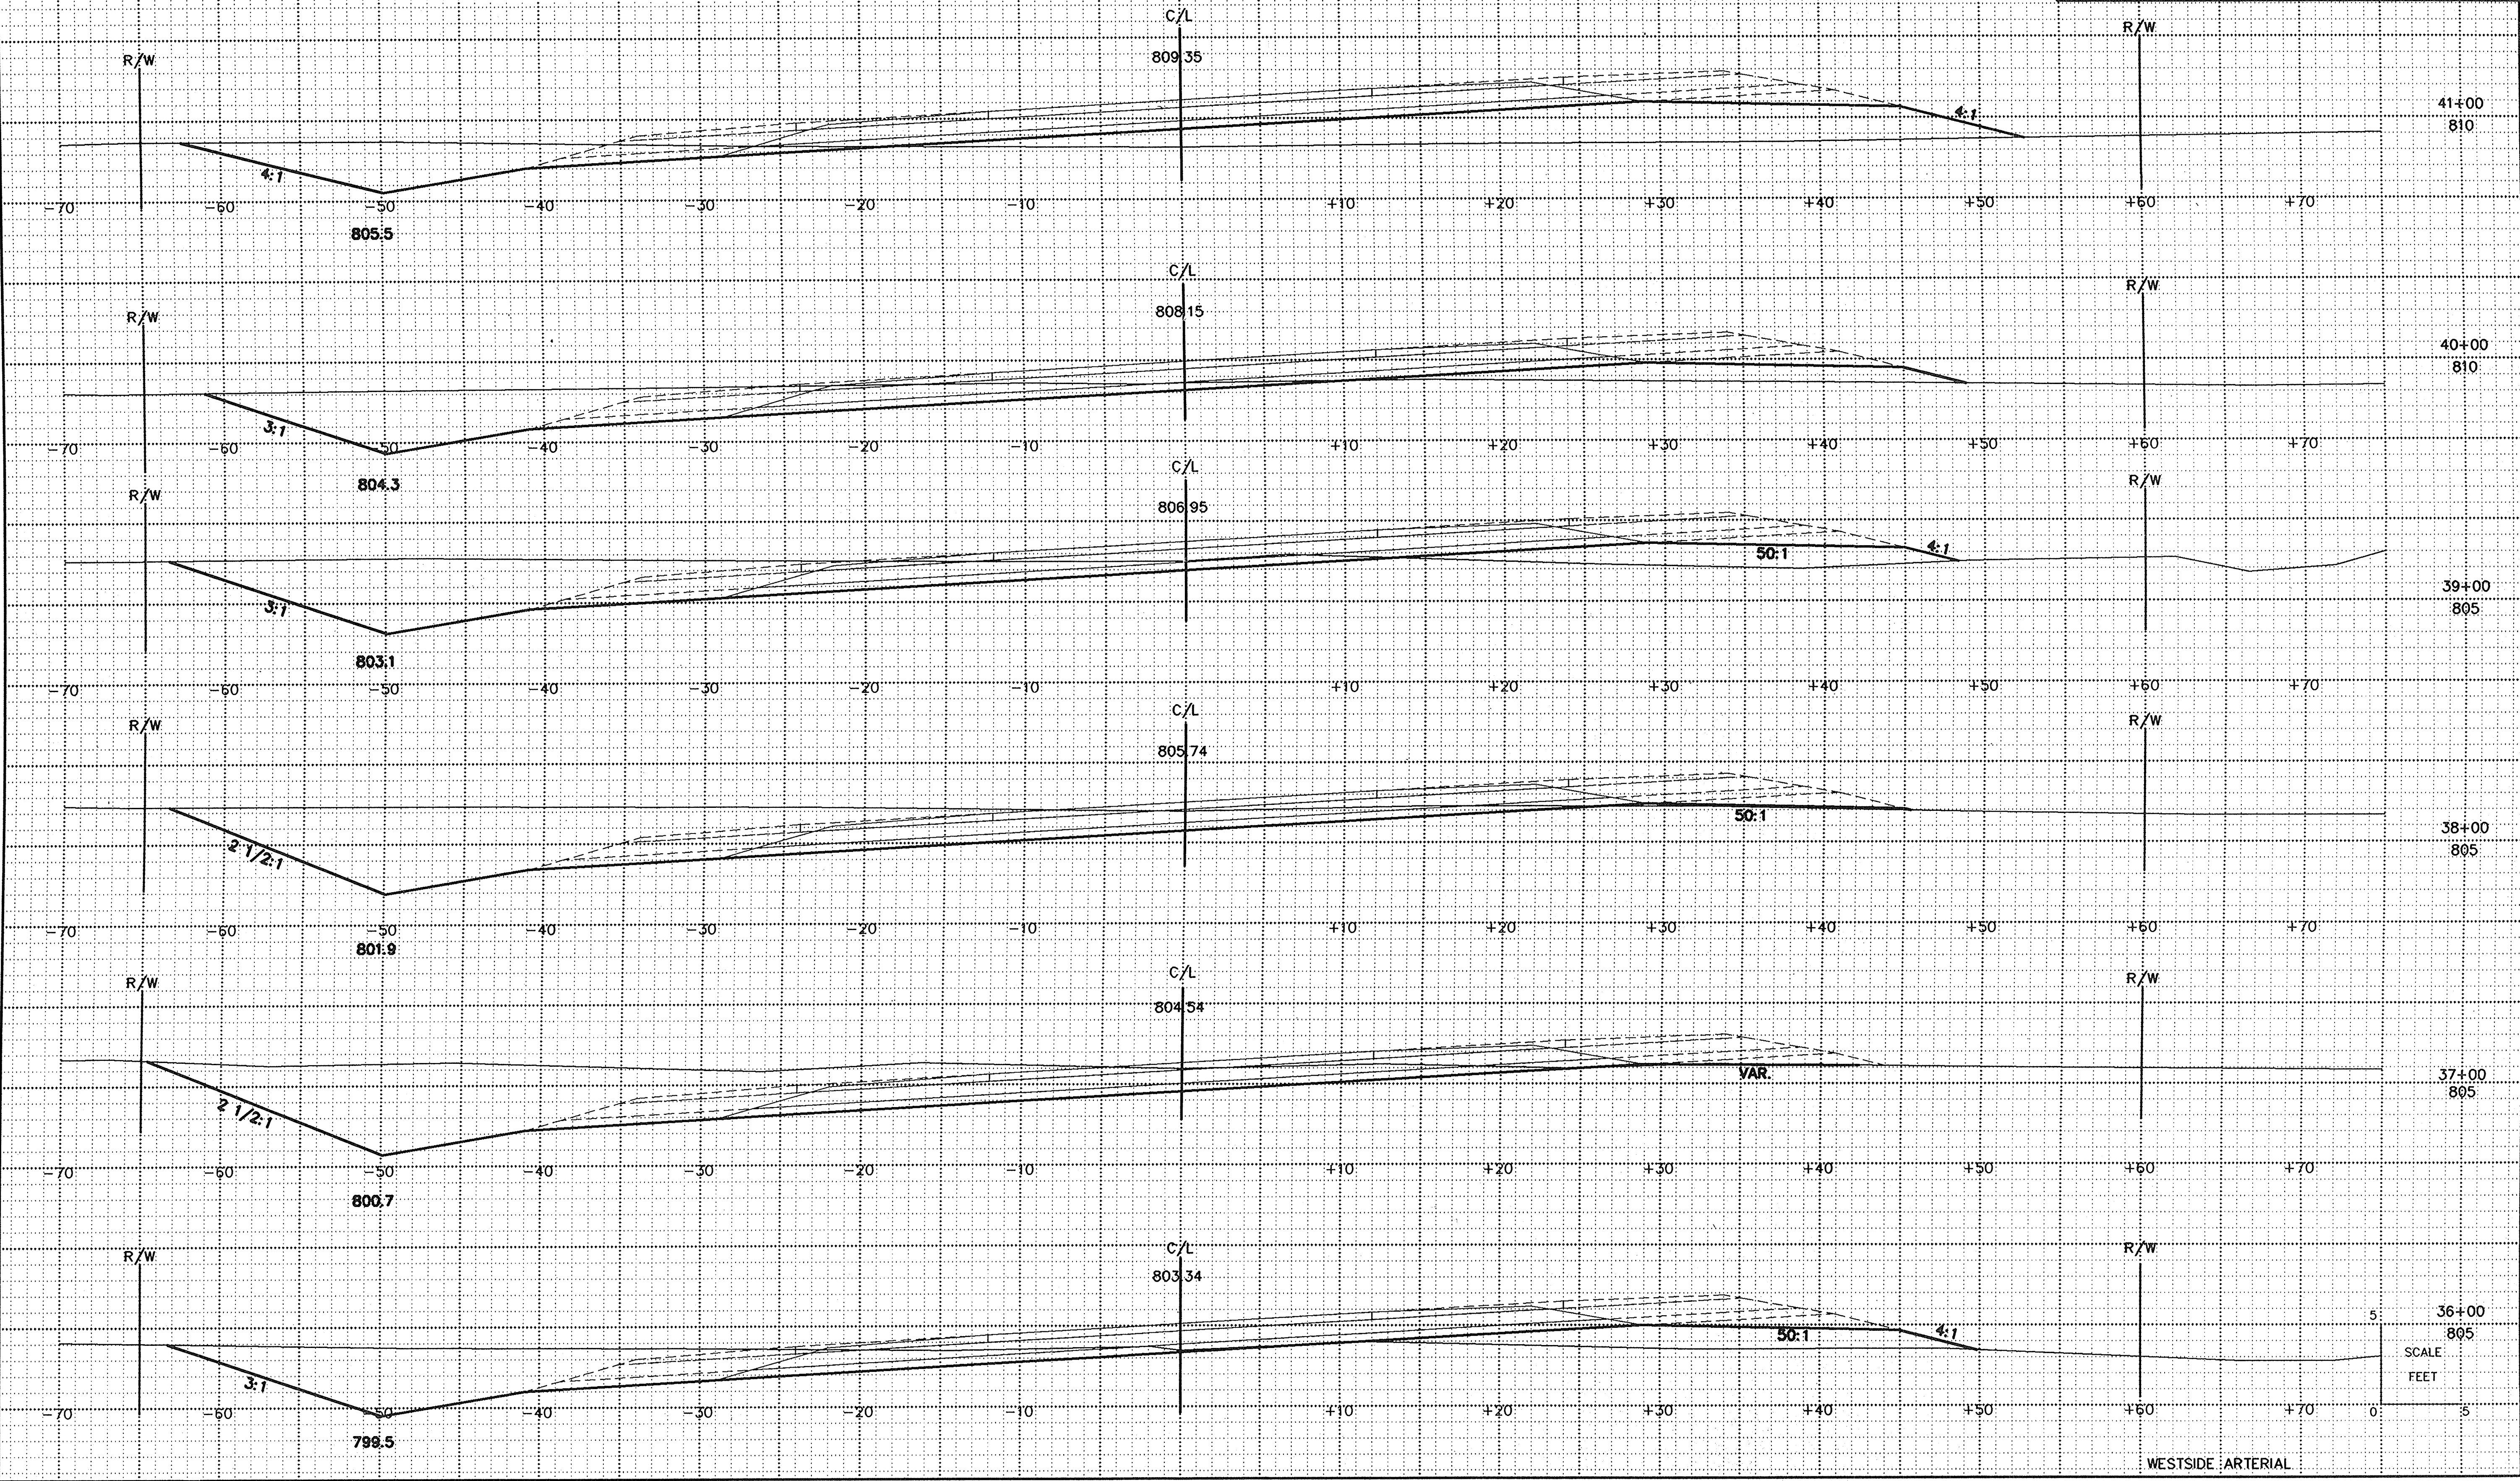



STATE PROJECT NUMBER	SHEET NO.

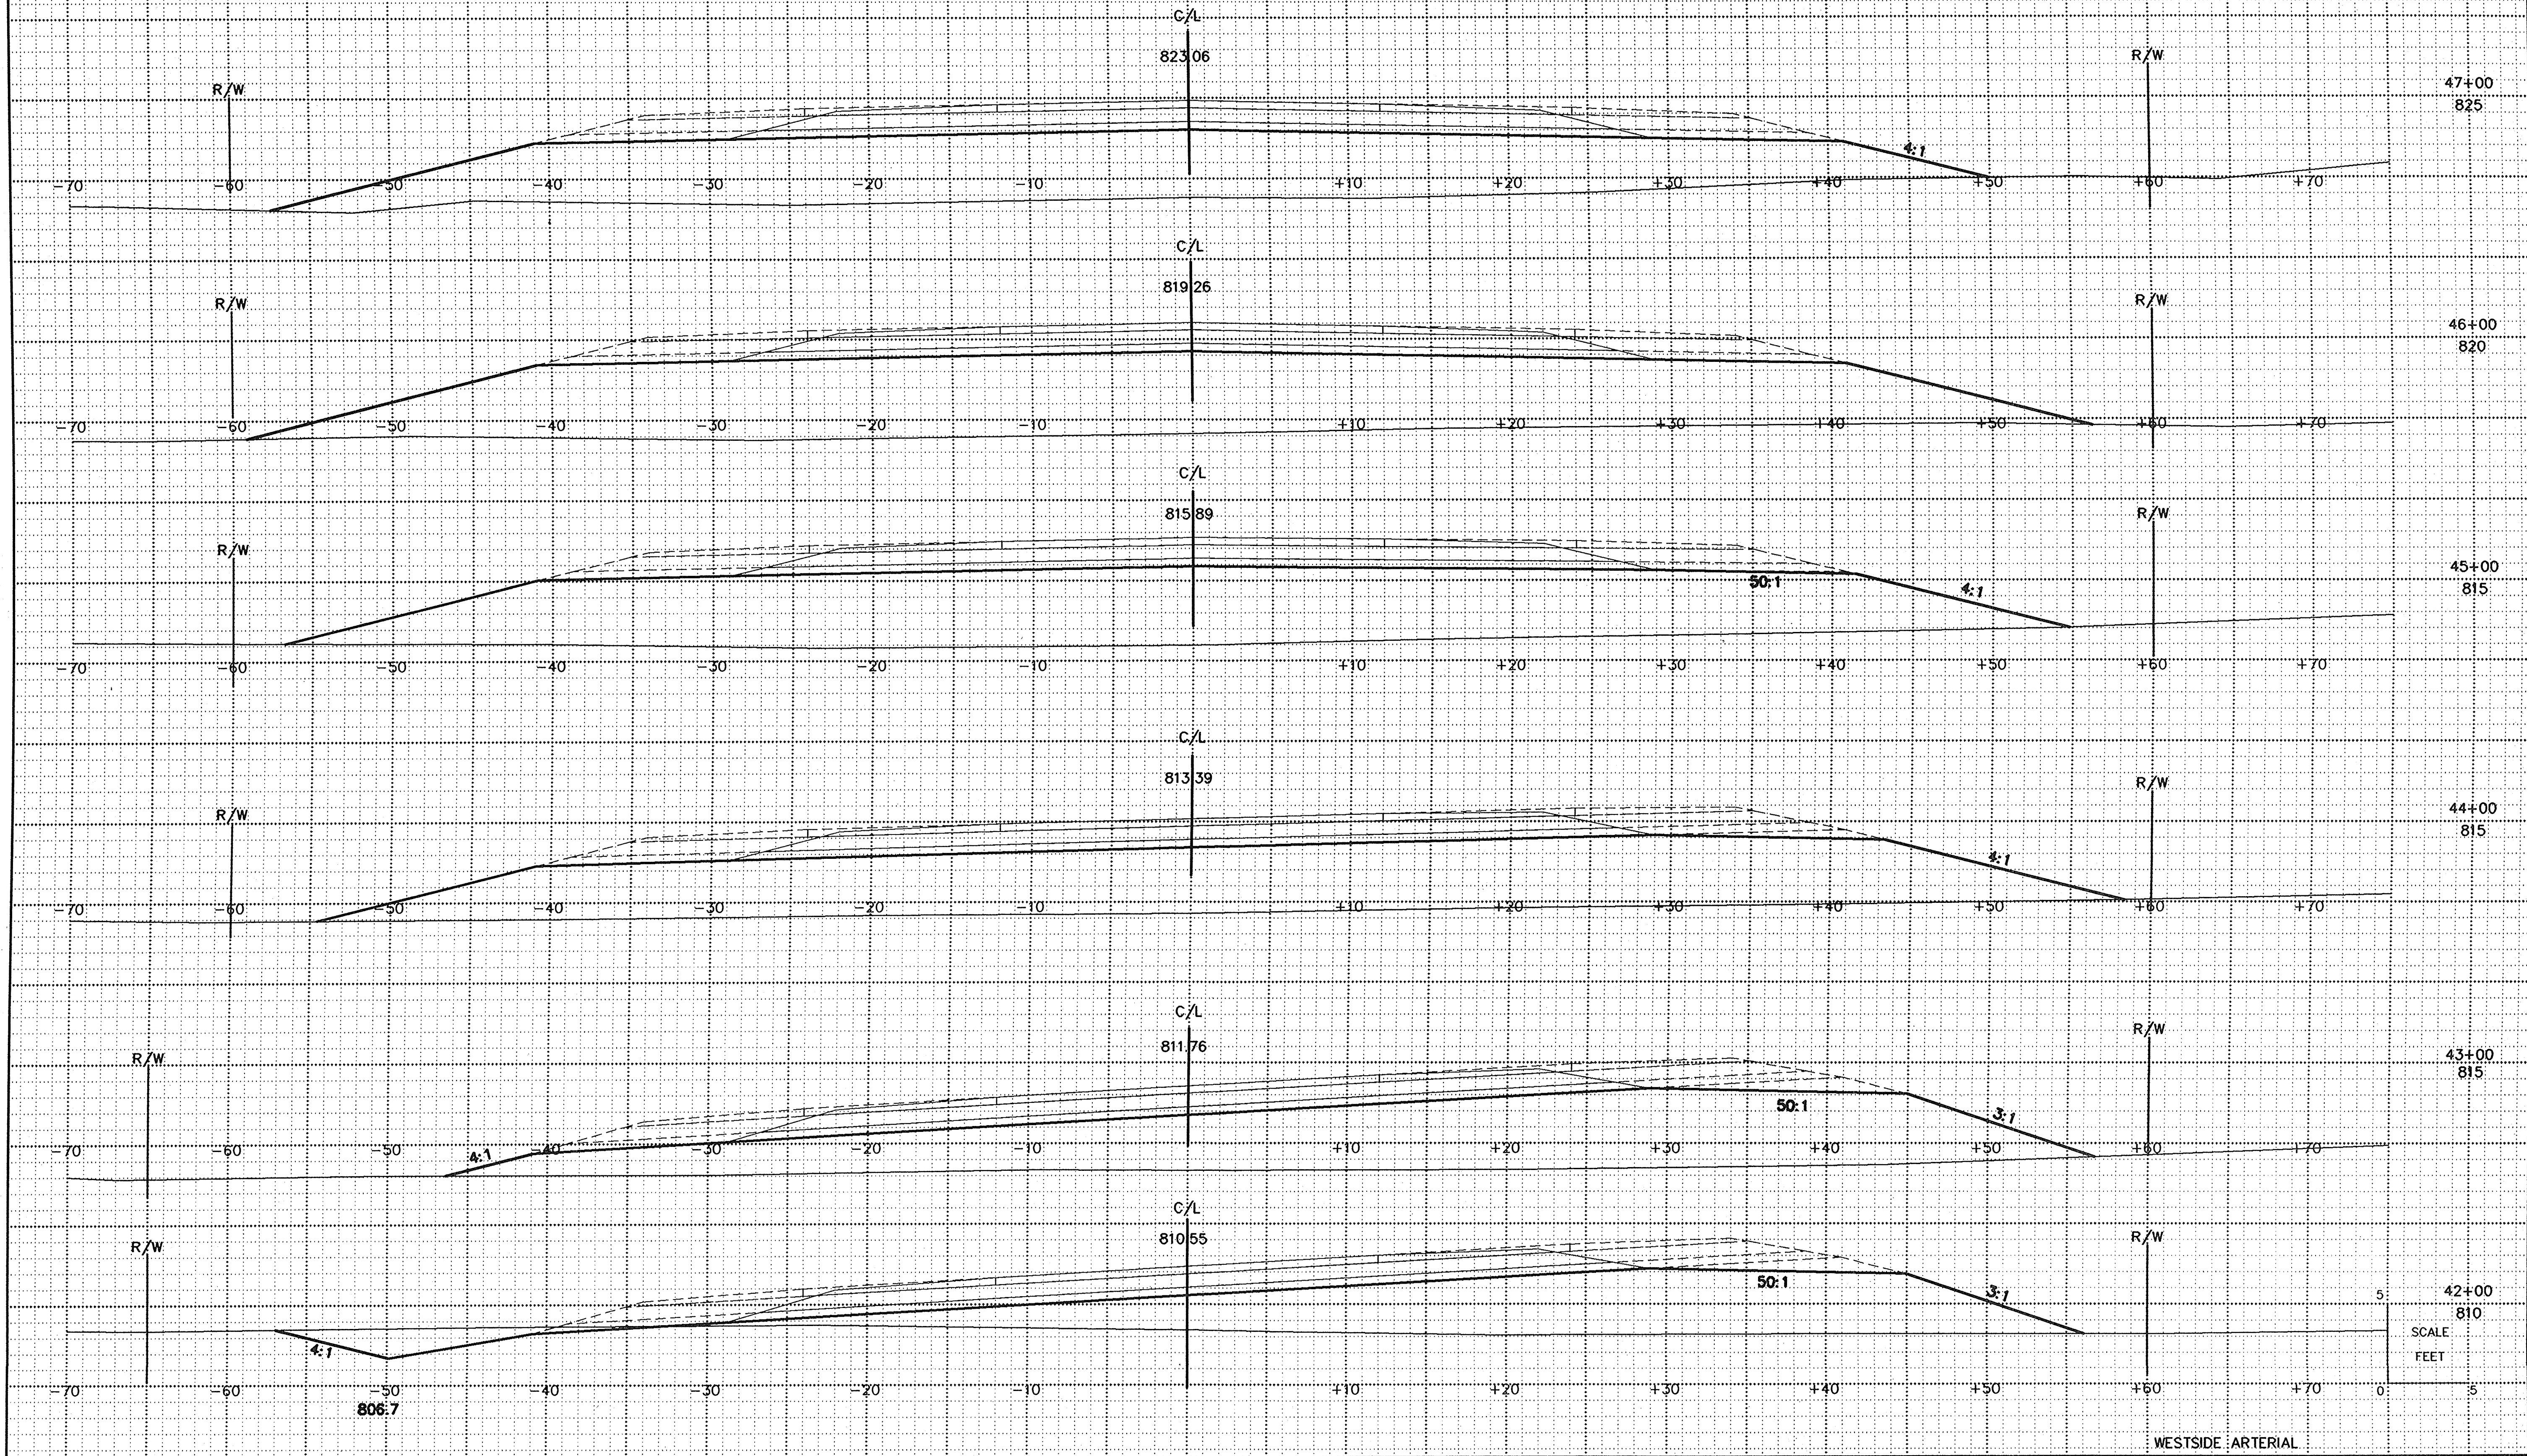



WESTSIDE ARTERIAL

STATE PROJECT NUMBER	SHEET NO.

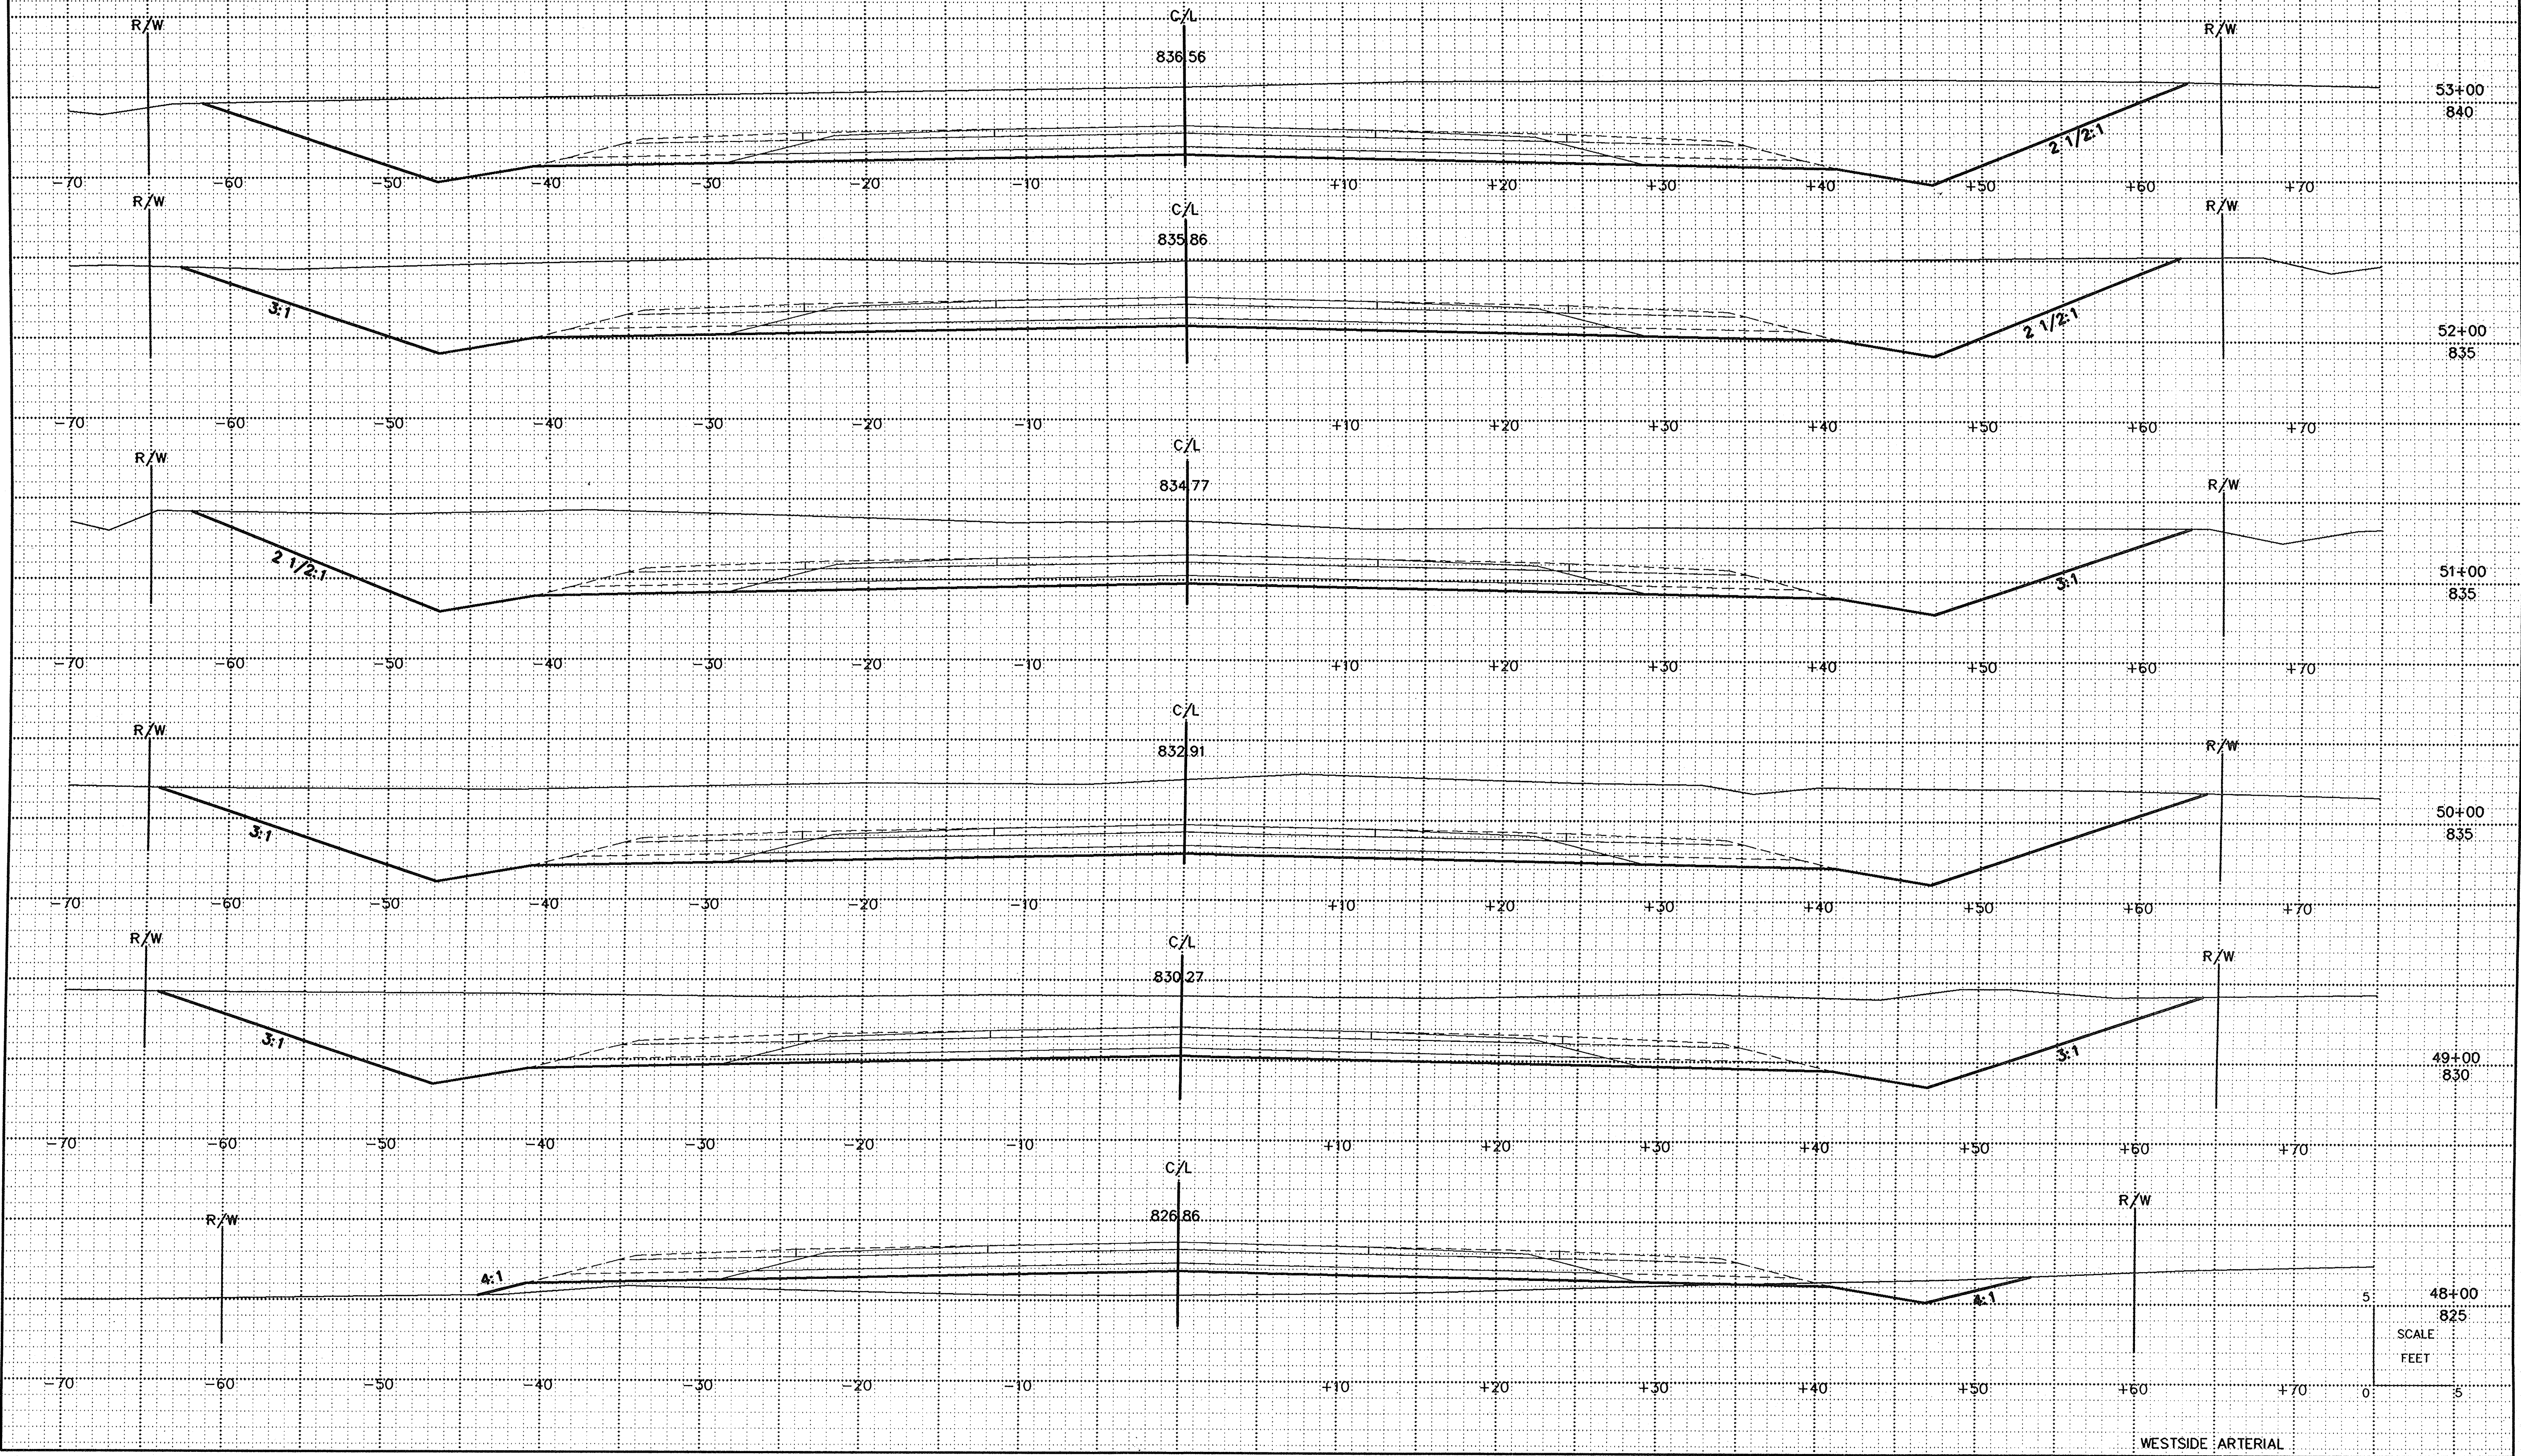

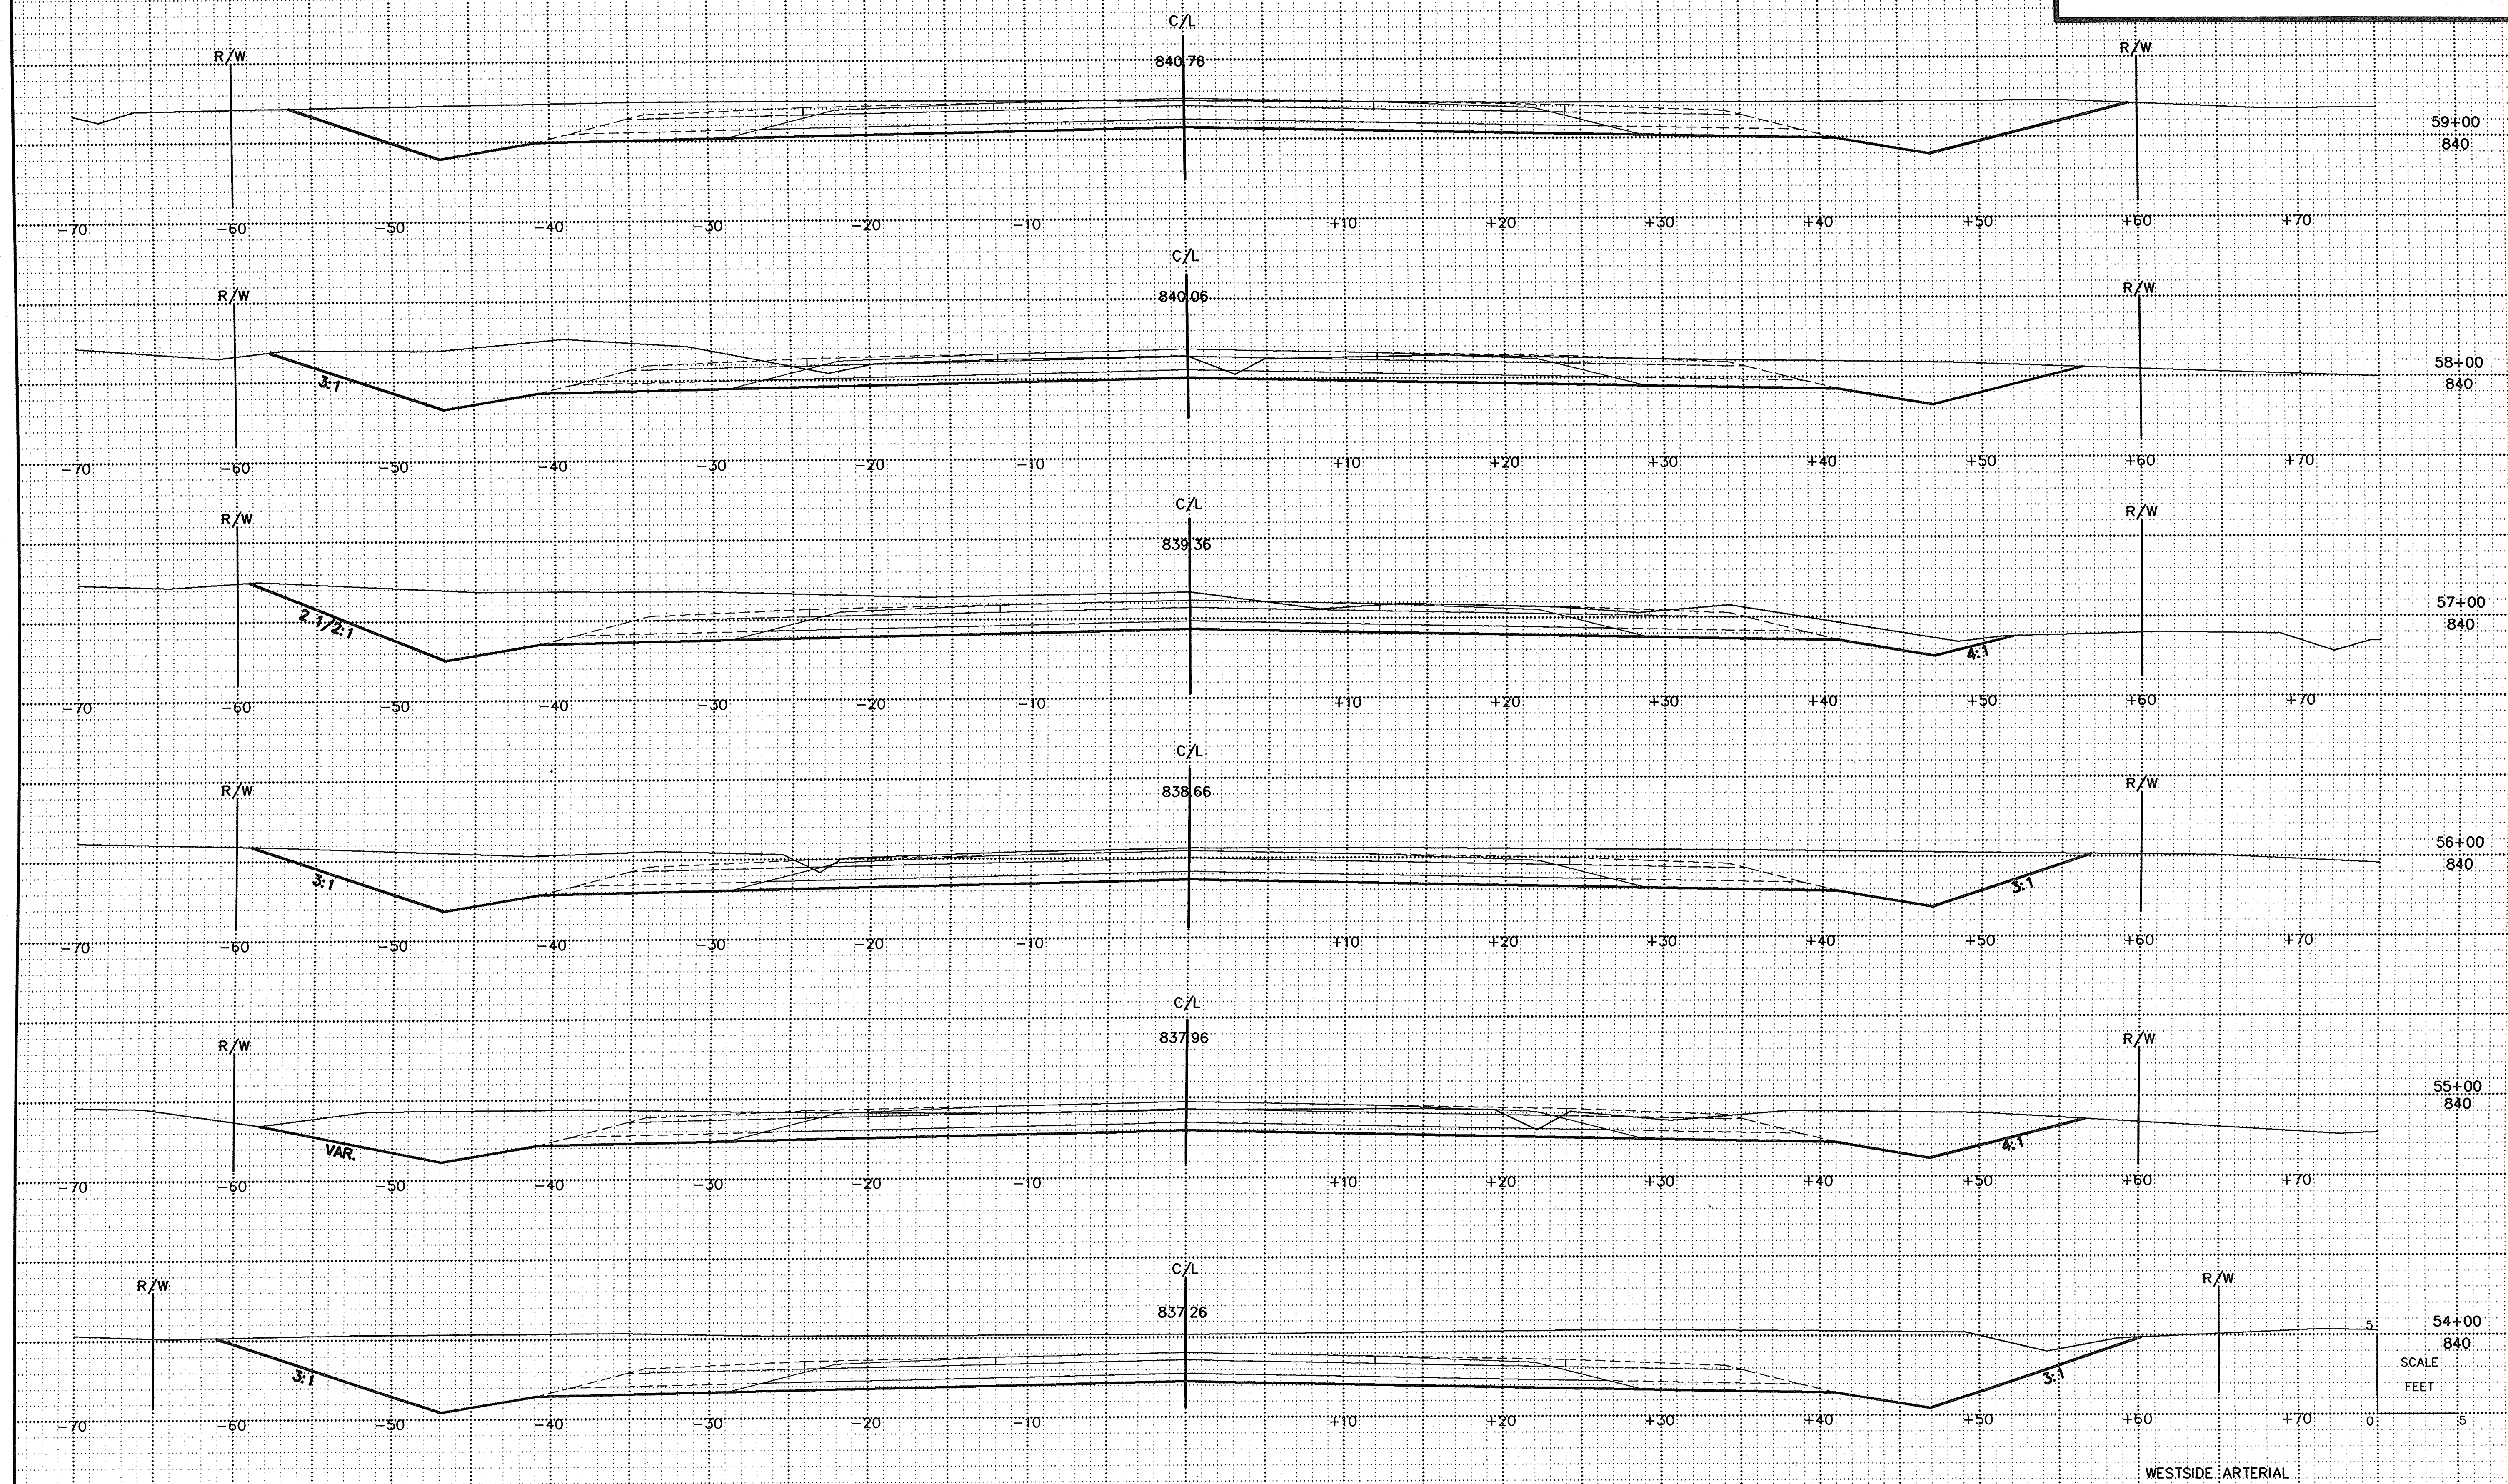

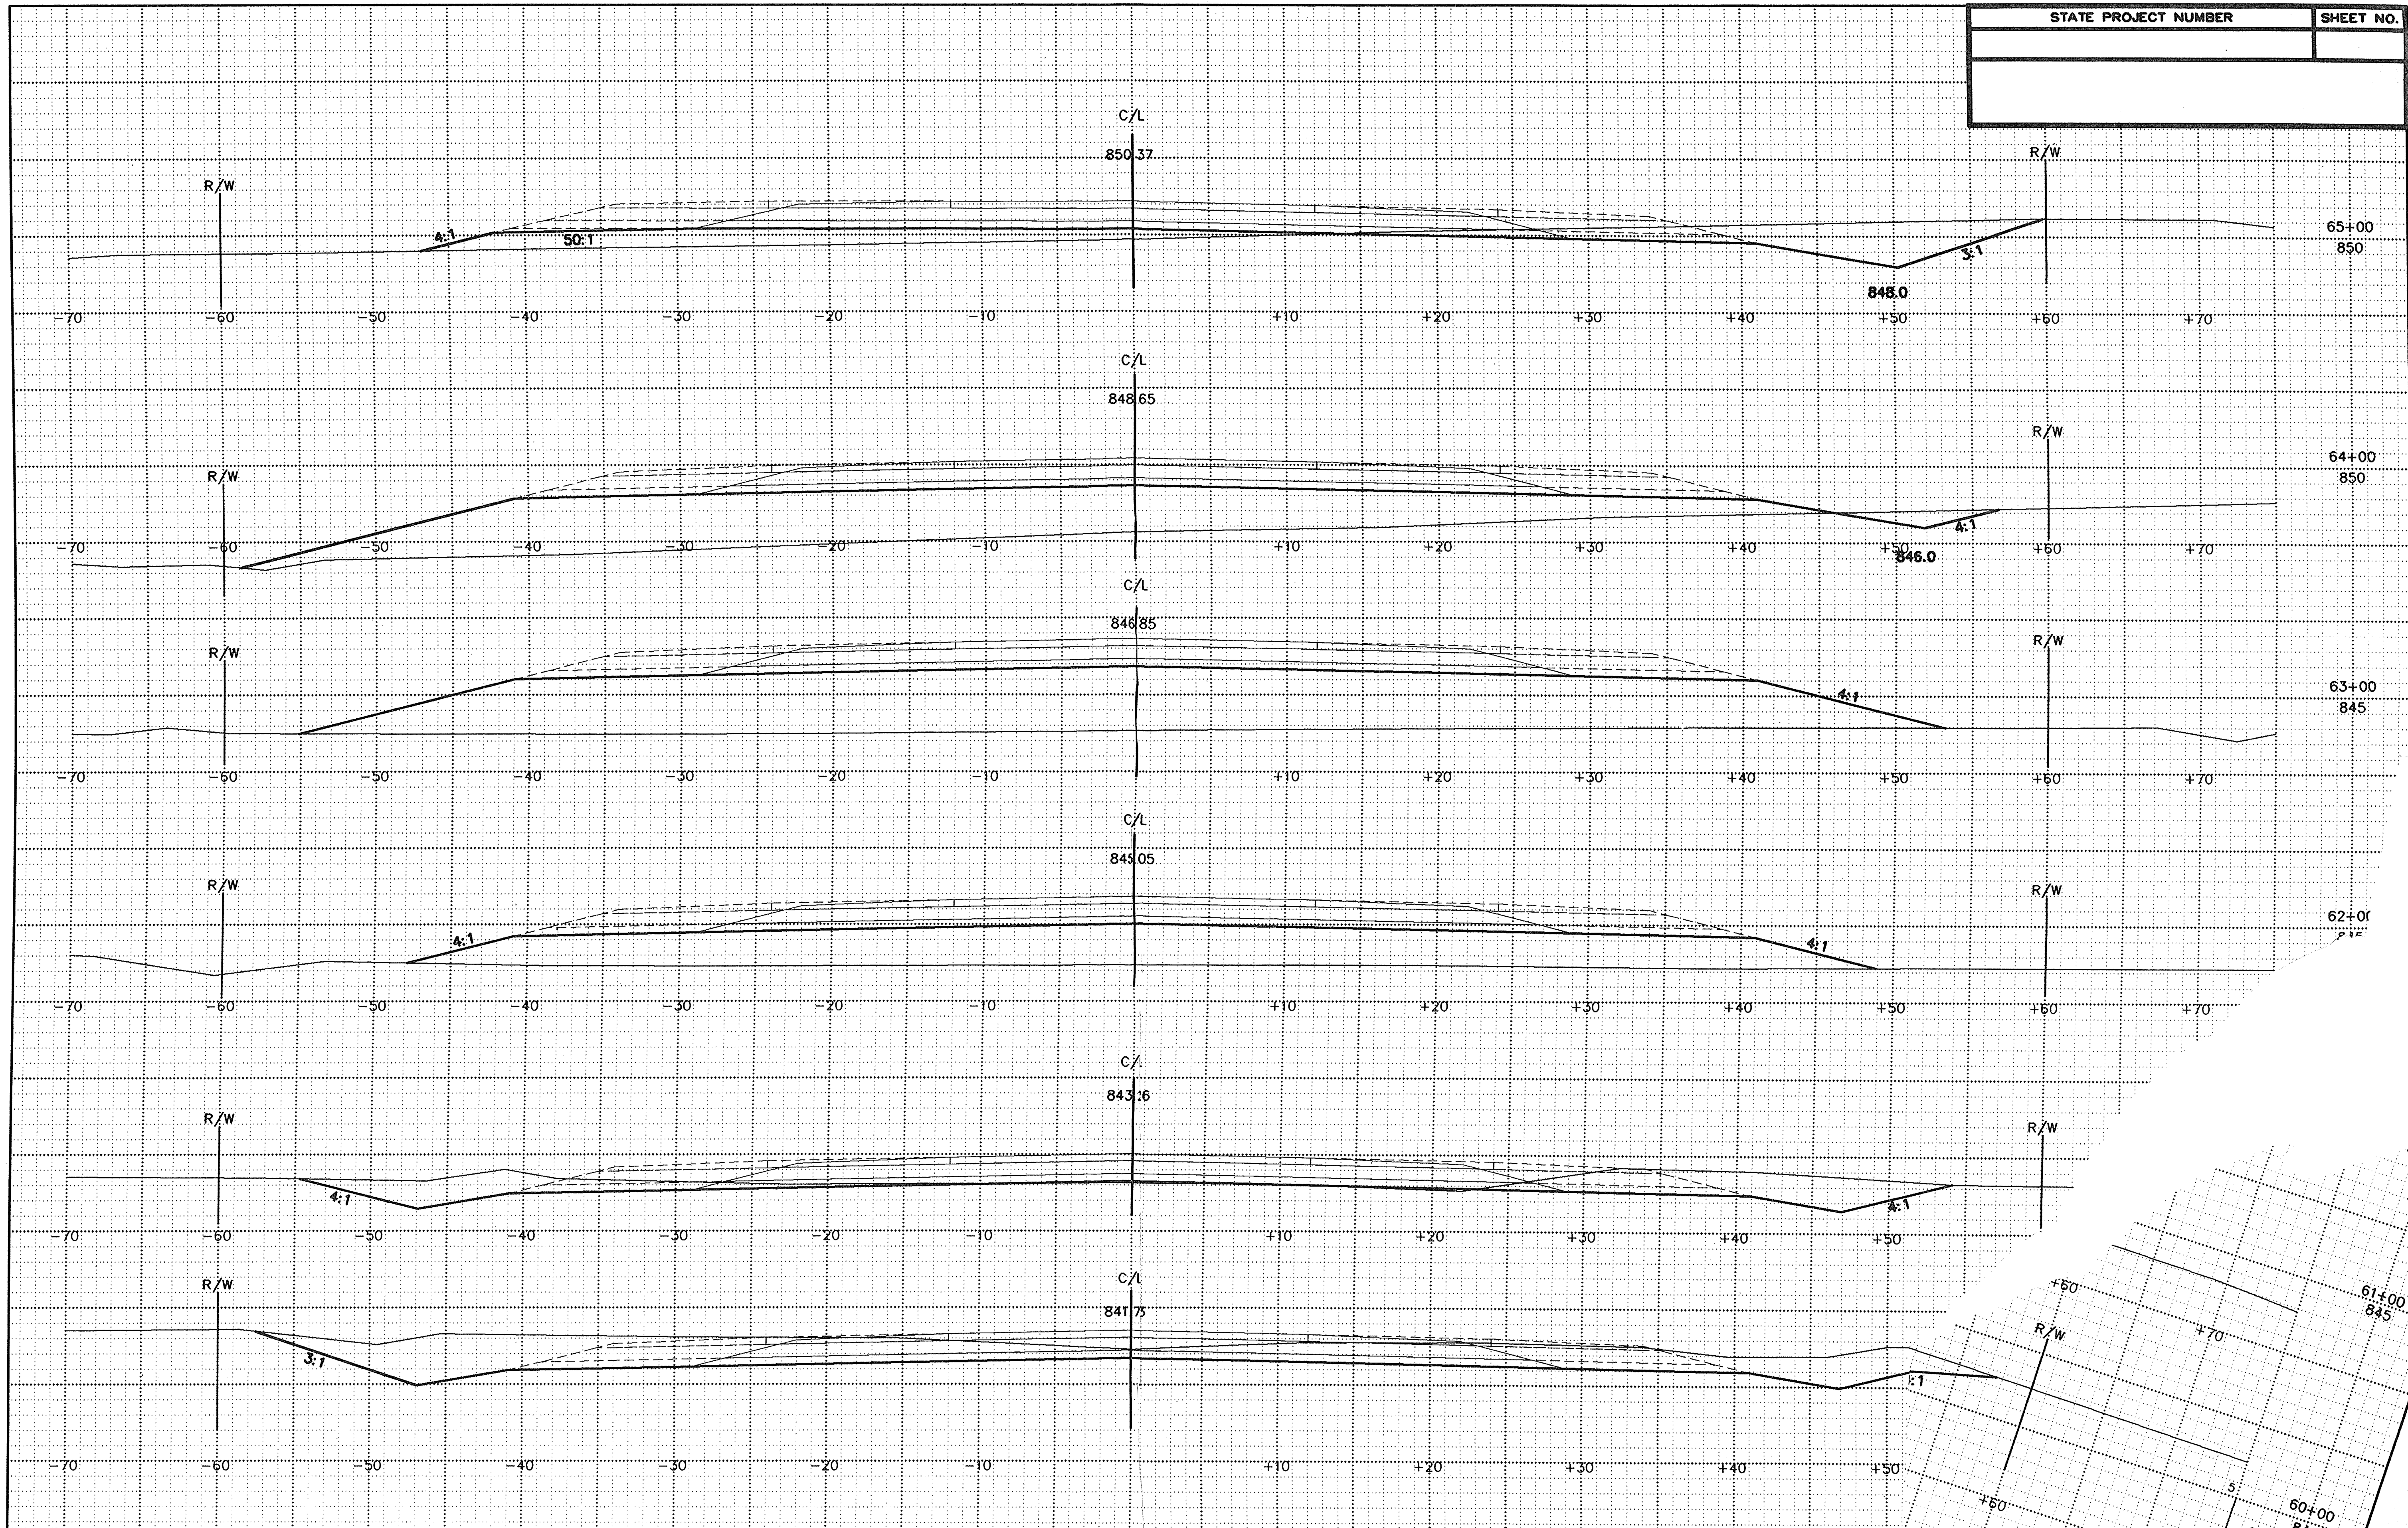

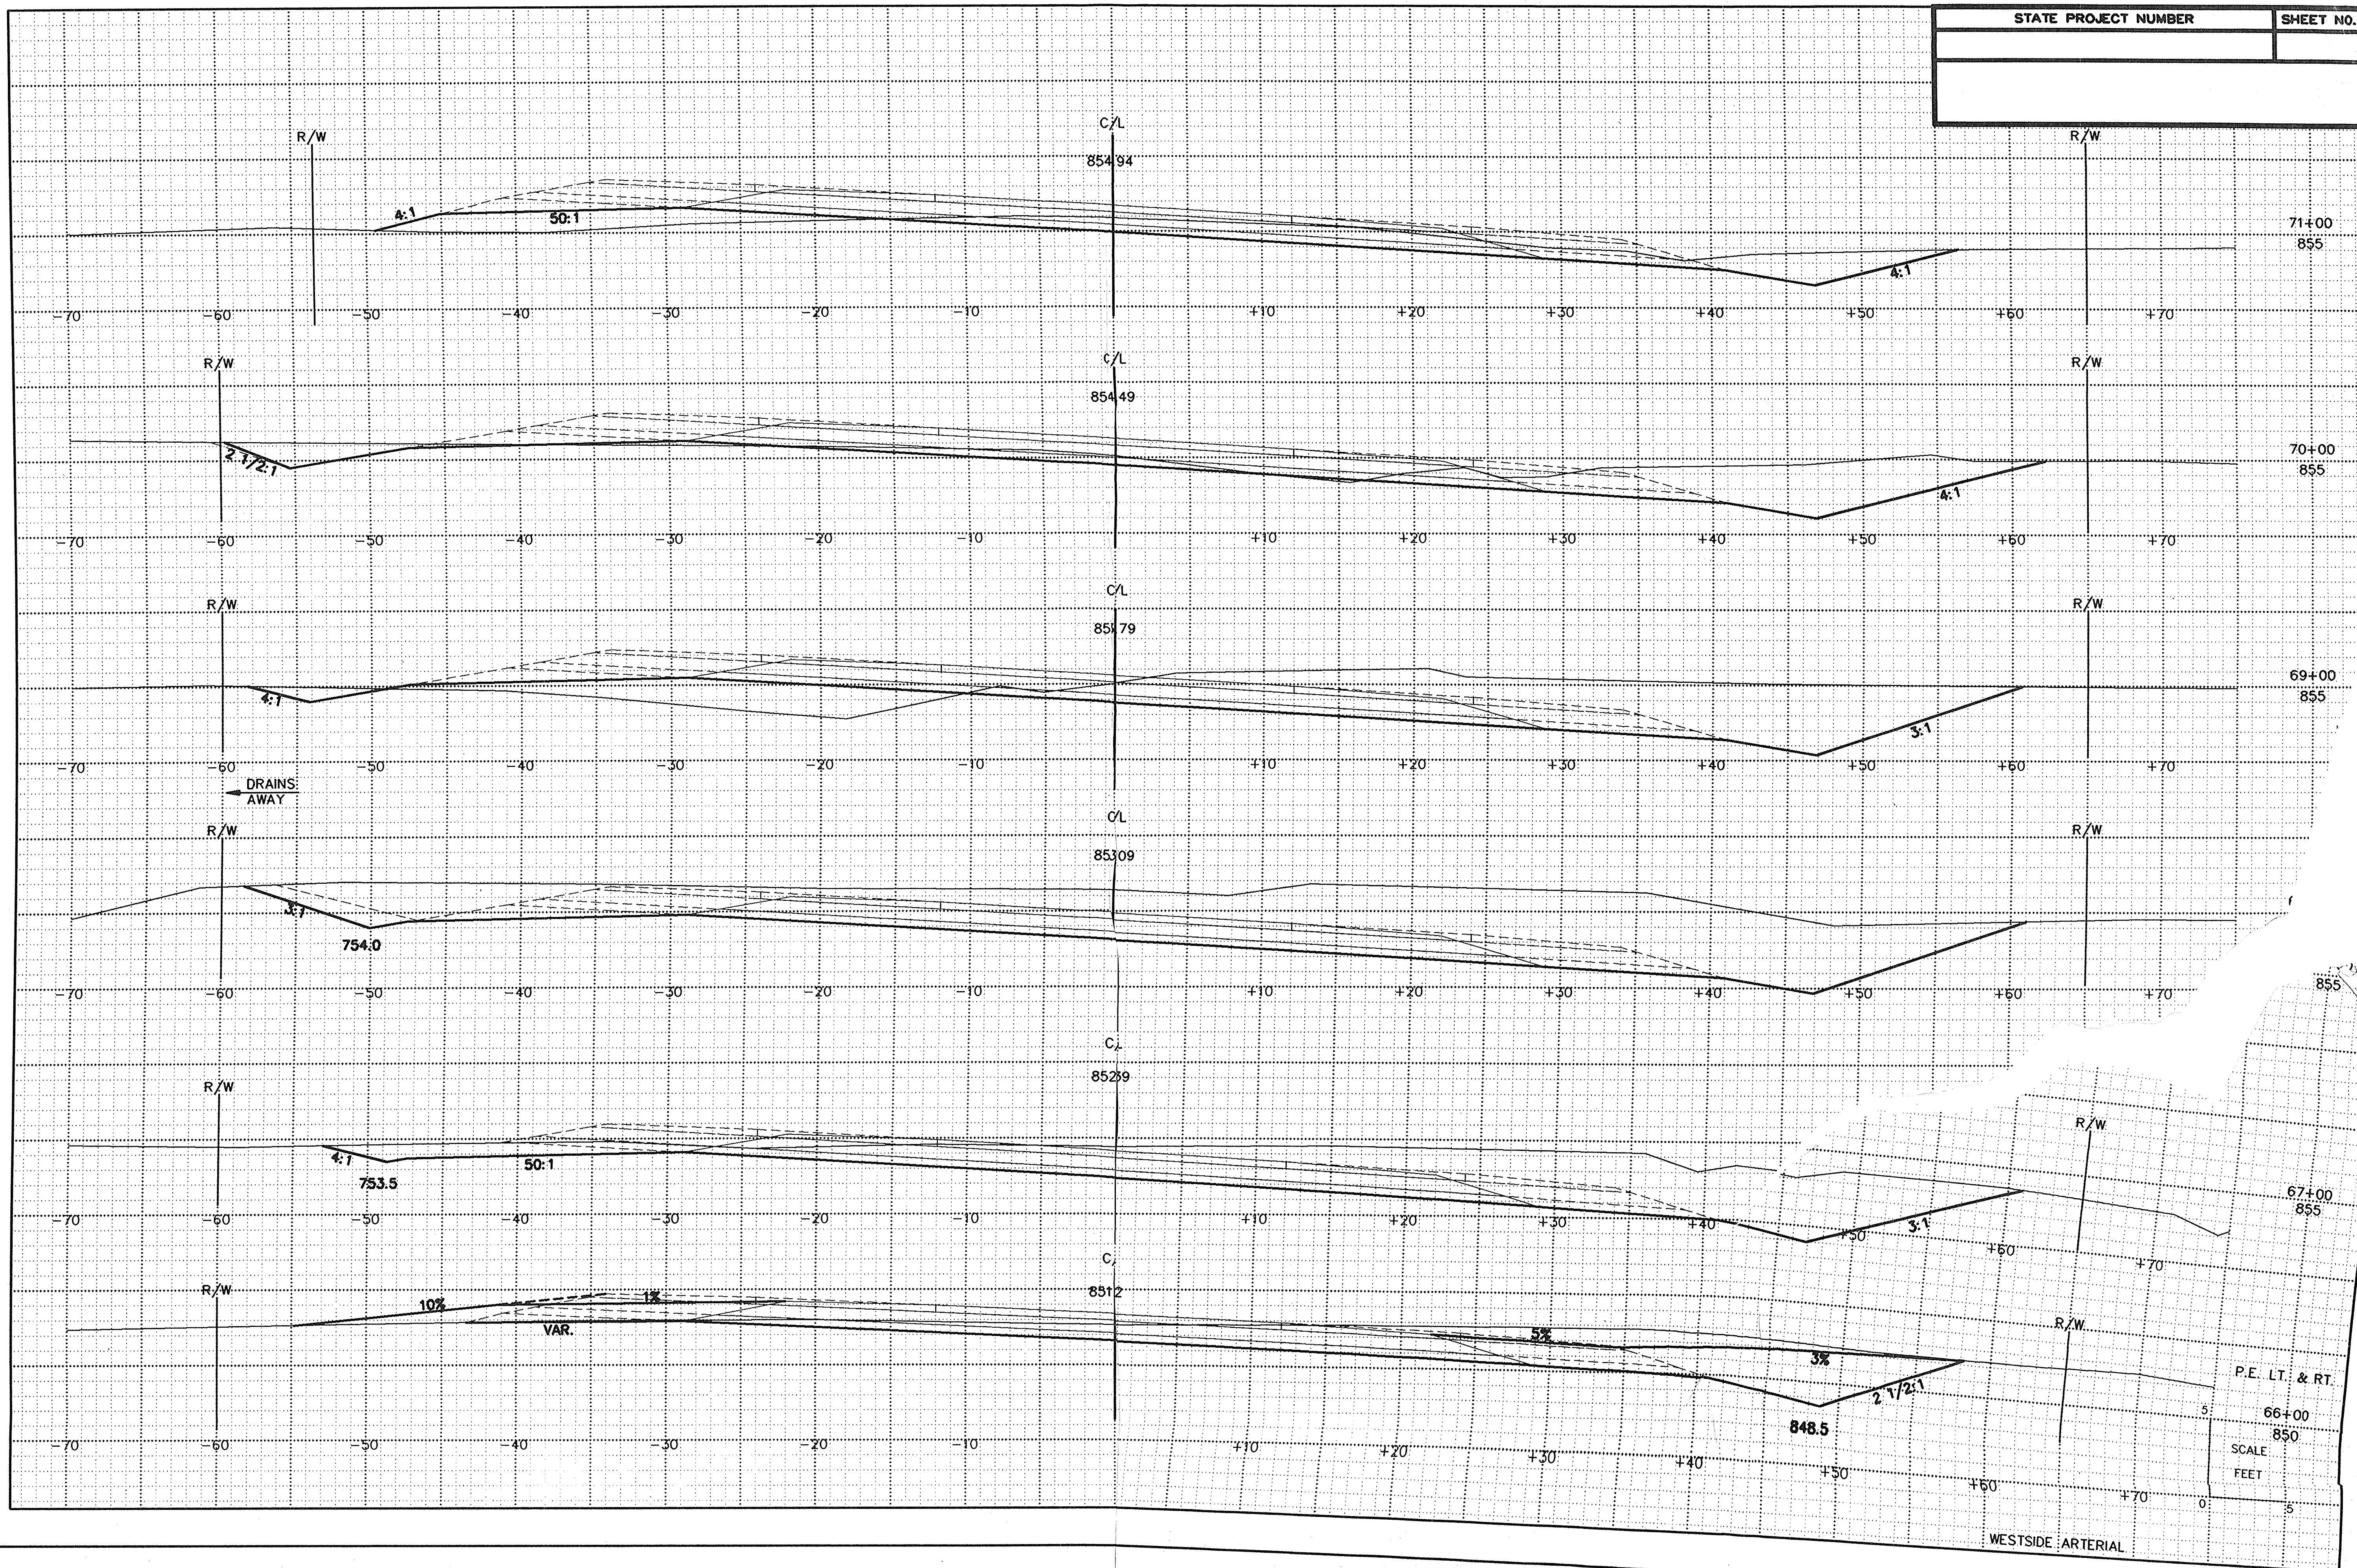

P.E. LT. & RT.

66+00
850

SCALE
FEET

0 5

WESTSIDE ARTERIAL