


INDEX OF SHEETS

SHEET NO. 1	TITLE
SHEET NO. 2,3	RIGHT OF WAY PLAT
SHEET NO. 4	PROFILE STA. 20 TO 41
SHEET NO. 5	PROFILE STA. 41 TO 66+94


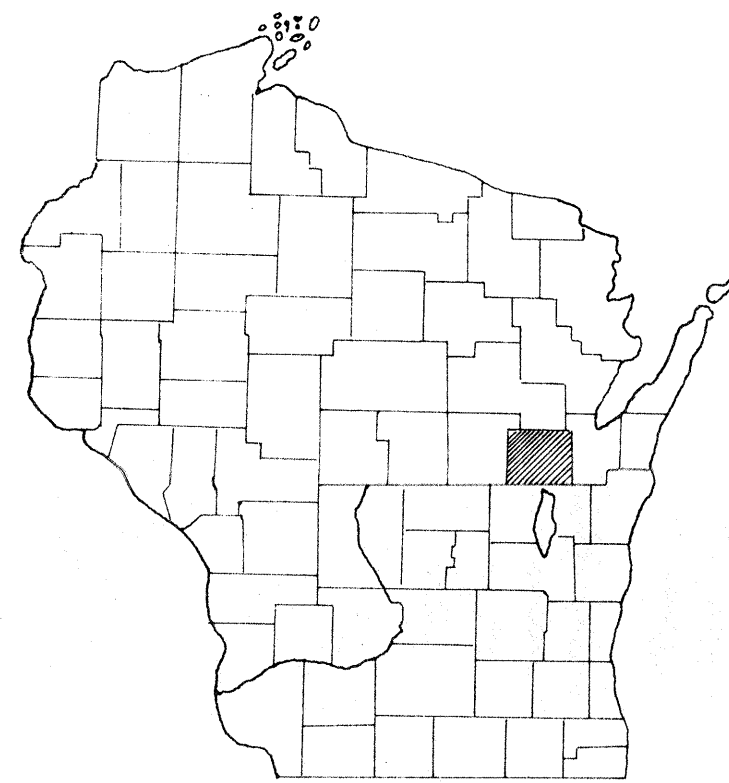


CITY OF NEW LONDON WISCONSIN

PLAN AND PROFILE OF PROPOSED RELOCATION

C.T.H. S STEPHENSVILLE ROAD OUTAGAMIE COUNTY

SCALES { PLAN 1 IN. = 100 FT.
PROFILE HOR. 1 IN. = 100 FT. VERT. 1 IN. = 10 FT.

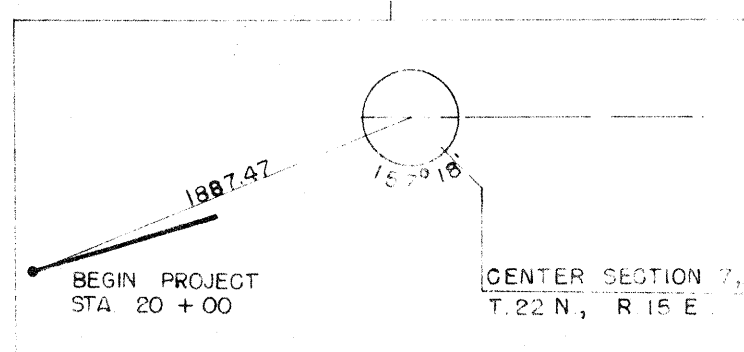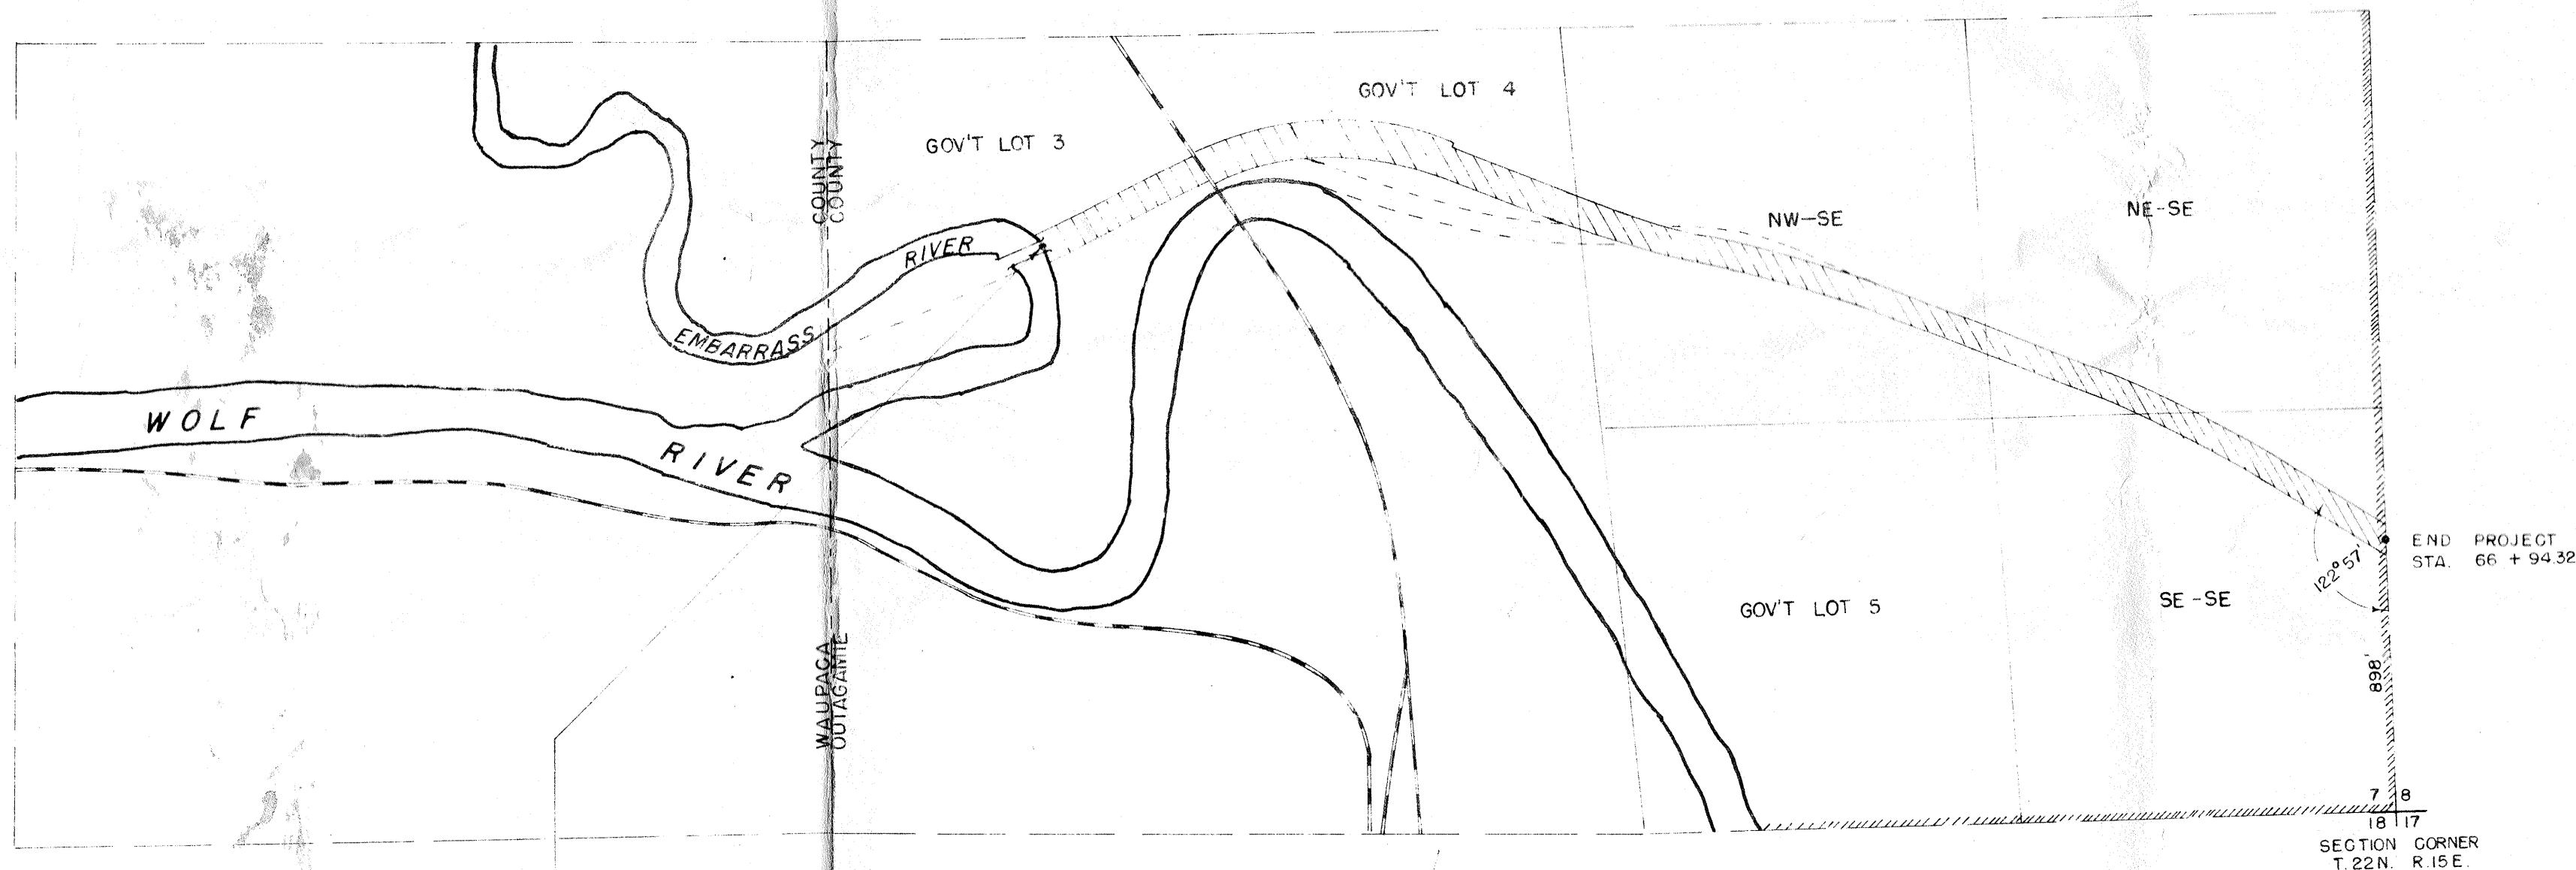

LAYOUT



SCALE 0 300 FEET
TOTAL NET LENGTH OF CENTERLINE = 0.889 MI.


CONVENTIONAL SIGNS

STATE LINE	---	CULVERTS IN PLACE	---
COUNTY LINE	---	CULVERTS REQUIRED	---
TOWNSHIP OR RANGE LINE	---	DROP INLET	---
SECTION LINE	---	POWER POLE	---
NEW RIGHT OF WAY LINE	---	TELEPHONE OR TELEGRAPH POLE	---
PRESENT RIGHT OF WAY LINE	---	RIGHT OF WAY MARKERS	---
WIRE FENCE WOVEN	---	REFERENCE STAKE FOR HUBS ONLY	---
BARBED	---	MARSH	---
LOT LINE	---	HEDGE	---
CORPORATE OR CITY LIMITS	---	TREES	---
PROPERTY LINE	---		
TRAVELED WAY OR P.E.	---		
RAILROADS	---		
BASE OR SURVEY LINE	---		

File Copy
Copies given to - 1. Mr. Vandenberg, Abstractor
2. Construction
3. Relocation Order

*County Project #111 -
East City Limits of New London to
Proposed County Line
C.T.H. "S"*

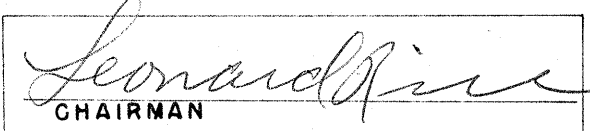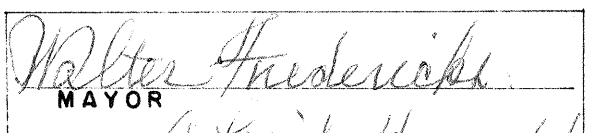CITY OF NEW LONDON WISCONSIN	
RECOMMENDED FOR APPROVAL	
 CHAIRMAN BOARD OF PUBLIC WORKS	
APPROVED:	
 MAYOR DATE April 4 1961	
SURVEYOR <i>W. J. Jans</i> 5-188	

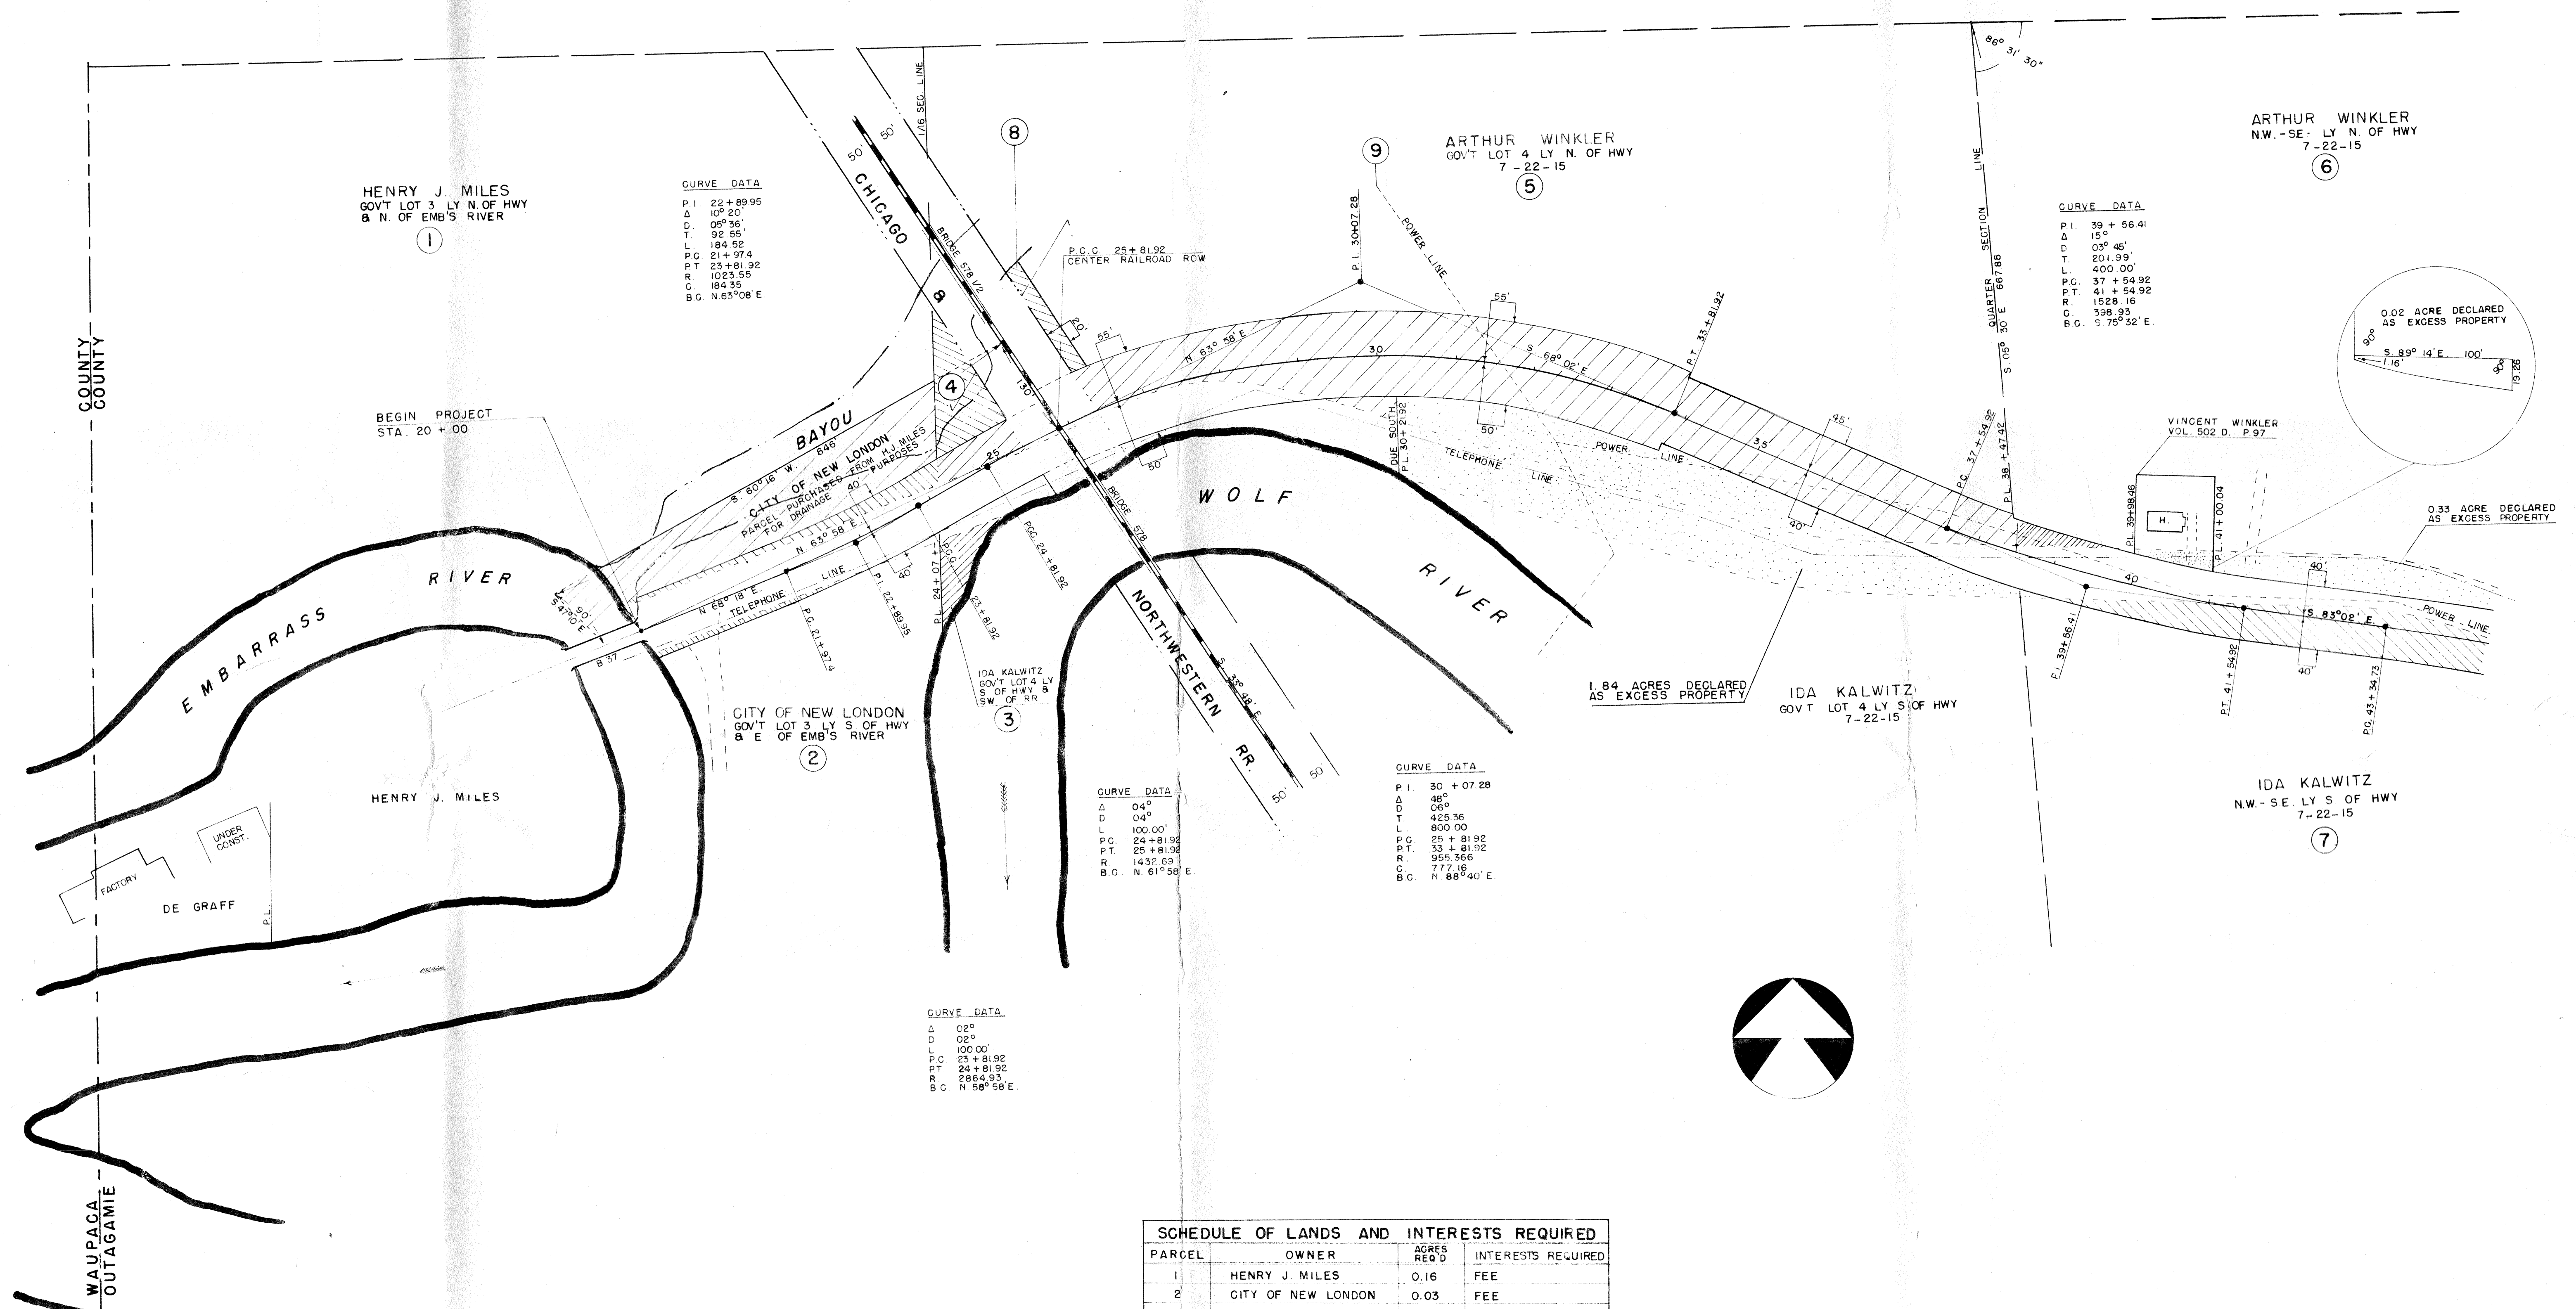

CURVE DATA
 P.I. 22+89.95
 Δ 10° 20'
 D. 92.56'
 L. 184.52
 P.C. 21+97.4
 P.T. 23+81.92
 R. 1023.55
 C. 184.35
 B.C. N 63° 08' E

CURVE DATA
 P.I. 39+56.41
 Δ 13° 45'
 D. 201.99'
 L. 400.00'
 P.C. 37+54.92
 P.T. 41+54.92
 R. 1528.16
 C. 398.93
 B.C. S 75° 32' E


CURVE DATA
 Δ 04°
 D. 04°
 L. 100.00'
 P.C. 24+81.92
 P.T. 25+81.92
 R. 1437.63
 B.C. N 61° 58' E


CURVE DATA
 P.I. 30+07.28
 Δ 48°
 D. 06°
 L. 425.36
 P.C. 25+81.92
 P.T. 33+81.92
 R. 955.366
 C. 777.16
 B.C. N 88° 40' E

CURVE DATA
 Δ 02°
 D. 02°
 L. 100.00'
 P.C. 25+81.92
 P.T. 26+81.92
 R. 2864.93
 B.C. N 58° 58' E

PARCEL	OWNER	ACRES REQ'D	INTERESTS REQUIRED
1	HENRY J. MILES	0.16	FEE
2	CITY OF NEW LONDON	0.03	FEE
3	IDA KALWITZ	0.10	FEE
4	ARTHUR WINKLER	0.29	FEE
5	ARTHUR WINKLER	2.50	FEE
6	ARTHUR WINKLER		SEE SHEET 3
7	IDA KALWITZ		SEE SHEET 3
8	ARTHUR WINKLER		EASEMENT
9	WIS. MICH. POWER CO		EASEMENT

CITY OF NEW LONDON WISCONSIN
 PLAT OF RIGHT OF WAY REQUIRED
 C. T. H. S STEPHENSVILLE ROAD
 OUTAGAMIE COUNTY

 


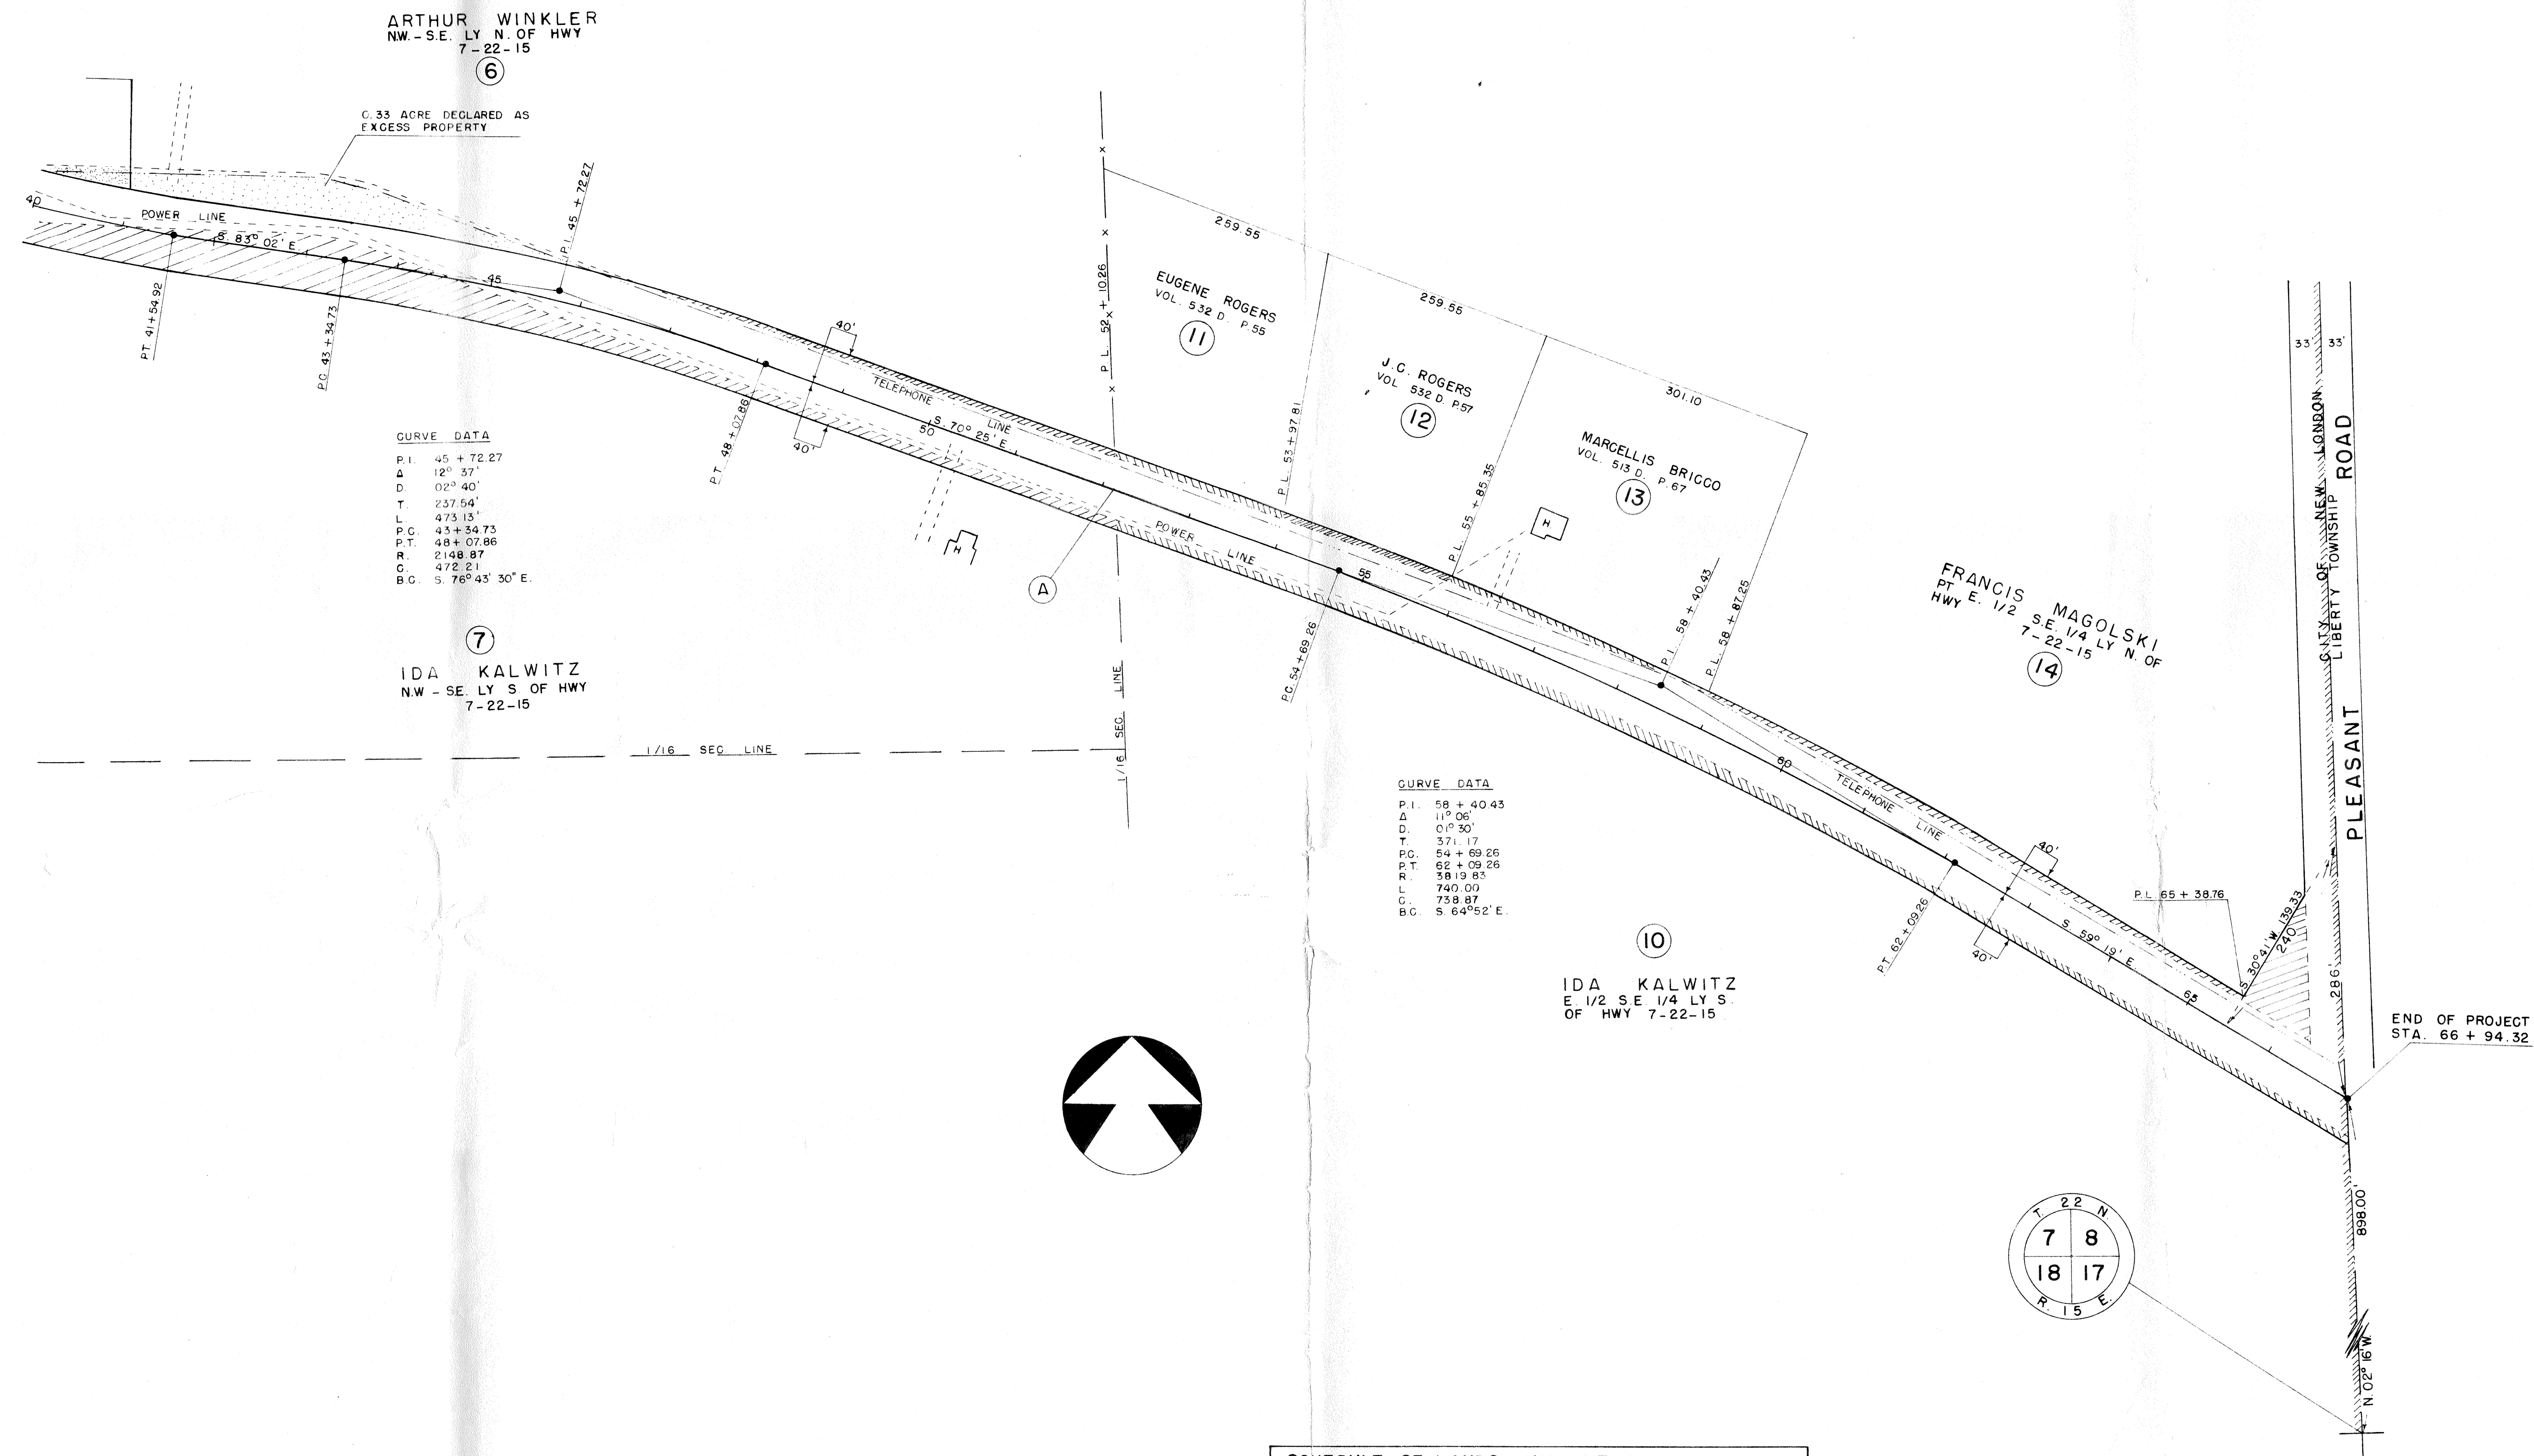


SCHEDULE OF LANDS AND INTERESTS REQUIRED			
PARCEL	OWNER	ACRES REQ'D	INTERESTS REQUIRED
6	ARTHUR WINKLER	0.08	FEE
7	IDA KALWITZ	0.75	FEE
10	IDA KALWITZ	0.30	FEE
11	EUGENE ROGERS	0.03	FEE
12	JAY C. ROGERS	0.03	FEE
13	MARCELLIS BRIGGO	0.05	FEE
14	FRANCIS MAGOLSKI	0.275	FEE

FED. ROAD DIST. NO.	STATE	FED. AID PROJ. NO.	SHEET NO.	TOTAL SHEETS
4	WIS.		4	5

DIVISION JOB NO.

BENCHMARKS		
NO.	STA.	ELV
B 37	20 + 00	763.15
USE	26 + 10	764.15

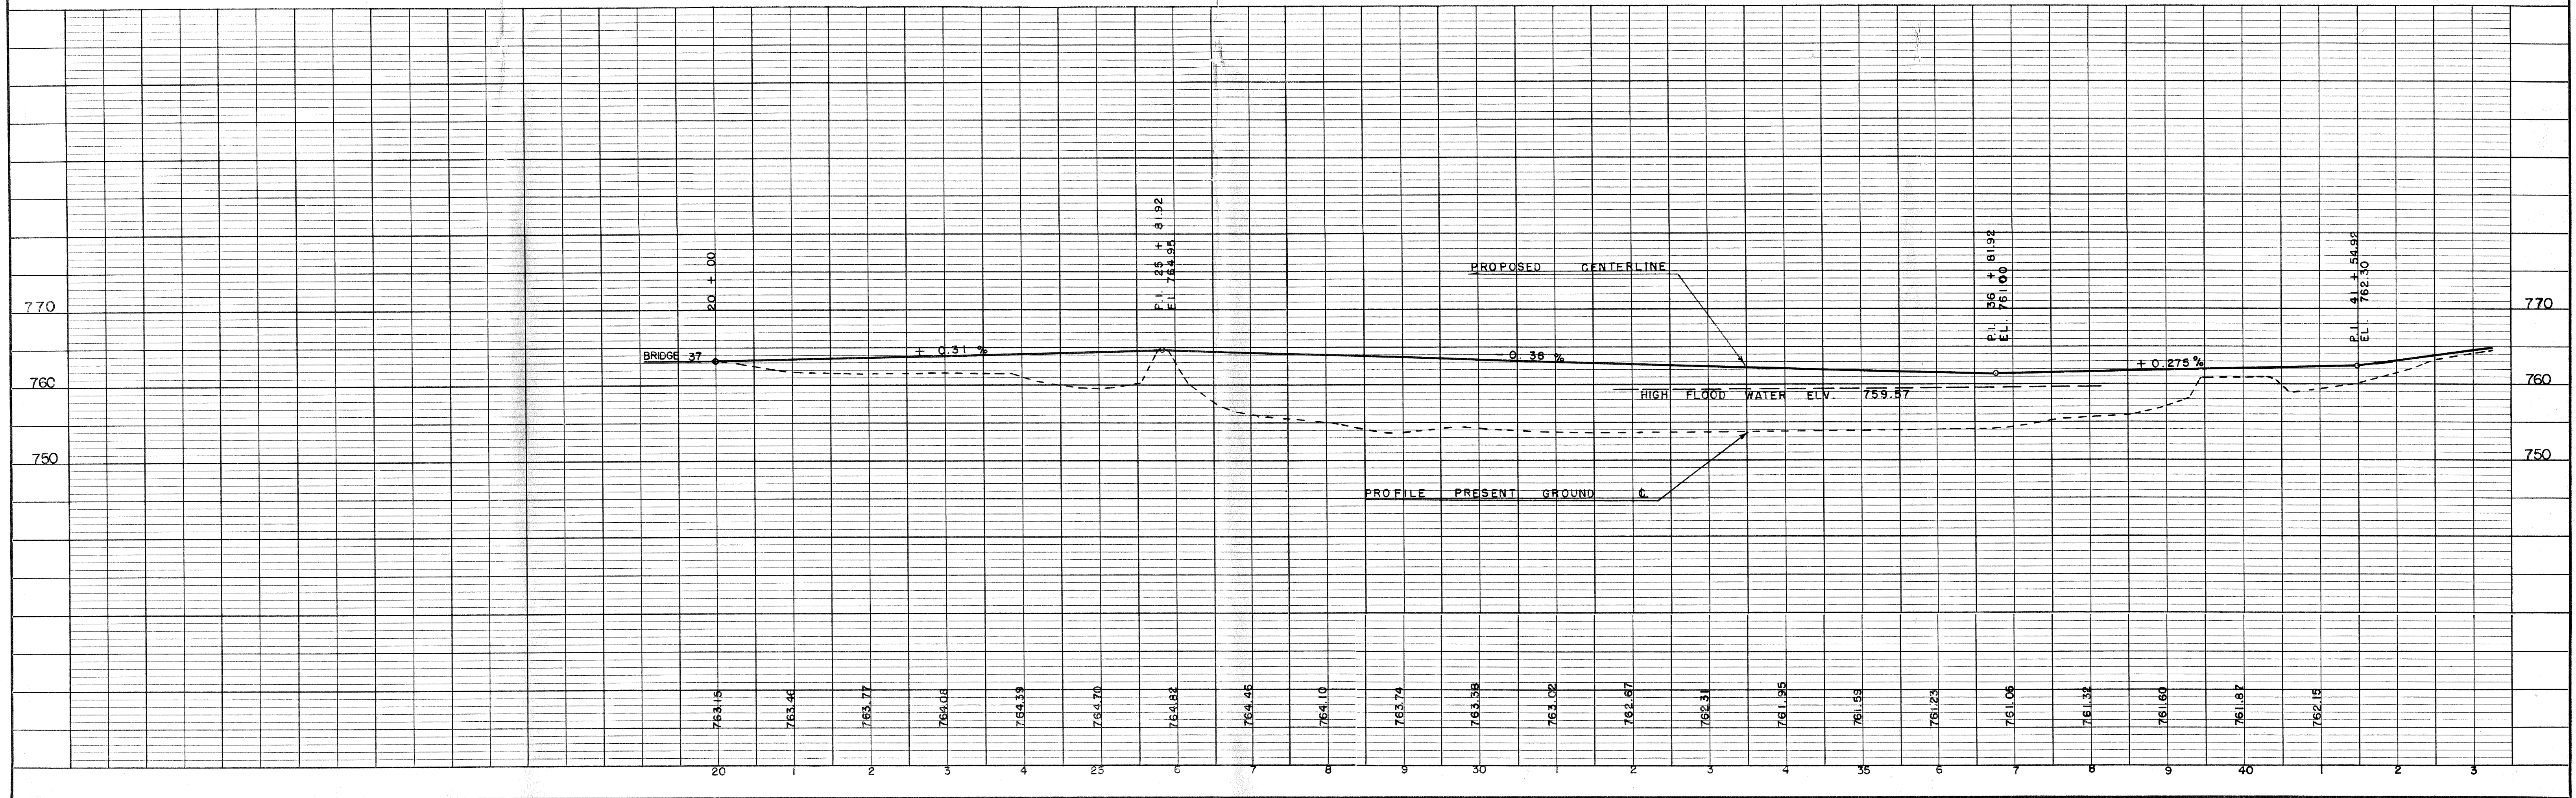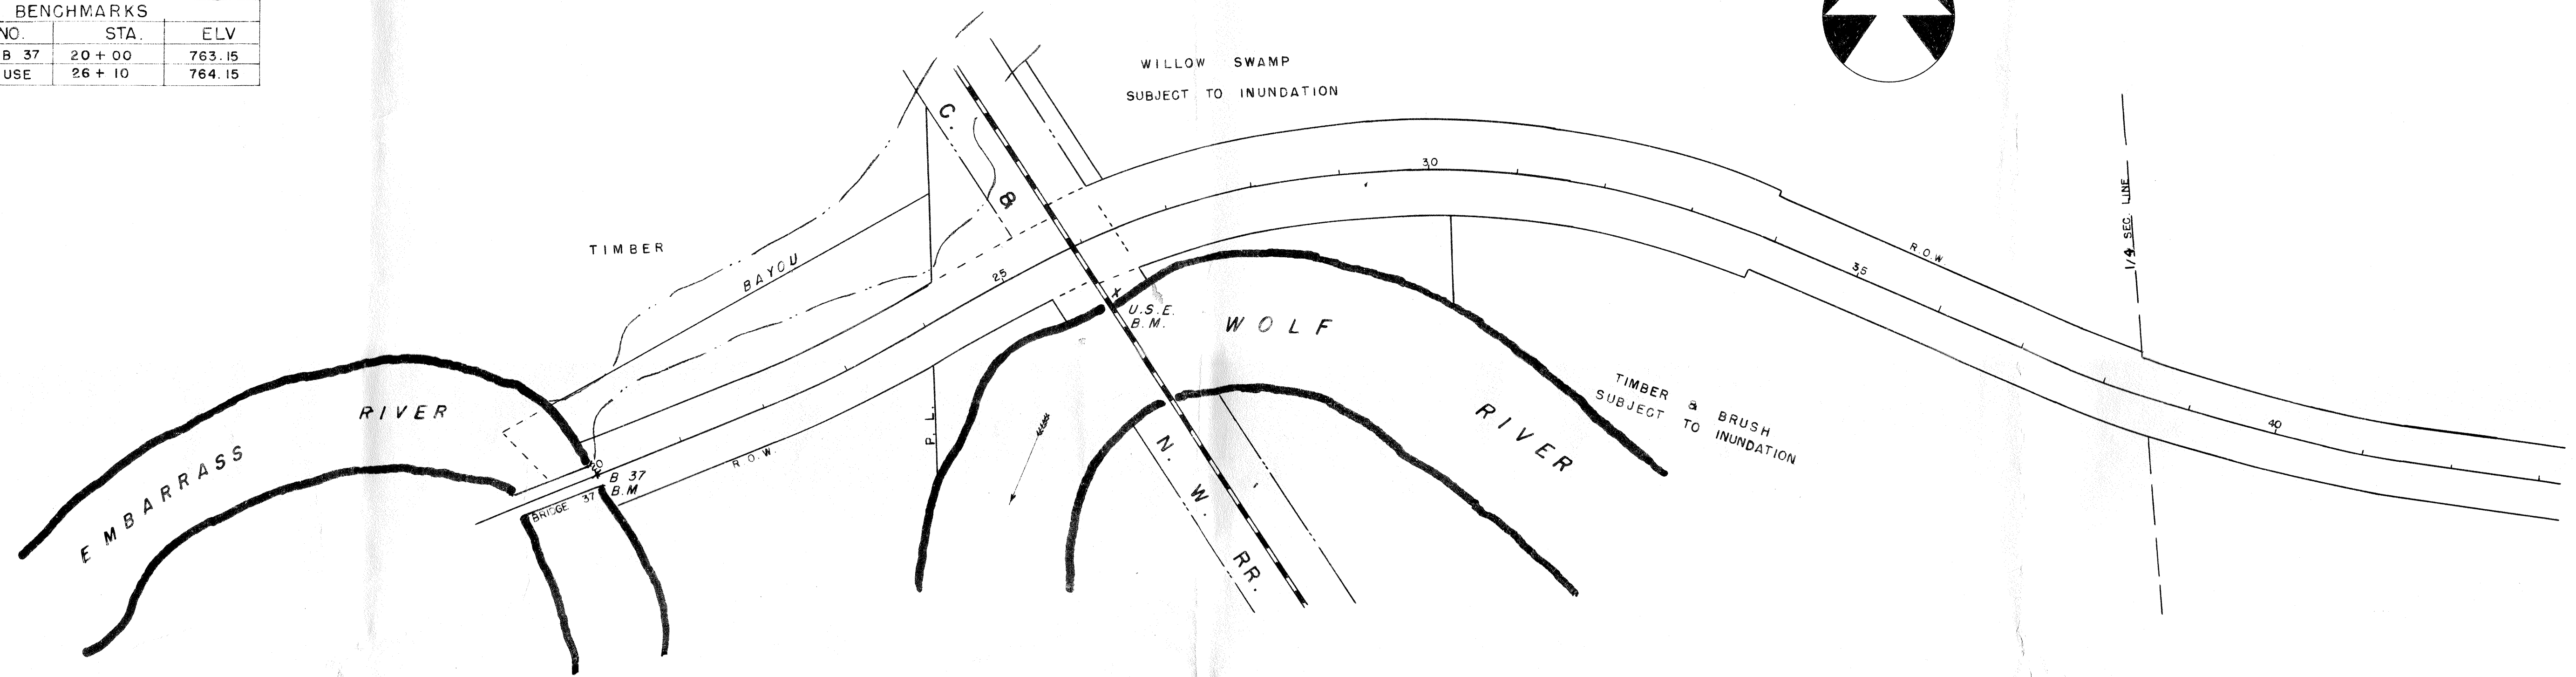

FED. ROAD DIST. NO.	STATE	FED. AID PROJ. NO.	SHEET NO.	TOTAL SHEETS
4	WIS.		5	5

DIVISION JOB NO.

PLAN

NO.

NOTE BOOK

RT OF WAY CHECKED

ALIGNMENT CHECKED

PLOTTED

SURVEYED

DATE

BY

PROFILE

NO.

NOTE BOOK

STRUCTURE NOTATIONS CHK'D.

GRADES NOTED

PLOTTED

SURVEYED

DATE

BY

