


INDEX OF SHEETS

SHEET NO. 1	TITLE
SHEET NO. 2	TYPICAL CROSS SECTIONS
SHEET NO. 2	ESTIMATE OF QUANTITIES
SHEET NO. 2	MISCELLANEOUS QUANTITIES
SHEET NO. -	RIGHT OF WAY PLAT
SHEET NO. 3-6	PLAN AND PROFILE STA. 3+00 TO STA. 102+99.9
SHEET NO. 7-11	STANDARD DETAILS
SHEET NO. -	DRAINAGE STRUCTURES
SHEET NO. 12-22	CROSS SECTIONS

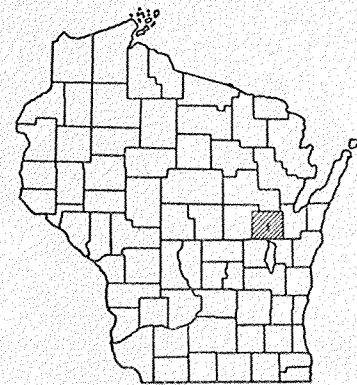


STATE OF WISCONSIN STATE HIGHWAY COMMISSION OF WISCONSIN

PLAN AND PROFILE OF PROPOSED C.T.H. "S" - S.T.H. 47 ROAD C.T.H. "A" OUTAGAMIE COUNTY PROJECT S 1254(4)

COUNTY AND HIGHWAY	ROUTE AND SECTION	CLASS AND AGREEMENT	S.P.E. REGION DIVISION	SHEET NUMBER	
44.6	1254.0	STATE FEDERAL	11.4	4 WIS.	1 22

RECEIVED
MAY 11 1961
OUTAGAMIE COUNTY
HIGHWAY COMMISSION

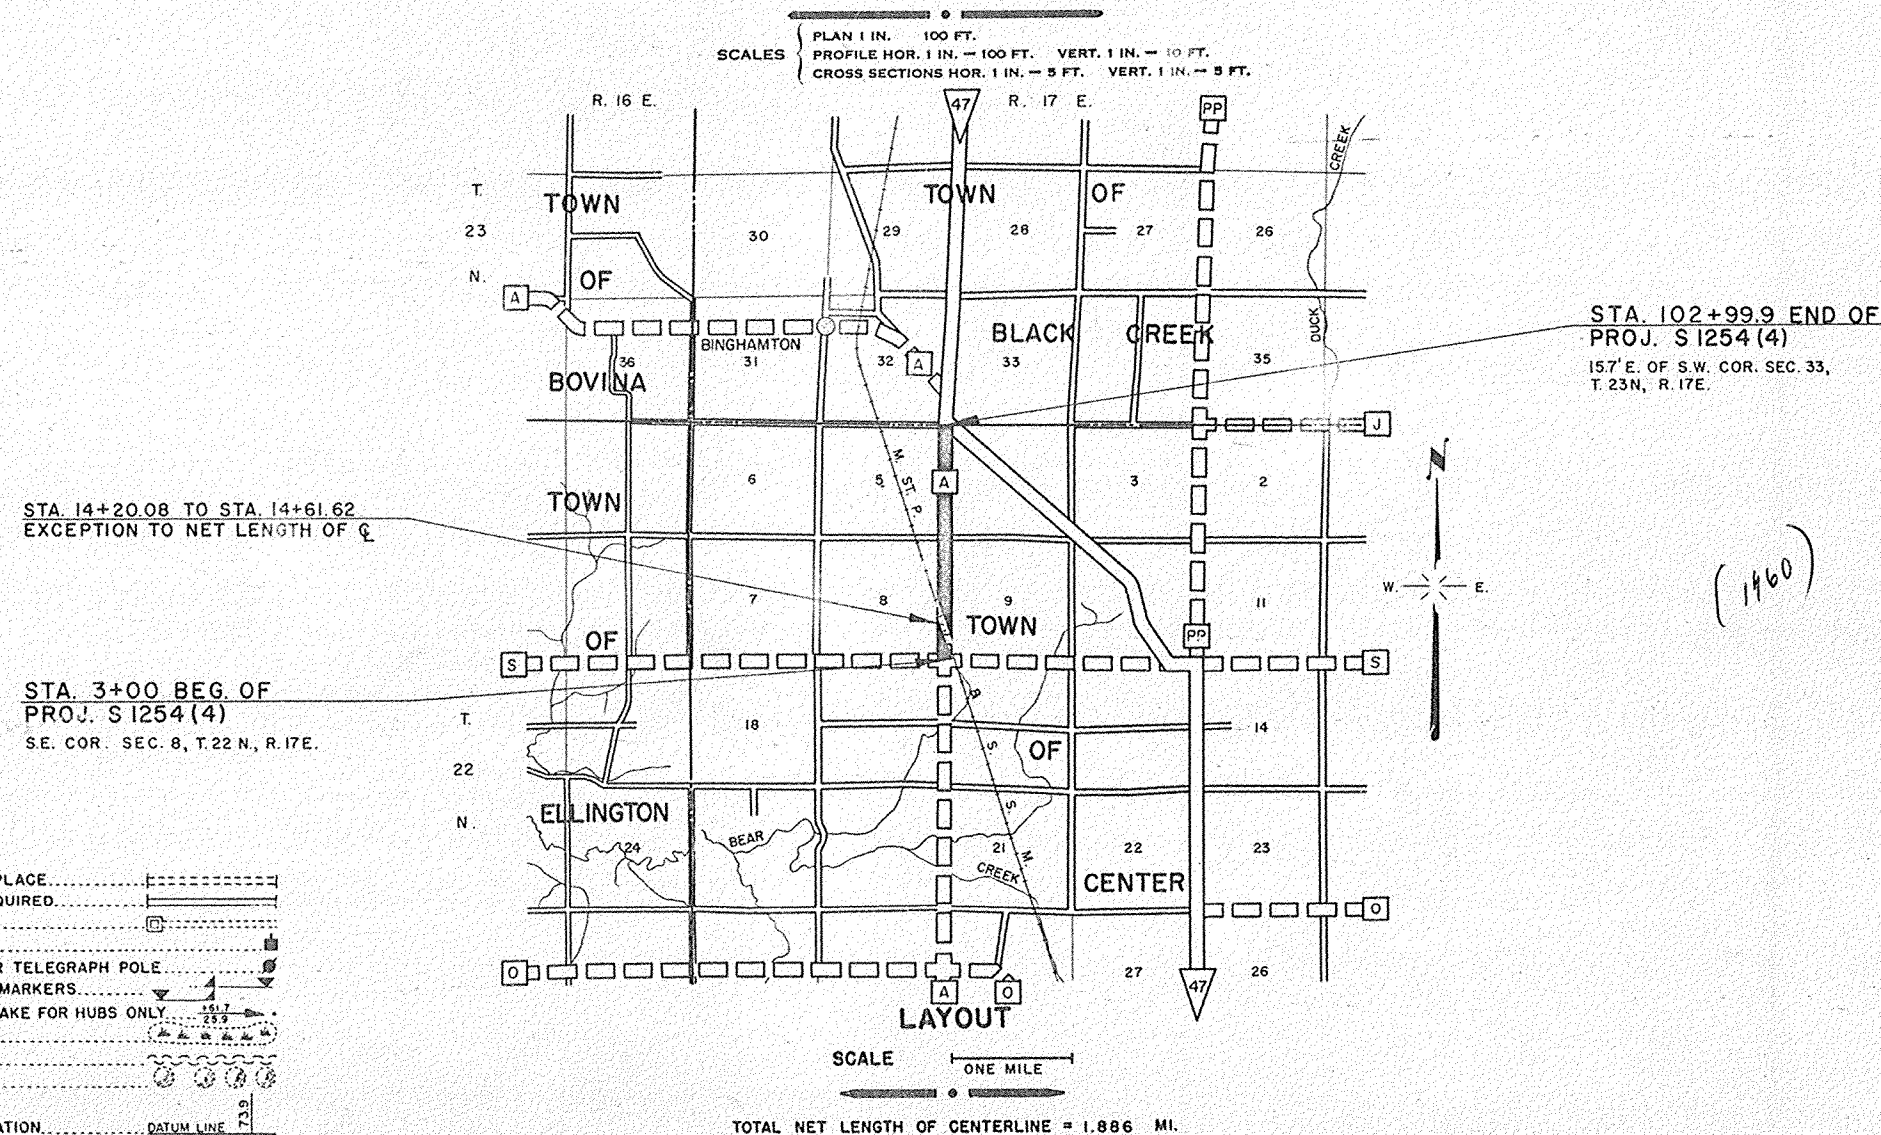

CONVENTIONAL SIGNS

STATE LINE.....	CULVERTS IN PLACE.....
COUNTY LINE.....	CULVERTS REQUIRED.....
TOWNSHIP OR RANGE LINE.....	DROP INLET.....
SECTION LINE.....	POWER POLE.....
NEW RIGHT OF WAY LINE.....	TELEPHONE OR TELEGRAPH POLE.....
PRESSENT RIGHT OF WAY LINE.....	RIGHT OF WAY MARKERS.....
WIRE FENCE { WOVEN.....	REFERENCE STAKE FOR HUBS ONLY.....
BARBED.....	MARSH.....
LOT LINE.....	HEDGE.....
CORPORATE OR CITY LIMITS.....	TREES.....
PROPERTY LINE..... PL + 32.6	GROUND ELEVATION..... DATUM LINE 73.9
TRAVELED WAY OR P.E.....	GRADE ELEVATION..... DATUM LINE 75.16
RAILROADS.....	
BASE OR SURVEY LINE..... 30	


County Project #105






(1460)

A-7

STATE HIGHWAY COMMISSION OF WISCONSIN MADISON, WIS.	
SURVEYOR R.W.B. G.E.S.	NOTE BOOK 270-271
DISTRICT COMPUTER C.W.M.	M. O. CHECKER R.L.C.
DISTRICT CHECKER W.F.S.	CORRECT
CORRECT:	
DATE 4-14-61	<i>[Signature]</i>
RECOMMENDED FOR APPROVAL:	
DATE 4/19/61	<i>J. S. Pelt</i>
APPROVED:	
DATE 4/19/61	<i>E.C. Rustum</i>
DEPARTMENT OF COMMERCE BUREAU OF PUBLIC ROADS	
APPROVED:	
DATE	
DIVISION ENGINEER	

A-7

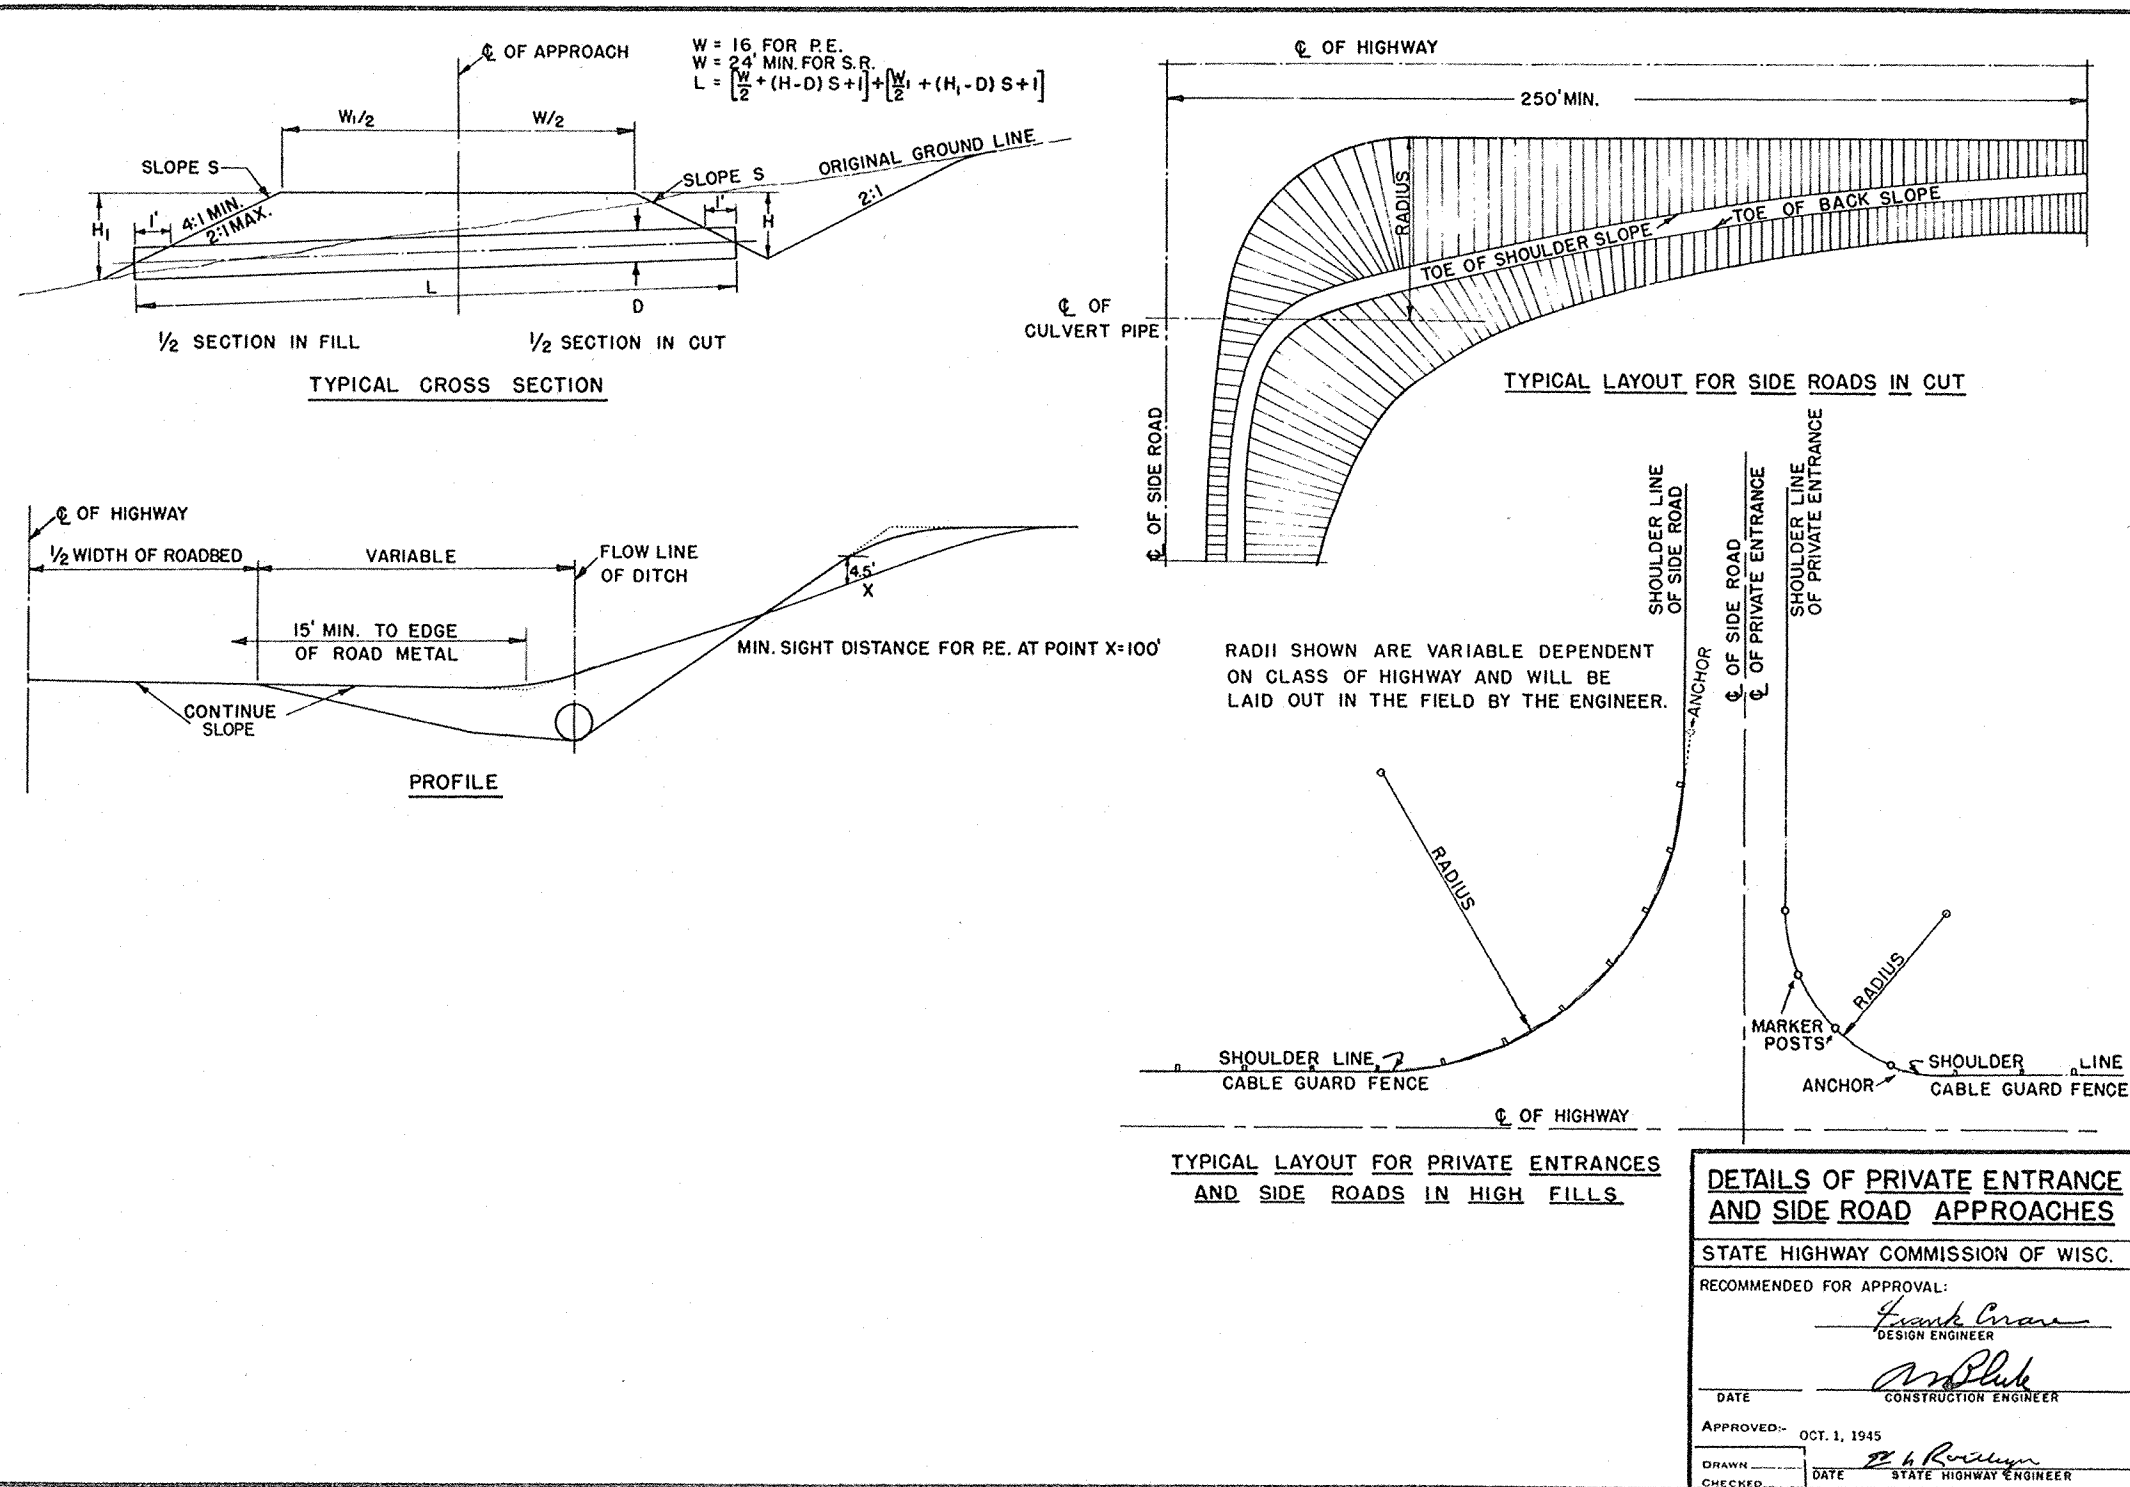

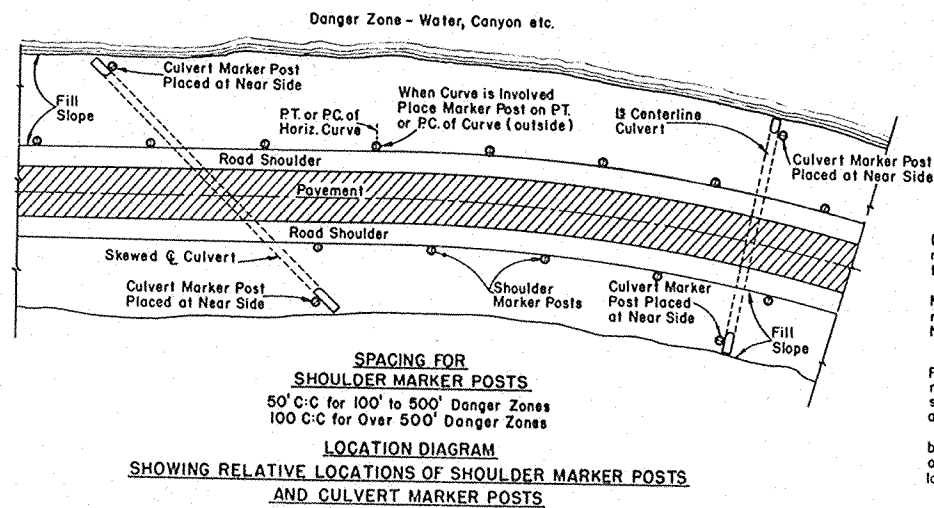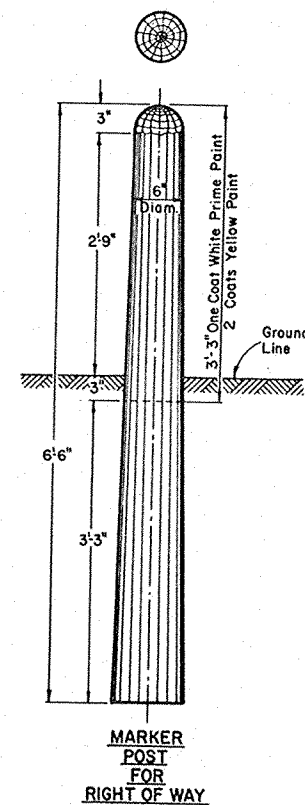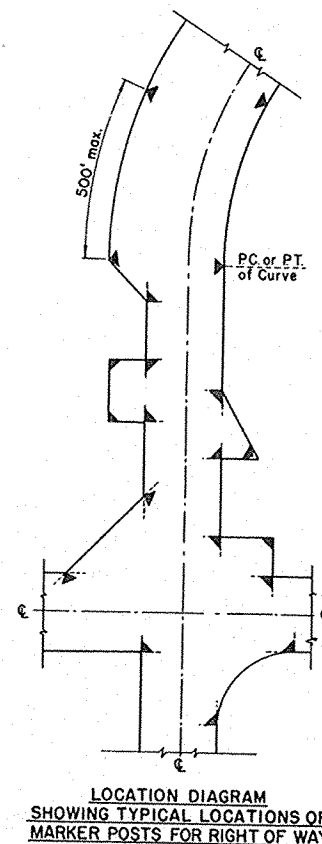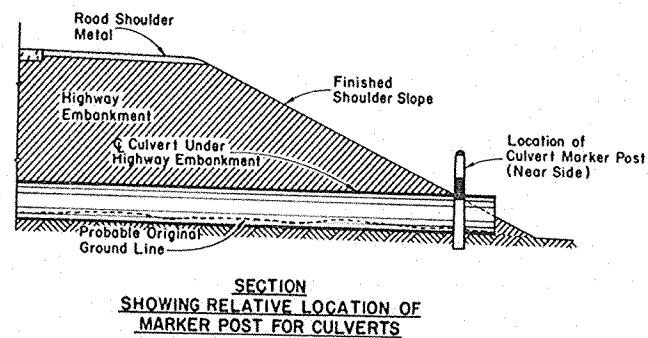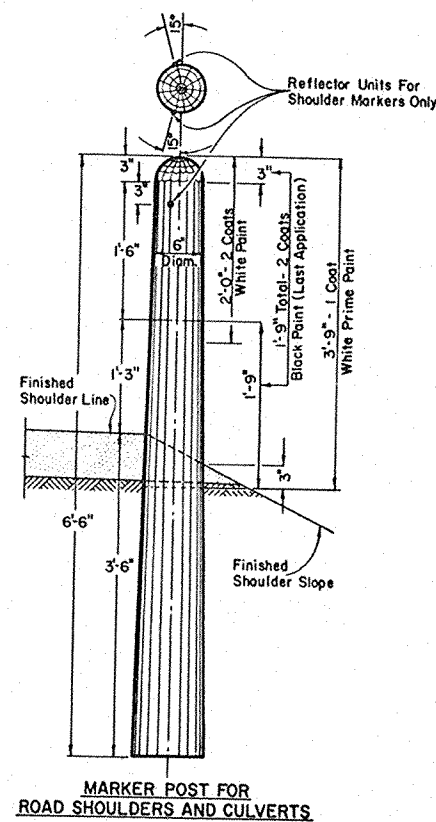

GENERAL NOTES:

Details of Construction not shown on this drawing shall conform to the pertinent requirements of the Standard Specifications Sections 2523, 4124 and 4125 and the applicable Special Provisions.

All posts for Road Shoulder Markers, Culvert Markers and Right of Way Markers are identical except for Painting and Reflector Units. All Posts shall be round and untreated and shall be either Northern White Cedar, Southern Yellow Pine, Norway Pine, White Pine or Jack Pine.

MARKER POSTS FOR RIGHT OF WAY
Right of Way Marker Posts shall be erected in advance of Grading Operations. Posts may be shaped and painted prior to erection. Any damaged areas occurring to paint surface during erection or other subsequent operations must be repainted prior to acceptance.

BID ITEMS

No. 2523-5	Marker Posts	-----	Each
No. 2523-6	Marker Posts for Right of Way	-----	Each

STATE HIGHWAY COMMISSION OF WISCONSIN

RECOMMENDED FOR APPROVAL.

5/16/57
DATE


APPROVED:

5/16/57
DATE

J. A. Peltz
ENGINEER OF DESIGN

E. L. Rottlijer
STATE HIGHWAY ENGINEER

PLATE NO. 7-1.3.3.

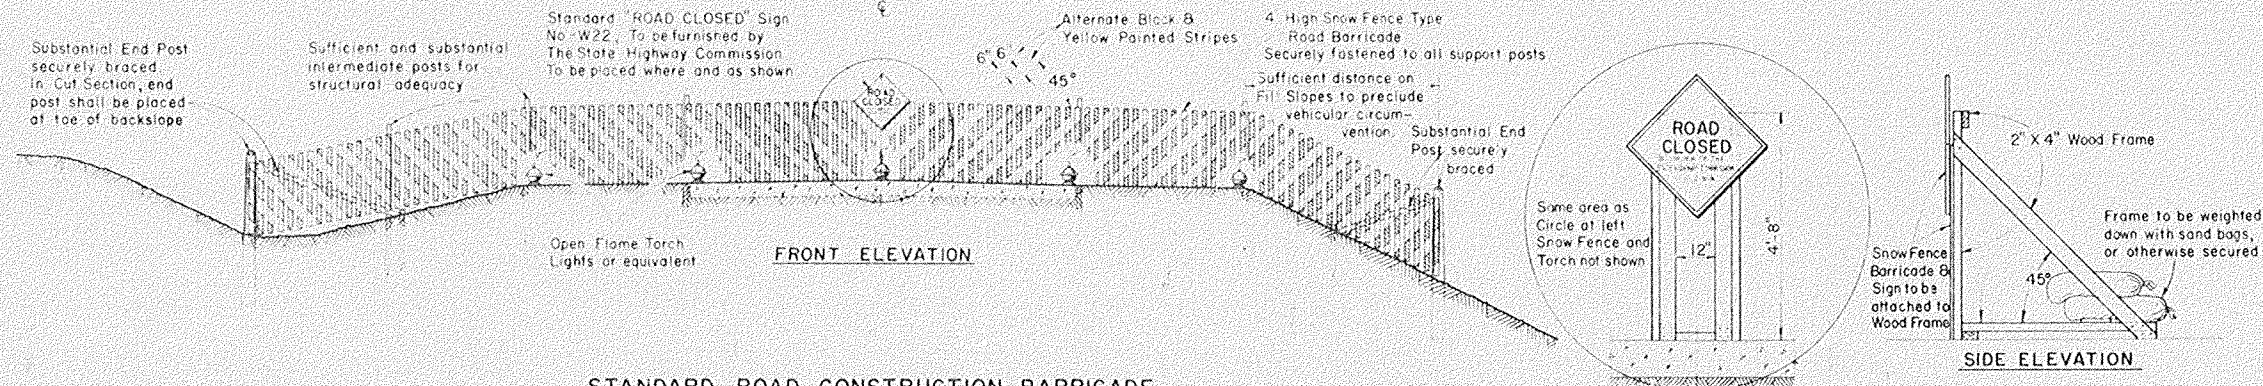

STANDARD ROAD CONSTRUCTION BARRICADE

SNOW FENCE TYPE-"A"

GENERAL NOTES

The Contractor shall construct, place and maintain barricades as shown on this drawing and as required by the Standard Specifications Section 1107 for the duration of the project. Barricades shall be painted and structurally maintained for maximum visibility at all times. Provision shall be made in the construction of barricades to provide for ingress and egress for local access as may be required.

ALTERNATE DESIGNS

Contractors may submit to the Engineer for approval designs for Barricades other than shown on this drawing, and upon the Engineer's approval may be used as alternates.

MEASUREMENT & PAYMENT

All Barricades, unless otherwise provided for in the Plans and/or Special Provisions shall be furnished, placed, and maintained as noted above, and no additional compensation will be allowed but shall be construed to be included in the price bid for other items.

CONSTRUCTION BARRICADE

STATE HIGHWAY COMMISSION OF WISCONSIN

RECOMMENDED FOR APPROVAL:


6/2/55
DATE

J. L. Pitt
ENGINEER OF DESIGN


APPROVED:

6/2/55
DATE


E. C. Ruetten
STATE HIGHWAY ENGINEER

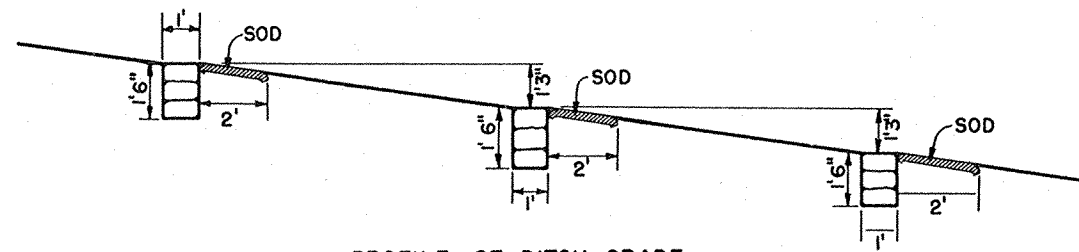

PROFILE OF DITCH GRADE

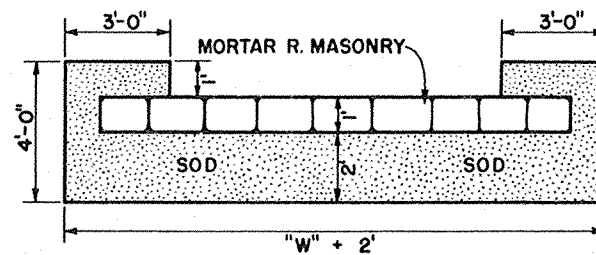

PLAN VIEW SHOWING SOD

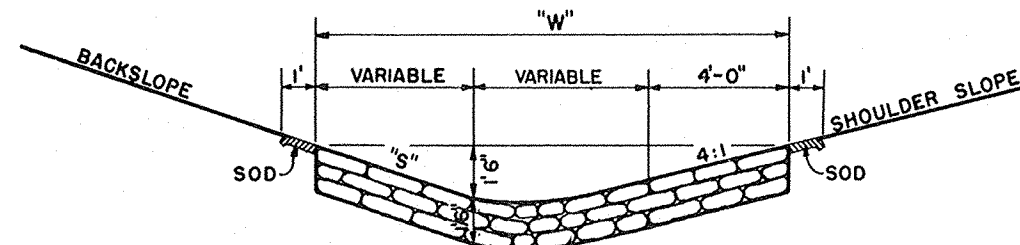


SECTION

MORTAR RUBBLE MASONRY

QUANTITIES			
"S"	"W"	SOD SQ. YD.	EACH CU. YD.
2:1	12'	4.0	0.67
3:1	13.5'	4.33	0.75
4:1	15'	4.67	0.83


CONSTRUCTION NOTES

DETAILS OF CONSTRUCTION NOT SHOWN SHALL CONFORM TO THE PERTINENT REQUIREMENTS OF THE STANDARD SPECIFICATIONS AND THE APPLICABLE SPECIAL PROVISIONS.

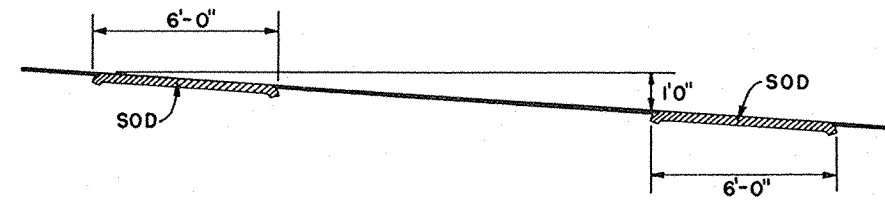

PROFILE OF DITCH GRADE

NOTE: NUMBER REQUIRED WILL BE DETERMINED BY VERTICAL SPACING.

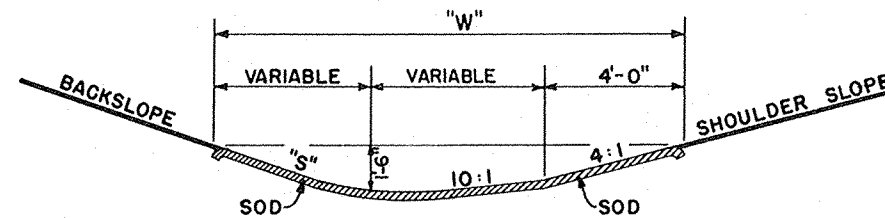


SECTION

SOD DITCH CHECKS


QUANTITIES		
"S"	"W"	EACH SQ. YD.
2:1	12'	8
3:1	13.5'	9
4:1	15'	10

DITCH CHECKS	
MORTAR RUBBLE MASONRY & SOD	
STATE HIGHWAY COMMISSION OF WISC.	
RECOMMENDED FOR APPROVAL:	
 DESIGN ENGINEER	
 CONSTRUCTION ENGINEER	
DATE:	
APPROVED:	
DRAWN DIV 9	
CHECKED M.E.C.	STATE HIGHWAY ENGINEER

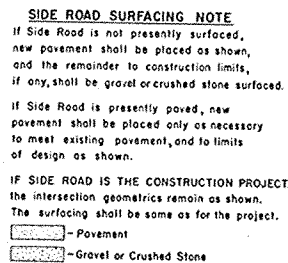


R ₁	R ₂	W ₁	W ₂	θ	R ₁	R ₂	W ₁	W ₂
31'	72'	25'	10'	95°	70'	52'	20'	8'
35'	69'	24'	9'	100°	80'	50'	20'	8'
39'	66'	23'	8'	105°	95'	48'	20'	8'
43'	63'	22'	8'	110°	104'	46'	19'	8'
47'	60'	21'	8'	115°	122'	44'	19'	8'
51'	57'	21'	8'	120°	143'	42'	19'	8'
62'	54'	21'	8'					

min Int. Angle Maximum Int. Angle

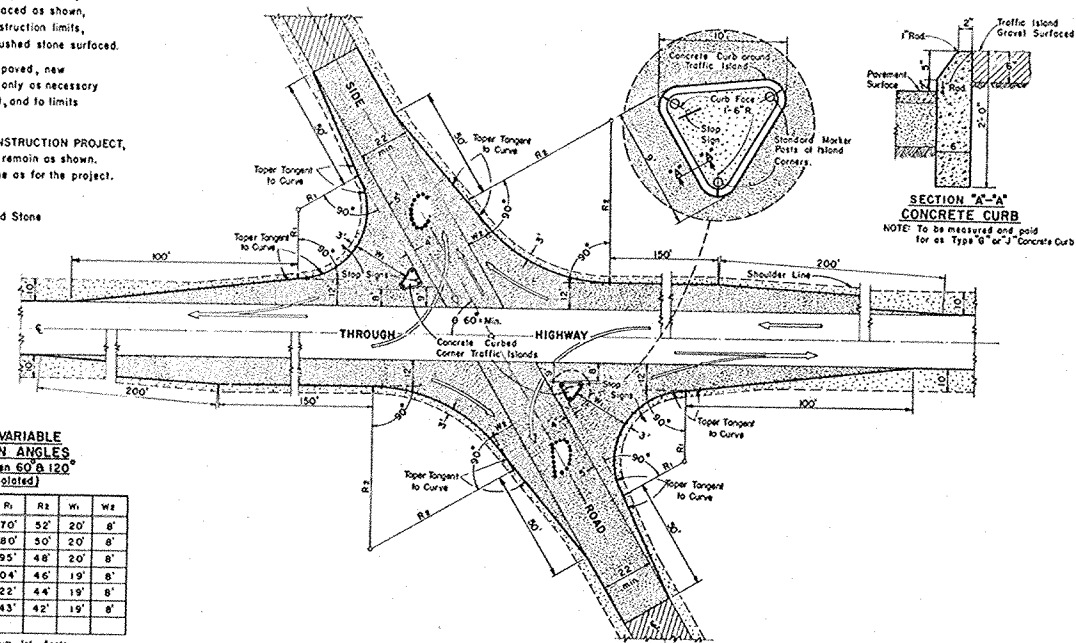

To be used only when current ADT on Through Highway is 1500 or over, and
on Side Road is Over 200

 

* Minimum Int. Angle			** Maximum Int. Angle		
θ	R_1	R_2	θ	R_1	R_2
* 60°	40'	50'	95°	45'	45'
65°	40'	50'	100°	50'	46'
70°	40'	50'	105°	55'	47'
75°	40'	50'	110°	60'	46'
80°	40'	50'	115°	65'	45'
85°	40'	50'	**120°	70'	44'
90°	40'	50'			

To be used when current ADT on Through Highway is Less than 1500 or on Side Road is Less than 200

GENERAL NOTES
Designs "A", "B", "C", "D" or "E" may be used interchangeably in combination or separately for any one complete intersection depending upon Traffic Volume, Intersection angle and Surfacing of each approach roadway.

Details on this drawing are for Minimum Design Only, and not applicable to Special Conditions, as shown elsewhere on the plans.

STATE HIGHWAY COMMISSION OF WISCONSIN

RECOMMENDED FOR APPROVAL

1/17/58
DATE

J. S. Bell
ENGINEER OF DESIGN

APPROVED

1/17/58
DATE

E. C. Rostig
STATE HIGHWAY ENGINEER


ESTIMATE OF QUANTITIES

CONTRACT NO. 1-2

PROJECT	SHEET NUMBER	TOTAL SHEETS
S 1254 (4)	2	22

THIS PROJECT IS TO BE EXECUTED UNDER THE STANDARD SPECIFICATIONS FOR ROAD AND BRIDGE CONSTRUCTION OF THE STATE HIGHWAY COMMISSION OF WISCONSIN -- EDITION OF 1957
APPROVED AUGUST 9, 1957, AND SPECIAL PROVISIONS AS ATTACHED TO PROPOSALS.

THIS PROJECT IS TO BE EXECUTED UNDER THE STANDARD SPECIFICATIONS FOR ROAD AND BRIDGE CONSTRUCTION, APPROVED AUGUST 9, 1957, AND SPECIAL PROVISIONS AS ATTACHED TO PROPOSALS.	
CONTRACT	STATION TO STATION	NET LENGTH OF CENTER LINE	CLEAR-ING	GRUBB-ING	EXCAVATION			SAND GRAVEL FILL	FIN-ISHING ROAD-WAY	OBLIT-ERATING OLD ROAD	GRAVEL OR CRUSHED STONE BASE COURSE		C.P.					RIP-RAP	GUARD FENCE			MARK-ER POSTS FOR R/W	M.R. DITCH CHECKS	CONC. CURB TYPE "J"	GRAV. OR CRUSHED STONE BASE COURSE FOR SHLDRS	BIT. MAT. FOR PRIME COAT	BIT. ROAD MIX SURF	AGG. FOR BITUM. RD. MIX SURF	BIT. MATERIAL FOR SURFACE COURSE	CAL. CHLOR. SURF TREAT	TOPSOIL		FER-TIL-IZER	SEEDING	
					UNC.						DELIV-ERED	PLACED	18"	24"	30"	</

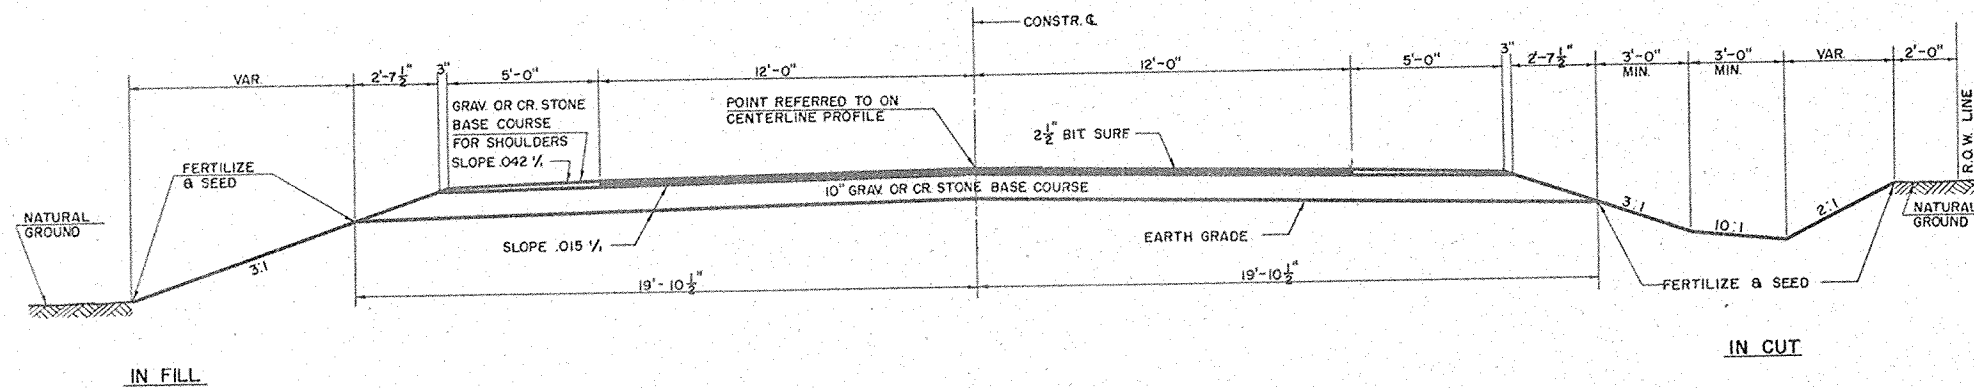

TYPICAL SECTION


GENERAL NOTES

CONSTRUCTION DETAILS NOT SHOWN HERE SHALL CONFORM TO THE PERTINENT REQUIREMENTS OF THE STANDARD SPECIFICATIONS AND THE APPLICABLE SPECIAL PROVISIONS.


WHEN THE QUANTITY OF ITEMS OF SUBBASE, BASE OR SURFACE COURSE IS MEASURED FOR PAYMENT BY THE TON OR CUBIC YARD, THE DEPTH OR THICKNESS OF THE COURSE SHOWN ON THE PLANS IS APPROXIMATE AND THE ACTUAL THICKNESS WILL DEPEND ON THE DISTRIBUTION OF THE MATERIAL DIRECTED BY THE ENGINEER.

STANDARD DETAIL DRAWINGS

DETAILS OF PE. & SD. ROAD APPROACHES	1-3.1.1
MARKER POST	7-1.3.3
CONSTRUCTION BARRICADE	7-4.1.2
DITCH CHECKS	8-1.3.1
DESIGN & LAYOUT FOR SD. RD'S	9-1.1.3

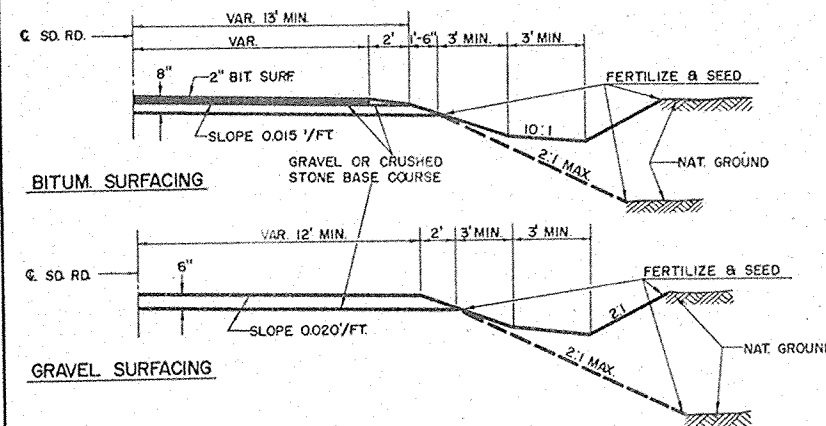

1/2 SECTION FOR SD. RD'S.

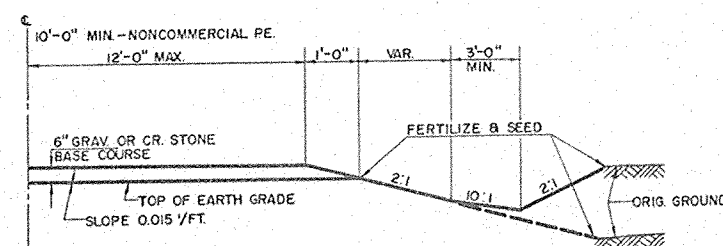

1/2 SECTION FOR PE'S

C.P.				
STATION	LOCATION	DIA.	LIN. FT.	TYPE
6+54	C	24"	46	C.P.
16+50	C	24"	54	"
22+74	C	24"	50	"
24+98	C	30"	54	"
37+30	C	24"	56	"
41+38	C	30"	60	"
50+00	C	24"	52	"
52+52	C	24"	56	"
56+25	C	24"	58	"
59+29	C	24"	68	"
73+50	C	24"	60	"
82+24	C	30"	68	"
97+56	C	24"	66	"
101+90	C	24"	54	"
13 PE'S EACH 18" X 32"			416	"

GRAV. OR CRUSHED STONE BASE COURSE	
LOCATION	TON
CENTERLINE	23,250
PE'S & SD. RD'S	720
SHOULDRS	1,400
TOTAL	25,370

TYPICAL CROSS SECTION

FOR

34 FT. ROADBED - 24 FT. BIT. PAV'T.

AND


MISCELLANEOUS CONSTRUCTION DETAILS

SCALE VARIABLE

BENCH MARKS

NO.	STATION	DESCRIPTION	ELEV.
1	1+95	PT. MK. S.W. CORNER W. WALL 16' LT.	804.14
2	9+65	SPIKE IN 20" OAK	65' RT. 805.81
3	17+00	" " 28" ELM	40' RT. 813.20
4	25+10	" " 28" ELM	50' LT. 817.05

S.P.R. DIVISION	PROJECT	SHEET NUMBER	TOTAL SHEETS
4	S 1254 (4)	3	22

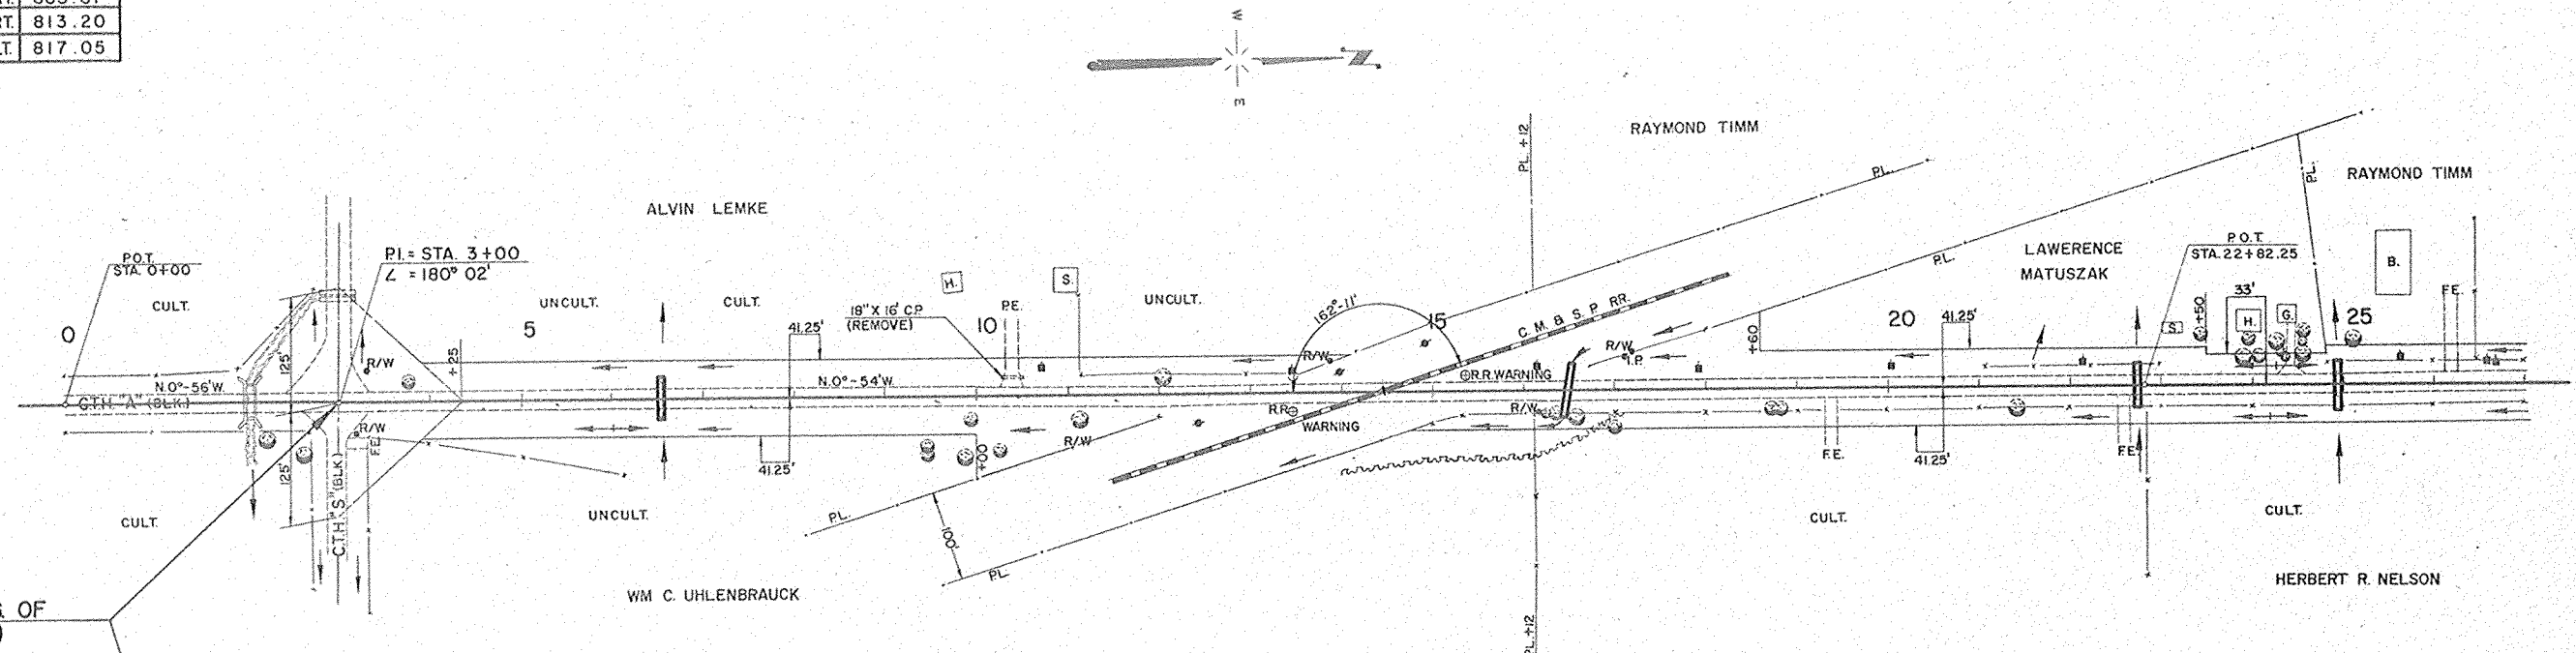

STA. 3+00 BEG OF PROJ. S 1254 (4)

NET LENGTH OF CENTERLINE		
STATION TO STATION	LIN. FT.	
3+00	25+00	2,158.46


GENERAL NOTES

THE EXACT LOCATION OF CULVERT PIPES AND PRIVATE ENTRANCES AND FIELD ENTRANCES SHALL BE DETERMINED BY THE ENGINEER IN FIELD.

CUBIC YARDS OF FILL AS SHOWN ON THE PLAN SHEETS PERTAINS TO EMBANKMENTS CONSTRUCTED OF UNCLASSIFIED EXCAVATION COMPUTED WITH A SHRINKAGE ALLOWANCE OF 25% 45%.

LEGEND

UNC. EXC.	UNCLASSIFIED EXCAVATION
PE	PRIVATE ENTRANCE
FE	FIELD ENTRANCE
T	TELEPHONE POLE
P	POWER POLE
D	DRAINAGE FLOW
DG	DITCH GRADE
CP	CULVERT PIPE
CMCP	CORRUGATED METAL CULVERT PIPE

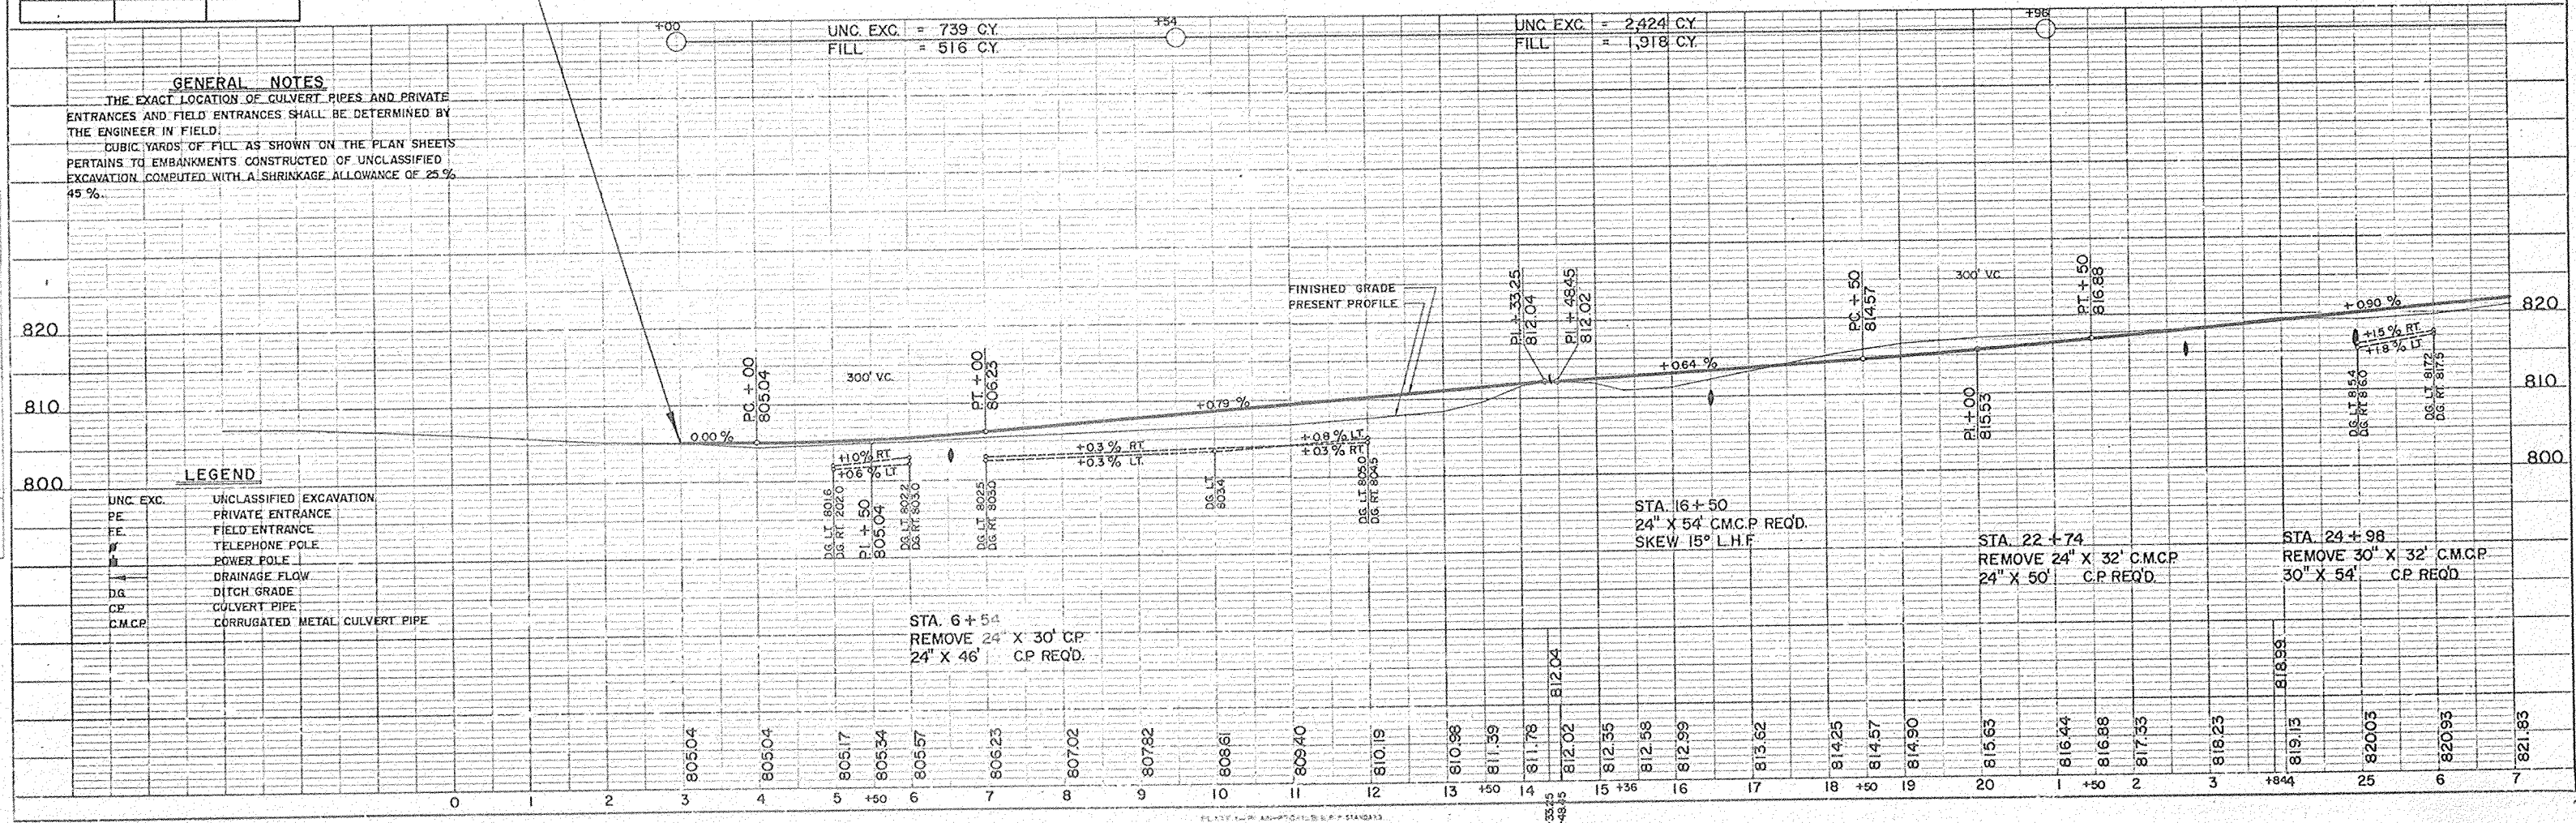

STA. 6+54
REMOVE 24" X 30' CP
24" X 46' CP REQ'D.

STA. 16+50
24" X 54' CMCP REQ'D.
SKEW 15° L.H.F.



STA. 22+74
REMOVE 24" X 32' CMCP
24" X 50' CP REQ'D.

STA. 24+98
REMOVE 30" X 32' CMCP
30" X 54' CP REQ'D.


BPR DIVISION	PROJECT	SHEET NUMBER	TOTAL SHEETS
4	S 1254 (4)	4	22

BENCH		MARKS	
NO.	STATION	DESCRIPTION	ELEV.
5	29 + 20	SPIKE IN 24" ASH 65' LT.	821.73
6	45 + 30	30" OAK 26' LT.	833.98

CURVE	NOTES
P.I. =	55 + 64.30
L =	178° - 54'
Δ =	1° - 06'
D =	0° - 15'
T =	220.16'
L.C. =	440.00'
NORMAL CROWN	

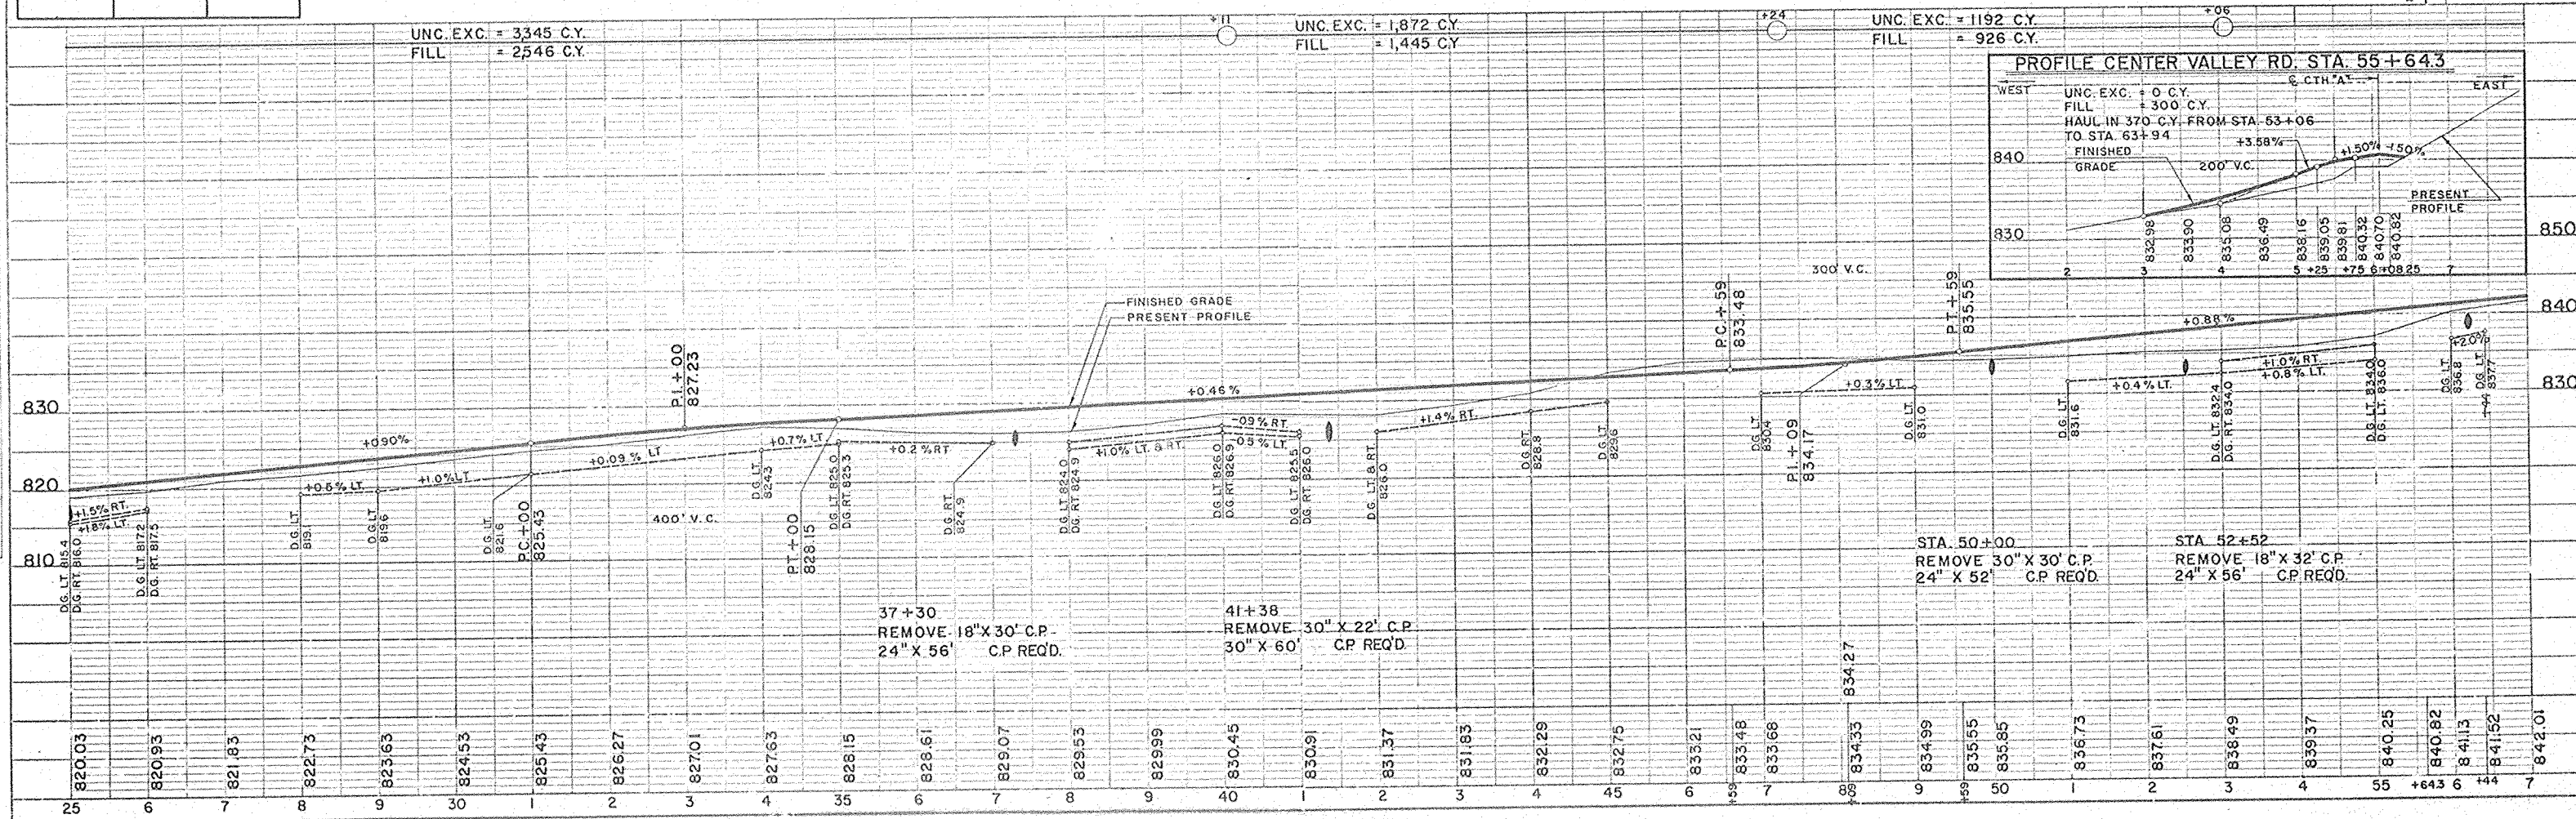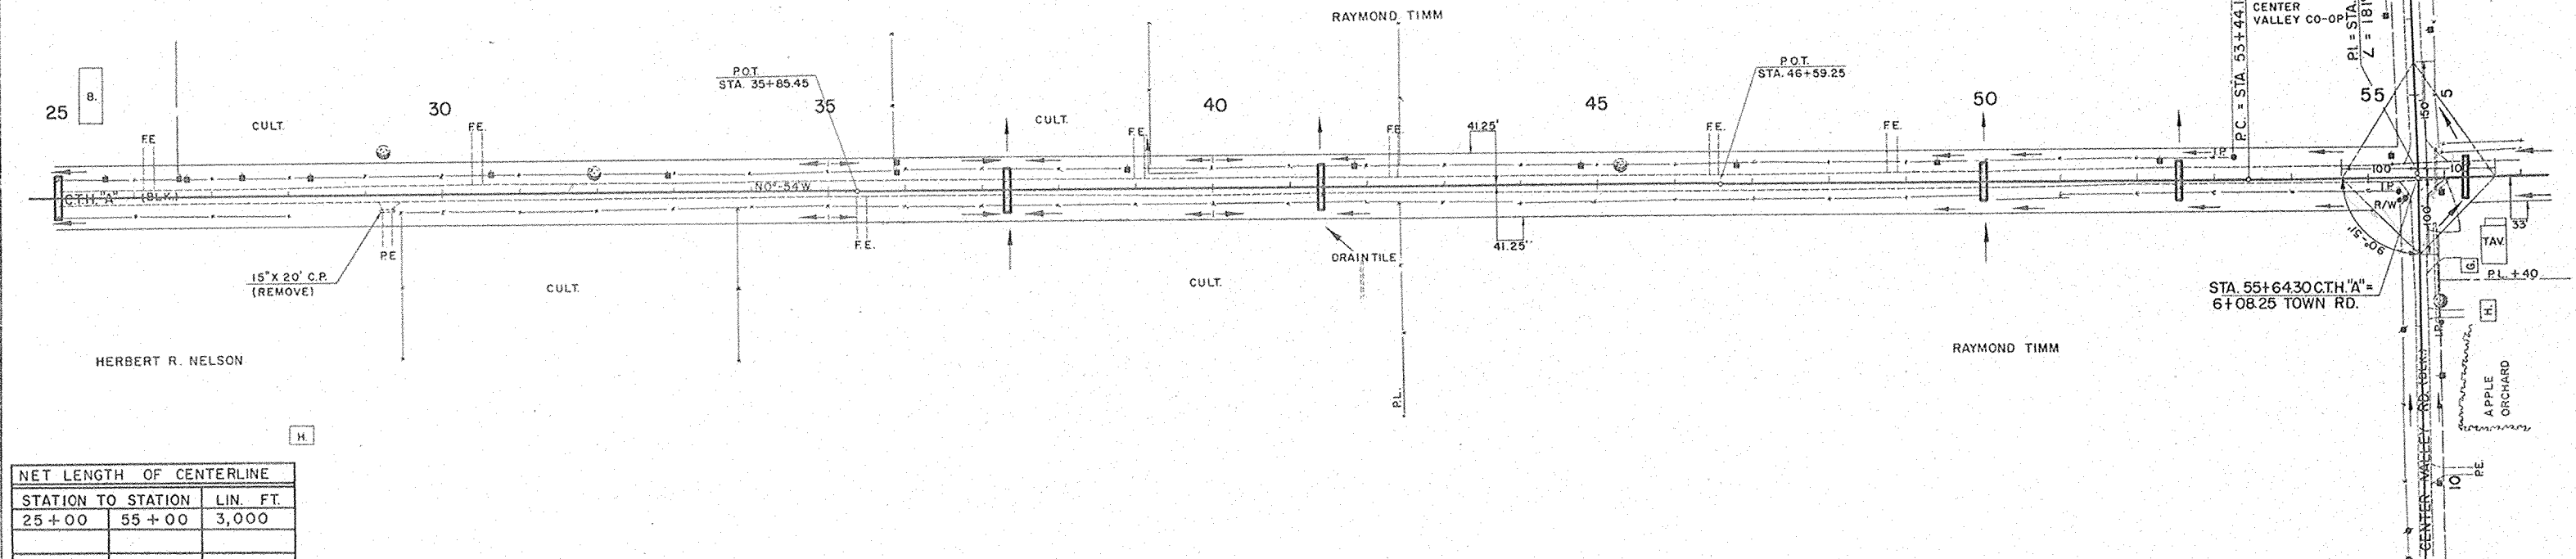


BOOK DIVISION	SUBJECT	SHEET NUMBER	TOTAL SHEETS
4	S 1254(4)	6	22

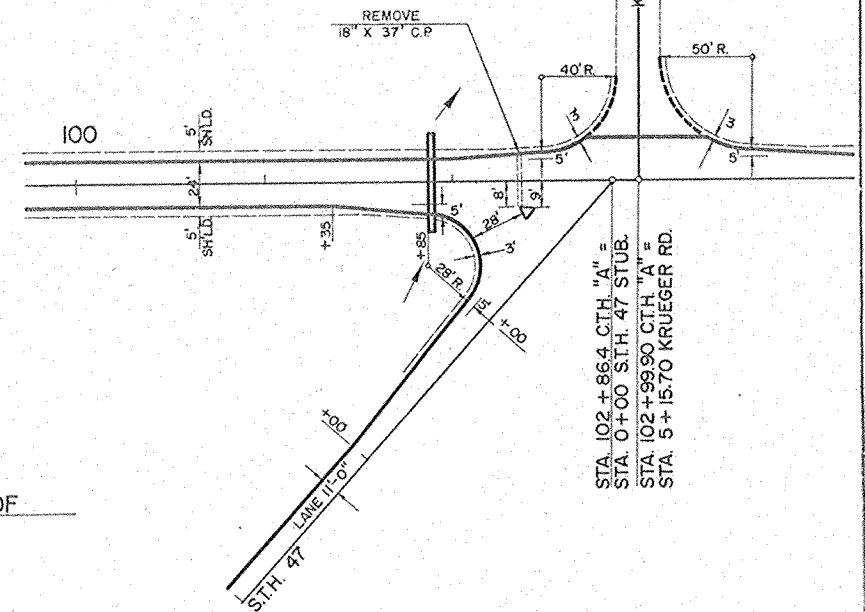

UNC. EXC.	=	2,086 CY.
FILL	=	1,515 CY.


UNC. EXC. = 752 CY
FILL = 563 CY

UNC. EXC. = 1,680 CY
FILL = 1,293 CY

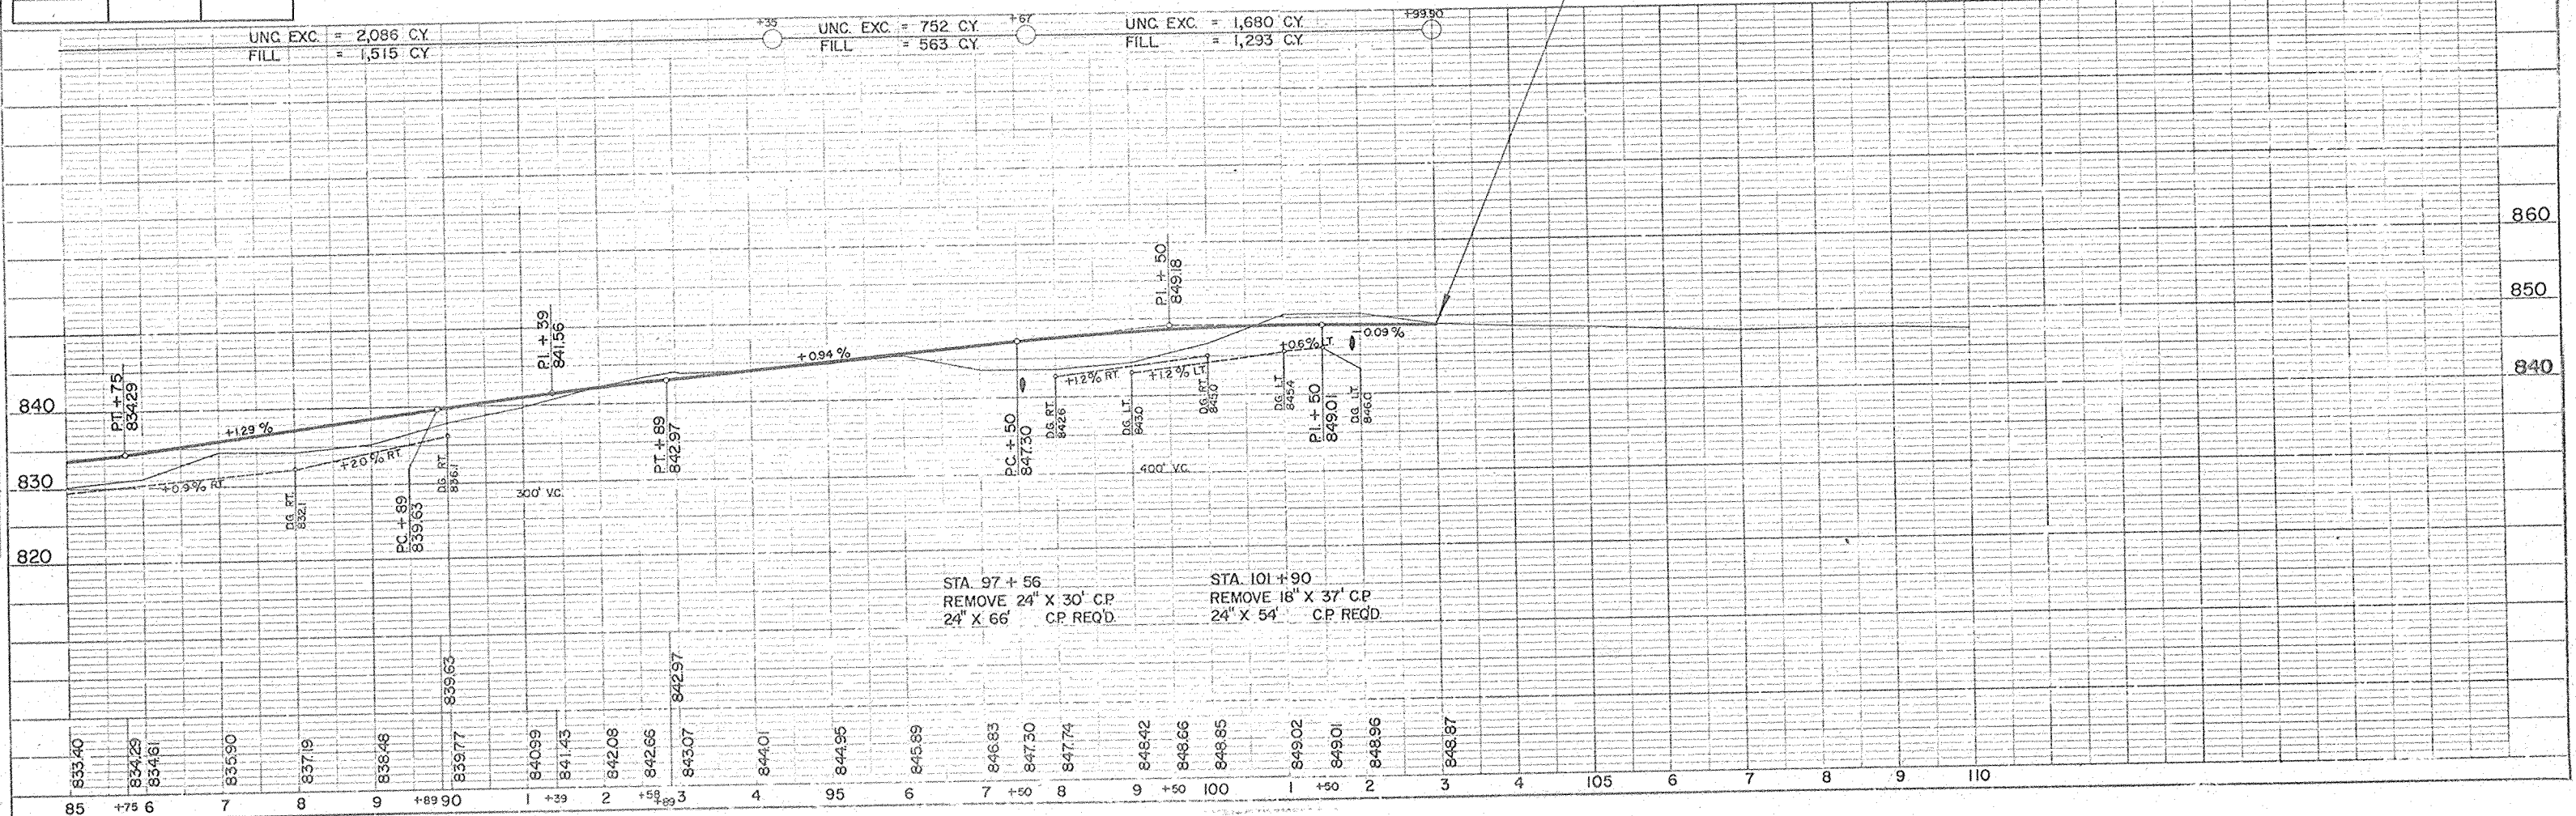


B.P.R. DISTRICT OFFICE	PROJECT	SHEET NUMBER	TOTAL SHEETS
WIS. 4	S 1254 (4)	13	22

STATION	DISTANCE	YARDAGE		
		UNCL.	EXCAVATION	FILL
12				
		28		402
13				
		2		157
+50				
		11		82
14				
		37		109
15				
		6		48
+35				
		9		124
16				
		104		133
17				
		326		30
18				
		533		2
19				
		667		0
20				
		622		0
21				
		494		6
22				
		370		68
23				
TOTAL		3209		1161

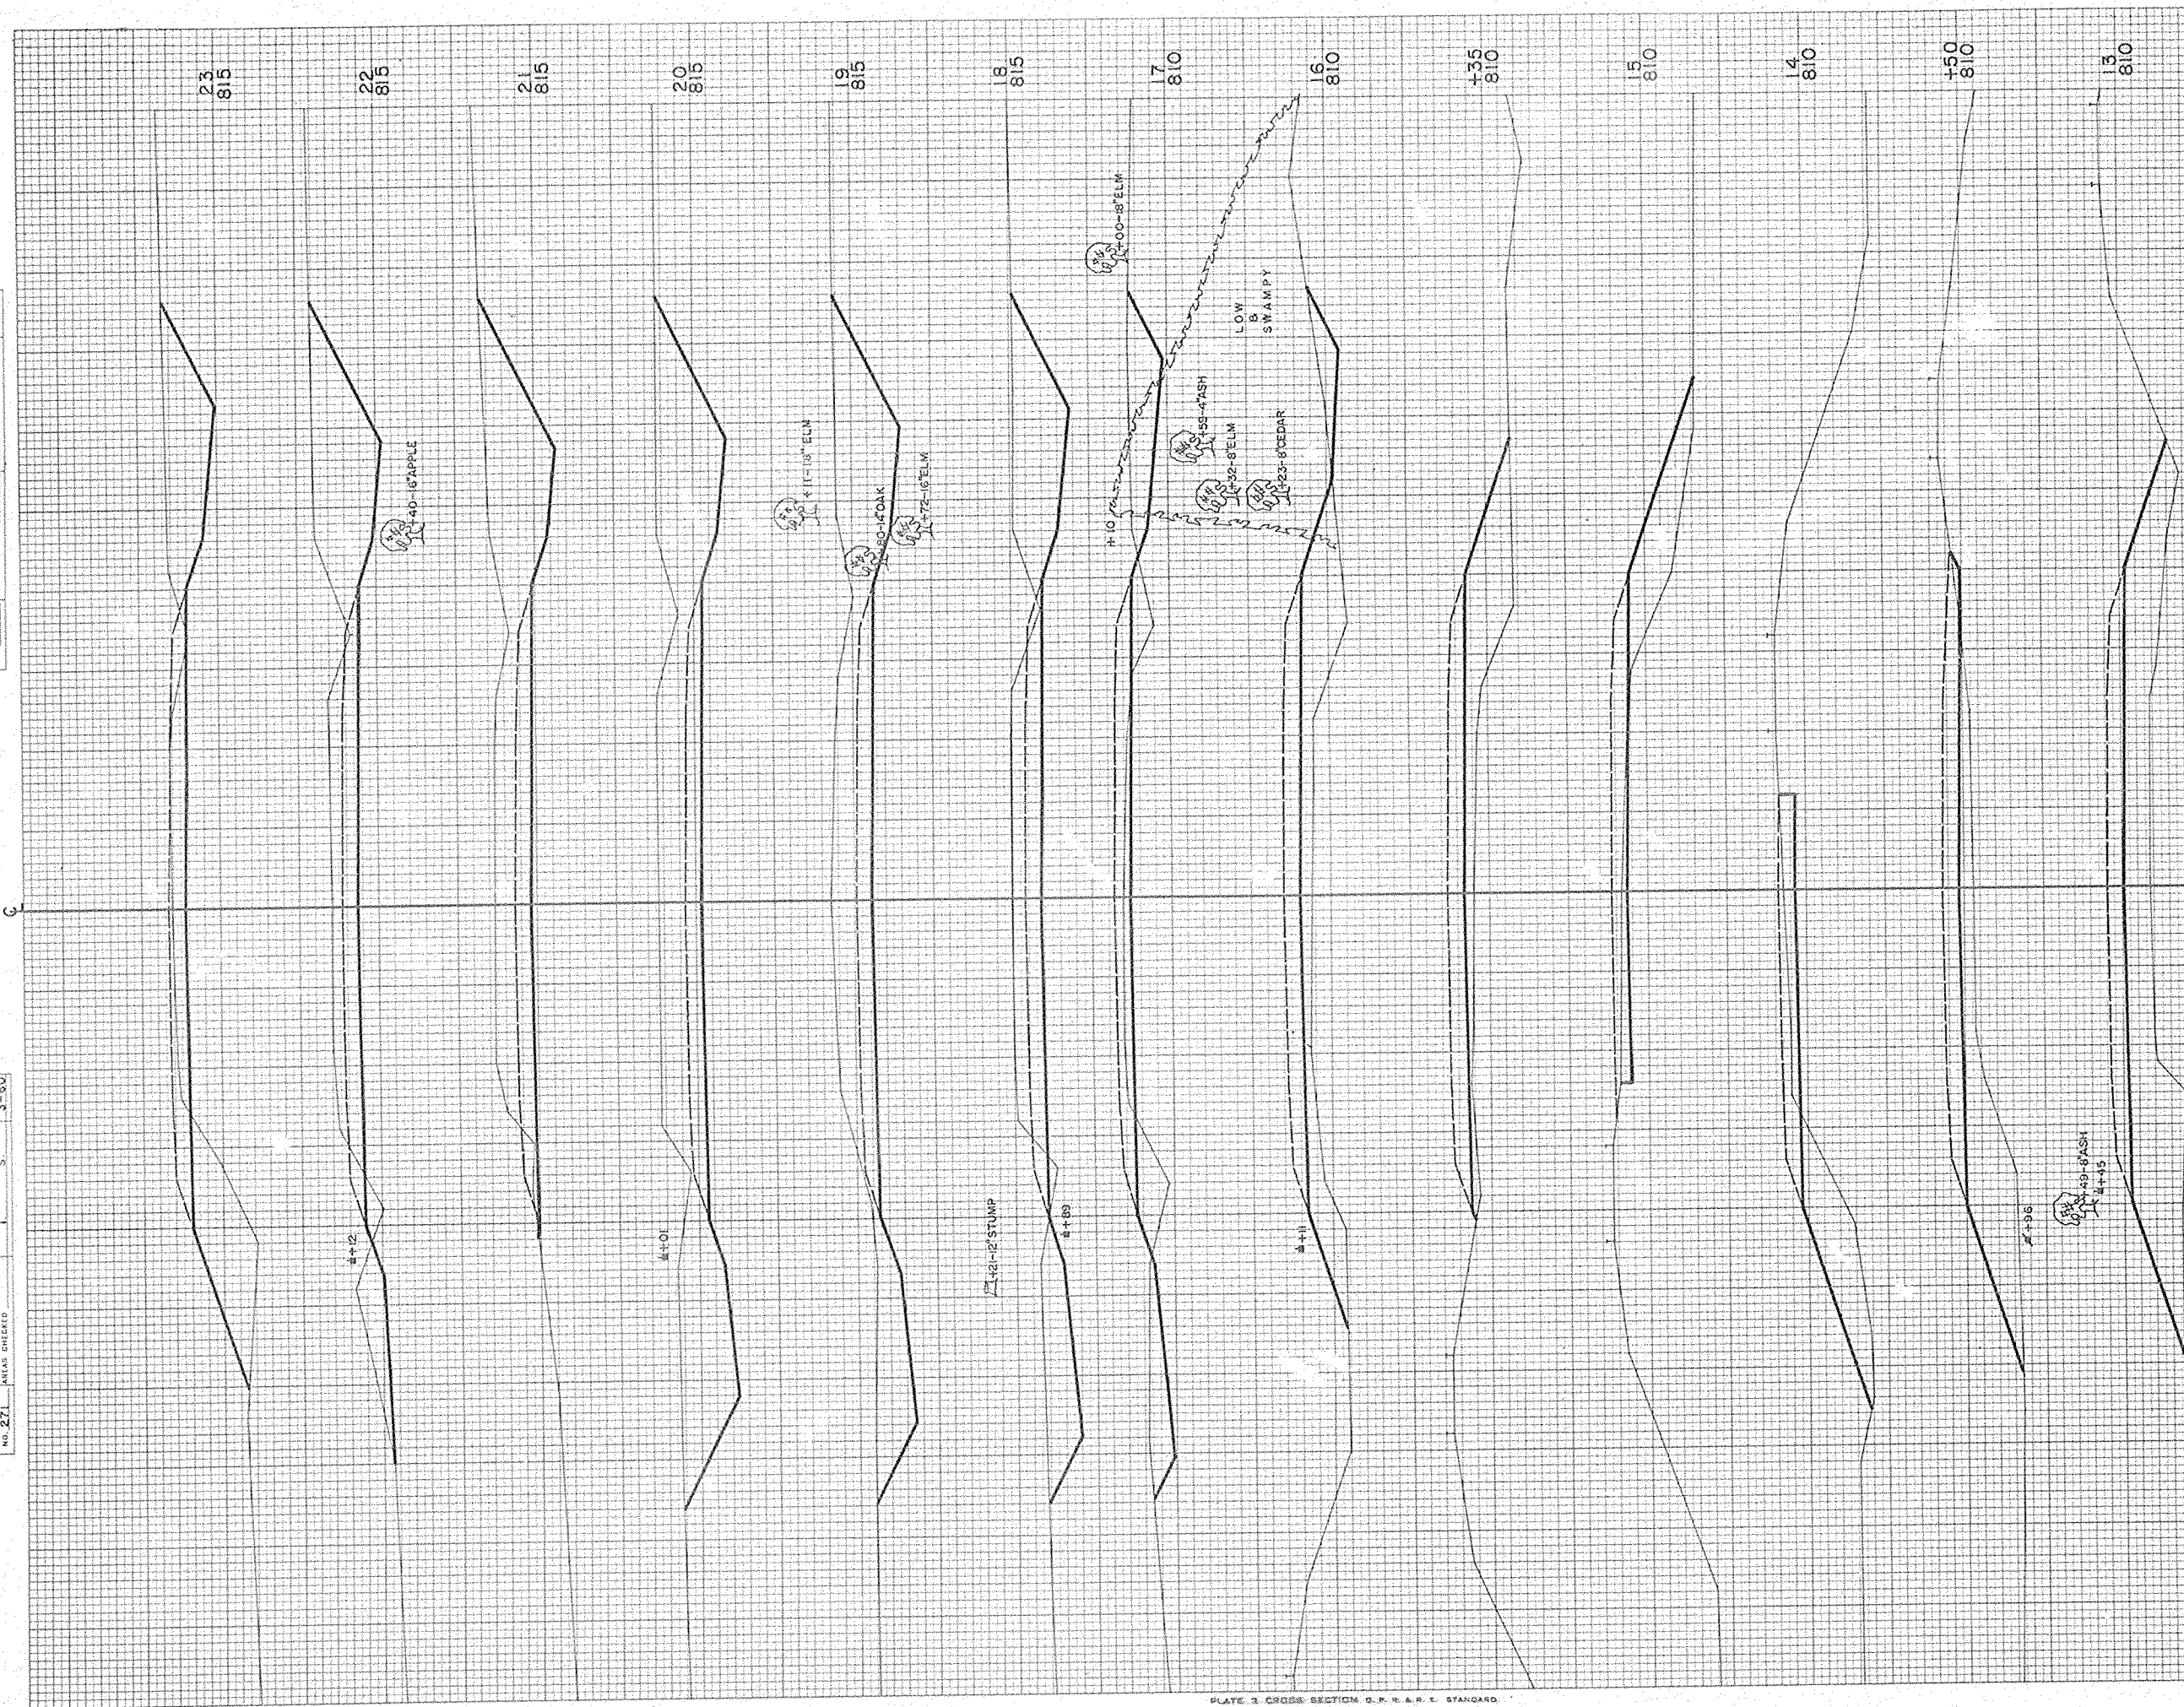

ORIGINAL SURVEY	SURVIVED MULTIPLE TEMPERATURE CHECKS	BY W. R. QUINN R. J. H.	DATE 2-20-60 3-3-60 3-3-60 3-3-60
NO. 211	ASLCS CHECKED		

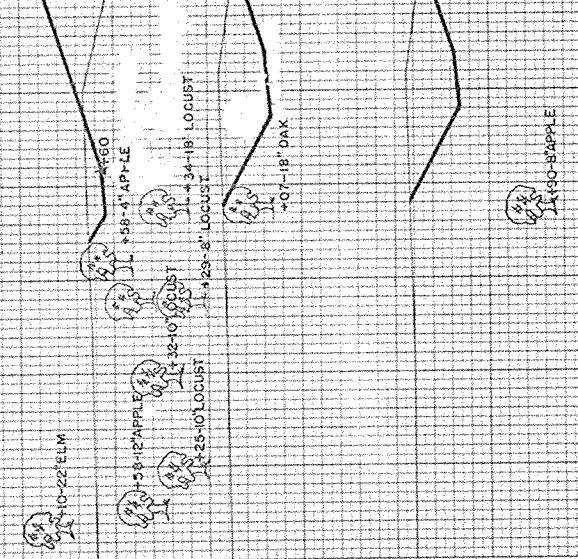

B.P.R. DISTRICT OFFICE	PROJECT	SHEET NUMBER	SHE
WIS. 4	S 1254 (4)	14	22

STATION	DISTANCE	YARDAGE		
		UNCL	EXCAVATION	FILL
23				
+84		285		54
		67		0
24		41		0
+10		204		70
25		91		107
26		150		52
27		141		67
28		111		102
29		139		82
30		185		37
31		139		67
32		172		68
33		280		22
34				
TOTAL		2005		728

SHEET TOTAL	2005	728
-------------	------	-----

FINAL SURVEY	SURVEYED	DATE
	NOTED	BY
NO. 271	AREA	CHIEF

FINAL AVEL	SURVEYED	DATE
	NOTED	BY
NO. 271	AREA	CHIEF

S.P. DISTRICT OFFICE	PROJECT	SHEET NUMBER	TOTAL SHEETS
WIS. 4	S 1254 (4)	17	22

STATION	DISTANCE	YARDAGE		
		EXCAVATION		FILL
		UNCL		
+44				
	98			0
+80				
	61			0
57				
	104			19
+50				
	54			89
58				
	35			243
+65				
	9			187
59				
	32			619
60				
	24			272
+52				
	43			107
+94				
SHEET TOTAL		460		1536

FINAL SURVEY	SURVEYED	DATE
	PLOTTED	BY
	TEMPERATURE	
	NOTE BOOK	WILLAS CHICAGO

ORIGINAL SURVEY	SURVEYED	DATE
	PLOTTED	BY
	TEMPERATURE	
	NOTE BOOK	WILLAS CHICAGO

B.P.R. DISTRICT OFFICE	PROJECT	SHEET NUMBER	TOTAL SHEETS
WIS. 4	S 1254 (4)	18	22

STATION	DISTANCE	YARDAGE		
		EXCAVATION		FILL
		UNCL		
+94				
61		11		4
62		563		24
		70		0
+08				
		546		0
+62				
		494		0
63				
		294		0
+20				
		1176		0
64				
		1546		0
65				
		1628		0
66				


SHEET TOTAL	6328	28
-------------	------	----

BARN
MILK HOUSE

120-141 LOCUST
120-141
120-141

FINAL SURVEY	SURVEYED	DATE
	PLOTTED	BY
	TEMPERATURE	
	NOTE BOOK	ALIAS CHECKED
NO.		


ORIGINAL SURVEY	SURVEYED	DATE
	PLOTTED	BY
	TEMPERATURE	
	NOTE BOOK	ALIAS CHECKED
NO. 271		

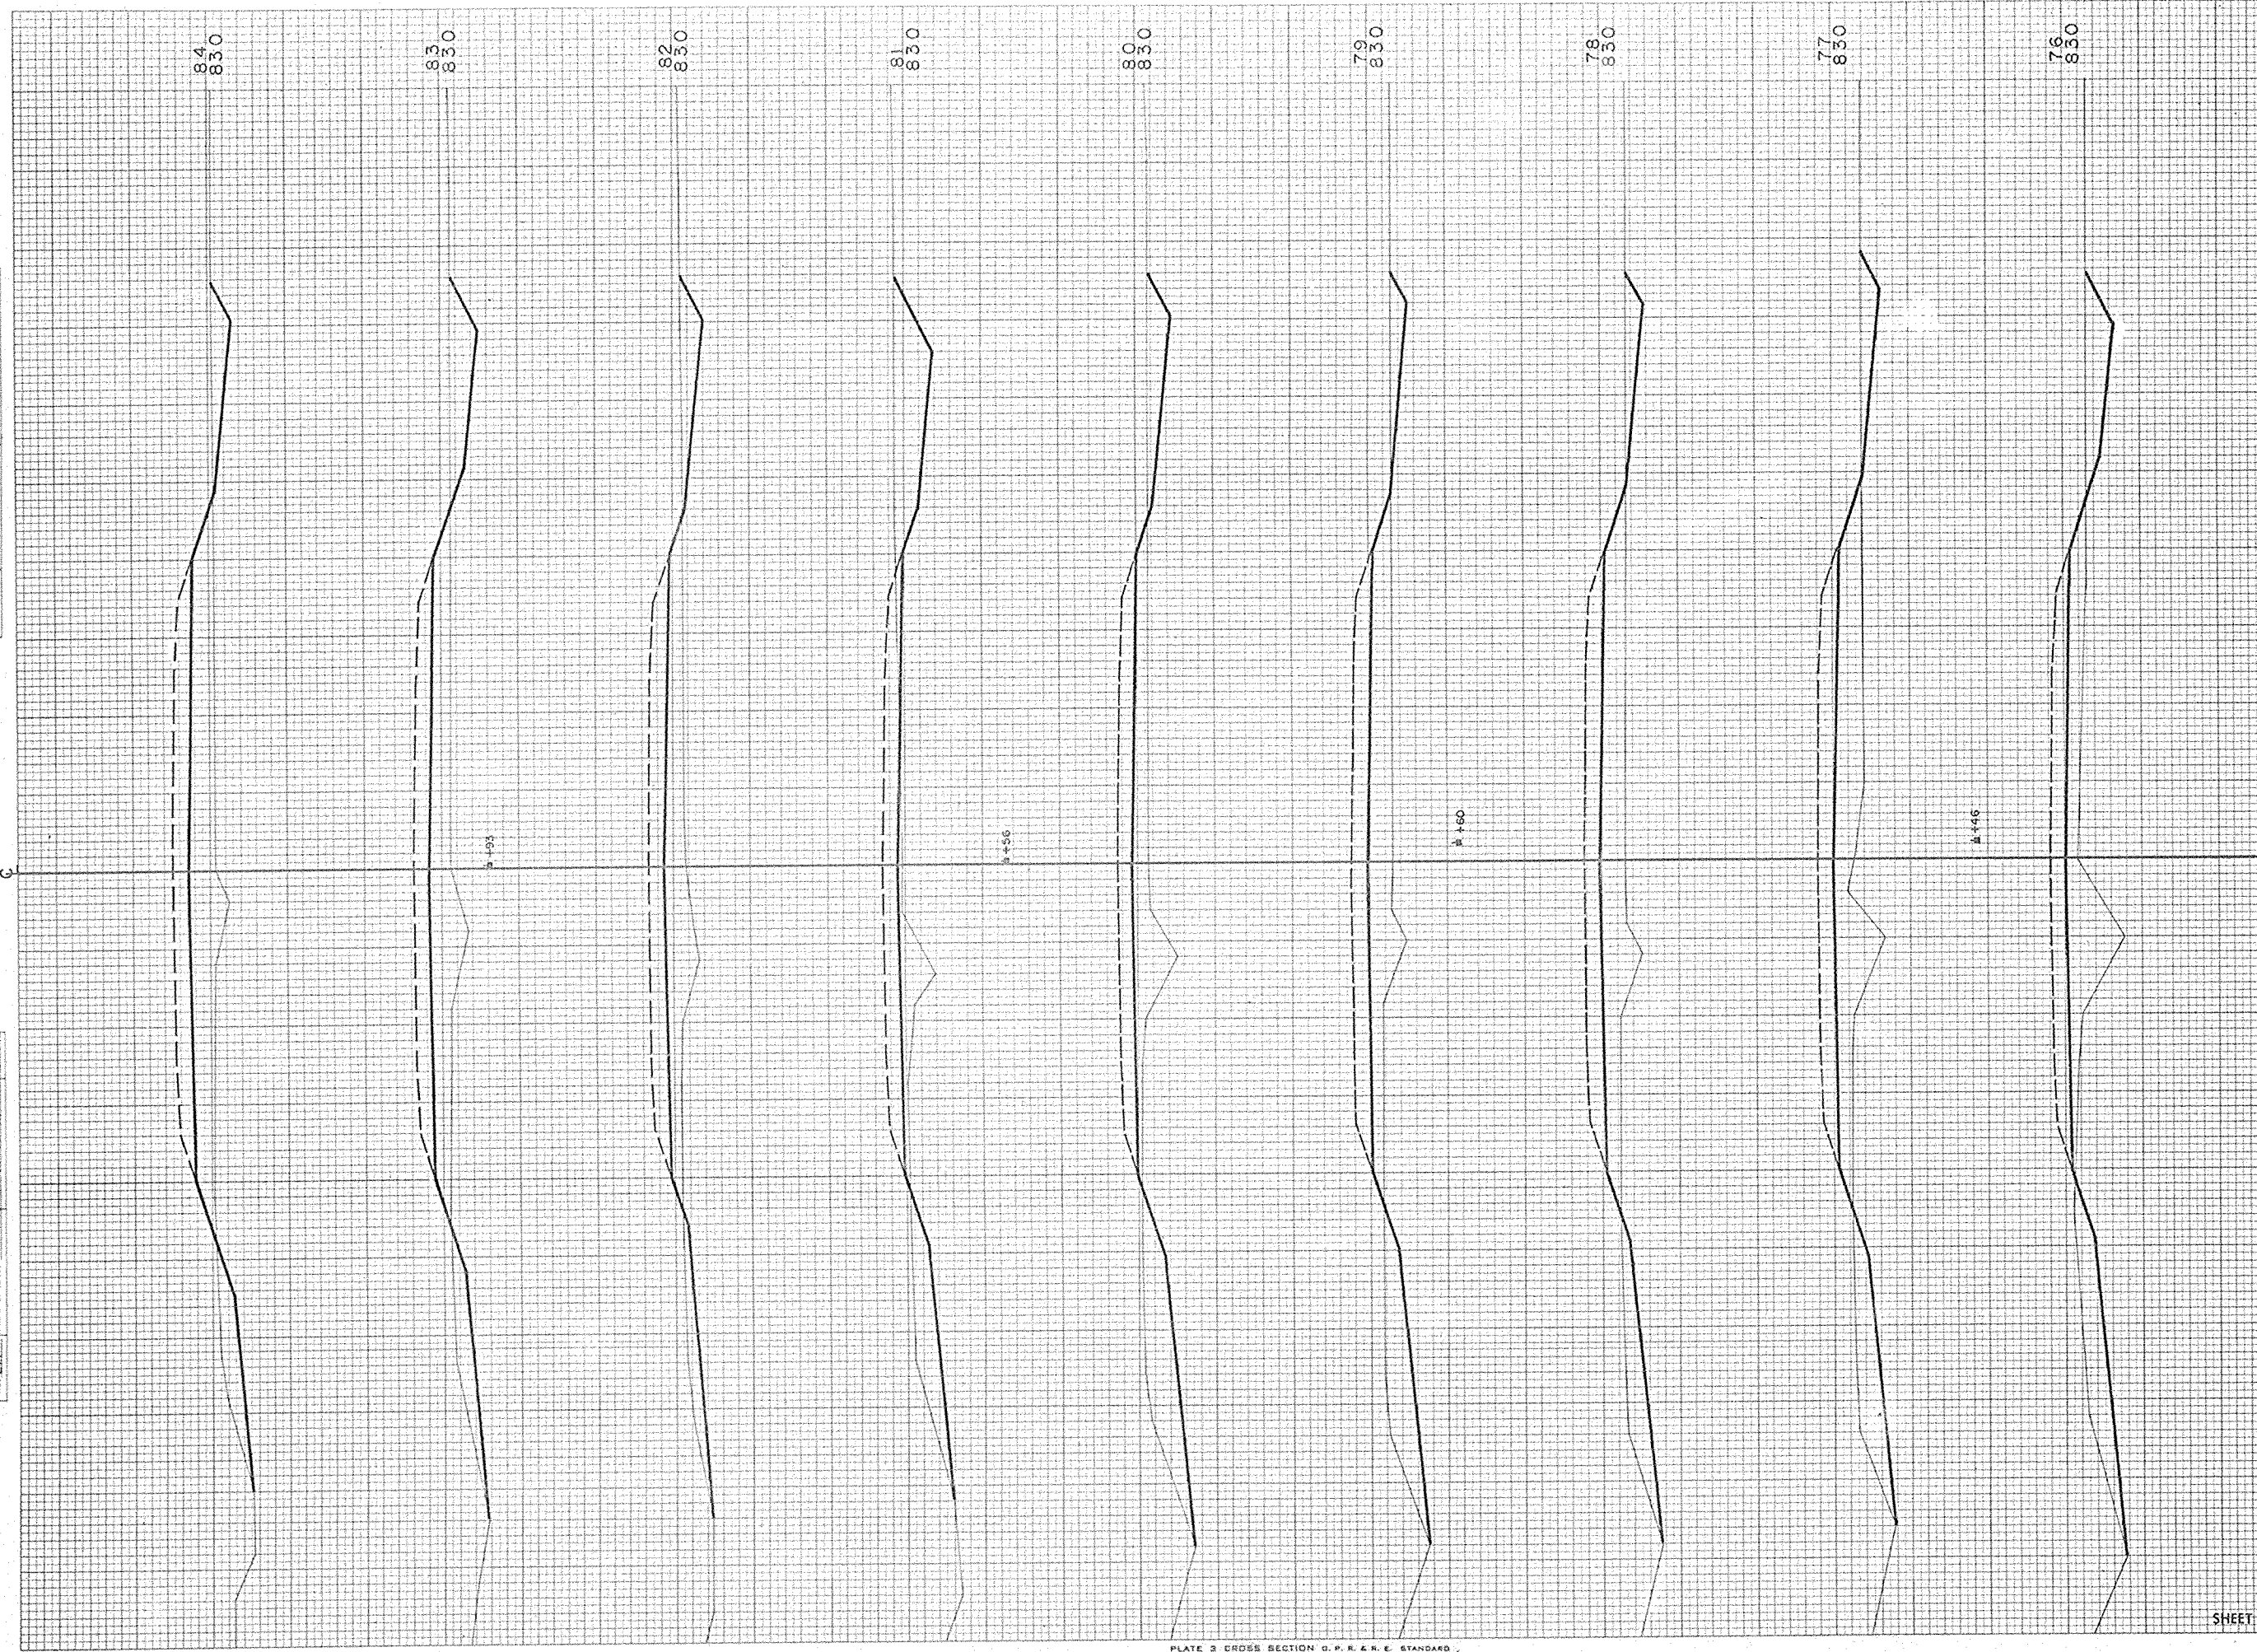

R.P.N. DISTRICT OFFICE		PROJECT	SHEET NUMBER	TOTAL SHEETS
WIS. 4		S 1254 (4)	20	22
STATION	DISTANCE	YARDAGE		FILL
		UNCL.	EXCAVATION	
75				
76		180		130
77		132		206
78		106		239
79		113		219
80		143		179
81		174		104
82		133		122
83		91		204
84		94		243
SHEET TOTAL		1166		1645

FINAL SURVEY	SURVEYED	DATE
	NOTED	BY
	REMARKS	
	AREA	
	ADJ. CHECKED	

ORIGINAL SURVEY	ADVANCED	DATE
	NOTED	BY
	REMARKS	
	AREA	
	ADJ. CHECKED	

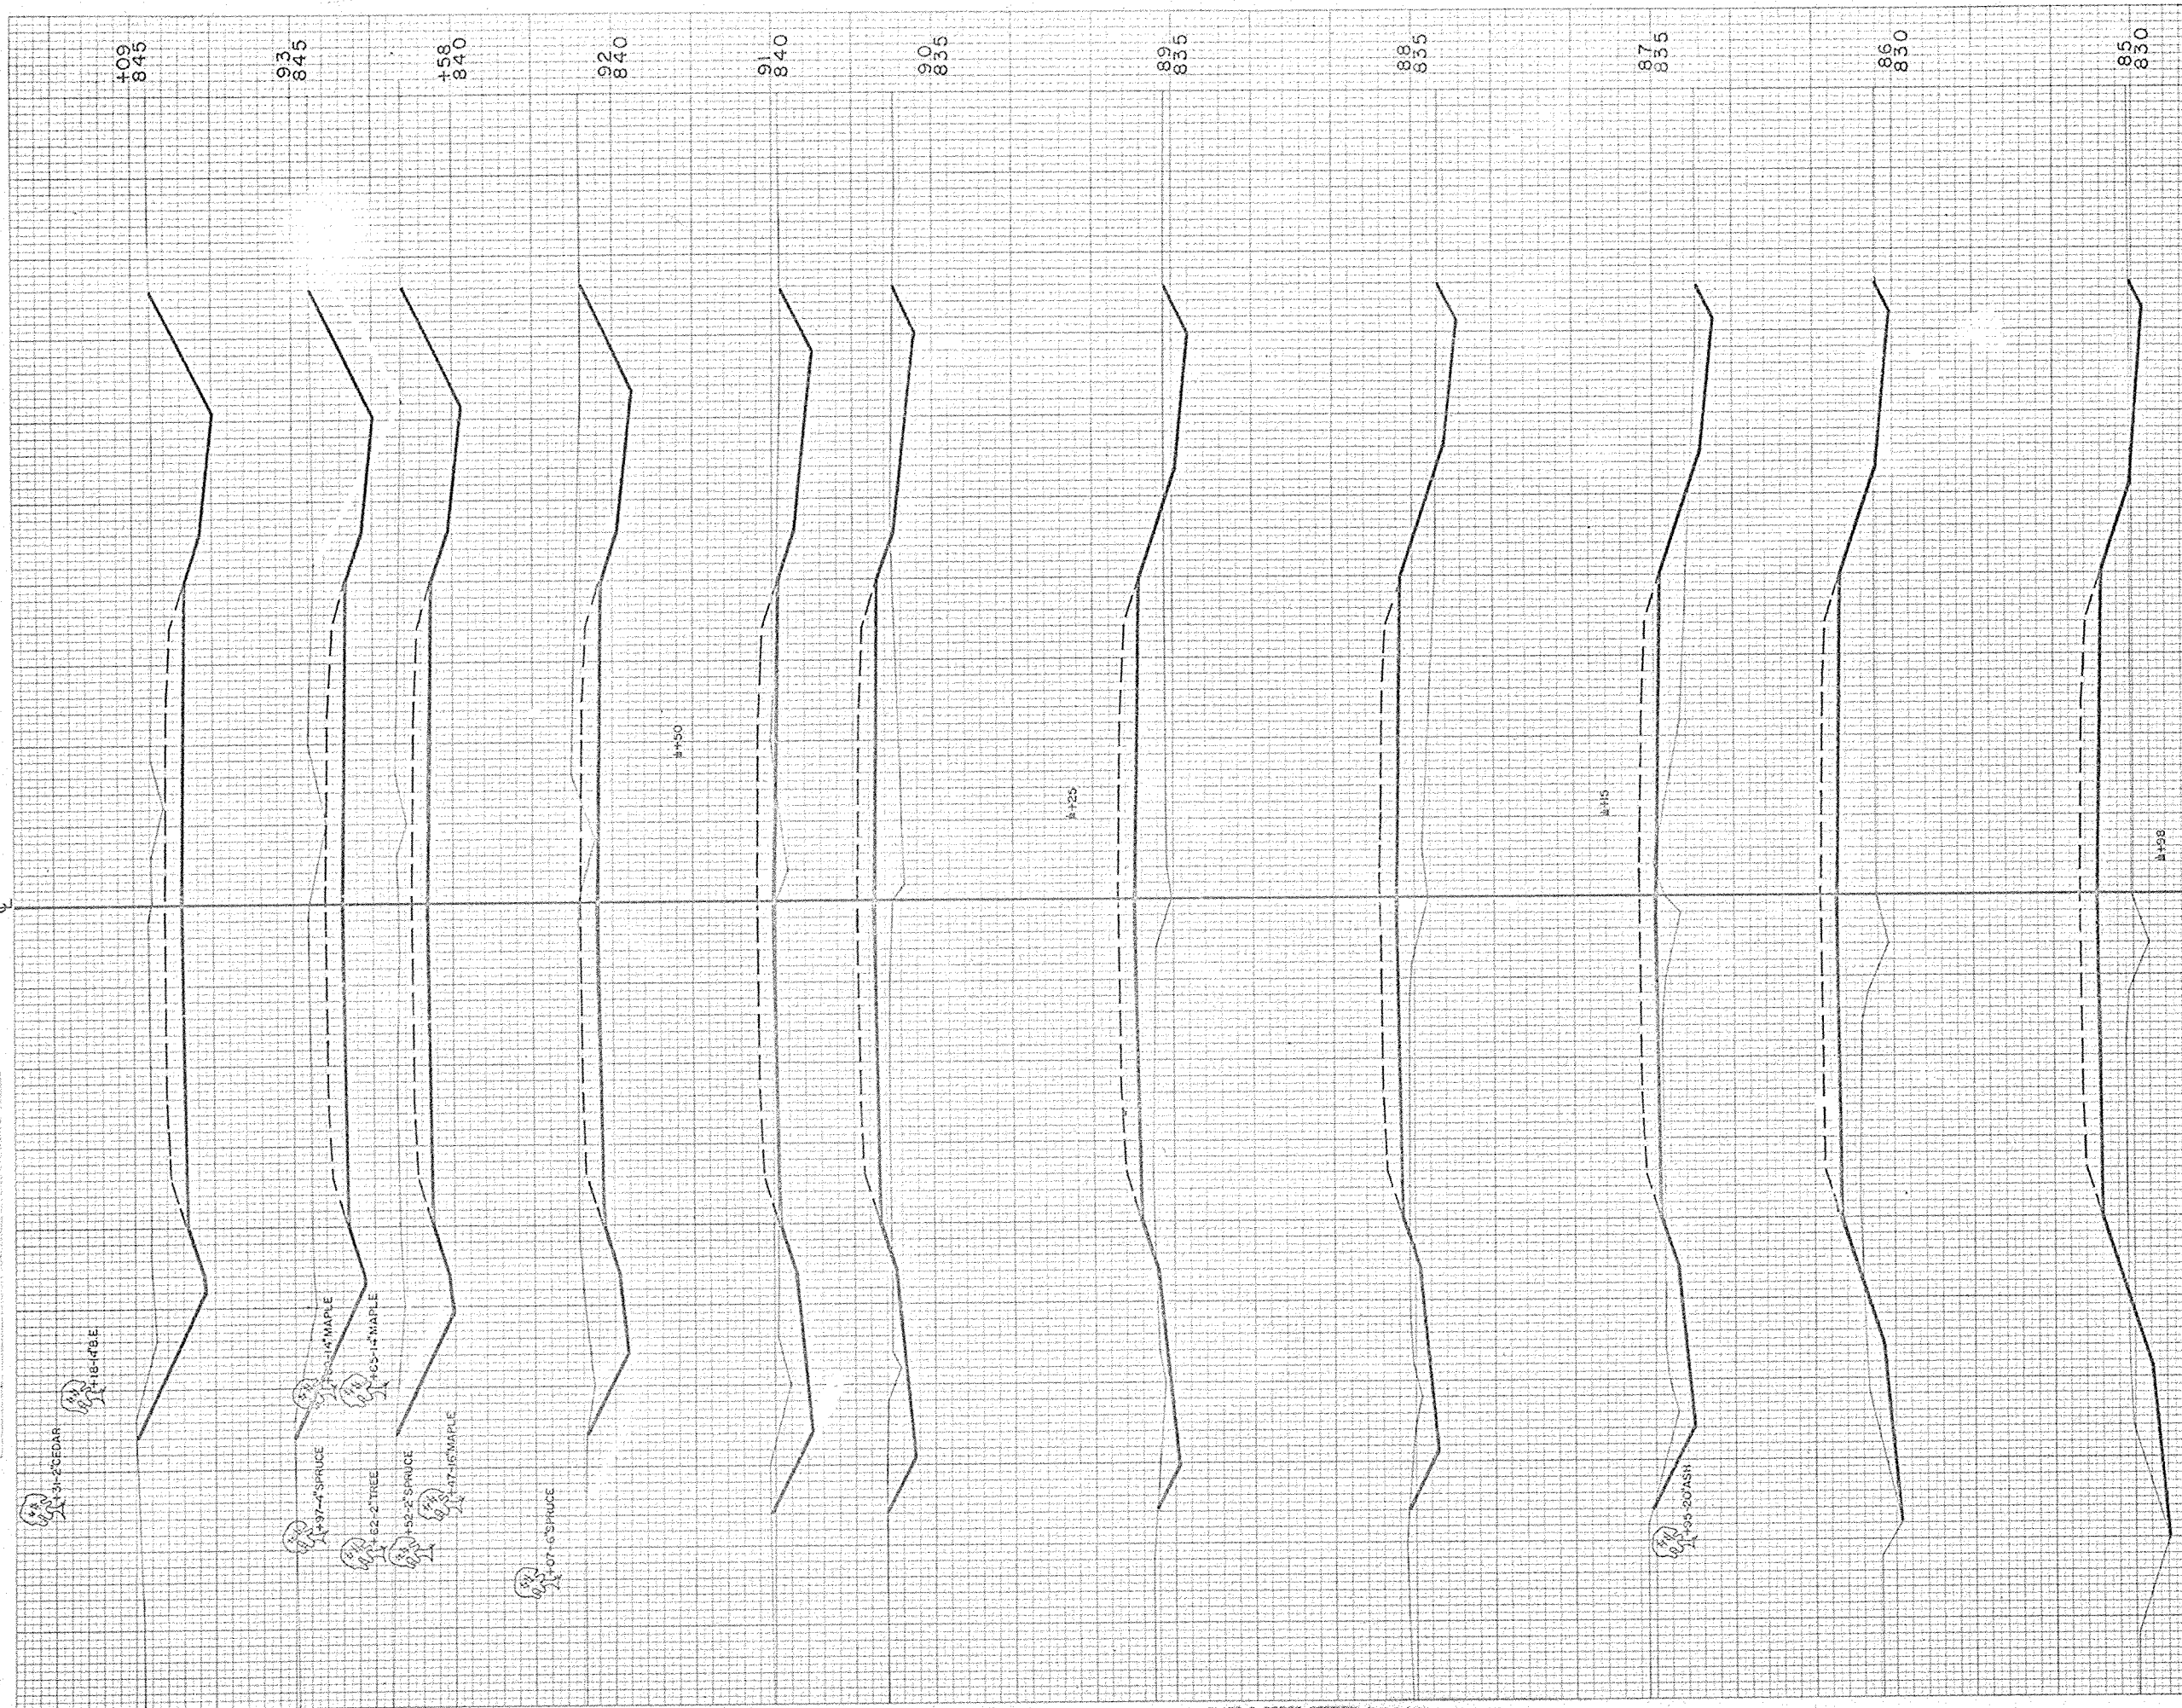

B.P.R. DISTRICT OFFICE	PROJECT	SHEET NUMBER	TOTAL SHEETS
WIS. 4	S 1254 (4)	21	22

STATION	DISTANCE	YARDAGE		
		EXCAVATION		FILL
		UNCL.		
84				
	78			298
85				
	65			333
86				
	76			231
87				
	85			168
88				
	78			210
89				
	87			204
90				
	144			96
91				
	313			7
92				
	294			0
+58				
	244			0
93				
	52			0
+09				

SHEET TOTAL 1516 1556

