


M-2 M-2

Index of Sheets

Sheet No.	1	Title
Sheet No.	2	Typical Cross Sections
Sheet No.	3	Estimate of Quantities
Sheet No.	3A	Miscellaneous Quantities
Sheet No.	4-4.5	Right of Way Plat
Sheet No.	5-5.11	Plan and Profile Sta. 134 + 34 to Sta. 340 + 08
Sheet No.	6-6.10	Standard Details
Sheet No.	7	Drainage Structures
Sheet No.	8-8.22	Cross Sections

Total Sheets = 56

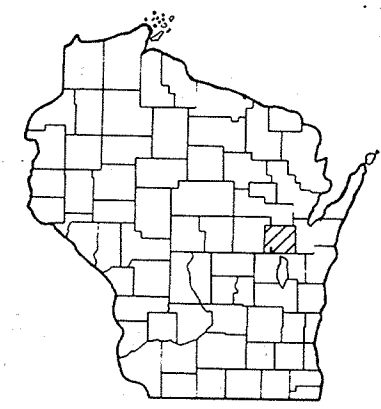

Design Designation

A. D. T. 1972	= 550
A. D. T. 1992	= 970
D. H. V.	= 126
D.	= 50-50
T.	= 9% A.D.T
V.	= 60 MPH


Conventional Signs

State Line	-----	Culverts in Place	-----
County Line	-----	Culverts Required	-----
Township or Range Line	-----	Drop Inlet	-----
Section Line	-----	Power Pole	-----
New Right of Way Line	-----	Telephone or Telegraph Pole	-----
Present Right of Way Line	-----	Right of Way Markers	-----
Wire Fence { Woven	-----	Reference Stake for Hubs Only	-----
Barbed	-----	Marsh	-----
Lot Line	-----	Hedge	-----
Corporate or City Limits	-----	Trees	-----
Property Line	-----	Ground Elevation	Datum Line 72.0
Traveled Way or P.E.	-----	Grade Elevation	Datum Line 70.16
Railroads	-----		
Base or Survey Line	-----		

STATE OF WISCONSIN
DEPARTMENT OF TRANSPORTATION
DIVISION OF HIGHWAYS
PLAN AND PROFILE OF PROPOSED
SOUTH COUNTY LINE - HORTONVILLE ROAD
MEDINA - C.T.H. "TT" SECTION
C.T.H. "M"
OUTAGAMIE COUNTY

PROJECT IDENTIFICATION NUMBER	FEDERAL PROJECT DESIGNATION
6019-2-73,74	S 0395(4)

Scales { Plan 1 in. = 100 ft. & 1 in. = 20 ft.
Profile Hor. 1 in. = 100 ft. Vert. 1 in. = 10 ft. & Hor. 1 in. = 20 ft. Vert. 1 in. = 2 ft.
Cross Sections Hor. 1 in. = 5 ft. Vert. 1 in. = 5 ft. & Hor. 1 in. = 10 ft. Vert. 1 in. = 10 ft.

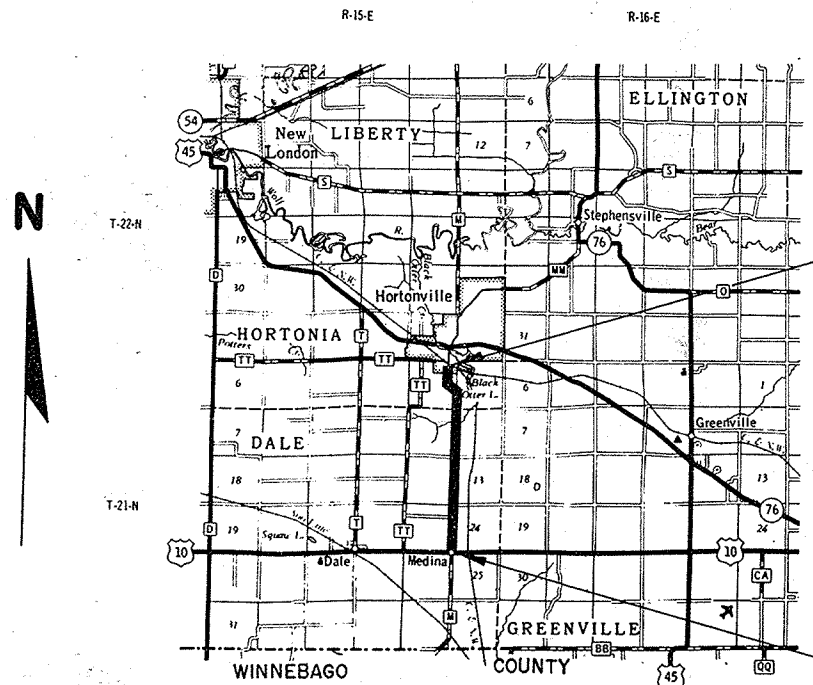

END OF PROJECT S 0395 (4) / 6019-2-73,74
STA. 340 + 08
848.5' SOUTH AND 959.2' WEST OF THE NORTHEAST
CORNER OF SECTION 2, T. 21 N., R. 15 E.

BEGINNING OF PROJECT S 0395 (4) / 6019-2-73,74
STA. 134 + 34
N. 0° - 24' W. 10.9' FROM THE SOUTHWEST
CORNER OF SECTION 24, T. 21 N., R. 15 E.

Layout
Scale 0 1 2 Mi.
Net Length of Centerline = 3.624 Mi. (Rural)
" " " " = 0.272 Mi. (Municipal)
Total Net Length of Centerline = 3.896 Mi.

200
2
404
460
16 0,000
RECEIVED
SEP 20 1977
OUTAGAMIE COUNTY
HIGHWAY COMMISSION

APPROVED FOR
CO. HIGHWAY COMMISSION BY

OUTAGAMIE CO., WIS.

7/13/72
DATE
SIGNATURE OF OFFICIAL

STATE OF WISCONSIN
DEPARTMENT OF TRANSPORTATION
DIVISION OF HIGHWAYS

Surveyor D. G. N. District Checker JEB & JAR
Designer B. L. W. C O Checker R. A. H.

Correct:

Date 7-21-72
Recommended for Approval: District Engineer
Date 8-8-8 J. C. O'Donnell
Approved: Chief Design Engineer
Date 8/8/72 S. E. Hicks
State Highway Engineer



U. S. DEPARTMENT OF TRANSPORTATION
FEDERAL HIGHWAY ADMINISTRATION

REGION 8 WISCONSIN DIVISION


Approved:

Date: Division Engineer



"M" - 2

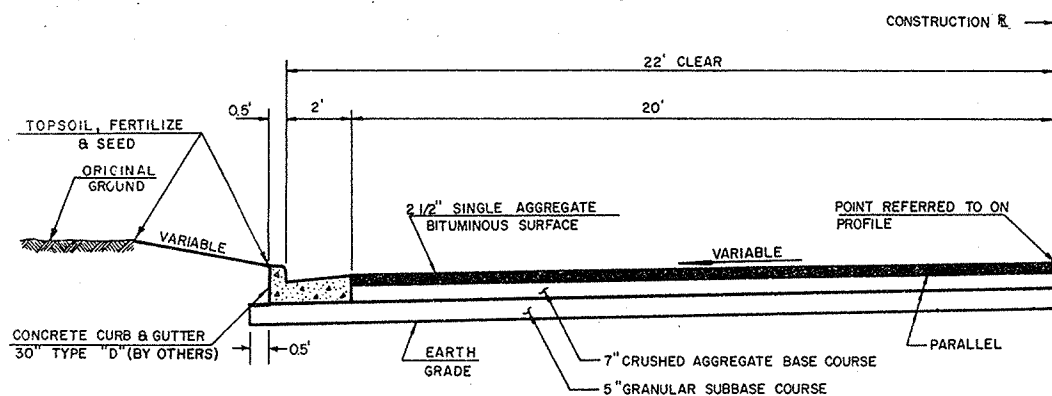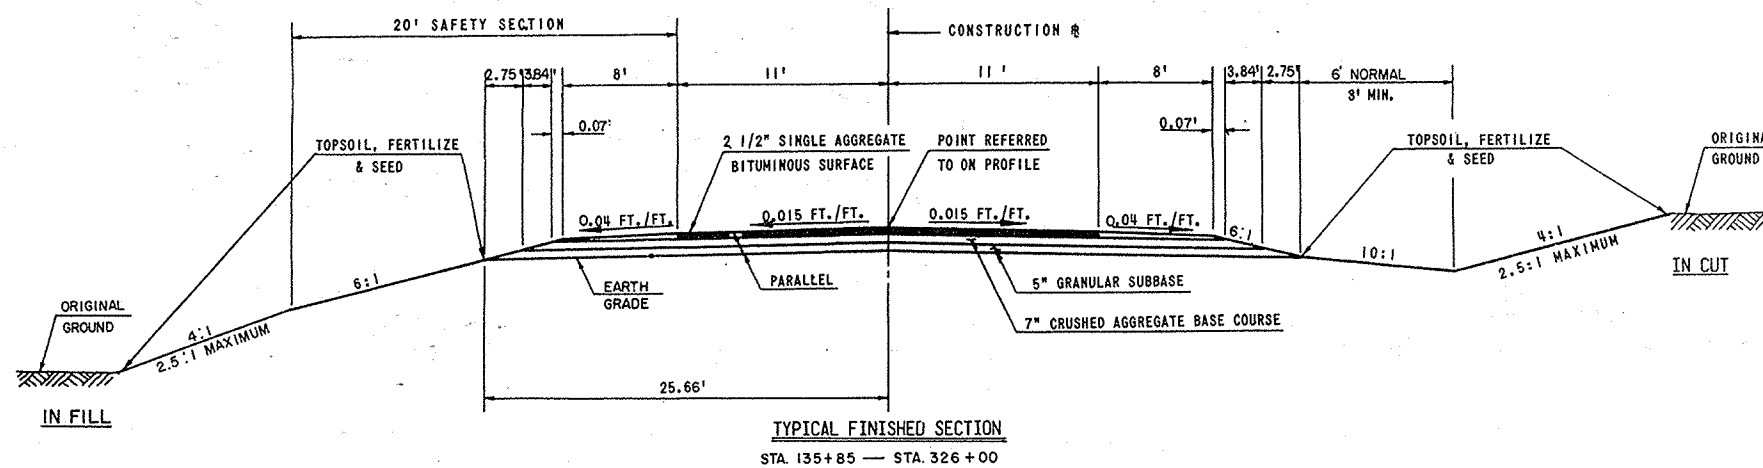

STA. 134 + 34 - STA. 135 + 85
STA. 135 + 85 - STA. 143 + 50 (LT. SIDE ONLY)
STA. 326 + 00 - STA. 339 + 45

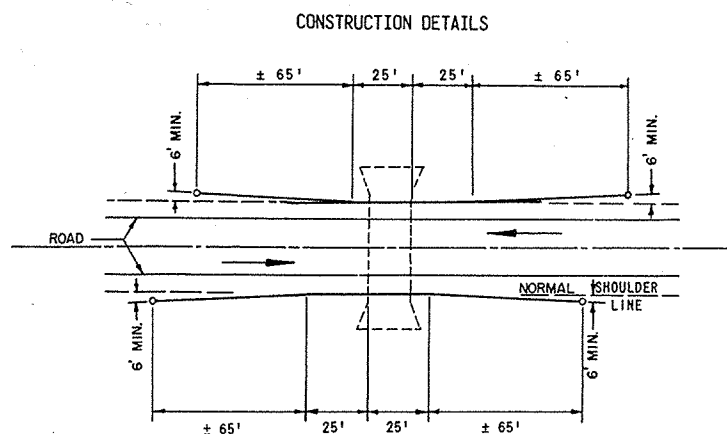

STEEL PLATE BEAM GUARD CLASS "A"
STA. 278 + 40 (SEE S.D.D. NO. 14 B 2 - 2a & 2b)

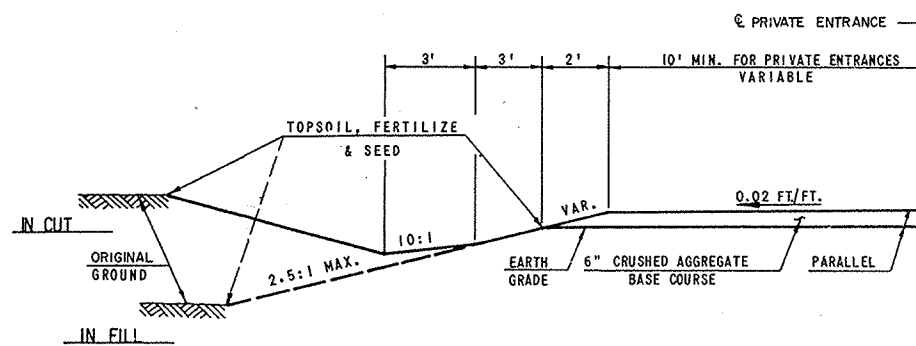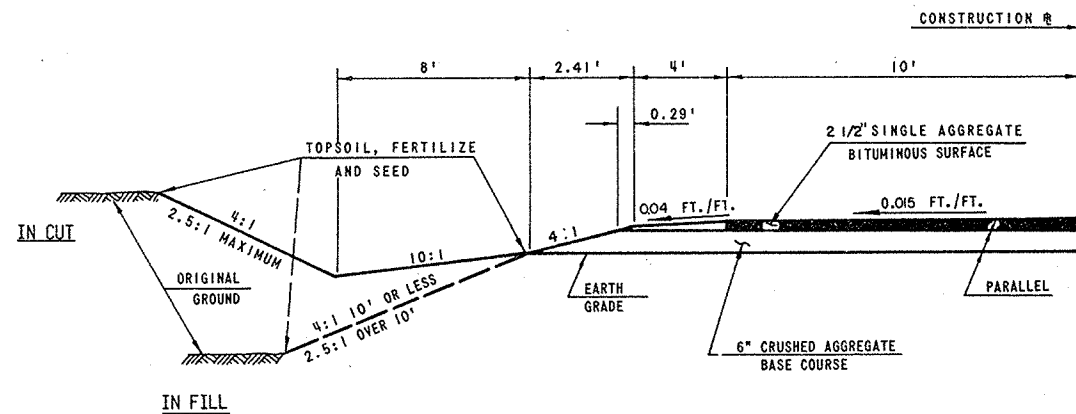

GENERAL NOTES

ALL EXISTING CULVERT PIPES LOCATED ON THE PROJECT SHALL BE REMOVED, AND REPLACED AS SHOWN ON THE PLANS, OR AS DIRECTED BY THE ENGINEER IN THE FIELD.

THE EXACT LOCATION AND LIMITS FOR DRIVEWAYS SHALL BE DETERMINED BY THE ENGINEER IN THE FIELD.

PRIVATE UTILITY COMPANIES SHALL ADJUST OR MOVE ALL PRIVATELY OWNED FACILITIES TO FIT THE NEW CONSTRUCTION.

CURB AND GUTTER RADIUS SHOWN ARE TO FRONT FACE OF CURB.

WHEN THE QUANTITY OF THE ITEM BASE COURSE IS MEASURED BY THE TON OR CUBIC YARD, THE DEPTH OR THICKNESS OF THE COURSE SHOWN ON THE PLAN IS APPROXIMATE AND THE ACTUAL THICKNESS WILL DEPEND ON THE DISTRIBUTION OF THE MATERIAL AS DIRECTED BY THE ENGINEER.

SALVAGED TOPSOIL SHALL BE PLACED AS REQUIRED TO AN APPROXIMATE DEPTH OF THREE INCHES AT THE TIME OF PLACING.

THE VILLAGES OF MEDINA AND HORTONVILLE SHALL ADJUST OR MOVE ALL MUNICIPALLY OWNED FACILITIES TO FIT THE NEW CONSTRUCTION.

CUBIC YARDS OF FILL AS SHOWN ON THE PLAN SHEETS PERTAINS TO EMBANKMENTS CONSTRUCTED FROM UNCLASSIFIED AND BORROW EXCAVATION AND WAS COMPUTED WITH A SHRINKAGE ALLOWANCE OF 30% - 45% FOR UNCLASSIFIED EXCAVATION AND 15% FOR BORROW EXCAVATION BASED ON THE VOLUME OF THE FILL.

CERTAIN UNDERGROUND UTILITY STRUCTURES HAVE BEEN LOCATED ON THESE PLANS. THESE LOCATIONS SHALL NOT BE TAKEN AS CONCLUSIVE. VERIFICATION AS TO THE LOCATION TO THE SATISFACTION OF THE CONTRACTOR OF ALL UNDERGROUND UTILITY STRUCTURES, WHETHER SHOWN ON THE PLANS OR NOT, SHALL BE ASSUMED AS A CONDITION OF THE CONTRACT.

ALL CURB AND GUTTER, STORM SEWER, MANHOLES, INLETS AND COVERS AND CONCRETE SURFACE DRAINS AS SHOWN ON THE PLAN ARE NOT PART OF THESE CONTRACTS UNLESS SPECIFICALLY NOTED.

BITUMINOUS SURFACE IS NOT A PART OF THESE CONTRACTS.

UTILITIES LOCATED WITHIN PROJECT

WISCONSIN - MICHIGAN POWER COMPANY
WISCONSIN TELEPHONE COMPANY
MICHIGAN - WISCONSIN PIPE LINE COMPANY
VILLAGE OF HORTONVILLE
WISCONSIN GAS COMPANY

STANDARD DETAIL DRAWINGS

INLETS TYPE "3" & INLET COVERS 8 C 2 - 2
CONCRETE CURB, GUTTER, COMBINATION
CURB & GUTTER, SURFACE DRAIN..... 8 D 1 - 1
APRON ENDWALLS FOR CULVERT PIPE & PIPE ARCH..... 8 F 1 - 2
DESIGN & LAYOUT DETAILS FOR SIDE ROAD
AT-GRADE INTERSECTIONS..... 9 A 1 - 1
CLASS "A" STEEL PLATE BEAM GUARD &
STEEL PLATE BEAM MEDIAN GUARD 14 B 2 - 2a & 2b
MARKER POST & MARKER POSTS FOR RIGHT OF WAY 15 A 1 - 1
CONSTRUCTION BARRICADE 15 C 1 - 2
LANDMARK REFERENCE MONUMENTS 16 A 1 - 1
HARSH EXCAVATION 23 A 1 - 1
STRUCTURAL PLATE PIPE ARCH & CORRUGATED
METAL PIPE ARCH 8 F 2 - 1

ESTIMATE OF QUANTITIES

THIS PROJECT IS TO BE EXECUTED UNDER THE STANDARD SPECIFICATIONS FOR ROAD AND BRIDGE CONSTRUCTION OF THE WISCONSIN DIVISION OF HIGHWAYS — EDITION OF 1969, APPROVED MARCH 3, 1969, FEDERAL AID REQUIRED CONTRACT PROVISIONS APPROVED NOVEMBER 15, 1968, AND SPECIAL PROVISIONS AS ATTACHED TO PROPOSALS.

CONTRACT NO. 1 (6019-2+74)
GRADE, BASE & SUBBASE
CONTRACT NO. 2 (6019-2-73)
PRODUCING & HAULING CRUSHED
AGGREGATE BASE COURSE

PROJECT I.D.	SHEET NUMBER	TOTAL SHEETS
6019-2-73,74	3	
FEDERAL PROJECT DESIGNATION		
S 0395 (4)		

CONTRACT SECTION NO.	STATION TO STATION	NET LENGTH OF CENTER LINE	CLEARING	GRUBBING	REMOVING				ABANDONING INLETS	ABANDONING WELLS	EXCAVATION			GRANULAR SUBBASE COURSE, 5-INCH	FINISHING ROADWAY	OBLITERATING OLD ROAD	CULVERT PIPE, CLASS III			APRON ENDWALLS FOR CULVERT PIPE			CORRUGATED METAL CULVERT PIPE, 15-INCH	CORRUGATED METAL PIPE ARCH, 29" X 18"	METAL APRON ENDWALLS FOR PIPE ARCH, 29" X 18"	INLETS, TYPE 3
					CURB & GUTTER	INLETS	SEPTIC TANKS	BUILDING, STA.148 + 30 RT.			UNCLASSIFIED	MARSH	BORROW				18 - INCH	24 - INCH	36 - INCH	18 - INCH	24 - INCH	36 - INCH				
	ITEM NO.		20102	20105	20405	20416	20417	20418	20443	20444	20503	20505	20801	21205	21301	21401	52003	52005	52009	52061	52063	52067	52104	52138	52164	61123
	UNIT	LIN. FT.	IN. DIA.	IN. DIA.	LIN. FT.	EACH	EACH	L.S.	EACH	EACH	CU. YD.	CU. YD.	CU. YD.	SQ. YD.	L.S.	STA.	LIN. FT.	LIN. FT.	LIN. FT.	EACH	EACH	EACH	LIN. FT.	LIN. FT.	EACH	EACH
1	1	STA. 134 + 34.00-STA. 325 + 71.20	19,137.08	1.605	1.634		1	1	1		62,279	56,819	119,000	103,170	0.93	12	1,022	488	304	68	12	6	7	58	2	1
1	2	STA. 325 + 71.20 - STA. 340 + 08.00	1,436.80			25			2		2,345			7,030	0.07											
1		CONTRACT TOTALS	20,573.88	1,605	1,634	25	1	1	1	2	64,624	56,819	119,000	110,200	1	12	1,022	488	304	68	12	6	7	58	2	1
2	1	STA. 134 + 34.00- STA. 325 + 71.20																								
2	2	STA. 325 + 71.20-STA. 340 + 08.00																								
2		CONTRACT TOTALS																								
		PROJECT TOTALS	20,573.88	1,605	1,634	25	1	1	1	2	64,624	56,819	119,000	110,200	1	12	1,022	488	304	68	12	6	7	58	2	1

1836

CONTRACT SECTION NO.		INLET COVERS, TYPE "H"	ANCHORAGES FOR STEEL PLATE BEAM GUARD	STEEL PLATE BEAM GUARD, CLASS "A"	MARKER POSTS	LANDMARK REFERENCE MONUMENTS	CALCIUM CHLORIDE SURFACE TREATMENT	SALVAGED TOPSOIL	EROSION MAT	FERTILIZER	SEEDING	FIELD OFFICE, TYPE "A"	PRODUCING & HAULING CRUSHED AGGREGATE BASE COURSE	SHAPING & COMPACTING CRUSHED AGGREGATE BASE COURSE
1	1	61167	61406	61408	61421	62101	62301	62505	62802	62901	63002	64201	90001	90001
		EACH	EACH	LIN. FT.	EACH	EACH	TON	SQ. YD.	SQ. YD.	CWT.	LB.	LS.	TON	TON
1	1	1	4	360	54	21	35	75,580	10,000	34	1,020	0.93		38,000
1	2						5	1,990		1	36	0.07		2,400
1		1	4	360	54	21	40	77,570	10,000	35	1,056	1		40,400
2	1											0.93	38,000	
2	2											0.07	2,400	
2												1	40,400	
		1	4	360	54	21	40	77,570	10,000	35	1,056		40,400	

DETAIL SUMMARY SHEET OF MISCELLANEOUS QUANTITIES

PROJECT I. D. 6019-2- 74	SHEET NUMBER	TOTAL SHEETS
FEDERAL PROJECT DESIGNATION S 0395 (4)	3A	

EROSION MAT

STATION - STATION	LOCATION	SQ. YD.
UNDISTRIBUTED	LT. & RT.	2,750
STA. 160 + 00 - STA. 167 + 00	LT. & RT.	1,140
STA. 192 + 00 - STA. 198 + 00	LT.	490
STA. 192 + 00 - STA. 200 + 00	RT.	650
STA. 212 + 00 - STA. 216 + 00	RT.	330
STA. 213 + 00 - STA. 216 + 00	LT.	240
STA. 221 + 00 - STA. 224 + 00	RT.	240
STA. 233 + 00 - STA. 236 + 00	LT. & RT.	490
STA. 240 + 00 - STA. 242 + 00	RT.	160
STA. 260 + 00 - STA. 268 + 00	RT.	650
STA. 260 + 00 - STA. 273 + 00	LT.	1,060
STA. 294 + 00 - STA. 305 + 00	LT.	900
STA. 300 + 00 - STA. 304 + 00	RT.	330
STA. 316 + 50 - STA. 323 + 50	RT.	570

CLEARING & GRUBBING

STATION - STATION	CLEARING IN. DIA.	GRUBBING IN. DIA.
STA. 137 + 00 - STA. 144 + 00	230	230
STA. 144 + 00 - STA. 169 + 00	264	264
STA. 169 + 00 - STA. 203 + 00	265	265
STA. 203 + 00 - STA. 211 + 00	192	192
STA. 211 + 00 - STA. 240 + 00	244	244
STA. 240 + 00 - STA. 266 + 00	204	233
STA. 266 + 00 - STA. 325 + 00	206	206

SEEDING

STATION - STATION	MIXTURE	SQ. YD.	LBS.
STA. 134 + 50 - STA. 325 + 71.2	NO. 1	75,600	1,020
STA. 325 + 71.2 - STA. 340 + 00	NO. 4	2,000	36

MARKER POSTS FOR SHOULDER DELINEATION

STATION - STATION	LOCATION	C. C.	EACH
STA. 144 + 00 - STA. 146 + 00	LT.	50'	5
STA. 223 + 00 - STA. 235 + 00	LT. & RT.	100'	26
STA. 241 + 00 - STA. 247 + 00	LT. & RT.	100'	14
UNDISTRIBUTED			9

REMOVING CURB & GUTTER

LOCATION	LIN. FT.
RADIUS CORNER BAKKE STREET	
STA. 339 + 79 LT.	25

REMOVING INLETS

LOCATION	EACH
STA. 134 + 40 RT.	1

REMOVING SEPTIC TANKS

LOCATION	EACH
STA. 148 + 30 RT.	1

EXCAVATION

CONTRACT	LOCATION	UNCLASSIFIED C.Y.	BORROW C.Y.
1	MAIN LINE	64,364 C.Y.	119,000 C.Y.
1	SIDE ROADS	260 C.Y.	

ABANDONING INLETS

LOCATION	EACH
STA. 338 + 67 LT.	1
STA. 339 + 92 LT.	1

ABANDONING WELLS

LOCATION	EACH
STA. 148 + 30 RT.	1

MANHOLES, INLETS, COVERS

NO.	STATION	LOCATION	STRUCTURE	TYPE	COVER	GRATE	FLOWLINE ELEVATION	DEPTH
* 1	STA. 326 + 00	14' LT.	M.H.	1	"J"	-	839.03	3.50'
* 2	STA. 329 + 50	14' LT.	M.H.	1	"J"	-	831.30	3.75'
* 3	STA. 329 + 50	21.5' LT.	INLET	3	"H"	RT.	833.28	2.00'
* 4	STA. 329 + 50	21.5' RT.	INLET	3	"H"	LT.	832.28	2.00'
* 5	STA. 333 + 40	14' LT.	M.H.	1	"J"	-	815.38	3.75'
* 6	STA. 333 + 40	21.5' LT.	INLET	3	"H"	RT.	817.36	2.00'
* 7	STA. 333 + 40	21.5' RT.	INLET	3	"H"	LT.	816.36	2.00'
* 8	STA. 337 + 00	14' LT.	M.H.	1	"J"	-	808.11	3.75'
* 9	STA. 337 + 00	21.5' LT.	INLET	3	"H"	RT.	810.09	2.00'
* 10	STA. 337 + 00	21.5' RT.	INLET	3	"H"	LT.	809.09	2.00'
* 11	STA. 339 + 82	14' LT.	M.H.	1	"J"	-	804.65	3.00'
* 12	STA. 339 + 78	21.5' LT.	INLET	3	"H"	RT.	805.46	2.00'
*	STA. 134 + 50	27' RT.	INLET	3	"H"	LT.	815.53	2.40'
*	STA. 136 + 50	21.5' LT.	INLET	3	"H"	LT.	815.00	1.24'
*	STA. 140 + 00	21.5' LT.	INLET	3	"H"	LT.	820.00	1.50'

STORM SEWERS

FROM	TO	DIAMETER INCHES	LENGTH IN FT.	TYPE	ELEVATION INLET	ELEVATION DISCHARGE	REMARKS
* 1	2	18	350	R.C.P. CL. III	839.03	831.40	
* 3	2	12	4	"	833.28	833.20	
* 4	2	12	32	"	832.28	831.96	
* 2	5	18	390	"	831.30	815.48	
* 6	5	12	4	"	817.36	817.28	
* 7	5	12	32	"	816.36	816.04	
* 5	8	18	360	"	815.38	808.21	
* 9	8	12	4	"	810.09	810.01	
* 10	8	12	32	"	809.09	808.77	
* 8	11	18	280	"	808.11	804.75	
* 12	11	12	8	"	805.46	805.38	
* 11	13	18	30	"	804.65	804.29	
INLET	EXISTING	15	7	C.M.C.P.	815.53	815.42	13 - EXISTING M.H. DISCHARGE INTO EXISTING 15" C.M.C.P.
* INLET	DITCH	12	24	R.C.P. CL. III	815.00	814.70	1 APRON END WALL REQ'D.
* INLET	DITCH	12	52	R.C.P. CL. III	820.00	819.30	1 APRON END WALL REQ'D.

PIPE CULVERTS

STATION	DIAMETER INCHES	LENGTH LIN. FT.	APRON END WALLS	TYPE	R ROWY	RE. & FE. LEFT RIGHT
STA. 9 + 65 TOWN ROAD	18	48	2	CL. III	✓	
STA. 10 + 45 SCHOOL ROAD	18	54	"	"	✓	
STA. 9 + 15 SPRING ROAD	18	40	"	"	✓	
STA. 10 + 00 SPRING ROAD	18	40	"	"	✓	
30' P.E. 'S @ 28'	18	840	60	"	✓	✓
STA. 177 + 38	24	72	2	"	✓	
STA. 208 + 75	24	58	"	"	✓	
STA. 226 + 14	24	116	"	"	✓	
STA. 229 + 15	24	114	"	"	✓	
STA. 283 + 87	24	58	"	"	✓	
STA. 316 + 60	24	70	"	"	✓	
STA. 150 + 41	36	80	"	"	✓	
STA. 245 + 05	36	124	"	"	✓	
STA. 293 + 18	36	100	"	"	✓	
STA. 136 + 00	18" X 29"	58	"	C.M.P.A.	✓	

* DENOTES ITEMS WHICH ARE NON-PARTICIPATING, AND WILL BE COMPLETED BY OTHERS.

LANDMARK REFERENCE MONUMENTS

STATION	LOCATION	EACH
STA. 160 + 45.0	SURVEY	3
STA. 186 + 78.0	"	4
STA. 213 + 06.2	"	3
STA. 239 + 17.15	"	4
STA. 265 + 48.15	"	3
STA. 291 + 86.8	"	4

GRANULAR SUBBASE COURSE

STATION - STATION	S.Y.	TON
STA. 134 + 50 - STA. 325 + 71.2	103,170	33,100
STA. 325 + 71.2 - STA. 339 + 45	7,030	2,100


CRUSHED AGGREGATE BASE COURSE

LOCATION	CU. YD.	TON
STA. 134 + 50 - STA. 325 + 71.2	17,652	35,380
SIDE ROADS	285	570
PRIVATE ENTRANCES	1,023	2,050
STA. 325 + 71.2 - STA. 339 + 45	1,222	2,400

STEEL PLATE BEAM GUARD

STATION - STATION	LOCATION	LIN. FT.
STA. 277 + 47 - STA. 279 + 27	RT.	180
STA. 277 + 68 - STA. 279 + 48	LT.	180

Sheet No. 4.0 Title Sheet
Sheet No. 4.1 - 4.7 Plan & Parcel Sheets

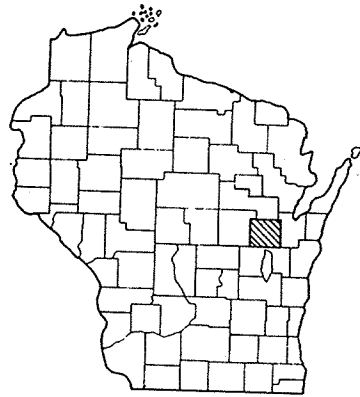

ABANDON	ABND.
ACRES REMAINING	AC. REM.
AND OTHERS	ET. AL.
AND WIFE	ET. UX.
BARN	B.
CEMETERY	CEM.
CHANNEL	CH.
CHANNEL CHANGE	CH. CH.
CHICKEN HOUSE	C. H.
COMMERCIAL	COMM.
CORNER	COR.
DEED	ID.
ESTATE	EST.
FOUNDATION	FDN.
GARAGE	G.
HOTEL	HO.
HOUSE	H.
IRON PIN	I. P.
LIMITED HIGHWAY EASEMENT	L. H. E.
MONUMENT	MON.
OUTLOT	O. L.
REQUIRED	REQ'D.

NOTE:
BEARINGS SHOWN ON THIS PLAT ARE THE MAGNETIC
BEARINGS OF EACH TANGENT TO THE NEAREST MINUTE.

C.T.H. "M"

OUTAGAMIE COUNTY

PROJECT IDENTIFICATION NUMBER

6019 2 00

BEGIN PROJECT 6019 2 00

STATION 25+00

1,783 FEET N. 88°-20' E. OF THE SOUTH
ONE QUARTER CORNER OF SECTION 35,
TOWNSHIP 21 NORTH, RANGE 15 EAST.

END PROJECT 6019 2 00

STATION 326 +01

940.62 FEET WEST OF AND 2,255.32 FEET
SOUTH OF THE NORTHEAST CORNER OF SECTION 2,
TOWNSHIP 21 NORTH, RANGE 15 EAST.

EQUATION:

$$\frac{265 + 48.15 \text{ AHEAD} =}{265 + 48.03 \text{ BACK}}$$

EQUATION:
 $129 + 96.90 \text{ AHEAD} =$

 $129 + 97.22 \text{ BACK}$

Layout

Scale  Miles

Total Net Length of Centerline = 5.701 Mi.


DATEC JUNE 23, 1970

Sheet Number	Total Sheets
4.0	


PARCEL NUMBER	SHEET NUMBER	OWNER	INTEREST REQUIRED	ACRES	RODS OF FENCING
1	4.1	GLENN A. WINCKLER	HIGHWAY EASEMENT	0.54	109
2	4.1	A. H. WINCKLER	HIGHWAY EASEMENT	0.03	--
3	4.1	VICTOR W. LUEDTKE	HIGHWAY EASEMENT	0.72	108
4	4.1	SOO LINE RAILROAD COMPANY	AGREEMENT	--	--
5	4.1 & 4.2	ALFRED C. LUEDTKE	HIGHWAY EASEMENT	1.44	279
6	4.2	WAYNE W. HUETTL	HIGHWAY EASEMENT	0.02	--
7	4.2	WISCONSIN MICHIGAN POWER CO.	RELEASE OF RIGHTS	--	--
8	4.2	WILLARD K. HUETTL	HIGHWAY EASEMENT	0.62	81
9	4.2	E. J. WINCKLER	HIGHWAY EASEMENT	0.20	--
10	4.2	WISCONSIN TELEPHONE CO.	RELEASE OF RIGHTS	--	--
11	4.2	SHERMAN M. KLEIN	HIGHWAY EASEMENT	0.78	87
12	4.2	WILLIAM SCHROEDER	HIGHWAY EASEMENT	0.40	--
13	4.2 & 4.3	PAUL F. TANK	HIGHWAY EASEMENT	0.24	55
14	4.2	JARVIS PERKINS	HIGHWAY EASEMENT	0.10	--
15	4.2	STANLEY J. PERKINS	HIGHWAY EASEMENT	0.07	--
16	4.2	SOUTH MEDINA CEMETERY, TRUSTEES	HIGHWAY EASEMENT	0.06	--
17	4.3	MICHIGAN-WIS. PIPE LINE CO.	RELEASE OF RIGHTS	--	--
18	4.3	JOHN J. KELLY	HIGHWAY EASEMENT	0.97	114
19	4.3	GAEL M. LATHROP	HIGHWAY EASEMENT	0.18	--
20	4.3	STANLEY J. PERKINS	HIGHWAY EASEMENT	0.38	54
21	4.3	UTILITY CLEARING SERVICE, INC.	HIGHWAY EASEMENT	0.03	--
22	4.2 & 4.3	ORLEN DIETZ	HIGHWAY EASEMENT	0.80	1.13
23					
24					
25	4.3 & 4.4	ELMER THORSON	HIGHWAY EASEMENT	0.56	--
26	4.4	H. J. ROEGNER	FEE	0.08	--
27	4.4	A. E. HORNIG	HIGHWAY EASEMENT	0.15	--
28	4.4	ERVIN A. GROSNICK	HIGHWAY EASEMENT	0.18	--
29	4.4	BRUCE STEINACKER	HIGHWAY EASEMENT	0.50	--
30	4.4	LAWRENCE A. STEVENS	HIGHWAY EASEMENT	1.18	1.34
31	4.4	ALVIN & ELMER KUTZLEB	HIGHWAY EASEMENT	1.20	80
32	4.4	FRED HUEBNER, JR.	FEE	0.74	58
33	4.5	FLORENCE EARLL	HIGHWAY EASEMENT	0.13	--
34	4.5	KEITH E. BREYER	HIGHWAY EASEMENT	0.13	--
35	4.5	KARL R. SCHROEDER	HIGHWAY EASEMENT	0.39	--
36	4.5	EDGAR E. BECKER	HIGHWAY EASEMENT	0.12	--
37	4.5	WILLIAM PLUGER	HIGHWAY EASEMENT	0.10	15
38	4.5	JUSTIN W. YOUNG	HIGHWAY EASEMENT	1.19	85
39	4.5	RONALD DORSCHNER	HIGHWAY EASEMENT	1.99	80
40	4.5 & 4.6	EDSON W. NICKEL	FEE	2.75	85
41	4.6	ROGER NELSON	HIGHWAY EASEMENT	0.85	74
42	4.6	WILBUR A. BAERMAN	HIGHWAY EASEMENT	0.32	--
43	4.6	DORA DIESTLER	HIGHWAY EASEMENT	0.52	73
44	4.6	EDWARD M. SCHULTZ	HIGHWAY EASEMENT	0.53	78
45	4.6	MILTON LIPPOLD	HIGHWAY EASEMENT	0.13	19
46	4.6 & 4.7	LEONARD P. BELLILE	HIGHWAY EASEMENT	0.27	26
47	4.7	LAVERNE GETTLINGER	FEE	4.59	44
48	4.7	FLAVILLA ZIMMER	HIGHWAY EASEMENT	0.08	17
49	4.7	VALLEY MORTGAGES, INC.	HIGHWAY EASEMENT	0.43	49
50	4.7	WIS. TELEPHONE CO. & THE AMERICAN TELEPHONE & TELEGRAPH COMPANY	RELEASE OF RIGHTS	--	--
51					
52	--	---	---	--	--
53	43,44,45,46,47	WIS. MICHIGAN POWER CO.	RELEASE OF RIGHTS	--	--
54	43,44,45,46,47	WIS. TELEPHONE CO.	RELEASE OF RIGHTS	--	--
55	4.3	MICHIGAN-WIS. PIPE LINE CO.	RELEASE OF RIGHTS	--	--

[illegible]

REVISION DATE	PROJECT I.D.	SHEET NUMBER	TOTAL SHEETS
2-16-72	6019 2 00		
7-17-72 N.C.	FEDERAL PROJECT DESIGNATION	4.3	
7-24-72			
PLAT OF RIGHT OF WAY REQUIRED C.T.H. "M" OUTAGAMIE COUNTY SCALE 1" = 400 FT. DATE 6-23-70			
CONST. PROJECT 6019-2-74/50395(4) 4.1			


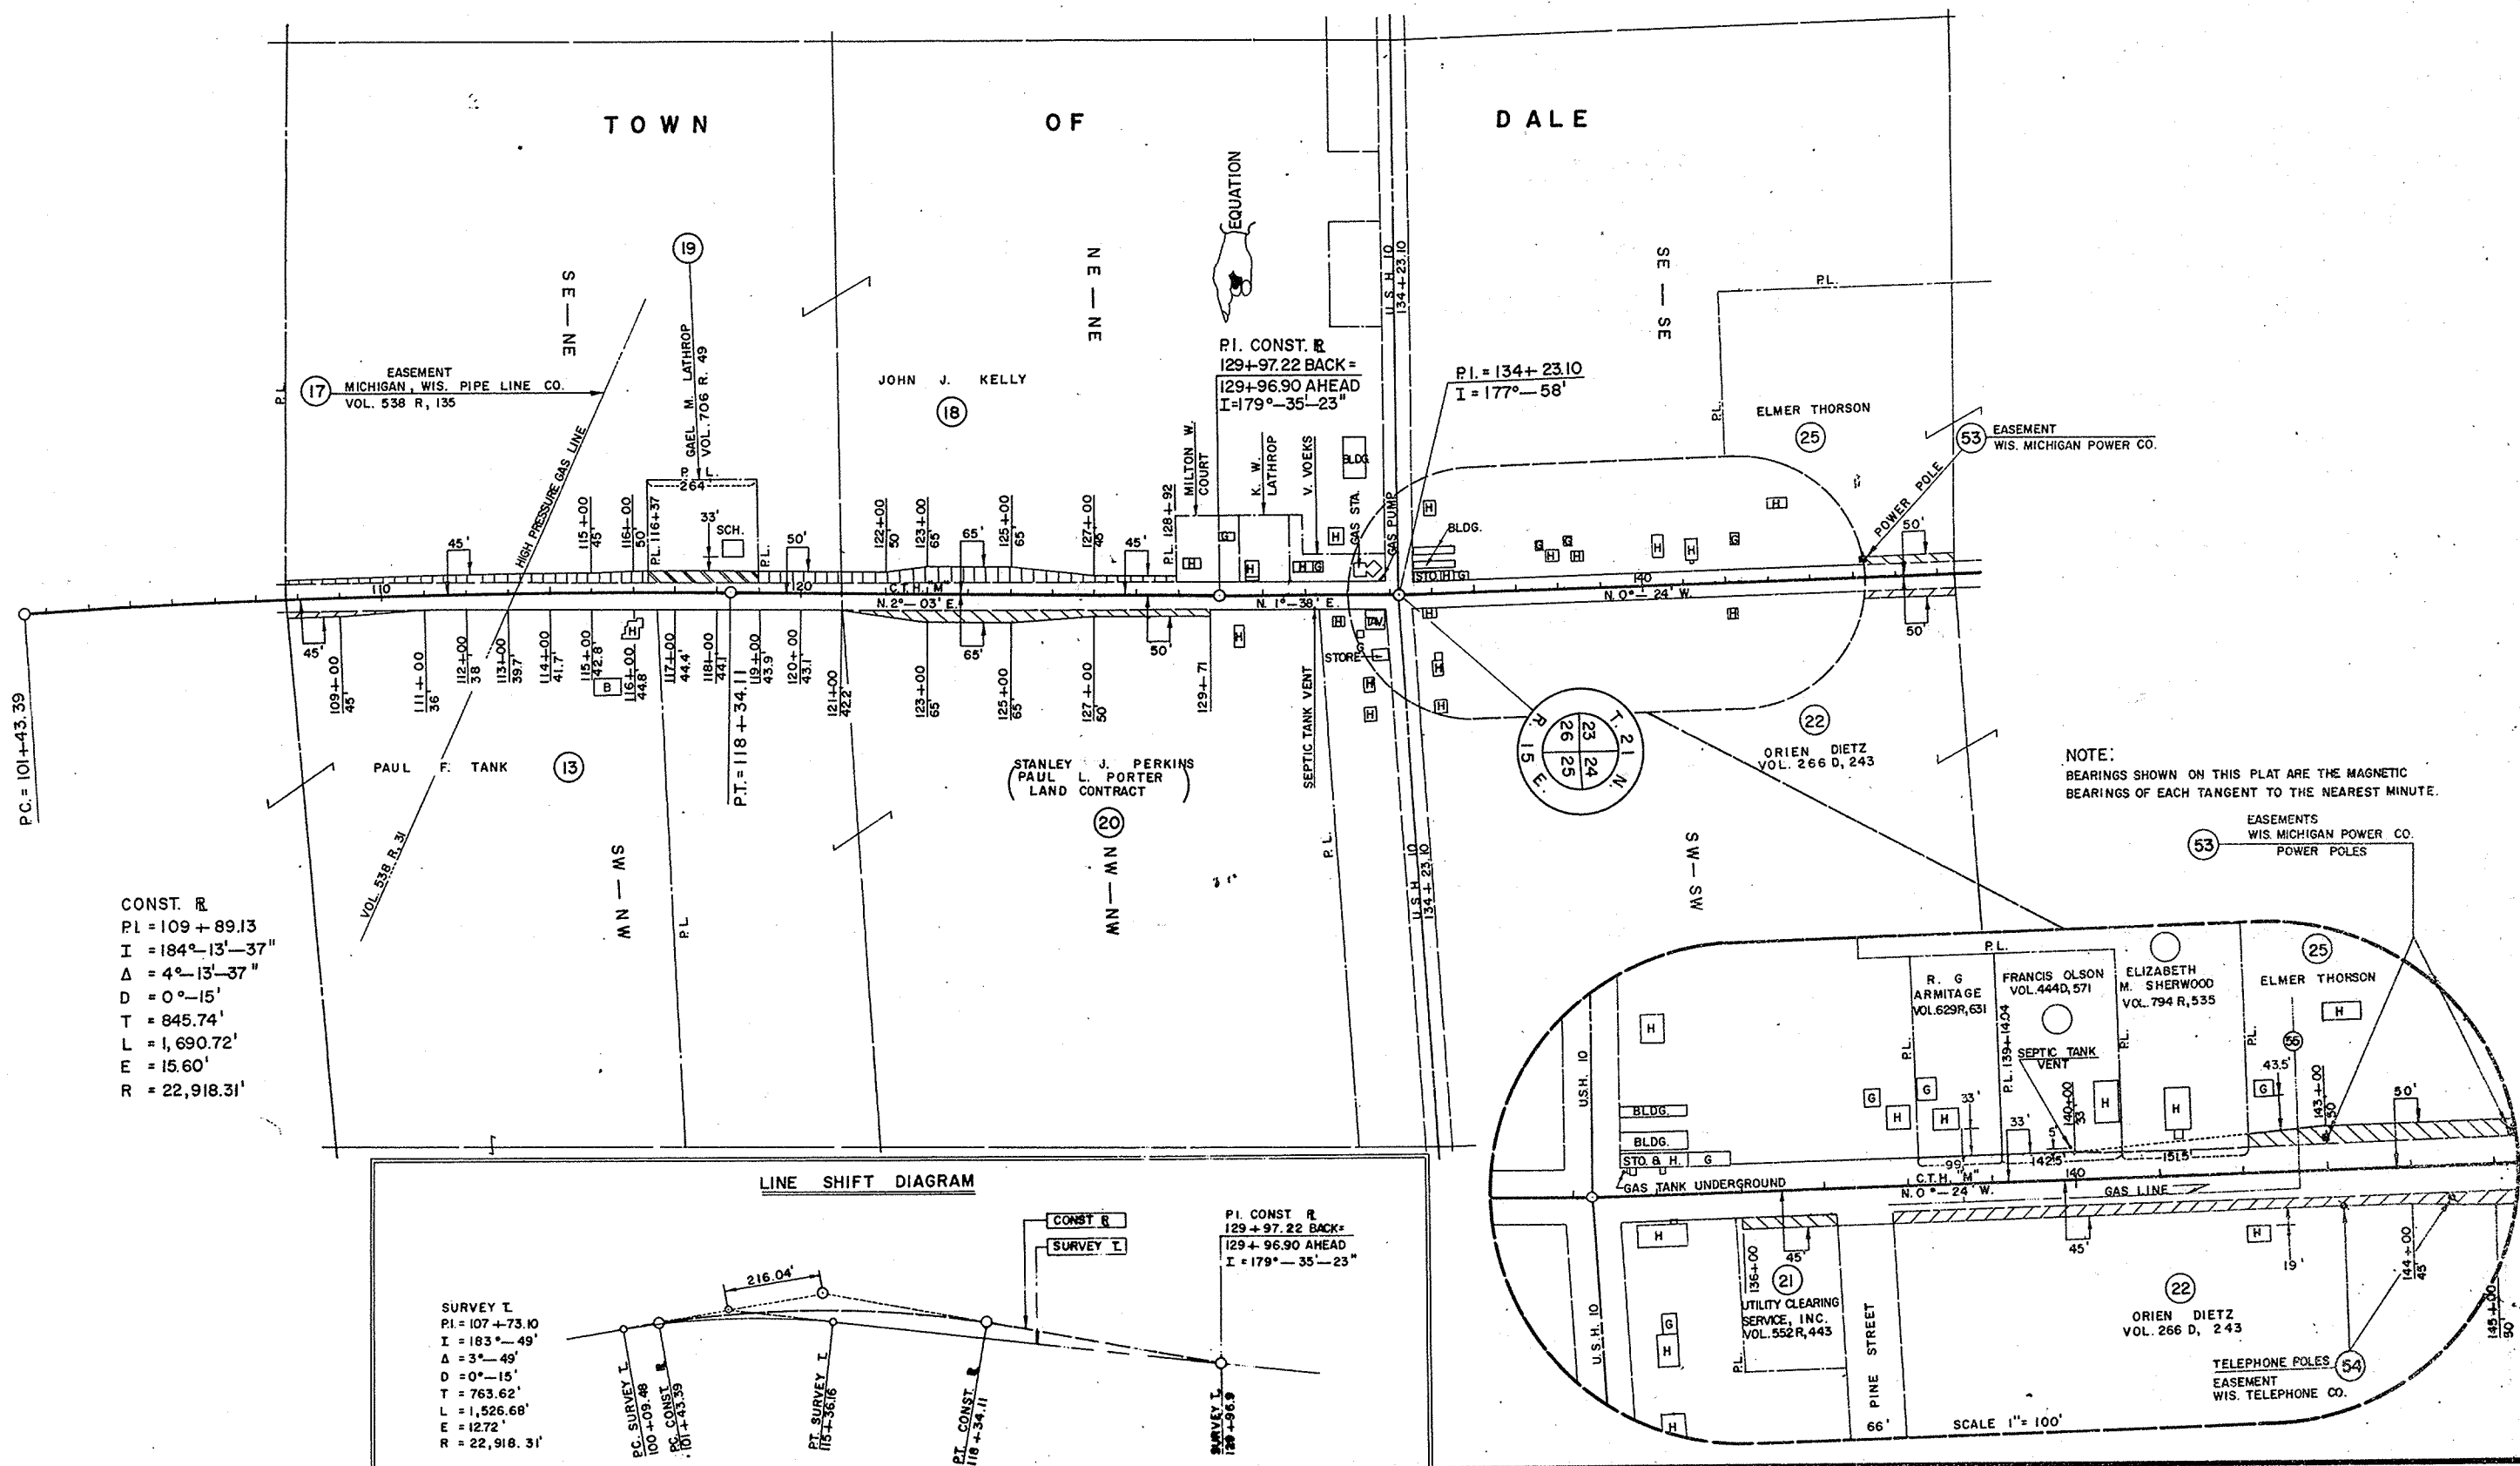


REVISION DATE	PROJECT I.D.	SHEET NUMBER	TOTAL SHEETS
2-16-72	6019 2 00	4.4	
7-17-72	N.C.		
FEDERAL PROJECT DESIGNATION			
PLAT OF RIGHT OF WAY REQUIRED			
C.T.H. "M" OUTAGAMIE COUNTY			
SCALE 0 400 Ft.			
DATE			
CONST. PROJECT 6019-2-74/50395(4) 4.2			

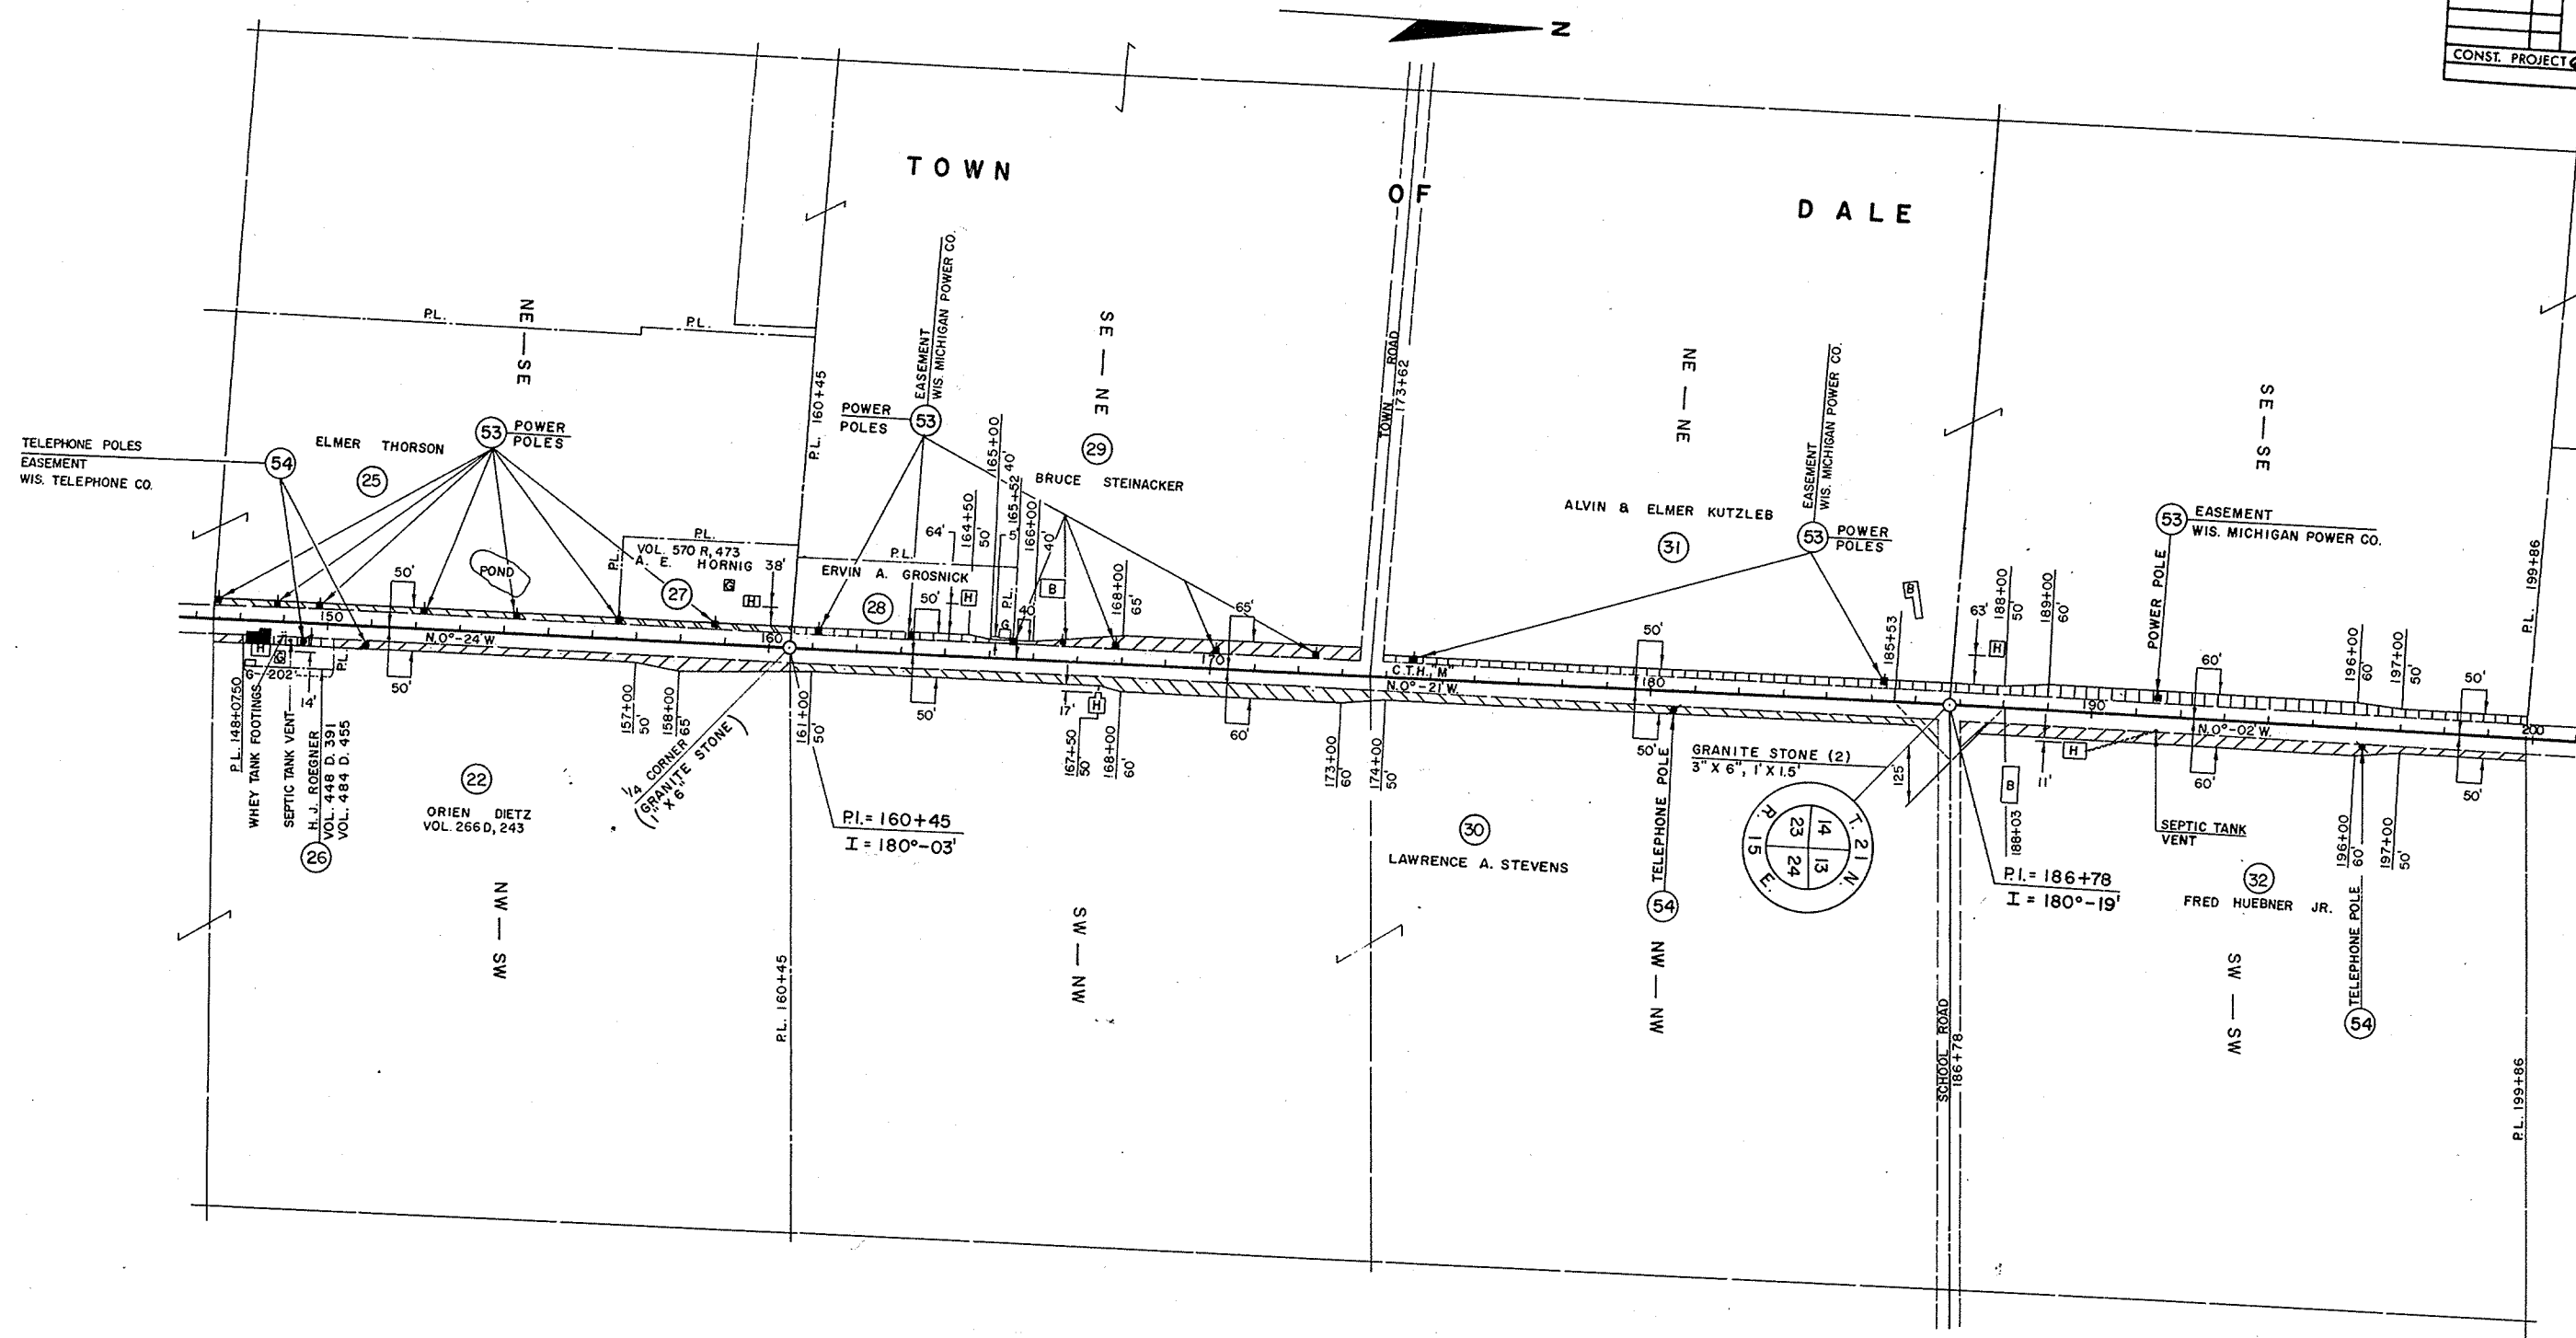


NOTE:
 BEARINGS SHOWN ON THIS PLAT ARE THE MAGNETIC
 BEARINGS OF EACH TANGENT TO THE NEAREST MINUTE.

REVISION DATE	PROJECT I.D.	SHEET NUMBER	TOTAL SHEETS
2-16-72	6019 2 00		
7-17-72 N.C.	FEDERAL PROJECT DESIGNATION	4.5	
PLAT OF RIGHT OF WAY REQUIRED C.T.H. "M" OUTAGAMIE COUNTY SCALE 0 400 Ft.			
DATE			
CONST. PROJECT 6019-2-74/50395(4) 4.3			

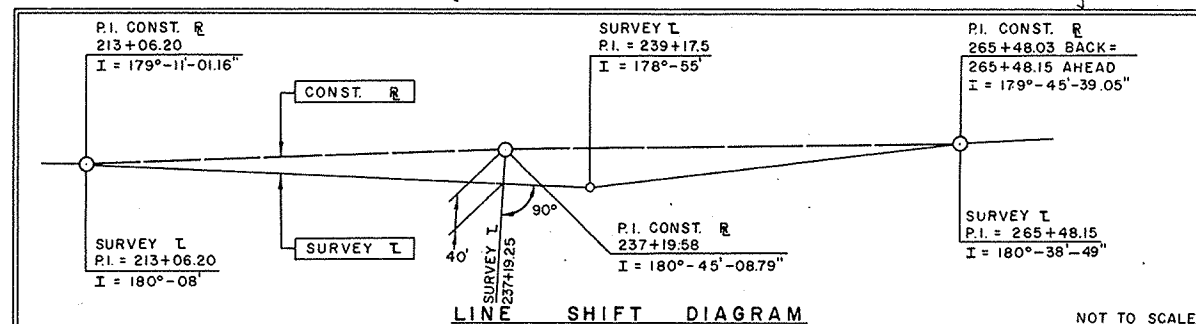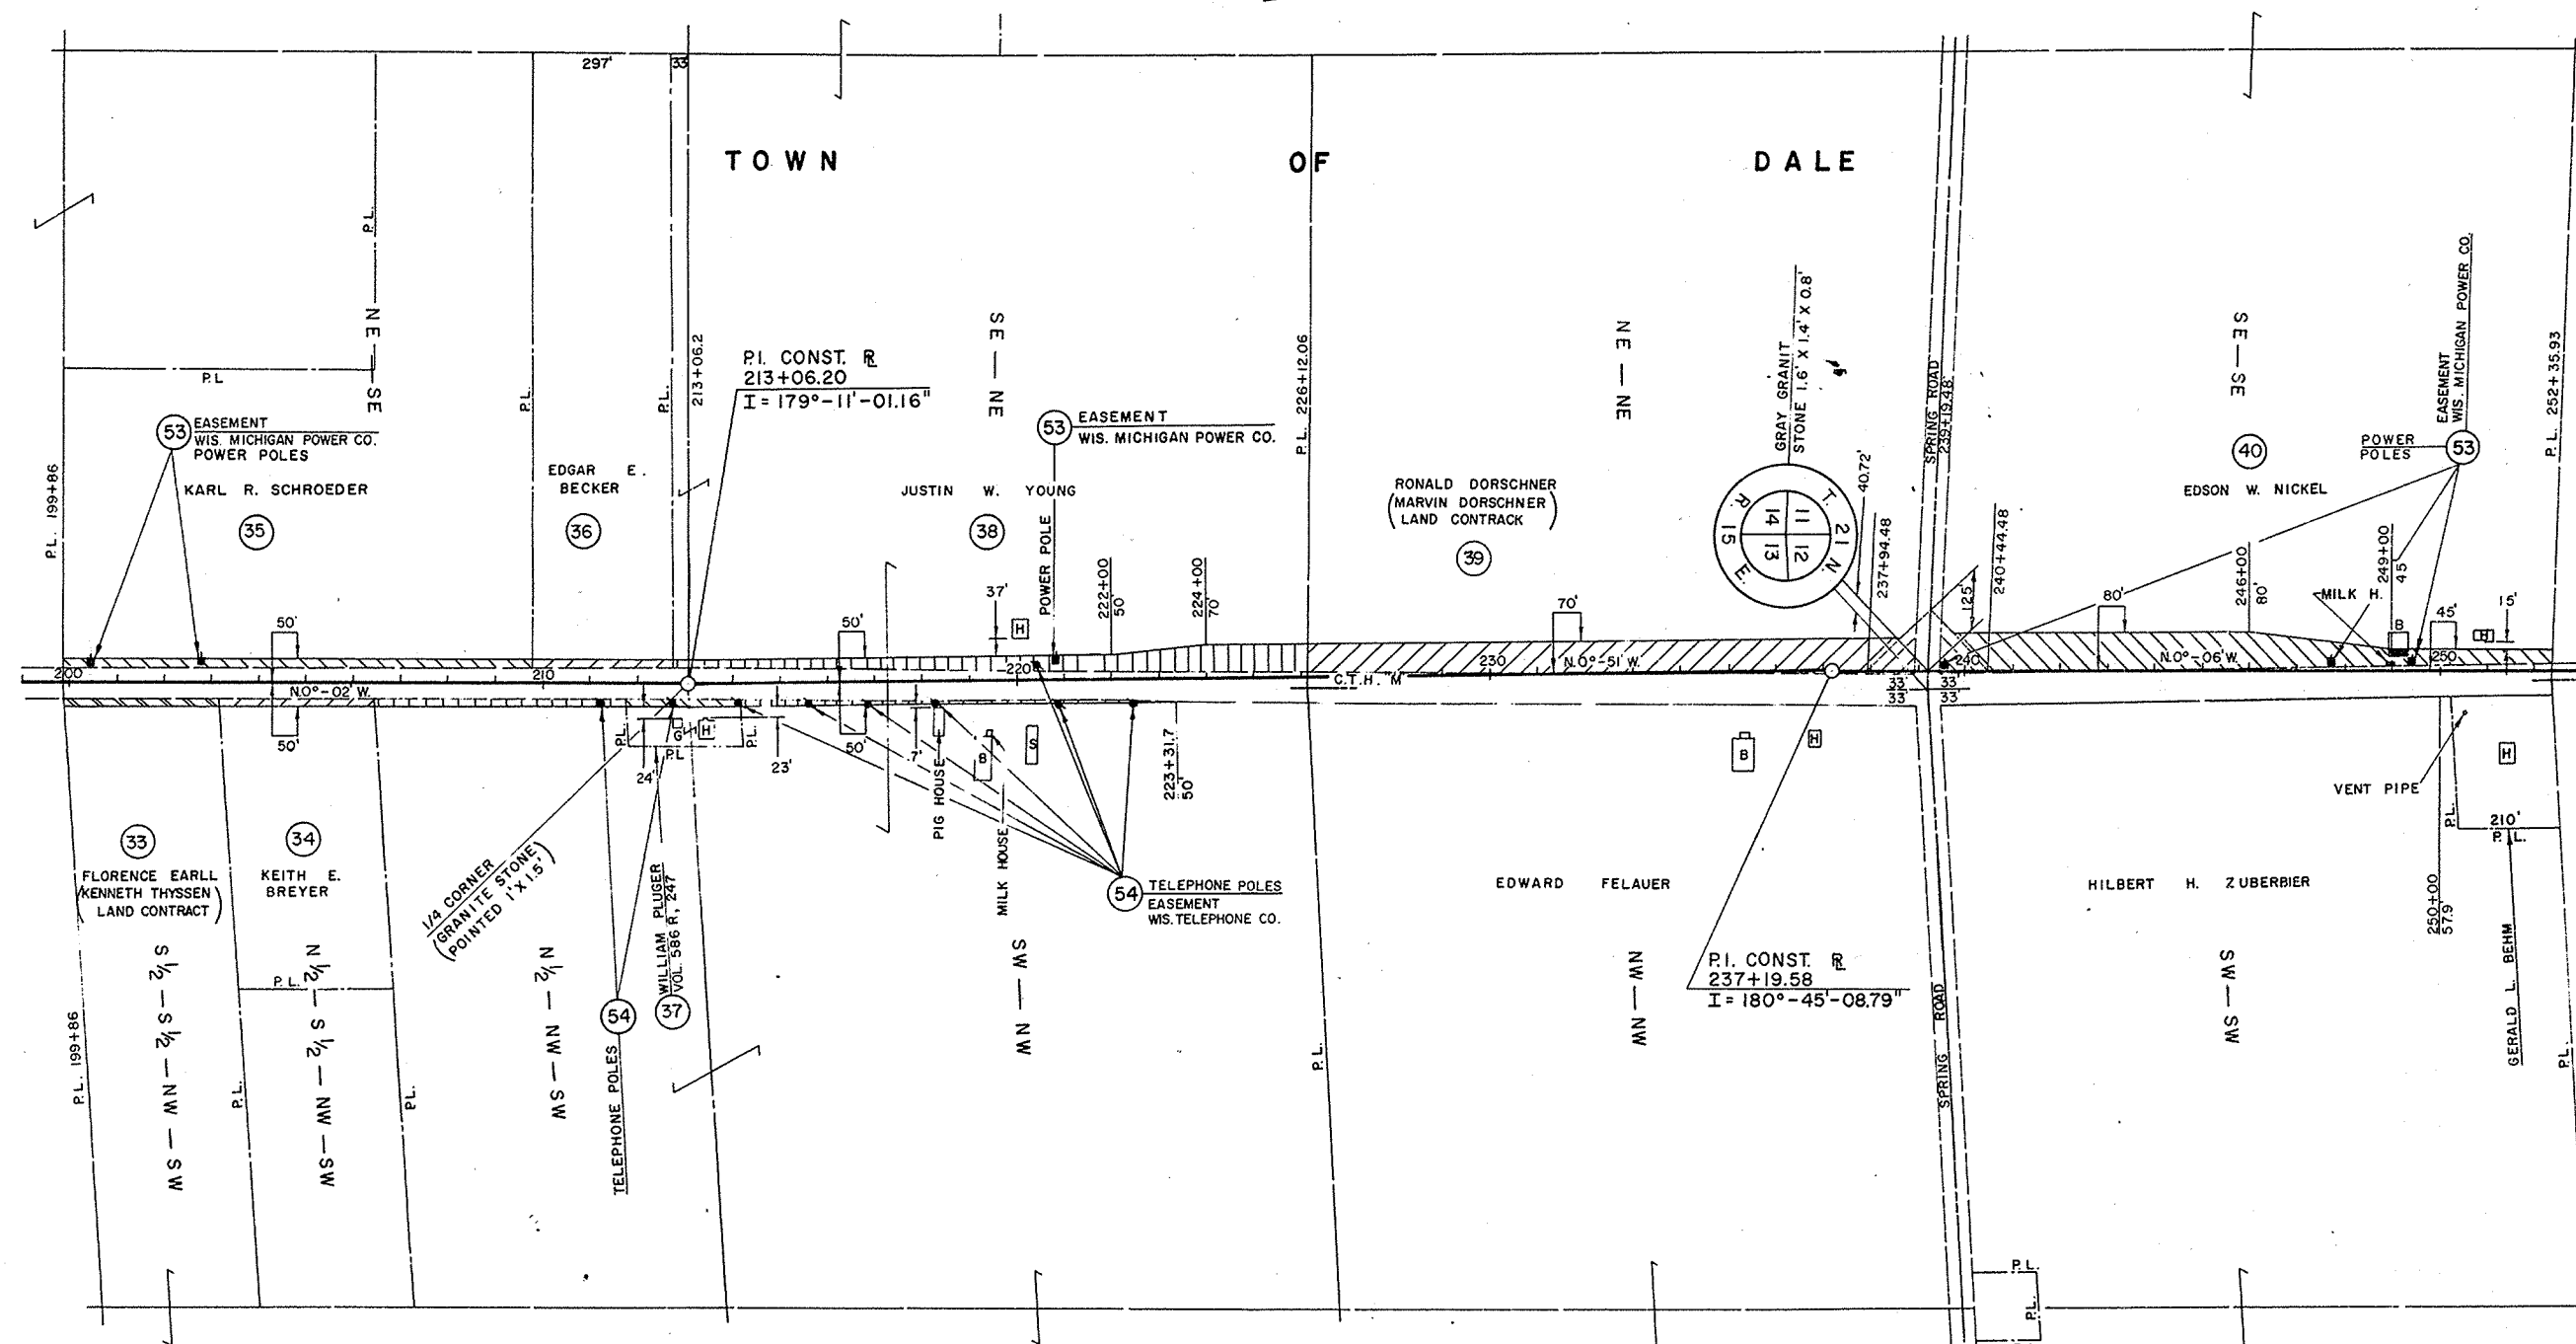


NOTE:
BEARINGS SHOWN ON THIS PLAT ARE THE MAGNETIC
BEARINGS OF EACH TANGENT TO THE NEAREST MINUTE.

REVISION DATE	PROJECT I.D.	SHEET NUMBER	TOTAL SHEETS
2-16-72	6019 2 00		
7-17-72	N.C.	4.6	
	FEDERAL PROJECT DESIGNATION		
	PLAT OF RIGHT OF WAY REQUIRED		
	C.T.H. "M"		
	OUTAGAMIE COUNTY		
	SCALE		
	0 400 Ft.		
	DATE		
	CONST. PROJECT 6019-2-74/50395(4)	4.4	

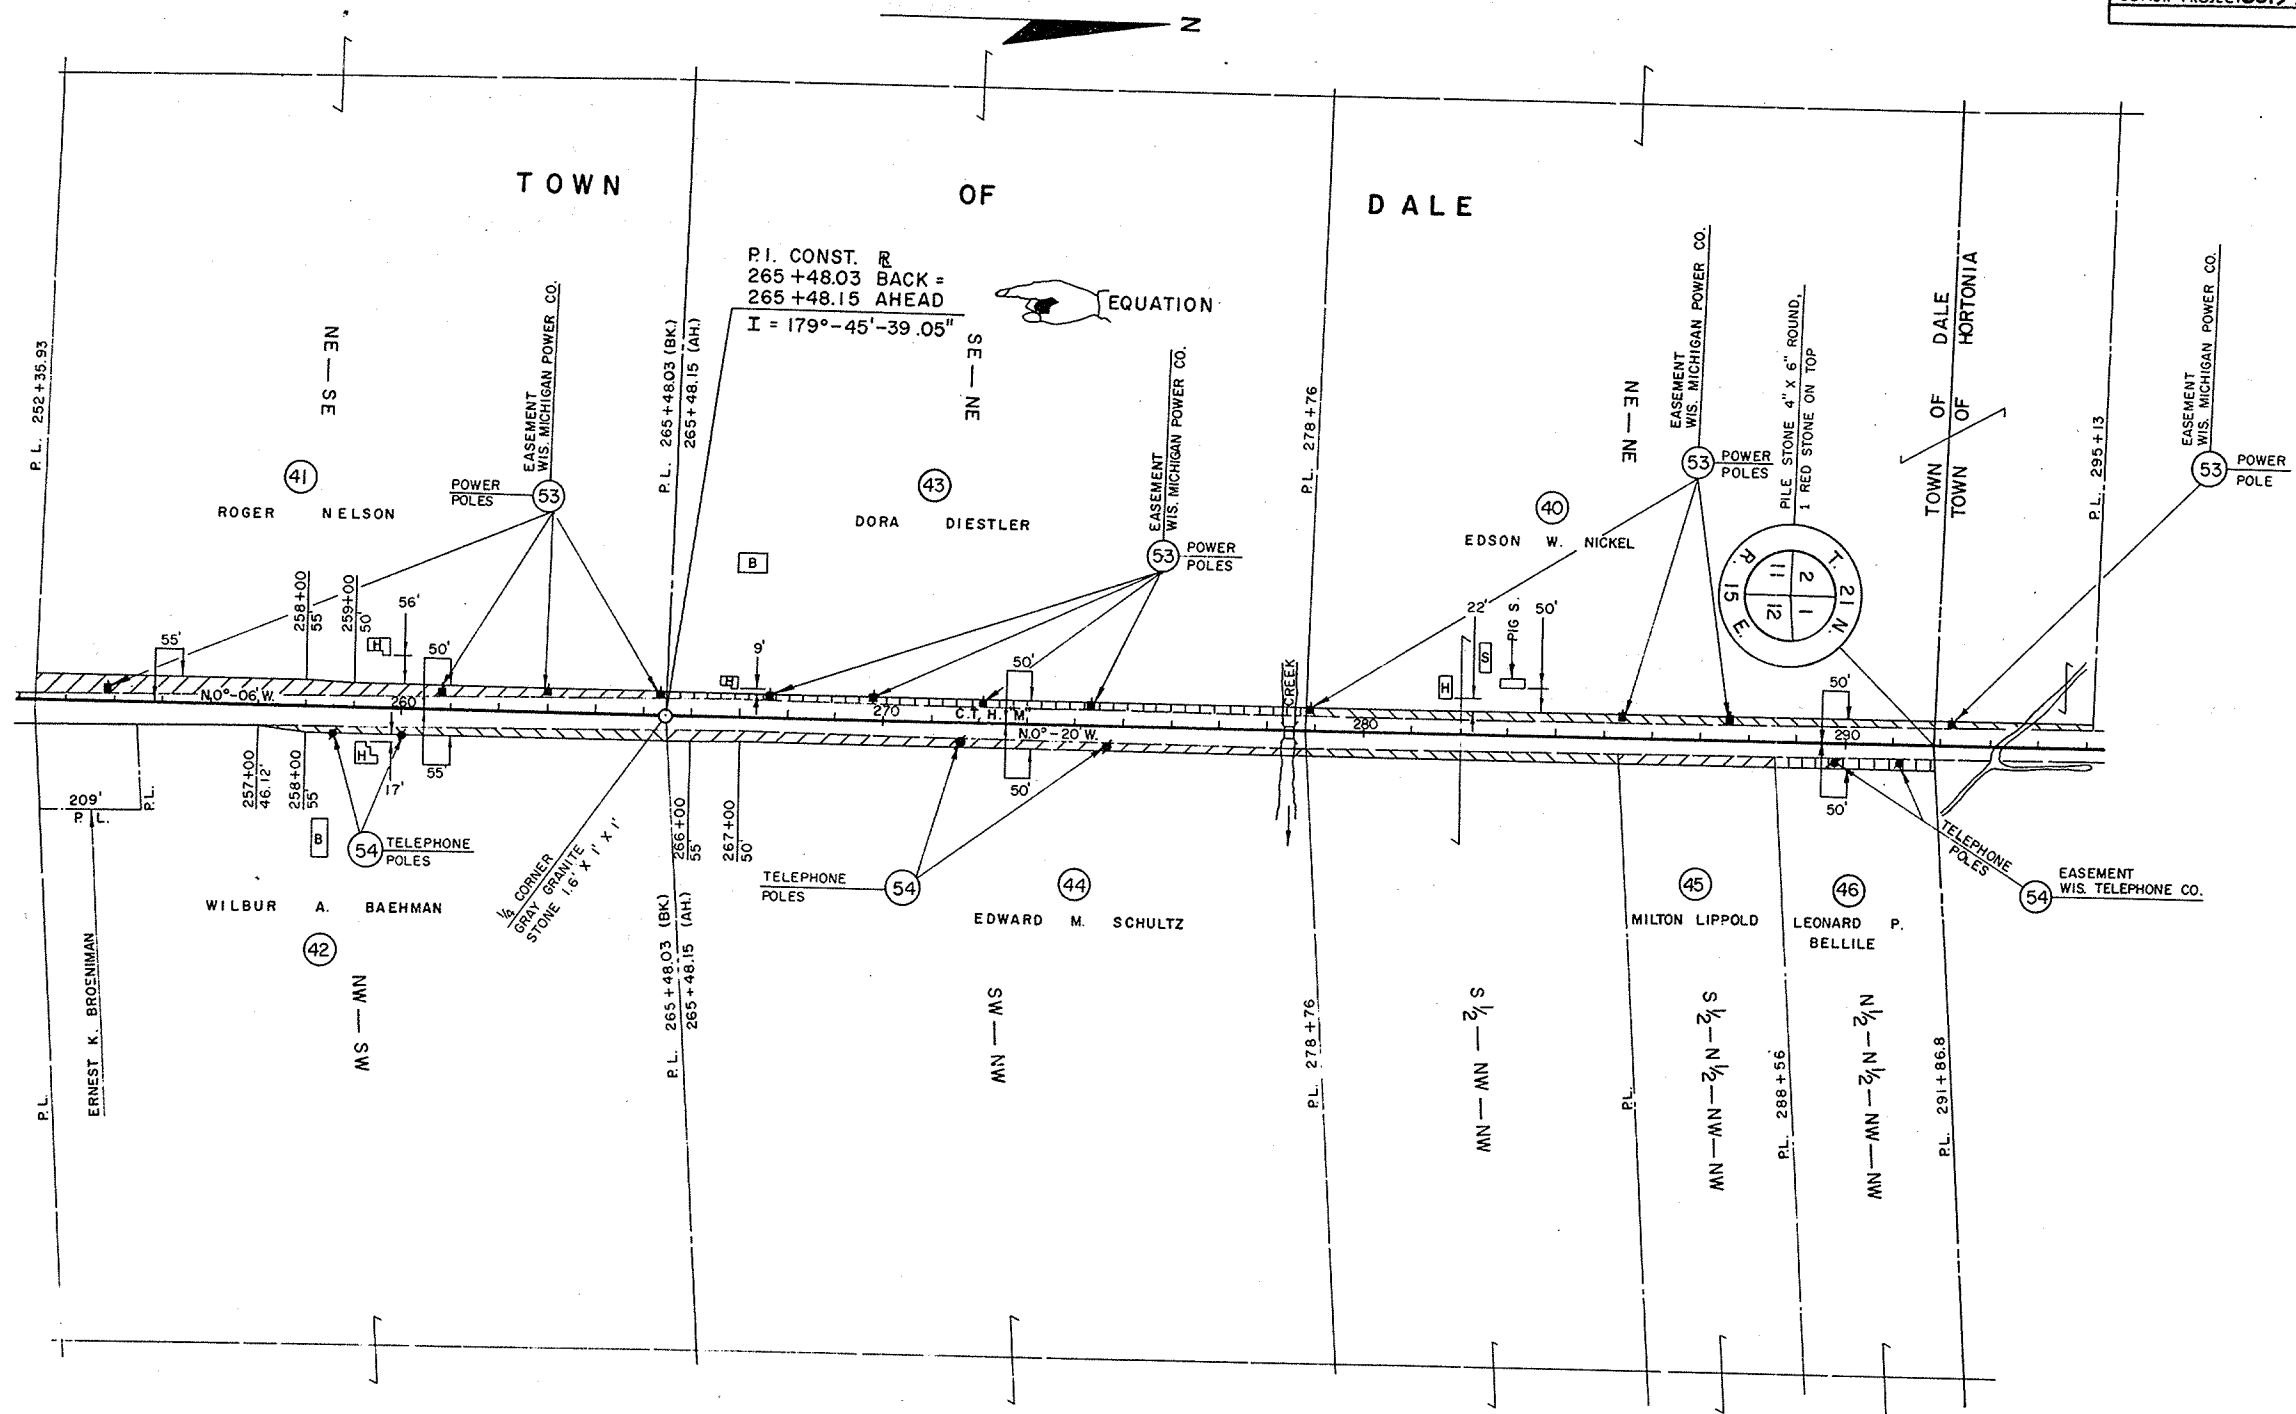

P.I. = 307+ 46.55
 I = 140°-38'
 Δ = 39°-22'
 D = 5°-00'
 T = 409.92'
 L = 787.33'
 E = 71.11'
 R = 1,145.92'

REVISION	DATE	PROJECT I.D.	SHEET NUMBER	TOTAL SHEETS
2-16-72		6019 2 00		
7-17-72		FEDERAL PROJECT DESIGNATION	4.7	
PLAT OF RIGHT OF WAY REQUIRED C.T.H. "M" OUTAGAMIE COUNTY SCALE 400 Ft. DATE CONST. PROJECT 6019-2-74/50395(4) 4.5				

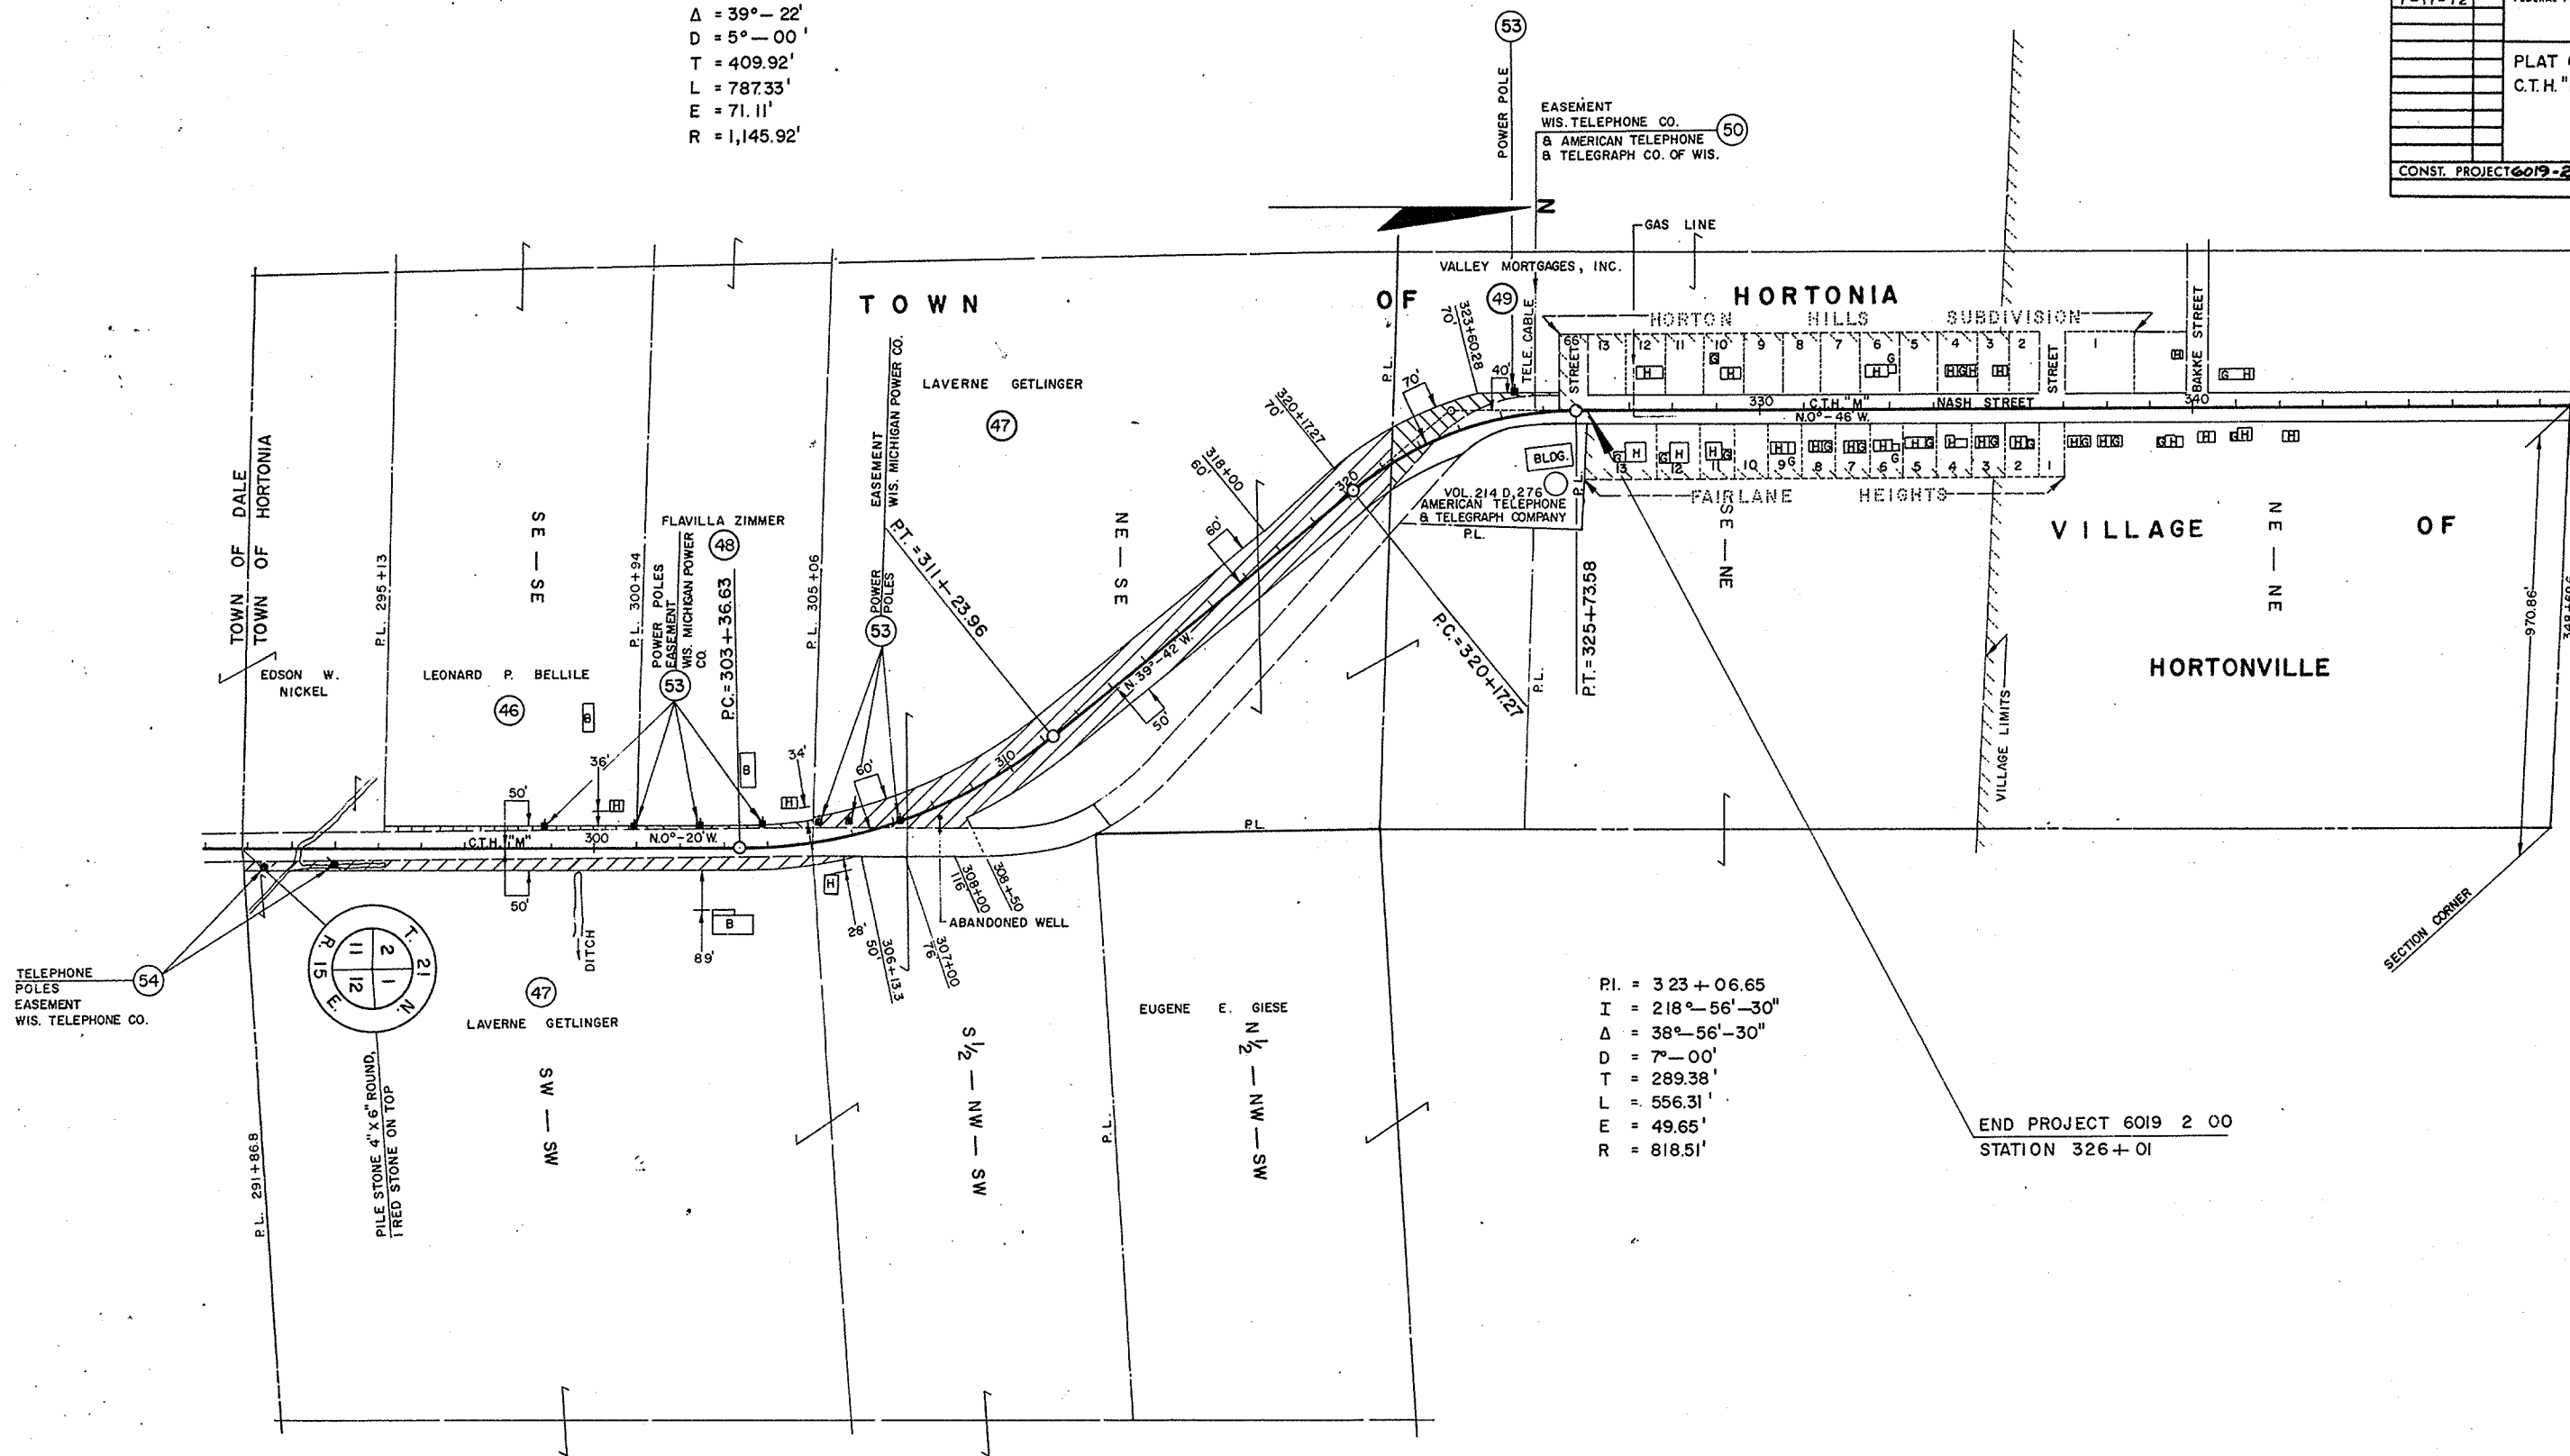



P.I. = 323 + 06.65
 I = 218°-56'-30"
 Δ = 38°-56'-30"
 D = 7°-00'
 T = 289.38'
 L = 556.31'
 E = 49.65'
 R = 818.51'

END PROJECT 6019 2 00
 STATION 326+01

NOTE:
 BEARINGS SHOWN ON THIS PLAT ARE THE MAGNETIC
 BEARINGS OF EACH TANGENT TO THE NEAREST MINUTE.



BENCH MARKS				
NO.	STATION	DESCRIPTION		ELEV.
23	133+94	SPIKE IN 28" B.E. 70' LT.		819.33
24	137+88	S.E. COR. BOT. CONC. STEP 62' LT.		819.68

PROJECT I.D.	6019-2- 74	SHEET NUMBER	5	TOTAL SHEETS	
FEDERAL PROJECT DESIGNATION		S 0395 (4)			

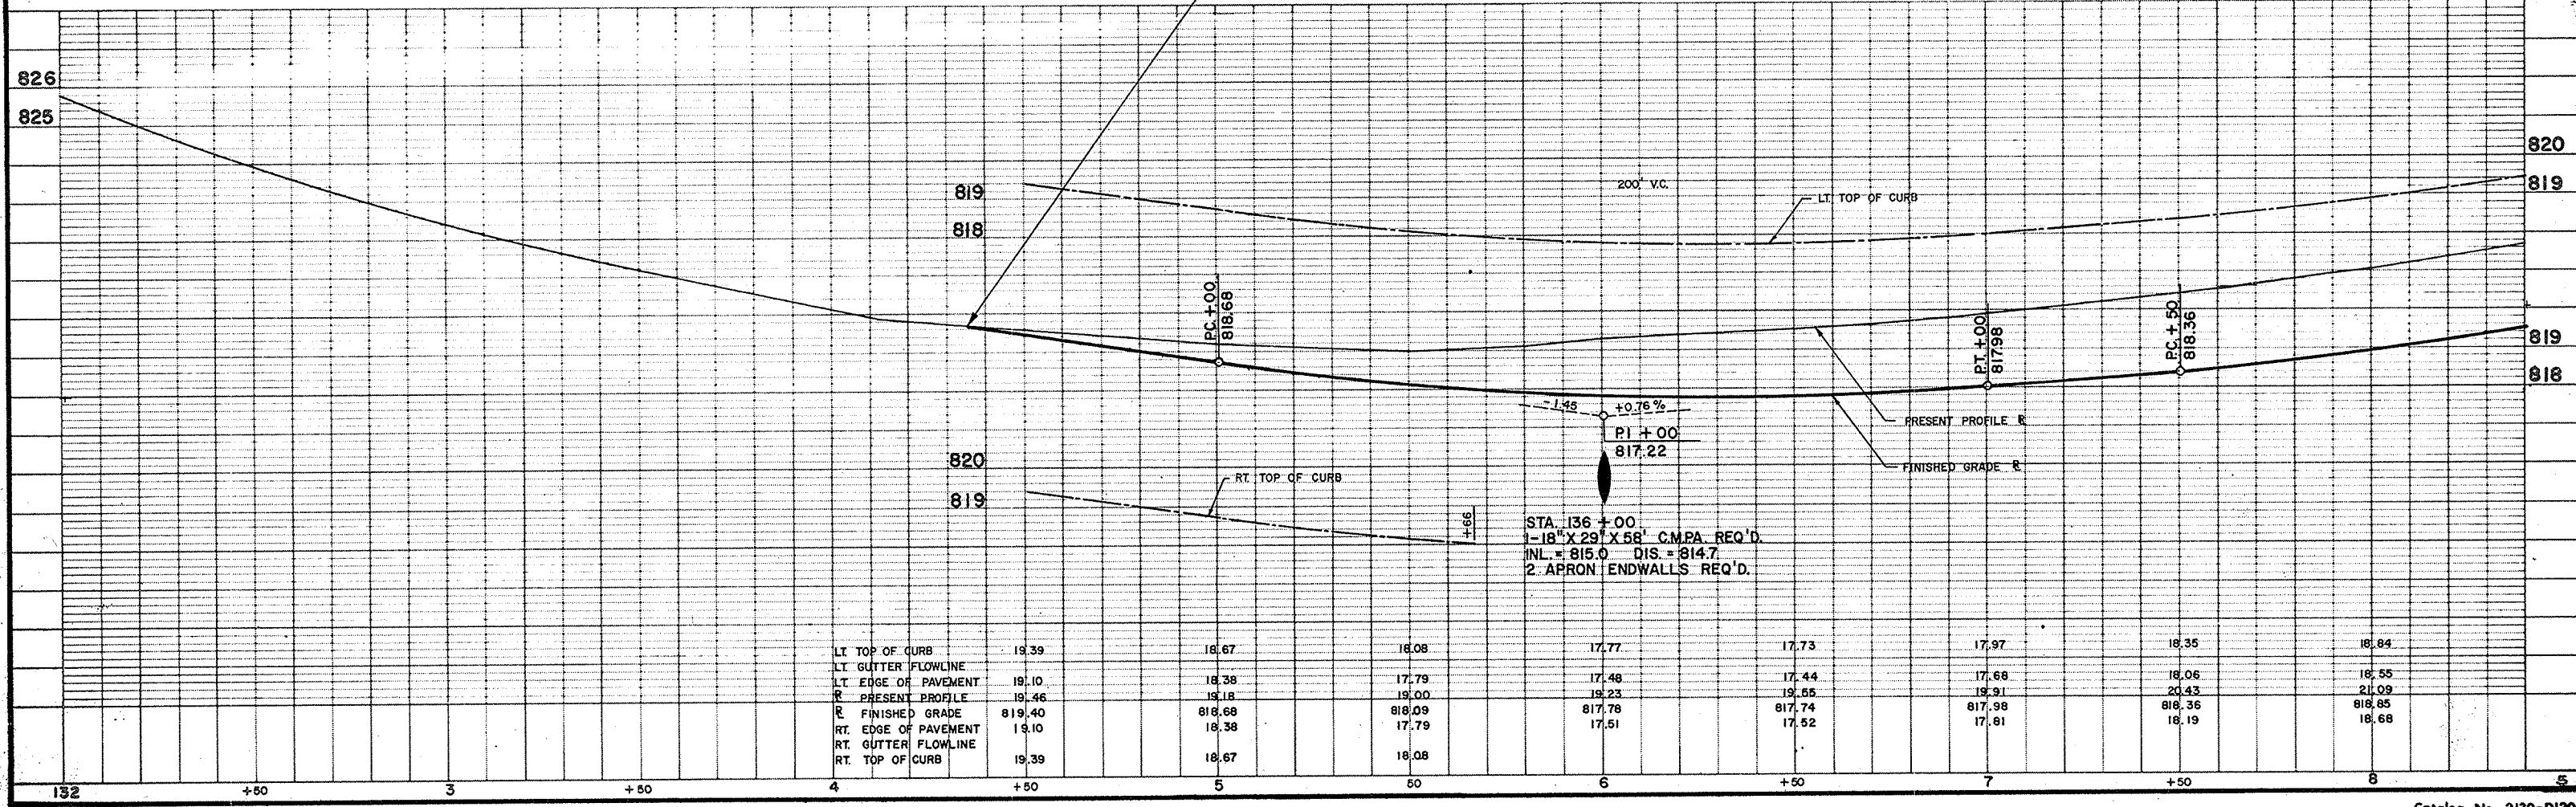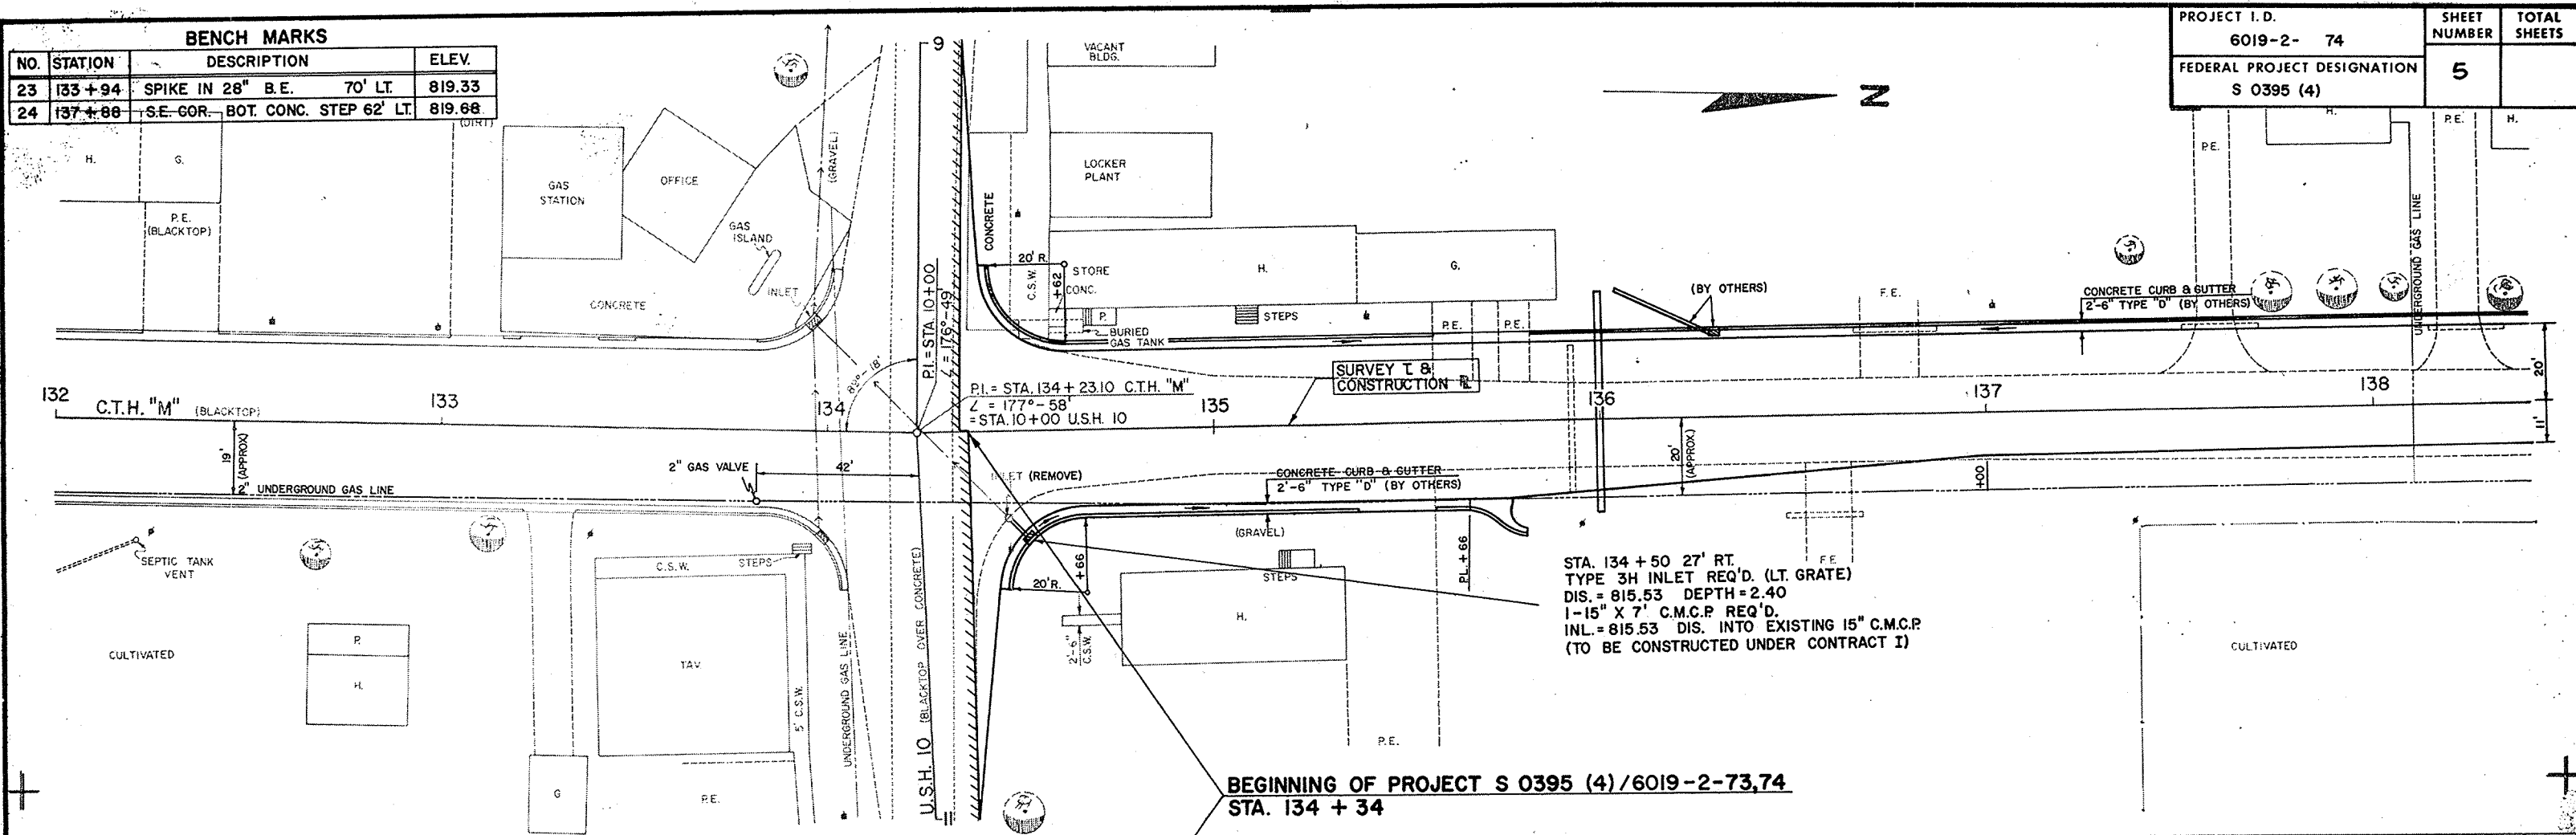

BENCH MARKS			
NO.	STATION	DESCRIPTION	ELEV.
24	137+88	S.E. COR. BOT. CONC. STEP 62' LT.	819.68
25	142+82	SPIKE IN 23" B.E.	831.29

PROJECT I.D.	6019-2-74	SHEET NUMBER	5.1	TOTAL SHEETS	
FEDERAL PROJECT DESIGNATION	S 0395 (4)				

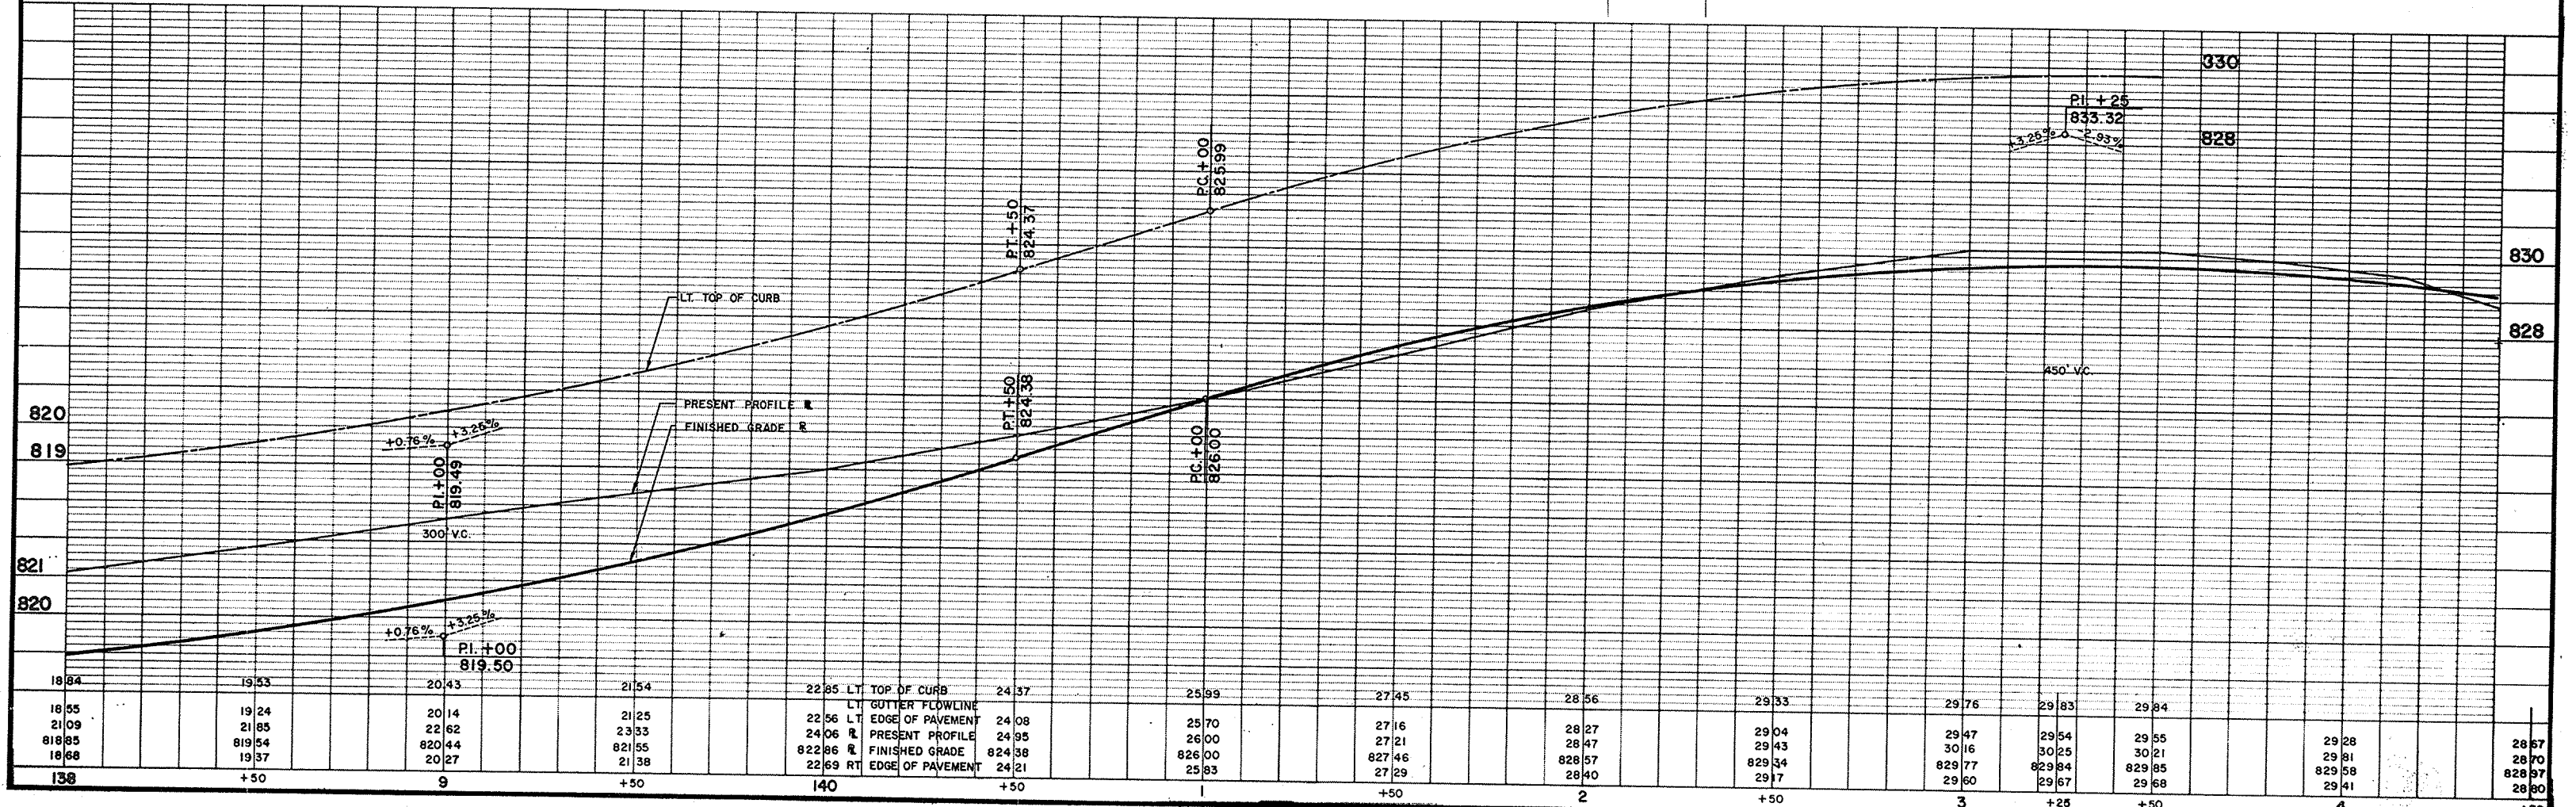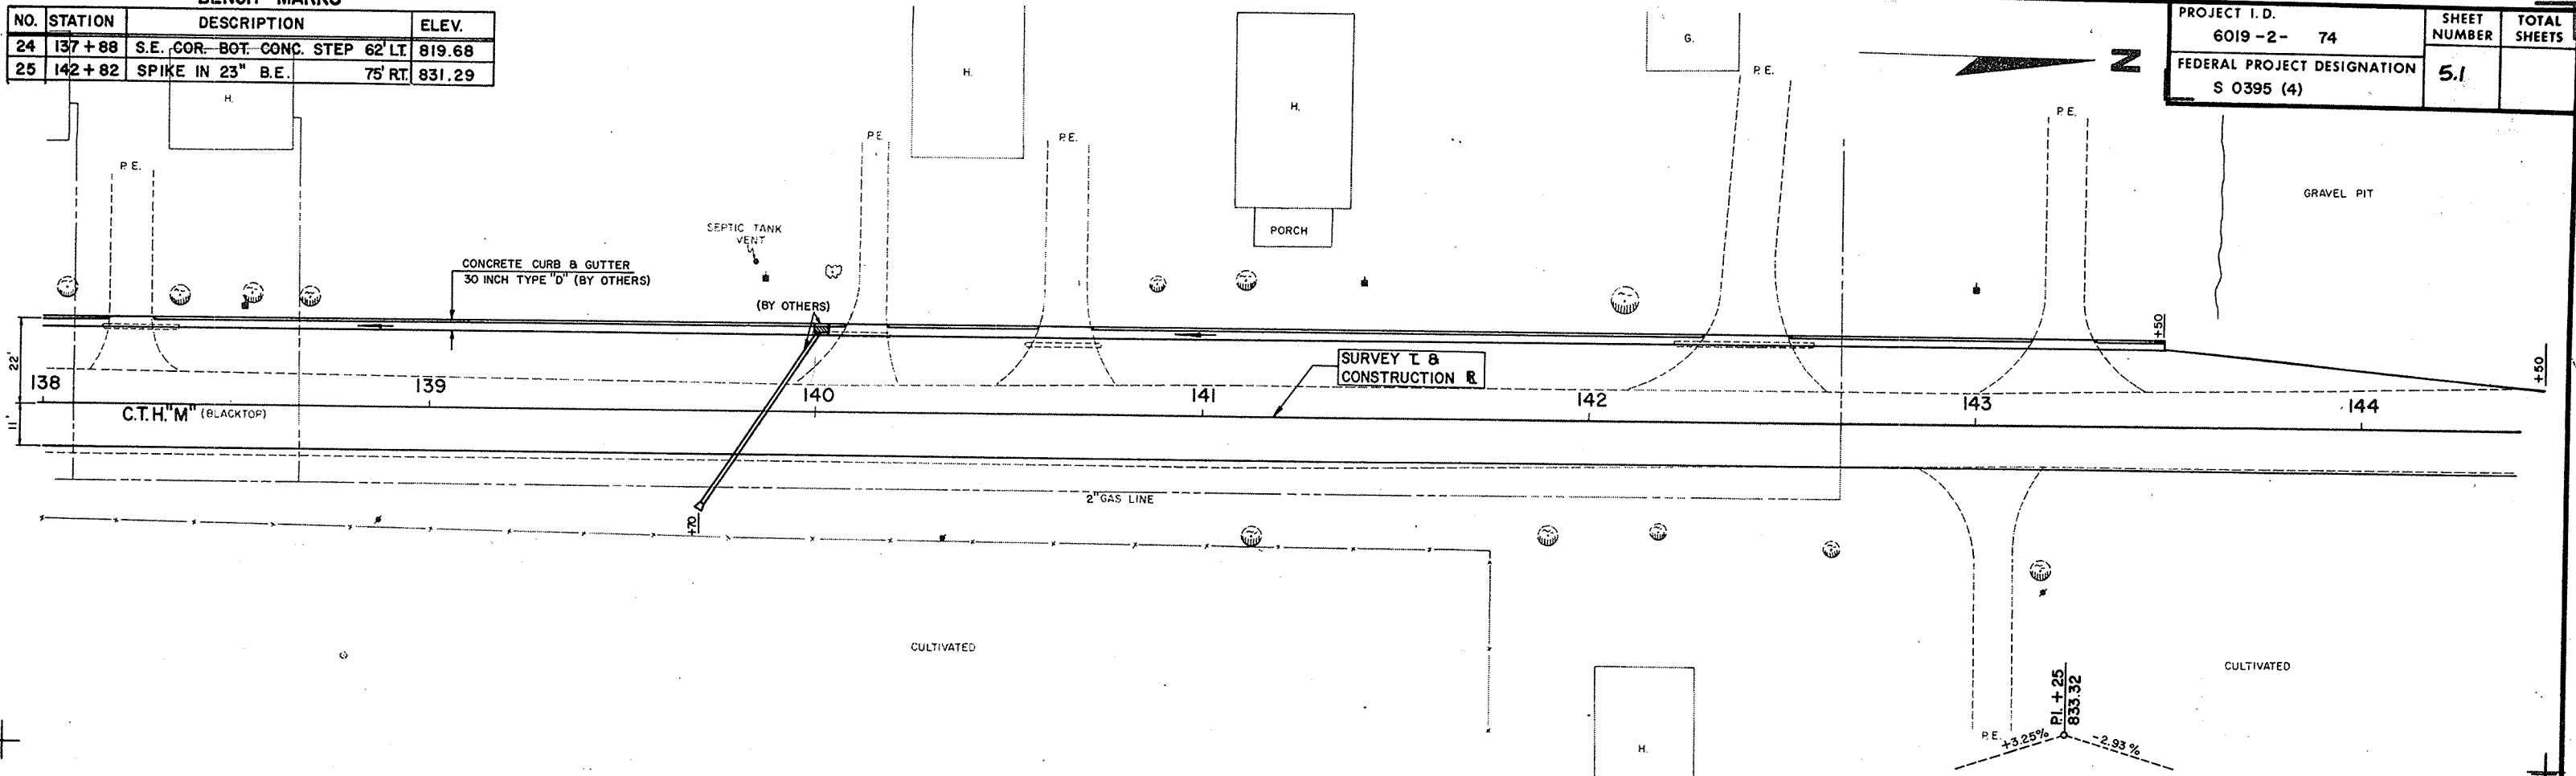


No. 907 1/4" OF WAY CHORD

No. 908 1/4" V. L. NOTES
STRUCTURE NOTATIONS CHORD
3-70 A. J. K.

BENCH MARKS				
NO.	STATION	DESCRIPTION		ELEV.
23	133+94	SPIKE IN 28" B.E.	70' LT.	819.33
24	137+88	S.E. COR. BOT. CONC. STEP	62' LT.	819.68
25	142+82	SPIKE IN 23" B.E.	75' RT.	831.29
26	150+45	SPIKE IN 14" TWIN ASH	155' RT.	811.87
27	159+25	SPIKE IN 12" B.E.	94' LT.	824.89

PROJECT ID	SHEET NUMBER	TOTAL SHEETS
6019-2-74	5.2	
FEDERAL PROJECT DESIGNATION S 0395(4)		

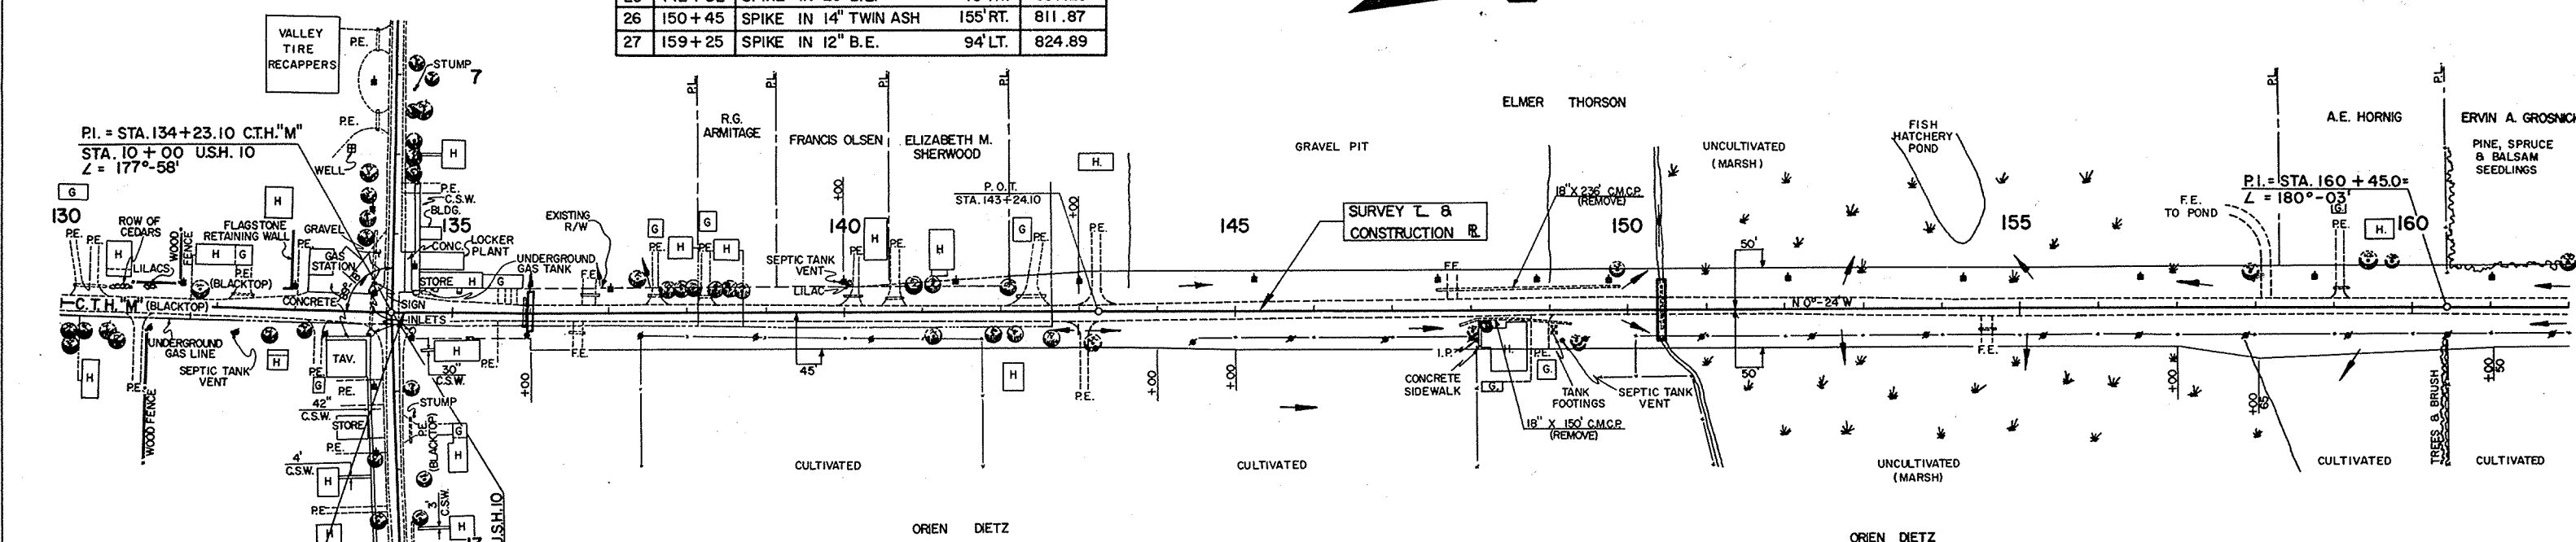

NET LENGTH OF CENTERLINE		
STATION TO STATION	LIN. FT.	
134+34	160+00	2,566


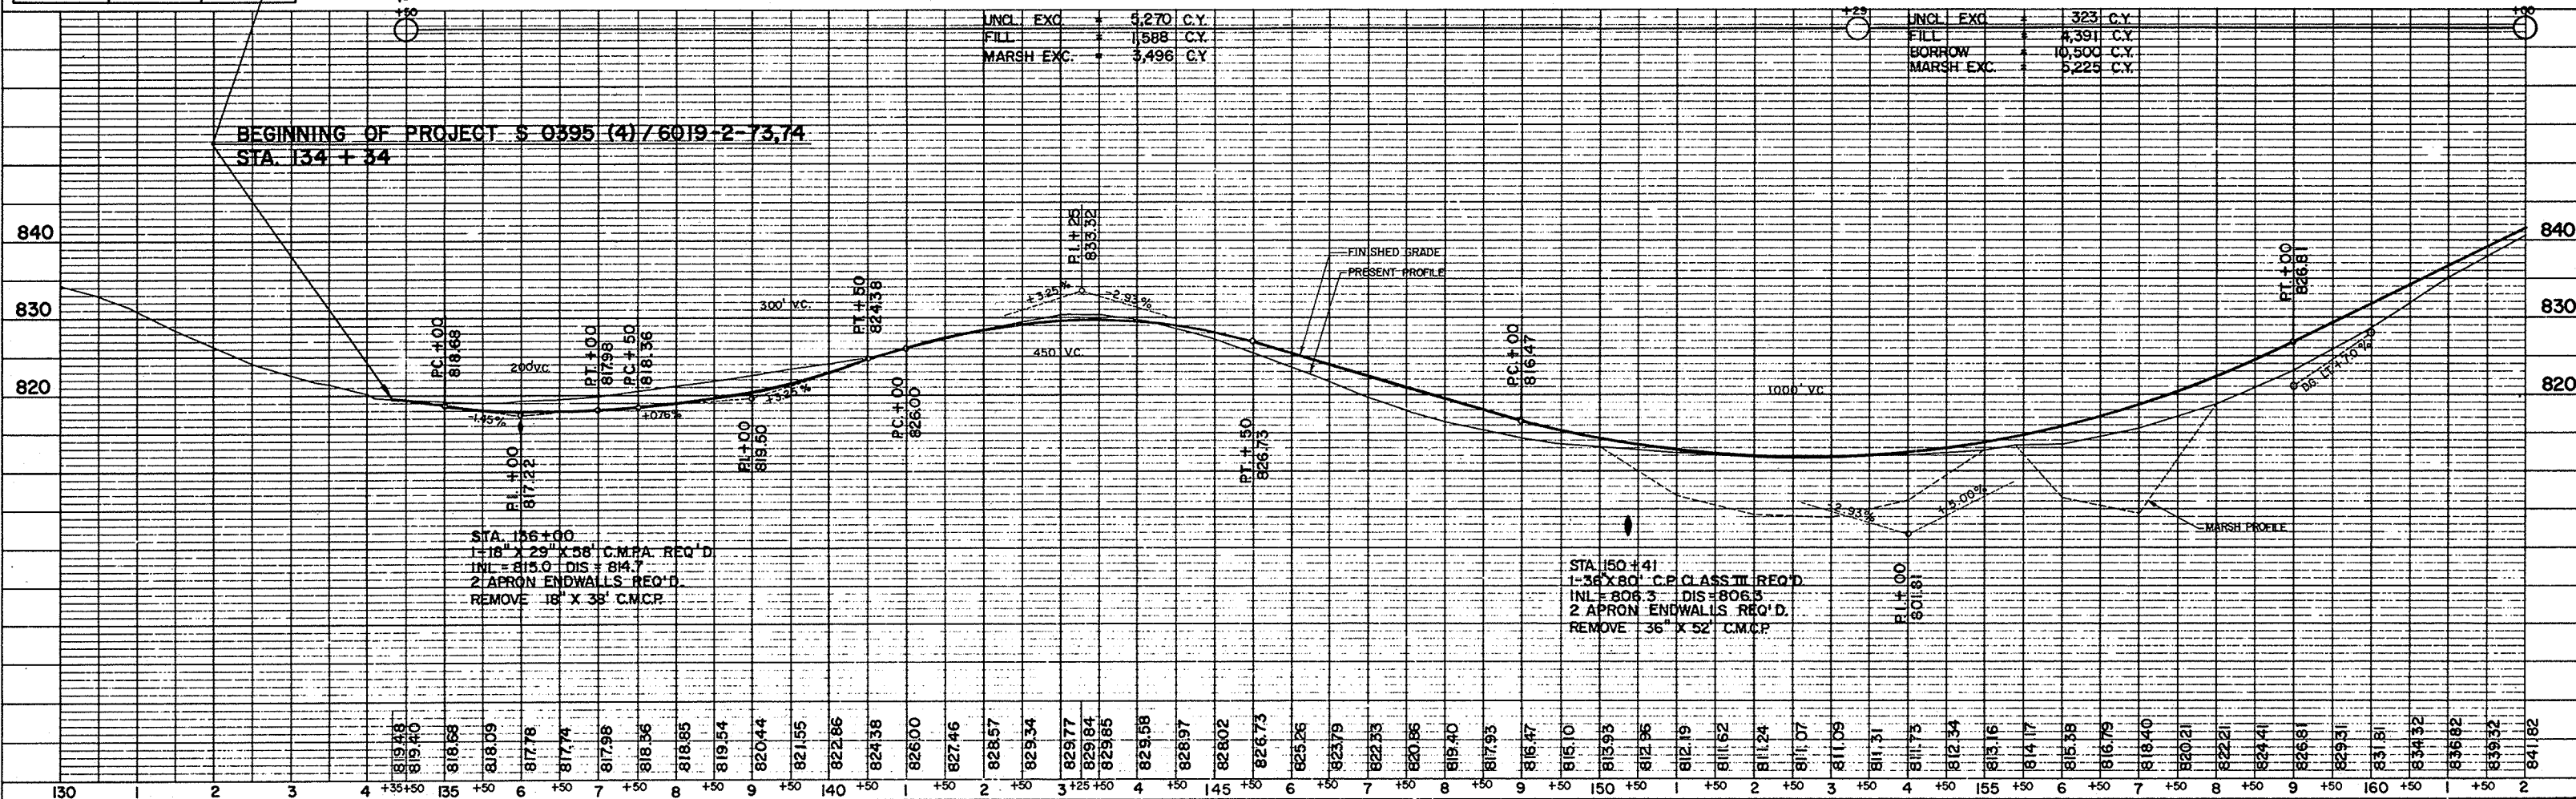


PLATE 1-PLAN PROFILE OF P.R.A.R.E. STANDARD

BENCH MARKS				
NO.	STATION	DESCRIPTION		ELEV.
28	166+30	SPIKE IN 16" APPLE	140' RT.	861.40
29	173+90	SPIKE IN 40" ELM	150' LT.	849.39
30	187+20	SPIKE IN 36" ELM	54' RT.	846.68
31	191+35	SPIKE IN 16" APPLE	70' RT.	856.71


PROJECT ID	SHEET NUMBER	TOTAL SHEETS
6019-2-74	5.3	
FEDERAL PROJECT DESIGNATION		
S 0395(4)		

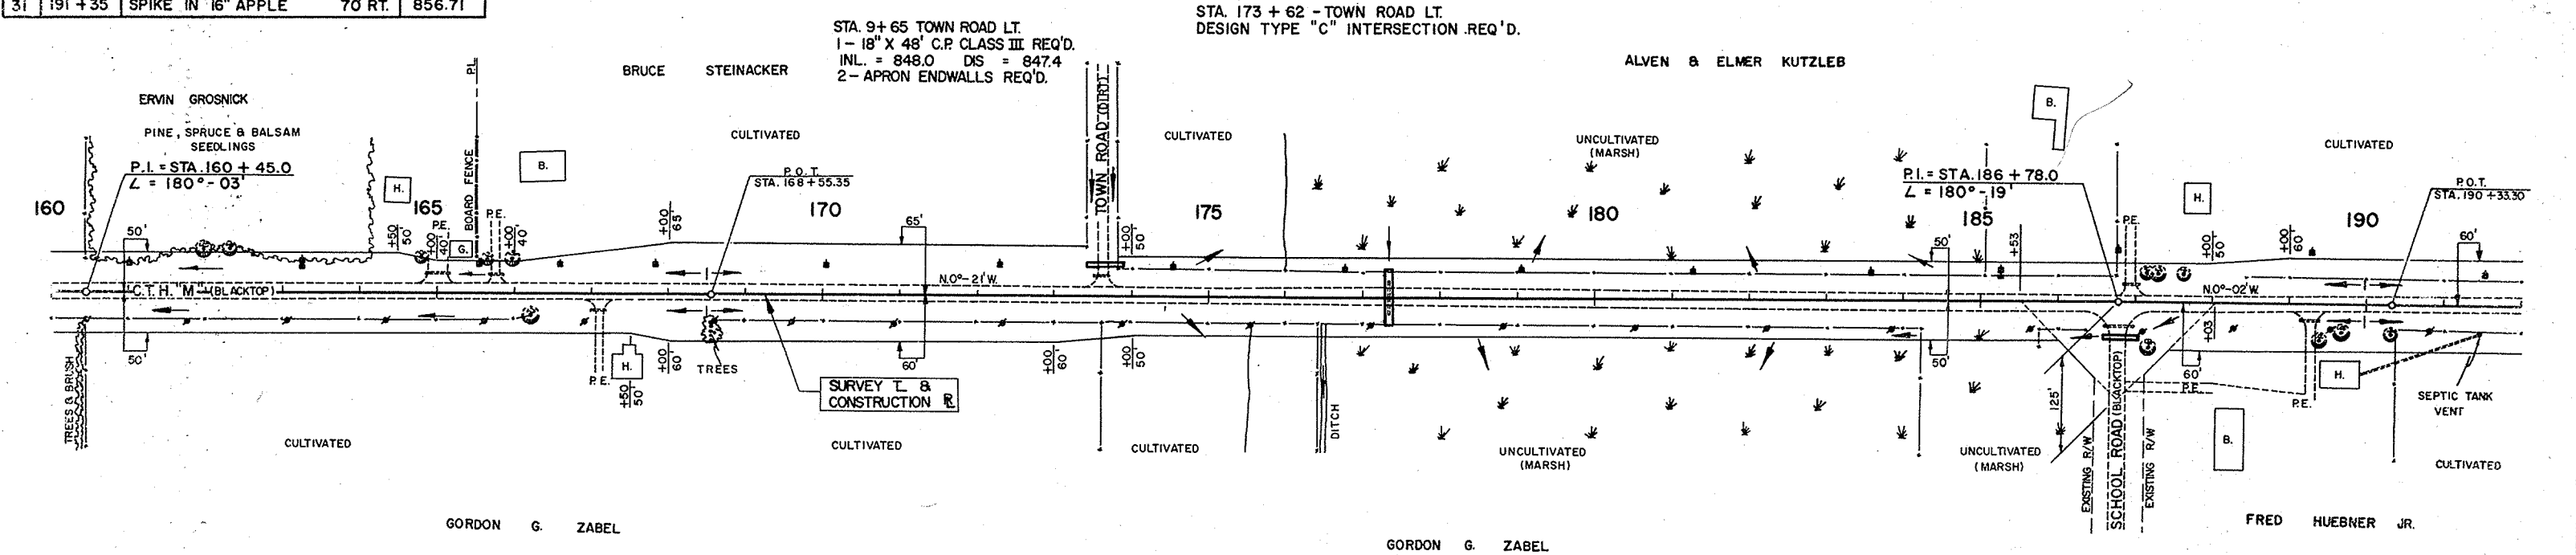

NET LENGTH OF CENTERLINE		
STATION TO STATION	LIN. FT.	
160 + 00	190 + 00	3,000


STA. 10 + 45 SCHOOL ROAD
1- 18" X 54' C.P. CLASS III REQ'D.
INL. = 8438 DIS. = 842.4
2- APRON ENDWALLS REQ'D.

STA. 186 + 78 SCHOOL ROAD RT.
DESIGN TYPE "C" INTERSECTION REQ'D.

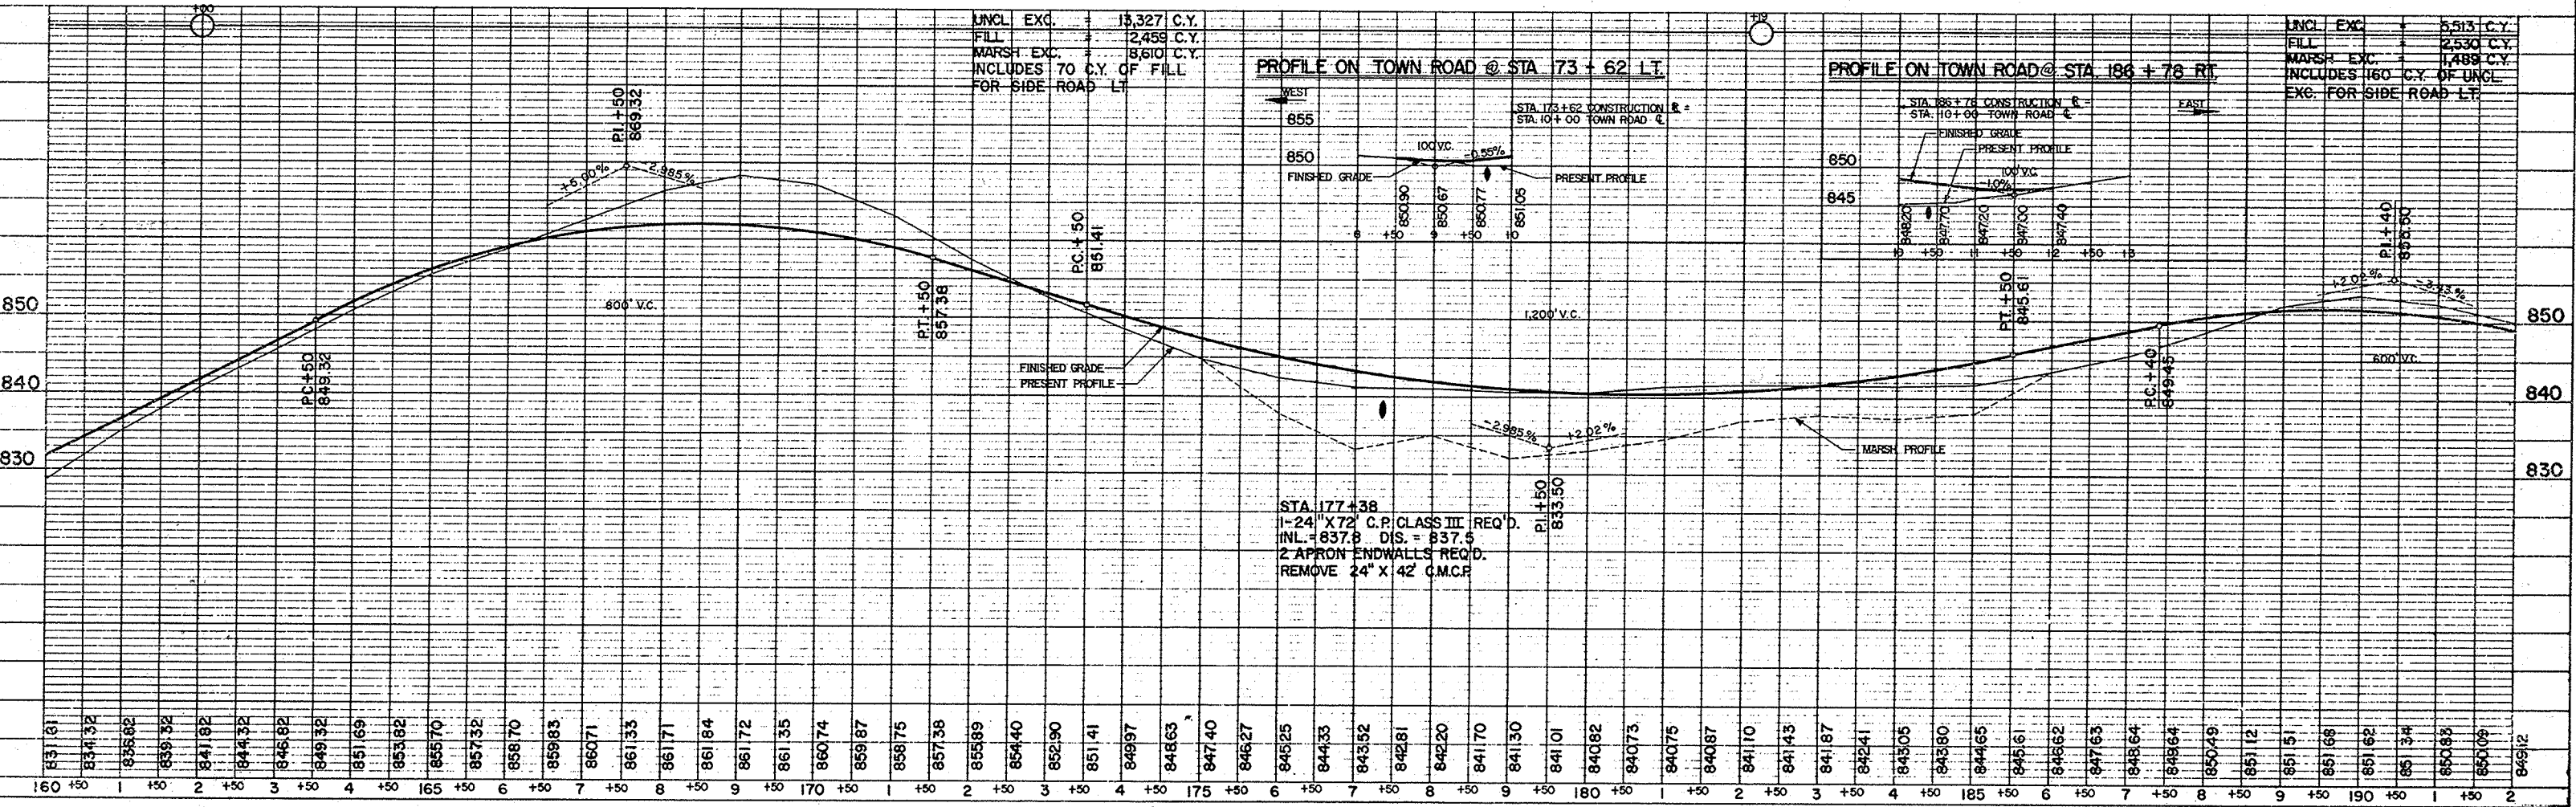

BENCH MARKS			
NO.	STATION	DESCRIPTION	ELEV.
31	191+35	SPIKE IN 16" APPLE	70' RT. 856.71
32	199+60	SPIKE IN 10" ASH	80' LT. 821.96
33	206+03	SPIKE IN 10" CEDAR	64' LT. 822.53
34	212+85	SPIKE IN 10" ASH	98' LT. 828.61
35	219+46	SPIKE IN 34" B.E.	115' LT. 848.17

PROJECT ID	6019-2- 74	SHEET NUMBER	54	TOTAL SHEETS	
FEDERAL PROJECT DESIGNATION	S 0395 (4)				

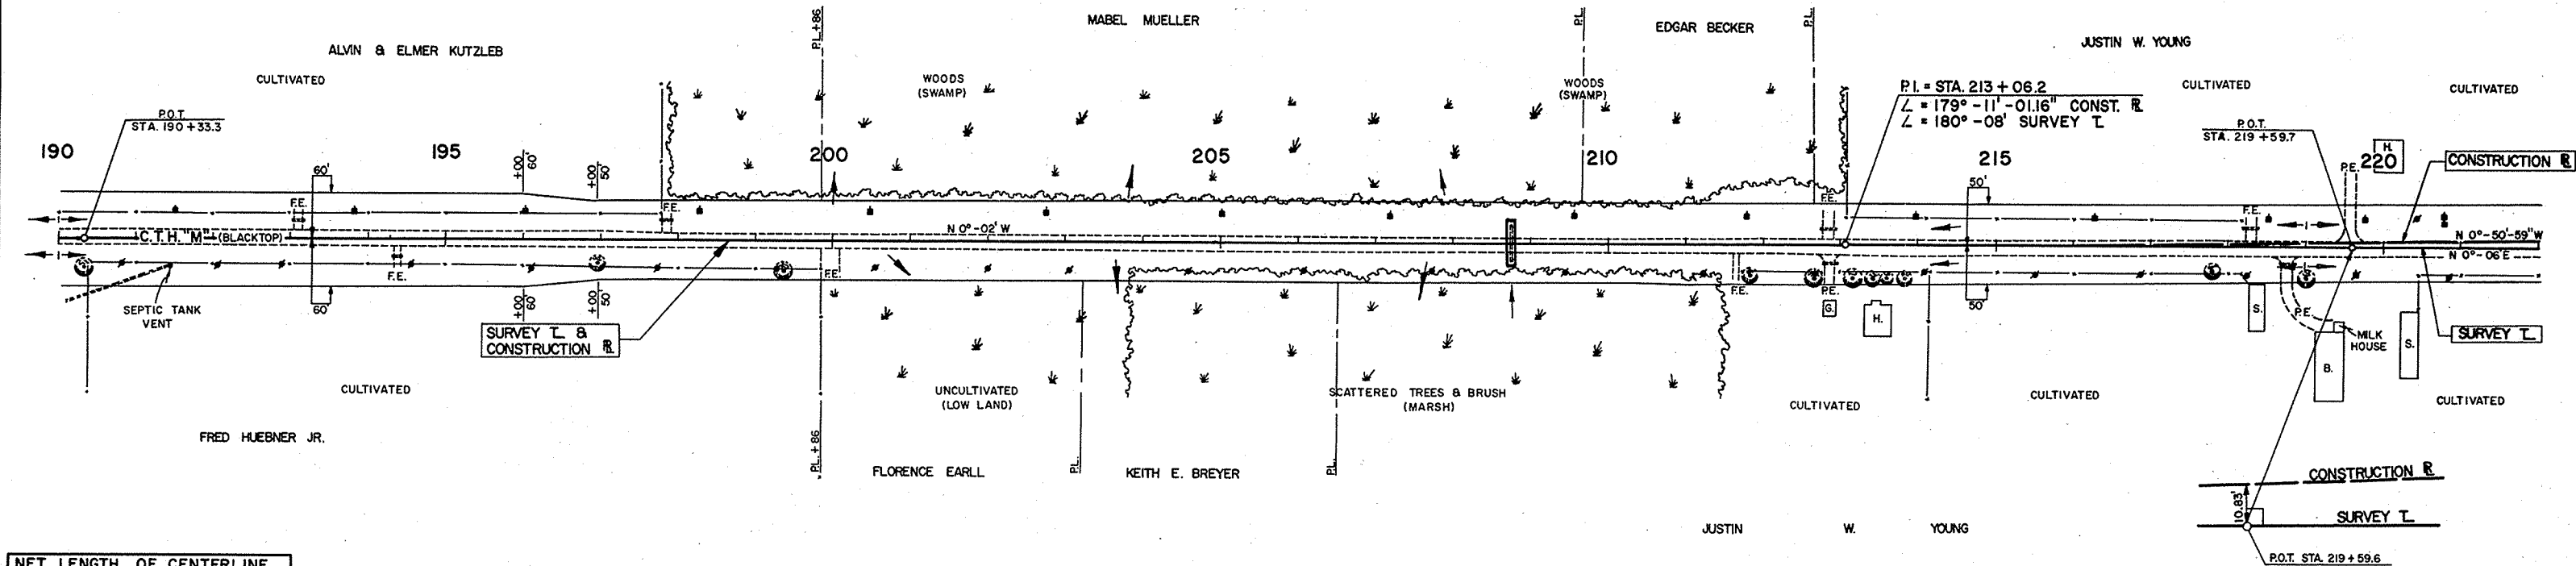

NET LENGTH OF CENTERLINE		
STATION TO STATION	LIN. FT.	
190+00	220+00	3,000


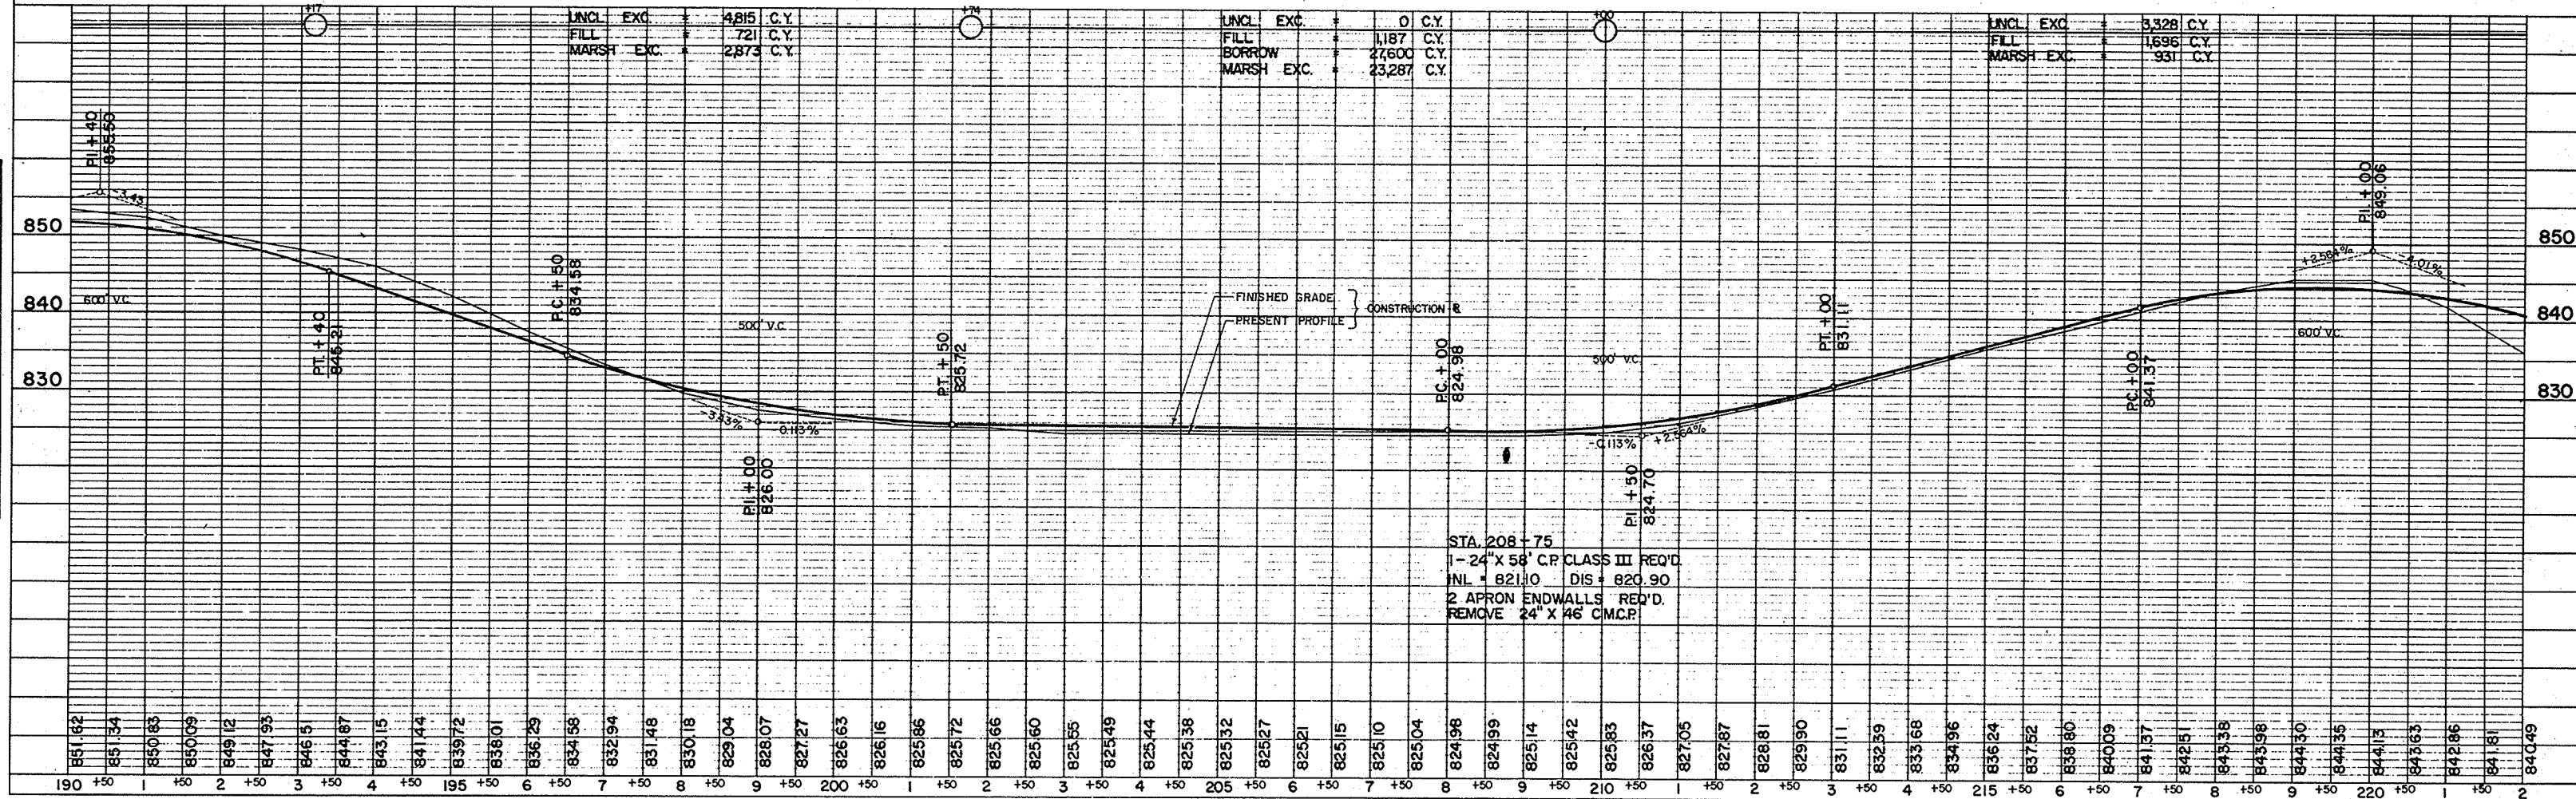



PLATE 1-PLAN PROFILE OF P.R.R. STANDARD
100% P.C. - MADE AND PRINTED IN U.S.A.

BENCH MARKS				
NO.	STATION	DESCRIPTION		ELEV.
36	226+73	SPIKE IN 10" TWIN POP	85' LT.	819.91
36A	234+28	SPIKE IN "	34' LT.	845.65
37	239+40	SPIKE IN 40" OAK	130' RT.	856.02
38	245+21	SPIKE IN 6" POP	80' RT.	816.30
39	250+50	SPIKE IN 24" TRIPLE ASH	80' RT.	828.68

PROJECT NO.	6019-2-74	SHEET NUMBER	5.5	TOTAL SHEETS	
FEDERAL PROJECT DESIGNATION	S 0395 (4)				

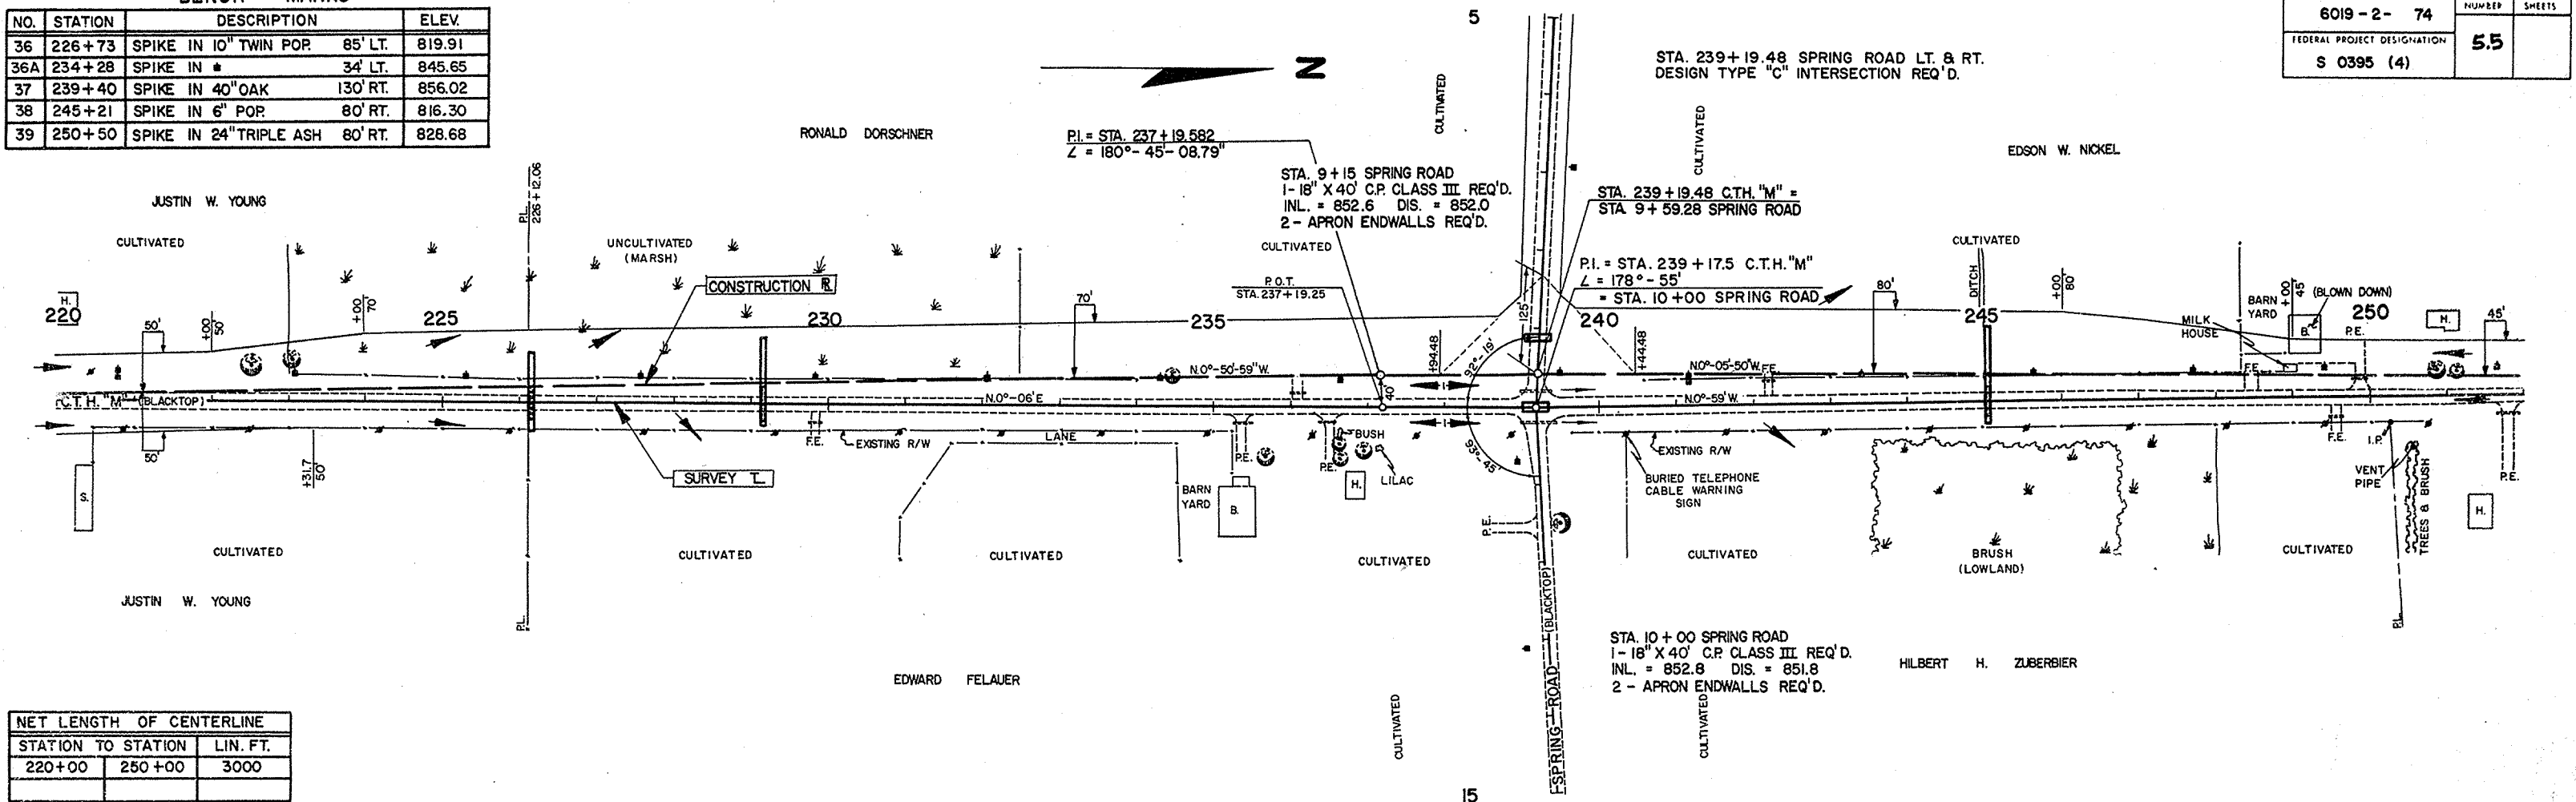


NET LENGTH OF CENTERLINE		
STATION TO STATION	LIN. FT.	
220+00	250+00	3000

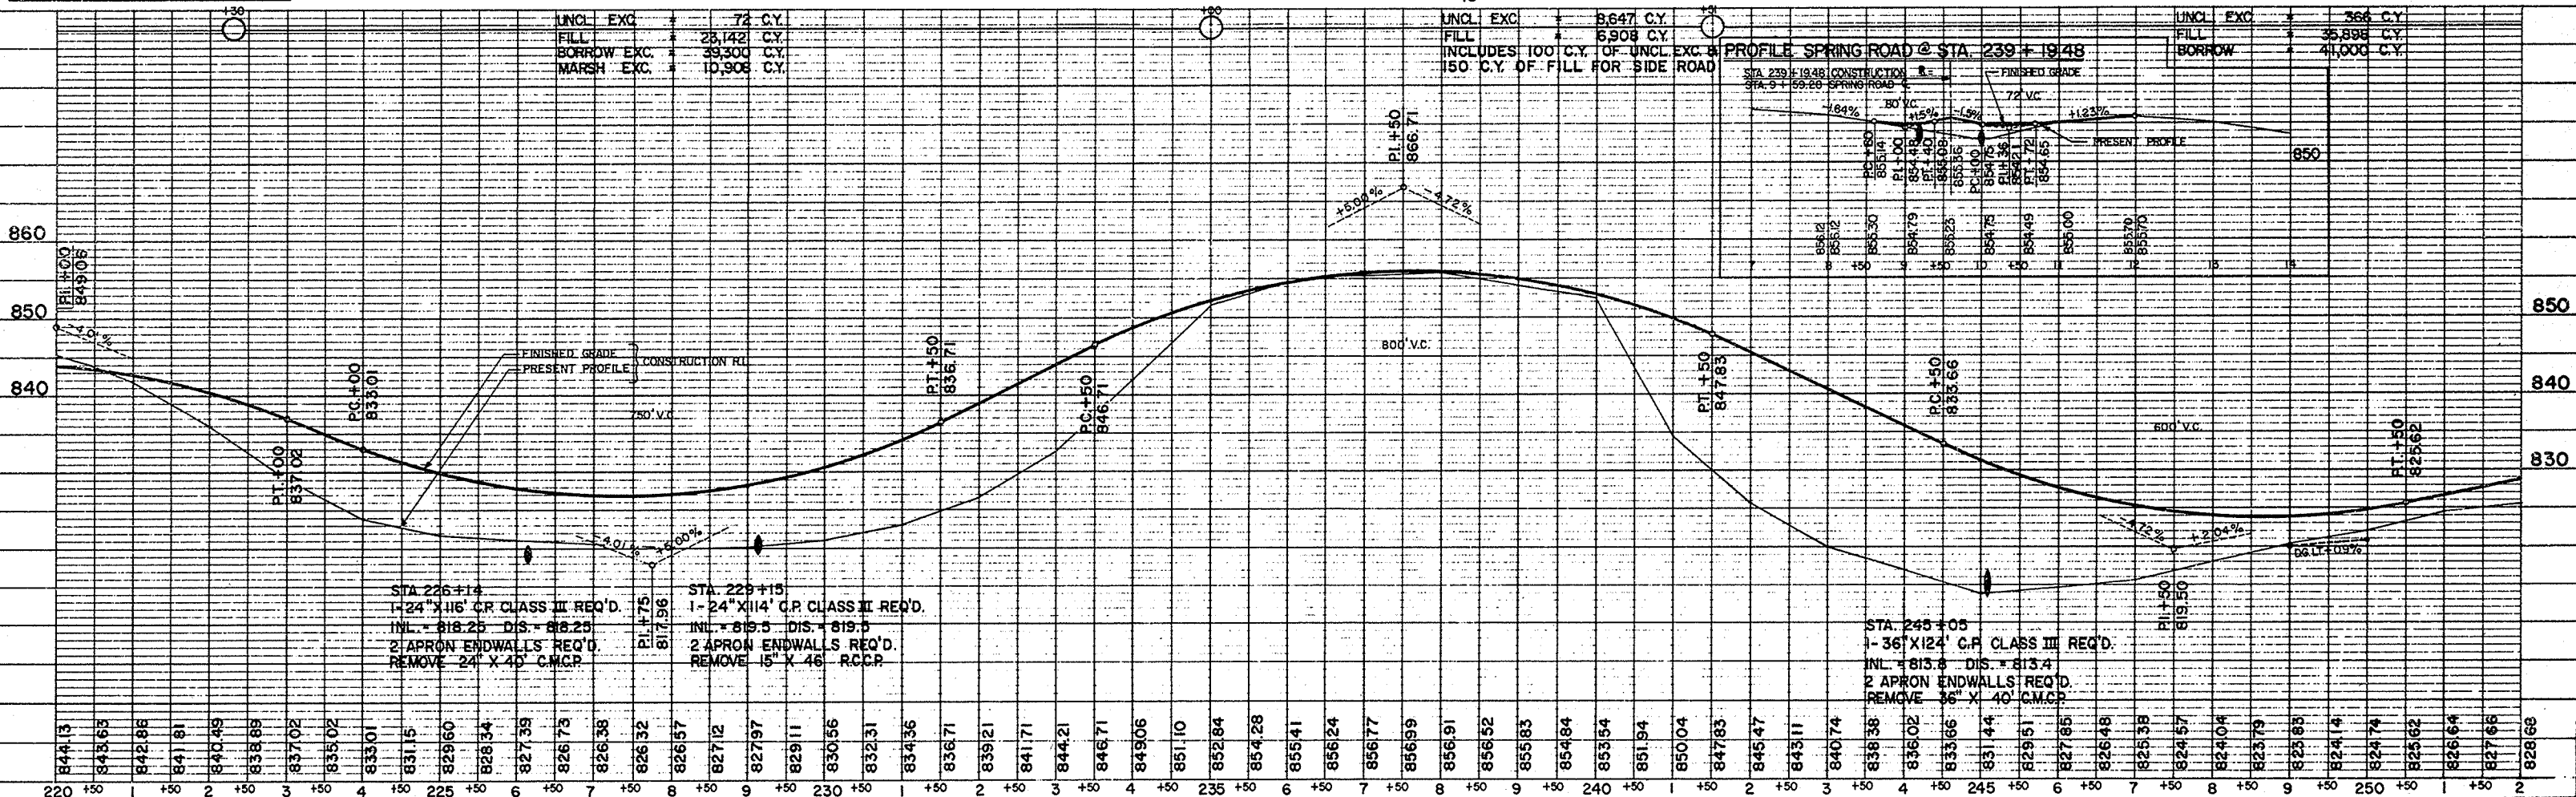


BENCH MARKS				
NO.	STATION	DESCRIPTION		ELEV.
39	250+50	SPIKE IN 24" TRIPLE ASH	80' RT.	828.68
40	258+55	SPIKE IN 24" MAPLE	72' RT.	841.57
41	265+65	SPIKE IN 22" APPLE	100' LT.	818.99
17RB	278+38	U.S.G.S. ON S.E. WING	17' RT.	796.46
42	281+80	SPIKE IN 14" SPRUCE	60' LT.	801.14

PROJECT NO.	6019-2-74	SHEET NUMBER	56	TOTAL SHEETS	
FEDERAL PROJECT DESIGNATION	S 0395 (4)				

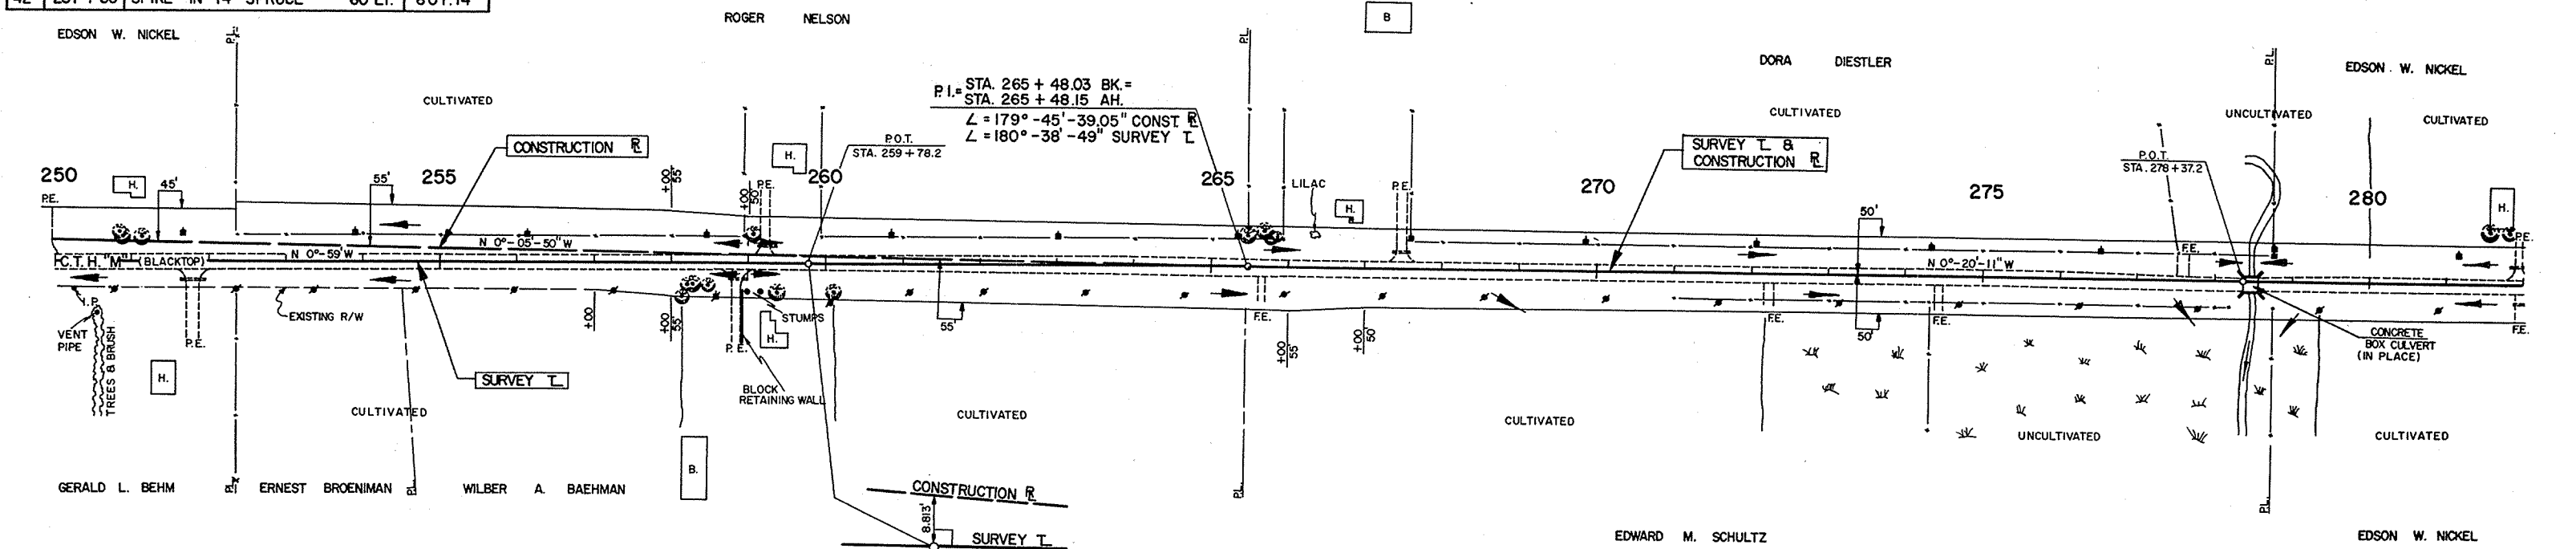


NET LENGTH OF CENTERLINE		
STATION TO STATION	LIN. FT.	
250+00	265+48.03	1548.03
265+48.15	280+00	1451.85

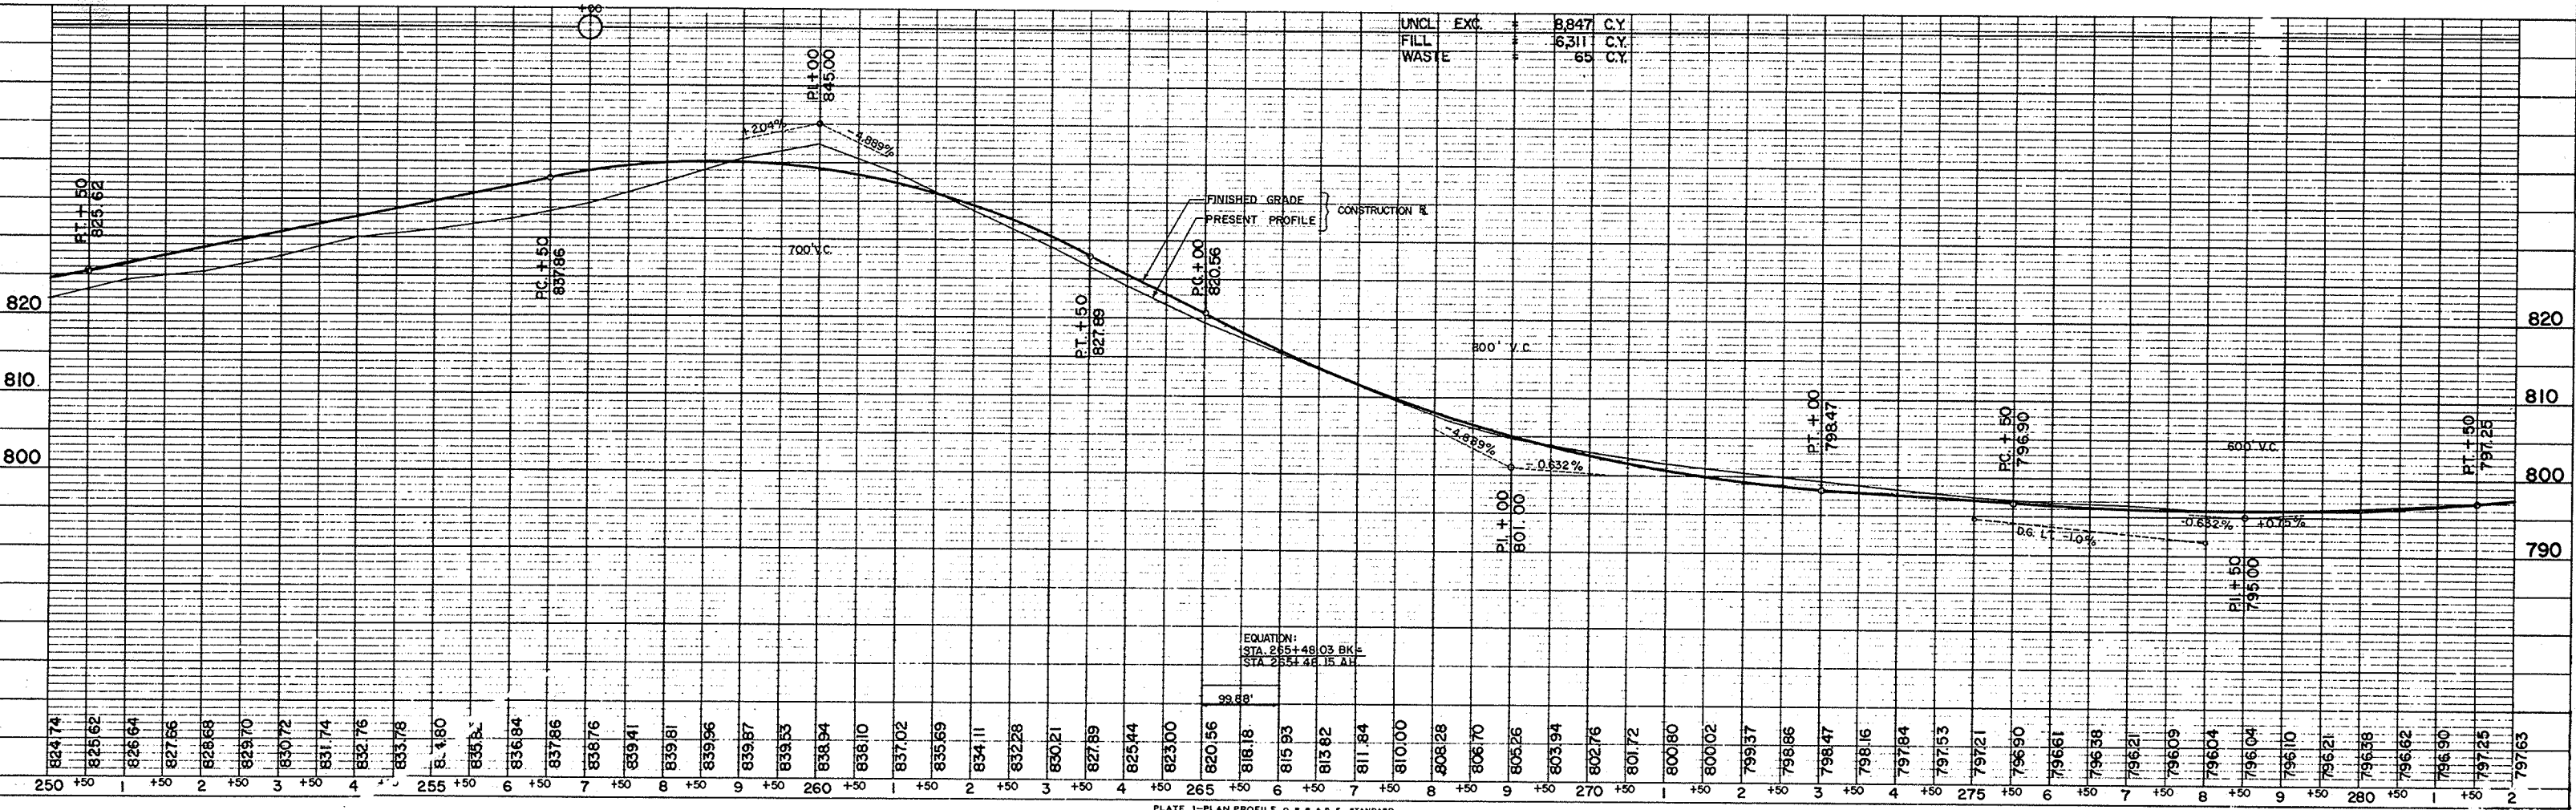

BENCH MARKS				
NO	STATION	DESCRIPTION	ELEV.	
42	281+80	SPIKE IN 14" SPRUCE 60' LT.	801.14	
43	295+13	SPIKE IN 6" MAPLE 60' LT.	799.99	
44	300+90	SPIKE IN 40" B.E. 88' LT.	809.91	
45	304+55	SPIKE IN 18" B.E. 100' RT.	826.80	
46	311+05	SPIKE IN 13" ASH 350' RT.	811.55	

PROJECT ID	6019-2-74	SHEET NUMBER	5.7	TOTAL SHEETS	
FEDERAL PROJECT DESIGNATION	S 0395 (4)				

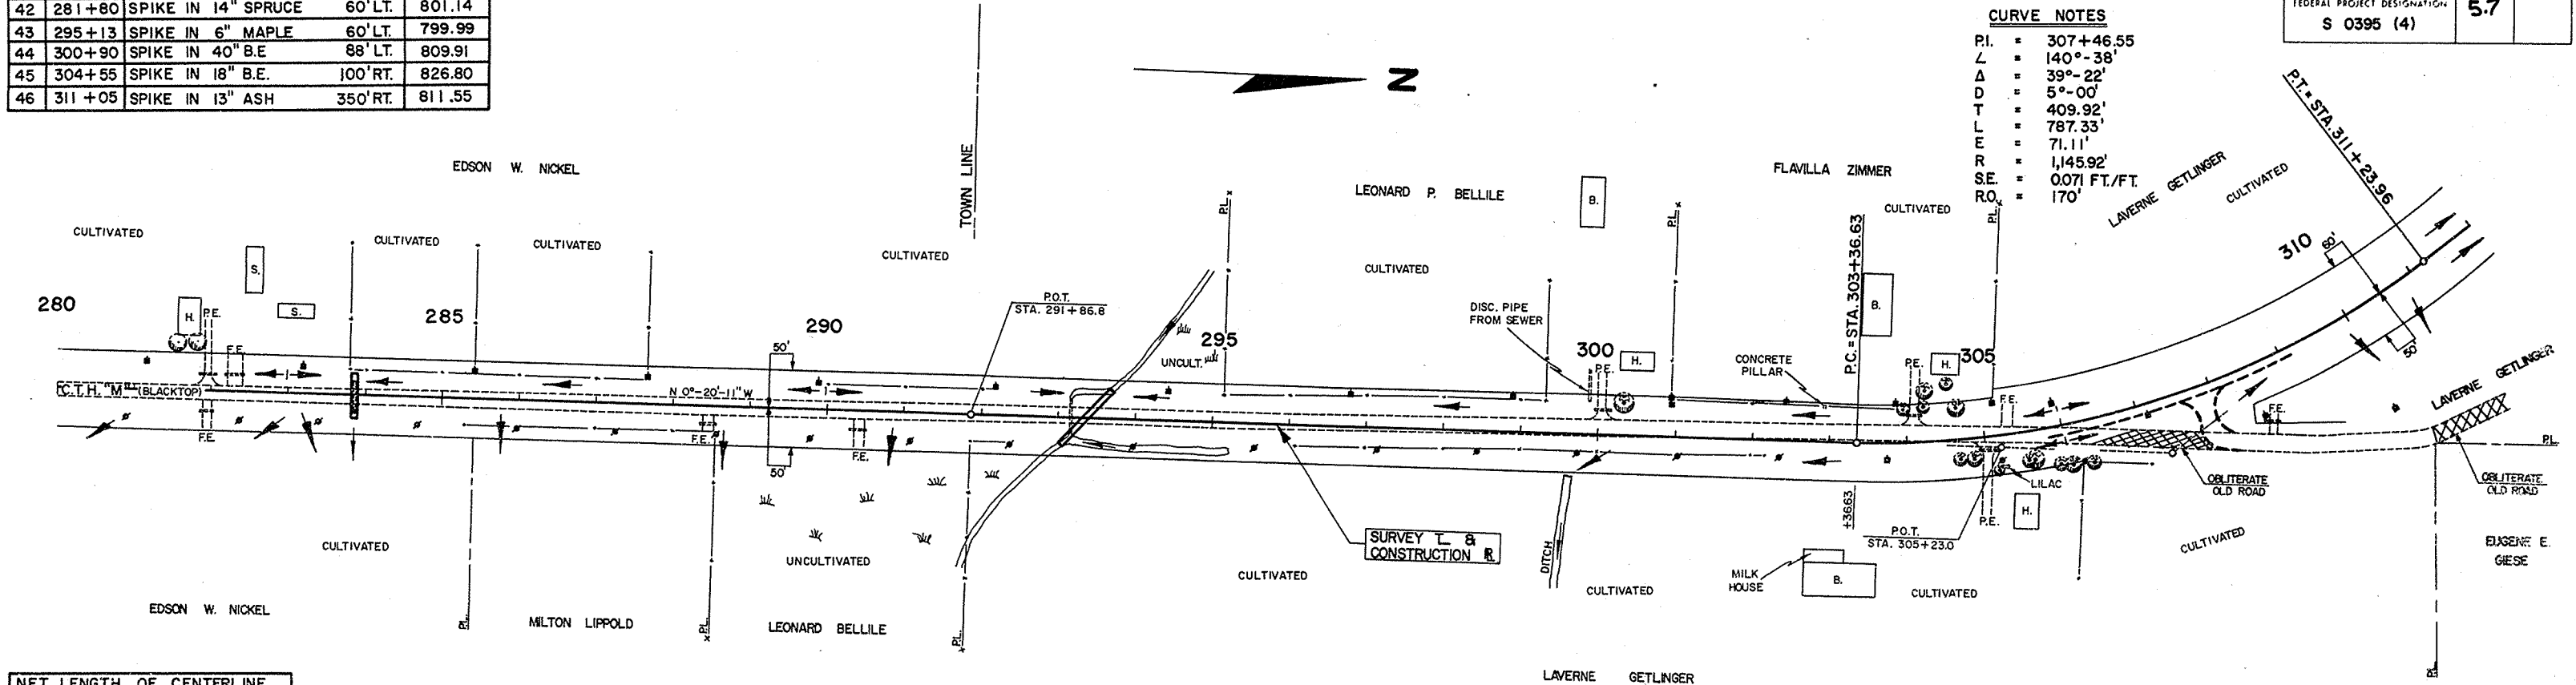

CURVE NOTES	
PI.	307+46.55
L	140°-38'
Δ	39°-22'
D	5°-00'
T	409.92'
L	787.33'
R	71.11'
S.E.	1,145.92'
R.O.	0.071 FT/FT
	170'

NET LENGTH OF CENTERLINE		
STATION TO STATION	LIN. FT.	
280+00	310+00	3,000

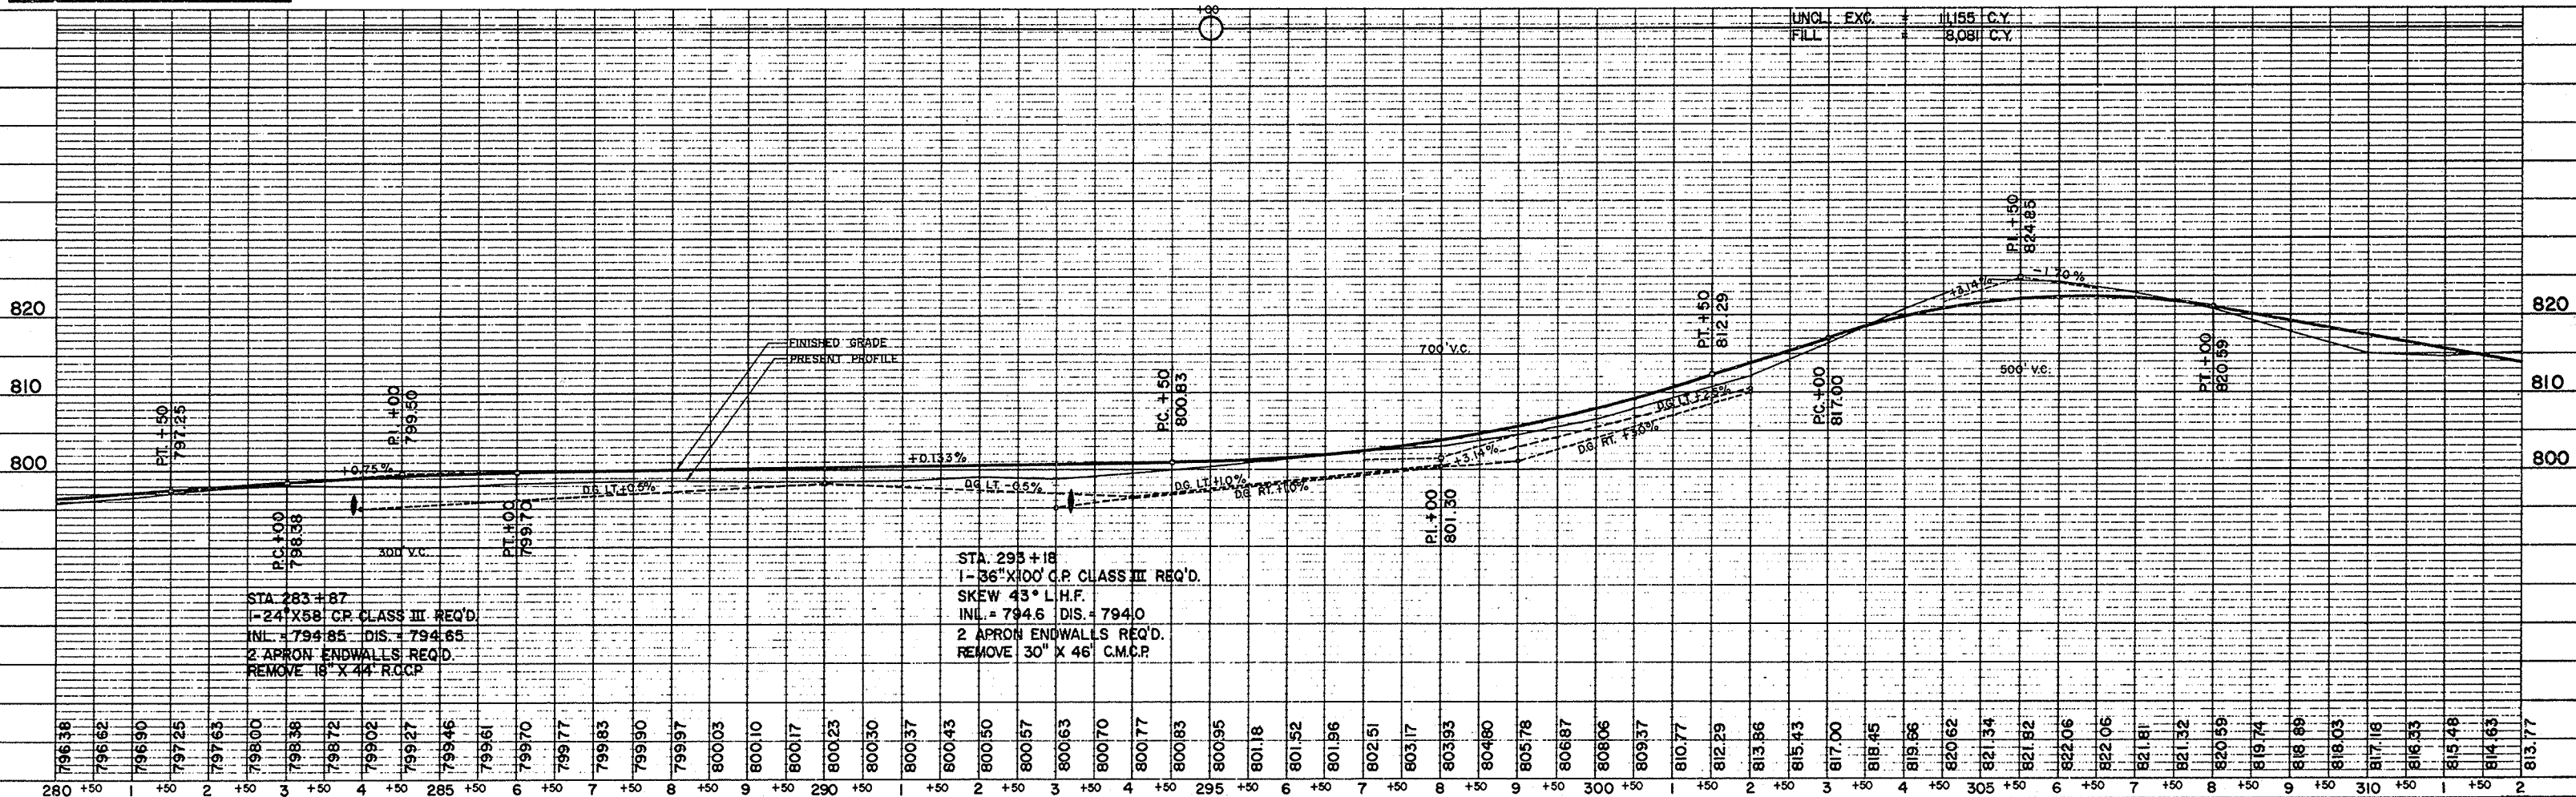


PLATE 1-PLAN PROFILE OF ROAD STANDARD

BENCH MARKS			
NO.	STATION	DESCRIPTION	ELEV.
46	311+05	SPIKE IN 13" ASH 350' RT.	811.55
47	323+70	SPIKE IN 18" B.E. 80' RT.	841.29
48	327+36	POINT OF ARROW ON HYD. 23' LT.	844.77
49	330+09	SPIKE IN ELM CLUMP 85' LT.	837.06
50	332+80	N.E. COR. CONC. PORCH SLAB 70' LT.	824.65
51	340+41	POINT OF ARROW ON HYD. 27' LT.	810.97
45H		POINT OF ARROW ON HYD. @ INTER. C.T.H. "M" & "T"	807.51

PROJECT NO.	6019-2-74	SHEET NUMBER	5.8	TOTAL SHEETS	
FEDERAL PROJECT DESIGNATION	S 0395 (4)				

No. 907 No. of way checked.

NET LENGTH OF CENTERLINE		
STATION TO STATION	LIN. FT.	
310+00	325+71.2	1,571.2
325+71.2	340+08	1,436.8

CURVE NOTES
 P.I. = 323+06.65
 L = 218°-56'-30"
 Δ = 38°-56'-30"
 D = 7°-00'
 T = 289.38'
 L = 556.31'
 E = 49.65'
 R = 818.51'
 SE = 0.067 FT./FT.
 RO = 140'



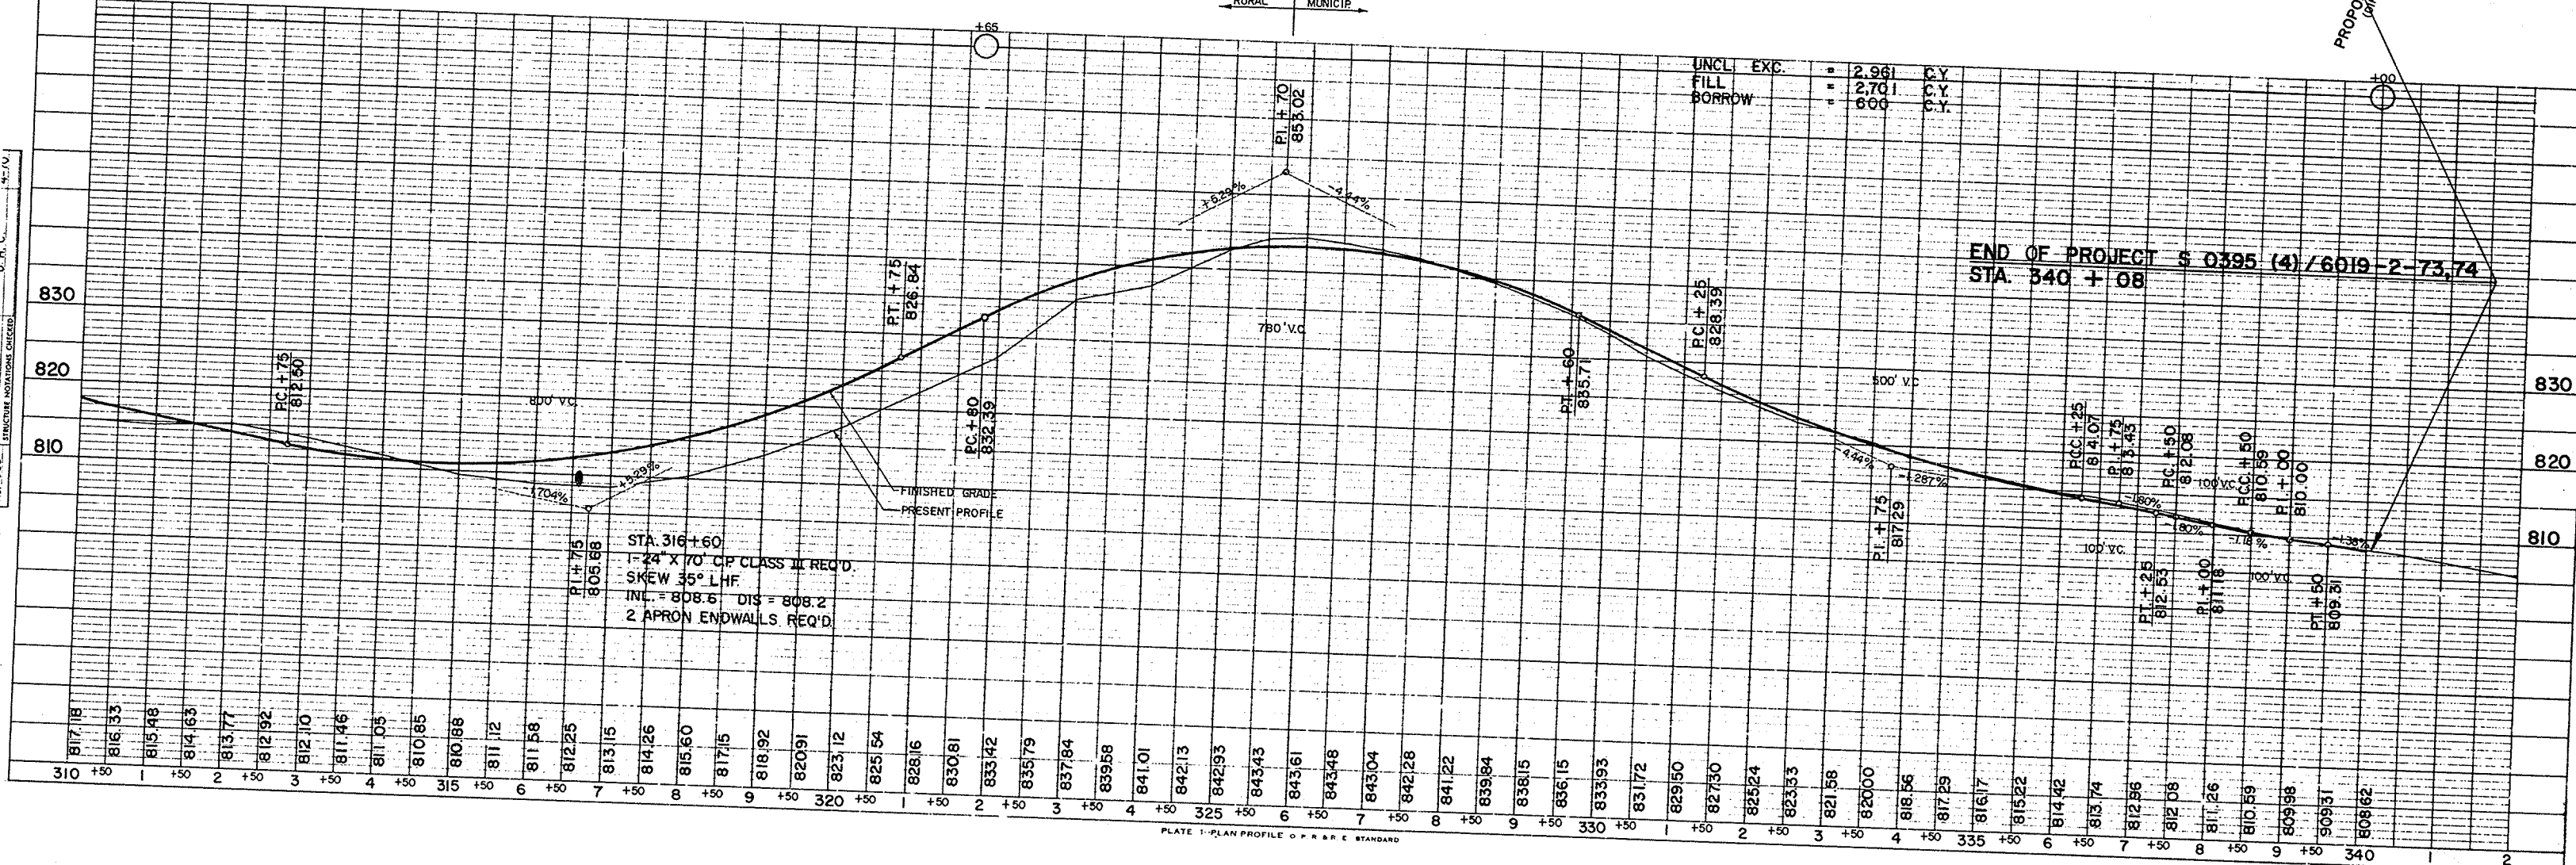


PLATE 1-PLAN PROFILE OF P & R C STANDARD



BENCH MARKS				
NO.	STATION	DESCRIPTION		ELEV.
47	323+70	SPIKE IN 18" B.E.	80' RT.	841.29
48	327+36	PT OF ARROW ON HYD.	23' LT.	844.77

PROJECT I.D.	SHEET	TOTAL
6019-2- 74	NUMBER	SHEETS
FEDERAL PROJECT DESIGNATION	5.9	
S 0395 (4)		

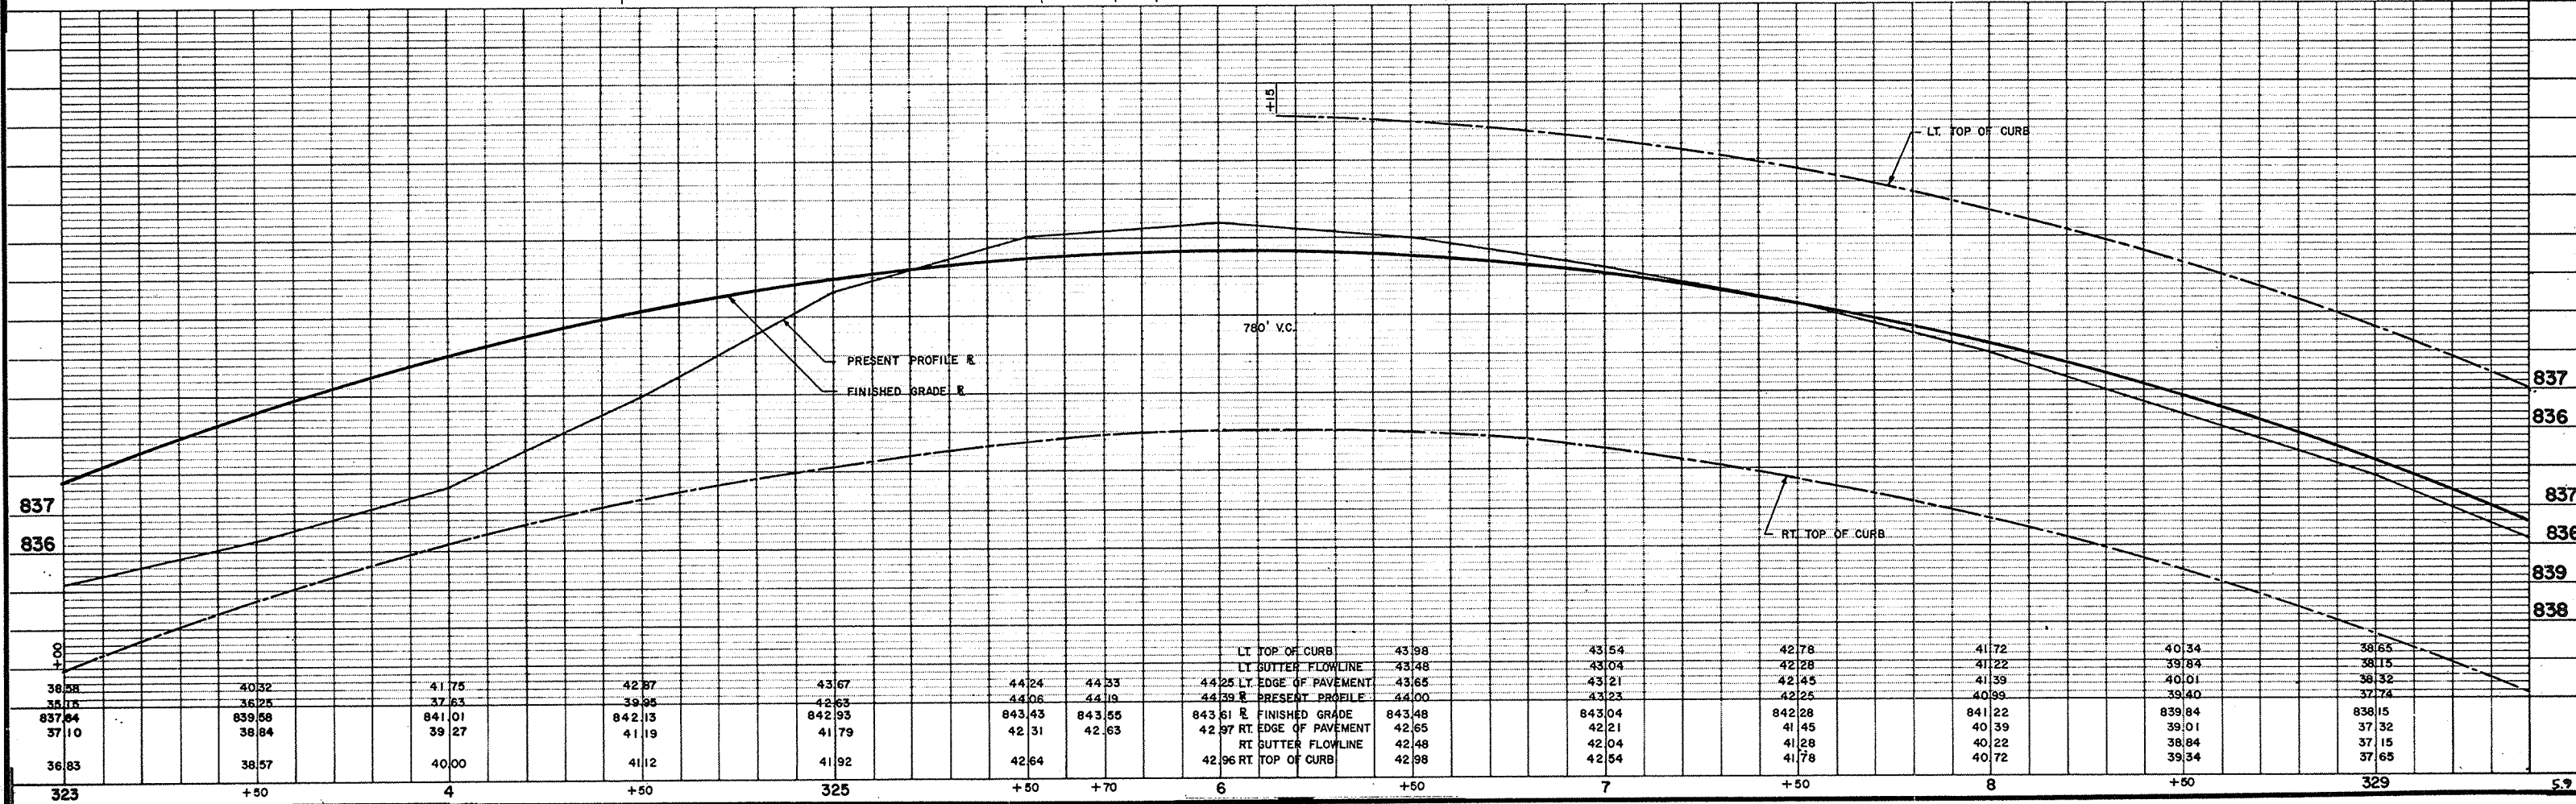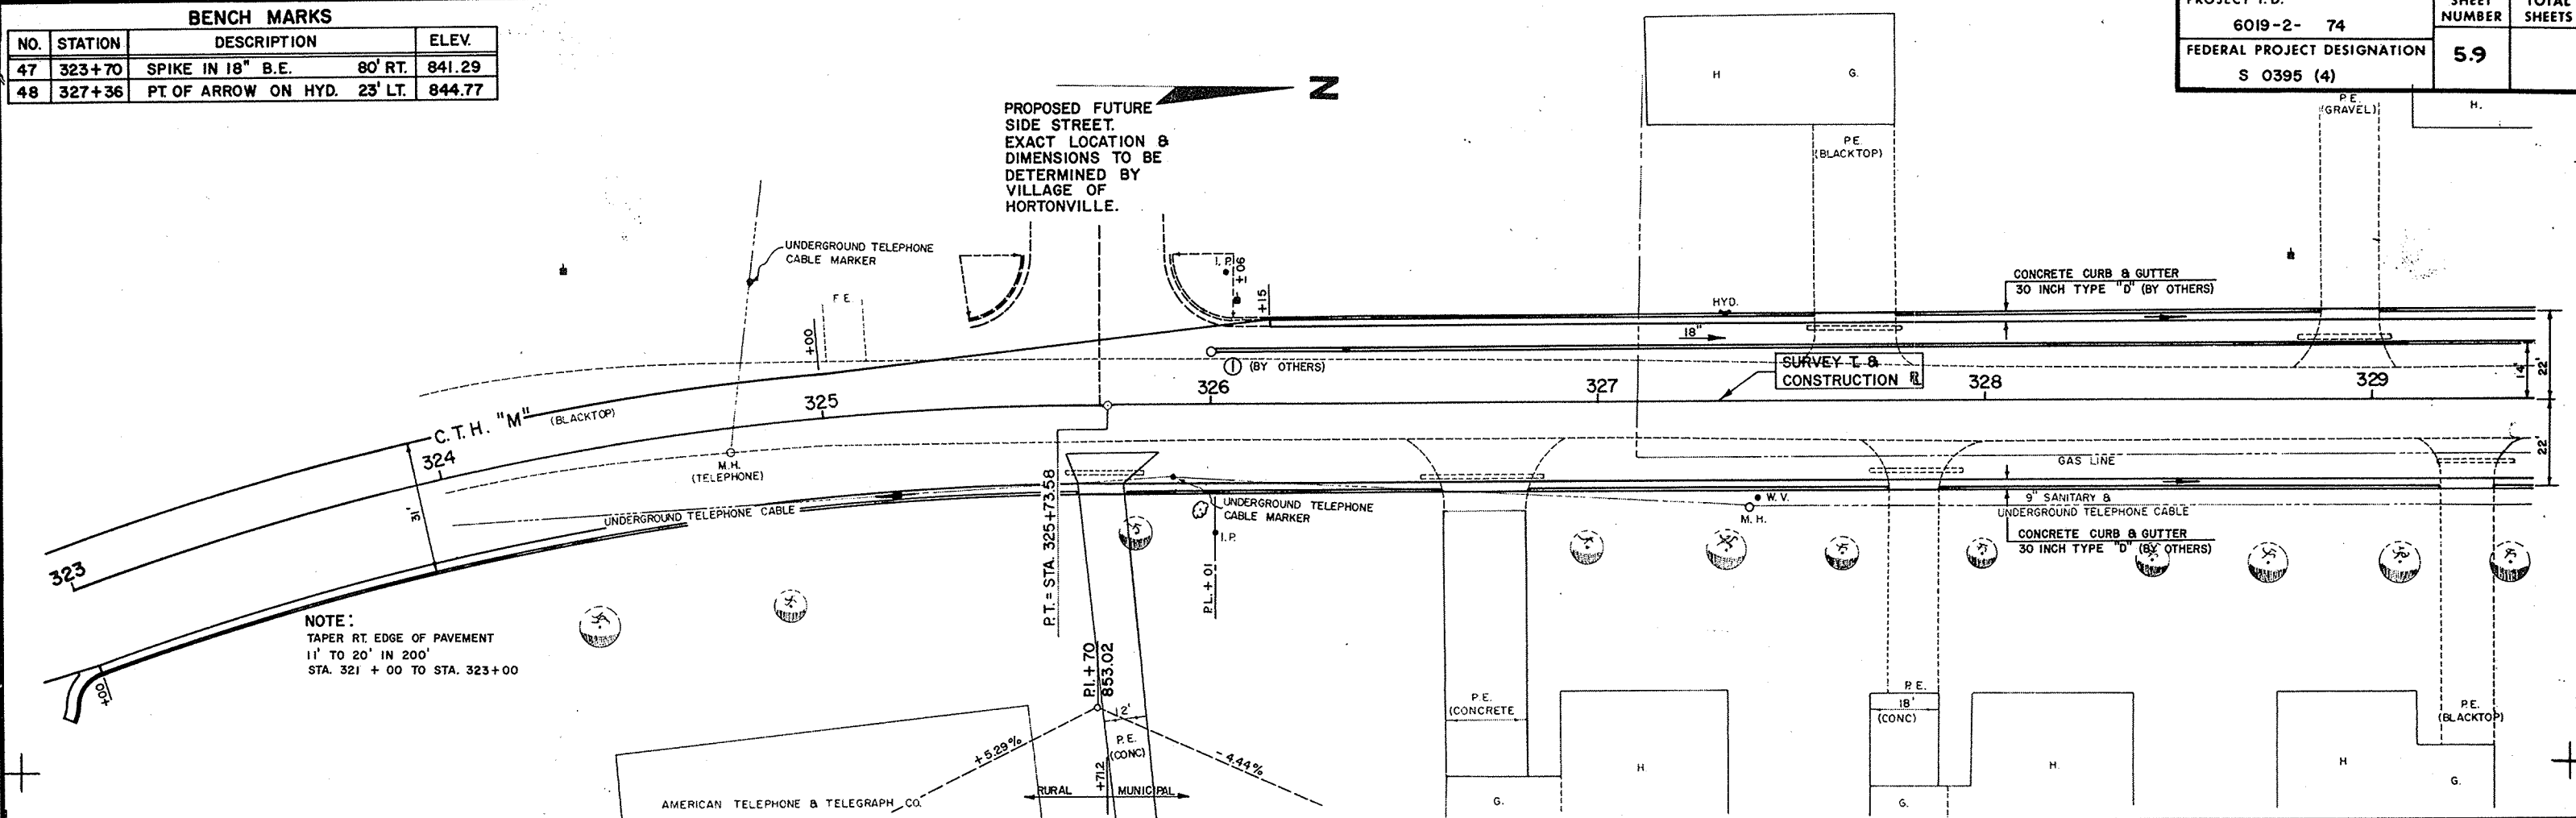



BENCH MARKS			
NO.	STATION	DESCRIPTION	ELEV.
49	330+09	SPIKE IN ELM CLUMP 85' LT.	837.06
50	332+80	N.E. COR. CONC. PORCH SLAB 70' LT.	824.65


PROJECT I.D.	6019-2-74	SHEET NUMBER	5.10	TOTAL SHEETS	
FEDERAL PROJECT DESIGNATION					
S 0395 (4)					

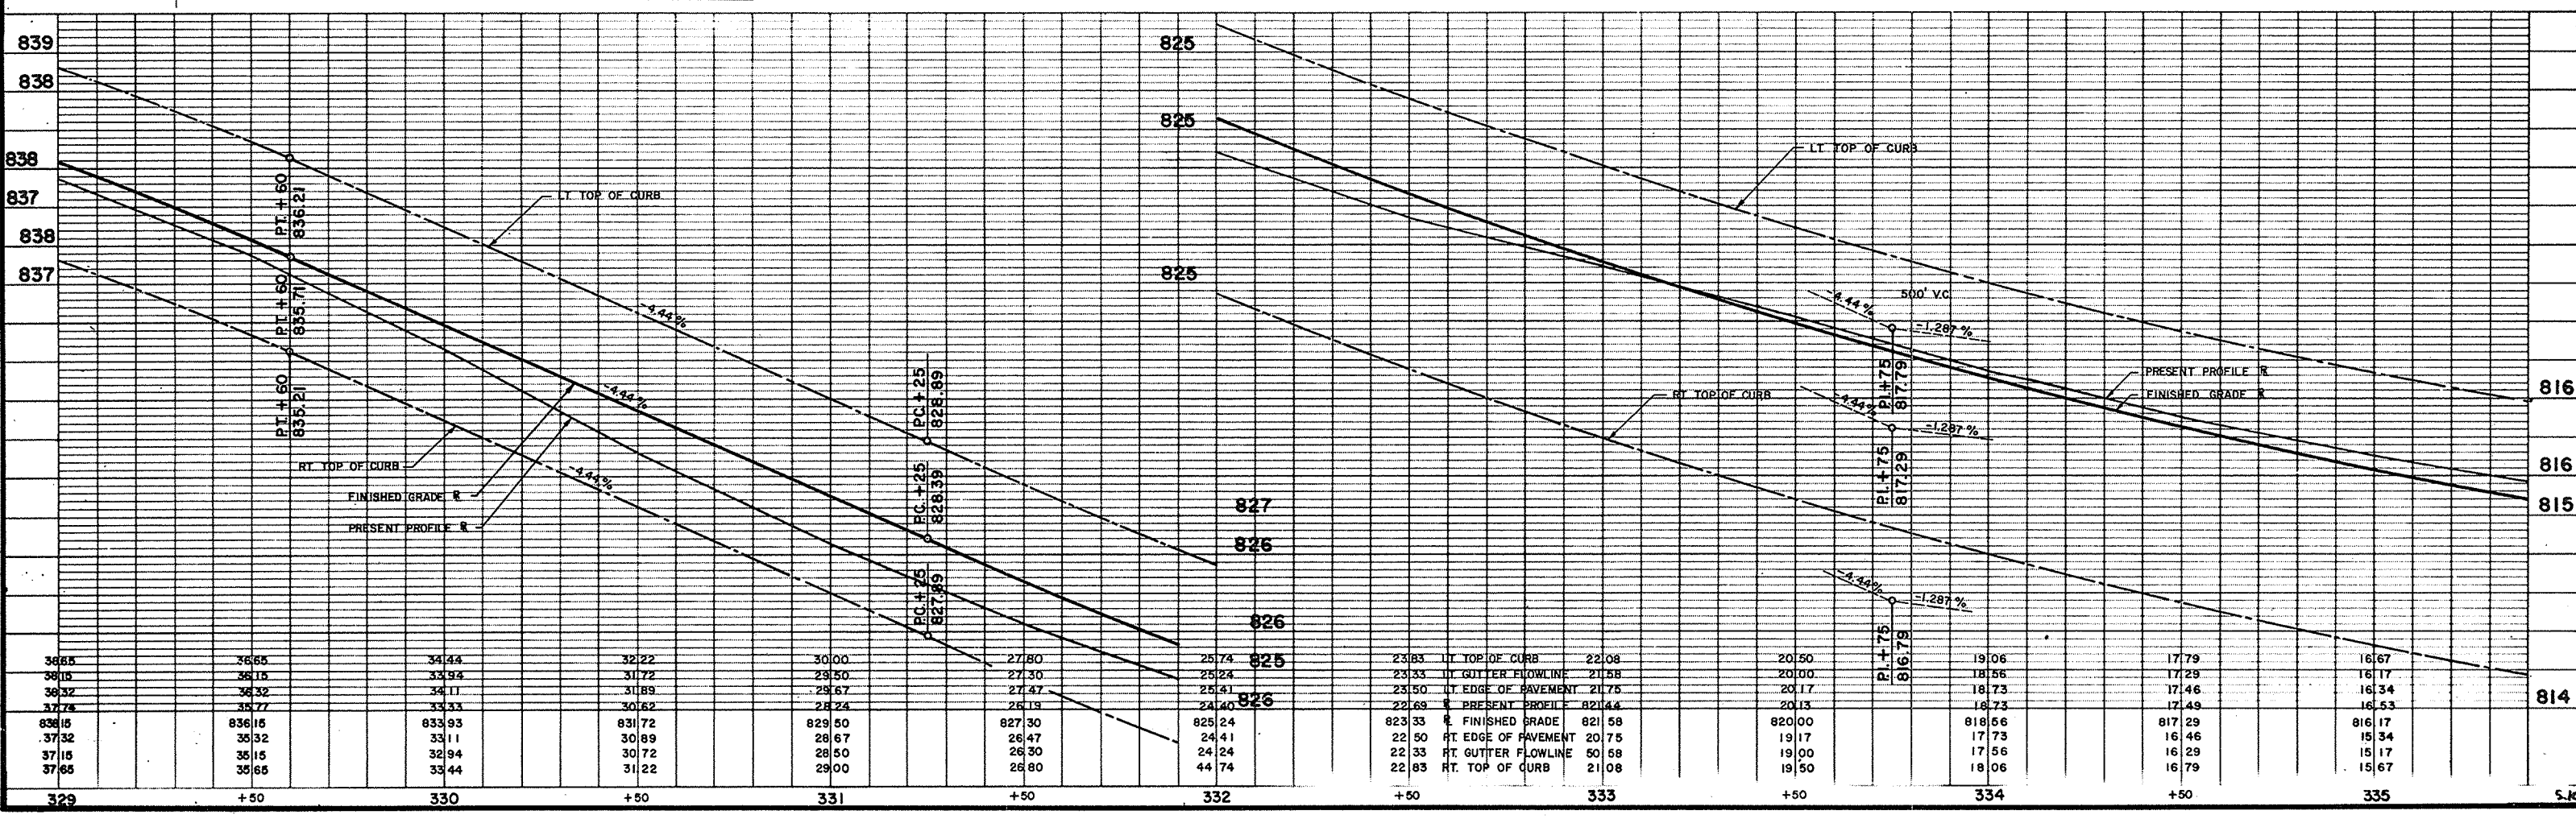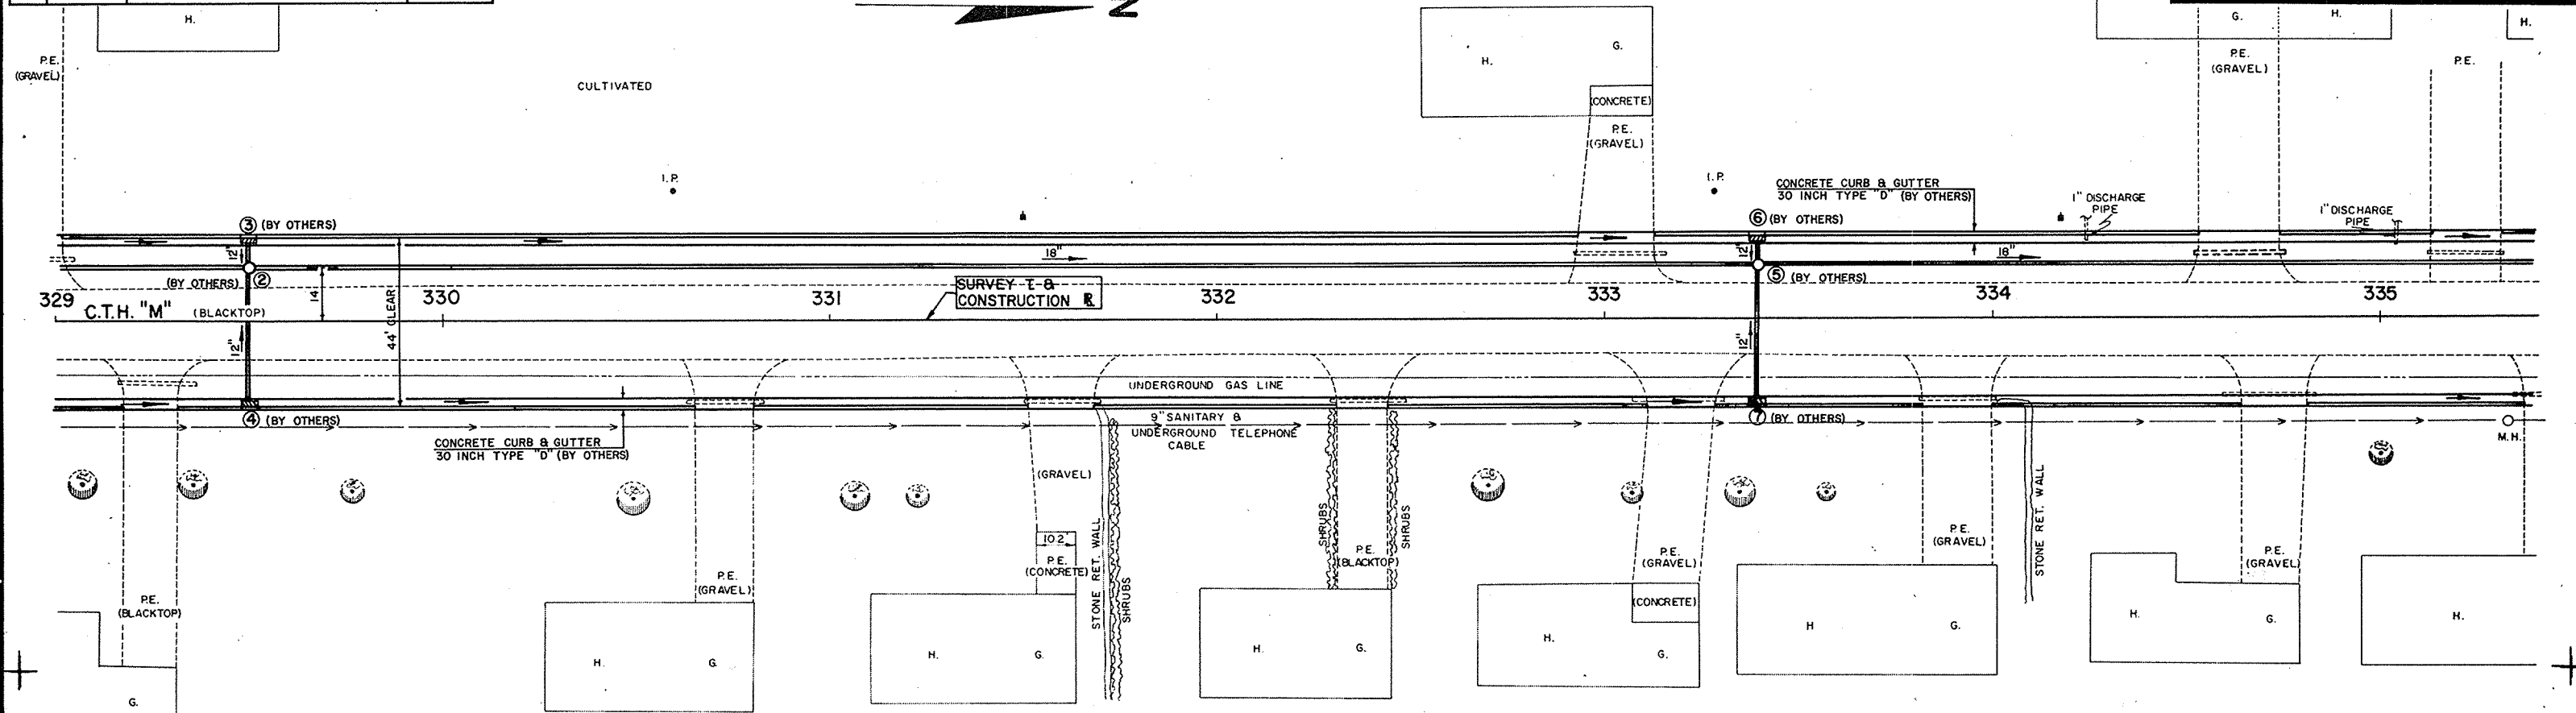

BENCH MARKS				
NO.	STATION	DESCRIPTION		ELEV.
51	340+41	PT. OF ARROW ON HYD.	27' LT.	810.97
45H		PT. OF ARROW ON HYD.		807.51
		INT. C.T.H. "M" & "H"		

PROJECT I.D.	6019-2- 74	SHEET NUMBER	5.11	TOTAL SHEETS	
FEDERAL PROJECT DESIGNATION	S 0395 (4)				

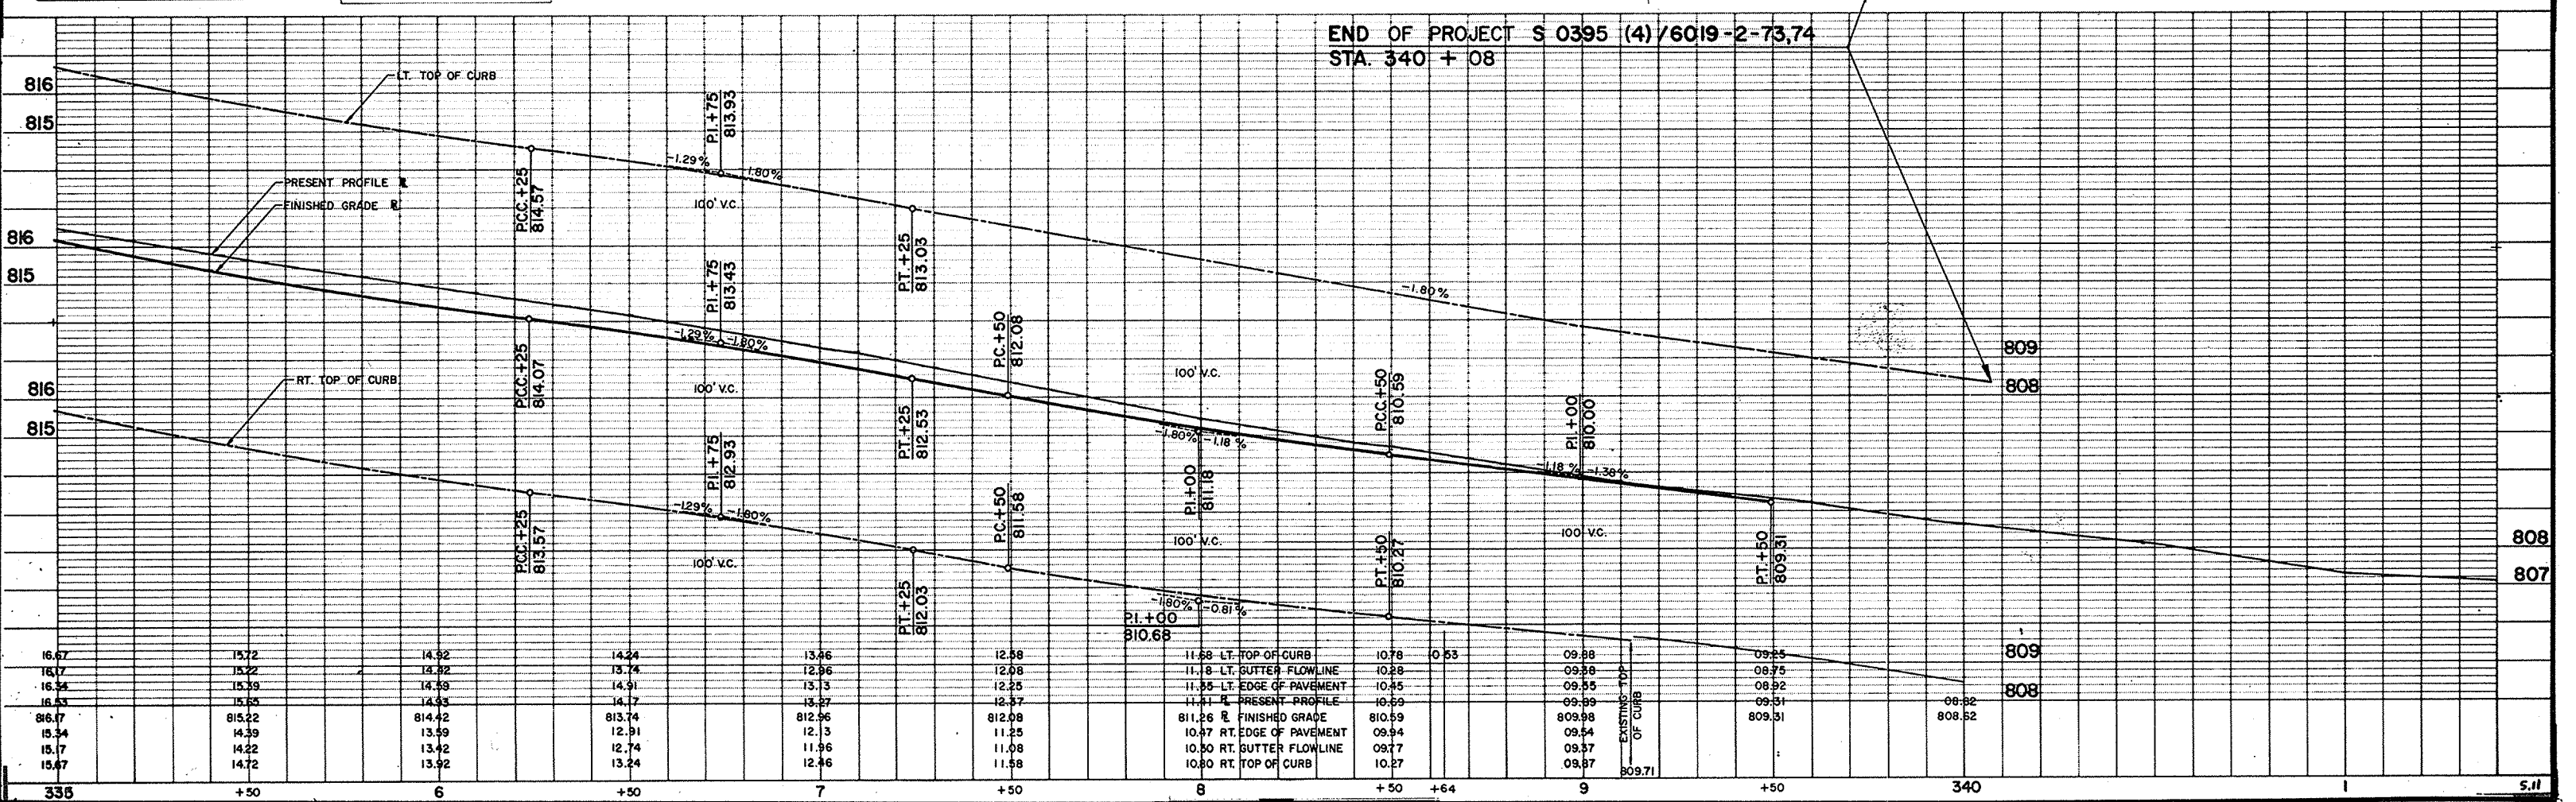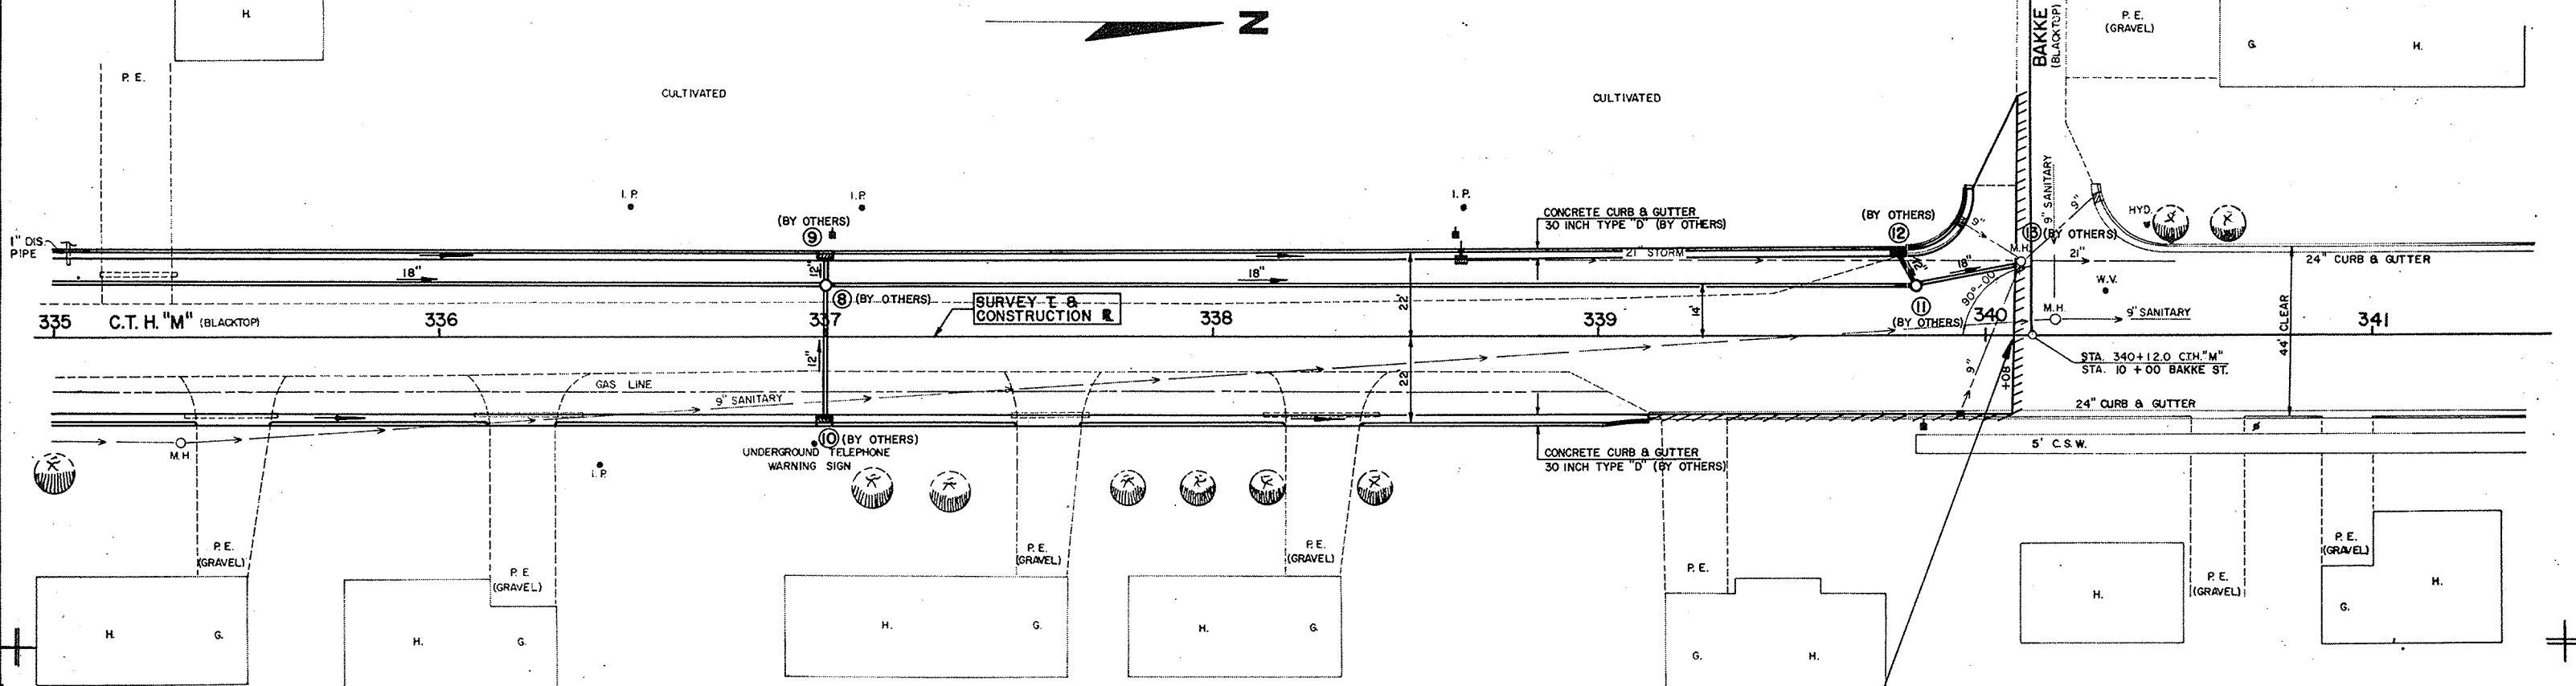

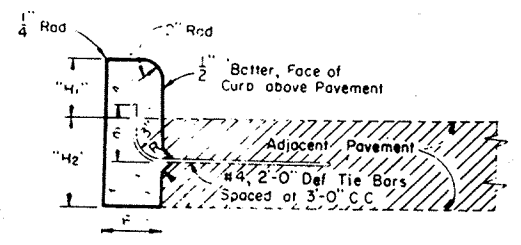


Tie Bar recess positioned in reverse when Concrete Curb is constructed first.

"H₁" = 9" max and 3 1/2" min, and shall be 6" unless otherwise shown on the plans.

"H₂" = Same as adjacent pavement thickness for rigid pavement and 12" for other than rigid pavement (Tie Bars Omitted).

TYPE "A" (Including Tie Bars) TYPE "D" (Excluding Tie Bars)

CONCRETE CURB

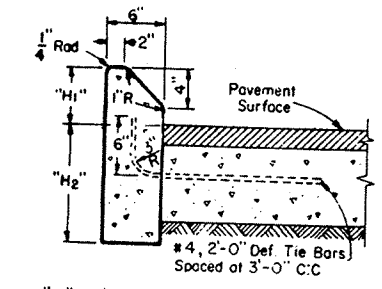


"H₁" = 9" Max and 4" min and shall be 6" unless otherwise shown on plans.

"H₂" = Same as adjacent pavement thickness for rigid pavement and 12" for other than rigid pavement (Tie Bars Omitted).

TYPE "G" (Including Tie Bars) TYPE "J" (Excluding Tie Bars)

CONCRETE CURB (Mountable Type)

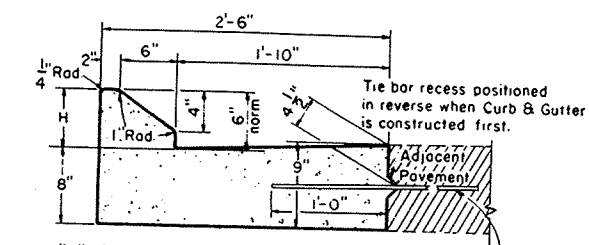

"H" = 9" max and 4" min & shall be 6" unless otherwise shown on the plans.

#4, 2-0" Def Tie Bars or alternate Bolt Type instal. may be used, spaced at 3-0" C.C.

TYPE "G" (Including Tie Bars) TYPE "J" (Excluding Tie Bars)


CONCRETE CURB AND GUTTER (Mountable Type)

GENERAL NOTES

Details of construction and materials not shown on this drawing shall conform to the pertinent requirements of the Standard Specifications and the applicable Special Provisions.

JOINTS -


Joints shall not be sealed in concrete curb, concrete gutter, concrete curb and gutter, or concrete surface drains.

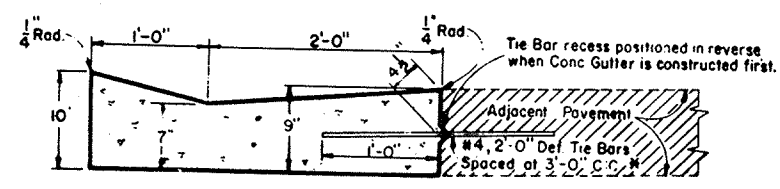


* Alternate Tie Bars or Bolt Type installations may be used as shown for Longitudinal Joints.

TYPE "A" (Including Tie Bars) TYPE "D" (Excluding Tie Bars)

CONCRETE GUTTER

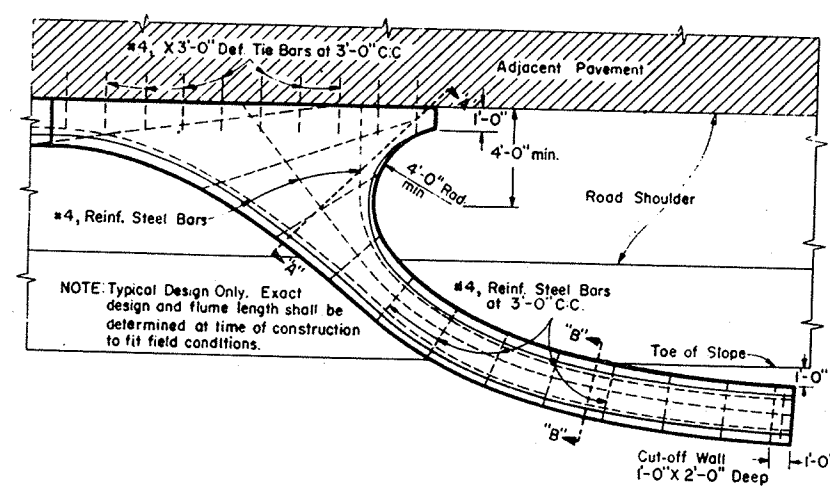

NOTE: Typical Design Only. Exact design and flume length shall be determined at time of construction to fit field conditions.

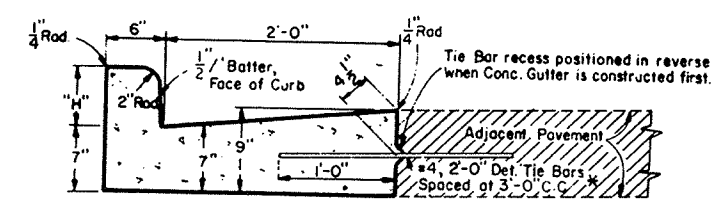


"H" = 9" Max., 3 1/2" Min, and shall be 6" unless otherwise shown on the plans.

* Alternate Tie Bars or Bolt Type installations may be used as shown for Longitudinal Joints.

TYPE "A" (Including Tie Bars) TYPE "D" (Excluding Tie Bars)

CONCRETE CURB AND GUTTER (Barrier Type)

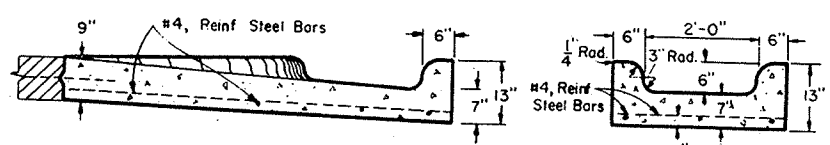












SECTION "A-A"

SECTION "B-B"

CONCRETE INLET OR DISCHARGE FOR CURB AND GUTTER SURFACE DRAIN

CONCRETE CURB, CONCRETE GUTTER	
CONCRETE CURB AND GUTTER AND	
CONCRETE SURFACE DRAINS	
STATE HIGHWAY COMMISSION OF WISCONSIN	
RECOMMENDED FOR APPROVAL	
DATE 2-5-63	J. S. Pelt ENGINEER OF DESIGN
APPROVED:	
DATE 2/6/63	E. C. Rattigan STATE HIGHWAY ENGINEER

S.D.D. 8D1-1

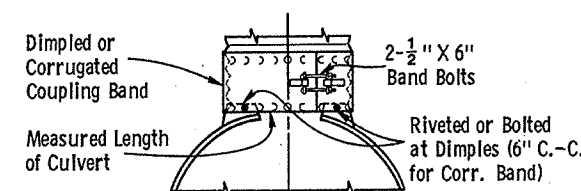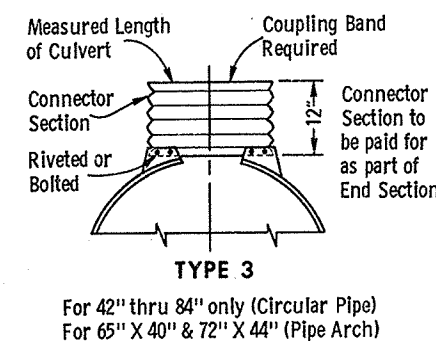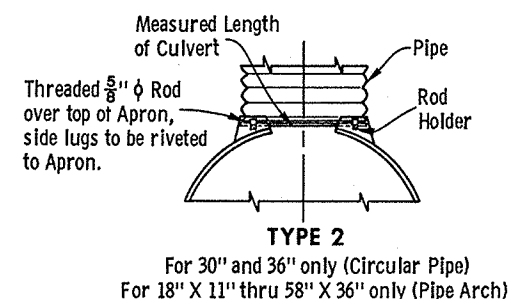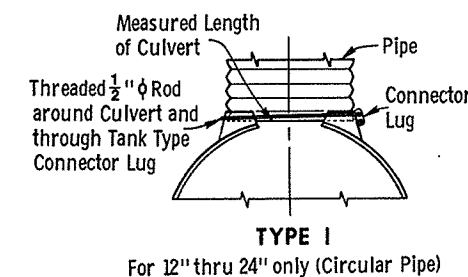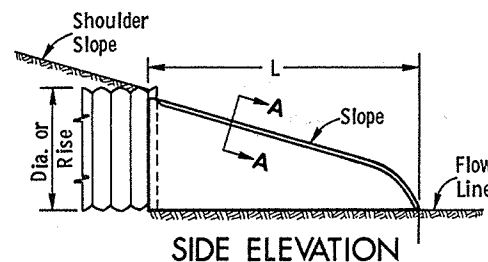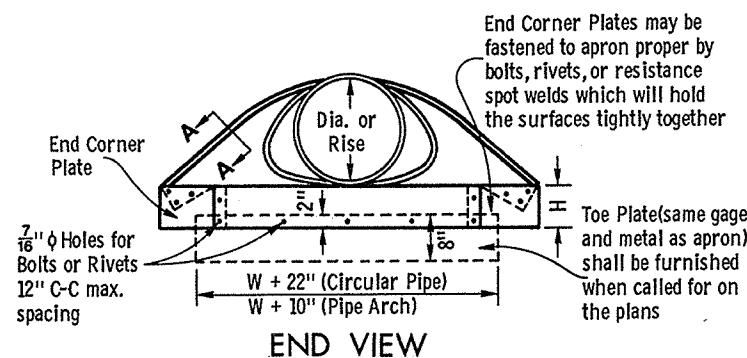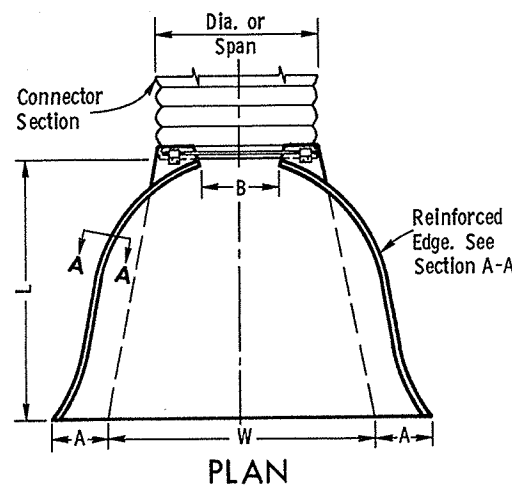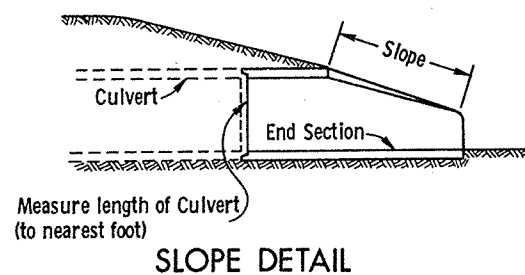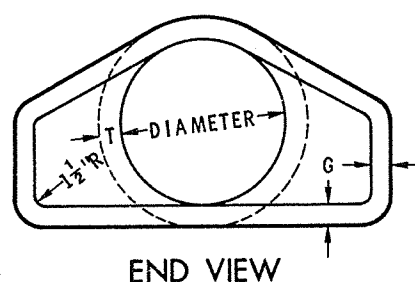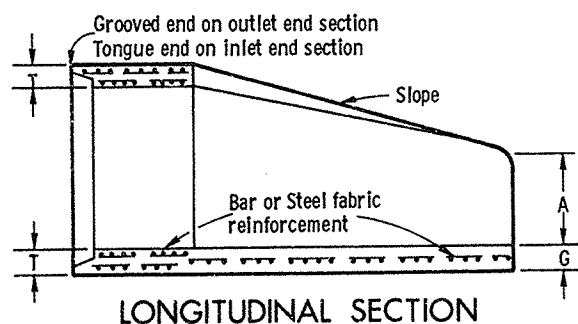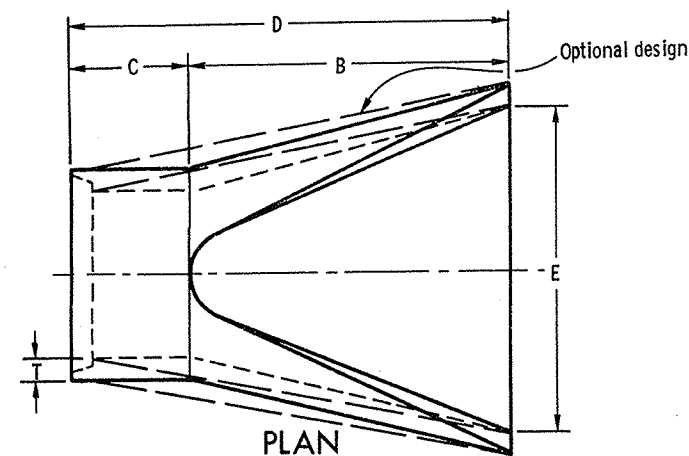

TYPE 5
Alternate for
All sizes Corrugated Circular Pipe and Pipe Arch

NOTE: Dimpled Band fits over Outside of Endwall, and Corr. Band fits Inside Endwall. Dimpled Band may be used with Helically Corrugated Pipe

CONNECTION DETAILS

CIRCULAR PIPE


For Circumferentially Corrugated Pipe use Endwall Connection Details 1, 2, 3, or 5 as applicable.

For Helically Corrugated Pipe use Endwall Connection Details 1, 2 or 5.

For Helically Corrugated Pipes with two Circumferential Corrugations at each end use Endwall Connection Details 1, 2, or 3

PIPE ARCH

Use Endwall Connection Details 2, 3, or 5 as applicable.

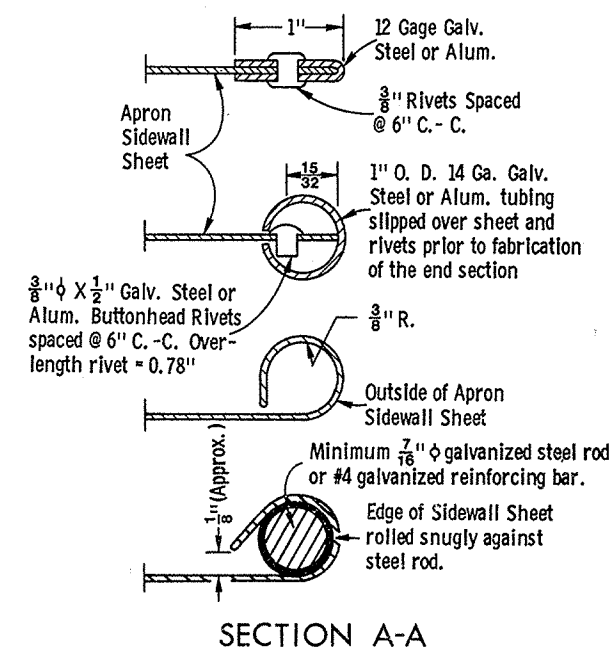

GENERAL NOTES

Details of construction, materials, and workmanship not shown on this drawing shall conform to the pertinent requirements of the Standard Specifications and the applicable Special Provisions.

Variations of the dimensions and designs shown hereon will be permitted providing equivalent capacity and structural integrity are attained, and prior approval of the Engineer is obtained.

Concrete culvert endwalls may not be used with metal or aluminum culvert pipe, nor may metal or aluminum culvert endwalls be used with concrete culvert pipe.

When two or more pipes or pipe arches with apron endwalls are to be laid adjacent to each other, they shall be separated by the following amount:

Pipes: Total width of apron endwall less the diameter of pipe plus 6 inches.

Pipe Arches: Total width of apron endwall less the span dimension of the pipe arch plus 6 inches.

DIA.	APPROX. WEIGHT/SECTION	APPROX. SLOPE	T	A	B	C	D	E	G
12"	530	3 to 1	2"	4"	24"	48 7/8"	72 7/8"	24"	2"
15"	740	3 to 1	2 1/4"	6"	27"	46"	73"	30"	2 1/4"
18"	990	3 to 1	2 1/2"	9"	27"	46"	73"	36"	2 1/2"
21"	1,280	3 to 1	2 3/4"	9"	36"	37 1/2"	73 1/2"	42"	2 3/4"
24"	1,520	3 to 1	3"	9 1/2"	43 1/2"	30"	73 1/2"	48"	3"
27"	1,930	3 to 1	3 1/4"	10 1/2"	49 1/2"	24"	73 1/2"	54"	3 1/4"
30"	2,190	3 to 1	3 1/2"	12"	54"	19 3/4"	73 3/4"	60"	3 1/2"
36"	4,100	3 to 1	4"	15"	63"	34 3/4"	97 3/4"	72"	4"
42"	5,380	3 to 1	4 1/2"	21"	63"	35"	98"	78"	4 1/2"
48"	6,550	3 to 1	5"	24"	72"	26"	98"	84"	5"
54"	8,040	2 3/4 to 1	5 1/2"	27"	65"	33 1/2" - 35"	98 1/2" - 100"	90"	5"
60"	8,730	2 to 1	6"	30"	60"	39"	99"	96"	5"
66"	10,630	2 to 1	6 1/2"	30"	60"	39"	99"	102"	5 1/2"
72"	12,520	2 to 1	7"	36"	78"	21"	99"	108"	6"
78"	14,430	2 to 1	7 1/2"	36"	78"	21"	99"	114"	6 1/2"
84"	18,160	1 1/2 to 1	8"	36"	90 1/2"	21"	111 1/2"	120"	6 1/2"

** Minimum
* Maximum

REINFORCED CONCRETE APRON ENDWALLS

D PIPE DIAM.	MIN. METAL GAGE	MIN. ALUM. GAGE	DIMENSIONS					APPROX. SLOPE
			A ± 1"	B MAX.	H ± 1"	L ± 1 1/2"	W ± 2"	
12"	16	16	6"	6"	6"	21"	24"	2 1/2 to 1
15"	16	16	7"	8"	6"	26"	30"	"
18"	16	16	8"	10"	6"	31"	36"	"
21"	16	16	9"	12"	6"	36"	42"	"
24"	16	14	10"	13"	6"	41"	48"	"
30"	14	14	12"	16"	8"	51"	60"	"
36"	14	12	14"	19"	9"	60"	72"	"
42"	12	12	16"	22"	11"	69"	84"	"
48"	12	12	18"	27"	12"	78"	90"	2 1/4 to 1
54"	12	12	18"	30"	12"	84"	102"	2 to 1
60"	10	8	18"	33"	12"	87"	114"	1 3/4 to 1
66"	10	8	18"	36"	12"	87"	120"	1 1/2 to 1
72"	10	8	18"	39"	12"	87"	126"	1 1/3 to 1
78"	8	NA	18"	42"	12"	87"	132"	1 1/4 to 1
84"	8	NA	18"	45"	12"	87"	138"	1 1/6 to 1

NOTE: All splices to be lap riveted or bolted

METAL OR ALUMINUM APRON ENDWALLS FOR CIRCULAR PIPES

PIPE — ARCH DIMENSIONS		GAGE MIN.	DIMENSIONS					APPROX SLOPE
SPAN	RISE		A ± 1"	B MAX.	H ± 1"	L ± 1½"	W ± 2"	
18"	11"	16	7"	9"	6"	19"	30"	2½ to 1
22"	13"	16	7"	10"	6"	23"	36"	"
25"	16"	16	8"	12"	6"	28"	42"	"
29"	18"	16	9"	14"	6"	32"	48"	"
36"	22"	14	10"	16"	6"	39"	60"	"
43"	27"	14	12"	18"	8"	46"	75"	"
50"	31"	12	13"	21"	9"	53"	85"	"
58"	36"	12	18"	26"	12"	63"	90"	"
65"	40"	12	18"	30"	12"	70"	102"	2¼ to 1
72"	44"	12	18"	33"	12"	77"	114"	"

NOTE: All splices to be lap riveted or bolted

METAL APRON ENDWALLS FOR PIPE ARCHES

APRON ENDWALLS FOR CULVERT PIPE AND PIPE ARCH

State of Wisconsin
Department of Transportation
Division of Highways

RECOMMENDED FOR APPROVAL:

4-11-72

DATE


APPROVED

4-11-72

DATE

L. C. Hensel
CHIEF DESIGN ENGINEER


L. E. Hicks
STATE HIGHWAY ENGINEER

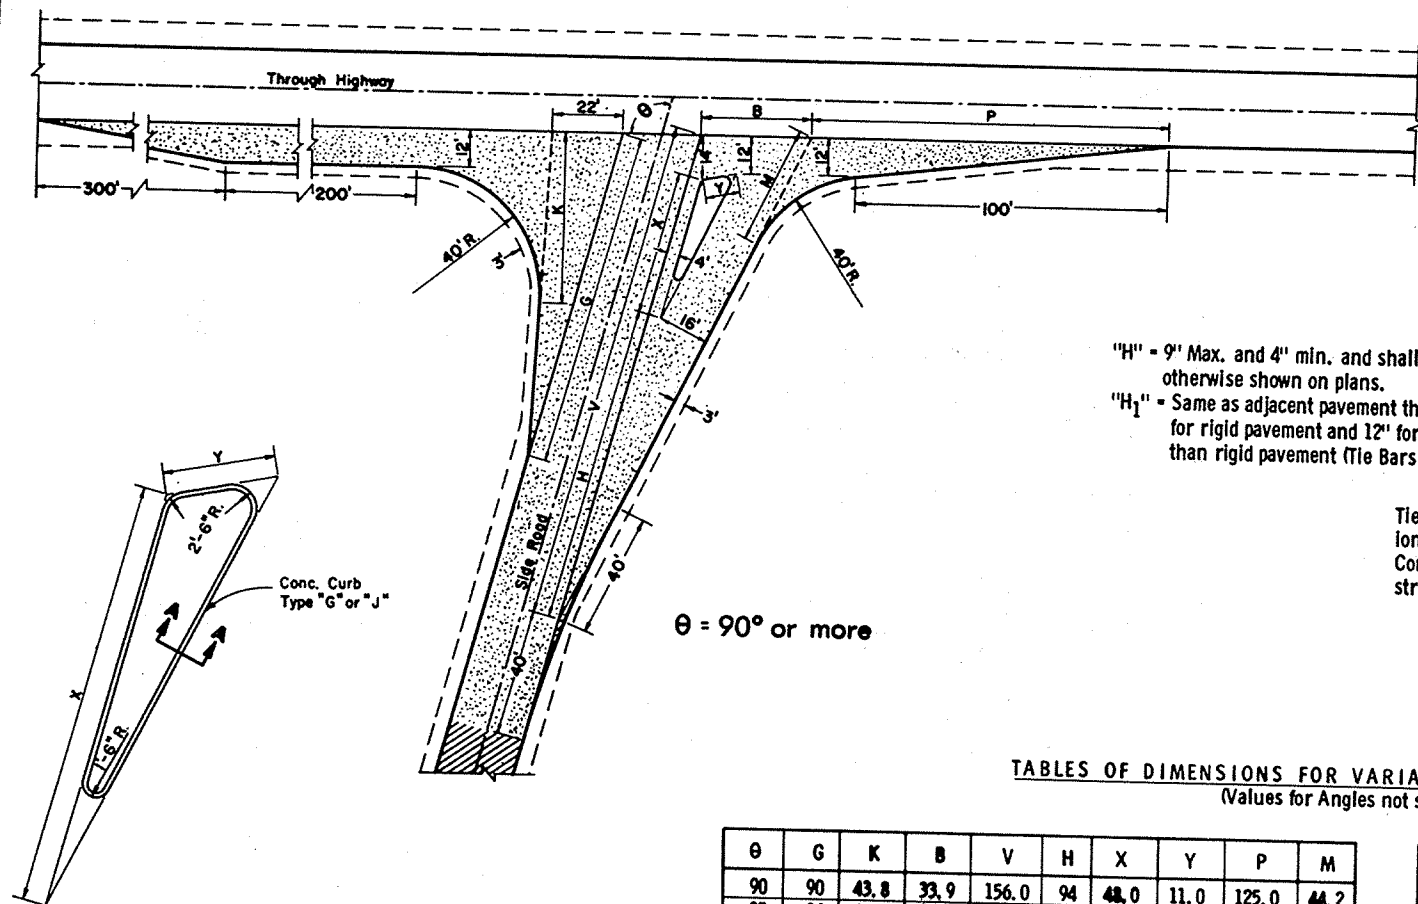

$\theta = 90^\circ$ or more

"H" = 9' Max. and 4' min. and shall be 6' unless otherwise shown on plans.
 "H₁" = Same as adjacent pavement thickness for rigid pavement and 12" for other than rigid pavement (Tie Bars Omitted).

Tie Bar recess positioned in reverse when Concrete Curb is constructed first

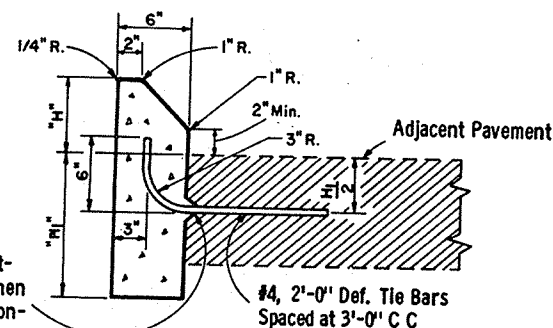

SECTION A-A

Note: To be measured and paid for as Type "G" (Including Tie Bars) or Type "J" (Excluding Tie Bars) Concrete Curbs.

TABLES OF DIMENSIONS FOR VARIABLE SIDE ROAD INTERSECTION ANGLES
 (Values for Angles not shown shall be interpolated)


θ	G	K	B	V	H	X	Y	P	M
90	90	43.8	33.9	156.0	94	48.0	11.0	125.0	44.2
95	94	46.7	34.0	156.7	96	47.0	11.0	121.3	41.9
100	98	50.0	34.4	157.4	98	45.9	11.0	117.7	39.7
105	102	53.8	35.2	158.3	100	44.9	11.2	114.2	37.8
110	106	58.2	36.4	159.2	102	43.7	11.4	110.6	36.2
115	110	63.4	38.4	161.8	104	42.6	11.7	107.1	34.8
*120	114	69.4	40.1	161.2	106	41.4	12.2	103.4	33.7

*Maximum angle of intersection


θ	C	G	K	B	V	X	Y	H	P	M	T
*60	19.7	76.3	38.6	41.5	169.9	67.4	29.3	84	144.5	58.8	21.6
65	17.8	82.6	40.6	39.4	166.9	63.6	25.0	86	141.2	54.9	20.7
70	15.8	87.2	43.1	37.4	164.1	59.7	21.9	88	136.8	51.4	19.2
75	15.7	90.9	45.6	35.7	161.4	55.9	19.3	90	132.7	48.2	17.4
80	15.9	94.9	48.3	34.4	158.9	51.9	17.0	92	128.8	45.3	14.9
85	16.2	99.3	51.4	33.4	156.4	48.0	15.0	94	125.2	42.7	10.4

*Desirable Minimum angle of intersection

TYPE "A" SIDE ROAD INTERSECTION DETAILS

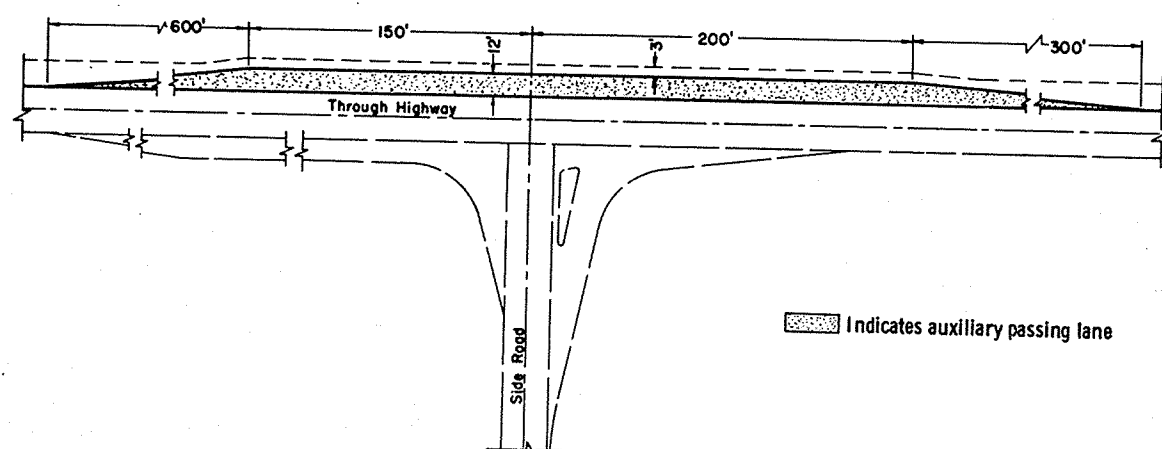

PASSING LANE DETAIL

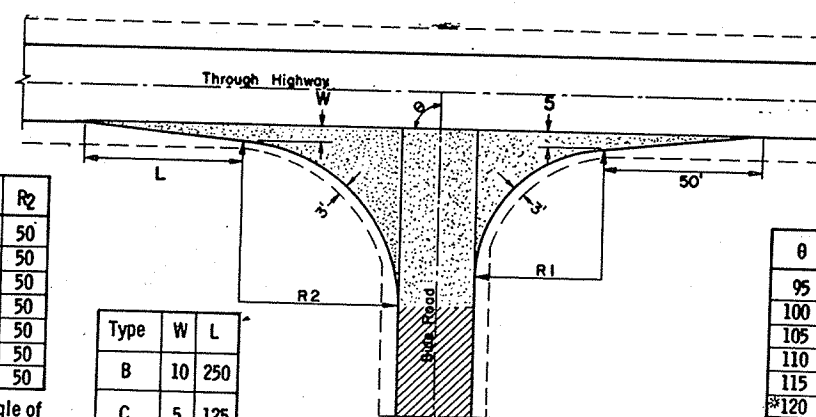

θ	R ₁	R ₂
*60	40	50
65	40	50
70	40	50
75	40	50
80	40	50
85	40	50
90	40	50

*Min. Angle of Intersection

Type	W	L
B	10	250
C	5	125

θ	R ₁	R ₂
95	45	49
100	50	48
105	55	47
110	60	46
115	65	45
*120	70	44

*Max. Angle of Intersection

GENERAL NOTES

Designs may be used interchangeably in combination or separately for any one complete intersection depending upon intersection angle and surfacing of each approach roadway.

Details on this drawing are for minimum design only, and not applicable to special conditions, as shown elsewhere on the plans.

SIDE ROAD SURFACING NOTE

If the side road is not presently paved, pavement shall be placed to the limits shown. In the case where the construction limits are beyond the paving limits, gravel or crushed stone surfacing shall be placed between the paving limits and construction limits.

If the side road is presently paved, new pavement shall be placed to the limits of design as shown and beyond, if necessary, to meet existing pavement.


If side road is the construction project, the intersection surfacing shall be the same as for the project.

New Pavement
 Existing Surface

LAYOUT DETAILS FOR AT-GRADE SIDE ROAD INTERSECTIONS


State Highway Commission of Wisconsin

RECOMMENDED FOR APPROVAL: *E.J. Rybak*
 DATE: 8/9/67
 APPROVED: *A.J. Burmeister*
 DATE: 8/9/67
 STATE HIGHWAY ENGINEER

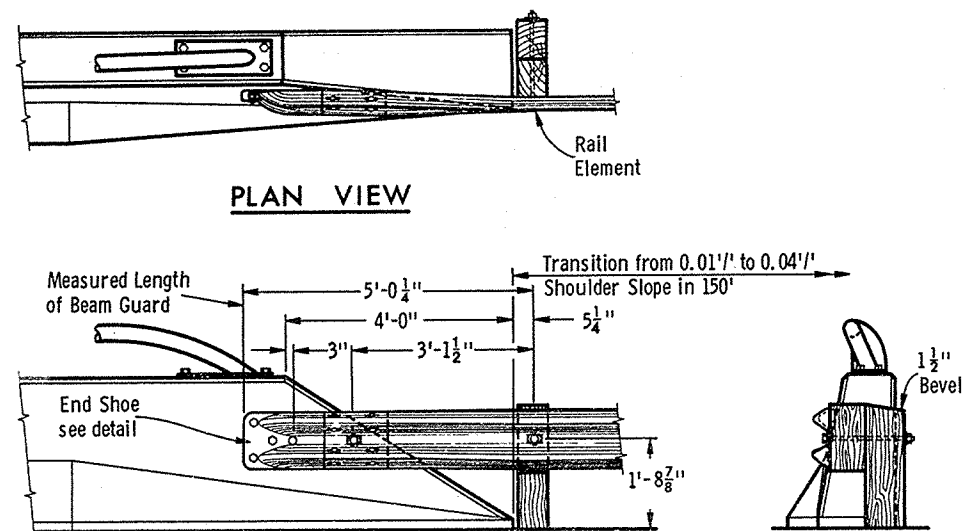


STRUCTURE MOUNTING DETAIL

SLOPING TYPE PARAPET WALL

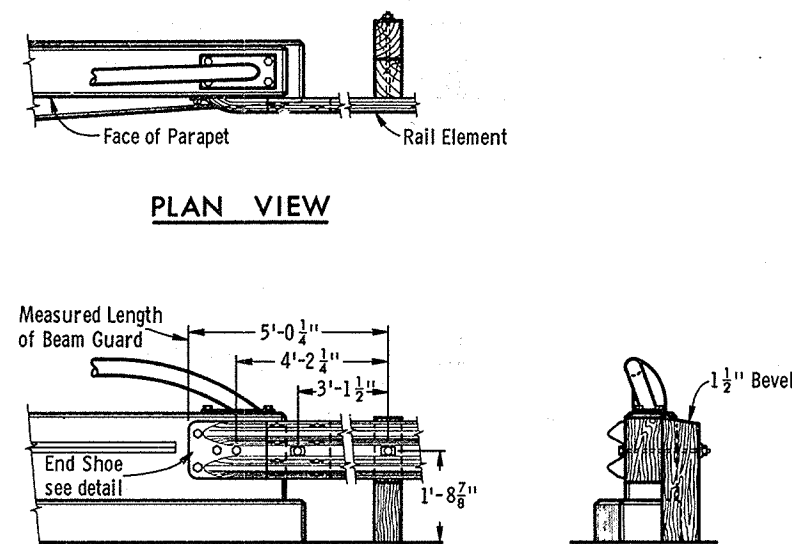


STRUCTURE MOUNTING DETAIL


VERTICAL TYPE PARAPET WALL

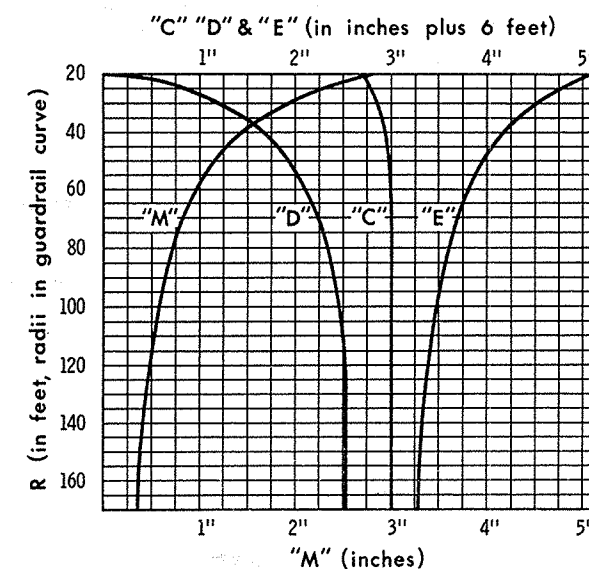


CURVE DATA FOR POST SPACING AND BEAM CURVING

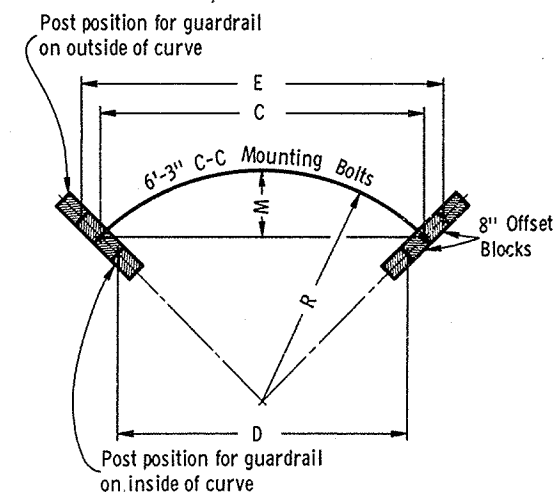


CHORD LENGTHS FOR POST SPACING AND MIDDLE ORDINATES FOR BEAM CURVING

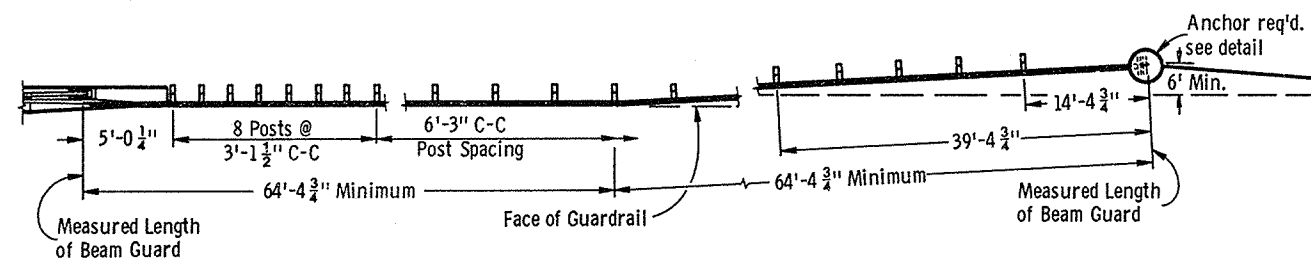

PLAN VIEW

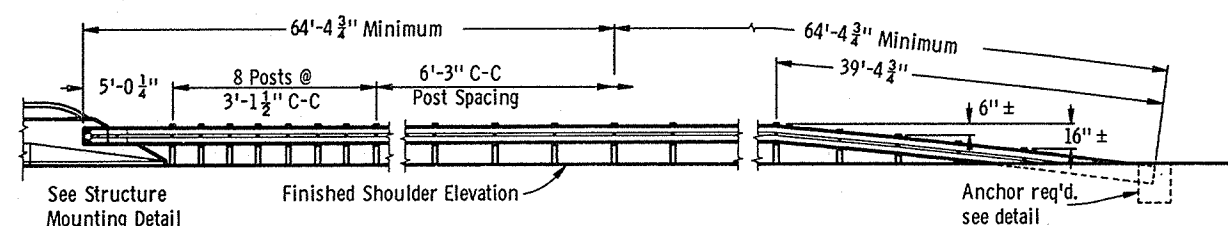


TYPICAL OUTSIDE SHOULDER INSTALLATION AT STRUCTURES

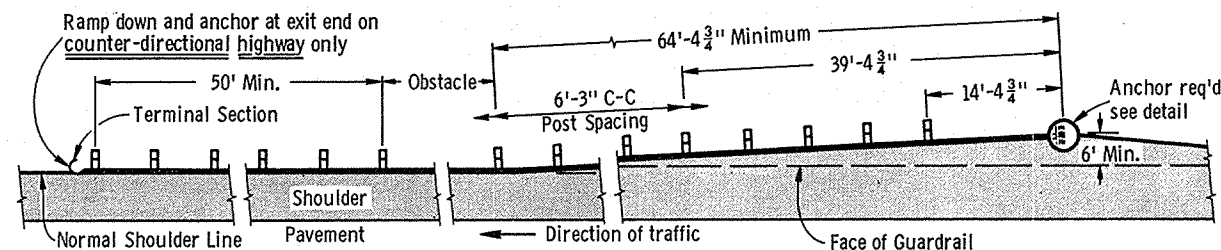

PLAN VIEW

TYPICAL INSTALLATION AT LOCATIONS OTHER THAN STRUCTURES

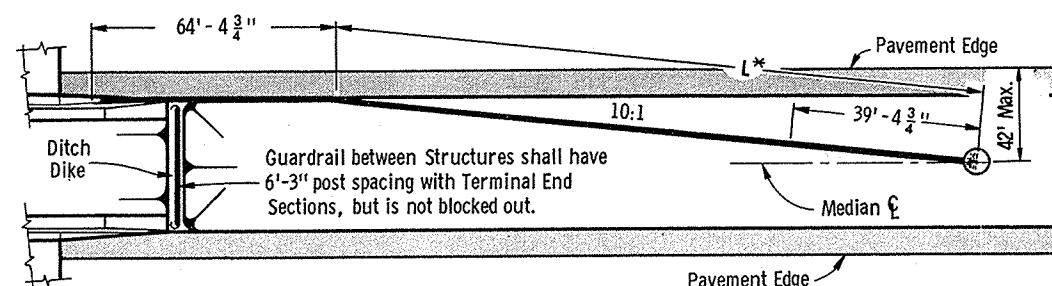

PLAN VIEW

MEDIAN PROTECTION

* Variable based on Median width

GENERAL NOTES

Details of construction, materials and workmanship not shown on this drawing shall conform to the pertinent requirements of the Standard Specifications and the applicable Special Provisions.

The exact location of the beginning and end of each Guardrail installation shall be as shown on the plans or as directed by the Engineer.

Square anchor alternates will be permitted. Square anchors shall be a minimum of 24 inches x 24 inches.

The shoulder widening to accommodate the anchored end of the Guardrail shall be accomplished at a rate of widening not to exceed 50 to 1.

Upon approval of the Engineer, the 6 foot anchor offset may be reduced to nothing for replacement installations where existing conditions will not permit the desirable offset. However, when no offset greater than or equal to 3 feet can be provided, the minimum length of guardrail in advance of an obstacle (obstacle to anchor) shall be 150 feet.

The "Post Footing Details At Piers" shall be used when guardrail posts are over structure footings and less than 3 feet-6 inches of earth is provided over the top of the footing.

NOTE: This Standard Detail Drawing consists of two plates, and both plates are required when this Standard is called for in the plans.




CLASS "A"
STEEL PLATE BEAM GUARD &
STEEL PLATE BEAM MEDIAN GUARD

State of Wisconsin
Department of Transportation
Division of Highways


S.D.D. 14 B 2-2a

One foot long section of rail element, with a $\frac{3}{4}$ " slotted hole for mounting, shall be placed behind the continuous rail element at the intermediate posts.


Sawn treated timber posts 6" x 8" x 6'-0" and sawn treated timber offset blocks 6" x 8" x 14" shall be furnished and placed in accordance with Standard Specifications.

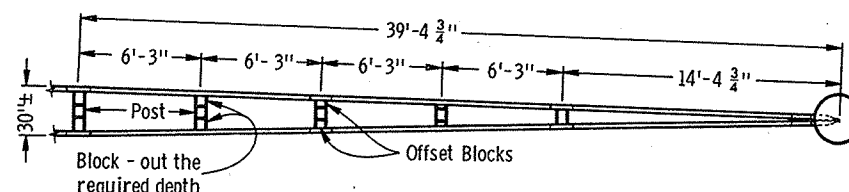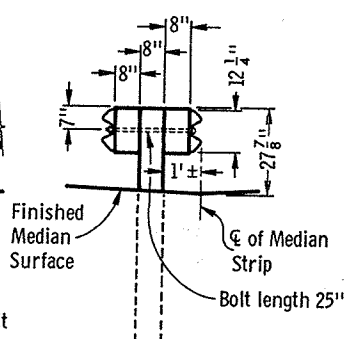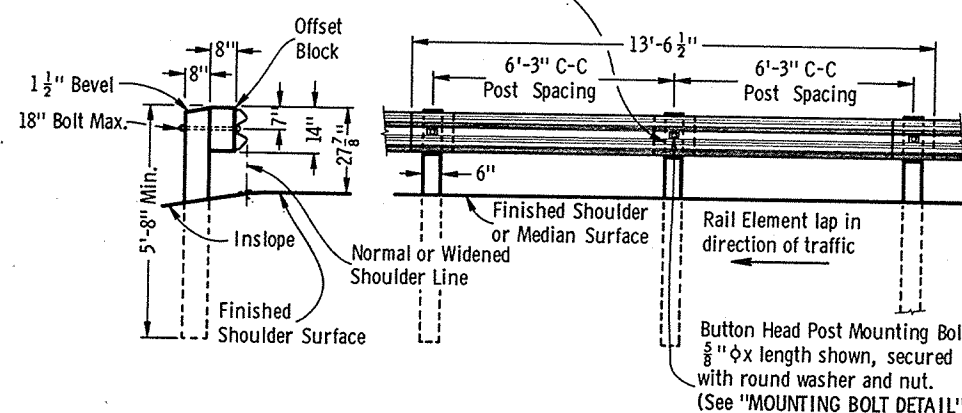

PLAN VIEW

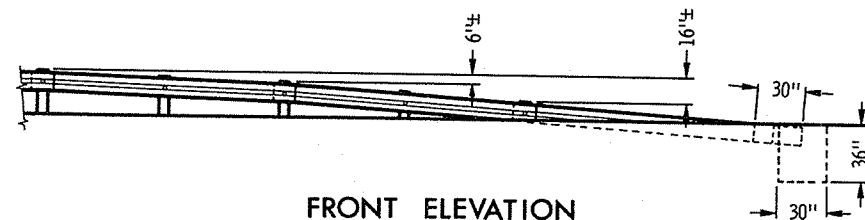


FRONT ELEVATION

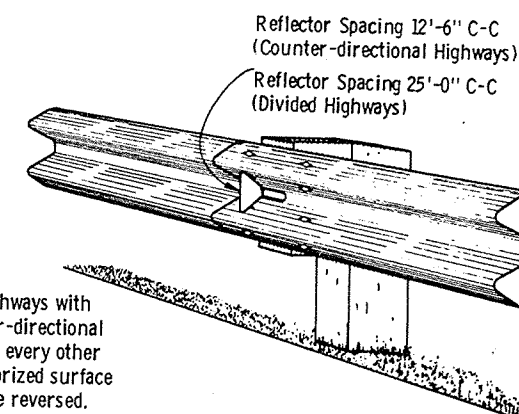


TYPICAL INSTALLATION

NOTE: For highways with counter-directional traffic, every other reflectorized surface shall be reversed.

The reflectorized surface shall consist of Silver Reflective Sheeting of the type used as background on Type I, Type II or Type III signs.

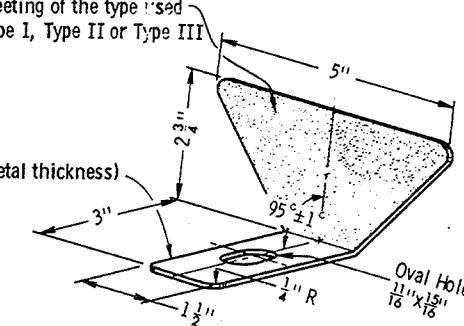

REFLECTOR DETAIL

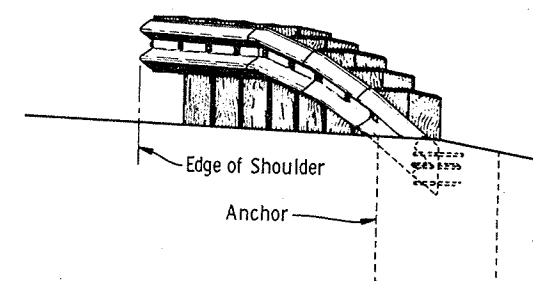

TYPICAL TERMINAL END ELEVATION


NOTE: This Standard Detail Drawing consists of two plates, and both plates are required when this Standard is called for in the plans.

END ELEVATION
STEEL PLATE BEAM GUARD


FRONT ELEVATION

END ELEVATION
STEEL PLATE BEAM MEDIAN GUARD

ANCHOR DETAIL FOR DOUBLE RAIL ELEMENT INSTALLATION

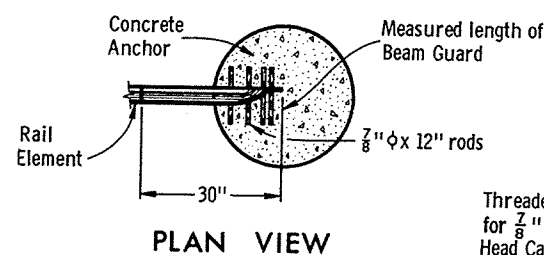


PLAN VIEW

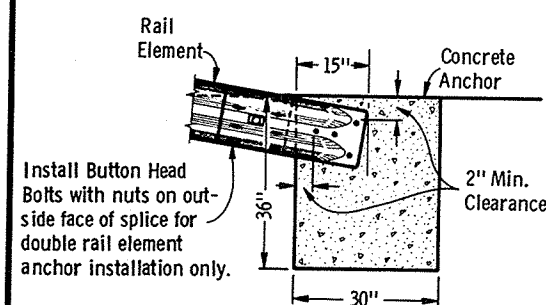

SECTION VIEW
ANCHOR DETAIL

SINGLE RAIL ELEMENT INSTALLATION

Threaded Steel Inserts for $\frac{7}{8}$ " ϕ x 2" Hex Head Cap Screws with round washers.

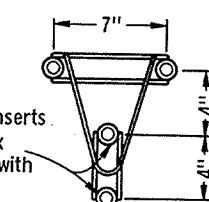


PLAN VIEW


ELEVATION
4 BOLT INSERT
ASSEMBLY

NOTE: Installation of 4 Bolt Insert Assembly (with Cap Screws inserted) to be part of Bridge Contract.


12 ga. Galvanized Steel (0.105" nominal base metal thickness)

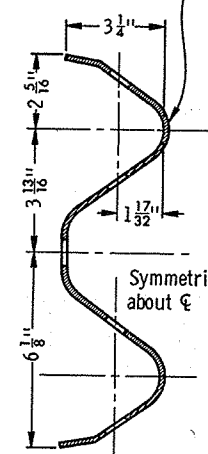


SECTION THRU RAIL ELEMENT

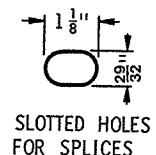


SLOTTED HOLES FOR SPLICES

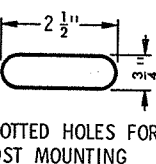


SLOTTED HOLES FOR POST MOUNTING

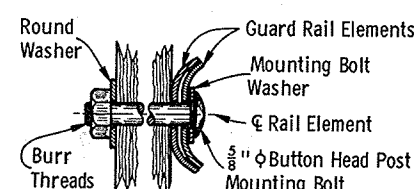


MOUNTING BOLT DETAIL

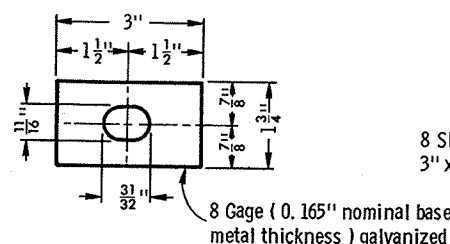


MOUNTING BOLT WASHER

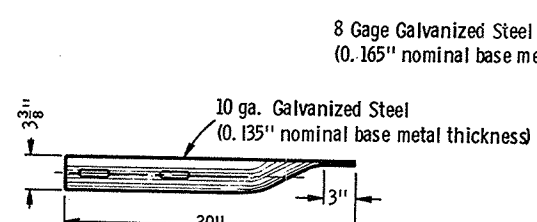


END SHOE DETAIL

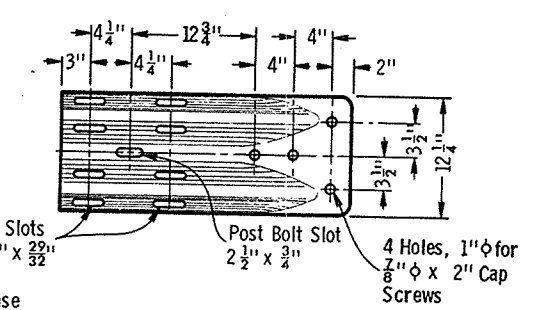

END SHOE DETAIL

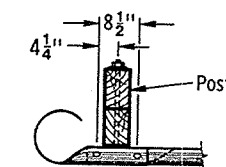


PLAN VIEW

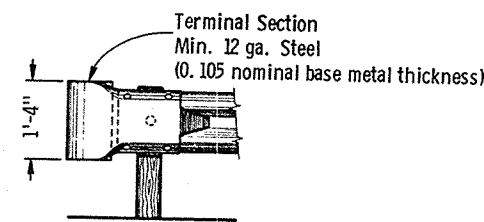


FRONT ELEVATION
TERMINAL SECTION DETAILS

RAIL ELEMENT SPLICING
AND POST MOUNTING DETAIL

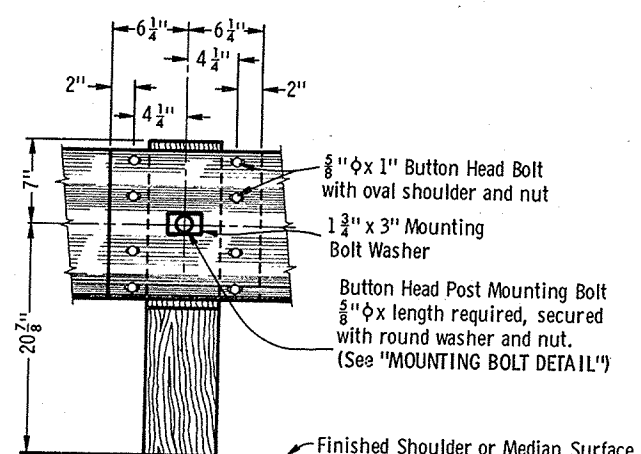

RAIL ELEMENT SPLICING
AND POST MOUNTING DETAIL

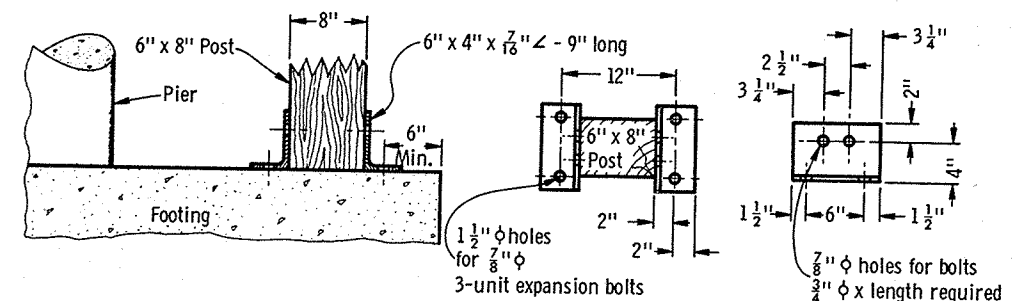






SECTION VIEW

PLAN VIEW

ELEVATION

POST FOOTING DETAIL AT PIERS

CLASS "A"	
STEEL PLATE BEAM GUARD & STEEL PLATE BEAM MEDIAN GUARD	
State of Wisconsin Department of Transportation Division of Highways	
RECOMMENDED FOR APPROVAL:	<i>J. C. Hennel</i> CHIEF DESIGN ENGINEER
DATE:	3/7/72
APPROVED:	<i>S. E. Hicks</i> STATE HIGHWAY ENGINEER
DATE:	3/22/72

 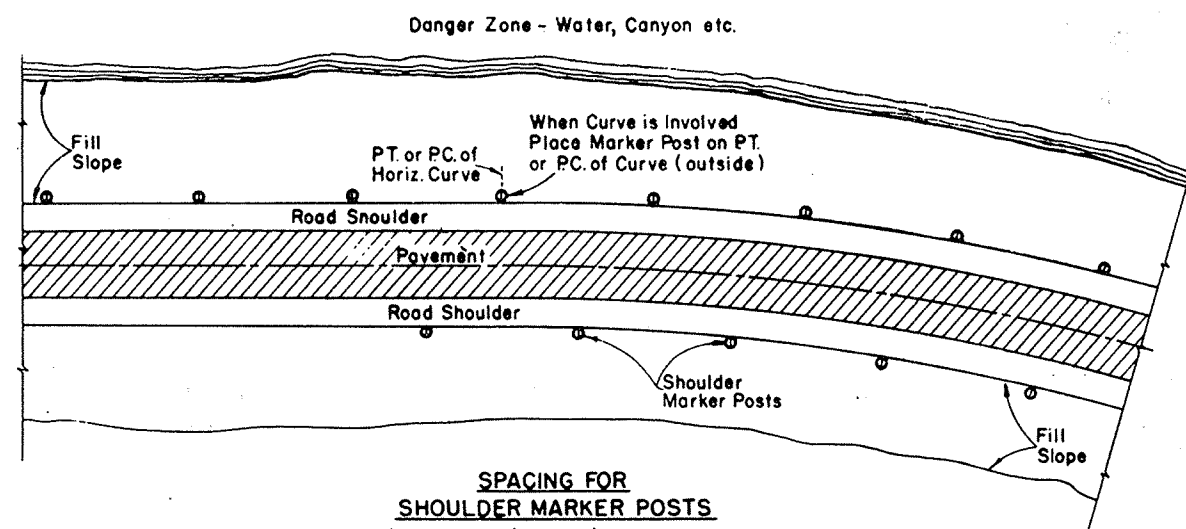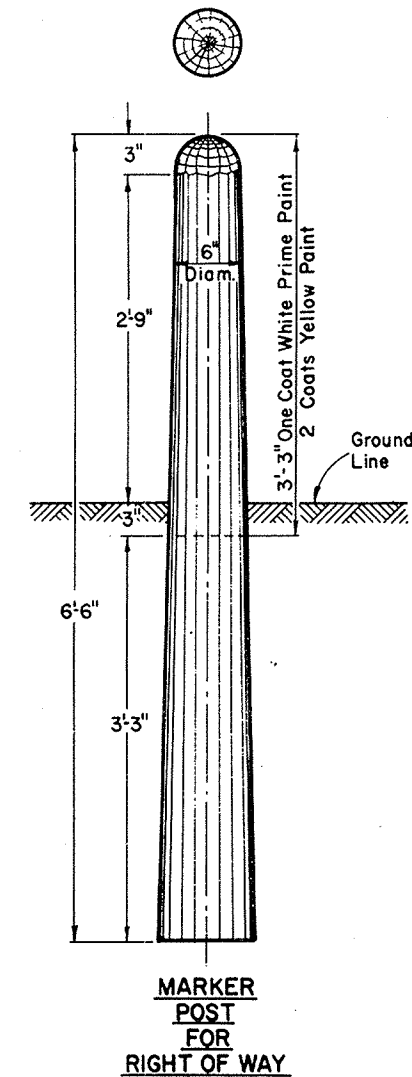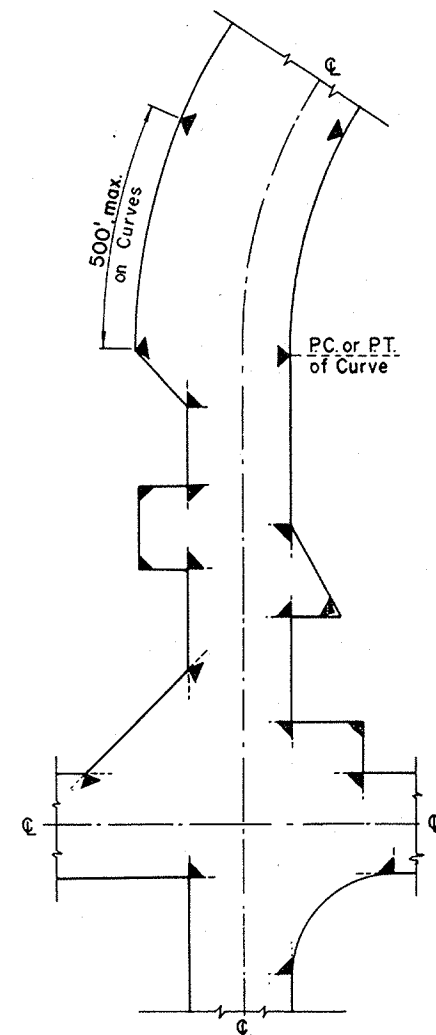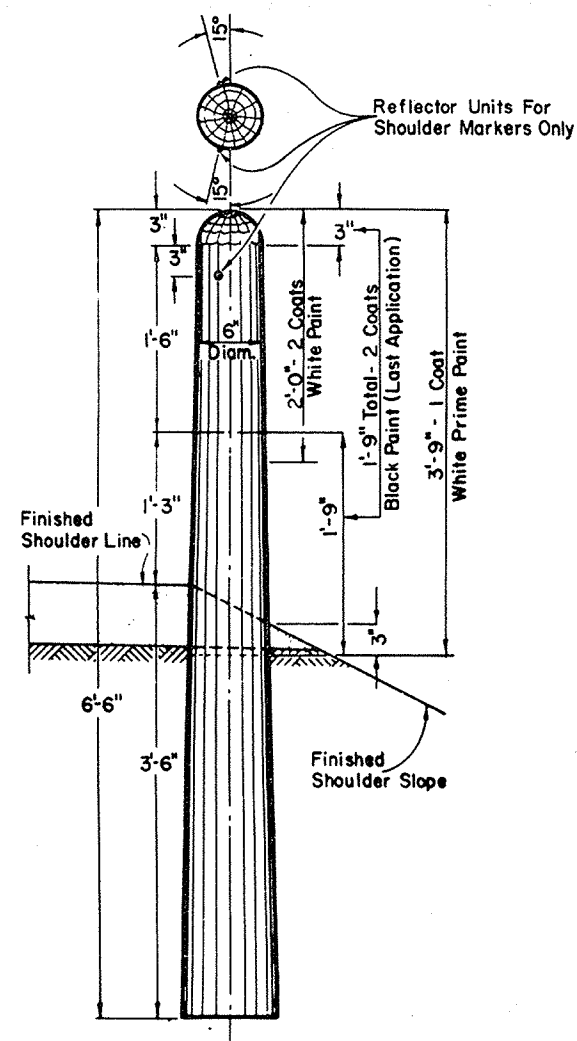

MARKER POST FOR RIGHT OF WAY

GENERAL NOTES

Details of construction not shown on this drawing shall conform to the pertinent requirements of the Standard Specifications and the applicable Special Provisions.

MARKER POSTS FOR RIGHT OF WAY

Right of Way Marker Posts shall be erected in advance of grading operations. Posts shall be placed at the outer limits of the highway Right of Way, but entirely within the Right of Way, and shall be so placed that the outer edge of the posts shall be tangent to the Right of Way line or lines extended. The exact location of all Right of Way posts will be staked in the field by the Engineer.

MARKER POSTS &
MARKER POSTS FOR RIGHT OF WAY

State Highway Commission of Wisconsin

RECOMMENDED FOR APPROVAL

7/6/66

DATE

APPROVED:

7/6/66


/DATE

E. J. Byrkit


CHIEF DESIGN ENGINEER

J. L. Lammert


STATE HIGHWAY ENGINEER

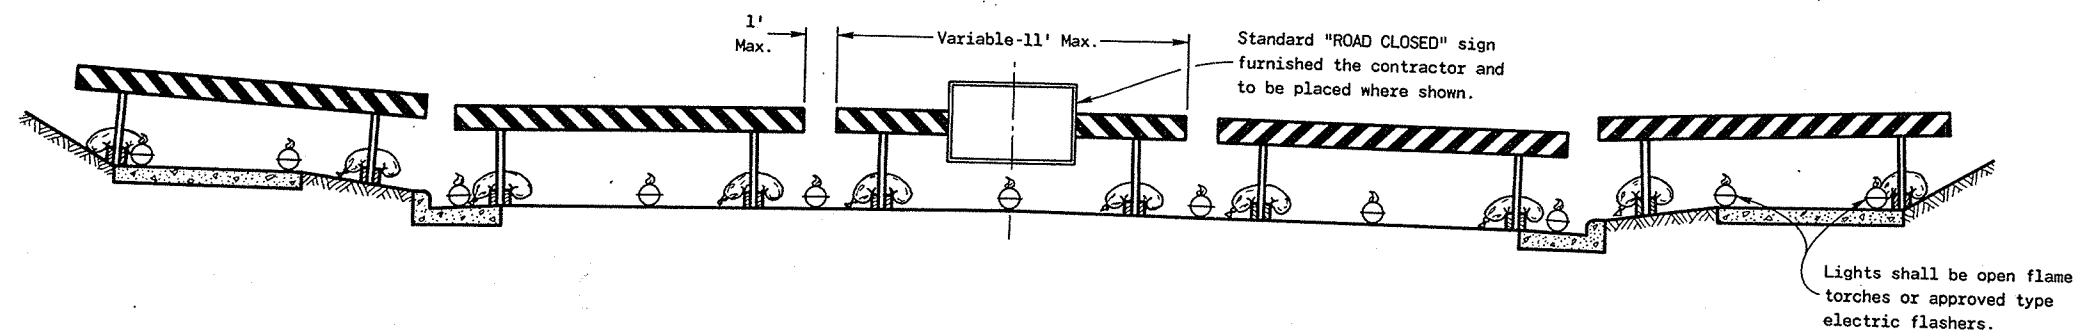

TYPICAL INSTALLATION SHOWING RIGID BARRICADES

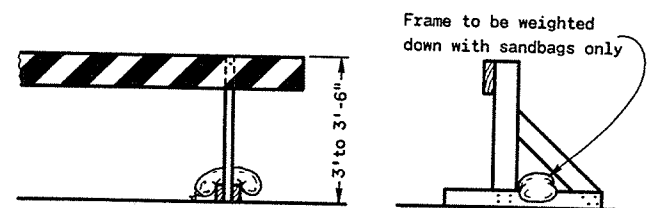


ALTERNATE TYPE INSTALLATION (RIGID)

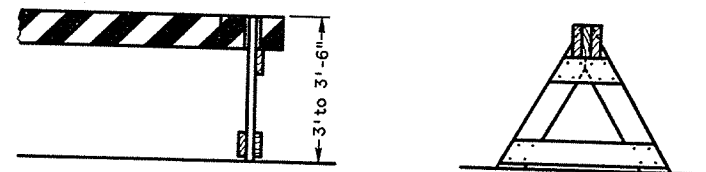


ALTERNATE TYPE INSTALLATION (DEMOUNTABLE)


CLASS I BARRICADES

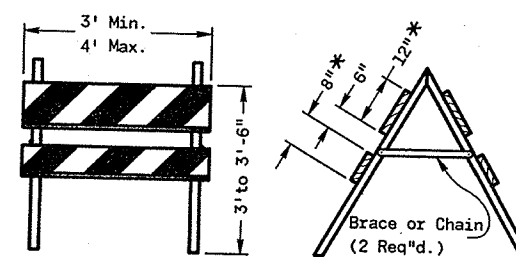


CLASS II BARRICADE

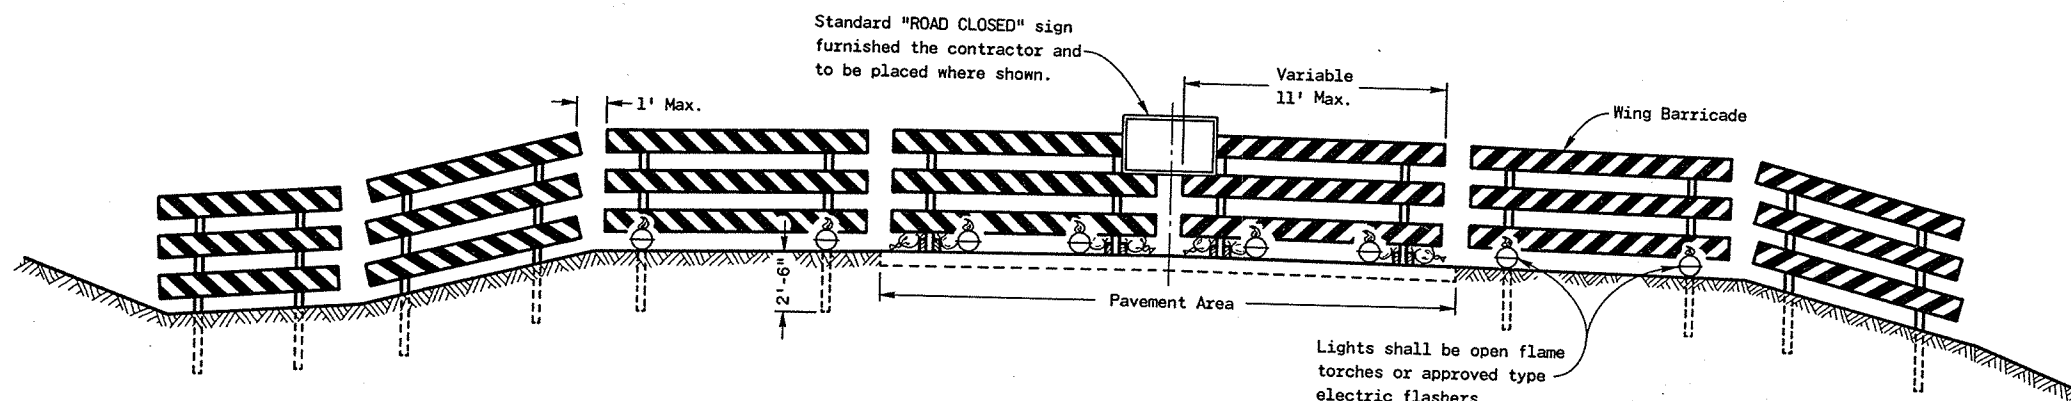

TYPICAL INSTALLATION SHOWING FIXED AND RIGID BARRICADES

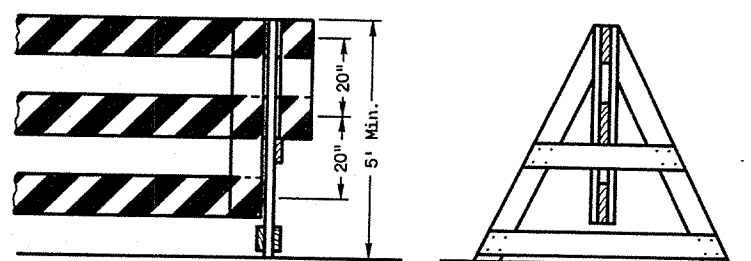

ALTERNATE TYPE INSTALLATION (DEMOUNTABLE)

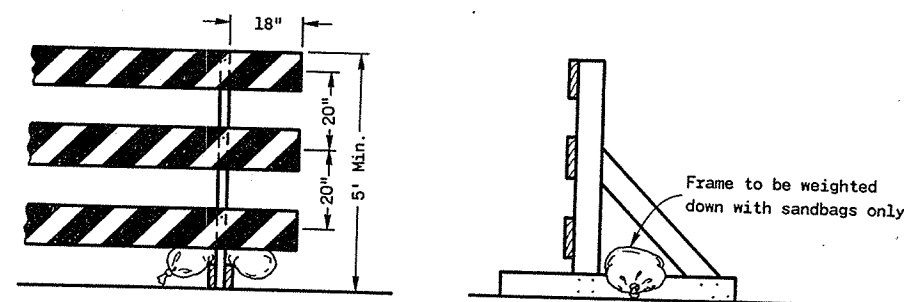

ALTERNATE TYPE INSTALLATION (RIGID)

CLASS III BARRICADES

GENERAL NOTES

The contractor shall construct, place and maintain barricades as shown on the drawing and as required by the Standard Specifications or applicable Special Provisions.

CLASS I OR CLASS II BARRICADES:

Class I or II Barricades shall be used only where the hazard to traffic is relatively small, and for the more or less continuous delimiting of a restricted roadway, or for temporary daytime use.

CLASS III BARRICADE:

Class III Barricades shall be of variable length as indicated, and long barricades shall be assembled from these units. The Class III Barricade is the type normally required for major operations, where the barricade will remain in place for extended periods. Class III Barricades shall be used at points where the road is closed to traffic. Gates or movable sections of a barricade shall be provided when necessary, for access of equipment or other authorized vehicles.

Wing Barricades are Class III Barricades erected on the shoulder on one or both sides of the pavement to give traffic the perceptive effect of a narrowing or restricted roadway. The ends closest to traffic of all three members of a Wing Barricade shall be in a verticle line. If used in a series, they should start at the outer edge of the shoulder and be brought progressively closer to the pavement. Wing Barricades may be used as a mounting for the advance warning or guide signs or for flashers. When used on two-way roadways, the back of the Wing Barricade shall be painted white.

MATERIAL AND FABRICATION:

Barricades may be constructed of wood, metal or other suitable material. Lumber shall be of a grade structurally sound and sufficiently rigid to satisfactorily support and maintain the purpose and intent of a barricade facility. Metal or other suitable material shall be sufficiently rigid to satisfactorily support and maintain the purpose and intent of a barricade facility. The fabrication of the barricade shall be in accord with good pertinent woodworking and metalworking practices.

PAINTING:

All barricades shall have alternate $6\frac{1}{2}$ inch black and $5\frac{1}{2}$ inch white stripes at a 45 degree angle. Black stripes shall be painted with weather resistant and durable black paint. White stripes shall be primed, followed by a coat of white reflectorized paint or shall consist of reflective wide angle sheeting.

DIRECTION OF DIAGONAL STRIPES:

Where a barricade extends entirely across the roadway with no vehicle access provision, the stripes shall slope downward toward the highway centerline.

Where vehicle access is permitted, the stripes shall slope downward in the direction toward which vehicles must turn in detouring.

Where both right and left turns are provided for, the stripes shall slope downward in both directions from the center.

The stripes on Wing Barricades shall slope downward toward the roadway.


LIGHTING:

Lighting devices for barricades shall conform to the requirements of the Standard Specifications.

MEASUREMENT AND PAYMENT:

All barricades, unless otherwise provided for in the plans and/or Special Provisions shall be furnished, placed and maintained as noted above, and no additional compensation will be allowed, but shall be construed to be included in the price bid for other items.

* Nominal dimensions when barricade is constructed of lumber.

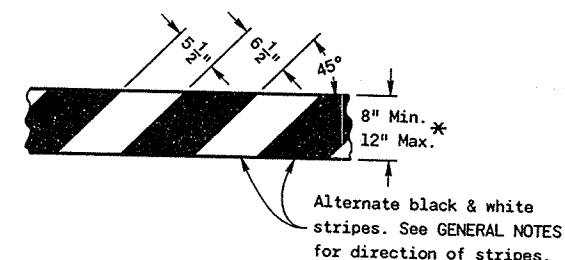

TYPICAL RAIL

Applies to all Classes & Alternate Types of Barricades

CONSTRUCTION BARRICADE

State of Wisconsin
Department of Transportation
Division of Highways

RECOMMENDED FOR APPROVAL:

6-7-72

DATE


APPROVED

6-9-72

DATE


L. C. Hennel
CHIEF DESIGN ENGINEER

S. E. Hicks
STATE HIGHWAY ENGINEER

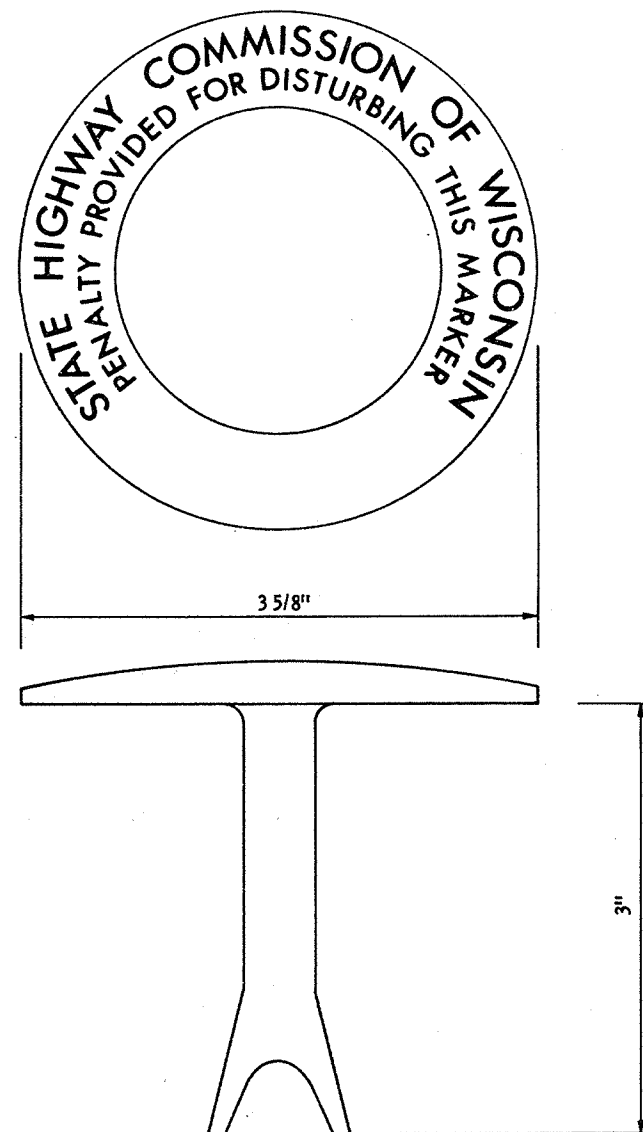


**BRASS
MONUMENT MARKER**

To be furnished to contractor by
Division of Highways

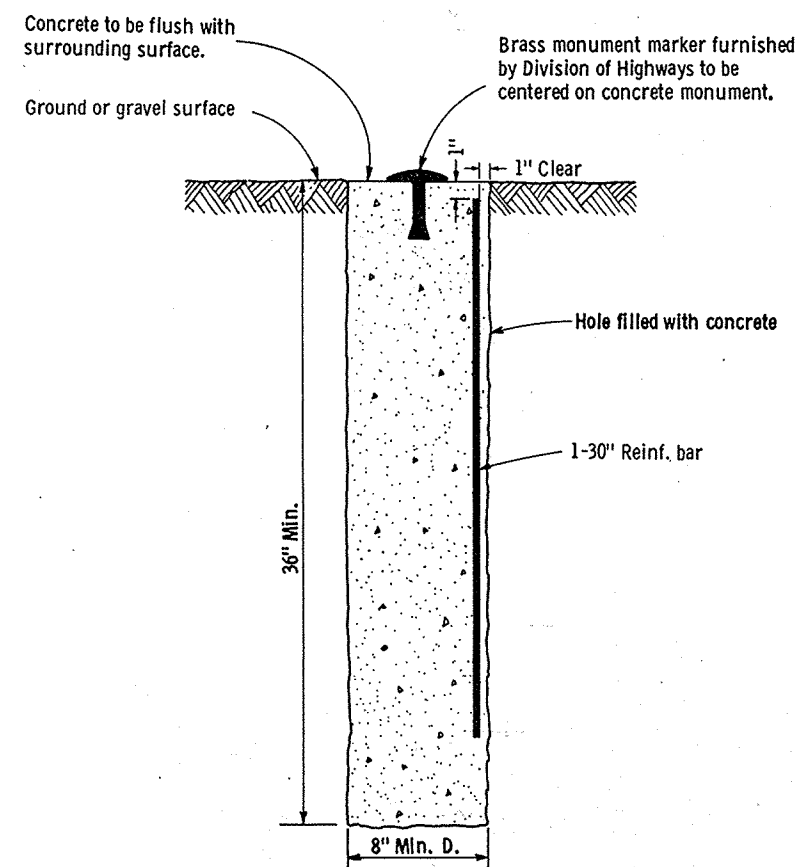

TYPE "A"

To be used only when monument is
required outside of pavement surface.

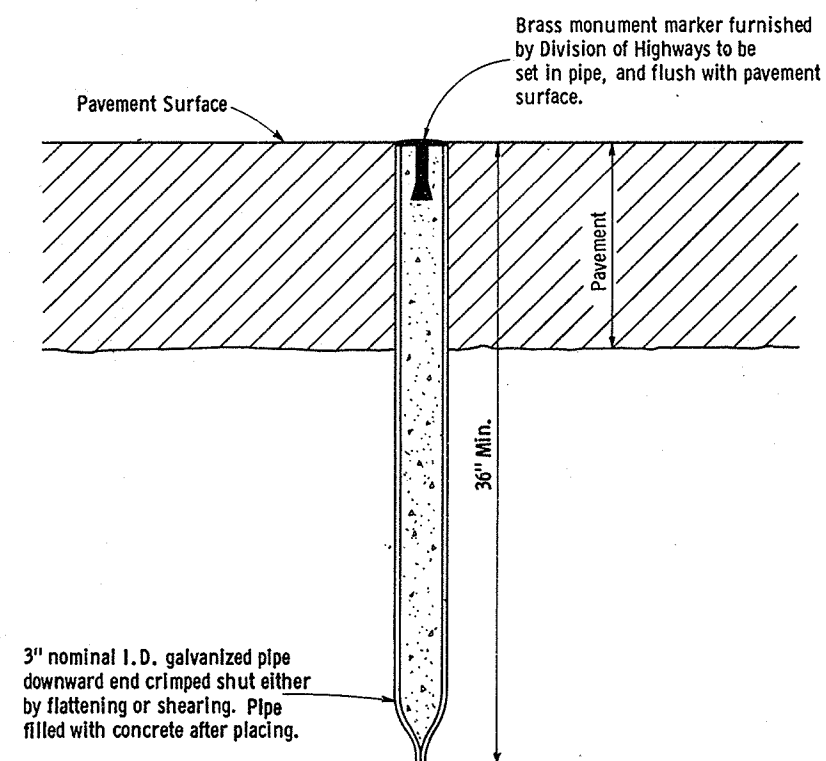

TYPE "B"

To be used only when monument
is required to be located within the
limits of a pavement surface.

GENERAL NOTES

Details of construction, materials and workmanship not
shown on this drawing shall conform to the Standard
Specifications and the applicable Special Provisions.

Monuments conforming to Type "A" or Type "B", as
shown hereon, shall be placed at the direction of the
engineer.

**LANDMARK REFERENCE
MONUMENTS**

State of Wisconsin
Department of Transportation
Division of Highways


RECOMMENDED FOR APPROVAL:

DATE: 1/25/68


E. J. Rybit
CHIEF DESIGN ENGINEER

APPROVED: 2/6/68

H. J. Durmester
STATE HIGHWAY ENGINEER

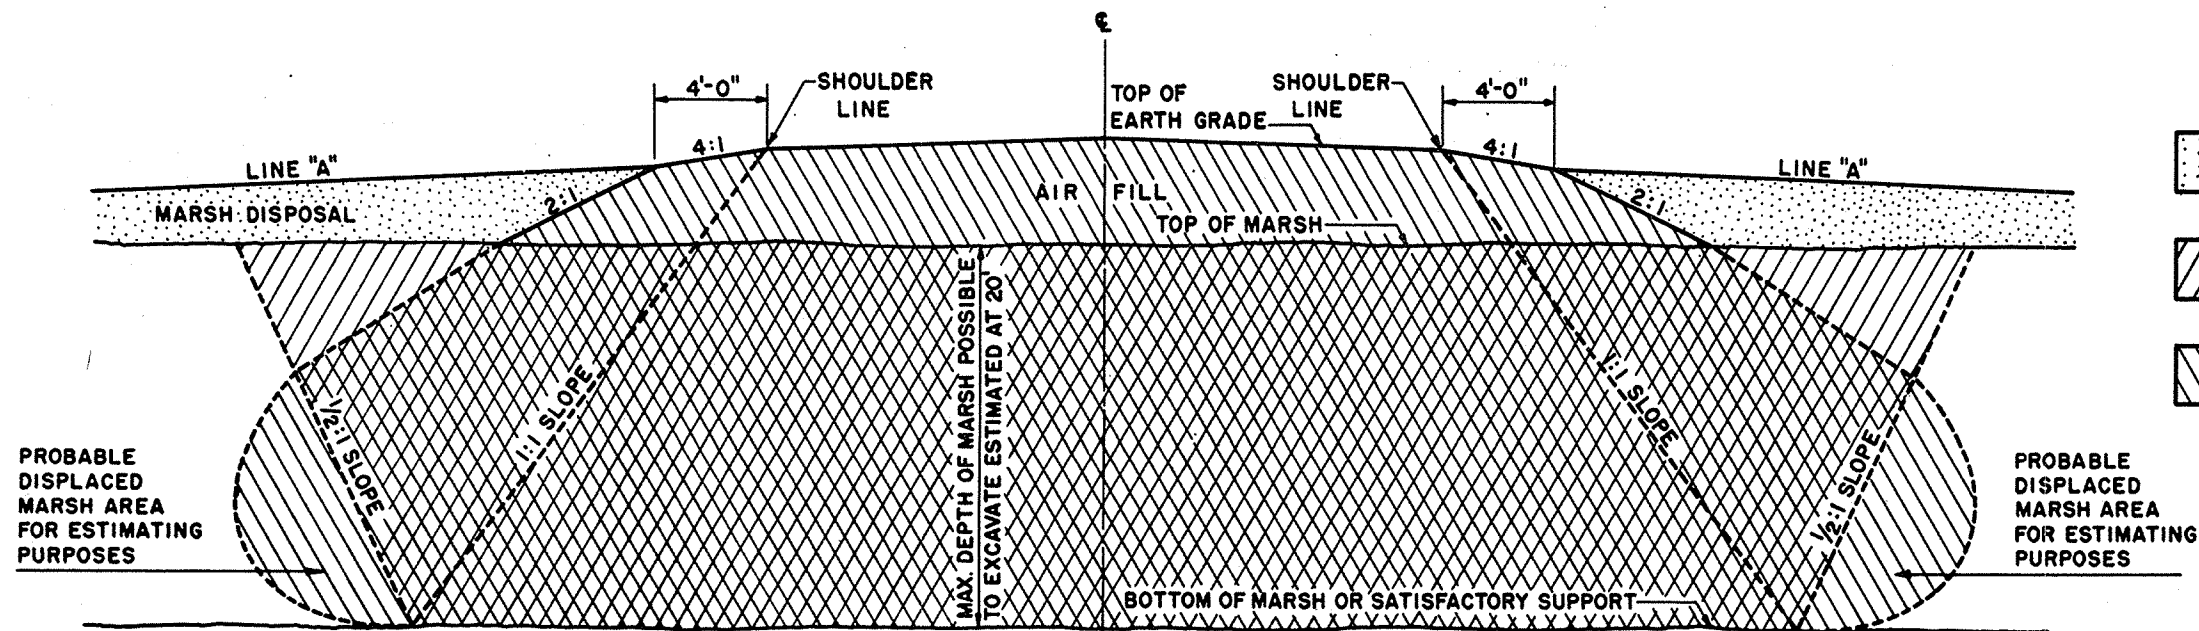


COMPLETE MARSH EXCAVATION

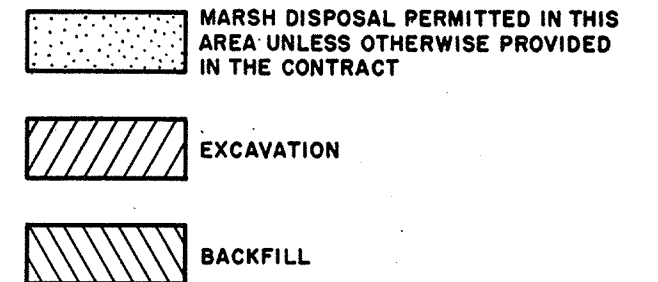

GENERAL NOTES

DETAILS OF CONSTRUCTION NOT SHOWN SHALL CONFORM TO THE PERTINENT REQUIREMENTS OF THE STANDARD SPECIFICATIONS AND THE APPLICABLE SPECIAL PROVISIONS.
ANY MATERIAL TEMPORARILY PLACED ABOVE THE LINE MARKED "LINE A" IS TO BE REMOVED UPON COMPLETION OF THE AIR FILL.

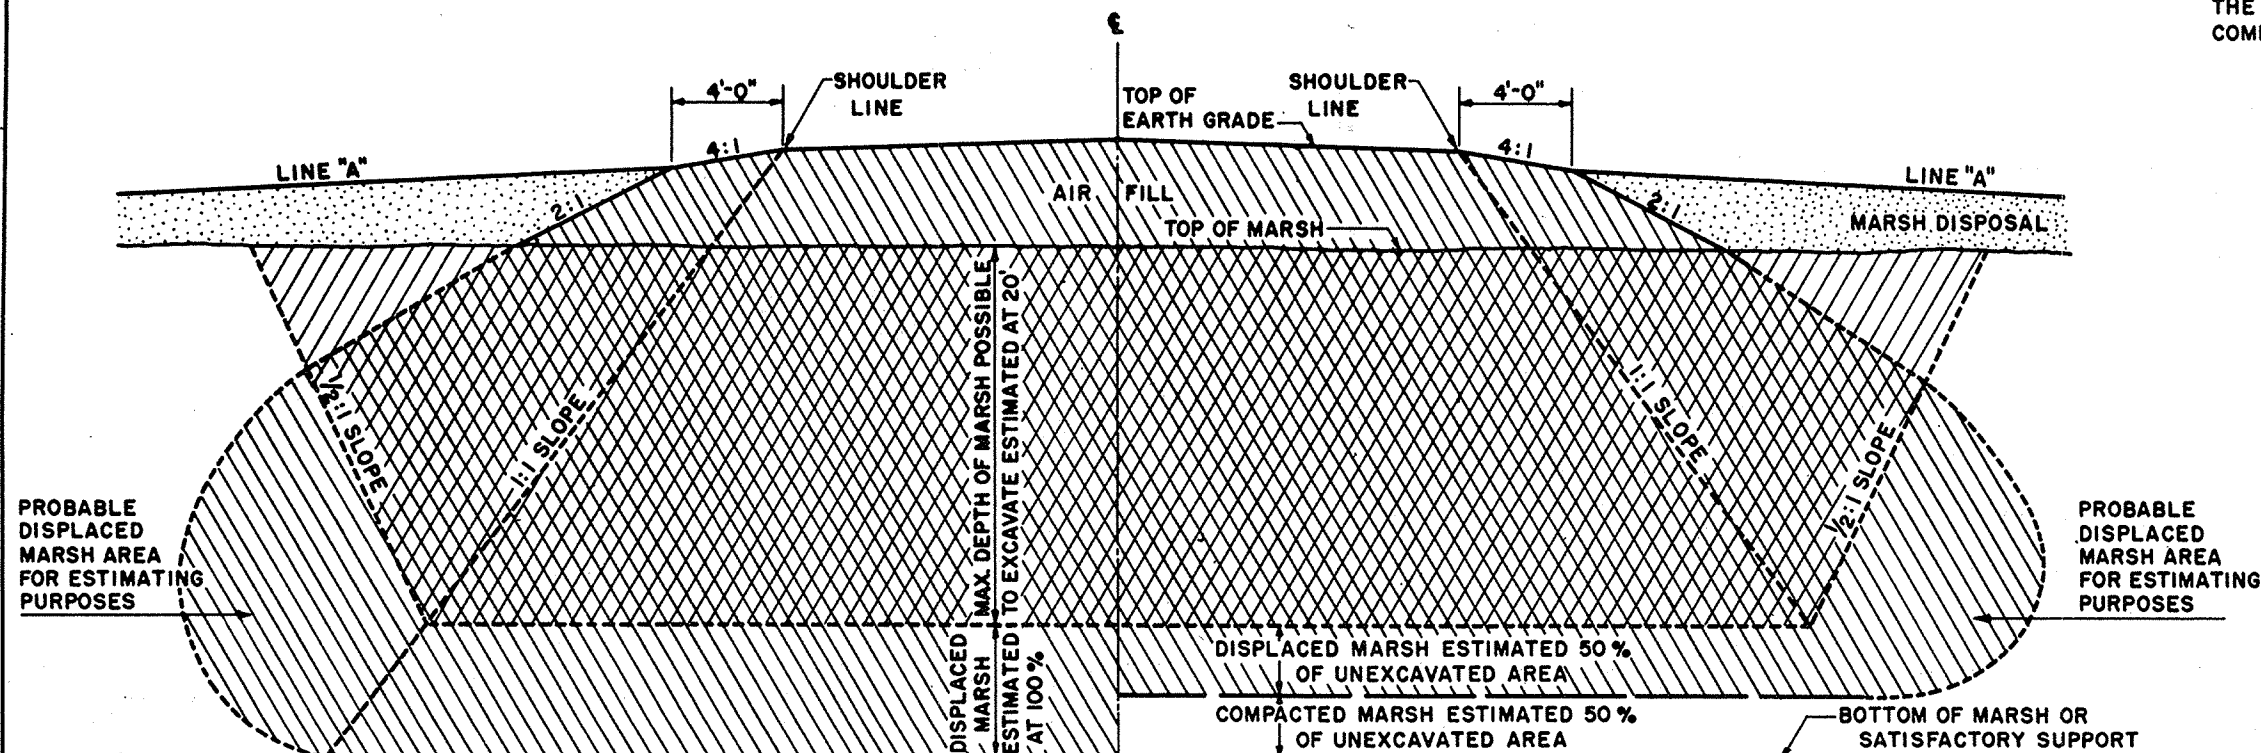

**PARTIAL EXCAVATION
PLUS 100% DISPLACEMENT**

**PARTIAL EXCAVATION
PLUS 50% DISPLACEMENT**

MARSH EXCAVATION

STATE HIGHWAY COMMISSION OF WISCONSIN


RECOMMENDED FOR APPROVAL:

DATE 2/11/52 [Signature]
CONSTRUCTION ENGINEER


APPROVED:

DATE 2/11/52 [Signature]
STATE HIGHWAY ENGINEER

DRAWN LJD
CHECKED

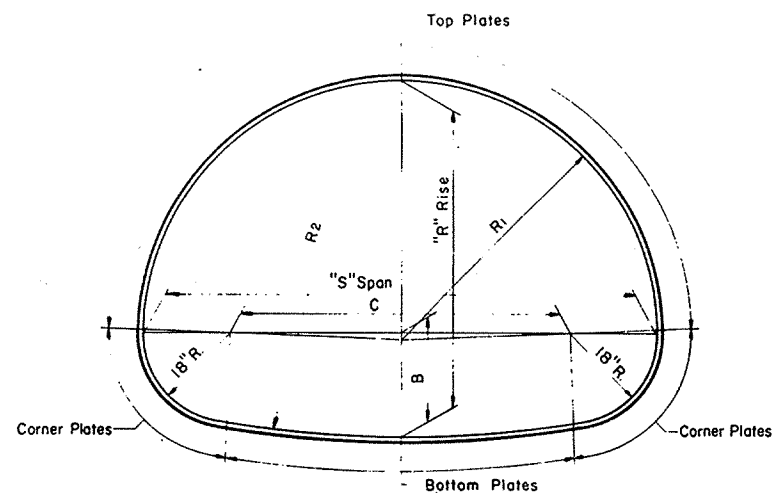

STRUCTURAL PLATE PIPE ARCH

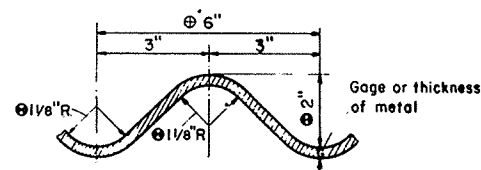

DETAIL OF METAL CORRUGATIONS
CORRUGATION DIMENSION TOLERANCES
 ⊕ Tol. 1/4"
 ⊕ Tol. ± 1/8"
 ⊕ Min. 1/16"

GENERAL NOTES

Details of construction not shown on this drawing shall conform to the pertinent requirements of the Standard Specifications, and the applicable Special Provisions.

TOLERANCES

Pipe Arch size dimensions are subject to manufacturing tolerances and the ratio of rise (R) to span (S) shall not exceed a tolerance of 5% plus or minus.

Metal corrugation dimension tolerances shall not exceed pertinent dimensions shown elsewhere on this drawing.

EMBANKMENT—Minimum for $\frac{1}{2}$ Culverts

For Flexible Type Pavement, the minimum depth of embankment or cover over top of Pipe Arch (finished construction) shall be "S/10 or 1'-0" minimum.

For Rigid Type Pavement, the minimum depth of embankment over top of Pipe Arch shall be "S/14 or a minimum of 6" cushion between pipe and pavement.

EMBANKMENT—Maximum for $\frac{1}{2}$ Culverts

The maximum depth of embankment shall be 15 feet (finished construction).

Adequate cover protection for Pipe Arches shall be provided at all times during construction operations to preclude any damage to structures.


Strutting of Pipe Arches will not be required during construction unless specifically called for on the plans or the applicable Special Provisions.

TABLE OF PROPERTIES
STRUCTURAL PLATE PIPE ARCH


SPAN Nominal Size	Dimensions taken from inside crests of corrugations							Table of Metal Gages — Minimum Acceptable														
	Fabricators Size Min. Acceptable "S" Span — "R" Rise	R/S Ratio	Area Sq.Ft.	B In.	C In.	R ₁ In.	R ₂ In.	H-20 LOADING														
								Depth of Embankment in Feet														
6 Feet	6'-1" x 4'-7"	.75	22	21.0	37.0	36.7	76.4	12	12	12	12	12	12	12	12	12	12	12	12	12	12	12
7 "	7'-0" x 5'-1"	.73	28	21.4	48.0	42.3	104.5	10	12	12	12	12	12	12	12	12	12	12	12	12	10	10
8 "	7'-11" x 5'-7"	.70	35	21.7	59.0	47.7	138.4	10	10	10	12	12	12	12	12	12	12	10	10	10	10	10
9 "	8'-10" x 6'-1"	.69	43	21.8	70.0	53.0	179.2	10	10	10	10	10	10	10	10	10	10	10	10	8	8	8
10 "	9'-9" x 6'-7"	.67	52	21.9	81.0	58.3	228.0	8	8	10	10	10	10	10	10	10	10	8	8	8	7	7
11 "	10'-11" x 7'-1"	.65	61	25.1	95.0	65.8	180.8	8	8	8	10	10	10	10	10	10	8	8	7	7	5	5
12 "	11'-10" x 7'-7"	.64	71	25.2	106.0	71.1	217.0	7	8	8	8	8	8	8	8	8	7	5	5	3	3	1
13 "	12'-10" x 8'-4"	.65	85	24.0	118.0	77.2	315.2	5	7	8	8	8	8	8	8	8	7	5	5	3	1	1
14 "	13'-11" x 8'-7"	.62	93	28.9	131.0	84.4	220.8	5	5	7	7	8	8	8	7	5	5	3	3	1	1	1
15 "	14'-10" x 9'-1"	.61	105	28.9	142.0	89.5	254.9	3	5	5	7	7	7	7	5	3	3	1	1	1	1	1
16 "	15'-10" x 9'-10"	.62	122	27.4	154.0	95.4	339.1	1	3	5	5	7	7	5	3	3	1	1	1	1	1	1
16.5 "	16'-7" x 10'-1"	.61	131	28.7	163.0	99.8	333.8	1	3	3	5	5	5	3	1	1	1	1	1	1	1	1

Note: For sizes of Structural Plate Pipe Arch between those shown in the table, the gage shall be interpolated (based on table data) where possible; otherwise the gage of the next larger size shown in the table shall be used.

STRUCTURAL PLATE PIPE ARCH

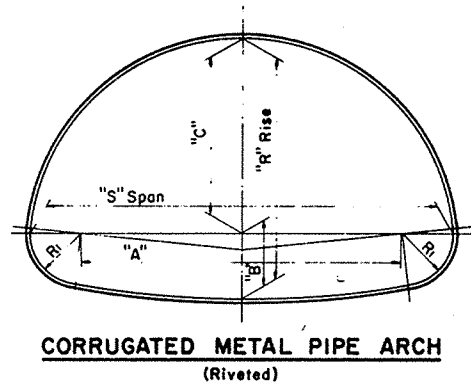

CORRUGATED METAL PIPE ARCH

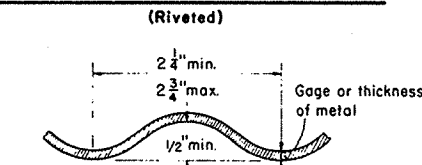

DETAIL OF METAL CORRUGATIONS

GENERAL NOTES

Details of construction not shown on this drawing shall conform to the pertinent requirements of the Standard Specifications, and the applicable Special Provisions.

TOLERANCES

Tolerance from the dimensions detailing size and shape will be permissible providing equivalent capacity and strength are attained.

EMBANKMENT—Minimum for $\frac{1}{2}$ Culverts

For Flexible Type Pavement, the minimum depth of embankment or cover over top of Pipe Arch (finished construction) shall be "S/10 or 9" minimum.

For Rigid Type Pavement, the minimum depth of embankment over top of Pipe Arch shall be "S/14 or a minimum of 3" cushion between pipe and pavement.

EMBANKMENT—Maximum for $\frac{1}{2}$ Culverts

The maximum depth of embankment shall be 10 feet (finished construction).

Adequate cover protection for Pipe Arches shall be provided at all times during construction operations to preclude any damage to structures.

TABLE OF DIMENSIONS
CORRUGATED METAL PIPE ARCH

CORRUGATED METAL PIPE ARCH									Round Pipe of Approx. Equal Periphery	
Gage (Min. Acceptable)	"S" Span Inches	"R" Rise Inches	"A" Inches	"B" Inches	"C" Inches	R ₁ Inches	R/S Ratio	Area Sq.Ft.	Area Sq.Ft.	Diag. Inches
16	18	11	10	4 1/2	6 1/2	3 1/2	.61	1.1	1.23	15
16	22	13	14	4 3/4	8 1/4	4	.59	1.6	1.77	18
16	25	16	17	5 1/4	10 3/4	4	.64	2.2	2.41	21
14	29	18	20	5 1/2	12 1/2	4 1/2	.62	2.8	3.14	24
14	36	22	26	6 1/4	15 3/4	5	.61	4.4	4.91	30
12	43	27	32	7	20	5 1/2	.63	6.4	7.07	36
12	50	31	38	8	23	6	.62	8.7	9.62	42
12	58	36	44	9 1/4	26 3/4	7	.62	11.4	12.57	48
12	65	40	49	10 1/2	29 1/2	8	.62	14.3	15.90	54
10	72	44	54	11 3/4	32 1/4	9	.61	17.6	19.64	60

NOTE: All Dimensions measured from inside crest of corrugations.

CORRUGATED METAL PIPE ARCH

STRUCTURAL PLATE PIPE ARCH
CORRUGATED METAL PIPE ARCH

STATE HIGHWAY COMMISSION OF WISCONSIN


RECOMMENDED FOR APPROVAL:


DATE 2-5-63


APPROVED:


DATE 2/6/63

J. L. Pitt
ENGINEER OF DESIGNE. L. Ruetz
STATE HIGHWAY ENGINEER

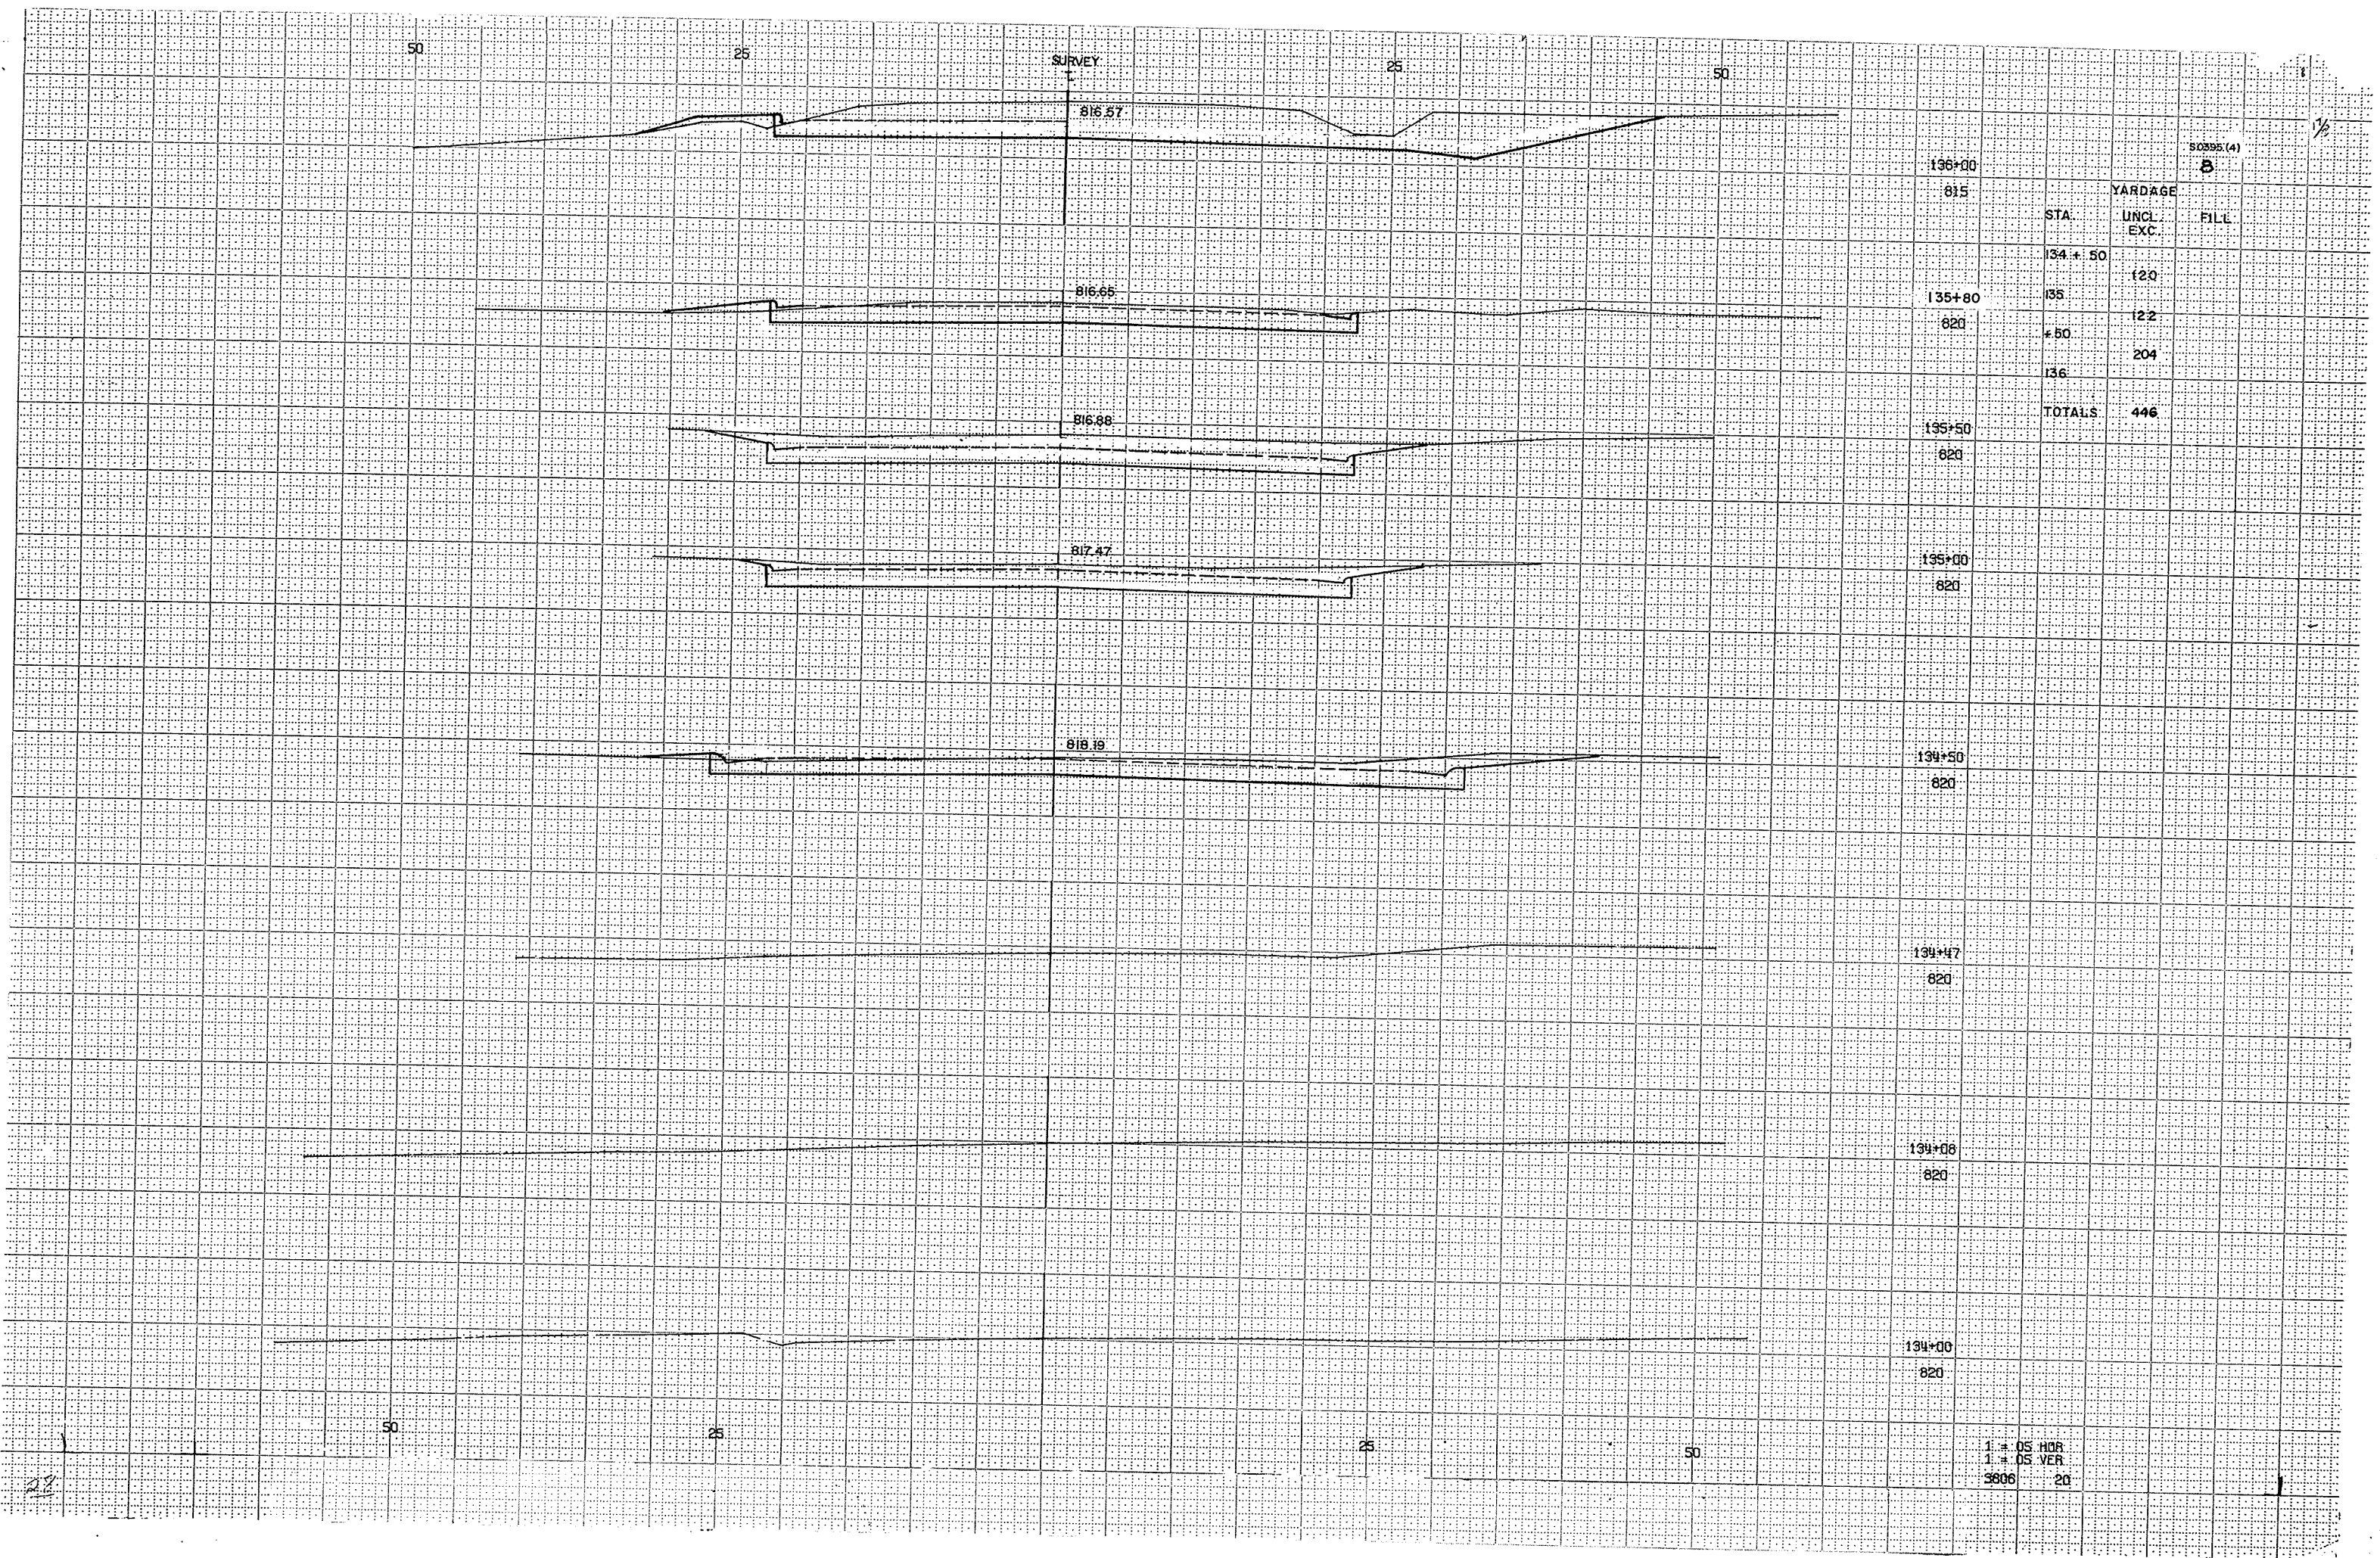

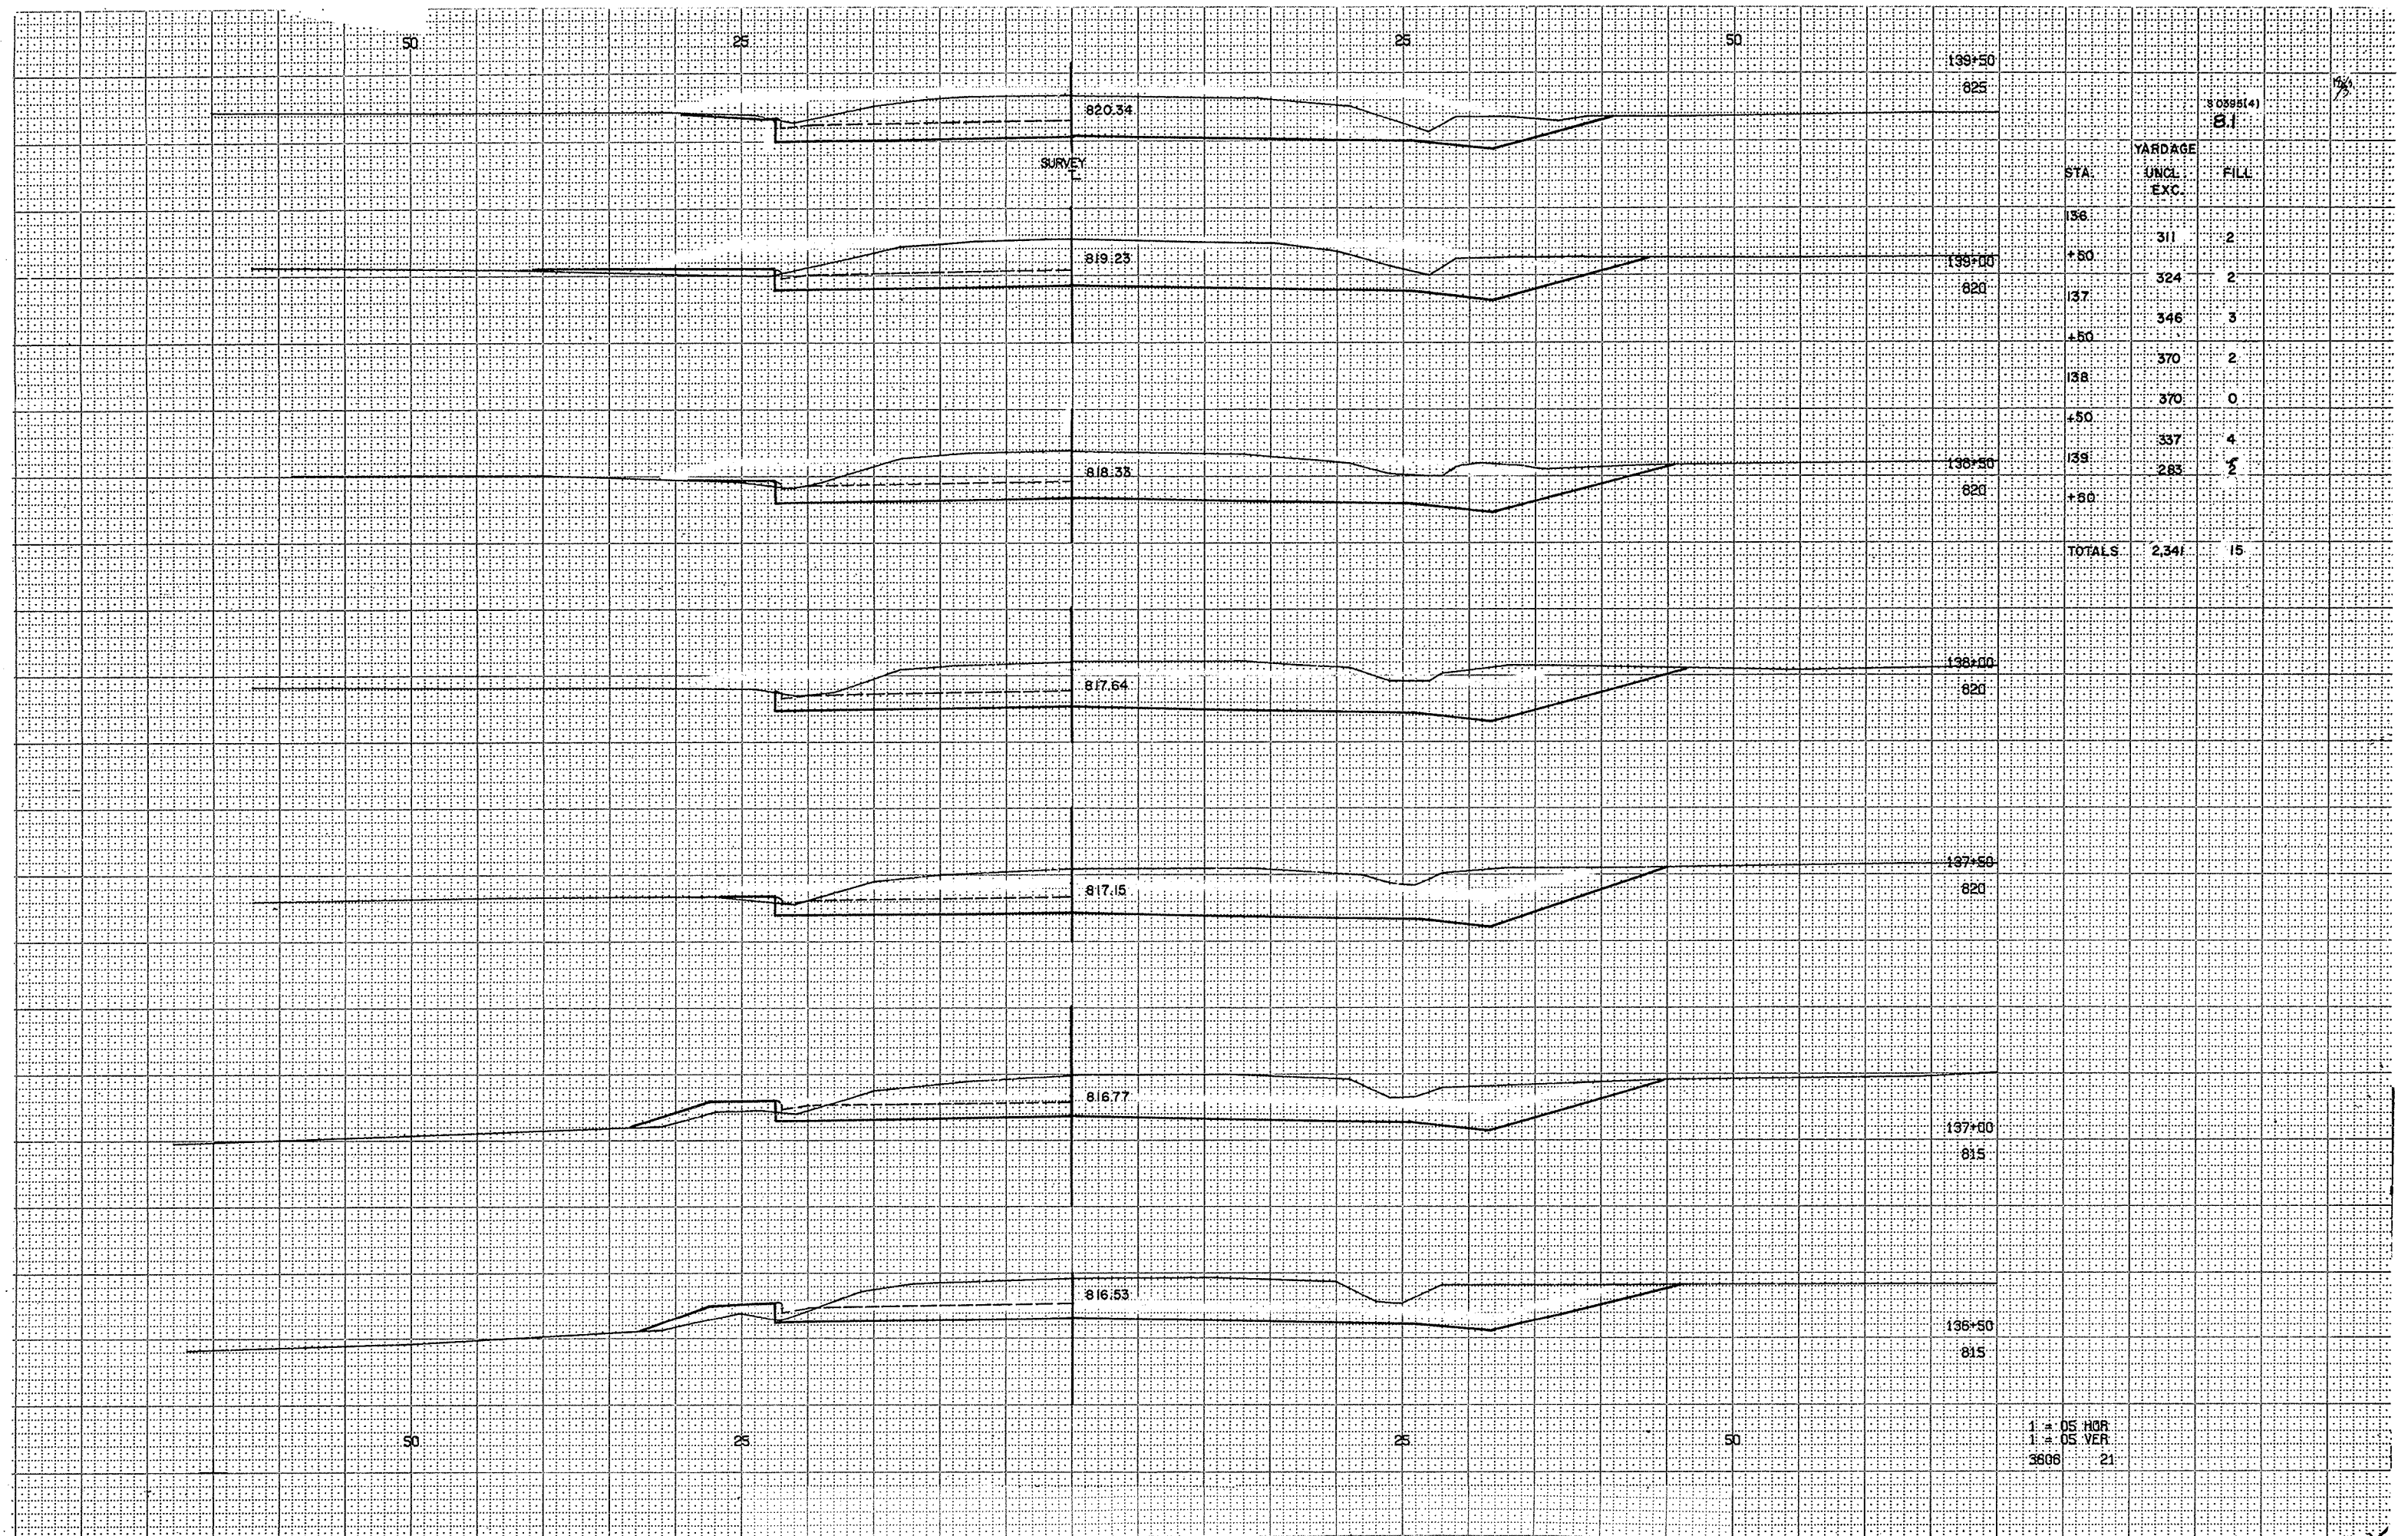

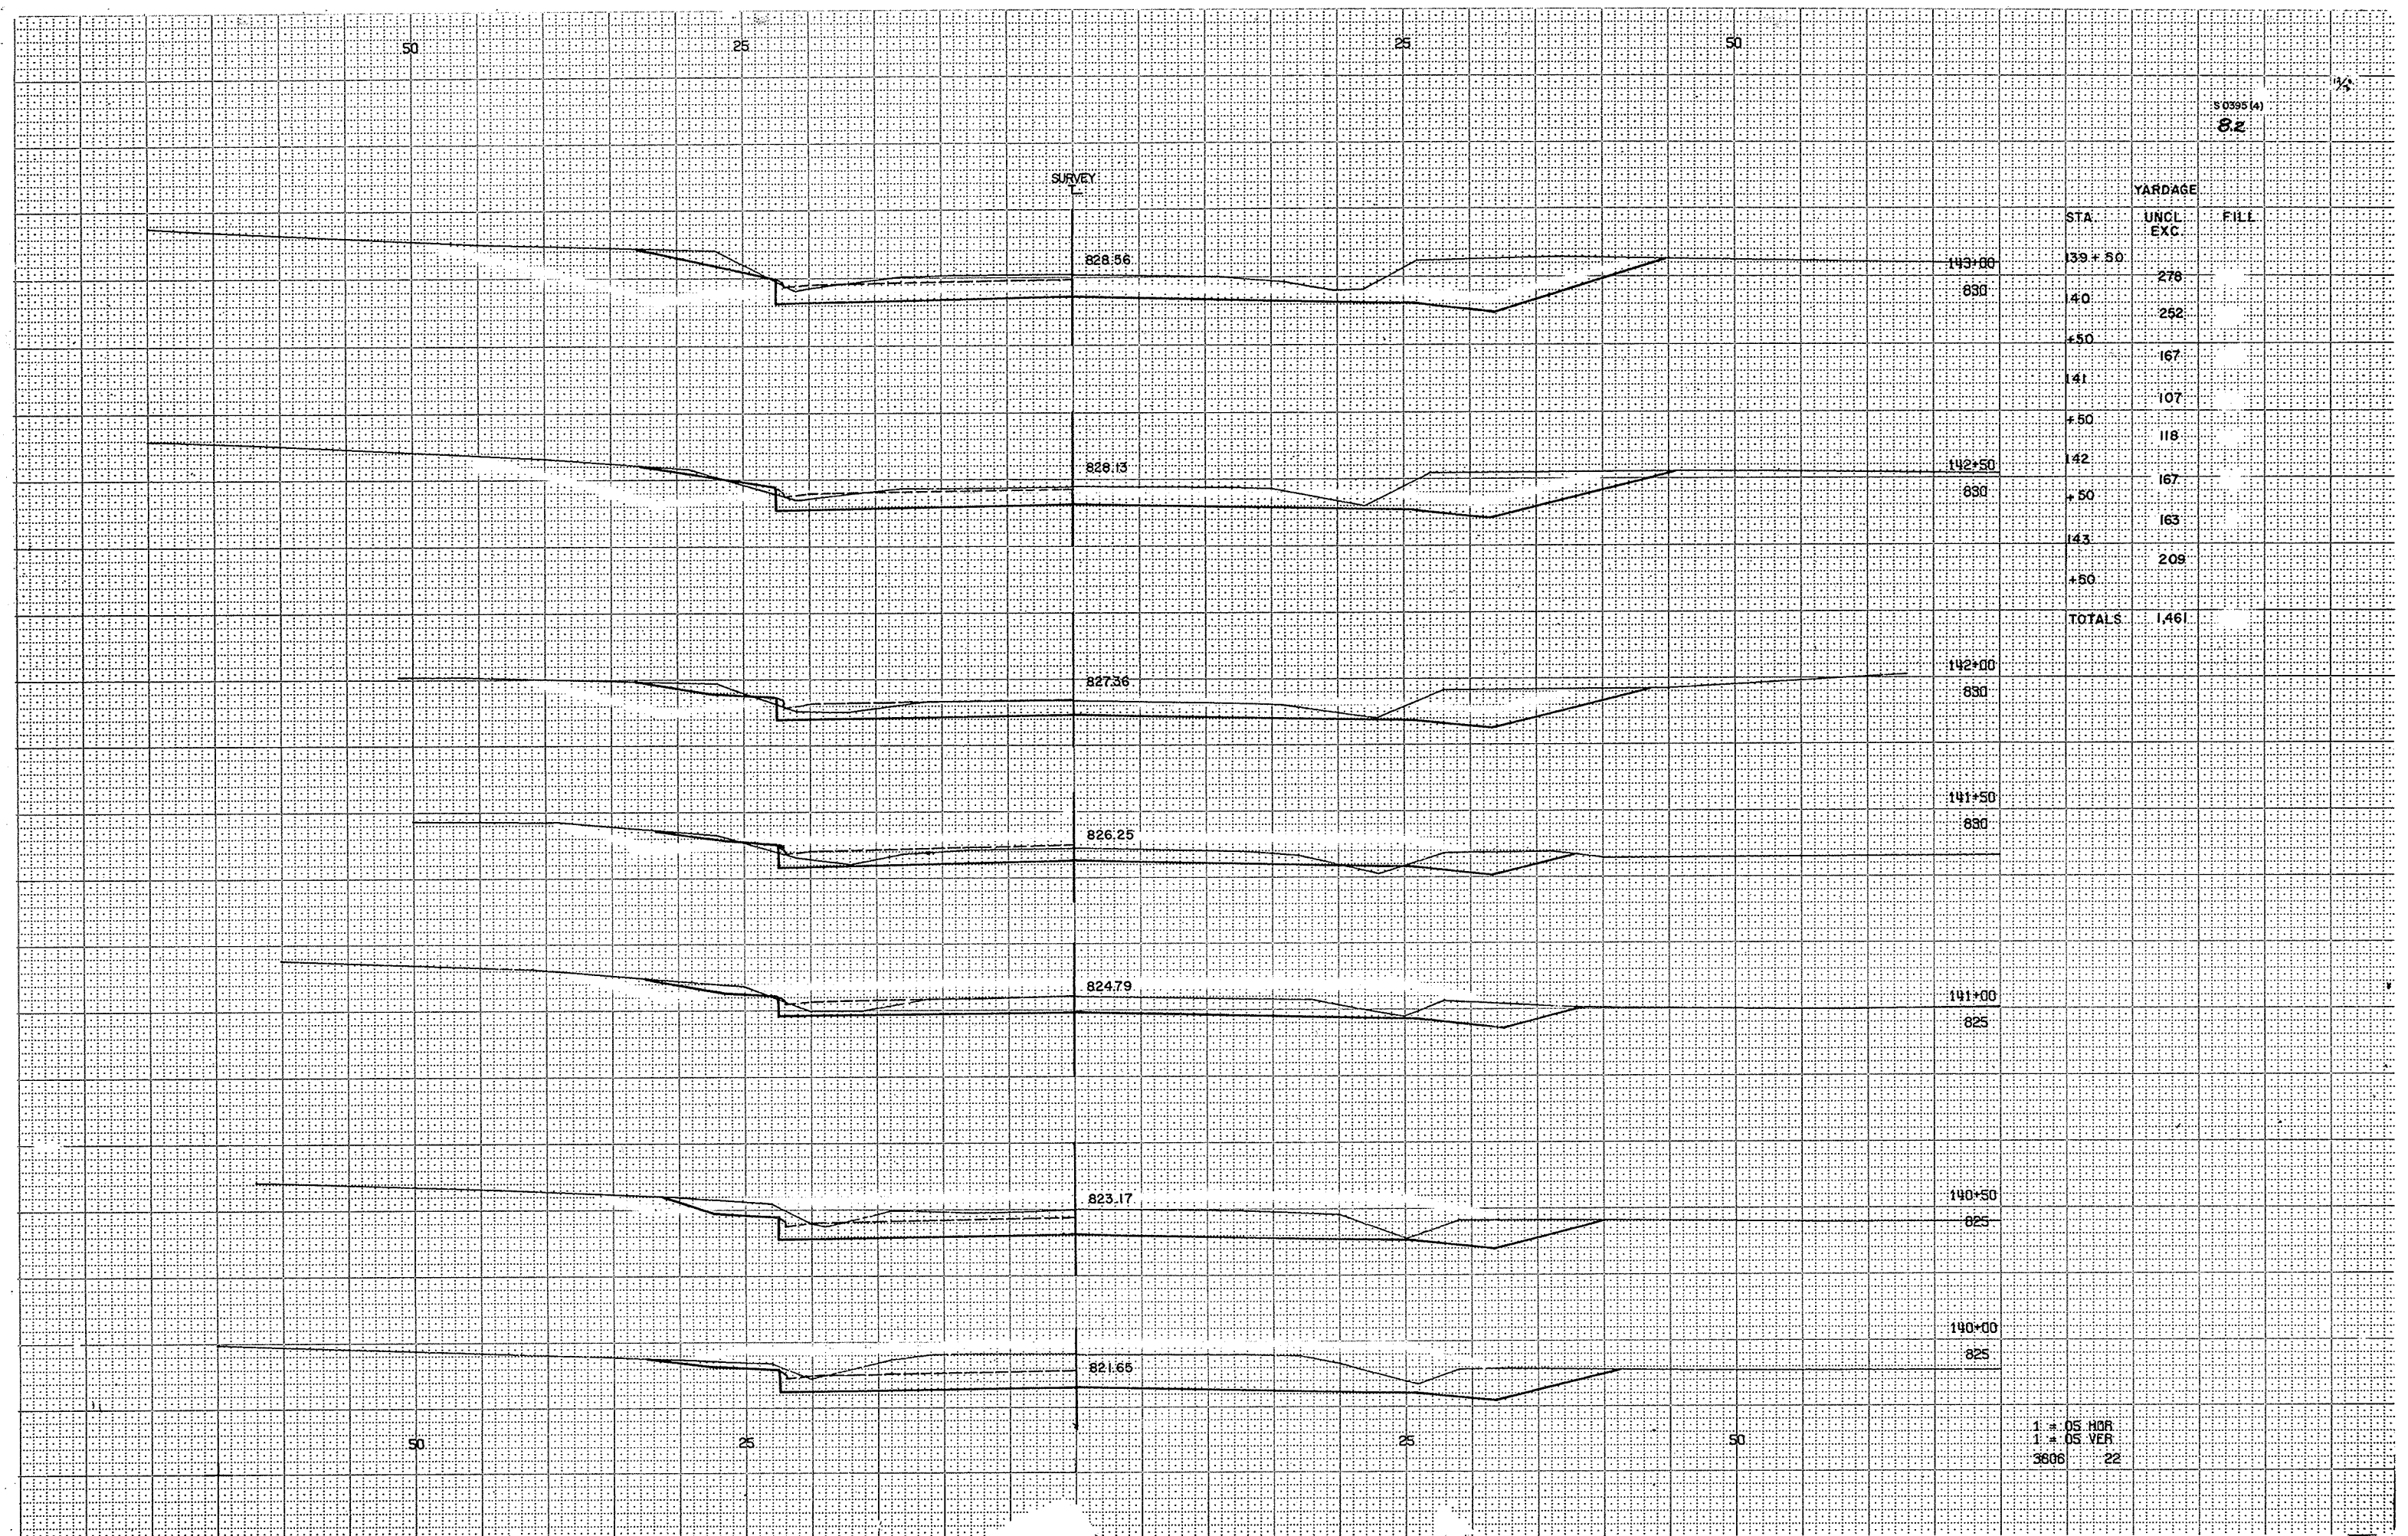

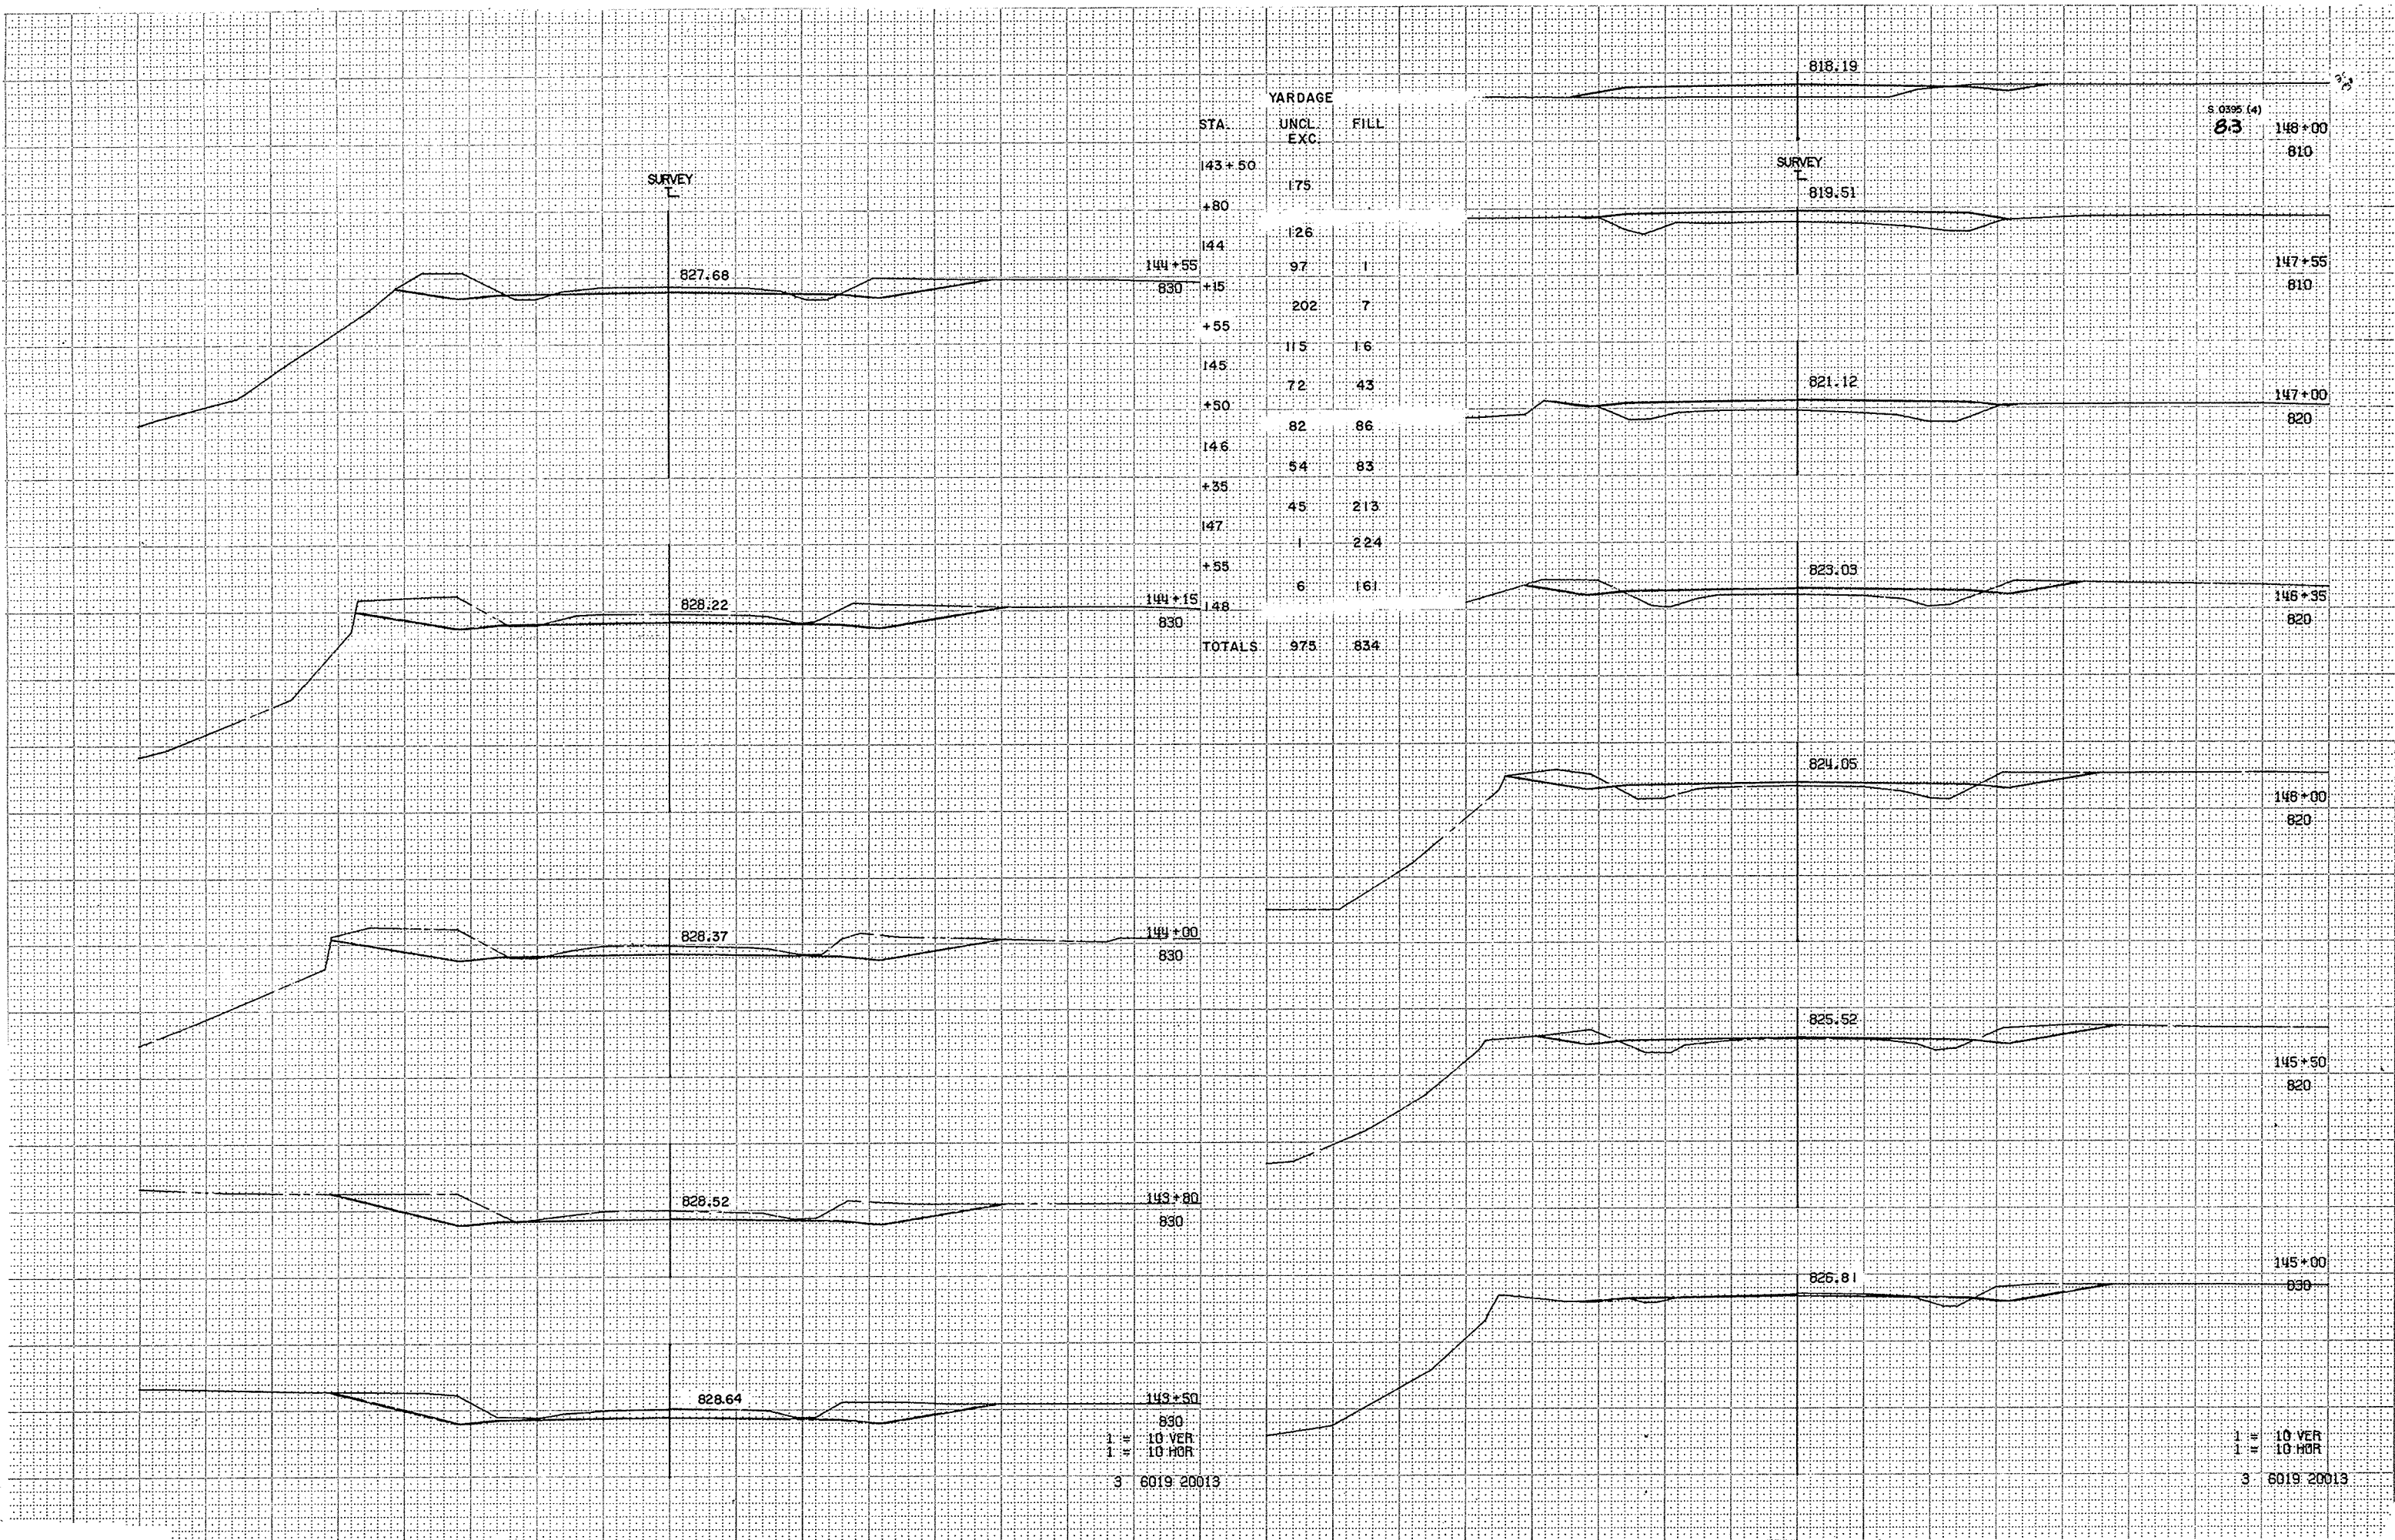

SURVEY

154+00
820

810.52

809.88

810.03

810.98

812.72

814.02

815.25

153+00
810

152+00
820

151+00
820

150+00
820

149+45
810

149+00
810

1 = 10 VERT
1 = 10 HOR

3 6019 20013

STA.	YARDAGE			MARSH
	UNCL.	FILL		
EXC.				
148				
149	13	287		
+45		121		
150	12	124		
151	22	131	469	
152		44	1,198	
153		24	1,454	
154		28	1,294	
155	56	44	570	
+40	47	24		
156	38	102	480	
157		507	2,028	
158		1,011	1,228	
159		1,261		
160		920		
TOTALS	188	4,628	8,721	

SURVEY

S 0395 (4)
8.4

830.60

825.60

821.00

817.19

814.17

812.75

811.95

160+00
830

159+00
820

158+00
820

157+00
810

156+00
810

155+40
820

155+00
820

1 = 10 VERT
1 = 10 HOR

3 6019 20013

MARSH DISPOSAL

MARSH

MARSH

MARSH

MARSH

SURVEY
T

859.50

167+00

860

857.49

166+00

860

854.49

165+00

860

850.48

164+00

860

845.61

163+00

850

840.61

162+00

850

835.60

161+00

830

833.11

160+50

830

1" = 10' VER
1" = 10' HOR

3 6019 20013

STA	YARDAGE	
	UNCL EXC	FILL
160	18	232
+50	38	127
161	126	143
162	224	78
163	243	54
164	193	35
165	259	13
166	657	4
167	1,498	
168	2,463	
169	2,863	
170	2,430	
171	1,550	
172	715	11
173	208	61
174	24	285
175		
TOTALS	13,509	1,043

SURVEY
T

846.19

S. 0395(4)
85

175+00

840

848.75

174+00

840

851.69

173+00

850

854.68

172+00

850

857.54

171+00

860

859.53

170+00

860

860.51

169+00

870


860.50

168+00

870


1" = 10' VER
1" = 10' HOR

3 6019 20013

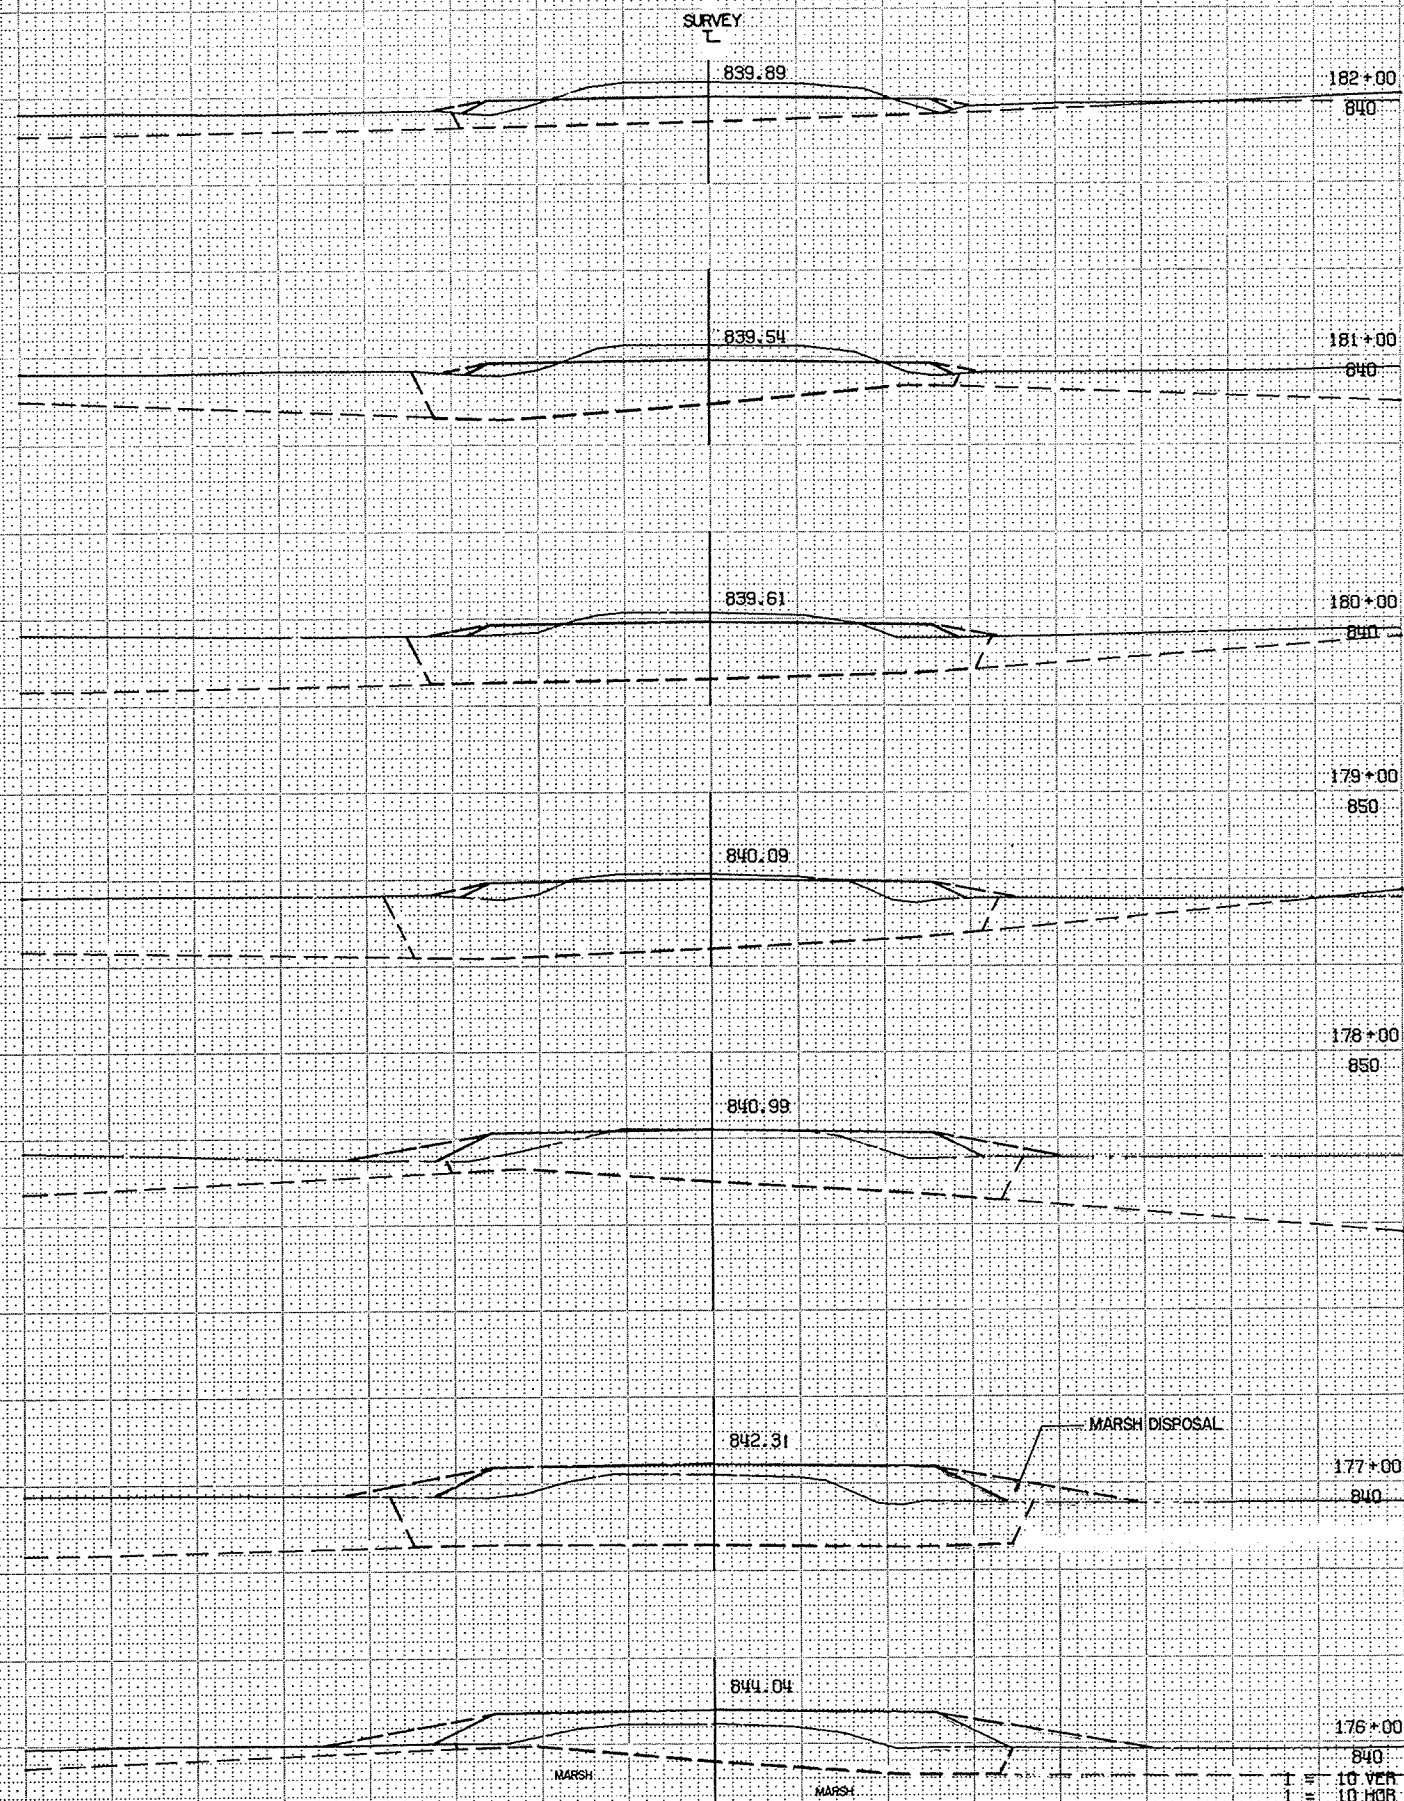

1" = 10' VERT
1" = 10' HOR
3 6019 20013


YARDAGE			
STA.	UNCL. EXC.	FILL	MARSH EXC.
175		517	370
176		531	1,244
177		367	1,433
178		183	1,472
179		106	1,663
180		70	1,357
181		59	954
182		76	615
183		185	617
184		506	361
185		713	13
186		601	
187	4	372	
188	391	92	
189			
TOTALS	395	4,378	10,099

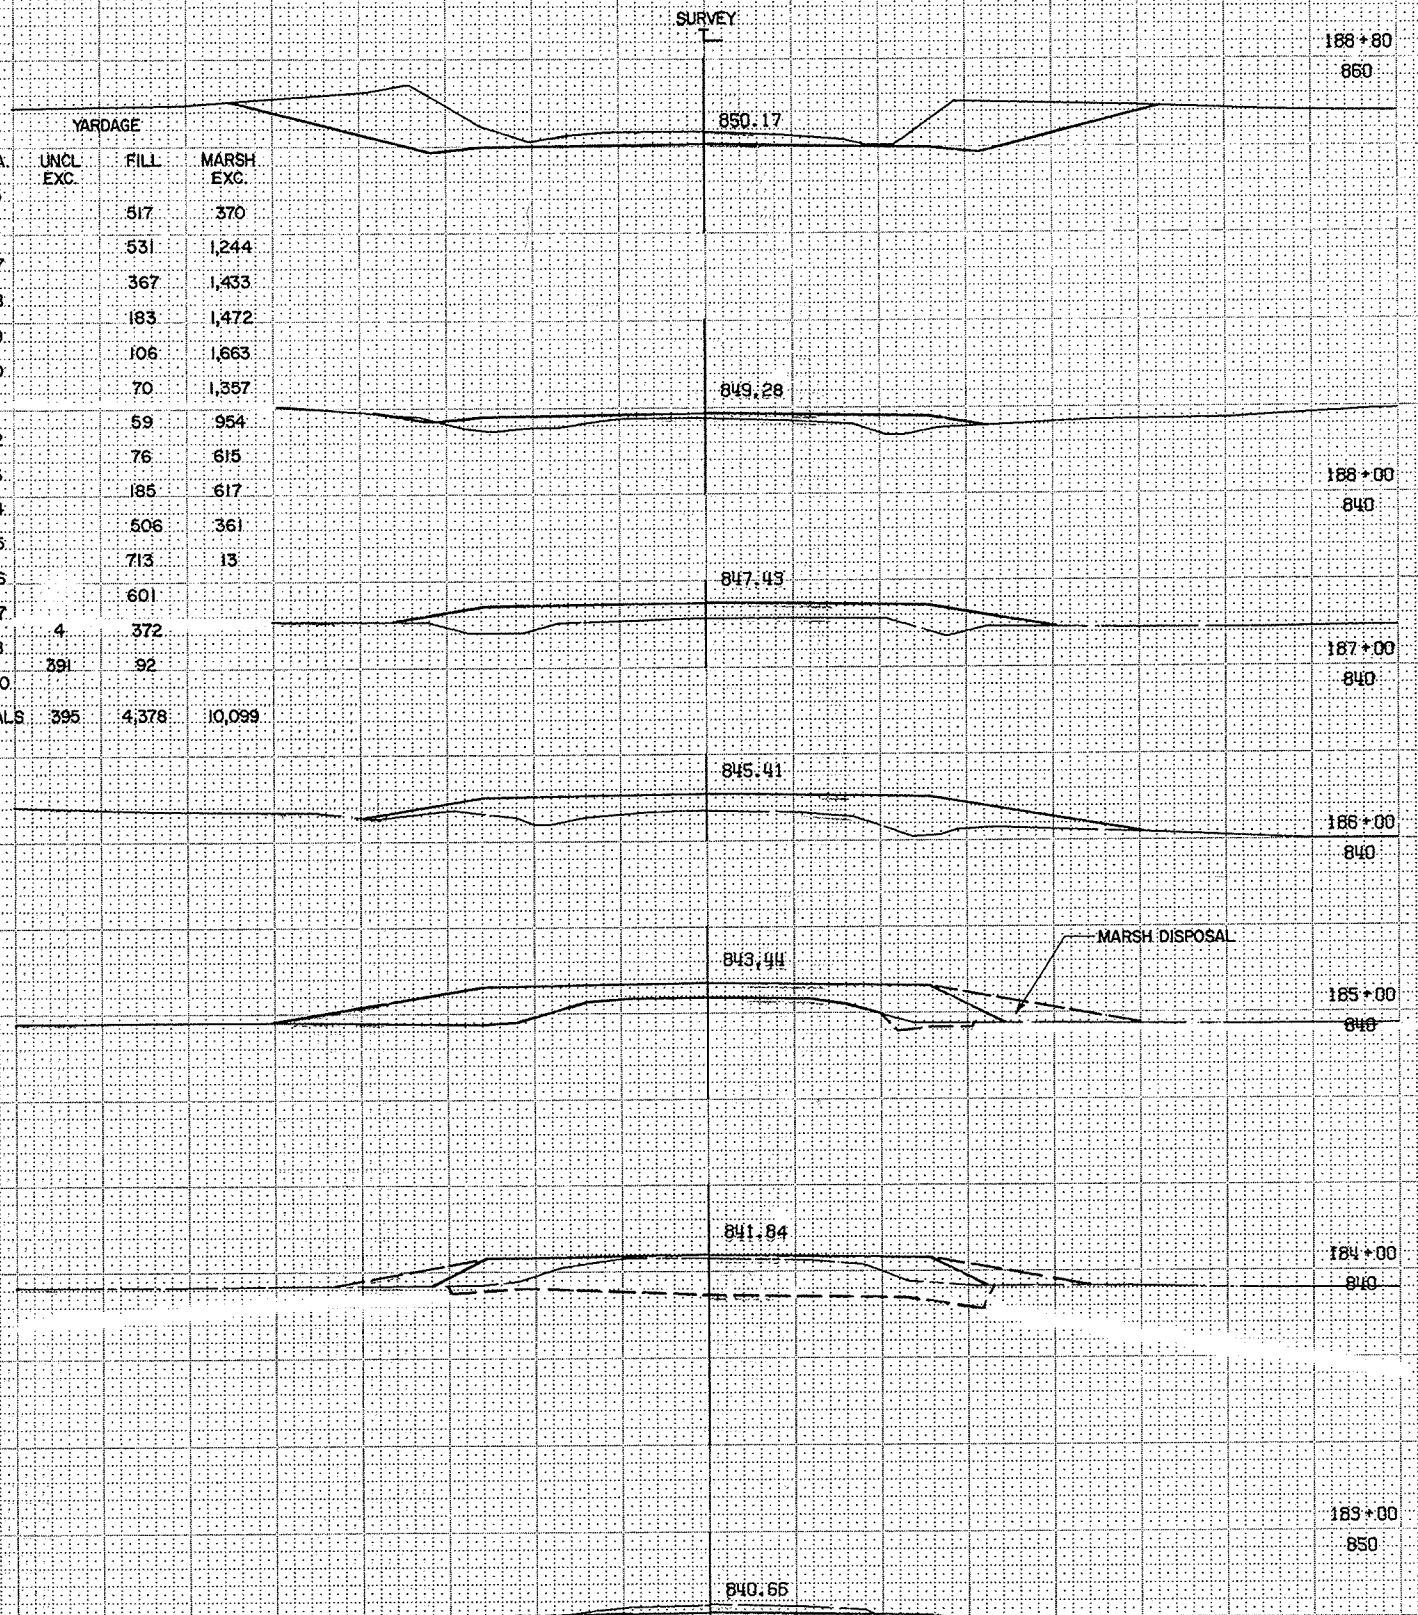

1" = 10' VERT
1" = 10' HOR
3 6019 20013


SURVEY
L

S 0395(4)
8.7

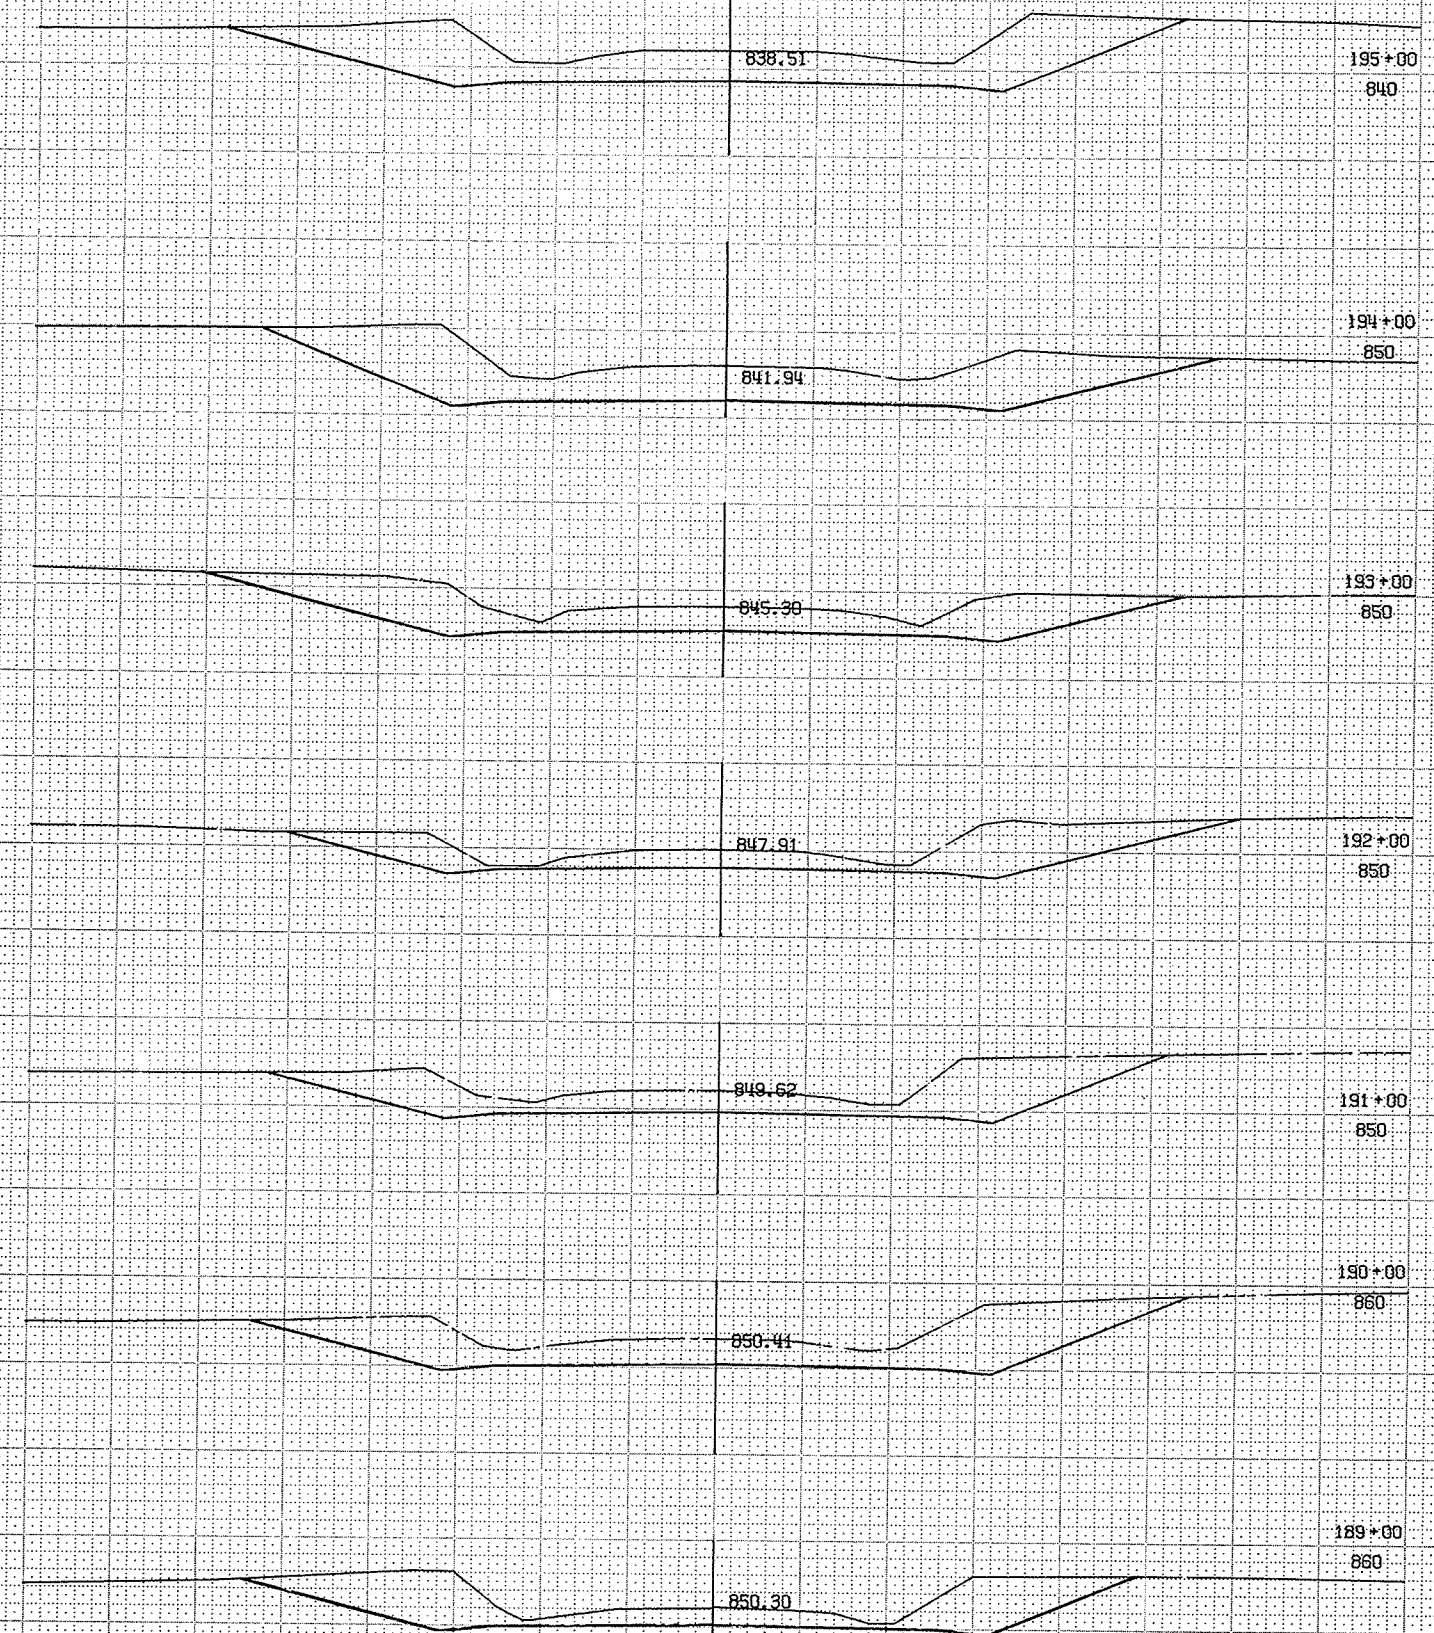

YARDAGE			
STA.	UNCL. EXC.	FILL	MARSH EXC.
189	203		
190	1,191		
191	1,224		
192	1,026		
193	1,072		
194	1,426		
195	1,583		
196	1,193		
197	554	11	
198	170	81	
199	87	185	
200	44	194	330
201		148	1,078
202		137	1,976
TOTALS	9,773	756	3,384

SURVEY
L

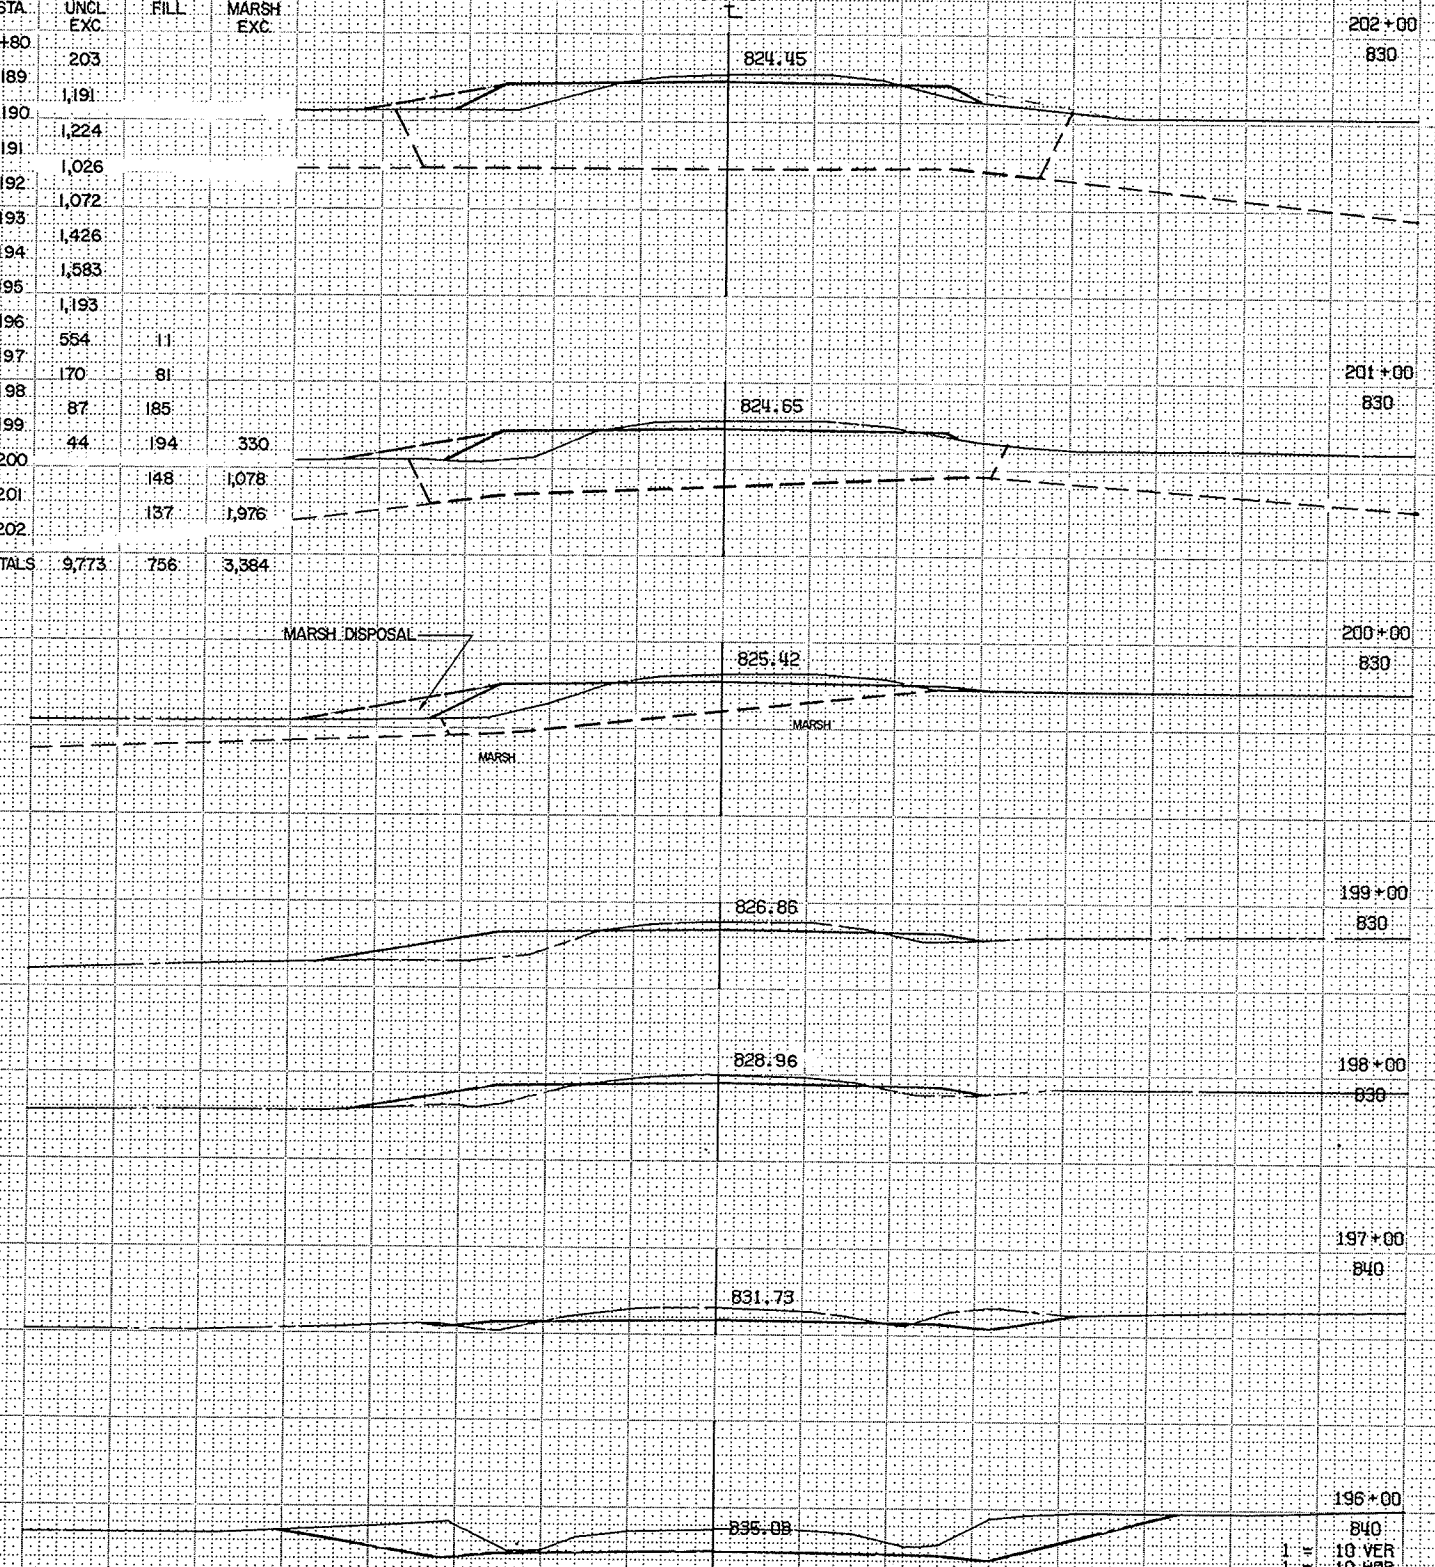


MARSH DISPOSAL

MARSH

MARSH

1" = 10' VER
1" = 10' HOR
3 6019 20013

1" = 10' VER
1" = 10' HOR
3 6019 20013

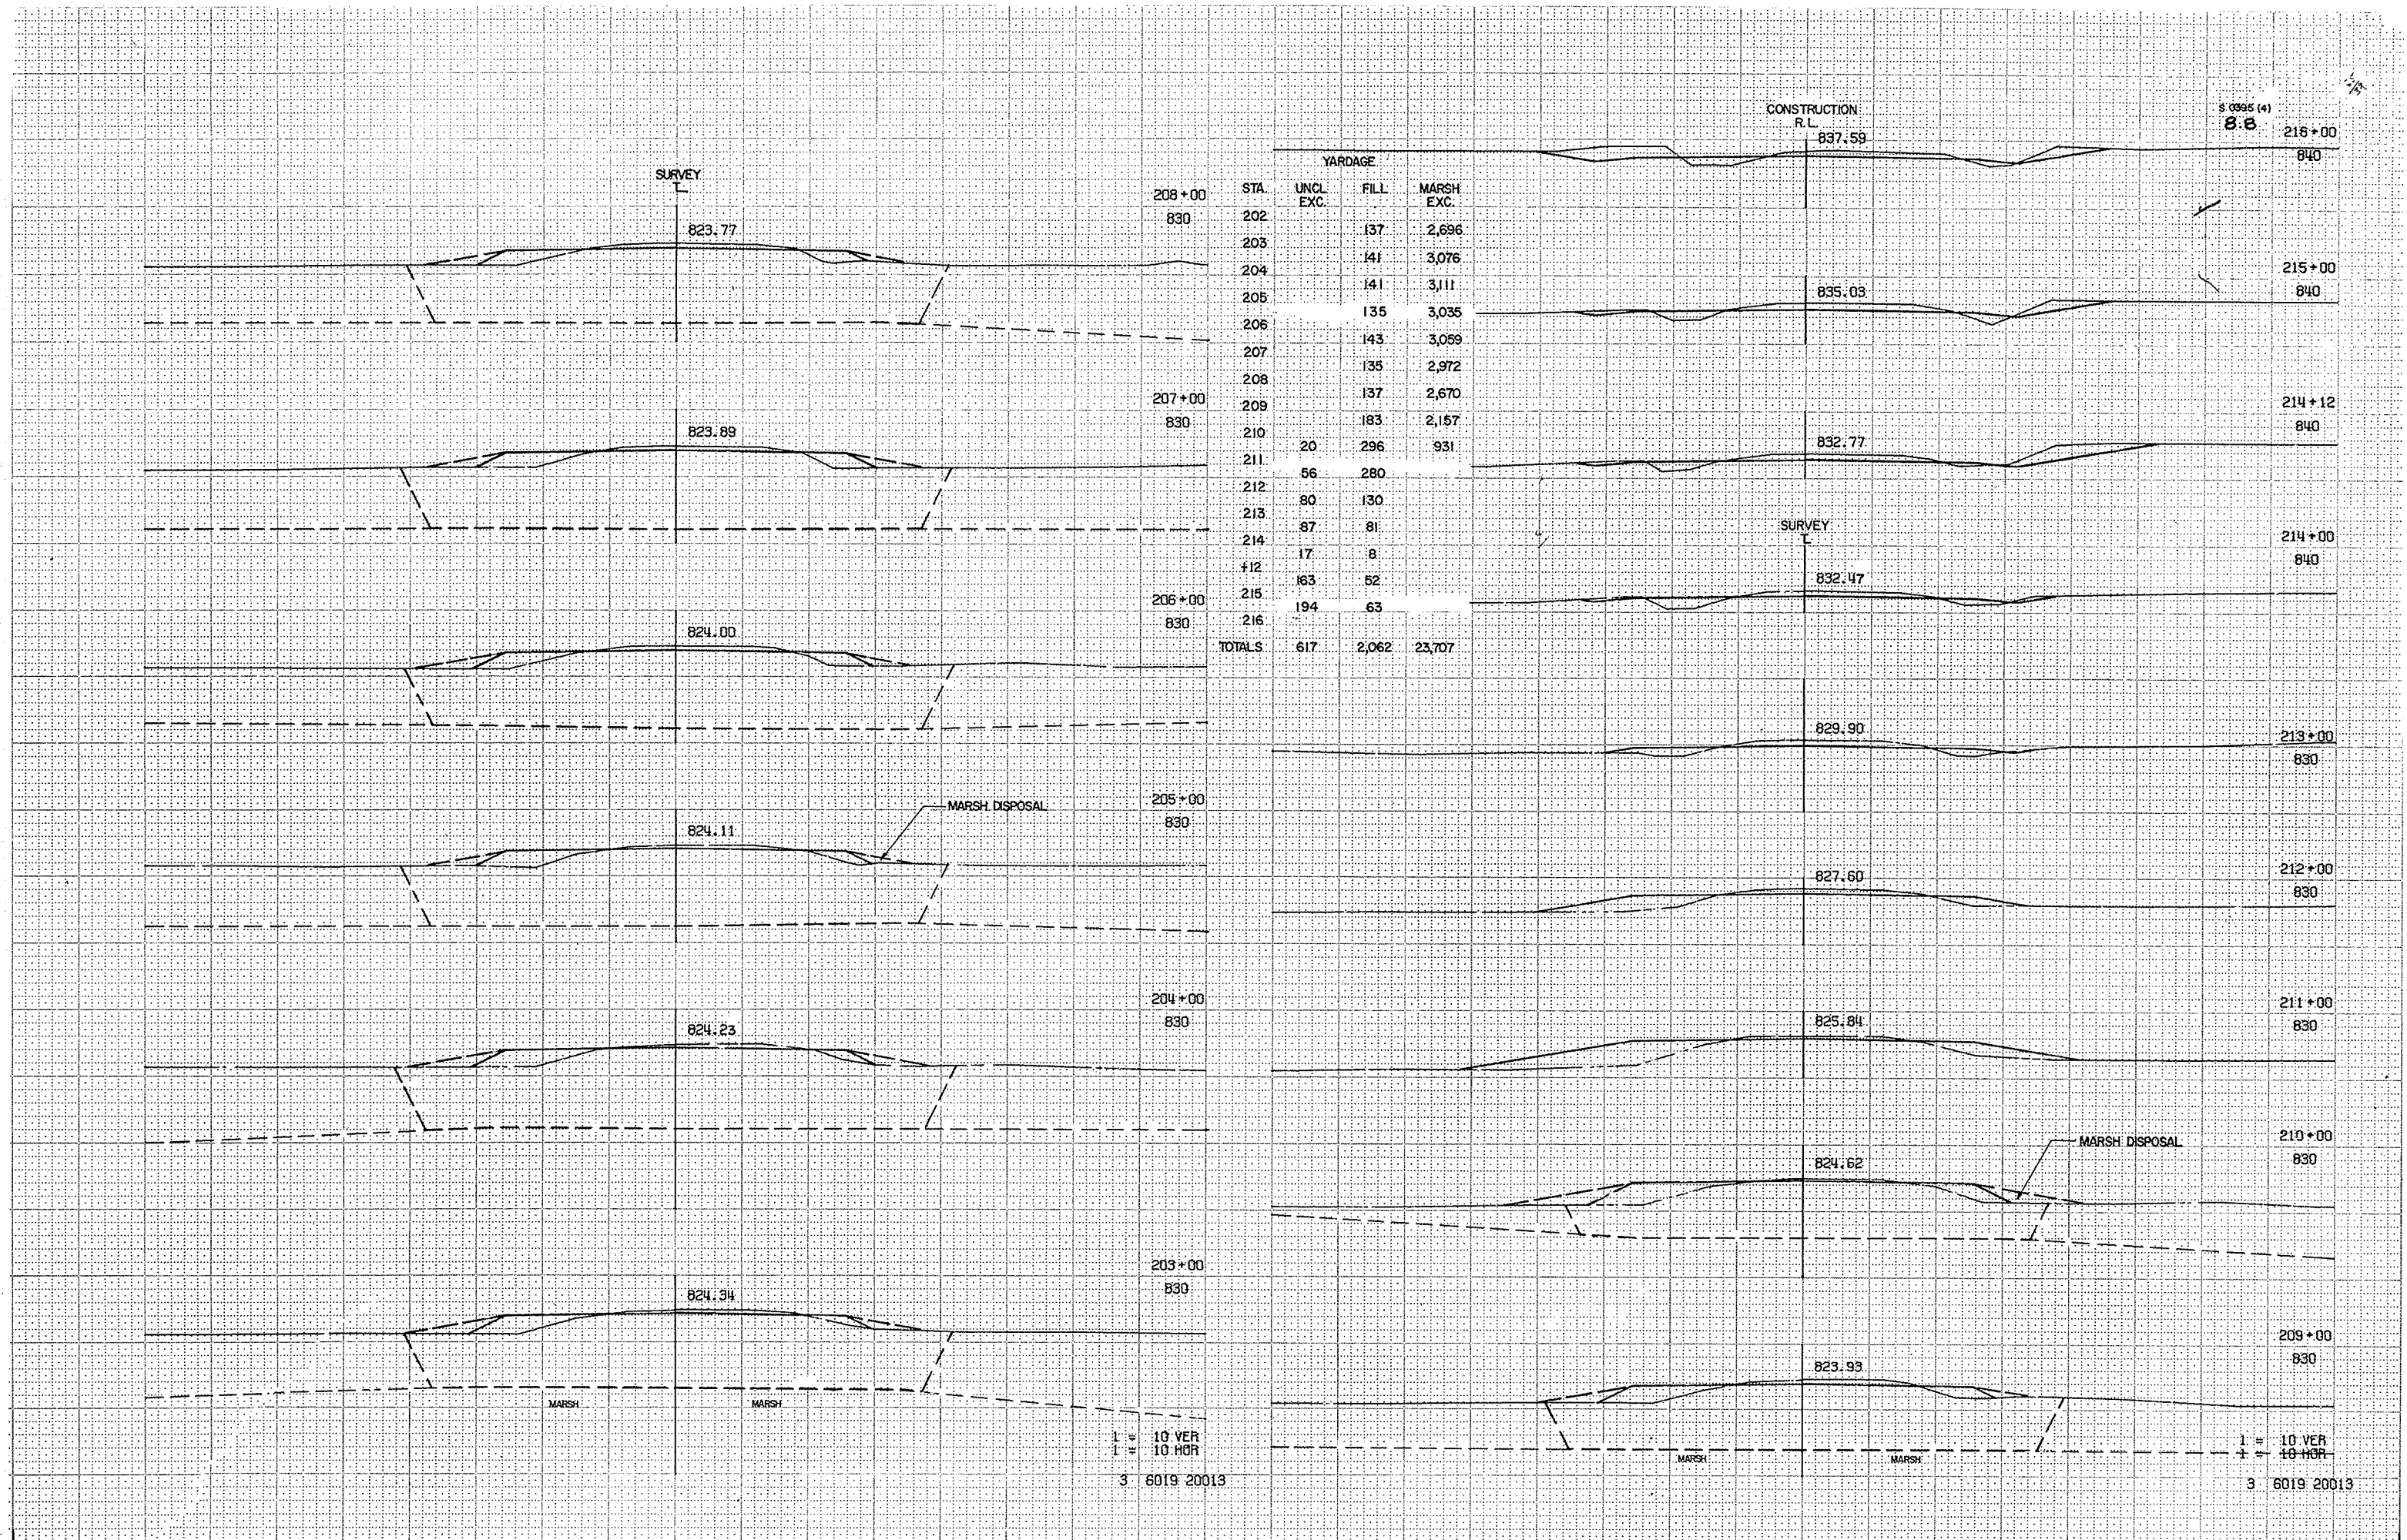

CONSTRUCTION
R.L.

835.81

839.28

841.65

842.48

842.92

843.09

842.17

840.16

1" = 10' VER
1" = 10' HOR

3 6019 20013

STA.	YARDAGE		
	UNCL EXC.	FILL	MARSH EXC.
216	213	48	
217	254	22	
218	559	4	
219	976		
220	408		
221	227	11	
222	74	356	
223		1,150	
224		2,139	
225		2,108	746
226		1,328	1,641
227		976	1,815
228		895	1,987
229		1,102	2,315
230		1,646	1,826
TOTALS	2,711	11,785	10,330

CONSTRUCTION
R.L.

829.35

S. 0336 (4)
8.9

230+00

820

828.76

229+00

820

825.35

228+00

820

825.17

227+00

820

826.18

226+00

820

828.39

225+00

820


831.79


224+00

830


1" = 10' VER
1" = 10' HOR

3 6019 20013

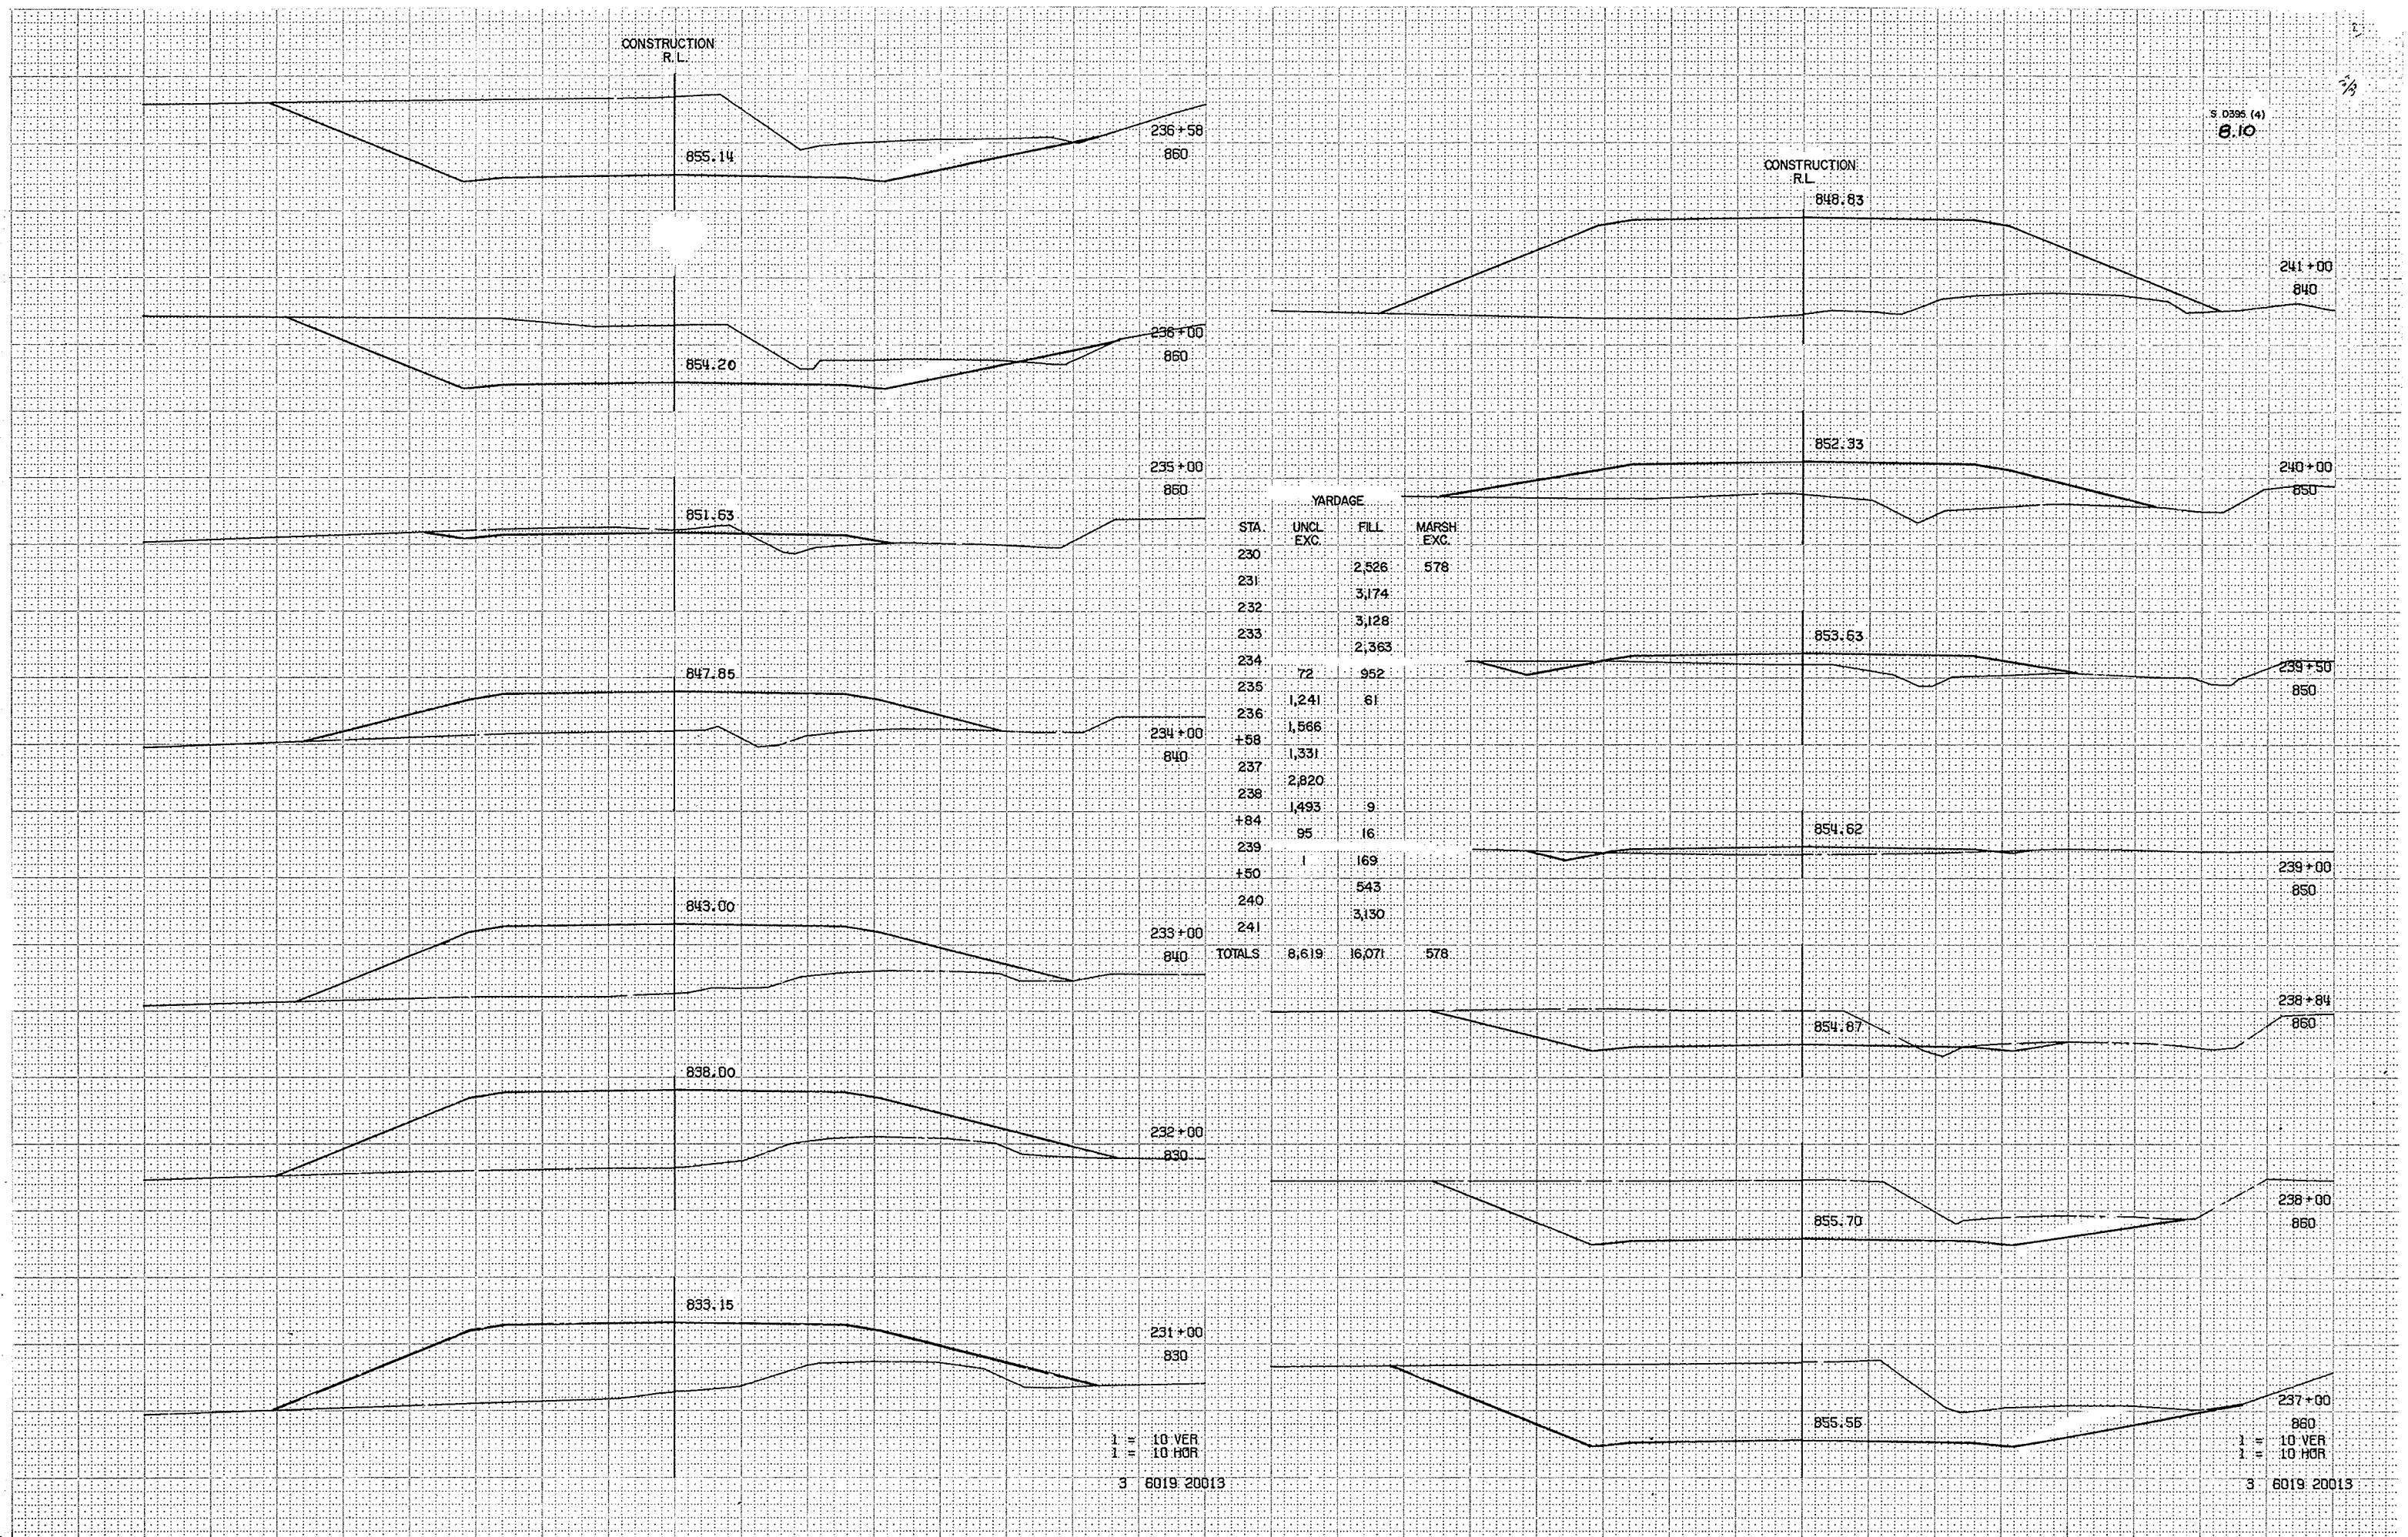

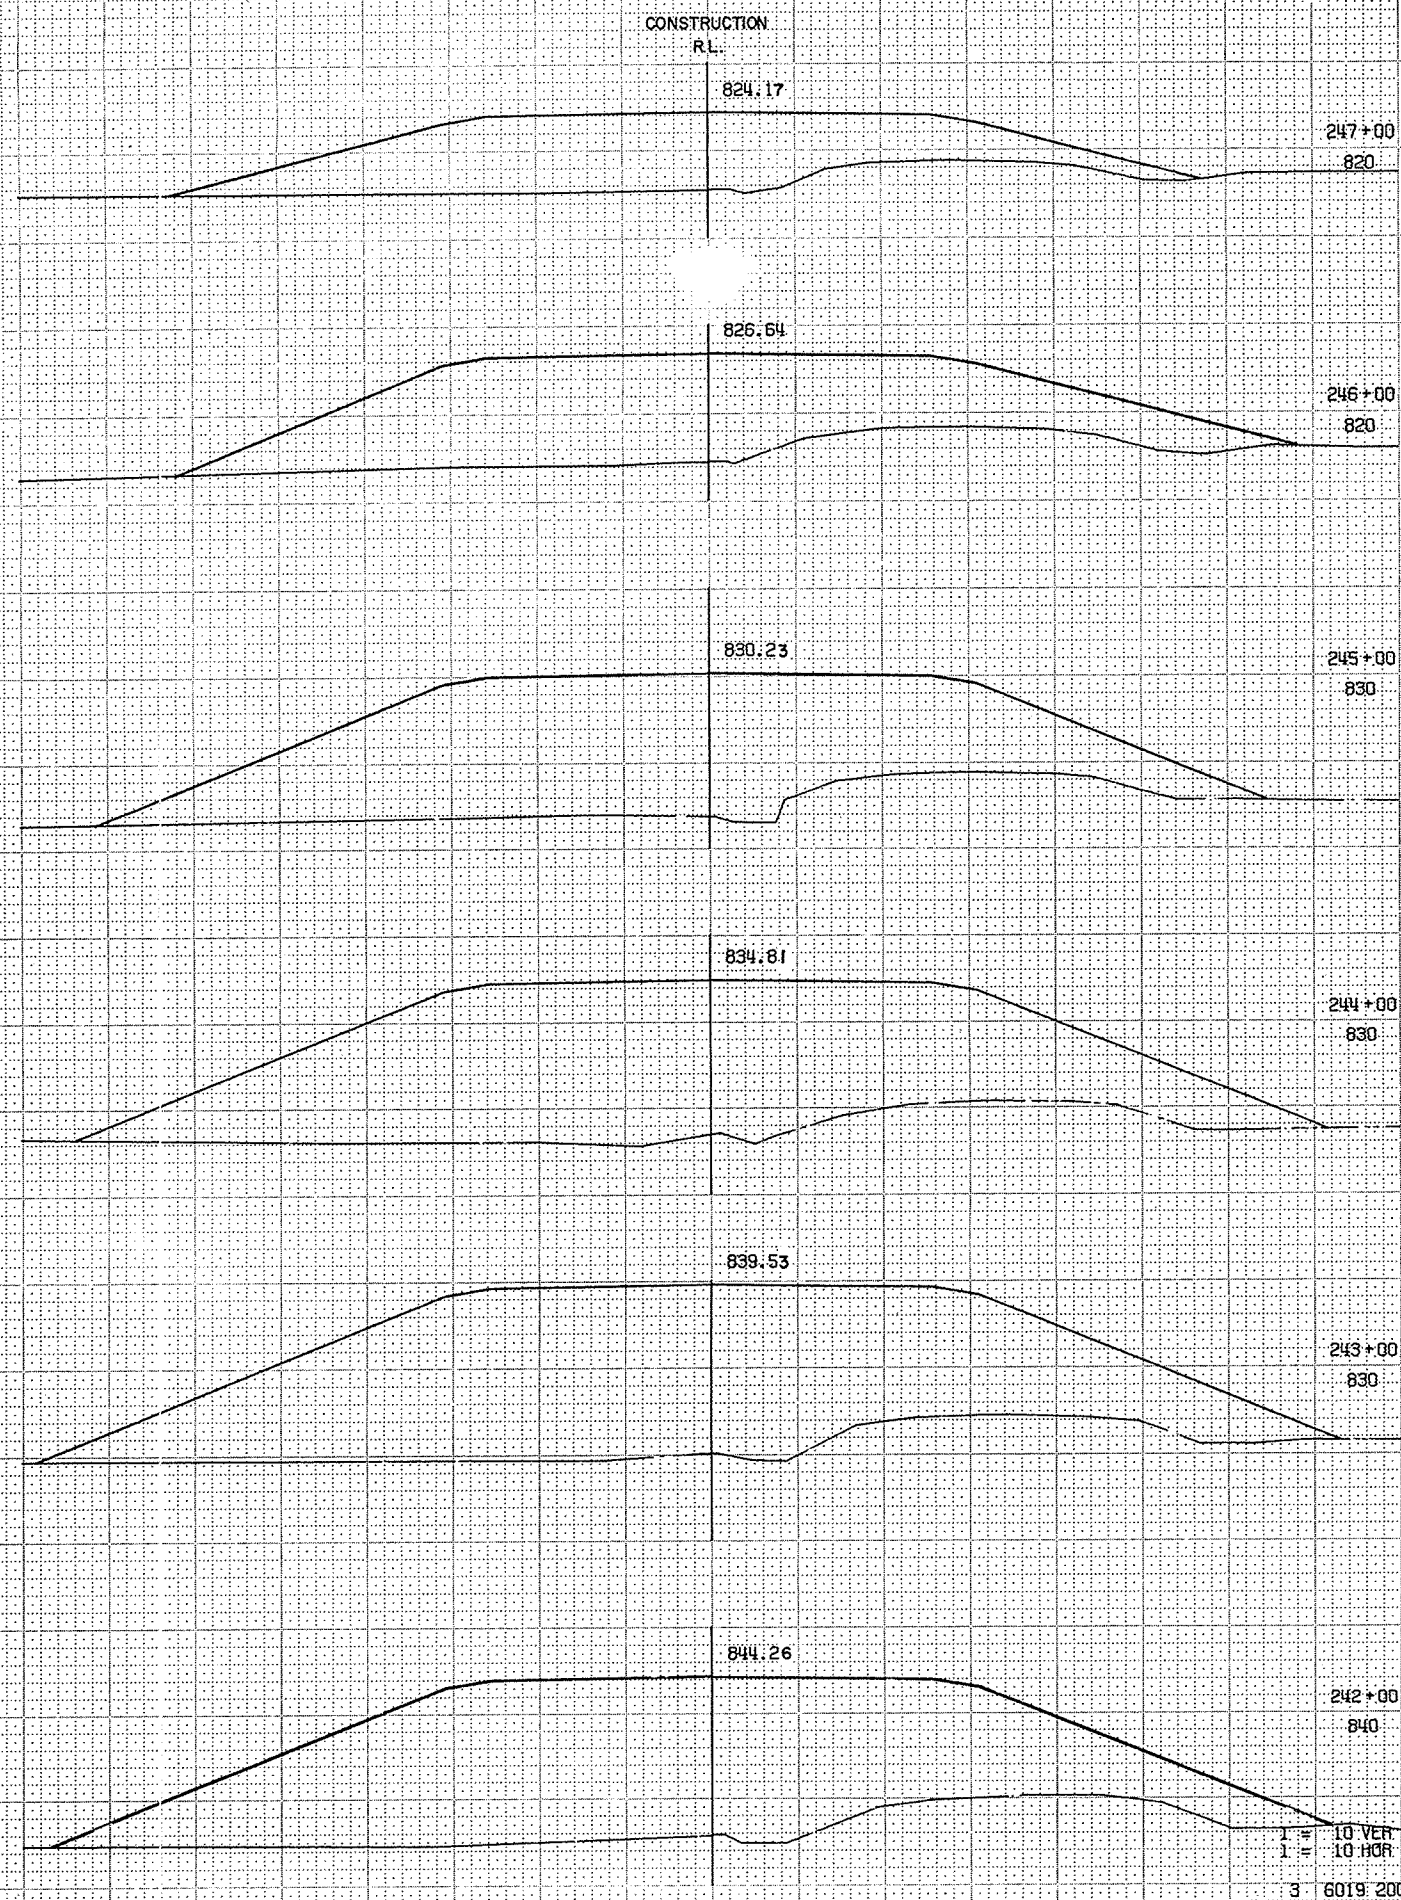

YARDAGE		
STA.	UNCL. EXC.	FILL
241		5,567
242		6,803
243		6,690
244		5,767
245		4,458
246		3,089
247		1,845
248		780
249	57	187
250	161	43
251	126	161
252	22	320
253		335
254		563
255		
TOTALS	366	36,608

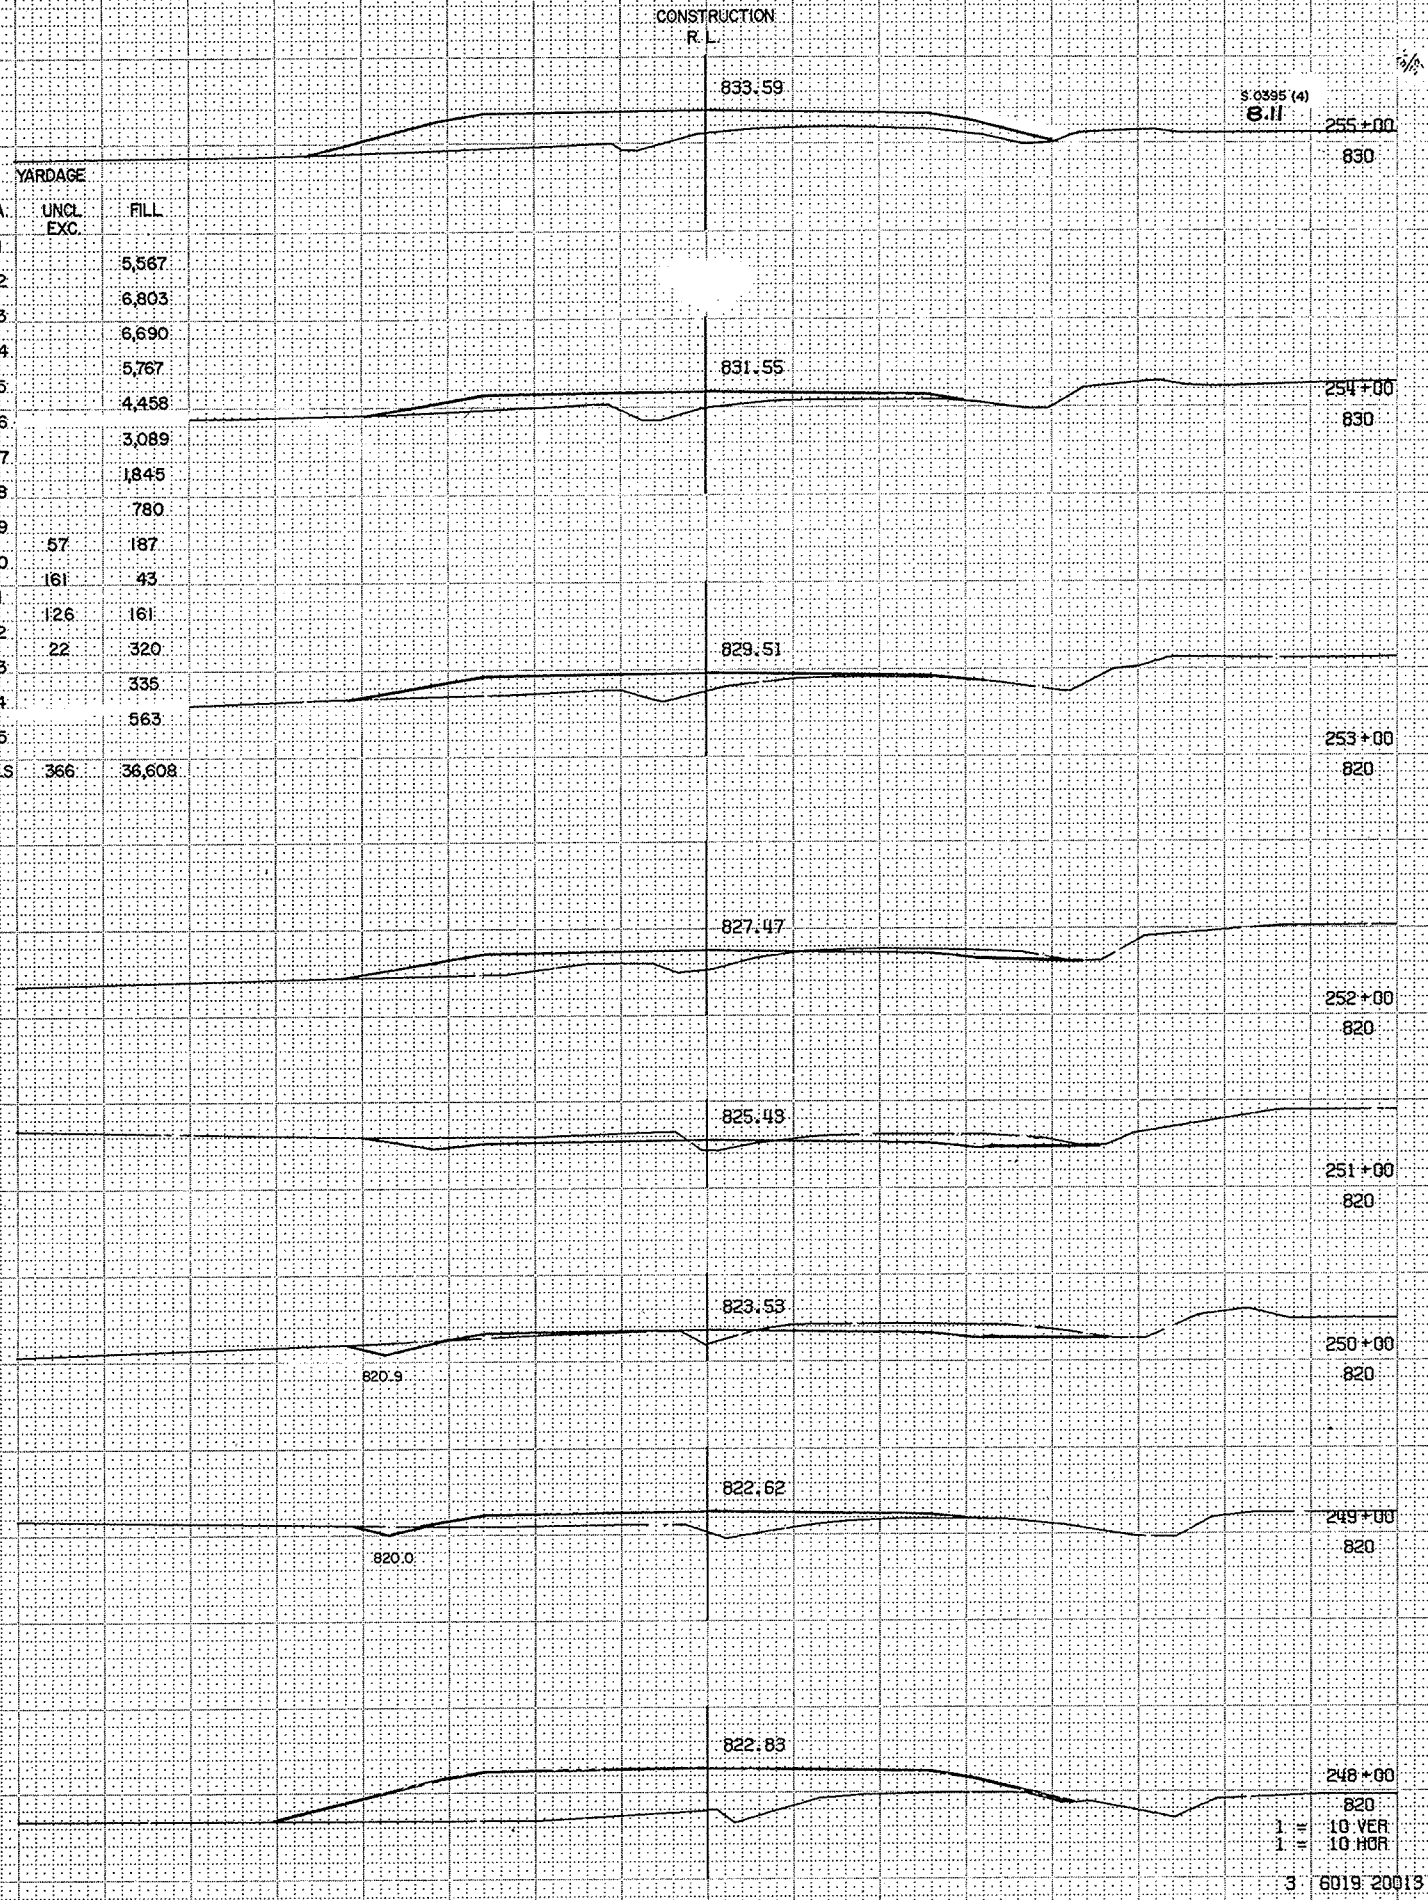

CONSTRUCTION
R.L.

S.0395 (4)
8.12

SURVEY
T

YARDAGE		
STA.	UNCL. EXC.	FILL
255		972
256		1,148
257		798
258	330	222
259	1,109	
260	1,356	
261	798	7
262	285	46
263	89	141
264	80	161
265	181	80
266	261	35
267	172	39
268	122	41
269	206	26
270	304	9
271		
TOTALS	5,293	3,725

1 = 10 VER
1 = 10 HOR
3 6019 20013

1 = 10 VER
1 = 10 HOR
3 6019 20013

SURVEY
L

795.69

281+00
800

795.17

280+00
800

794.89

279+00
800

794.83

278+00
800

791.5

795.00

277+00
800

792.5

795.40

276+00
800

793.5

796.00

275+00
800

794.5

796.63

274+00
800

797.26

273+00
800

798.16

272+00
800

1" = 10' VER
1" = 10' HOR

3 6019 20013

YARDAGE

STA.	UNCL.	FILL
271	417	
272	402	6
273	270	35
274	189	80
275	165	106
276	128	126
277	106	172
278	107	233
279	81	235
280	80	185
281	219	106
282	231	80
283	109	133
284	89	207
285	57	261
286	41	274
287	33	270
288	9	280
289	35	289
290	70	285
291		
TOTALS	2,838	3,363

SURVEY
L

799.16

S.0395 (4)
8.13

797.8

291+00
790

798.3

799.02

290+00
790

797.8

798.88

289+00
790

797.3

798.76

288+00
800

796.8

798.62

287+00
790

796.3

798.49

286+00
790

795.8

798.25

285+00
790

795.3

797.81

284+00
800

794.8

797.17

283+00
800


794.3


796.42

282+00
800

1" = 10' VER
1" = 10' HOR

3 6019 20013

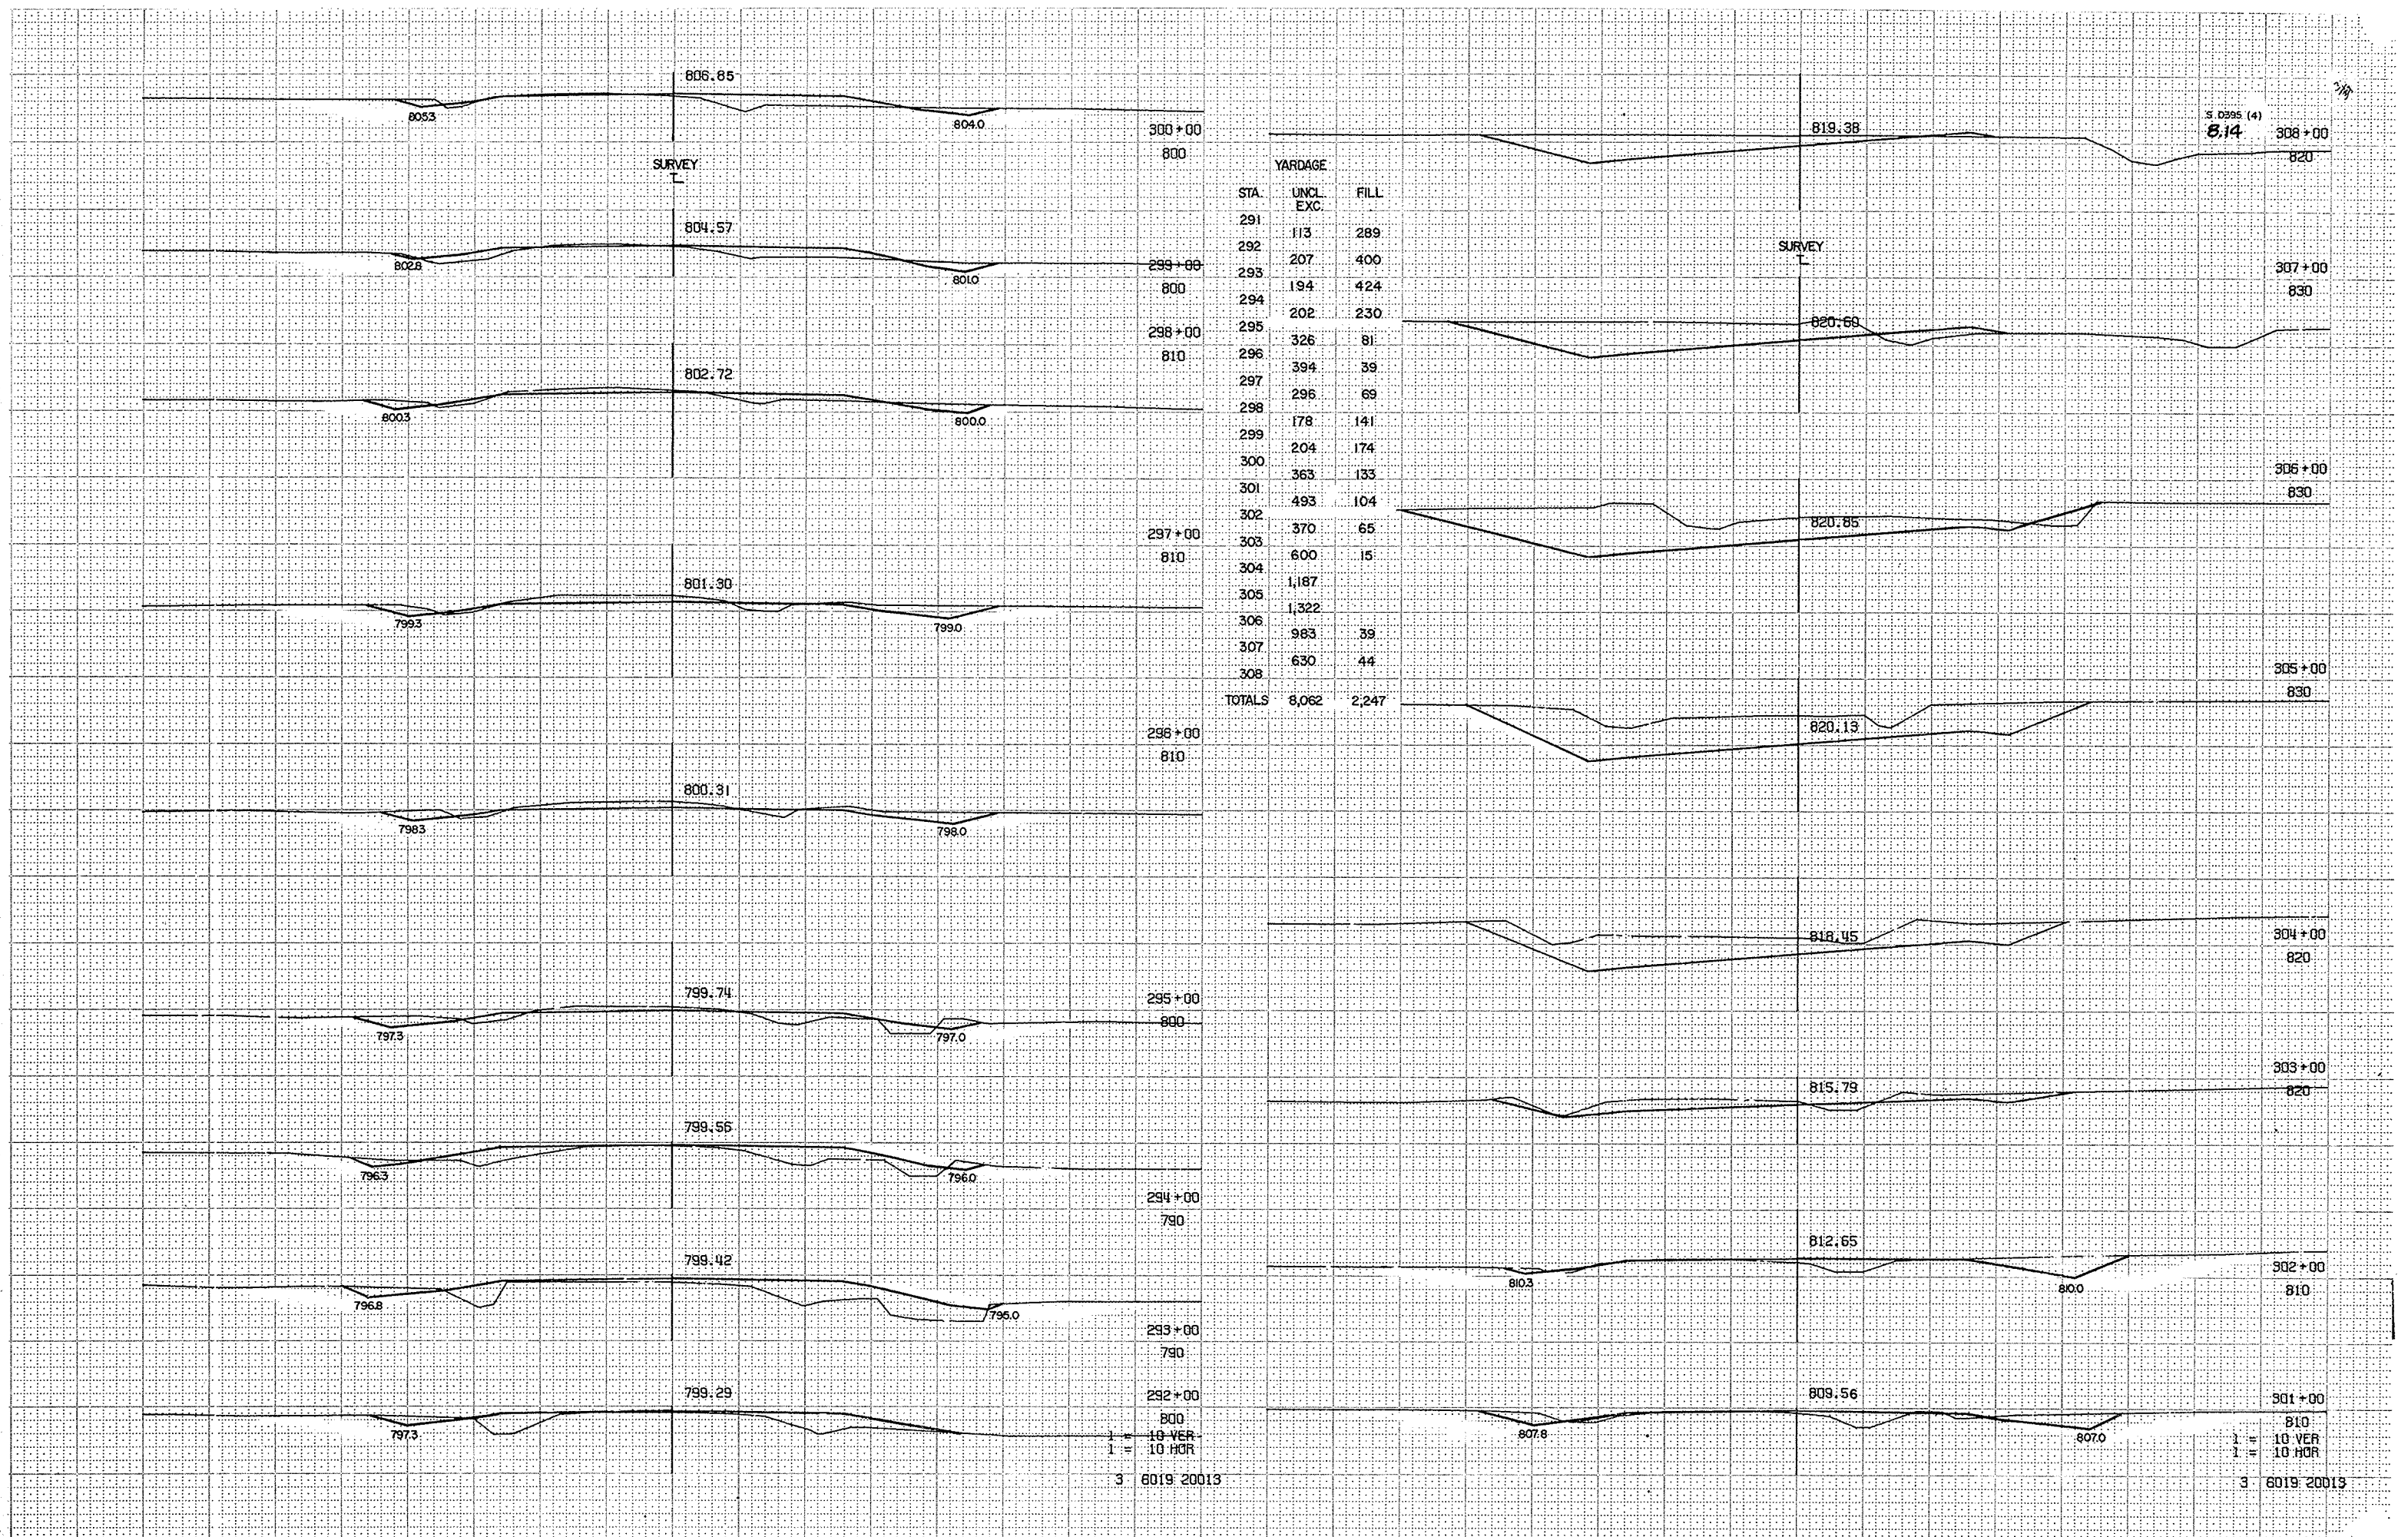

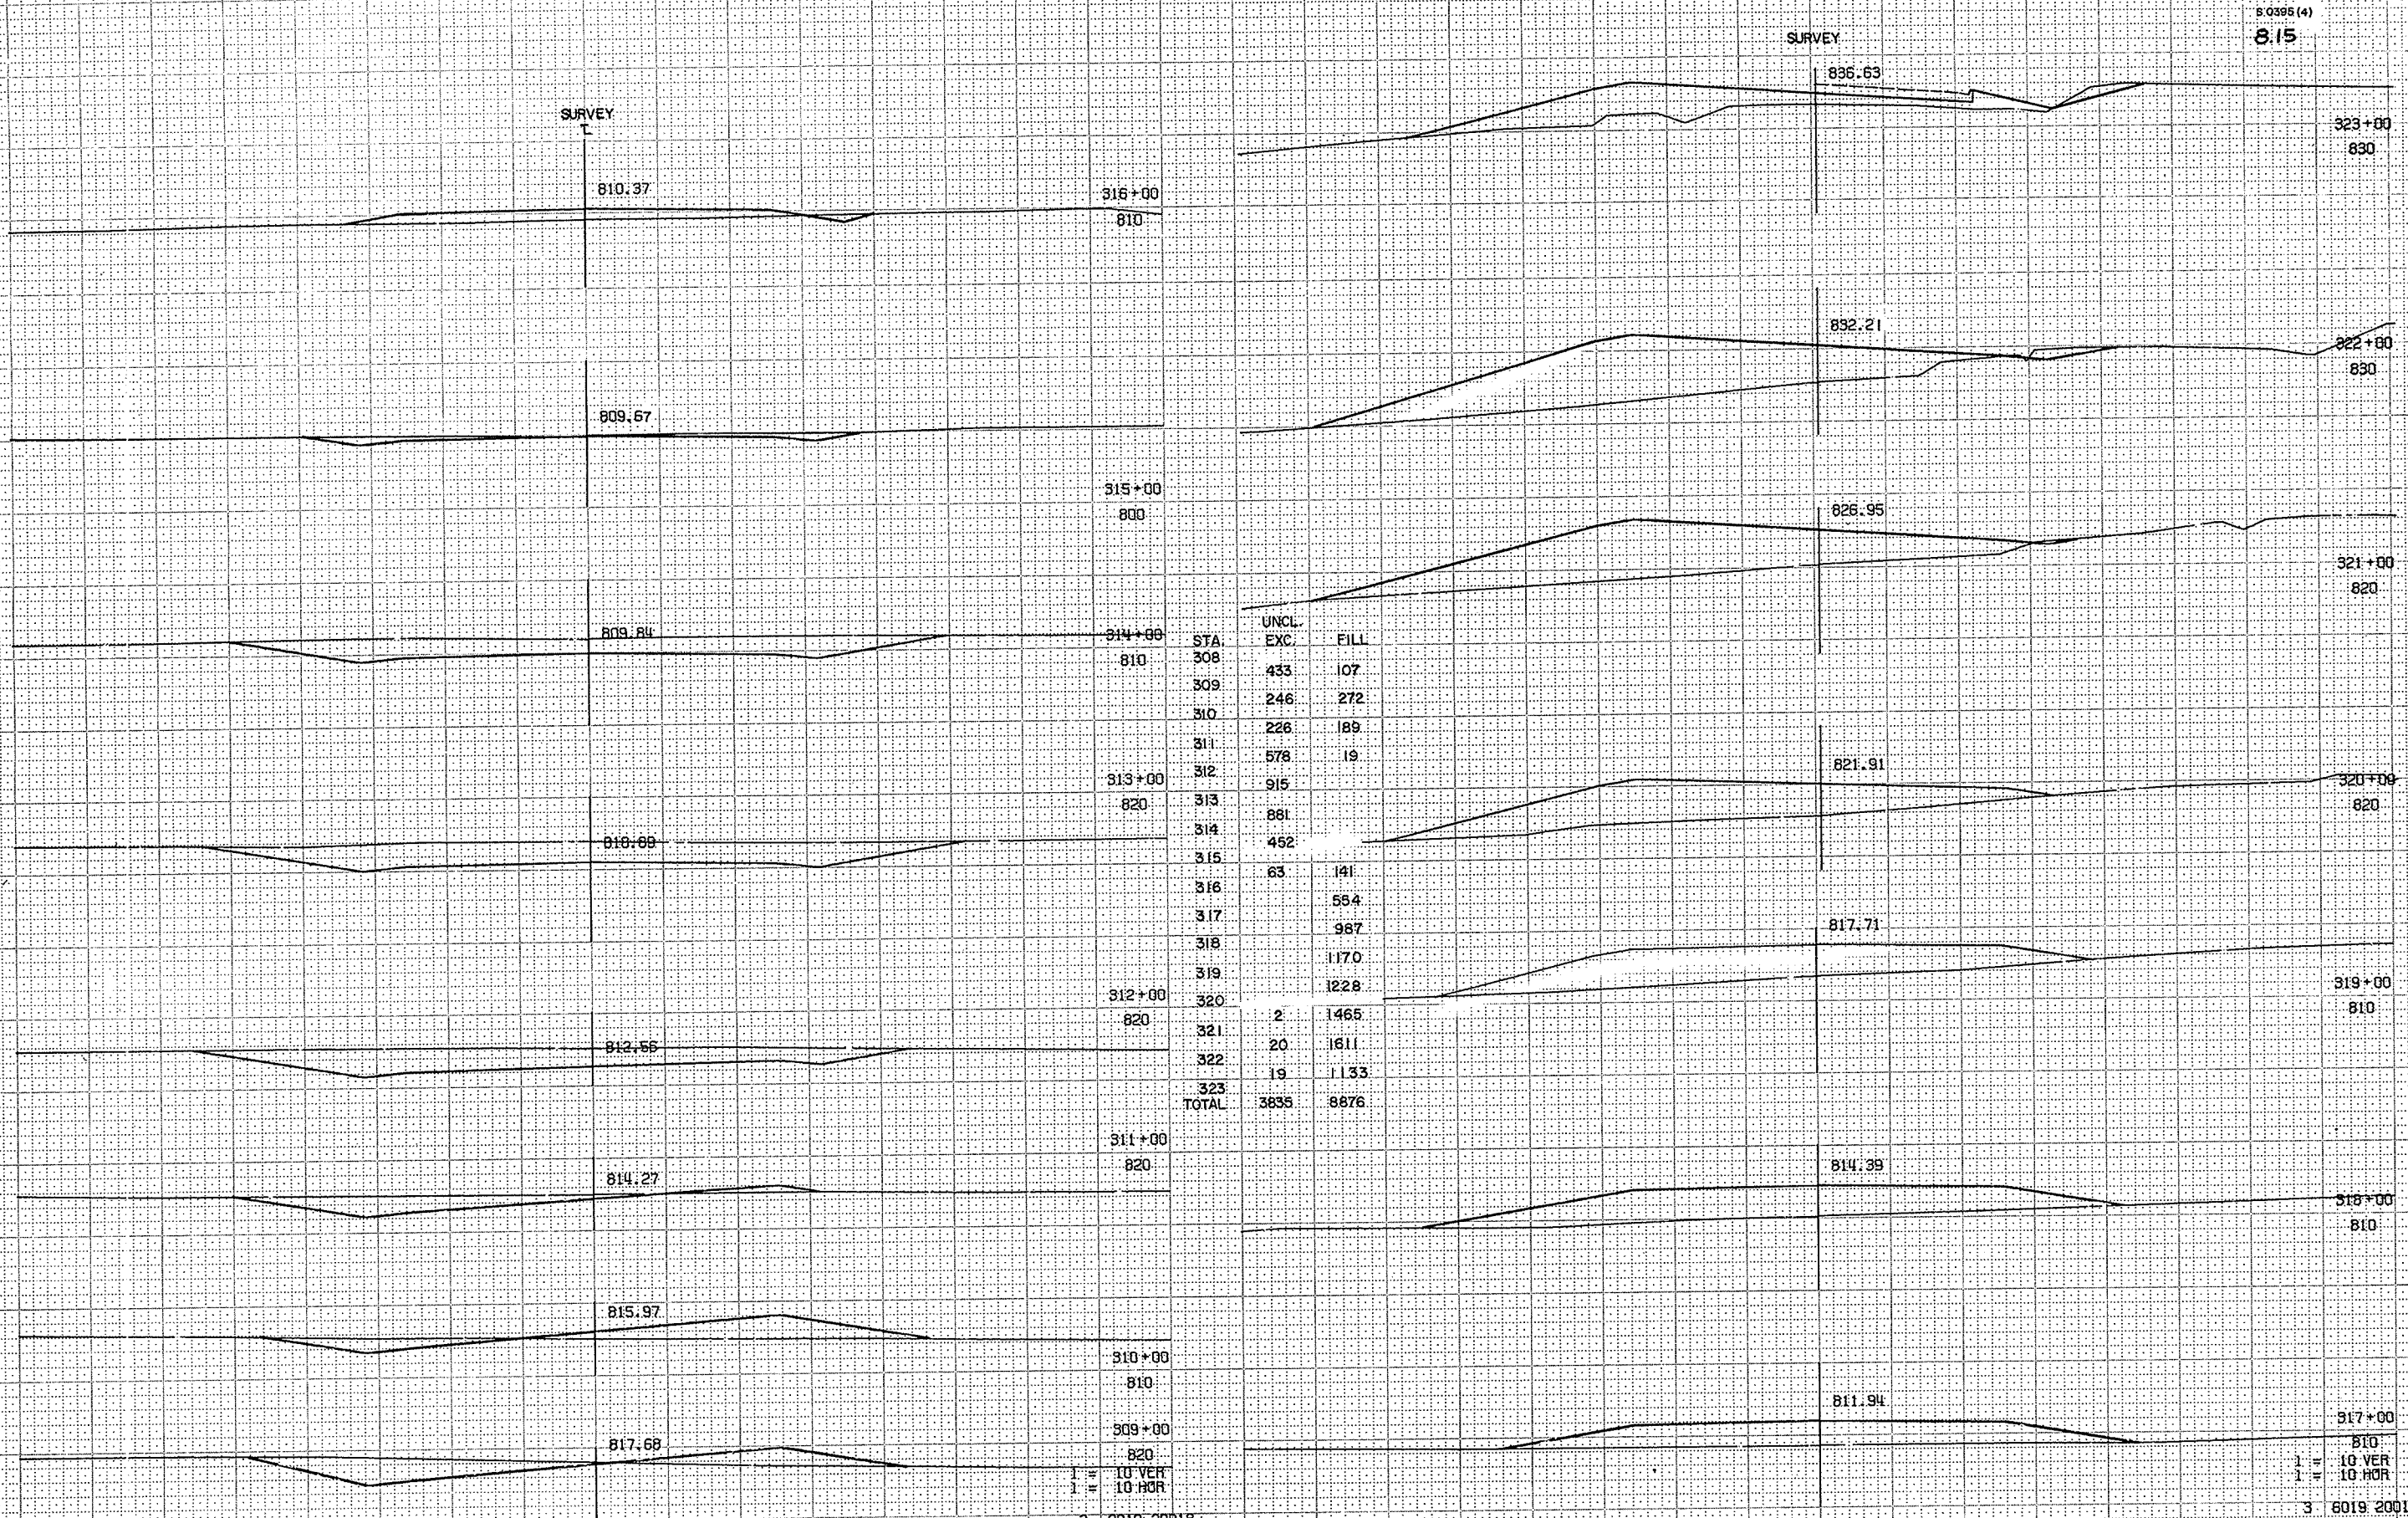


3 6019 20013


3 6019 20013


8.15

SURVEY

SURVEY

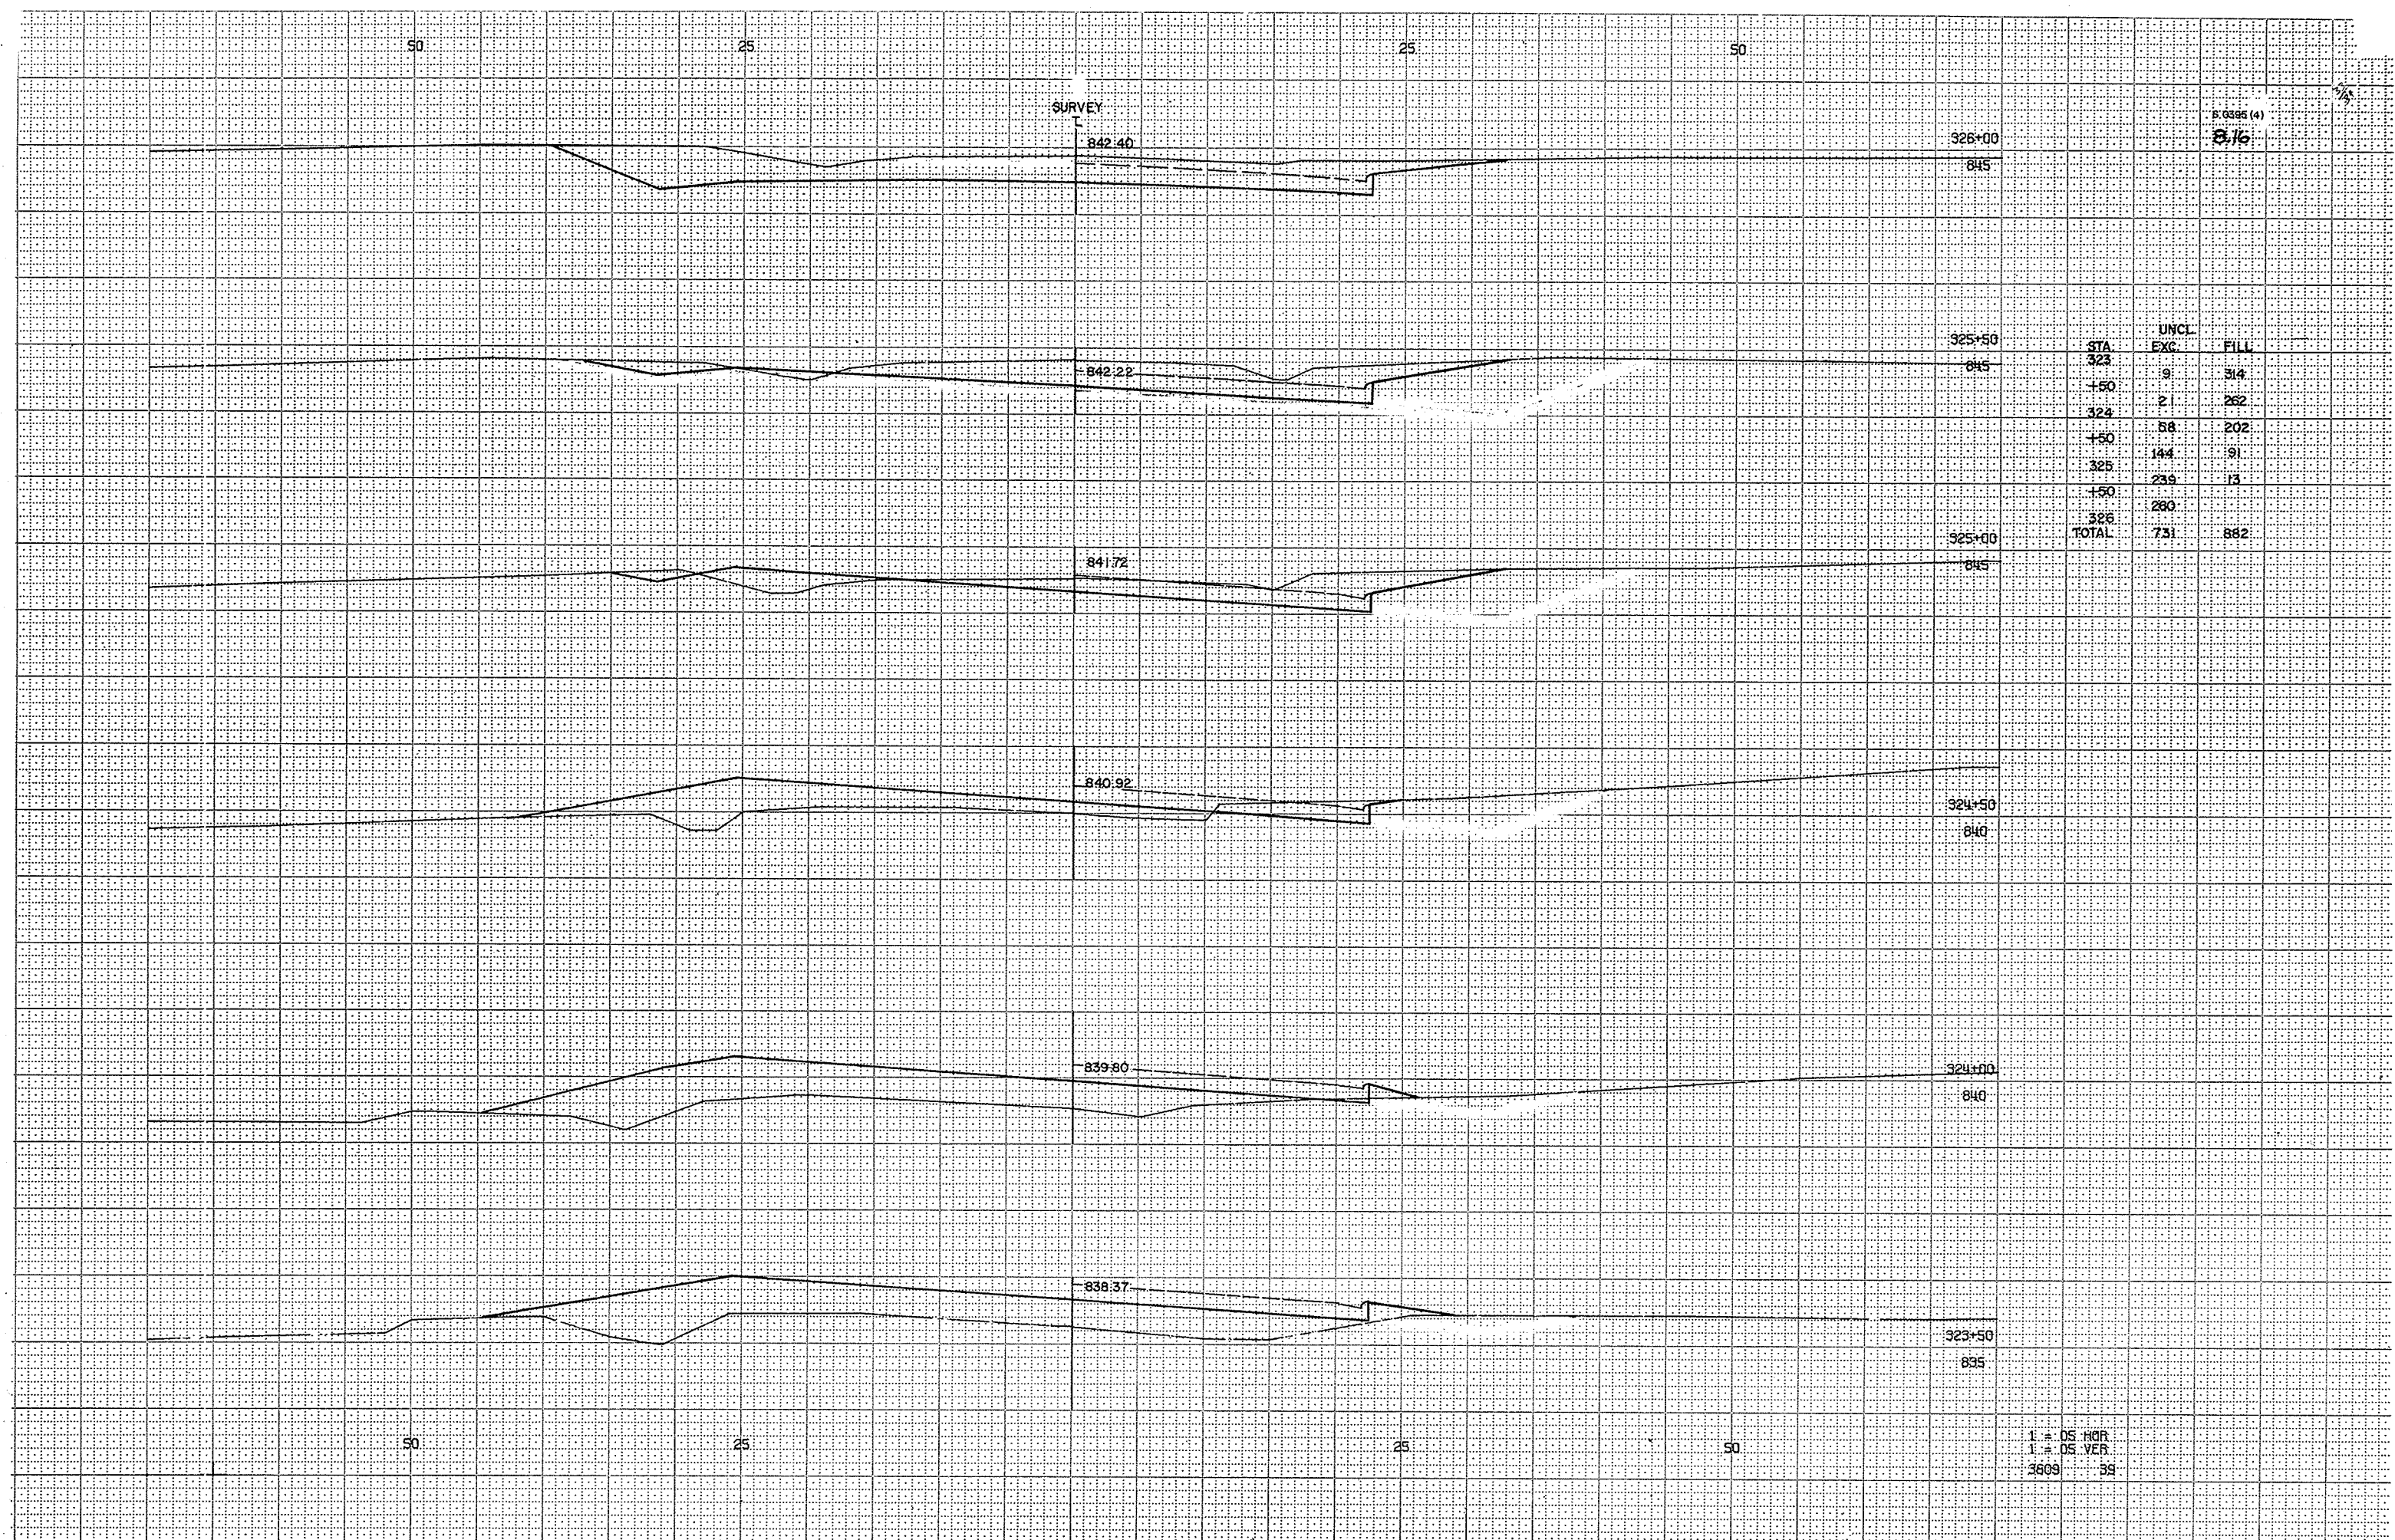

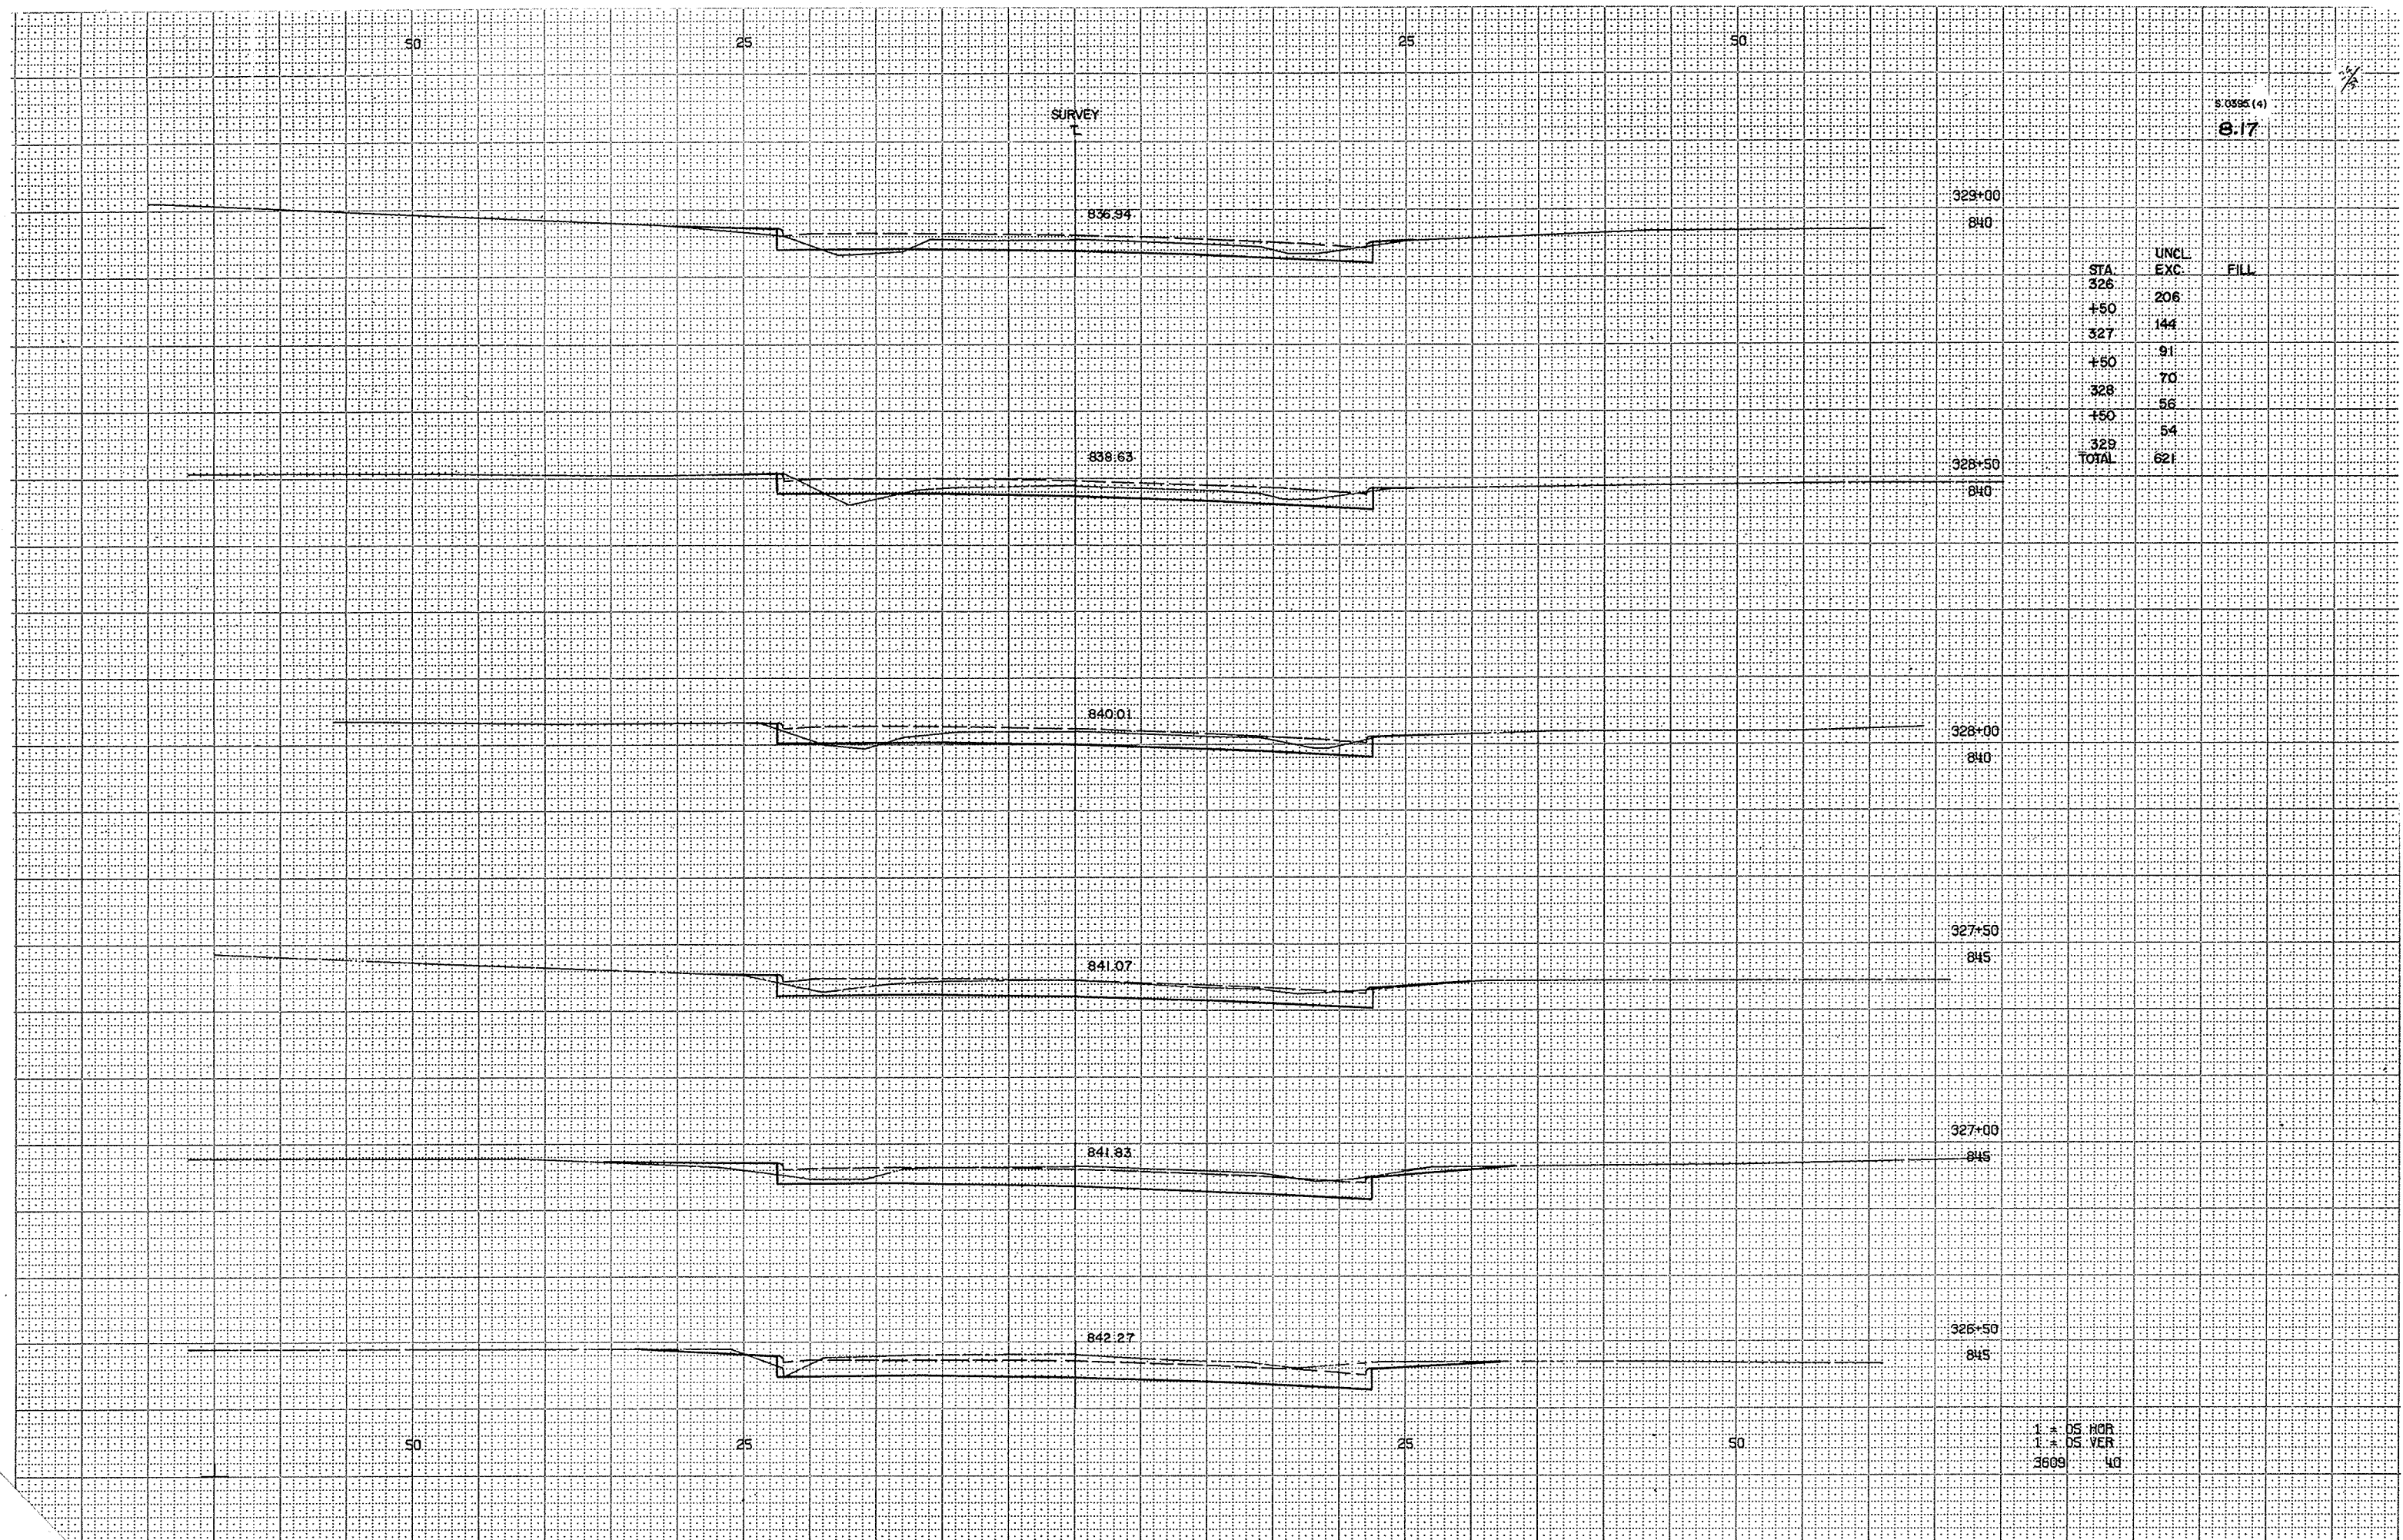

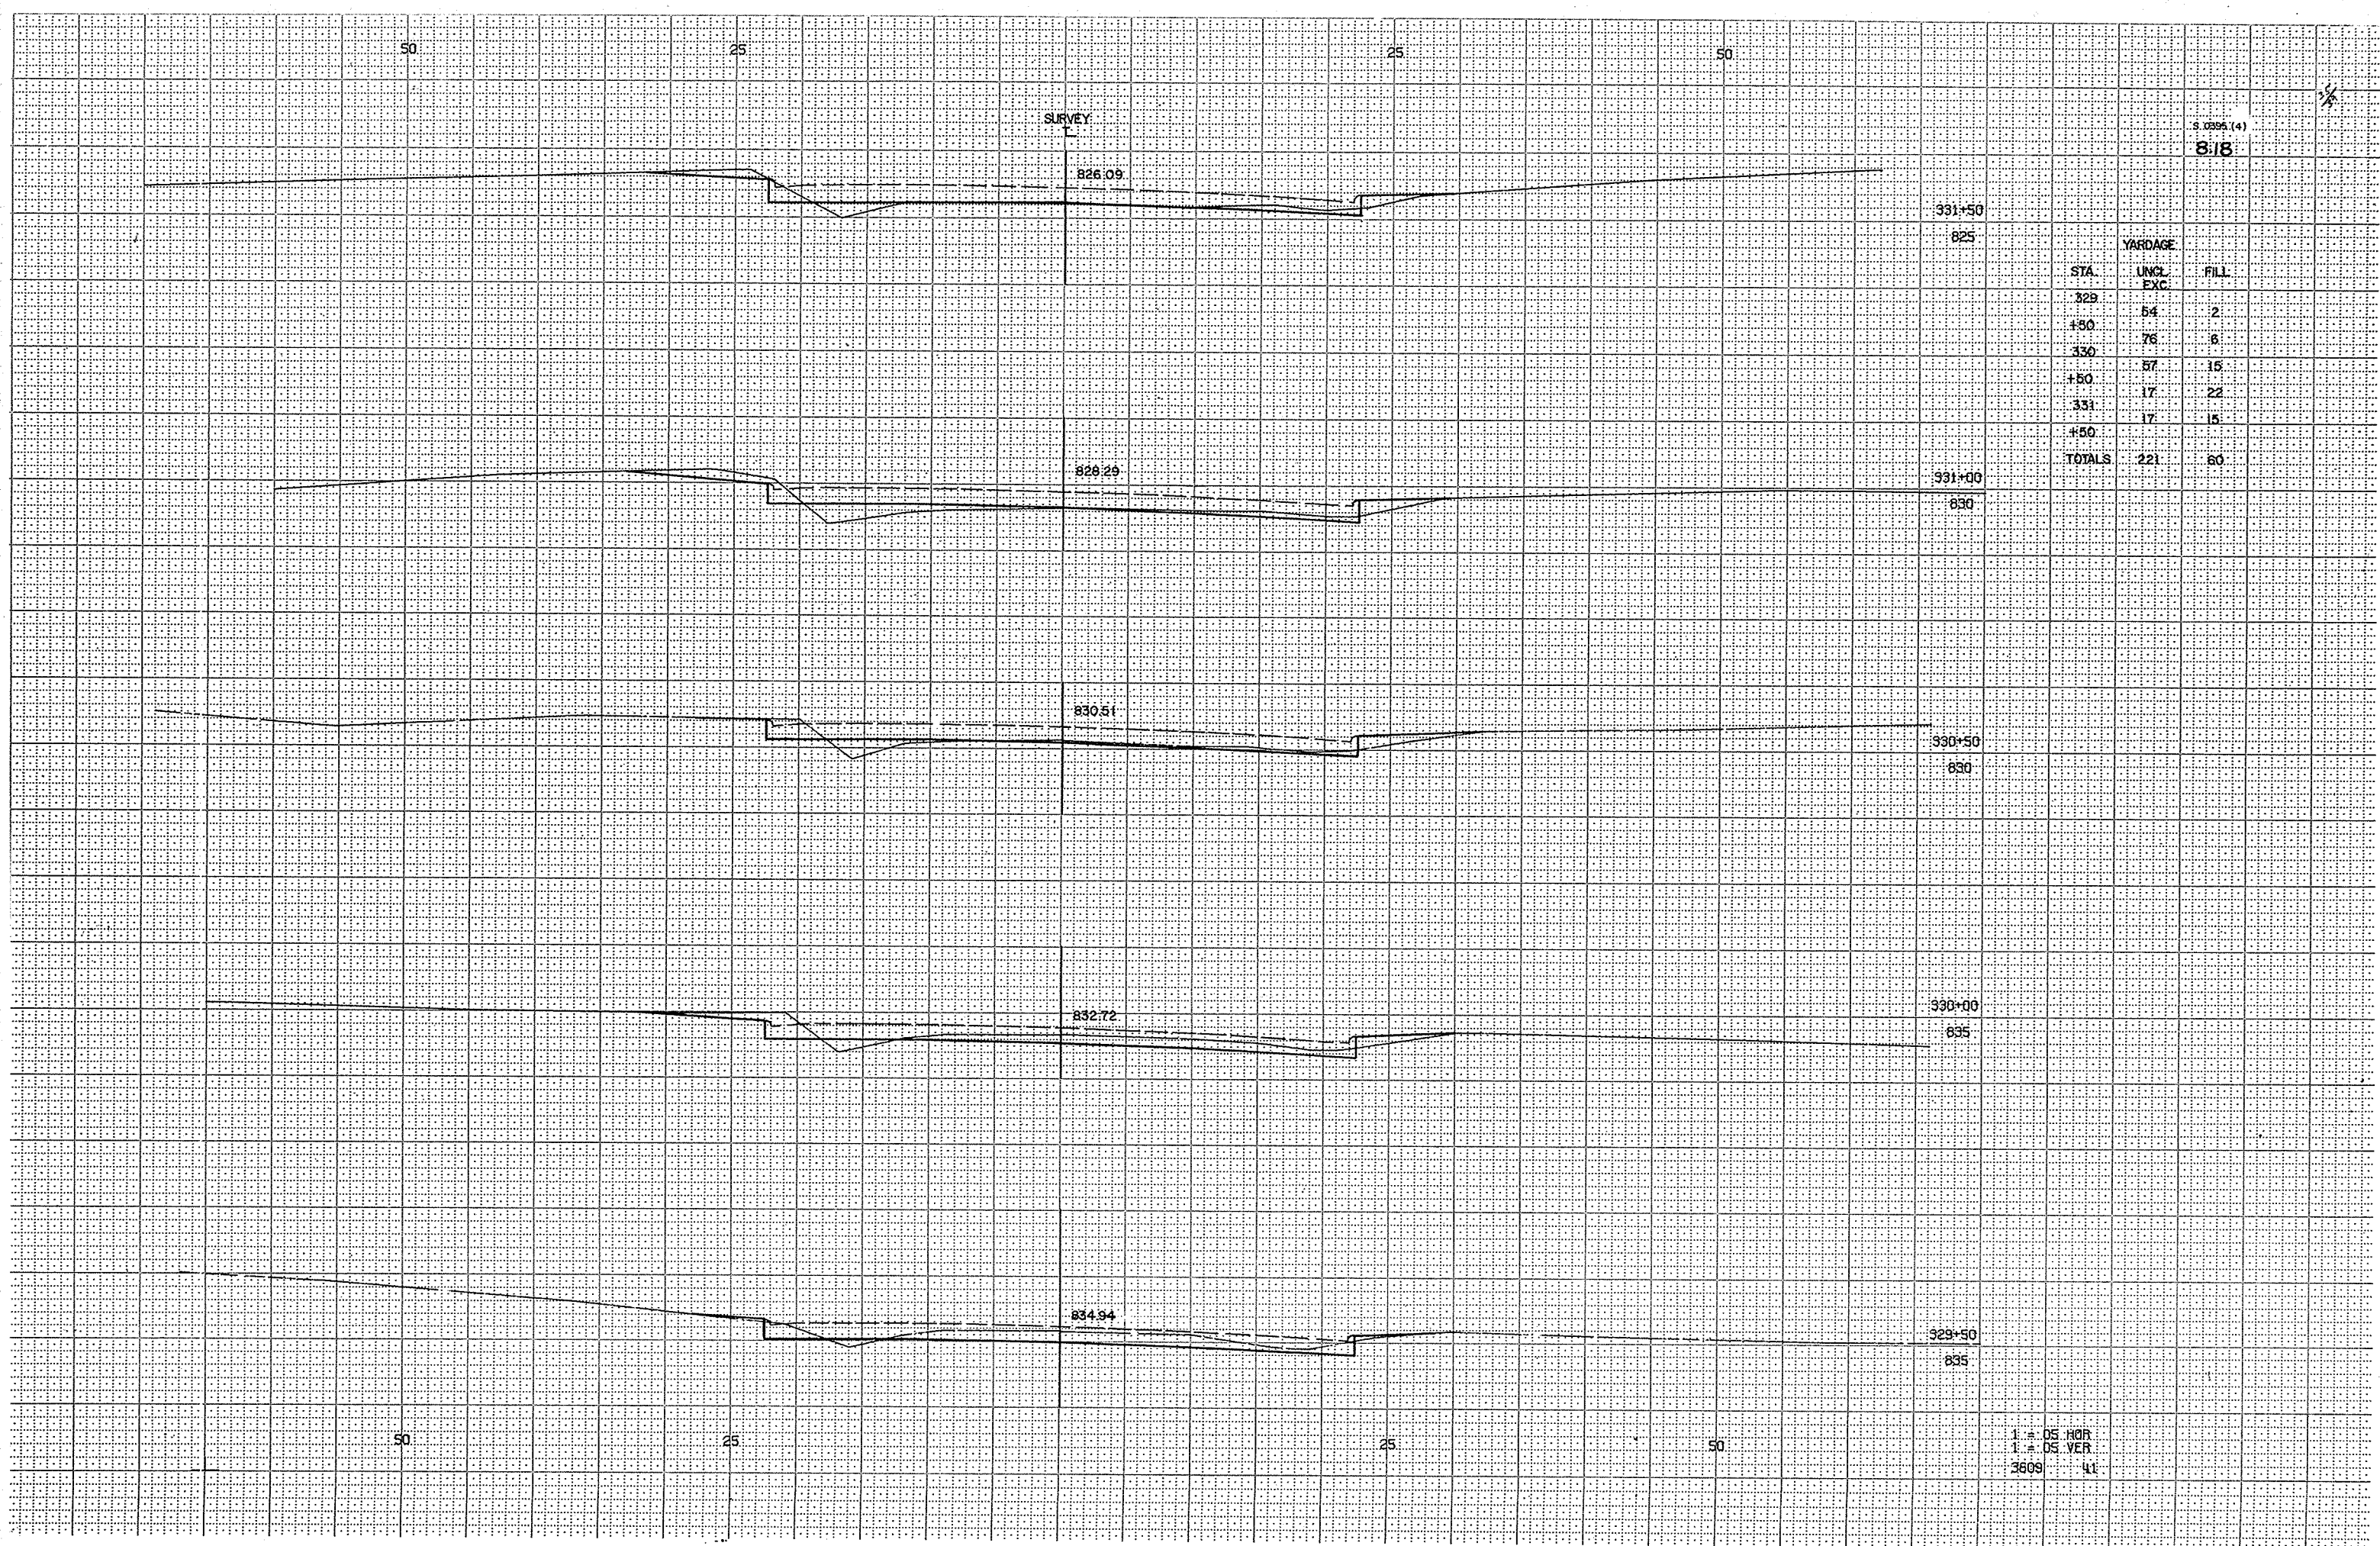

50

25

25

50

5.0395 (4)
8.19

SURVEY
T

STA	YARDAGE UNCL EXC	FILL
331+50	20	11
332	35	15
+50	61	9
333	87	2
+50	100	
334	19	
+10		
TOTALS	322	37

817.35

334+00
820

818.79

333+50
820

820.37

333+00
825

822.12

332+50
825

824.03

332+00
825


50

25

25

50

1 = OS HOR
1 = OS VER
3609 42

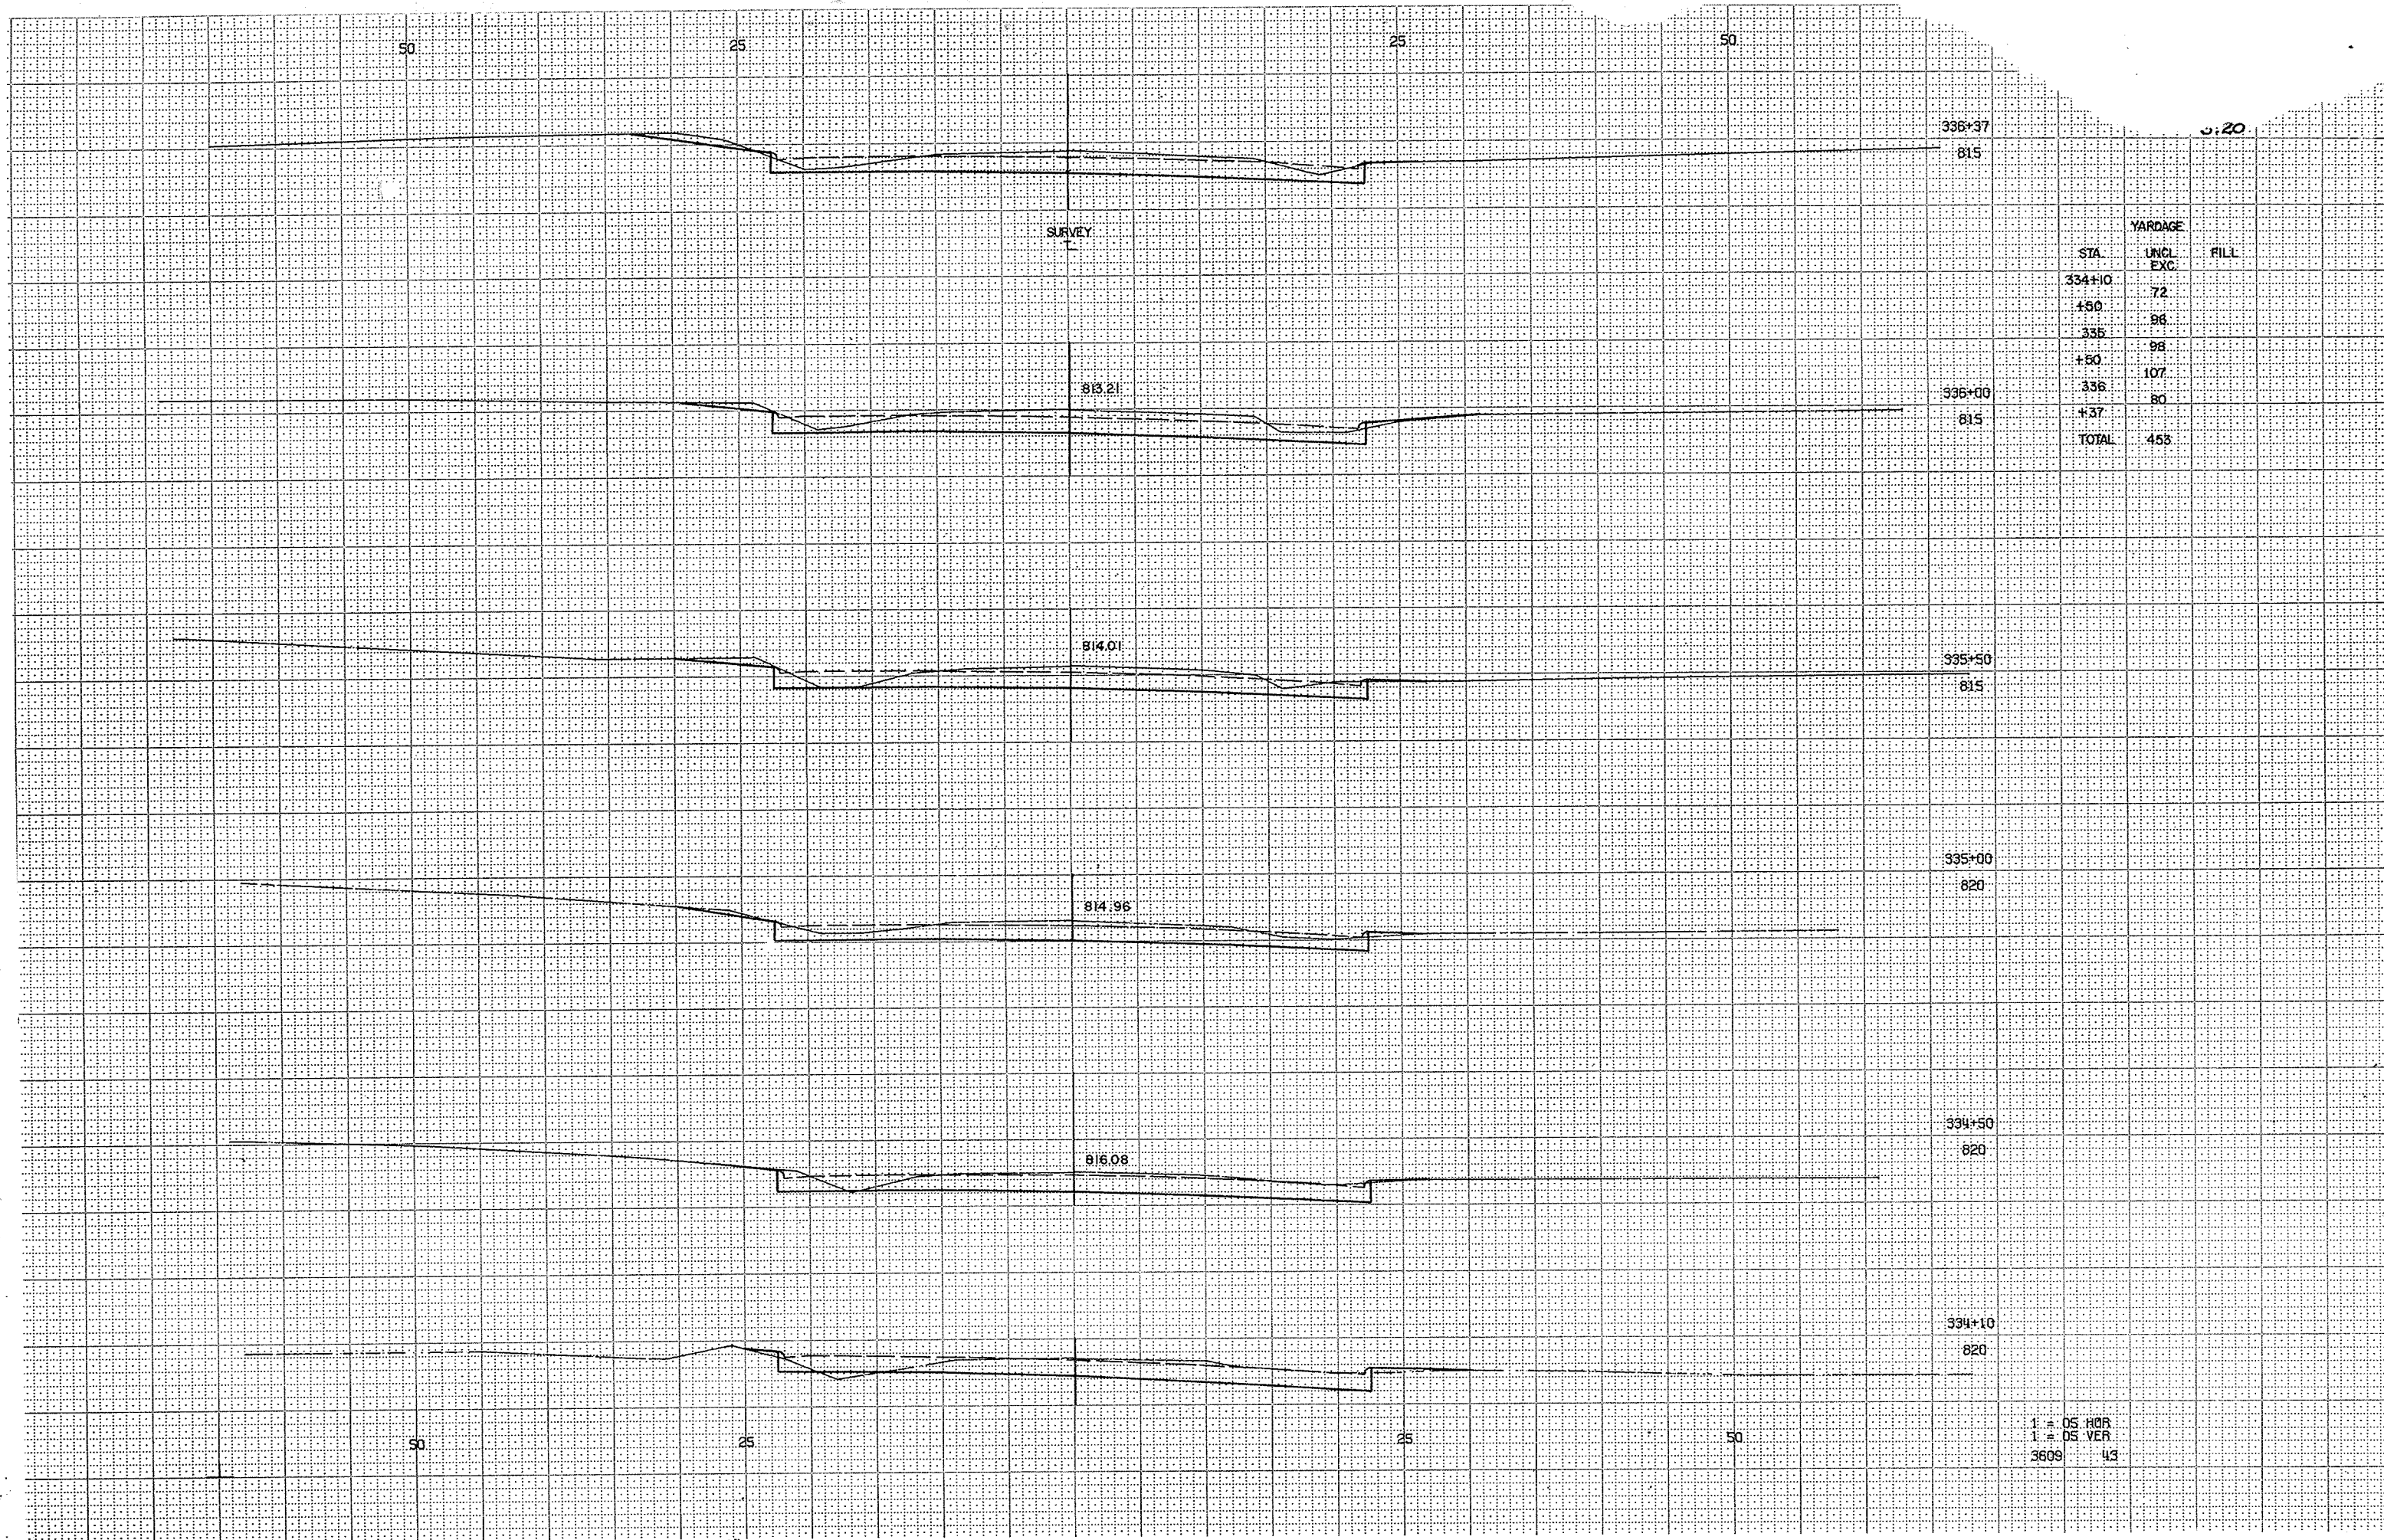


SURVEY
T

5.20

YARDAGE		FILL
STA.	UNCL EXC.	
334+10	72	
+50	98	
335	98	
+50	107	
336	80	
+37		
TOTAL	453	

1 = OS HOR
1 = OS VER
3609 43

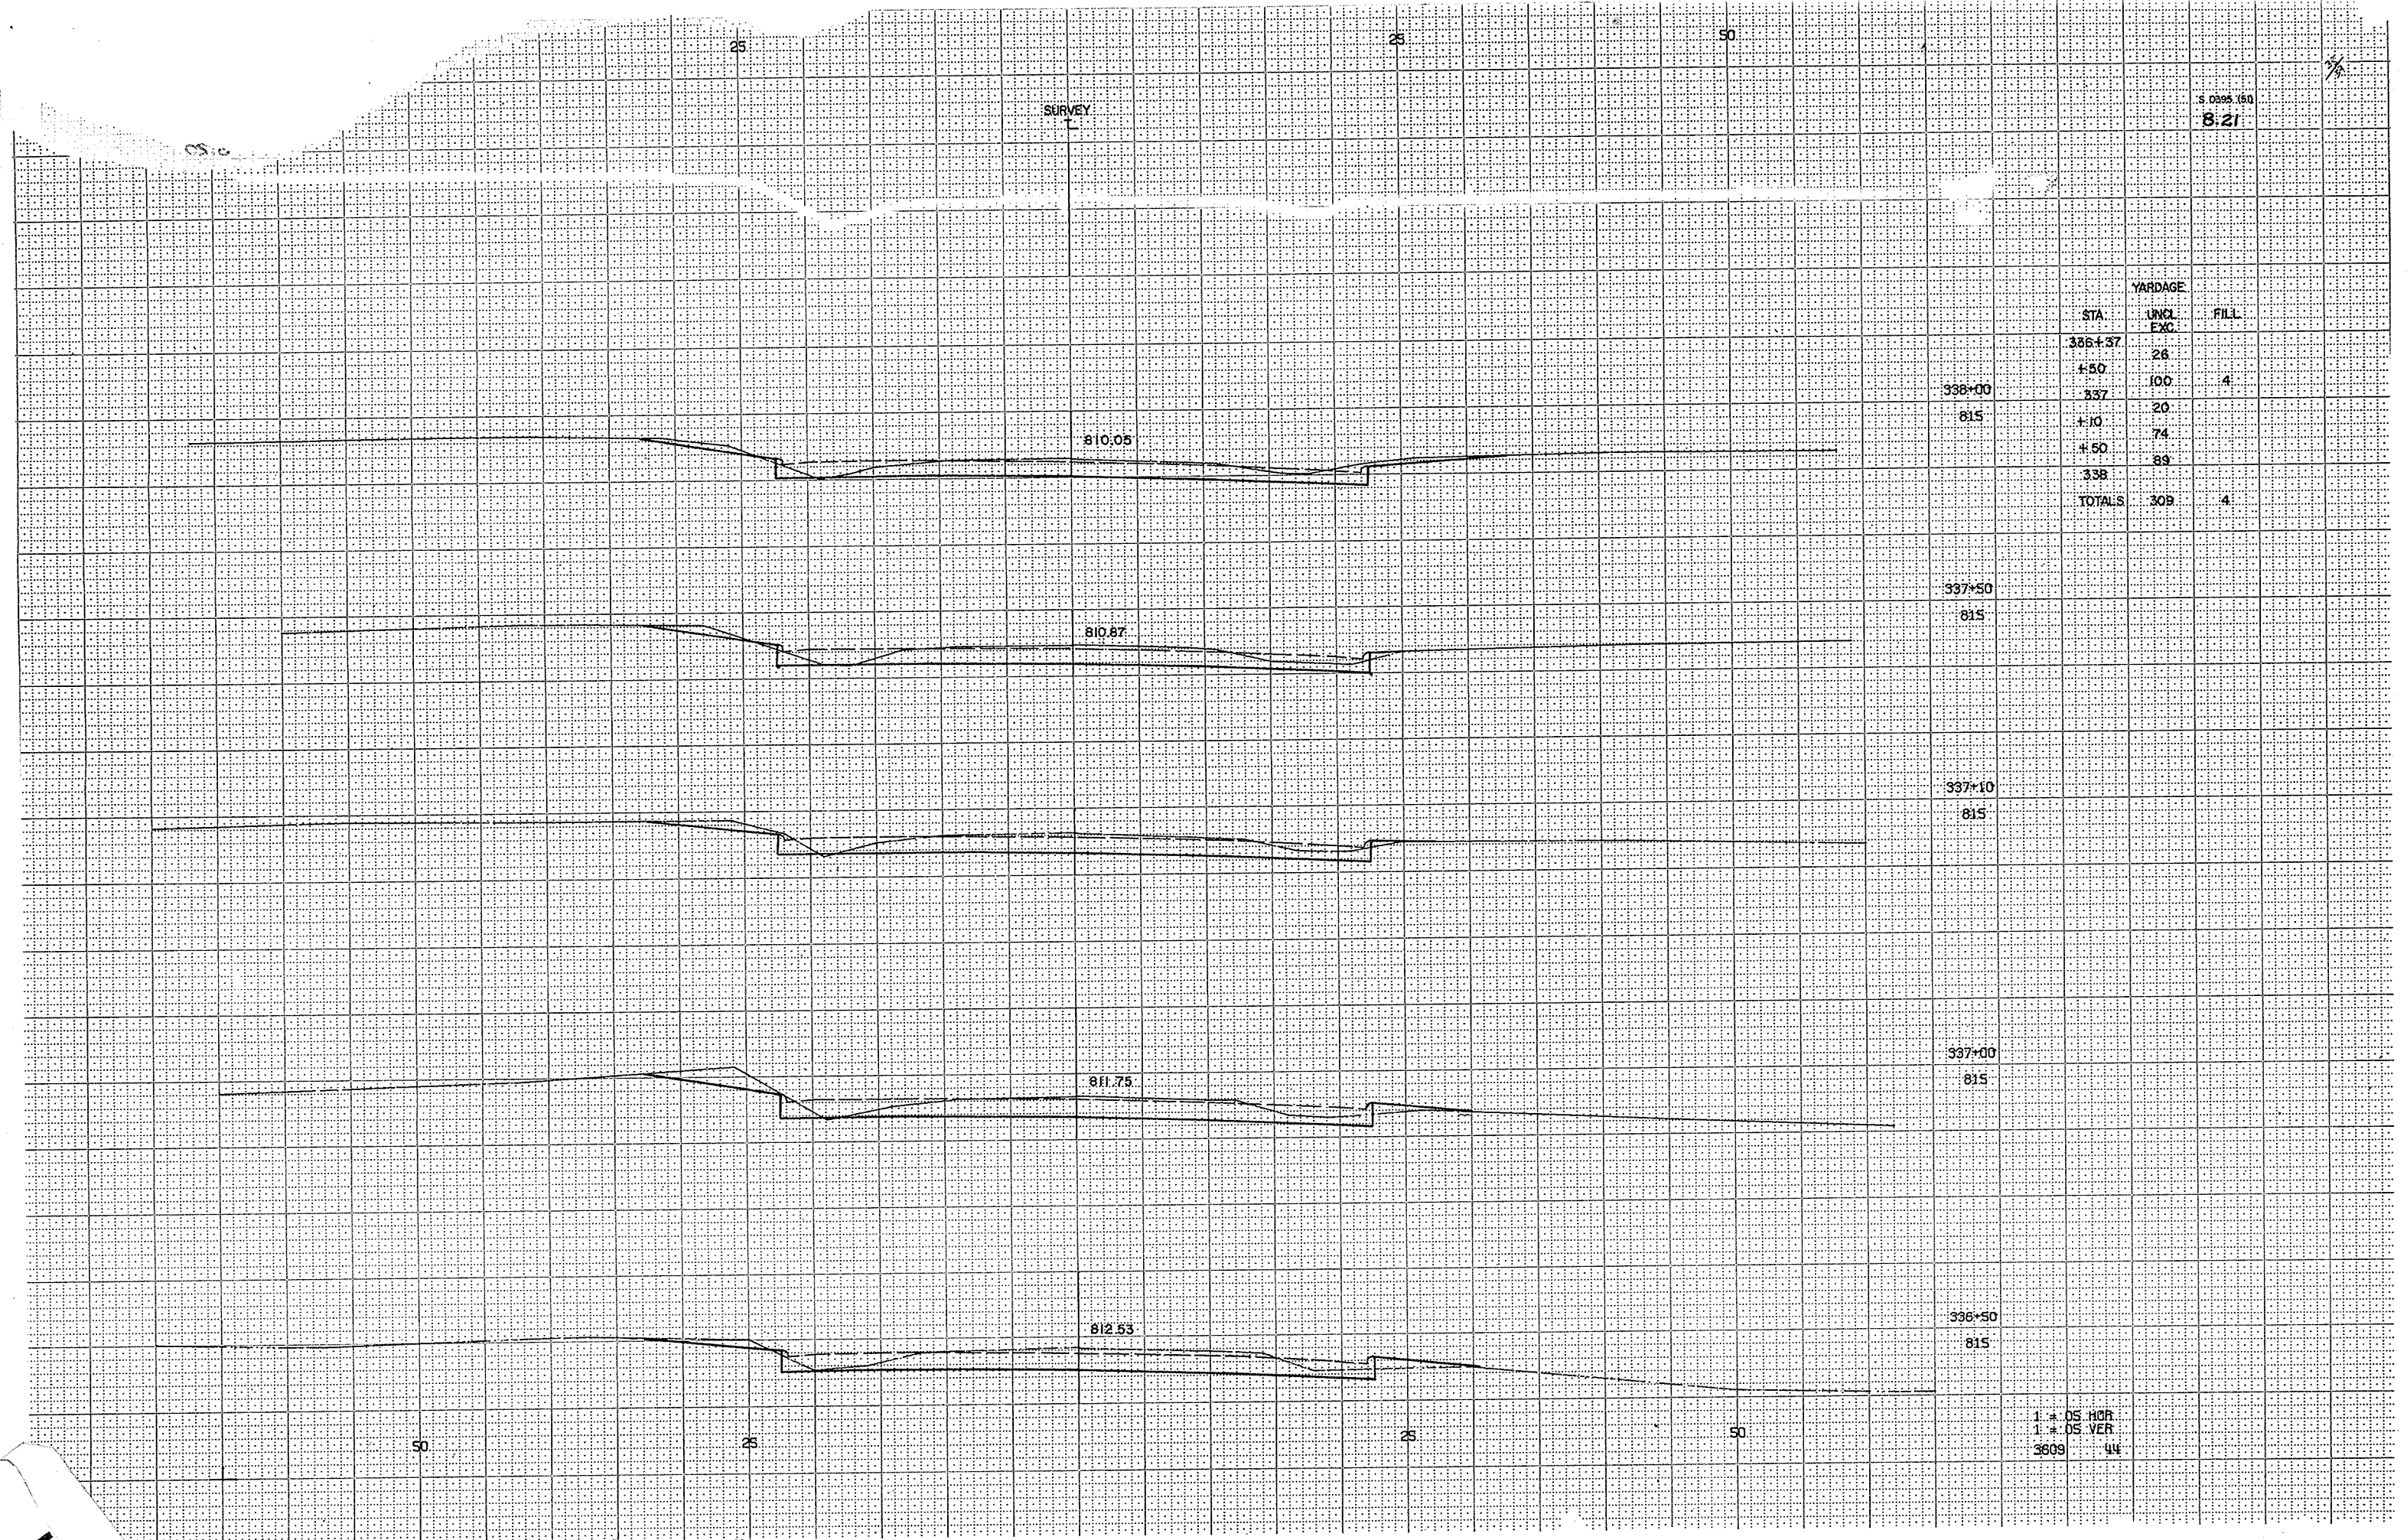

SURVEY
1

S. 0395.150
8.21

STA.	YARDAGE	
	UNCL EXC.	FILL
336+37	26	
+50	100	4
337	20	
+10	74	
+50	89	
338		
TOTALS	309	4

1 - OS HOR
1 - OS VER
3609 44

50

25

25

50

12

S 0396 (BA)
8.22

SURVEY
L

STA.	YARDAGE INCL EXC.	FILL
338	93	4
+50	96	9
339	89	6
+45		
TOTALS	278	19

339+45
810

808.77

339+00
810

809.38

338+50
810

50

25

25

50

1 + 05 HOR
1 + 05 VER
3809 45