


INDEX OF SHEETS

Sheet No. 1	Title
Sheet No. 2	Typical Sections and Details
Sheet No. 3	Estimate of Quantities
Sheet No. 4	Miscellaneous Quantities
Sheet No. 5	Right of Way Plan
Sheet No. 6	Plan and Profile (Centerline, Graded, and Final)
Sheet No. 7	Graded Detail Drawings
Sheet No. 8	Plan Plans
Sheet No. 9	Structure Plans
Sheet No. 10	Computer Earthwork Data
Sheet No. 11	Cross Sections

TOTAL SHEETS =

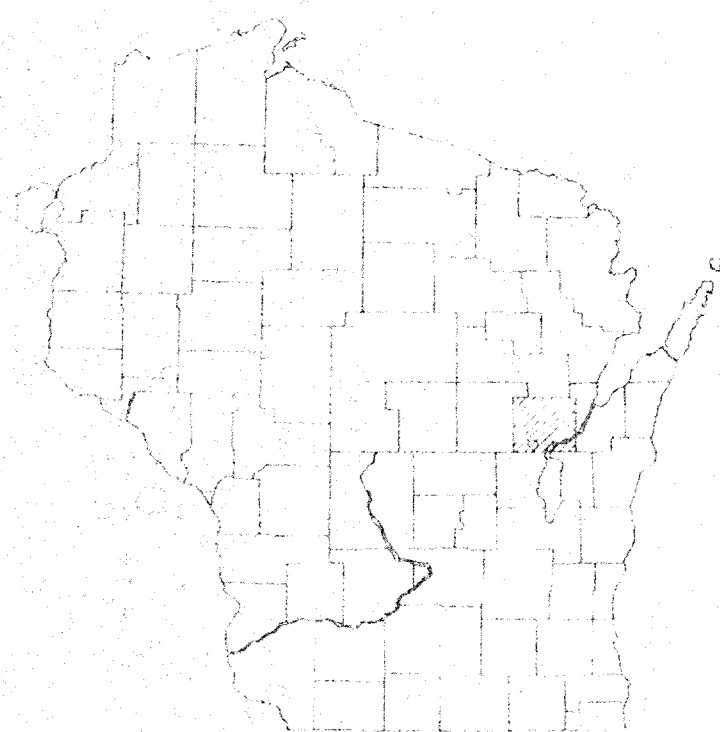

DESIGN DESIGNATION

ADT (1995)	7,780
ADT (2015)	8,350
DPV (2015)	1,100
D	60-40
T	15%
DESIGN SPEED	75 MPH
LEALS	35,430,250

BEGIN PROJECT (CTH A)
STA 498+62.00

CONVENTIONAL SIGNS


COUNTY LINE	—
CORPORATE LIMIT	—
PROPERTY LINE	—
LOT LINE	—
LIMITED EASEMENT	—
EXISTING RIGHT OF WAY	—
PROPOSED OR NEW ROW LINE	—
CURVEY LINE	—
SLOPE INTERCUT	—
ORIGINAL GROUND	—
MARSH OR ROCK PROFILE	—
EXISTING CULVERT	—
PROPOSED CULVERT (Box or Pipe)	—
CULVERT (Profile View)	—

COMBUSTIBLE FLUIDS	—
UNDERGROUND UTILITIES	—
GAS	—
ELECTRIC	—
TELEPHONE OR TELEGRAPH	—
FIBER OPTICS	—
SERVICE PEDESTAL	—
CABLE MARKER	—
POWER POLE	—
TELEPHONE POLE	—
RAILROAD	—
MARSH AREA	—
WOODED OR SHRUB AREA	—

OUTAGAMIE COUNTY PLAN OF PROPOSED IMPROVEMENT CTH A QUARRY ROAD - STH 47 OUTAGAMIE COUNTY

STATE PROJECT NUMBER

STATE PROJECT	FEDERAL PROJECT	
	PROJECT	CONTRACT

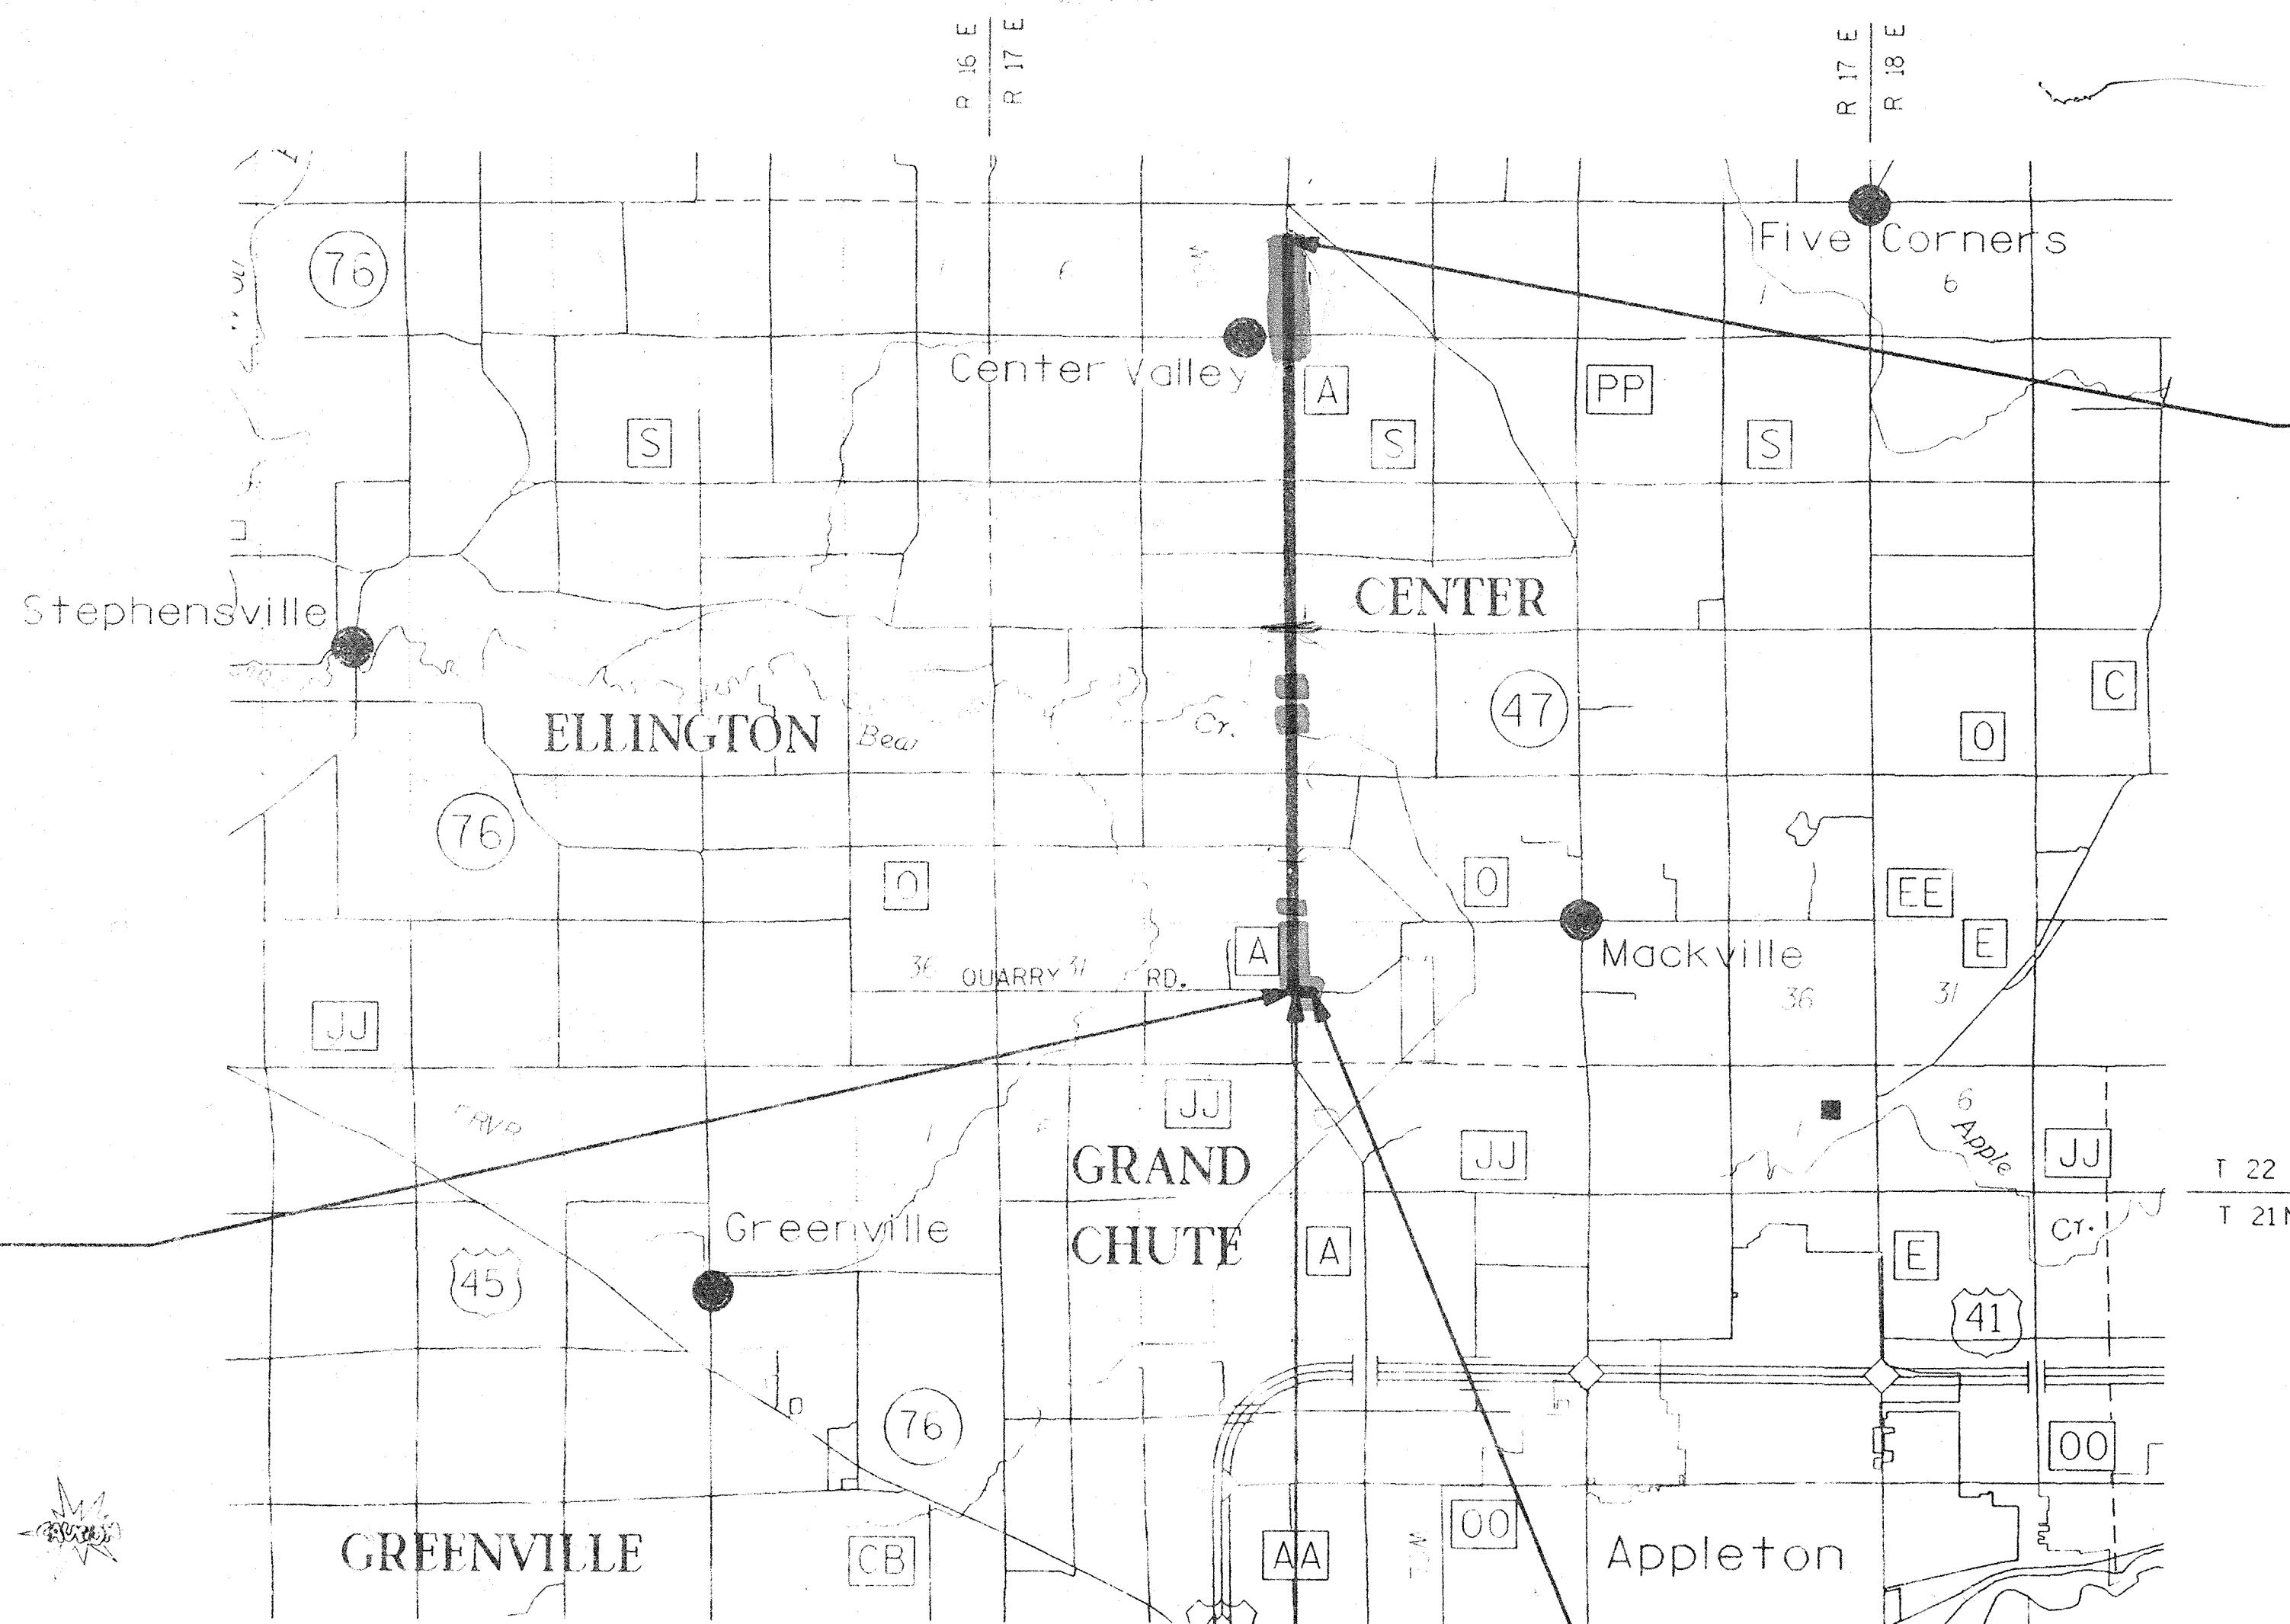

END PROJECT (CTH A)
STA 779+00


BEGIN PROJECT (QUARRY ROAD)
STA 9+16.00

END PROJECT (QUARRY ROAD)
STA 19+00

LAYOUT
SCALE 0 1 2 MI.

TOTAL NET LENGTH OF CENTERLINE = 5.310 MI. (CTH A)
= 0.177 MI. (QUARRY ROAD)

NOTE: ALL COORDINATES ON THIS PLAN ARE REFERENCED FROM WISCONSIN COORDINATE SYSTEM, CENTRAL ZONE.

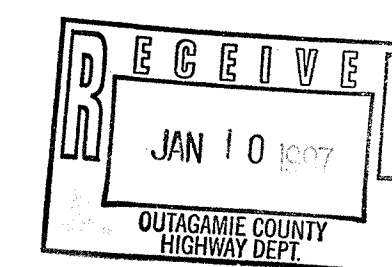


ACCEPTED FOR
OUTAGAMIE COUNTY

8/9/96 (Date) *Margaret A. Hawley* (Signature)

ORIGINAL PLANS PREPARED BY

OMNI
ASSOCIATES
APPLETON, WISCONSIN

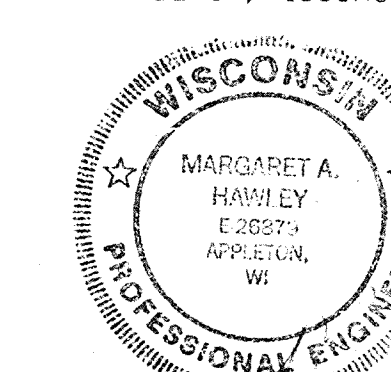

8-9-96 (Date) *Margaret A. Hawley* (Signature)

ABBREVIATIONS

CTR	CENTER
CE	COMMERCIAL ENTRANCE
SDGL	SPECIAL DITCH GRADE LEFT
SDGR	SPECIAL DITCH GRADE RIGHT

STANDARD DETAIL DRAWINGS

SDD NUMBER	TITLE
-----	-----
8A5-11b	INLET COVERS
8A5-11c	INLET COVERS
8C1-5	INLETS TYPE 1,2,3 & 4
8C5-2	INLETS TYPE 8,9,19 & 11
8D1-11	CONCRETE CURB, CONCRETE CURB AND GUTTER AND PAVEMENT TIES
8D4-3	CONCRETE SURFACE DRAIN & ASPHALTIC FLUME
8E6-7	CONRETE MASONRY ENDWALLS FOR CULVERT PIPE AND PIPE ARCH
8E8-2	TYPICAL INSTALLATIONS OF EROSION BALES
8E9-4	SILT FENCE
8F1-11	APRON ENDWALLS FOR CULVERT PIPE
8F2-1	APRON ENDWALLS FOR PIPE ARCH AND ELLIPTICAL PIPE
8F7-3	STEEL APRON ENDWALLS FOR CULVERT PIPE AND PIPE ARCH SIDE DRAINS SLOPED SECTION
8F8-1	SLOPED STEEL ENDWALLS FOR CULVERT PIPE AND PIPE ARCH CROSS DRAINS
13B1-4	PAVEMENT DETAILS FOR RAILROAD APPROACH
14B15-2a	CLASS "A" STEEL PLATE BEAM GUARD INSTALLATION & ELEMENTS
14B17-2	CLASS "A" STEEL PLATE BEAM GUARD END TREATMENT WITH ACHORAGE FOR STEEL PLATE BEAM GUARD
14B18-2a	CLASS "A" STEEL PLATE BEAM GUARD
14B19-2a,b,c,d	CLASS "A" STEEL PLATE BEAM GUARD END TERMINAL WITH ANCHORAGE TYPE 3
15C2-3	BARRICADES AND SIGNS FOR ROAD CLOSURES
15C8-7a	PAVEMENT MARKING (MAINLINE)
15C8-7b	PAVEMENT MARKING (INTERSECTIONS)
15C8-7d	PAVEMENT MARKING (ISLANDS, STOP LINE & CROSS WALK)
15C9-3	PAVEMENT MARKING DETAILS FOR RAILROAD - HIGHWAY GRADE CROSSING

UTILITIES

ELECTRIC	WISCONSIN ELECTRIC POWER COMPANY P.O. BOX 1699 APPLETON, WISCONSIN 54913 ATTN: MR. CARL REICHWALD TELEPHONE: (414) 735-8444
ELECTRIC	WISCONSIN PUBLIC SERVICE CORPORATION P.O. BOX 19002 GREEN BAY, WISCONSIN 54307-9002 ATTN: MR. STEVE DeMERRETT TELEPHONE: (414) 433-1716
TELEPHONE	AMERITECH 221 WEST WASHINGTON STREET P.O. BOX 2159 APPLETON, WISCONSIN 54913 ATTN: MR. JOHN STUMPF TELEPHONE: (414) 735-3250
CABLE	CABLEVISION P.O. BOX 145 KIMBERLY, WISCONSIN 54136 ATTN: MR. SCOTT DUCOTT TELEPHONE: (414) 738-3160
DIGGERS HOTLINE	CABLE LOCATE TELEPHONE: (800) 242-8511 (TOLL FREE)

COUNTY SURVEYOR OR SURVEYS CONTACT PERSON
MR. JIM HEBERT - OUTAGAMIE COUNTY
OUTAGAMIE COUNTY COURT HOUSE
410 S. WALNUT STREET
APPLETON, WISCONSIN 54911
TELEPHONE: (414) 832-5255

STATE PROJECT NUMBER

SHEET NO.

2.0

GENERAL NOTES, UTILITIES,
& STANDARD DETAIL DRAWINGS
CTH A OUTAGAMIE COUNTY

GENERAL NOTES

THE LOCATIONS OF EXISTING AND PROPOSED UTILITY INSTALLATIONS AS SHOWN ON THE PLANS ARE APPROXIMATE. THERE MAY BE OTHER UTILITY INSTALLATIONS WITHIN THE PROJECT AREA THAT ARE NOT SHOWN.

NO TREES OR SHRUBS ARE TO BE REMOVED WITHOUT APPROVAL OF THE HIGHWAY COMMISSIONER.

FILL AS SHOWN ON THE PLANS PERTAINS TO EMBANKMENTS CONSTRUCTED FROM UNCLASSIFIED EXCAVATION. THE ALLOWANCE USED FOR EXPANDING THE THE FILLS TO COMPUTE THE VOLUME OF MATERIAL REQUIRED IS 30 PERCENT. ALL FILL VOLUMES SHOWN ARE ACTUAL VOLUMES.

EXCAVATION BELOW SUBGRADE (EBS) IS NOT SHOWN ON THE CROSS SECTIONS. IF ADDITIONAL EBS IS REQUIRED, IT SHALL BE PAID FOR AS UNCLASSIFIED EXCAVATION. EXACT LOCATIONS FOR EBS WILL BE DETERMINED BY THE ENGINEER.

DRIVEWAYS SHALL BE REPLACED IN KIND. CRUSHED LIMESTONE, IF NECESSARY, WILL BE PAID FOR AS CRUSHED AGGREGATE BASE COURSE.

ALL NEW DRIVEWAY CULVERTS WHICH FALL WITHIN THE CLEAR ZONE AS SHOWN ON THE TYPICAL SECTION SHALL BE INSTALLED WITH SLOPED END SECTION ENDWALLS.

ALL DISTURBED AREAS NOT OTHERWISE SURFACED SHALL BE TOPSOILED, SEEDED, FERTILIZED AND MULCHED. SEED MIXTURE NO. 40 SHALL BE USED FOR LAWN TYPE AREAS, SEED MIXTURE NO. 60 SHALL BE USED IN WETLANDS AND SEED MIXTURE NO. 10 SHALL BE USED IN ALL OTHER AREAS.

ALL SILT FENCE REQUIRED FOR THIS PROJECT SHALL MEET THE REQUIREMENTS FOR SILTY SOILS.

THE EXACT LOCATIONS OF ALL EROSION CONTROL ITEMS SHALL BE DETERMINED IN THE FIELD.

CURB HEIGHTS AT THE ENDS OF CURB AND GUTTER SHALL BE TAPERED FROM 6 TO ZERO INCHES IN 3 FEET, WHERE APPLICABLE.

THE EXACT LOCATION AND LIMITS OF PRIVATE ENTRANCES AND COMMERCIAL ENTRANCES SHALL BE DETERMINED IN THE FIELD.


CURVE DATA BASED ON ARC DEFINITION.

BEARINGS SHOWN ON THIS PLAN ARE GRID BEARINGS.


DISTANCES SHOWN ON THIS PLAN ARE GROUND DISTANCES.

PLAN ELEVATIONS = USGS DATUM.

ALL COORDINATES ON THIS PLAN ARE REFERENCED TO THE WISCONSIN COORDINATE SYSTEM, CENTRAL ZONE.

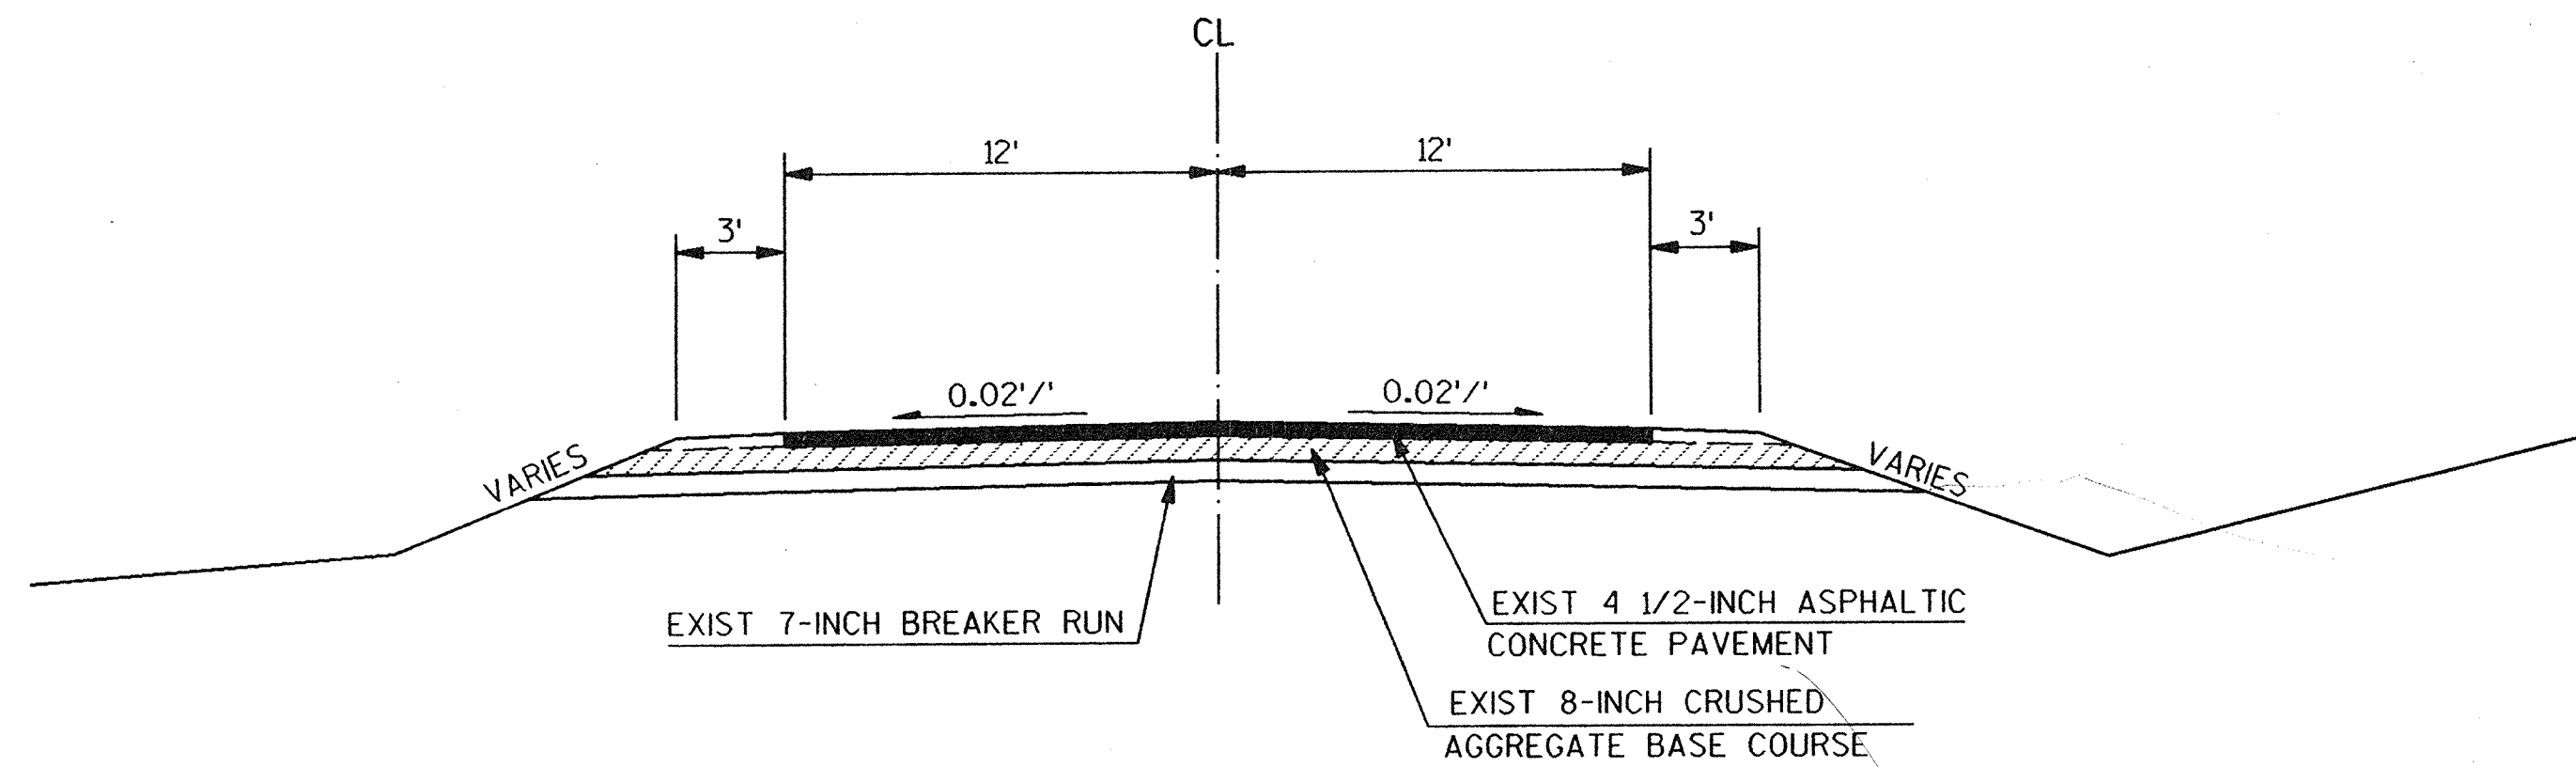


EXISTING TYPICAL CROSS SECTION FOR CTH A

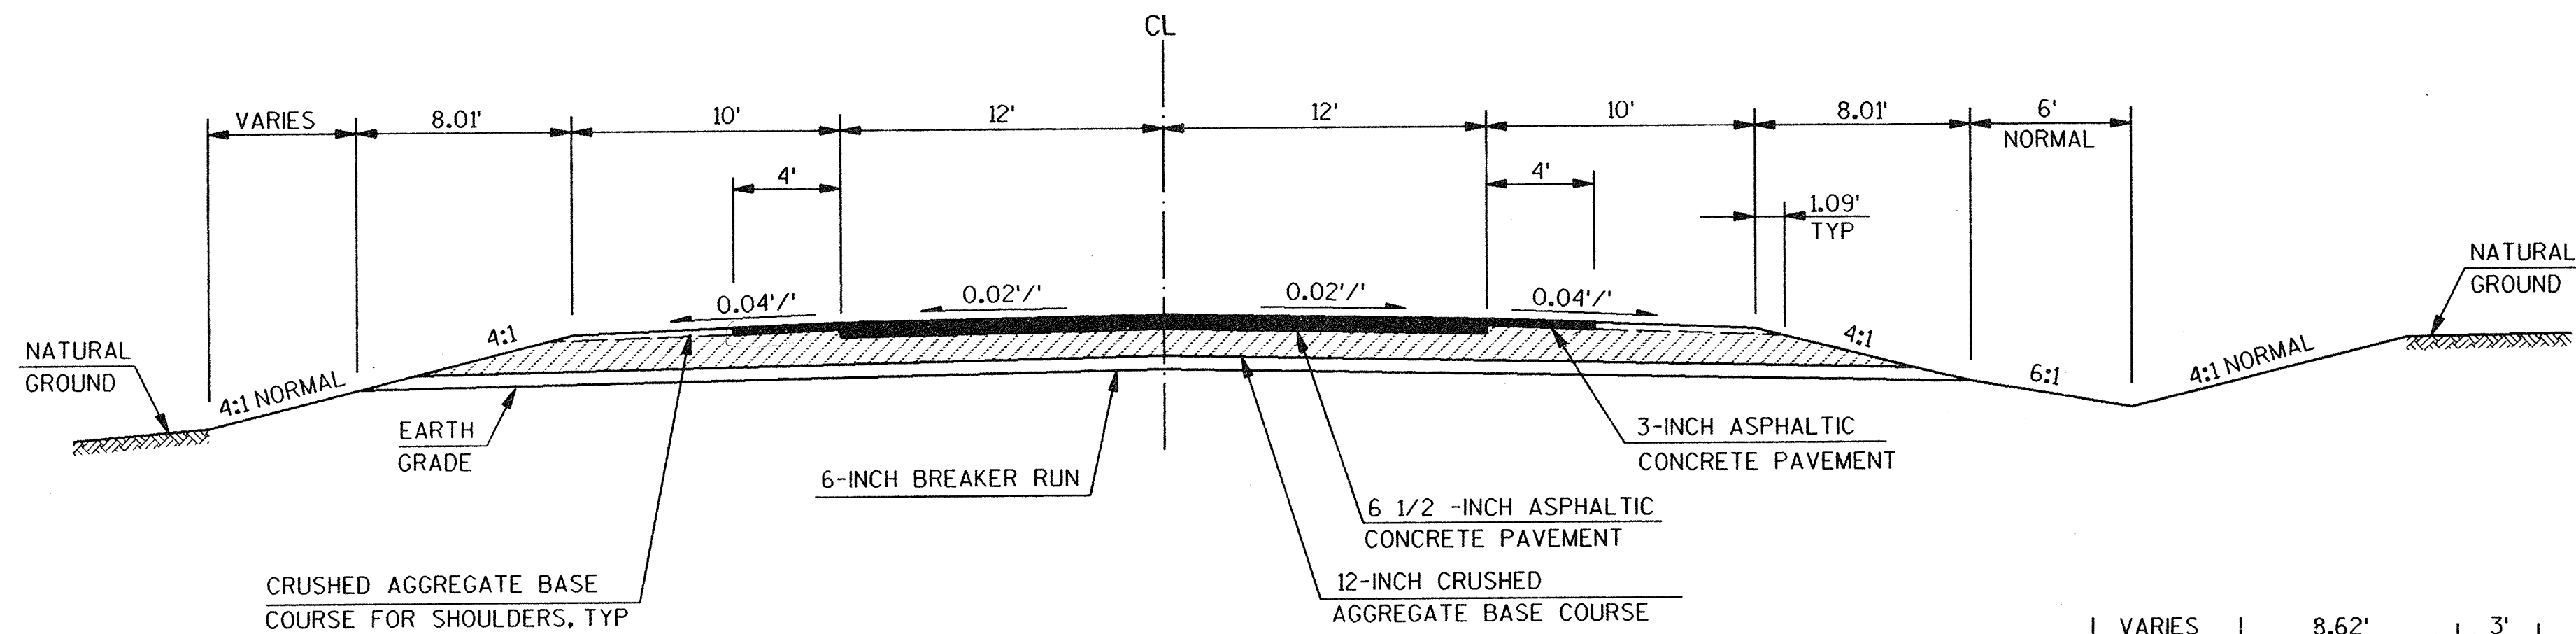


TYPICAL CROSS SECTION FOR CTH A


STA 500+00 TO STA 532+10
 STA 536+50 TO STA 550+00
 STA 552+30 TO STA 594+20
 STA 632+00 TO STA 705+50
 STA 707+00 TO STA 738+30
 STA 740+00 TO STA 743+26
 STA 745+82 TO STA 774+32
 STA 775+85 TO STA 779+00

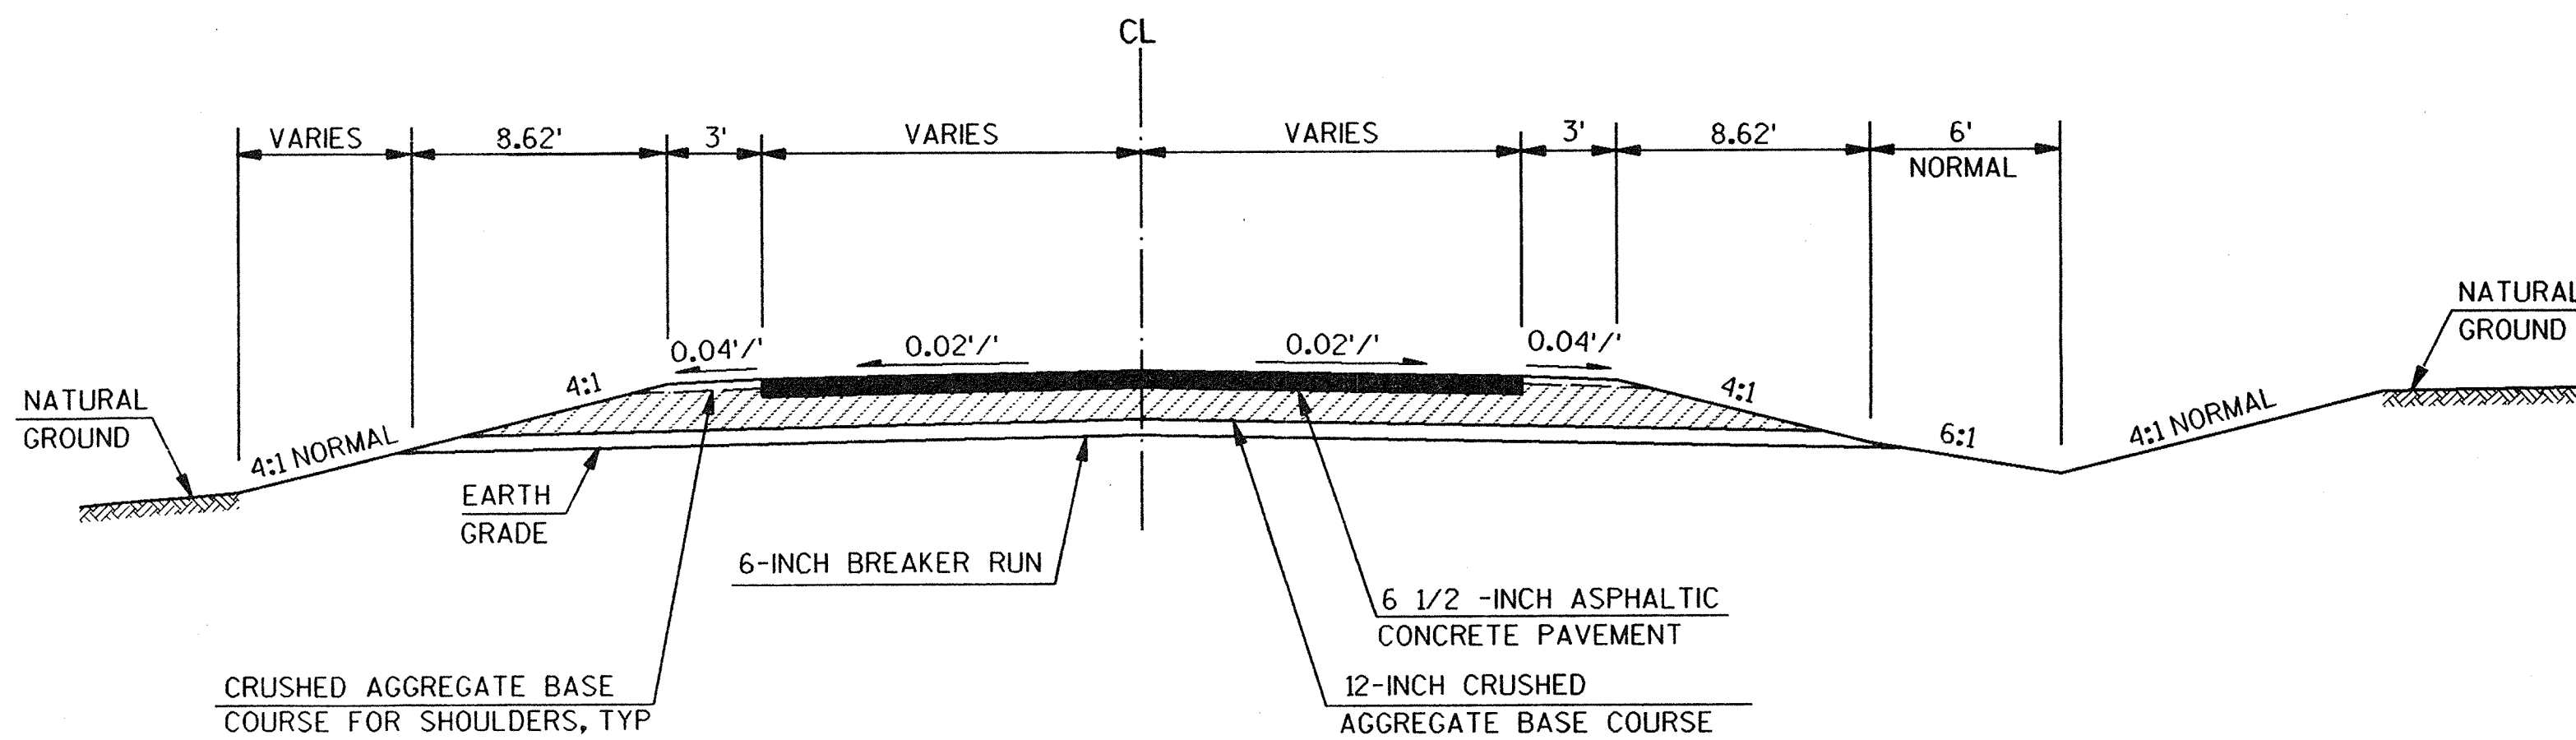

TYPICAL CROSS SECTION FOR
 CTH O
 CTH S
 CENTER VALLEY

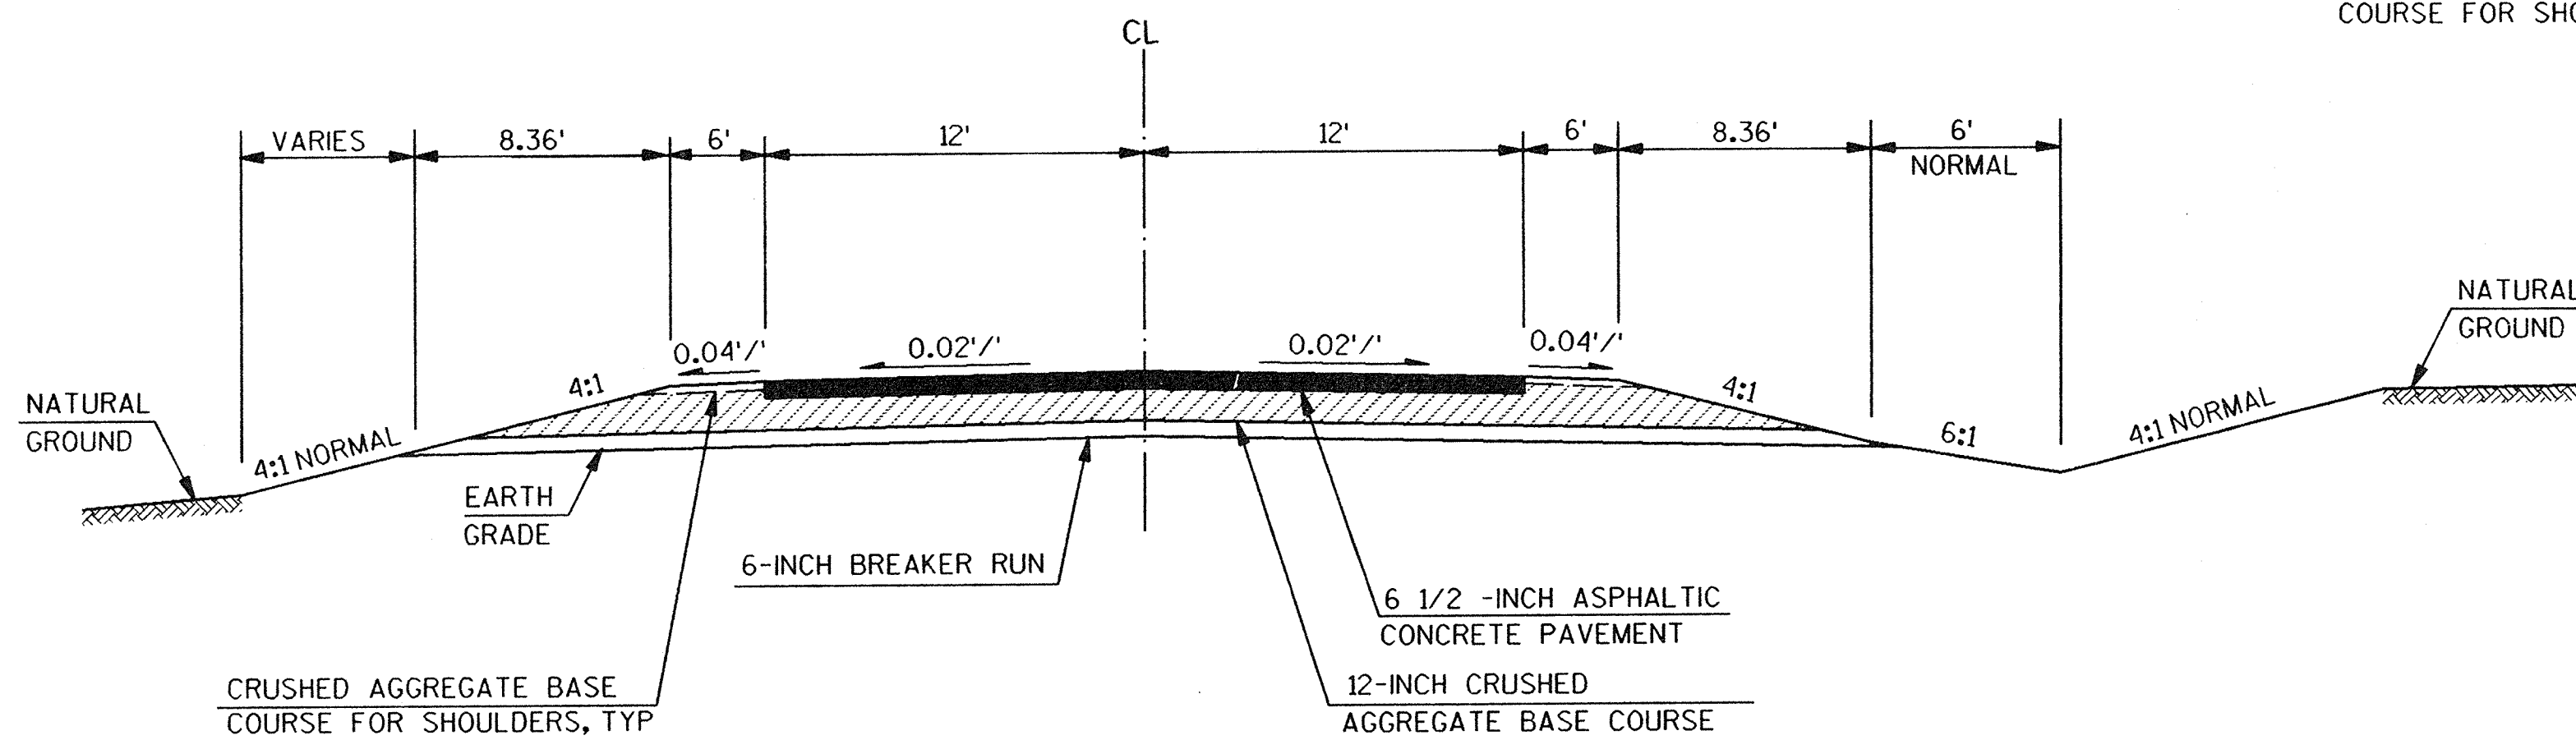


TYPICAL CROSS SECTION FOR QUARRY ROAD

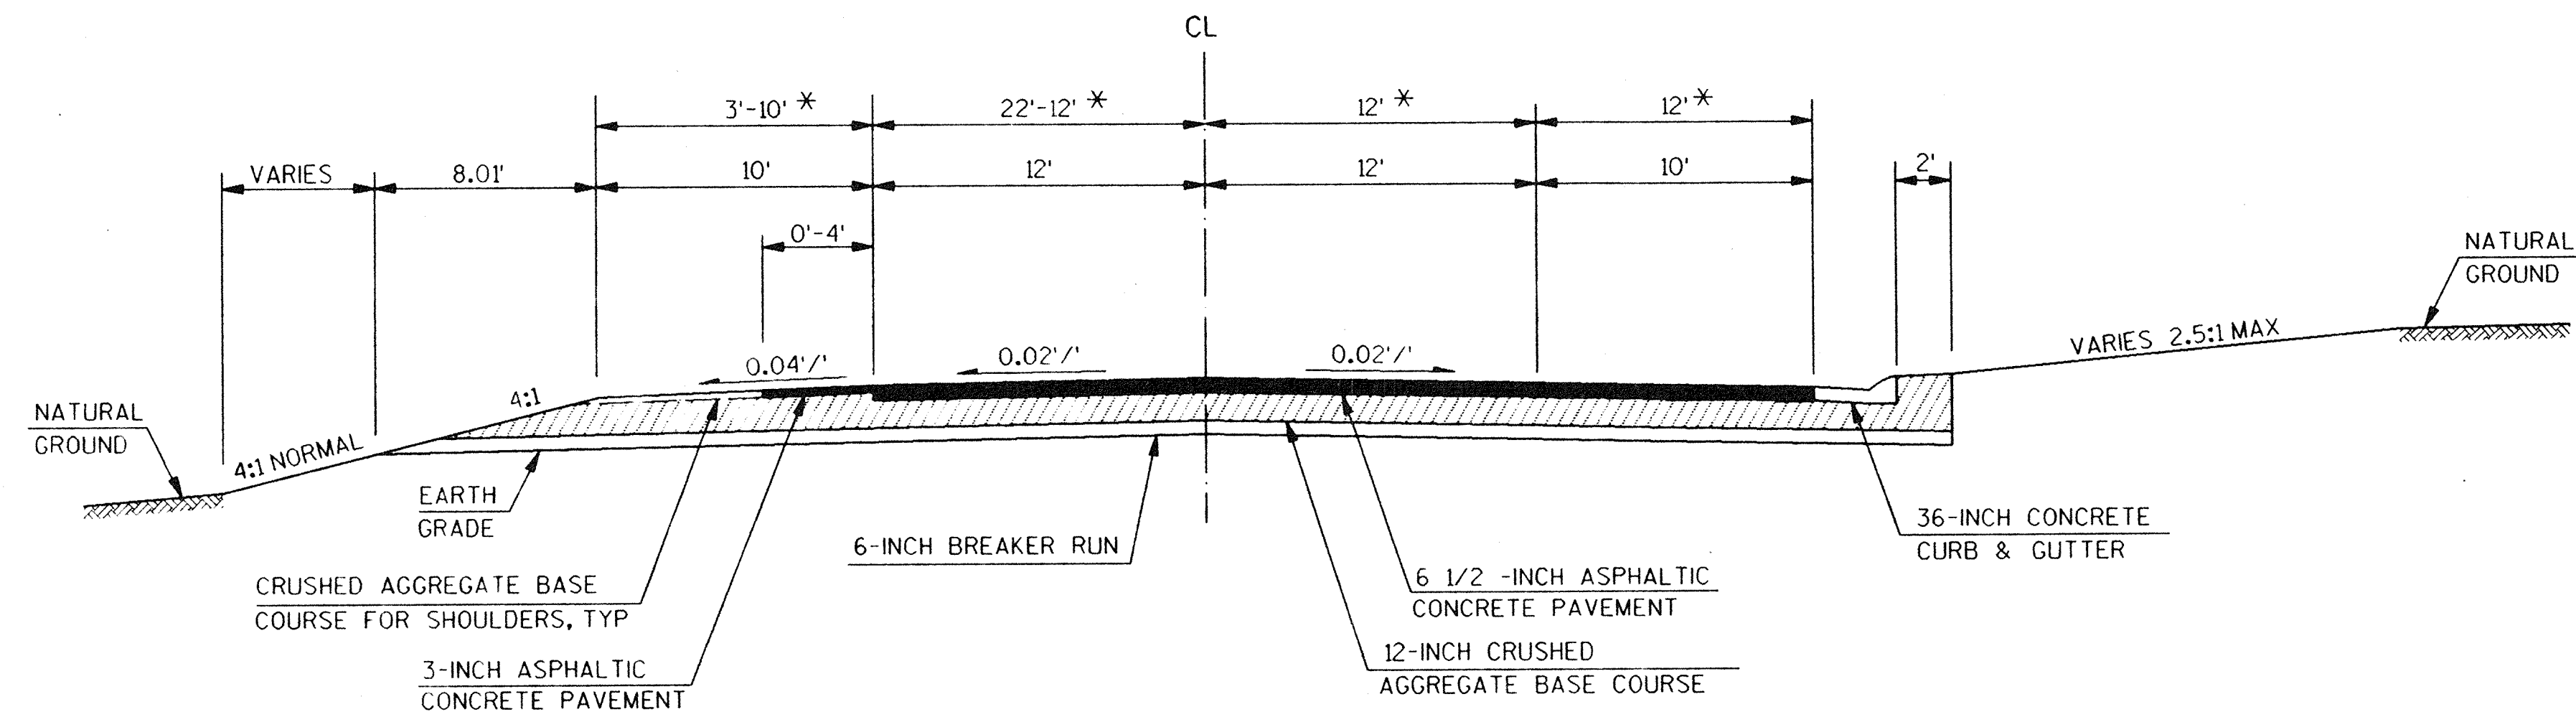


TYPICAL CROSS SECTION FOR CTH A

STA 532+10 TO STA 536+50 = 440 LF
 * STA 738+30 TO STA 740+00 = 170 LF
 610 LF

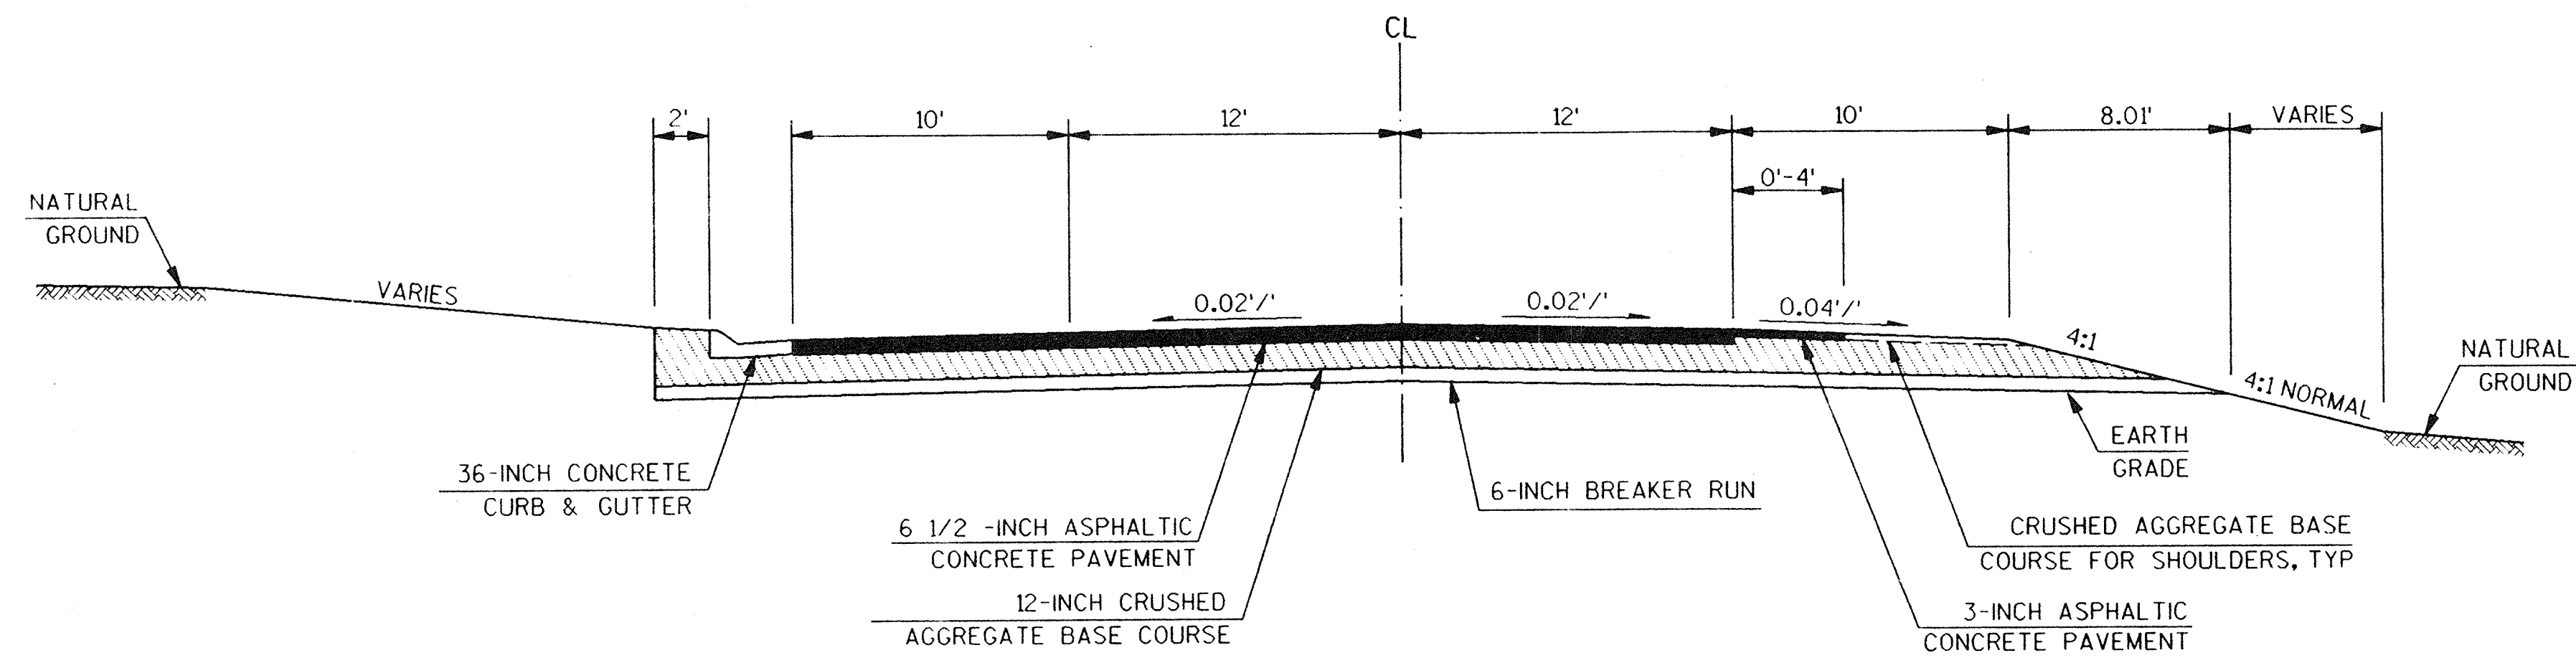

TYPICAL CROSS SECTION FOR CTH A



STA 550+00 TO STA 552+30 = 230 LF
 STA 705+50 TO STA 707+00 = 150 LF
 STA 743+26 TO STA 745+82 = 256 LF
 STA 774+32 TO STA 775+85 = 153 LF
 789 LF

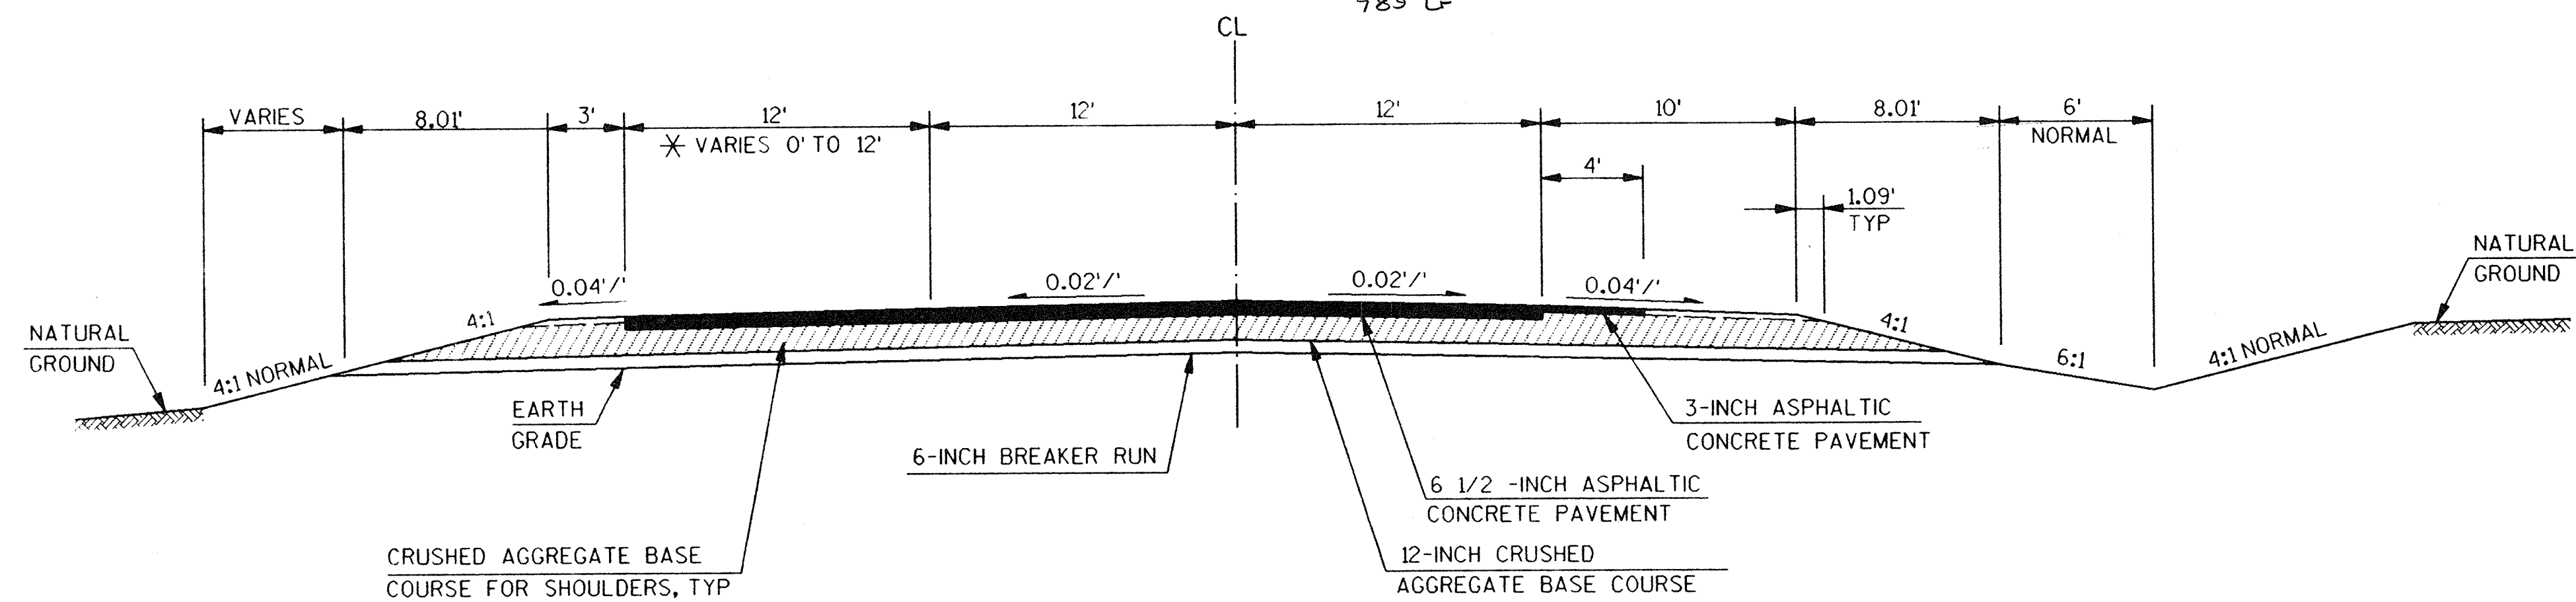


TYPICAL CROSS SECTION FOR CTH A

STA 596+20 TO STA 632+00 = 3580 LF
 * STA 594+20 TO STA 596+20 = 200 LF
 3780 LF



LEVELS ON = 01, 02, 03, 04, 05,

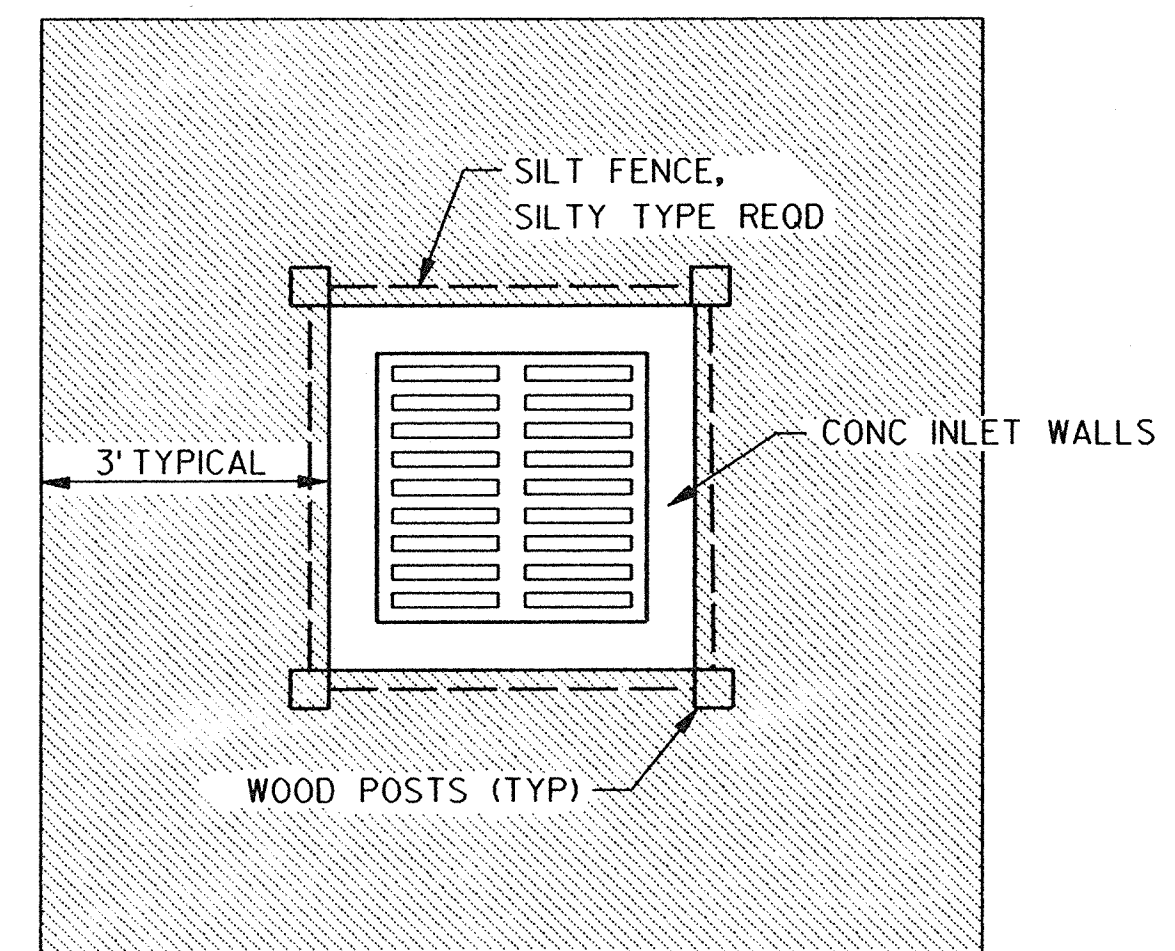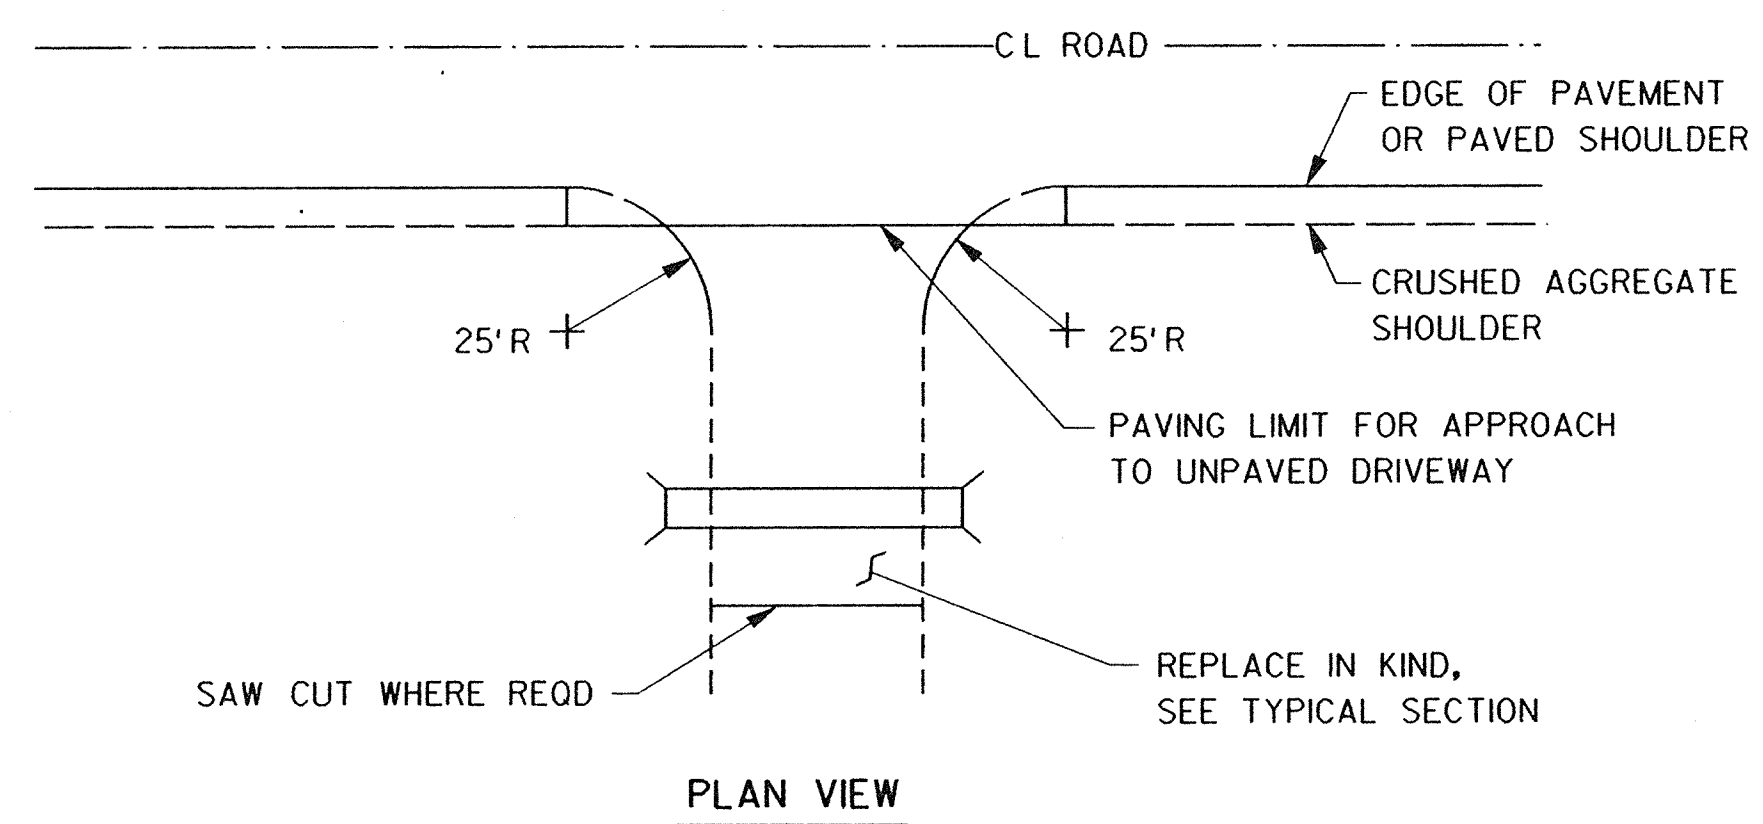



SOD AND SILT FENCE AT TYPE 8 INLETS

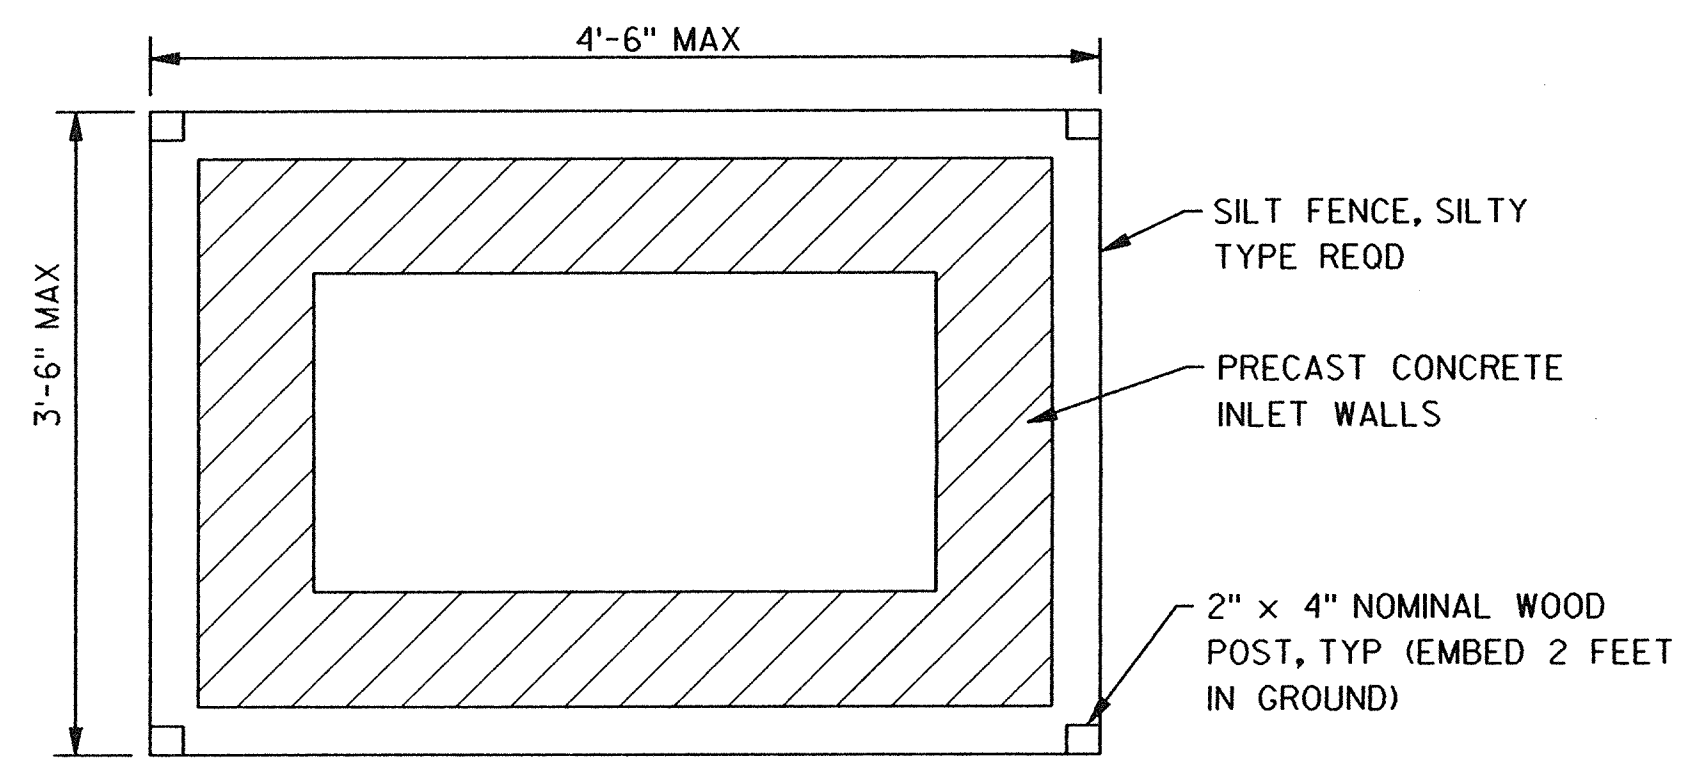


SILT FENCE AT TYPE 3 INLETS

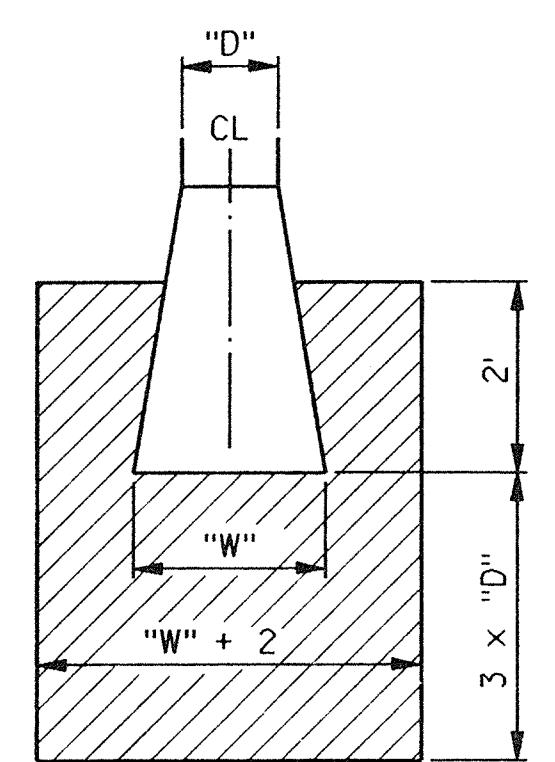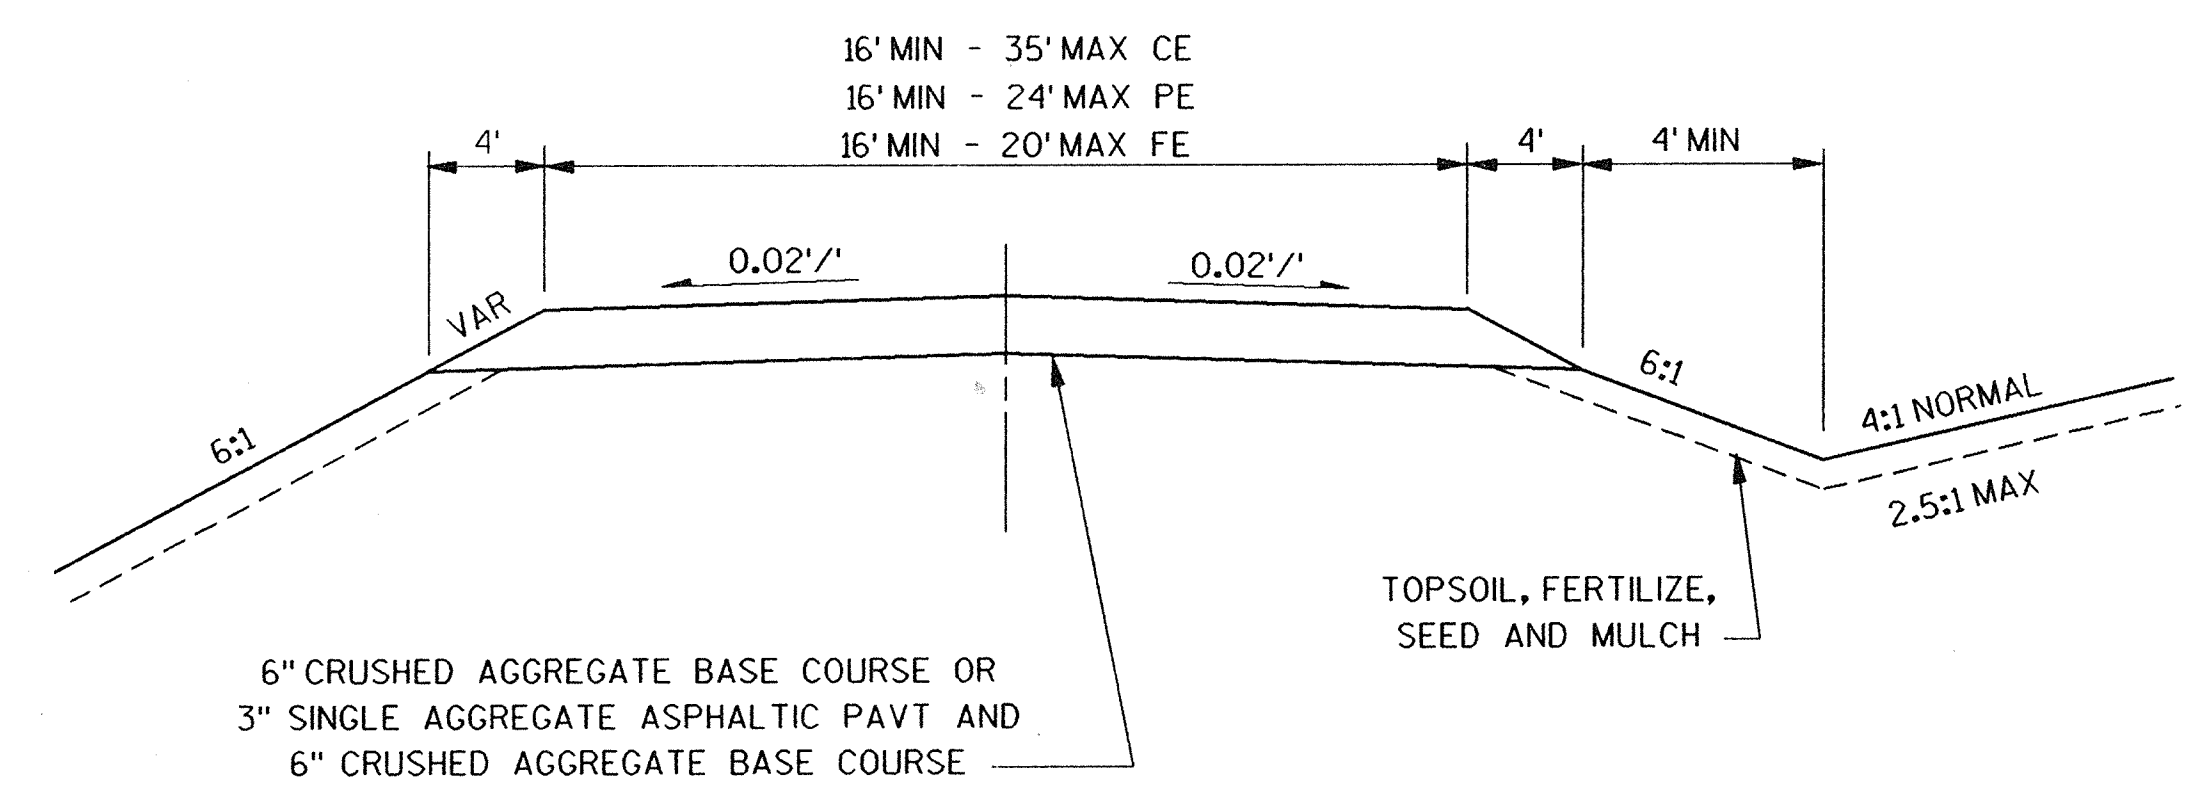


SOD AT APRON ENDWALLS DETAIL

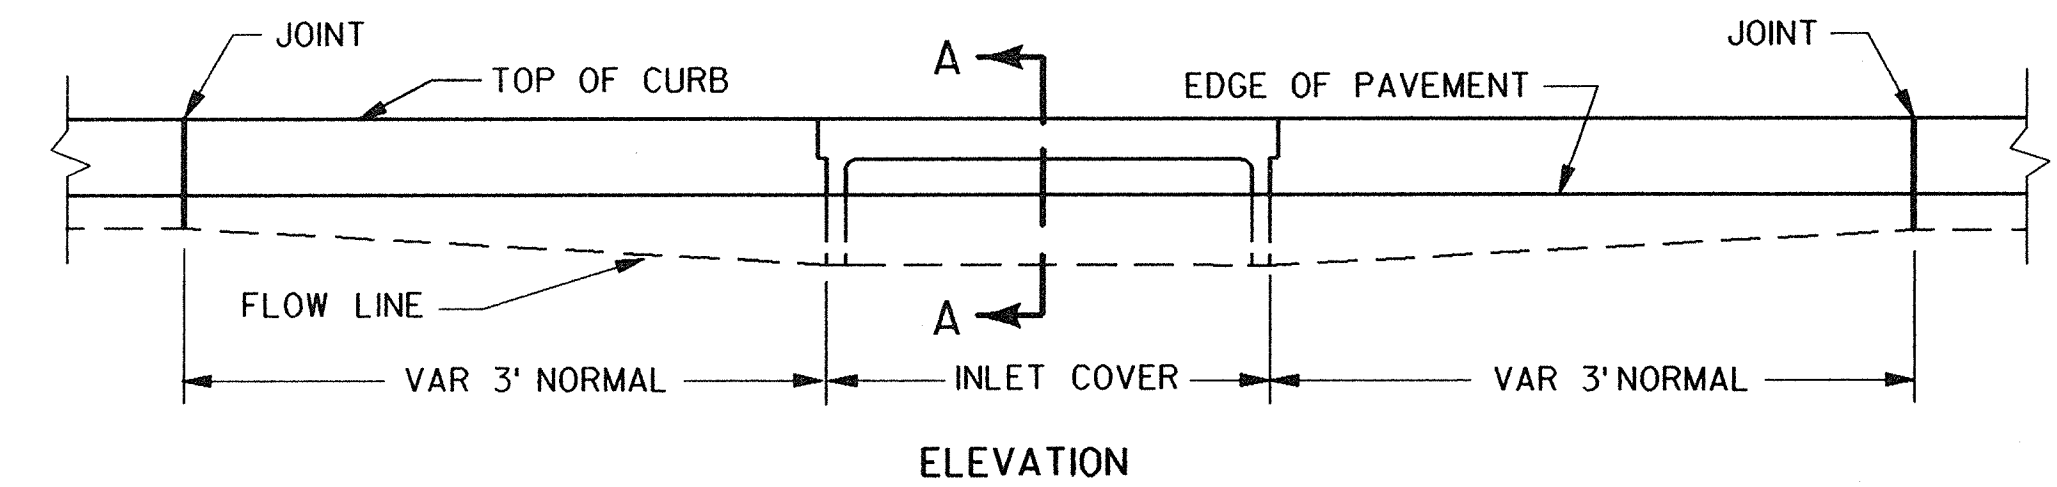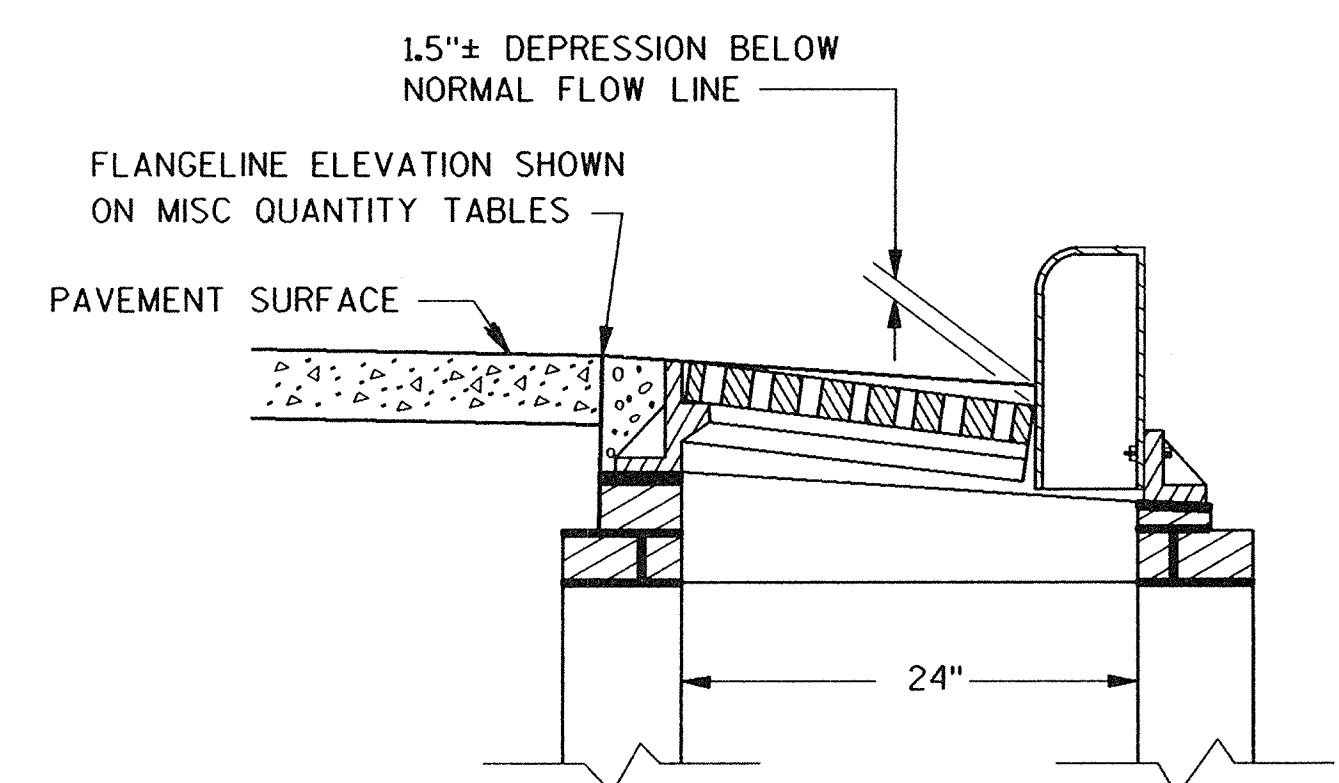

DETAIL OF CURB AND GUTTER AT INLETS

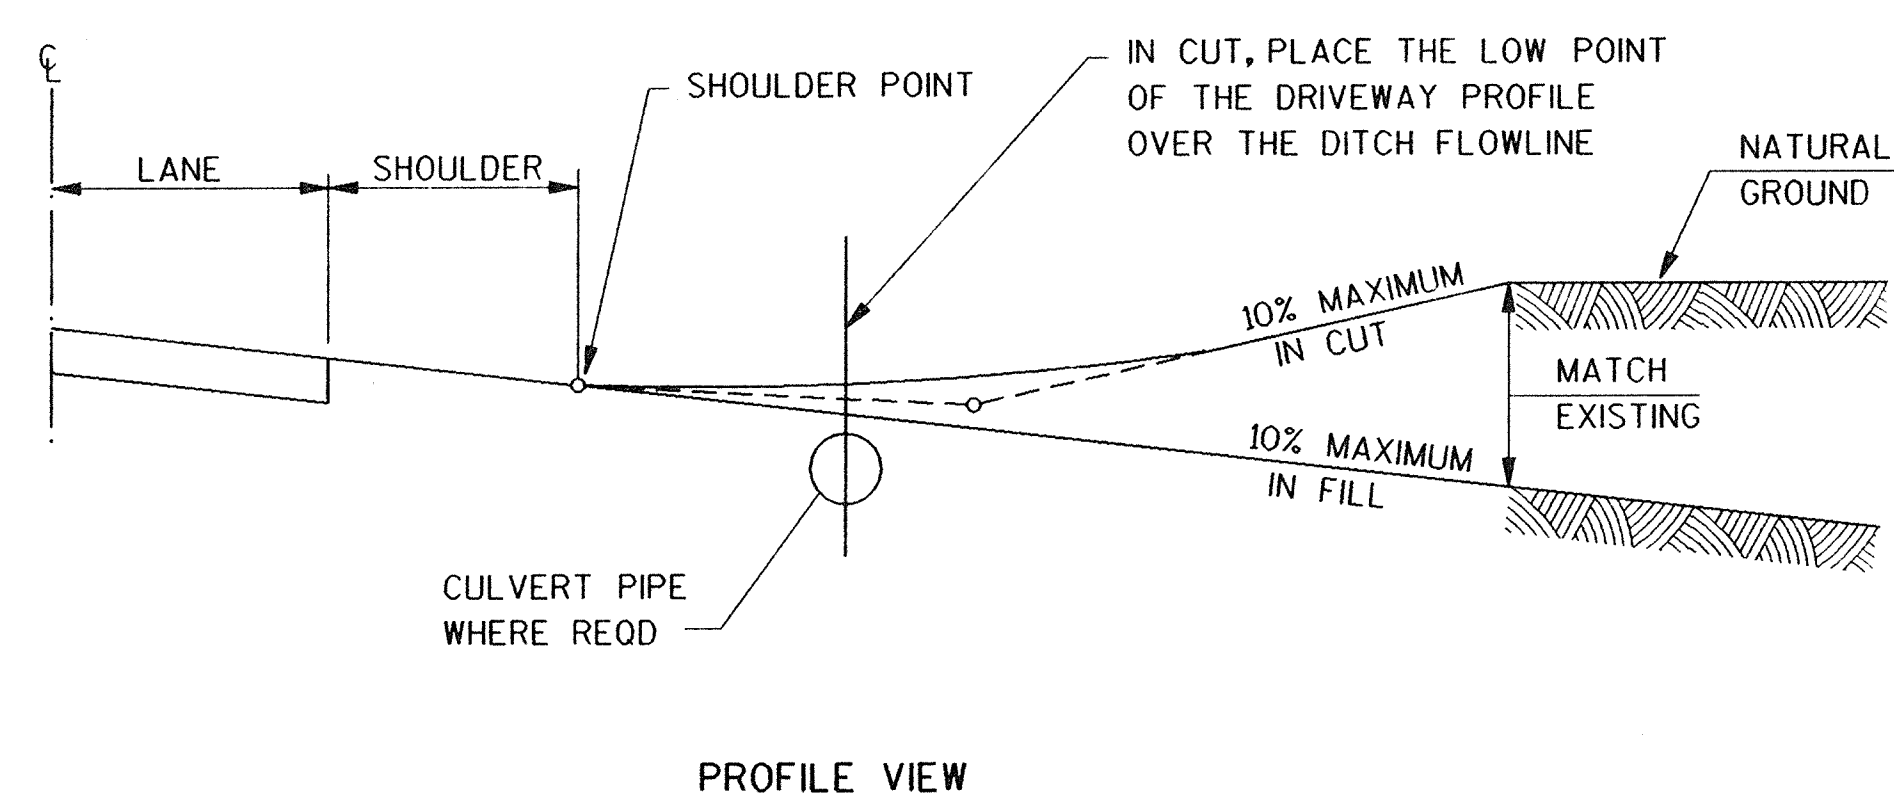


RURAL DRIVEWAY DETAIL

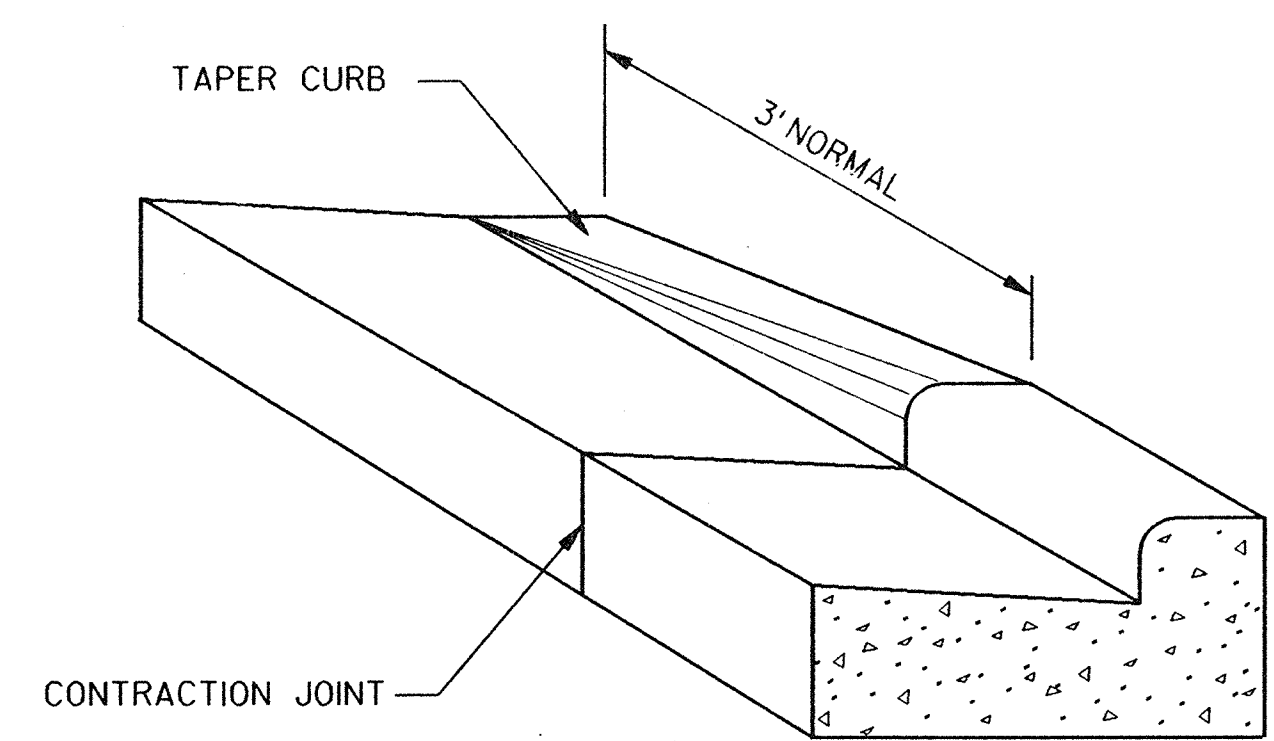

DETAIL OF CURB & GUTTER TERMINI


LEVELS ON = 01, 02, 03, 04, 05, 06, 07, 08, 09, 10, 11, 12, 13, 14, 15, 16, 17, 18, 19, 20, 21, 22, 23, 24, 25, 26, 27, 28, 29, 30, 31, 32, 33, 34, 35, 36, 37, 38, 39, 40, 41, 42, 43, 44, 45, 46, 47, 48, 49, 50, 51, 52, 53, 54, 55, 56, 57, 58, 59, 60, 61, 62, 63

STATE PROJECT NUMBER	SHEET NO.
	2.4
PAVING DETAILS FOR QUARRY ROAD OUTAGAMIE COUNTY	

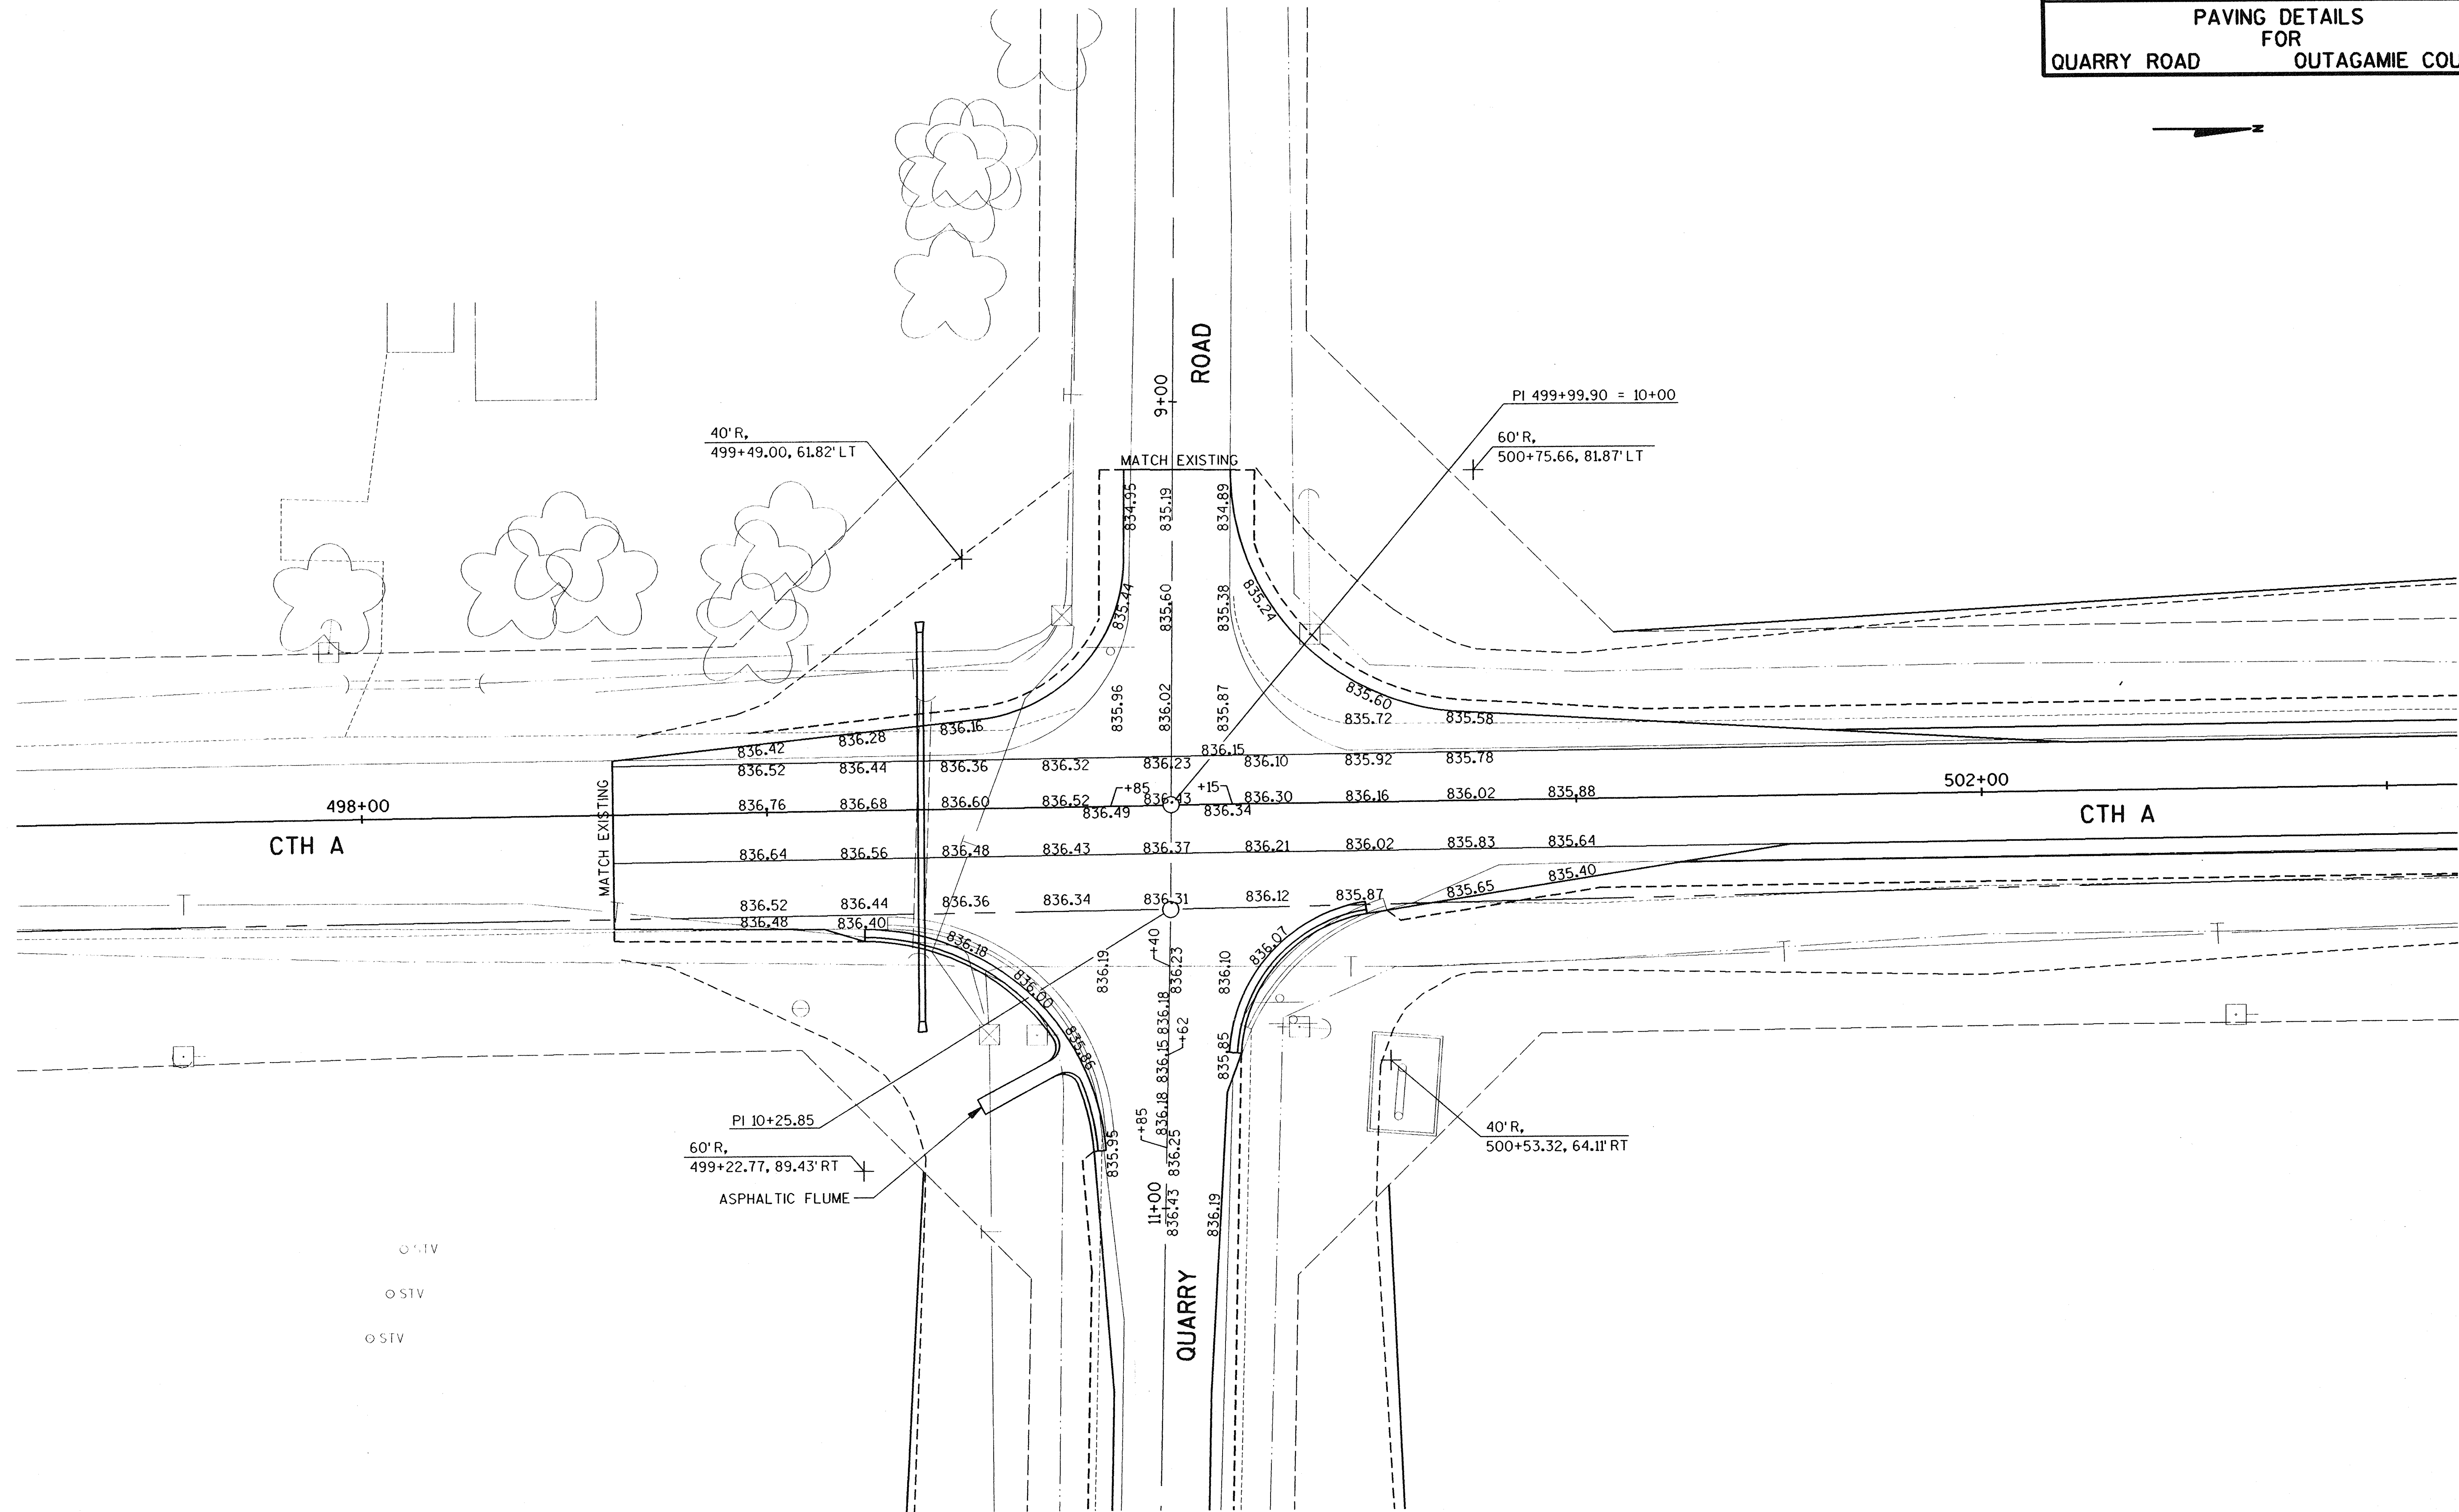


FOR

OUTAGAMIE COUNTY

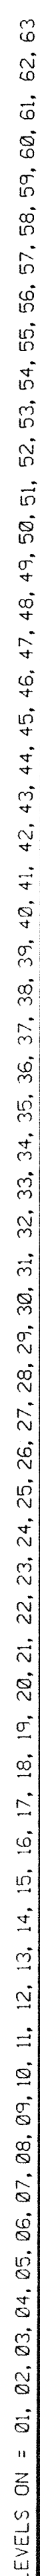




LEVELS ON = 01, 02, 03, 04, 05, 06, 07, 08, 09, 10, 11, 12, 13, 14, 15, 16, 17, 18, 19, 20, 21, 22, 23, 24, 25, 26, 27, 28, 29, 30, 31, 32, 33, 34, 35, 36, 37, 38, 39, 40, 41, 42, 43, 44, 45, 46, 47, 48, 49, 50, 51, 52, 53, 54, 55, 56, 57, 58, 59, 60, 61, 62, 63

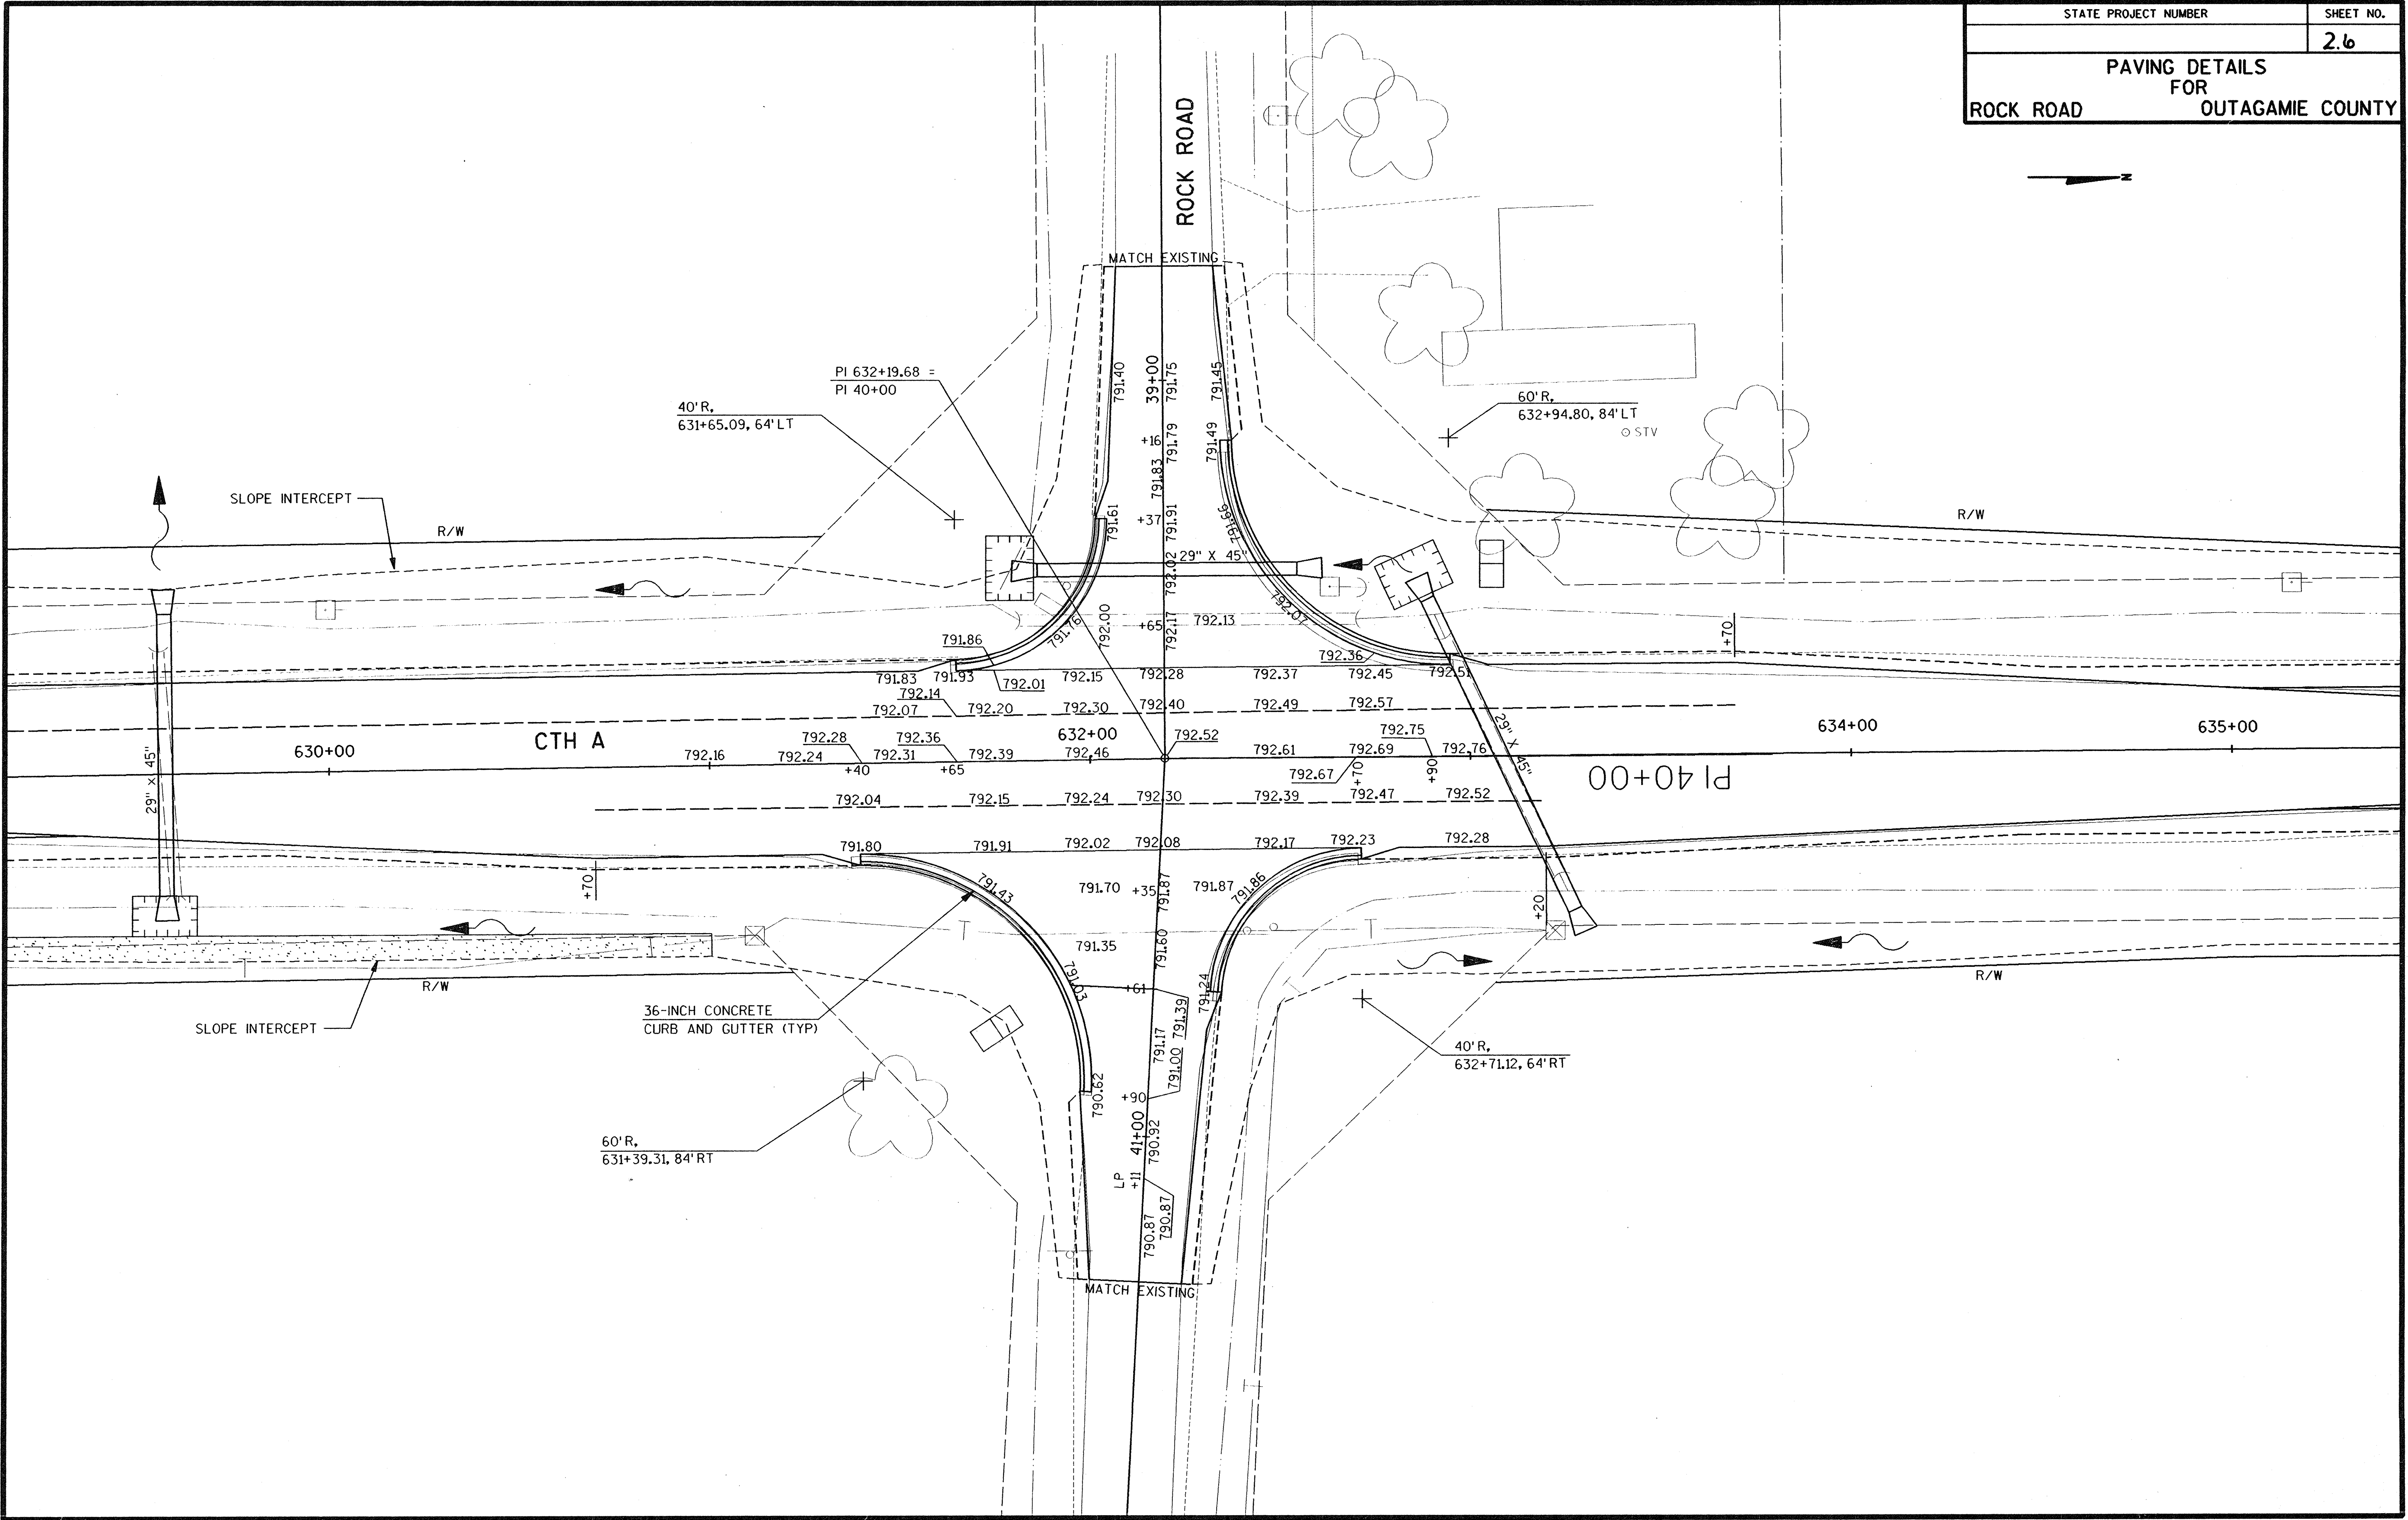

STATE PROJECT NUMBER	SHEET NO.
	2.6
PAVING DETAILS FOR ROCK ROAD OUTAGAMIE COUNTY	


LEVELS ON = 01, 02, 03, 04, 05, 06, 07, 08, 09, 10, 11, 12, 13, 14, 15, 16, 17, 18, 19, 20, 21, 22, 23, 24, 25, 26, 27, 28, 29, 30, 31, 32, 33, 34, 35, 36, 37, 38, 39, 40, 41, 42, 43, 44, 45, 46, 47, 48, 49, 50, 51, 52, 53, 54, 55, 56, 57, 58, 59, 60, 61, 62, 63

CURVE DATA
PI = 60+00.00
 $\Delta = 02^{\circ}53'01''$
 $\angle = 177^{\circ}06'59''$
D = 00°30'00"
T = 288.42'
R = 11,459.16'
L = 576.72'

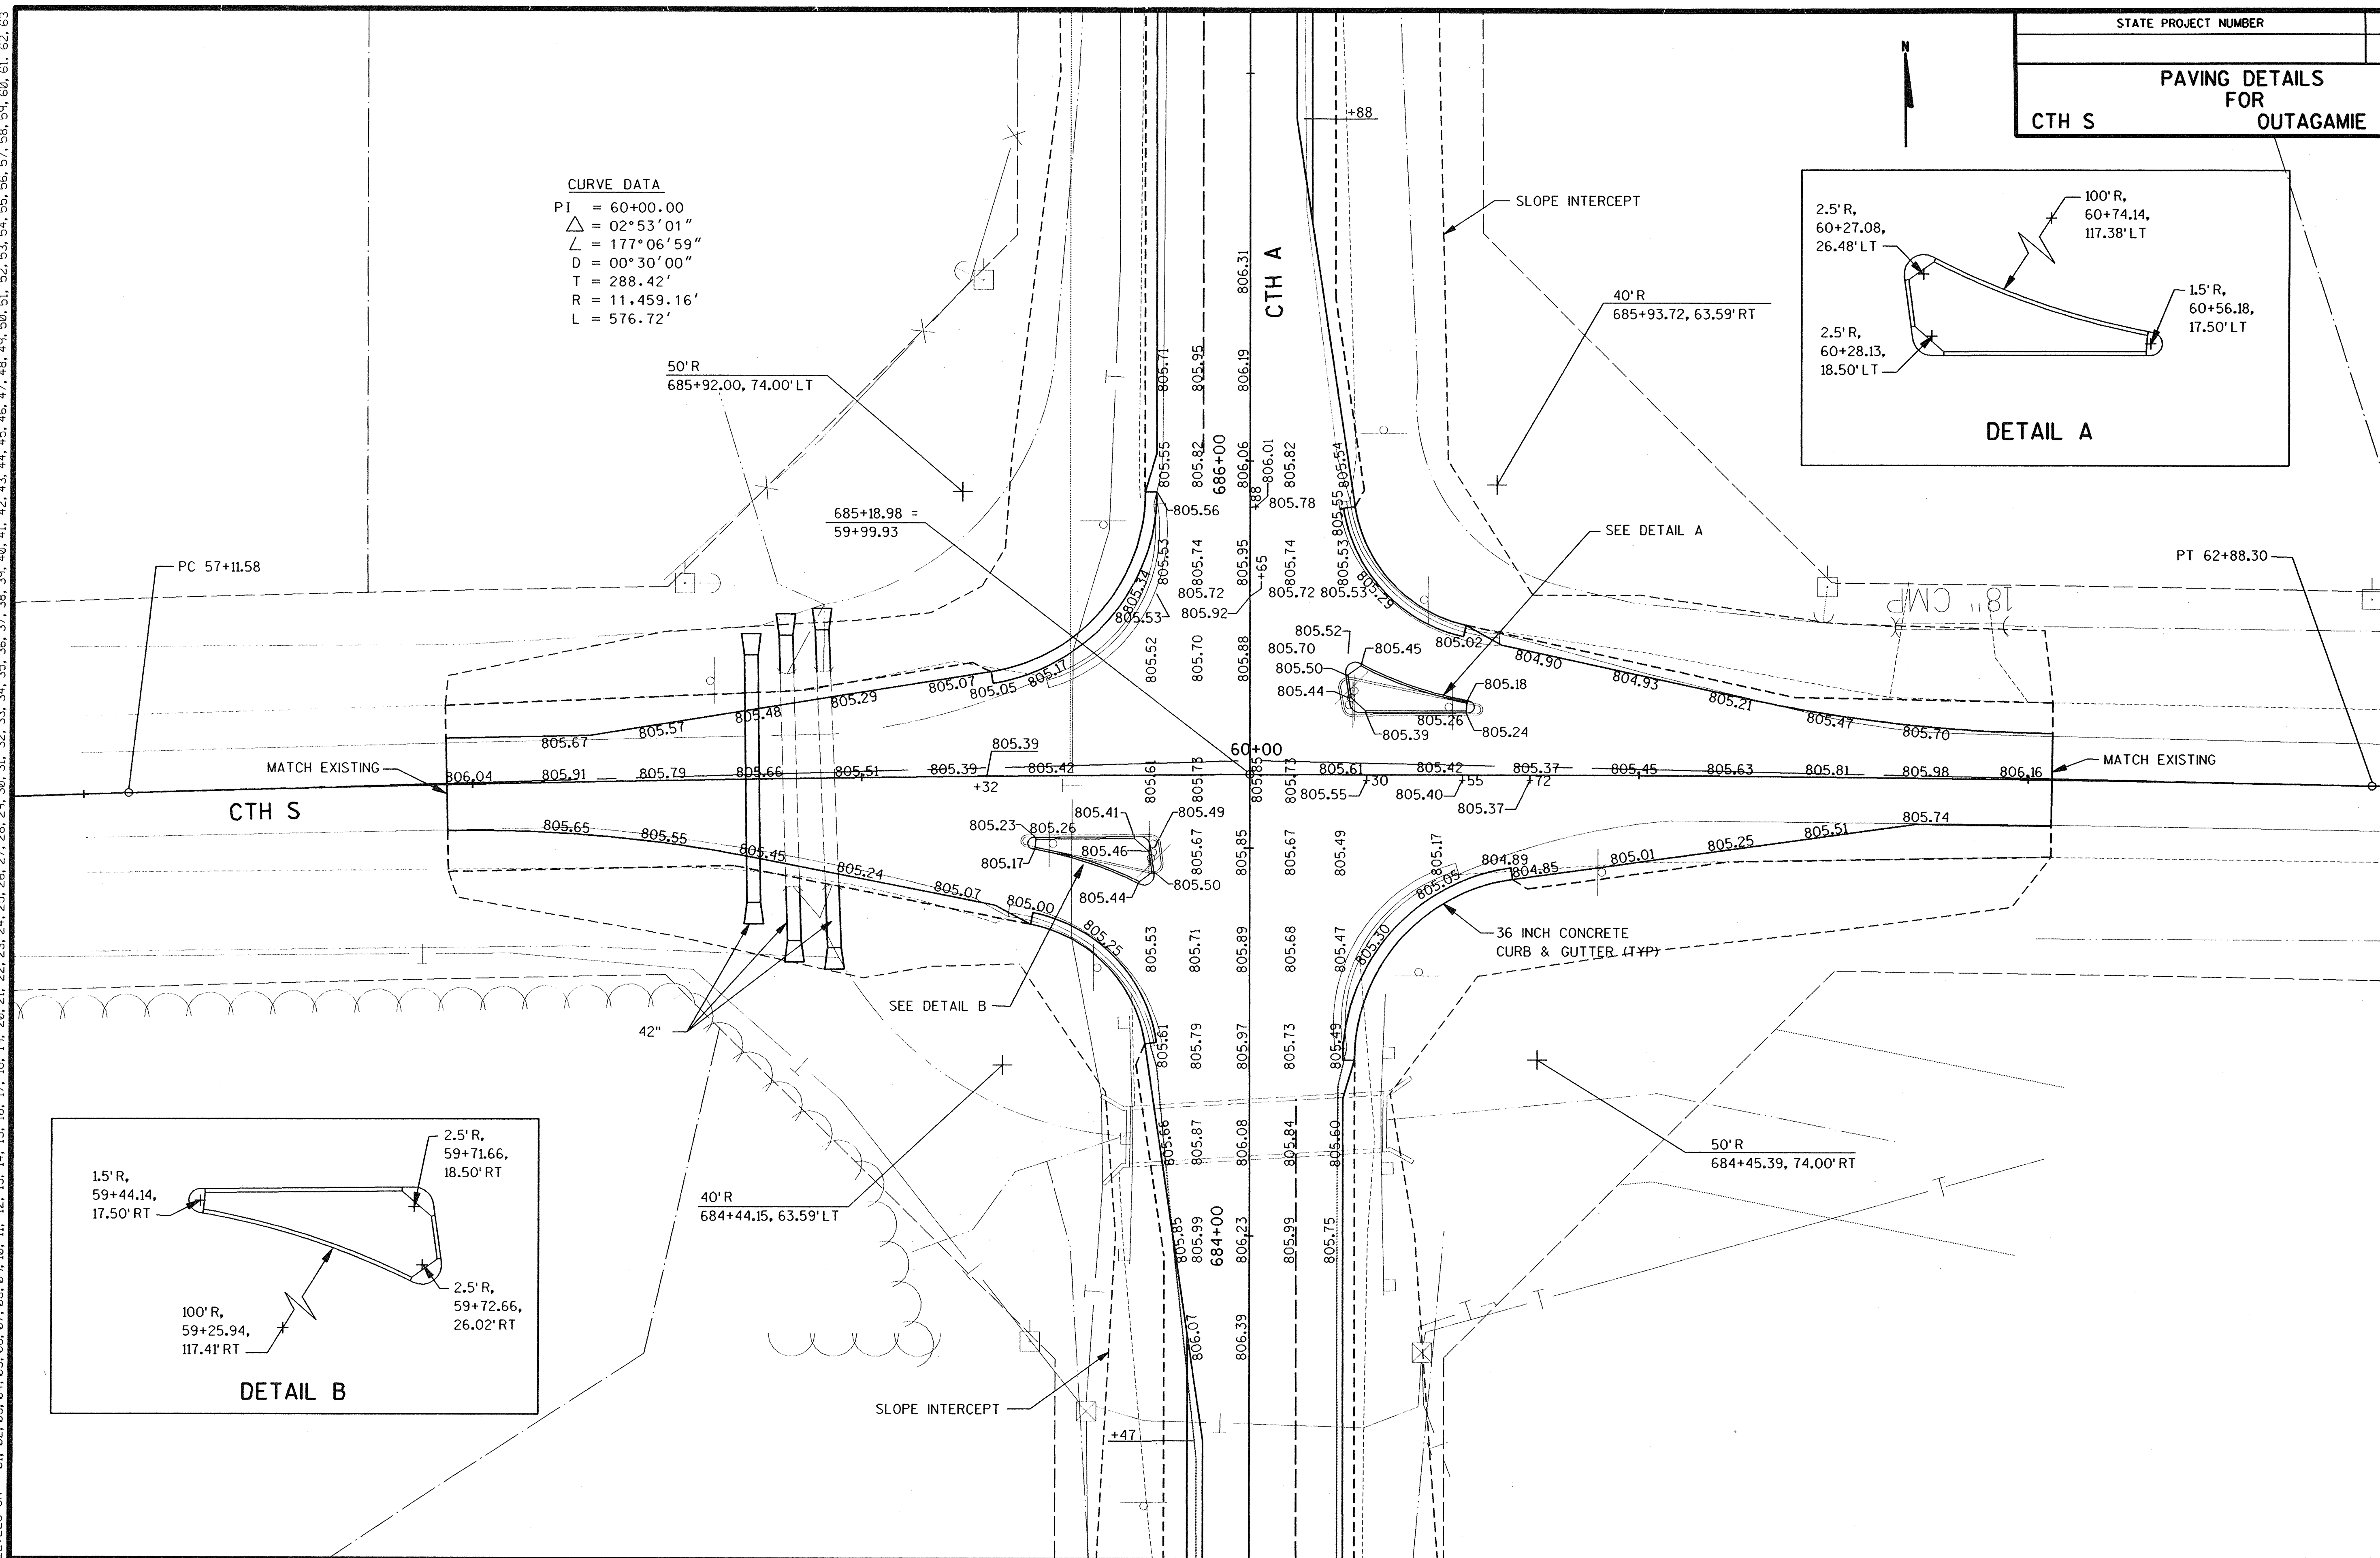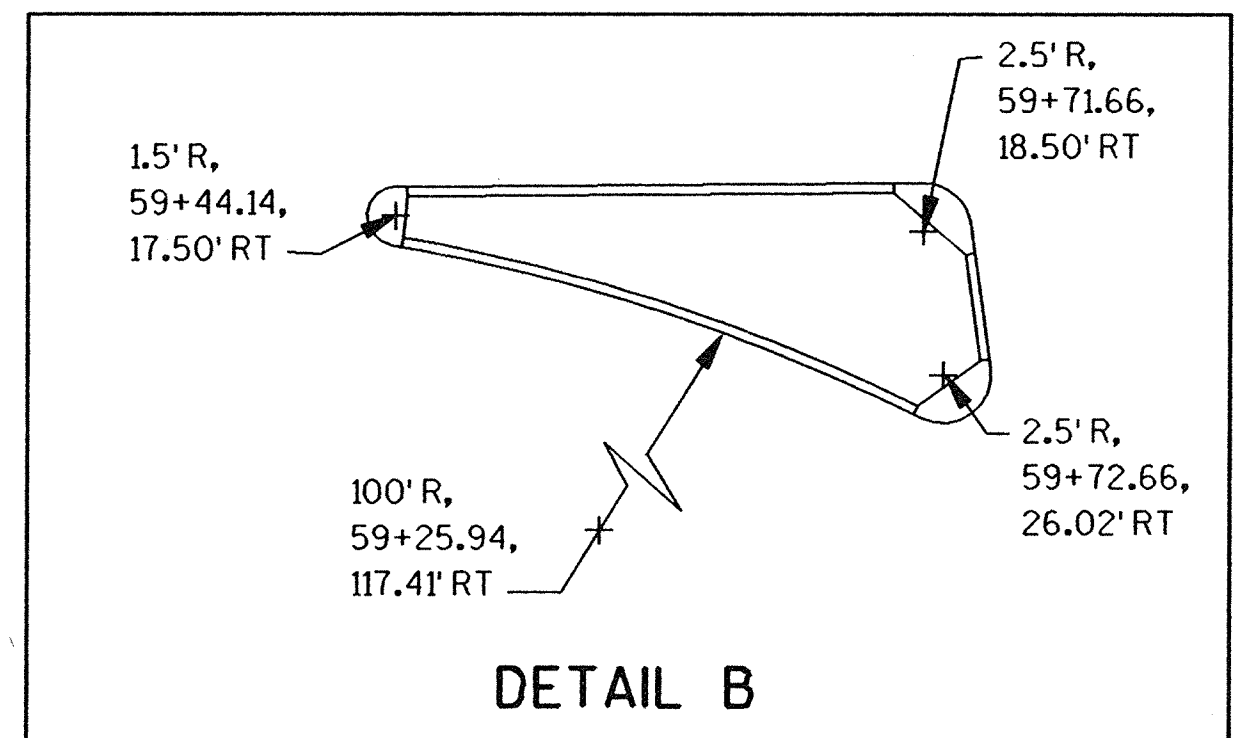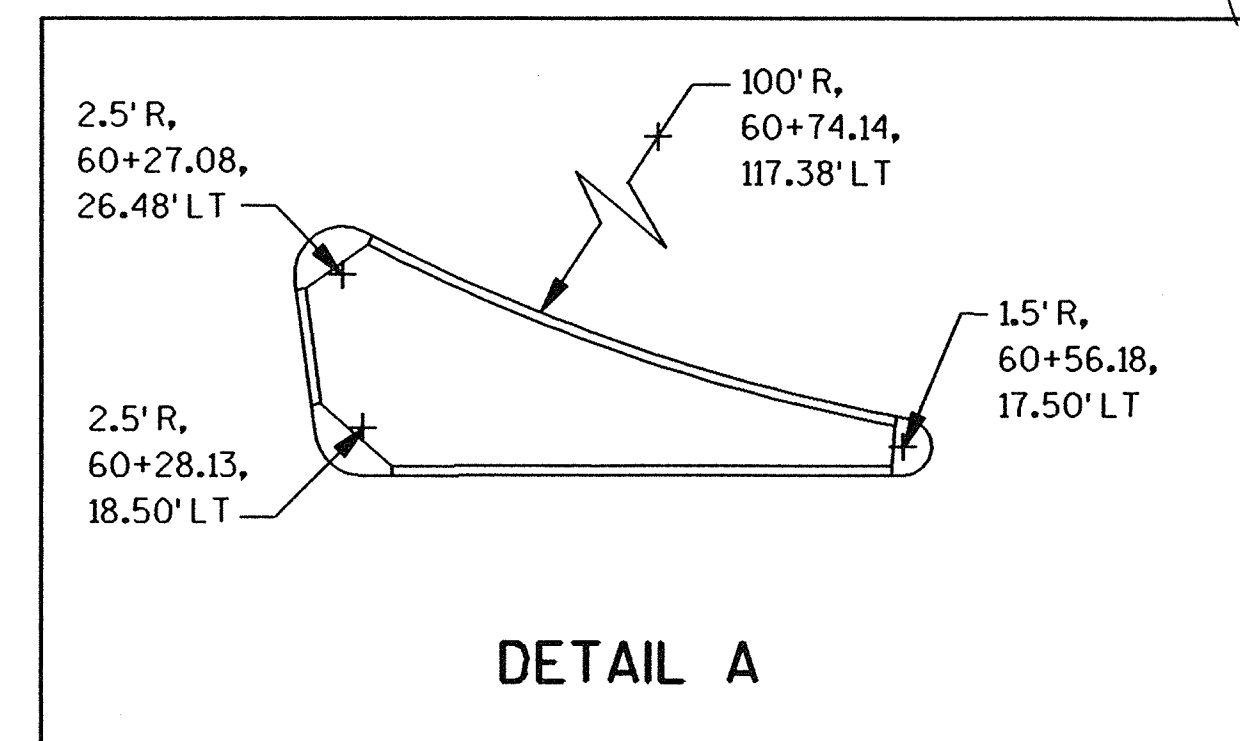


LEVELS ON = 01, 02, 03, 04, 05, 06, 07, 08, 09, 10, 11, 12, 13, 14, 15, 16, 17, 18, 19, 20, 21, 22, 23, 24, 25, 26, 27, 28, 29, 30, 31, 32, 33, 34, 35, 36, 37, 38, 39, 40, 41, 42, 43, 44, 45, 46, 47, 48, 49, 50, 51, 52, 53, 54, 55, 56, 57, 58, 59, 60, 61, 62, 63

STATE PROJECT NUMBER	SHEET NO.
	2.8
PAVING DETAILS FOR CTH A OUTAGAMIE COUNTY	

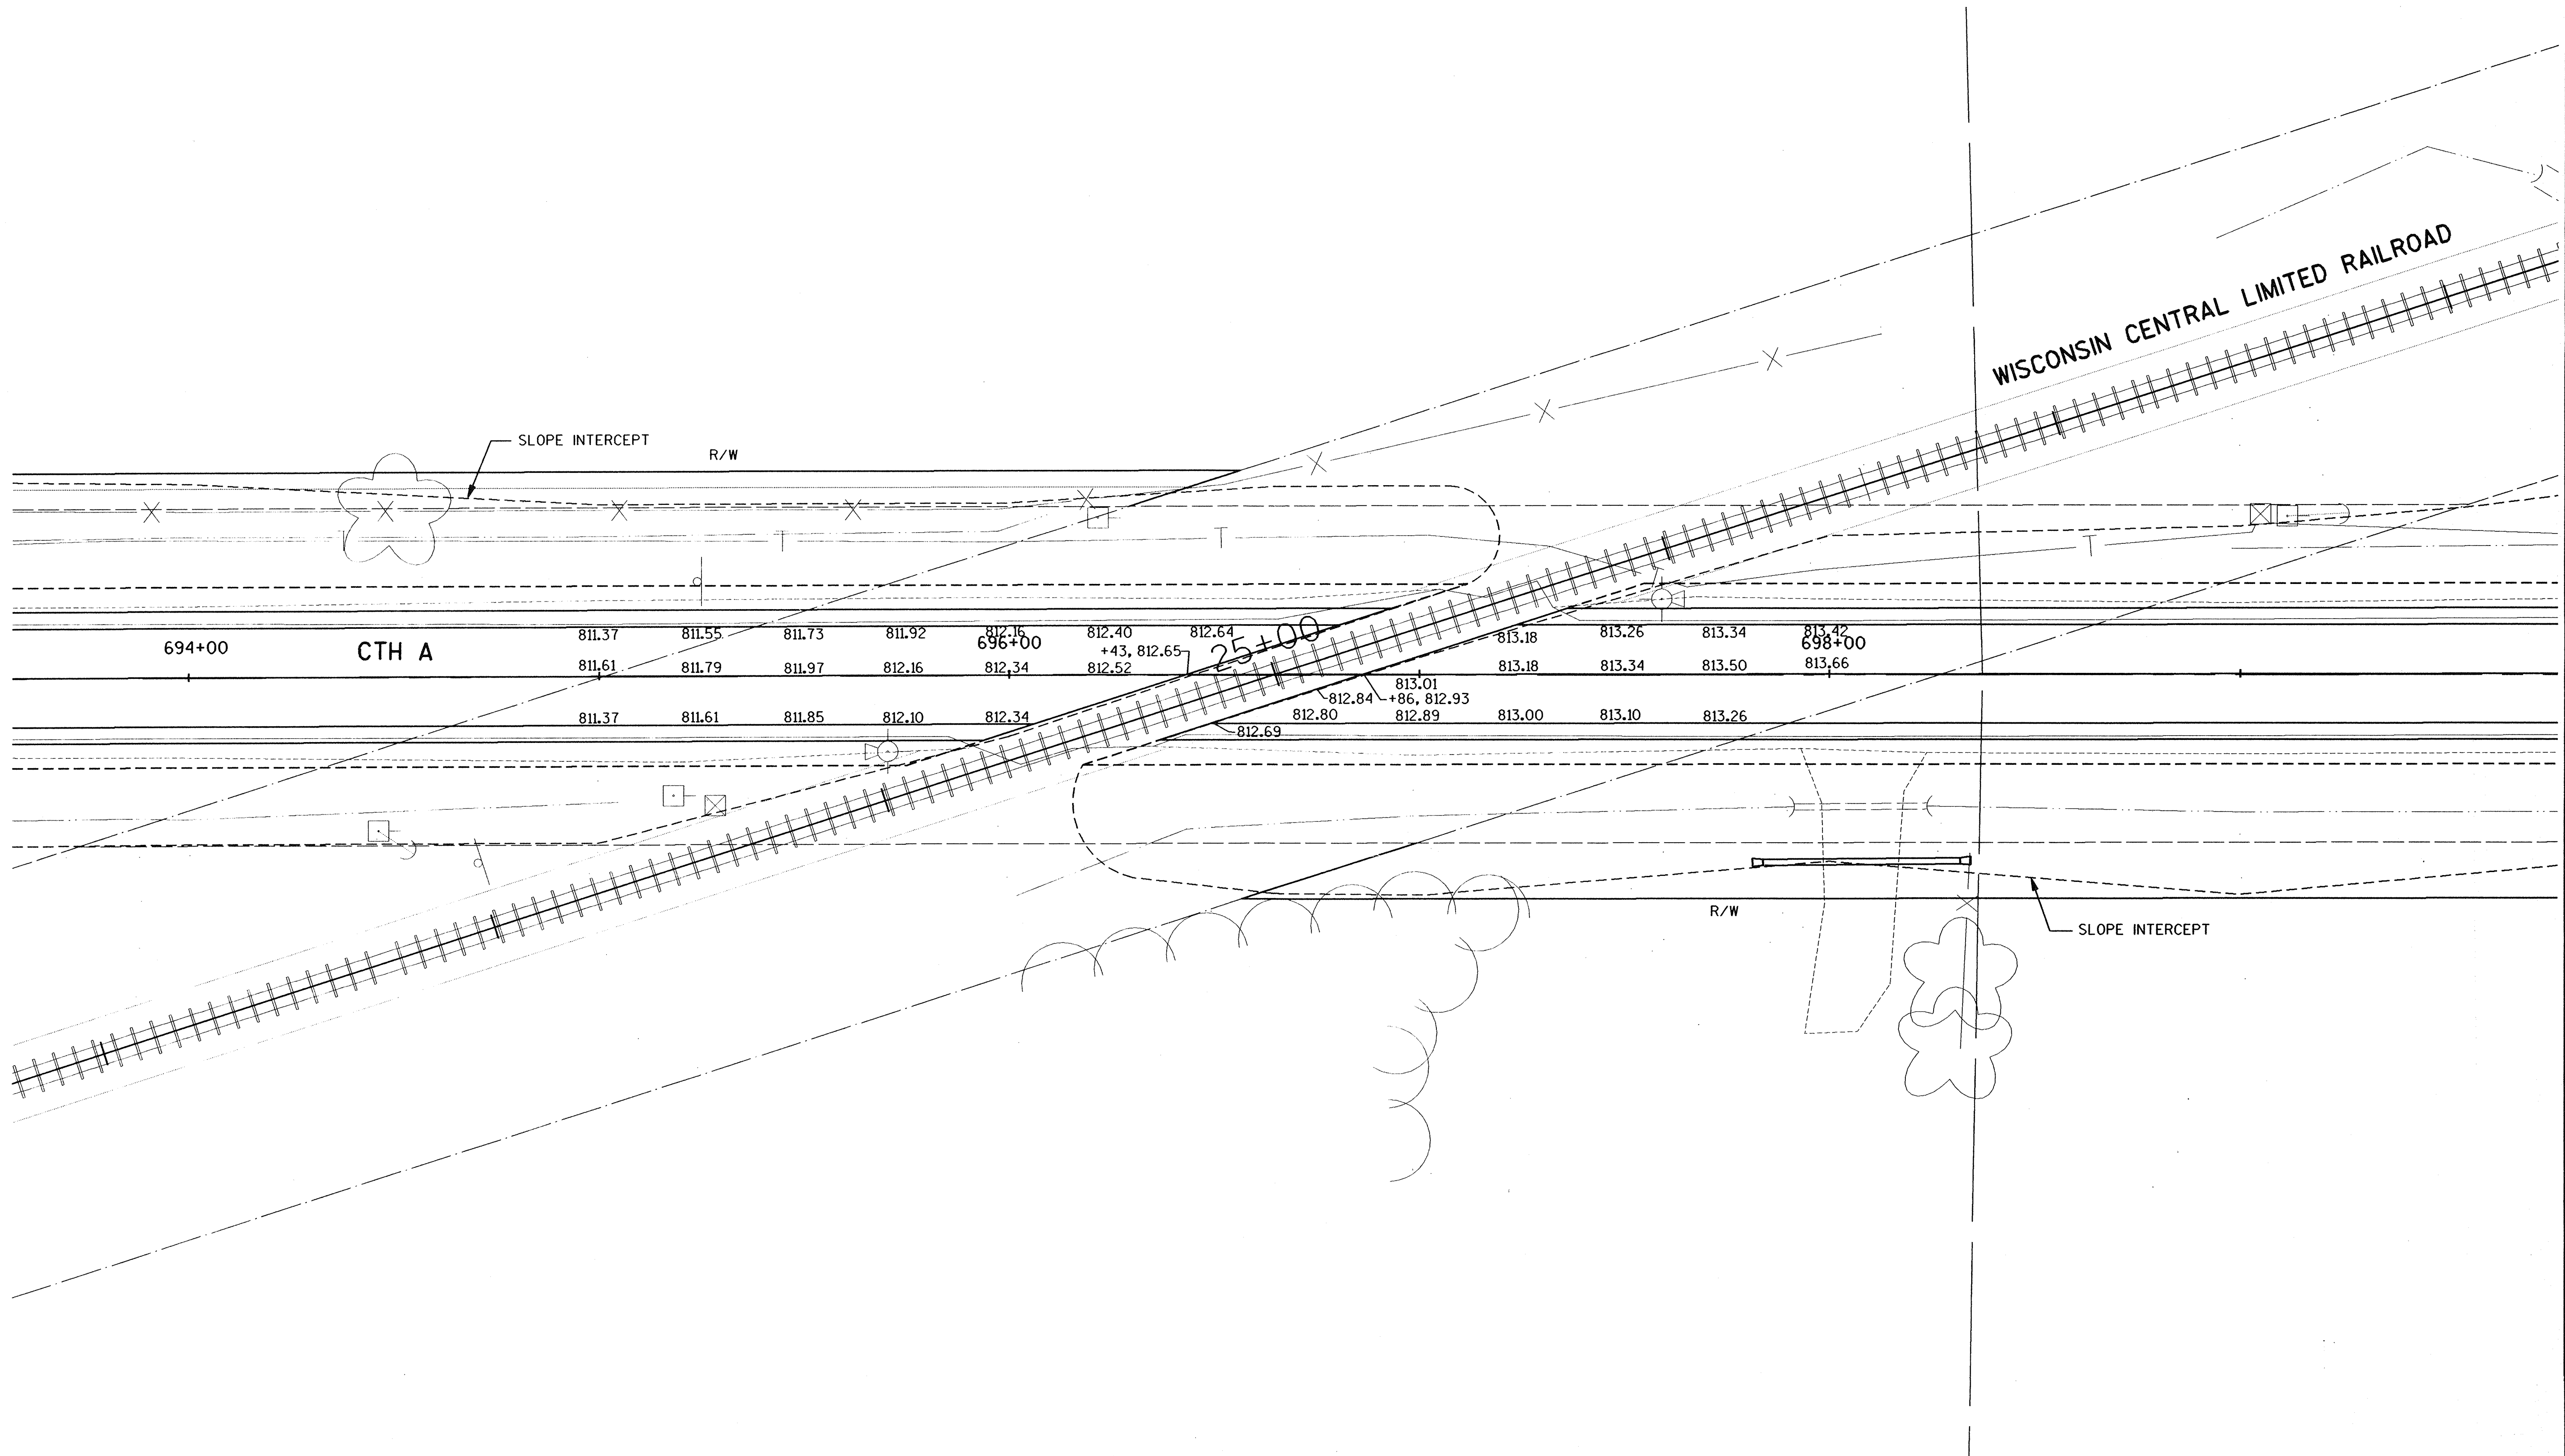

LEVELS ON = 01, 02, 03, 04, 05, 06, 07, 08, 09, 10, 11, 12, 13, 14, 15, 16, 17, 18, 19, 20, 21, 22, 23, 24, 25, 26, 27, 28, 29, 30, 31, 32, 33, 34, 35, 36, 37, 38, 39, 40, 41, 42, 43, 44, 45, 46, 47, 48, 49, 50, 51, 52, 53, 54, 55, 56, 57, 58, 59, 60, 61, 62, 63

STATE PROJECT NUMBER	SHEET NO.
	2.10
PAVING DETAILS FOR CTH A OUTAGAMIE COUNTY	

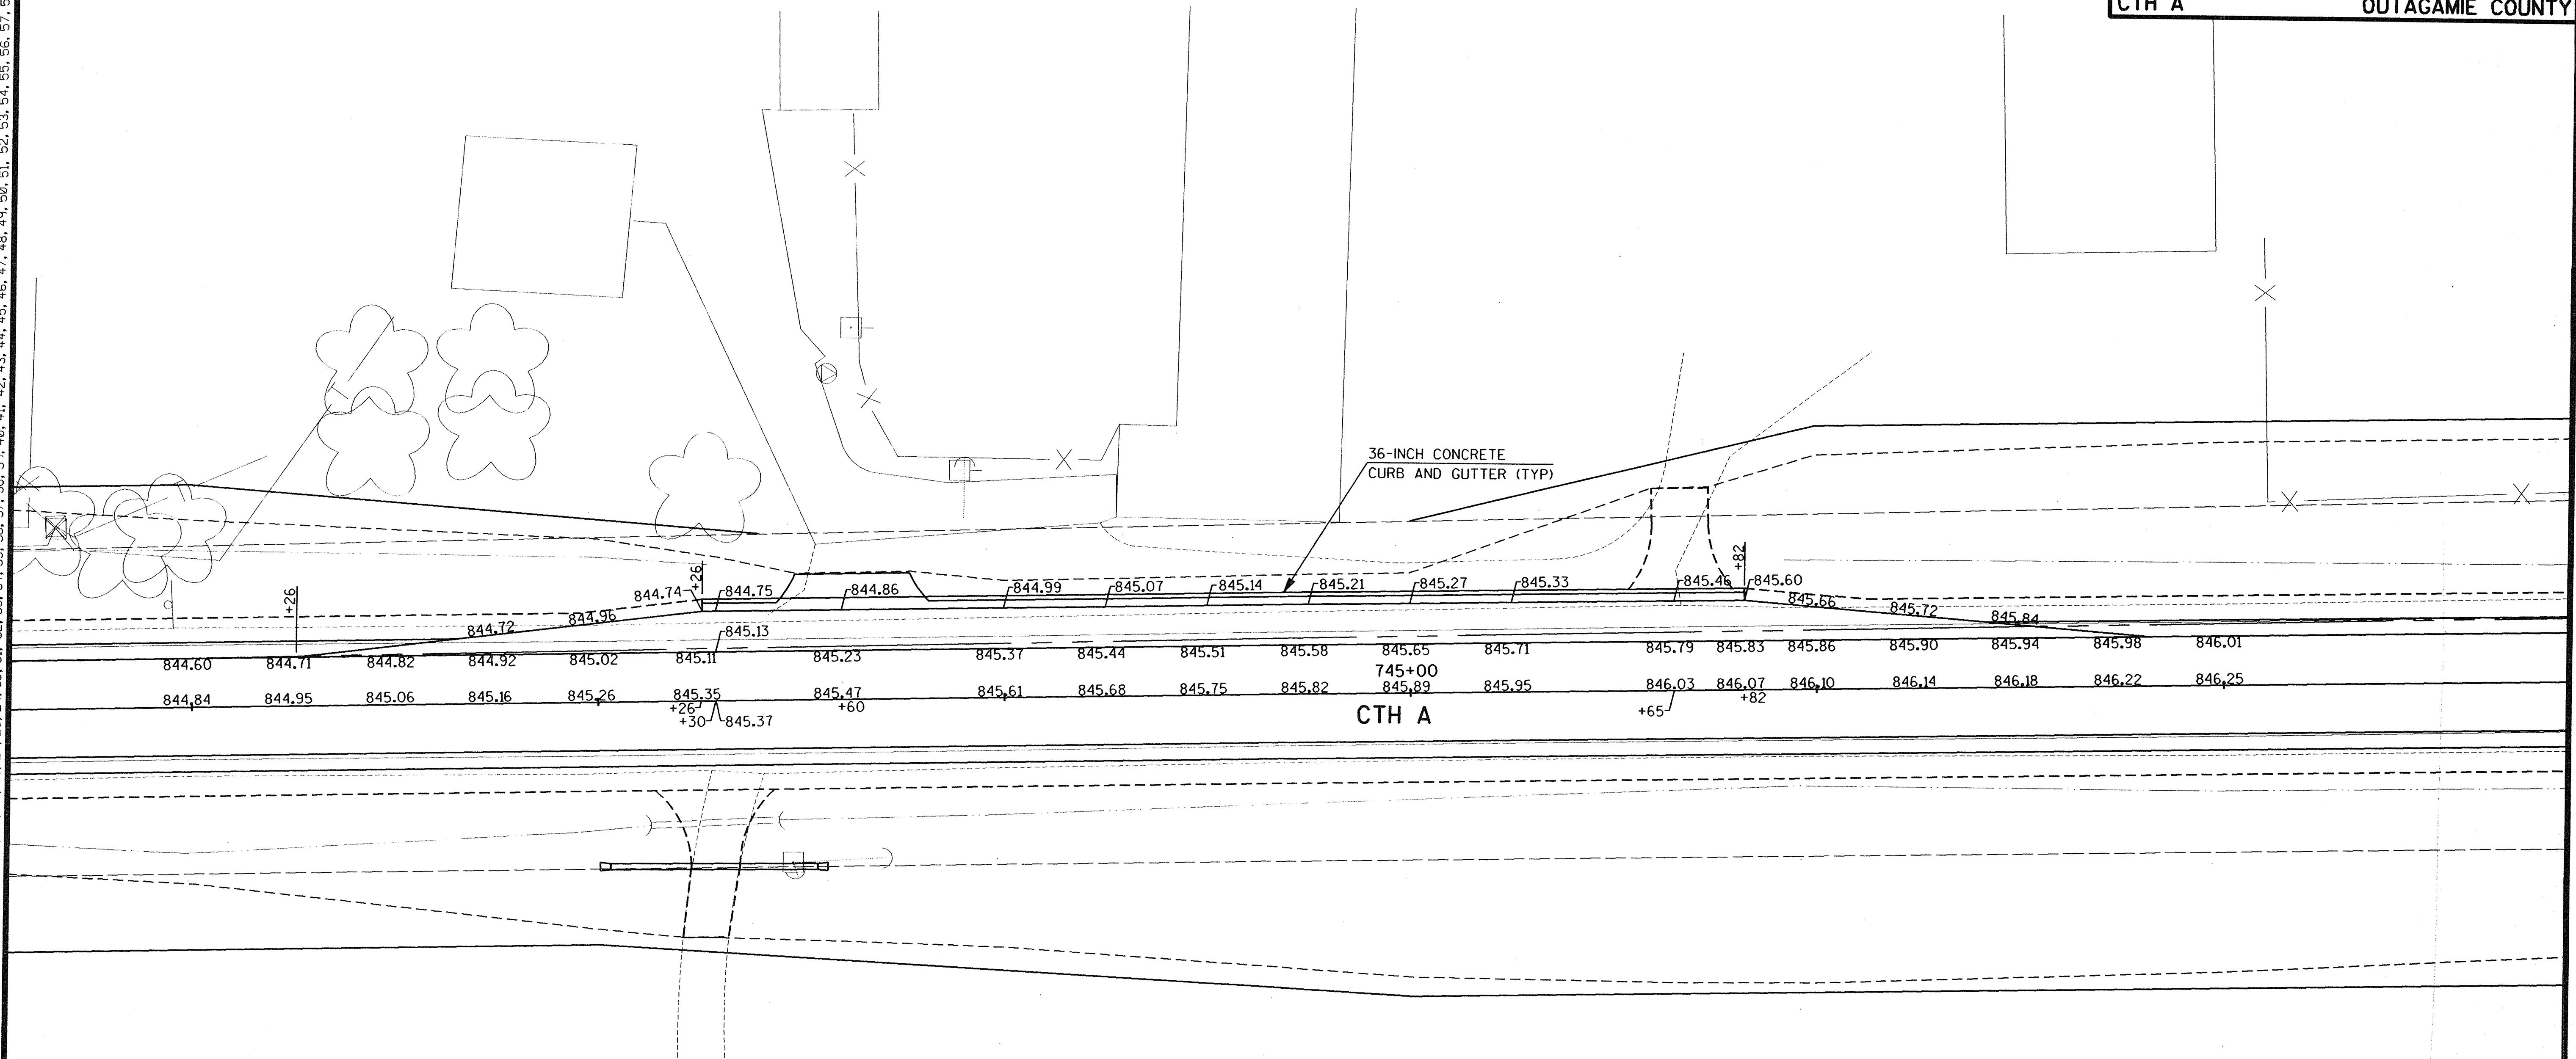

STORM SEWER SUMMARY							
LOCATION FROM	TO	DIAMETER INCHES	LENGTH	TYPE	INLET ELEVATION	DISCHARGE ELEVATION	
1	2	13 X 22	190'	R.C.P. Arch Class III Storm Sewer	800.00	799.10	
3	4	15 X 26	74'	R.C.P. Arch Class III Storm Sewer	799.70	799.21	
4	2	15 X 26	16'	R.C.P. Arch Class IV Storm Sewer	799.21	799.10	
2	5	18 X 28	80'	R.C.P. Arch Class III Storm Sewer	799.10	798.65	
3	5	15 X 26	170'	R.C.P. Arch Class IV Storm Sewer	799.70	798.65	
6	7	18	8'	R.C.P. Class III Storm Sewer	838.53	838.37	
7	8	24	95'	R.C.P. Class III Storm Sewer	837.87	836.23	
9	10	12	90'	R.C.P. Class III Storm Sewer	840.89	840.66	

*Length of pipe is to center of structure.


MANHOLES, INLETS, AND COVERS										
STRUCTURE NUMBER	STATION	LOCATION	STRUCTURE	STRUCTURE TYPE	COVER	TOP OF COVER ELEV.	TOP OF STRUCTURE	STRUCTURE FLOWLINE	DEPTH	REMARKS
1	550 + 45	39' LT	RC Apron Endwall 13 x 22 Inch	- - -	- - -	- - -	- - -	800.00	- - -	- - -
2	552 + 35	40' LT	Inlet	8	MS	801.35	801.35	799.10	2.25	- - -
3	552 + 22	50' LT	Concrete Masonry Endwall	- - -	- - -	- - -	- - -	799.70	- - -	- - -
4	552 + 32	24' LT	Inlet	3	HM	803.79*	802.79	799.21	3.58	- - -
5	18 + 80 CTH 0	35' RT	Concrete Masonry Endwall	- - -	- - -	- - -	- - -	798.65	- - -	- - -
6	70 + 52 Center Valley	22' LT	Inlet	3	HM - S	842.28*	841.28	838.53	2.75	Connect Existing Pipe
7	738 + 13	35' RT	Inlet	3	HM	842.42*	841.42	837.87	3.55	- - -
8	69 + 50 Center Valley	31' LT	RC Apron Endwall 24 - Inch	- - -	- - -	- - -	- - -	736.23	- - -	- - -
9	739 + 60	31' RT	Inlet	8	MS	843.00	843.00	840.89	2.00	Connect Existing Drain file
10	740 + 50	34' RT	RC Apron Endwall 12-Inch	- - -	- - -	- - -	- - -	840.66	- - -	- - -

Depth of Structure is grate elevation minus the depth of of frame and brick minus the invert elevation.

Depth of frame and bri * Flange line elevation
Type MS = 0
Type HM = 1.00


CULVERT TABLE													
Station	Location	(IN) DIA	(LF) Length	Description	Thickness		Inlet	Discharge	Sloped Steel Endwalls (EA) (Per S.D.D. 8F8-1)	Steel Apron Endwalls (EA) (Per S.D.D. 8F7-3)	Apron Endwalls (EA) (Per S.D.D. 8F2-1& 8F1-11)	Remarks	
					Steel	Alum							
499 + 38	CTH A	28 x 20	88	CSPA	0.064	0.075	832.29	831.95	- - -	- - -	2		
509 + 65	CTH A	24	109	CP	0.064	0.075	826.22	824.85	- - -	- - -	2	26 LHF SKEW	
526 + 40	CTH A	24	116	CP	0.064	0.075	819.27	816.81	- - -	- - -	2		
555 + 00	CTH A	24	72	CP	0.064	0.075	798.86	798.56	- - -	2	- - -		
579 + 35 (LT)	Wege Road	24	51	CP	0.064	0.075	798.19	798.02	- - -	2	- - -		
579 + 35 (RT)	Wege Road	30	54	CP	0.079	0.075	789.22	788.94	- - -	2	- - -		
609 + 21	CTH A	57 x 38	80	CSPA	0.109	- - -	782.60	782.09	2	- - -	- - -		
629 + 57	CTH A	42 x 29	88	CSPA	0.079	- - -	786.66	785.78	2	- - -	- - -		
633 + 08	CTH A	42 x 29	92	CSPA	0.079	- - -	786.86	786.56	2	- - -	- - -	26 RHF SKEW	
651 + 85	CTH A	54	78	CP	0.109	0.105	790.43	789.97	2	- - -	- - -	17 RHF SKEW	
654 + 55	CTH A	64 x 43	99	CSPA	0.109	- - -	791.01	790.48	- - -	- - -	2	32 RHF SKEW	
658 + 70 (LT)	Pleasant Rd	24	60	CP	0.064	0.075	796.16	795.68	- - -	2	- - -		
658 + 70 (RT)	Pleasant Rd	24	64	CP	0.064	0.075	796.16	795.56	- - -	2	- - -		
688 + 75	CTH A	24	75	CP	0.064	0.075	802.09	801.94	- - -	2	- - -		
705 + 00	CTH A	24	72	CP	0.064	0.075	814.06	813.64	- - -	2	- - -		
707 + 19	CTH A	30	65	CP	0.079	0.075	815.85	815.35	- - -	2	- - -		
719 + 58	CTH A	30	68	CP	0.079	0.075	823.71	823.93	- - -	2	- - -		
723 + 59	CTH A	30	78	CP	0.079	0.075	824.76	824.46	- - -	2	- - -		
732 + 21	CTH A	24	81	CP	0.064	0.075	832.17	830.99	- - -	2	- - -		
734 + 72	CTH A	24	99	CP	0.064	0.075	833.60	831.85	- - -	- - -	2		
741 + 50	CTH A	24	80	CP	0.064	0.075	839.35	837.04	- - -	2	- - -		
756 + 25	CTH A	24	149	CP	0.064	0.075	826.27	825.96	- - -	- - -	2	25 RHF SKEW	
764 + 44	CTH A	30	114	CP	0.079	0.075	826.93	826.49	- - -	- - -	2		
39 + 50	Rock Road	42 x 29	70	CSPA	0.079	- - -	786.45	786.09	2	- - -	- - -		
58 + 72	CTH S	42	74	CP	0.109	0.105	800.01	799.92	2	- - -	- - -		
58 + 82	CTH S	42	10	CP	0.109	0.105	800.18		1	- - -	- - -		
			14	CP	0.109	0.105		799.87	1	- - -	- - -		
58 + 92	CTH S	42	11	CP	0.109	0.105	800.22		1	- - -	- - -		
			16	CP	0.109	0.105		799.83	1	- - -	- - -		
									16	24	14		

ORIGINATOR: OMNINI ASSOCIATES ONE SYSTEMS DRIVE APPLETON, WI 54914
REV. DATE: 7/99
PLOT NAME: SEE FILE NAME
PLOT DATE: 11/27/96

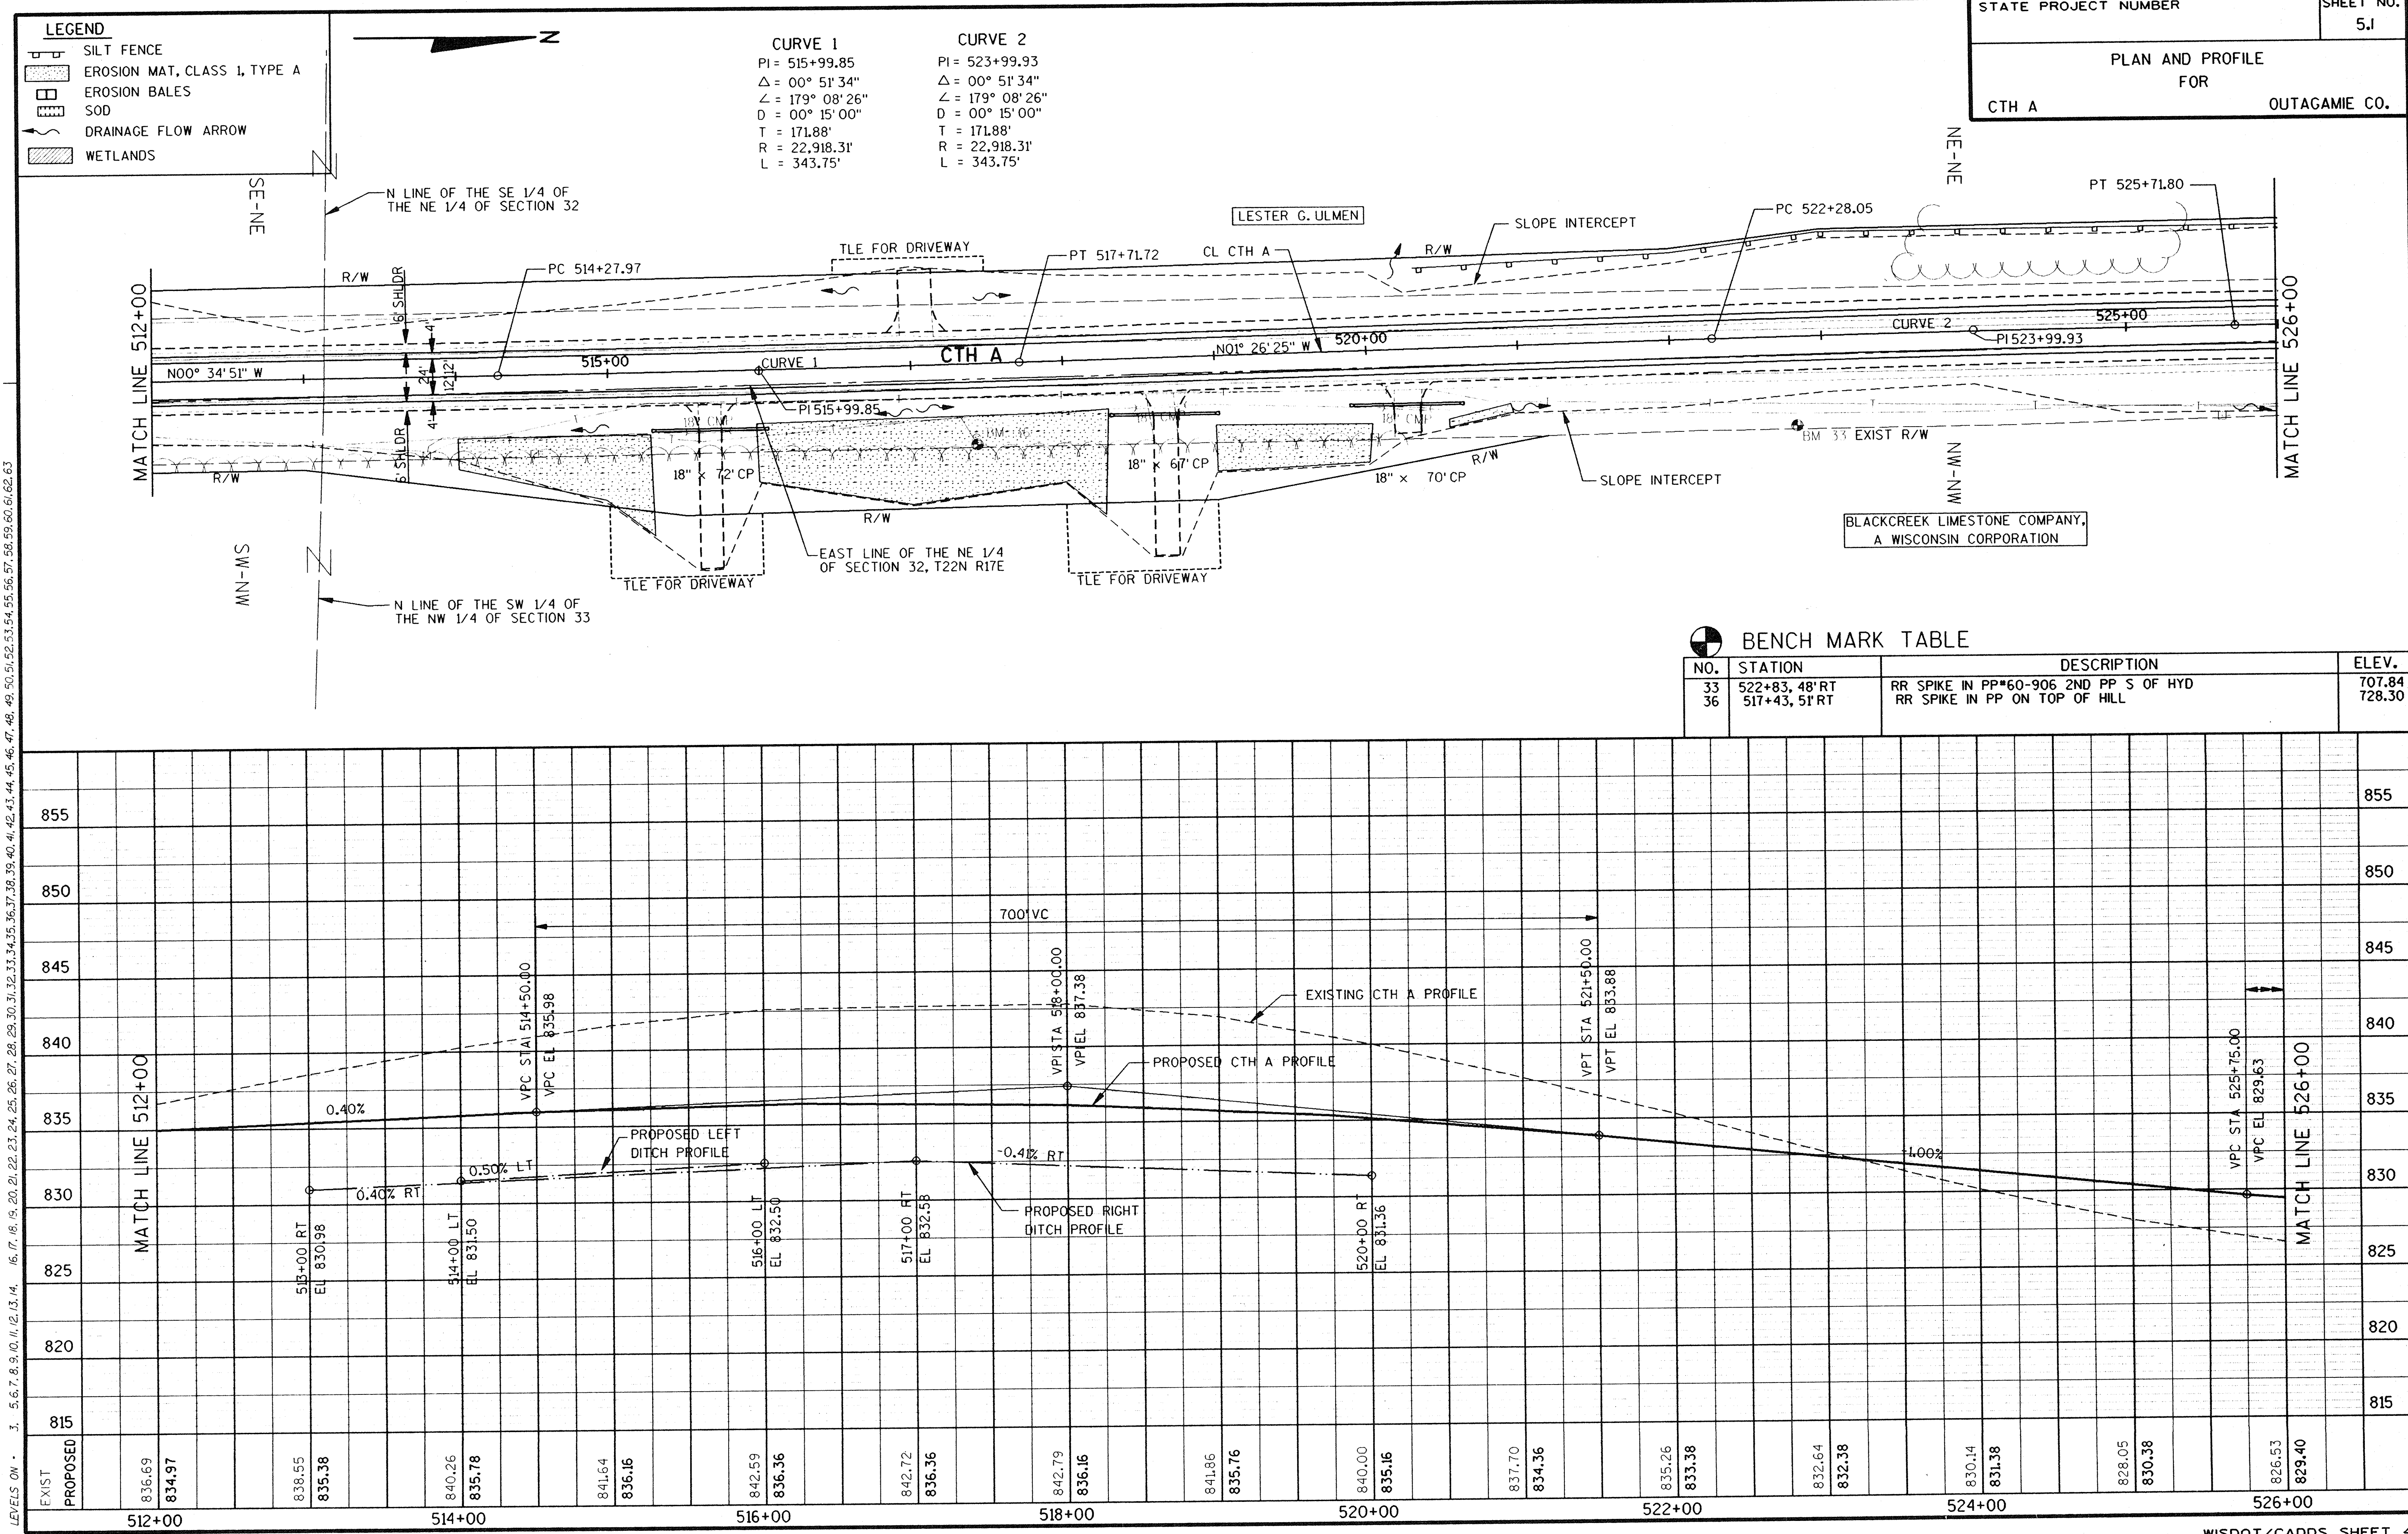


CURVE 3
PI = 539+99.92
 $\Delta = 00^\circ 51' 34''$
 $\angle = 179^\circ 08' 26''$
 $D = 00^\circ 15' 00''$
 $T = 171.88'$
 $R = 22,918.31'$
 $L = 343.75'$

- LEGEND
- SILT FENCE
 - EROSION MAT, CLASS 1, TYPE A
 - EROSION BALES
 - SOD
 - DRAINAGE FLOW ARROW
 - WETLANDS

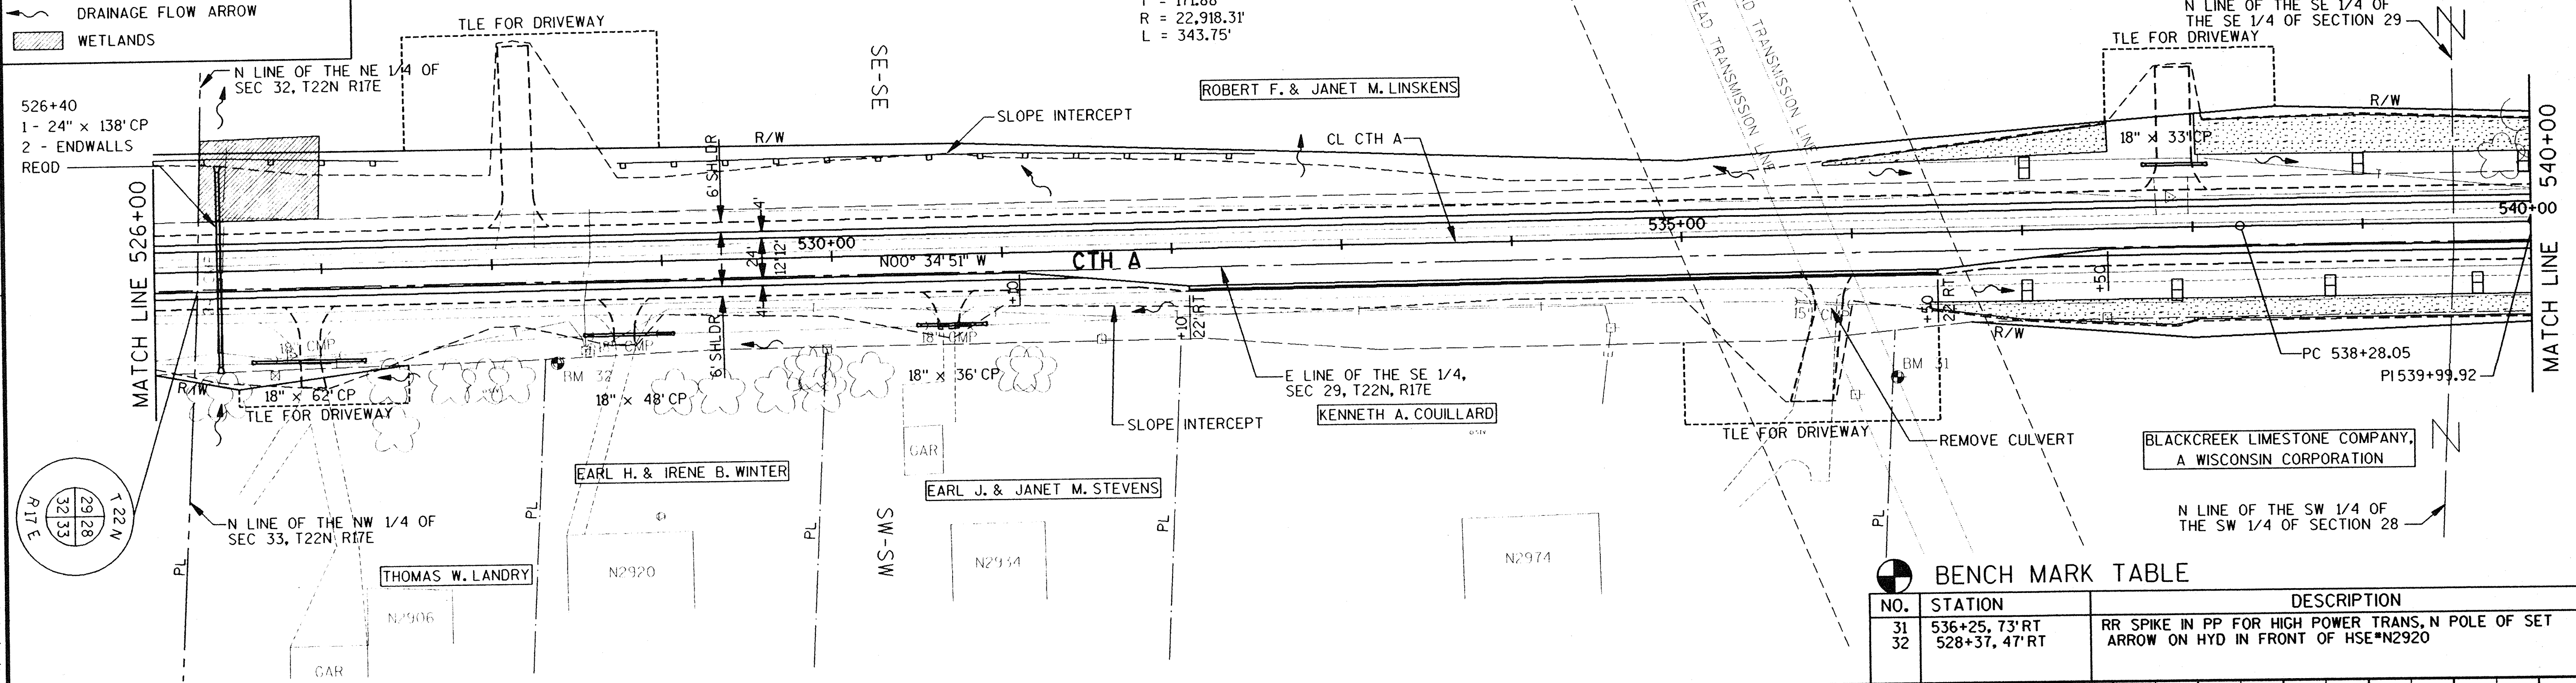

BENCH MARK TABLE

NO.	STATION	DESCRIPTION	ELEV.
31	536+25, 73' RT	RR SPIKE IN PP FOR HIGH POWER TRANS, N POLE OF SET	715.06
32	528+37, 47' RT	ARROW ON HYD IN FRONT OF HSE#N2920	711.40

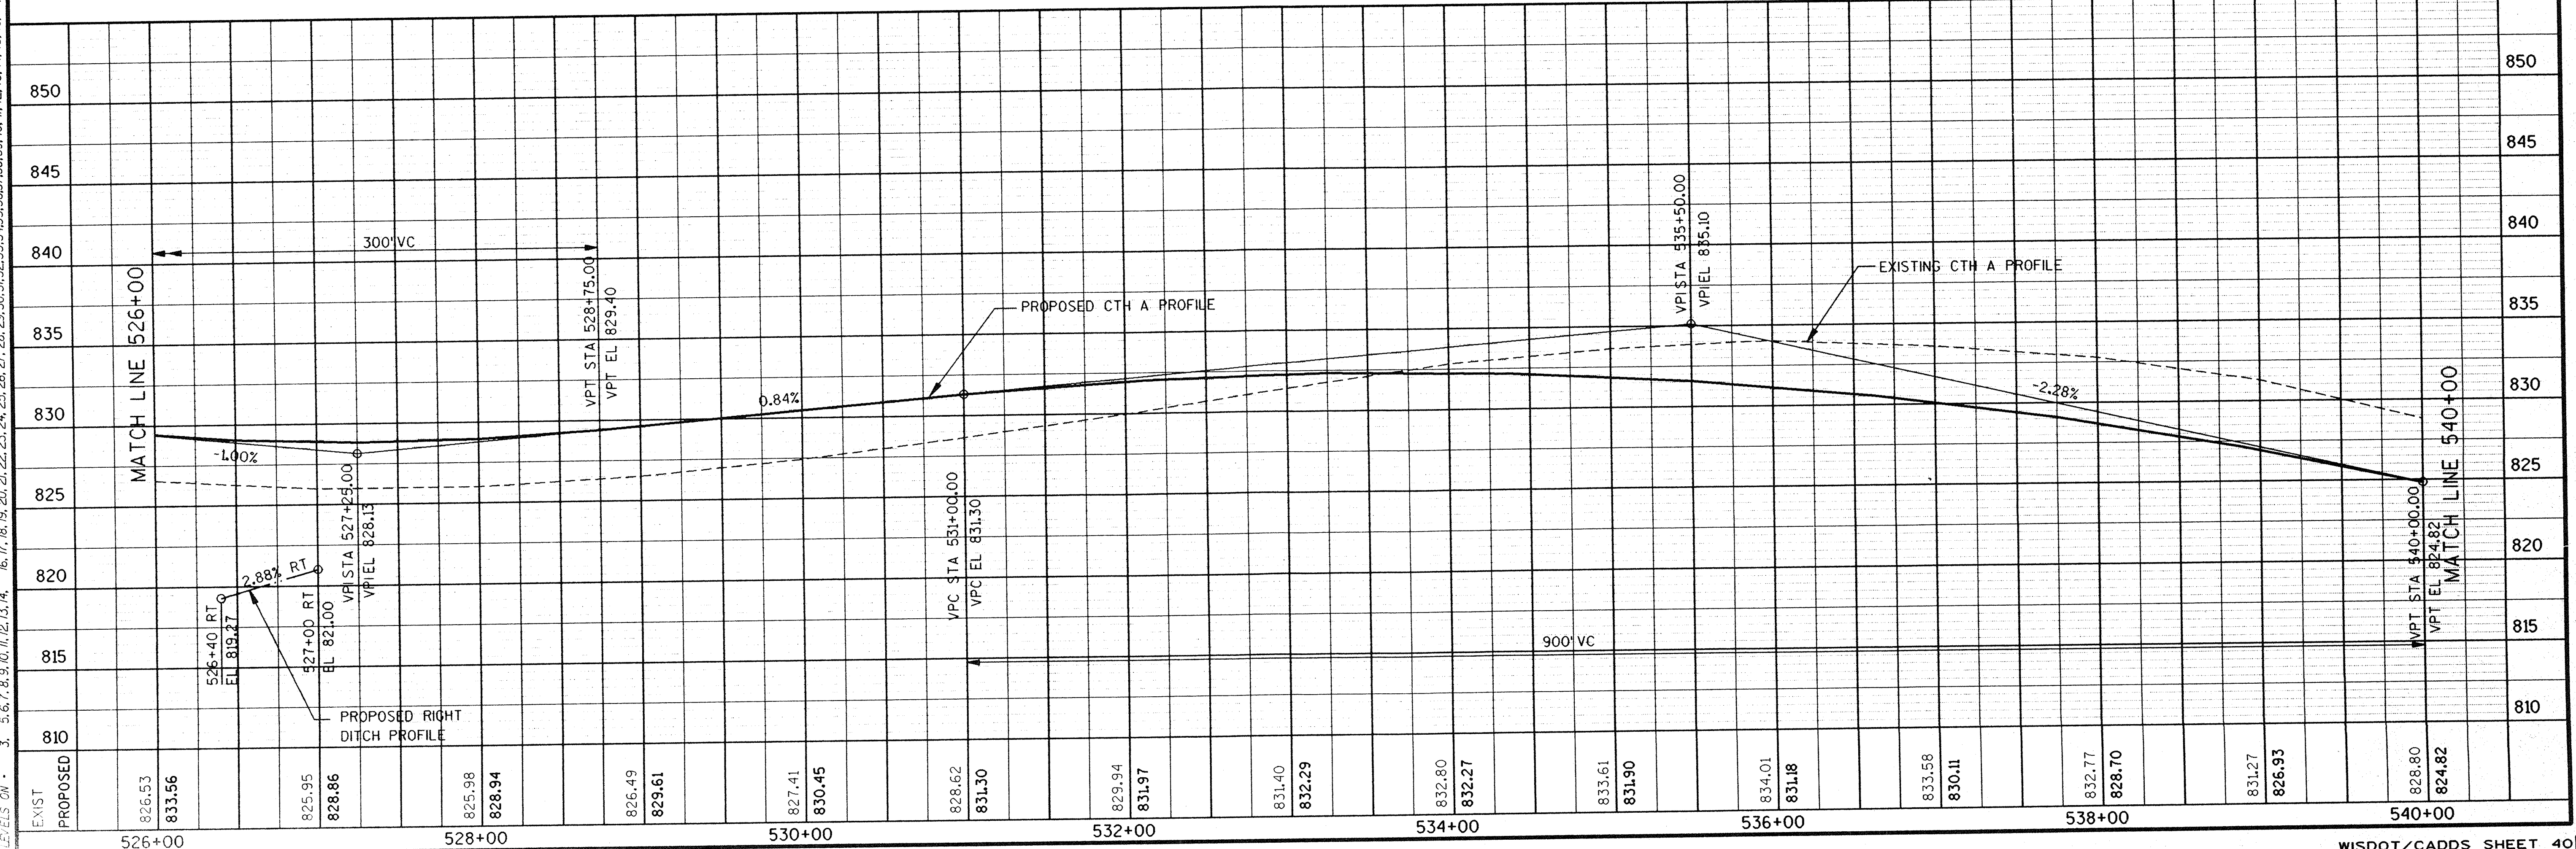

LEGEND

SILT FENCE

EROSION MAT, CLASS 1, TYPE A

EROSION BALES

SOD

DRAINAGE FLOW ARROW

WETLANDS

CURVE 3

PI = 539+99.92

$\Delta = 00^{\circ} 51' 34''$

$\angle = 179^{\circ} 08' 26''$

D = 00' 15' 00"

T = 171.88'

R = 22,918.31'

L = 343.75'

CURVE 4

PI = 548+00.00

$\Delta = 00^{\circ} 51' 34''$


$\angle = 179^{\circ} 08' 26''$

D = 00' 15' 00"

T = 171.88'


R = 22,918.31'

L = 343.75'

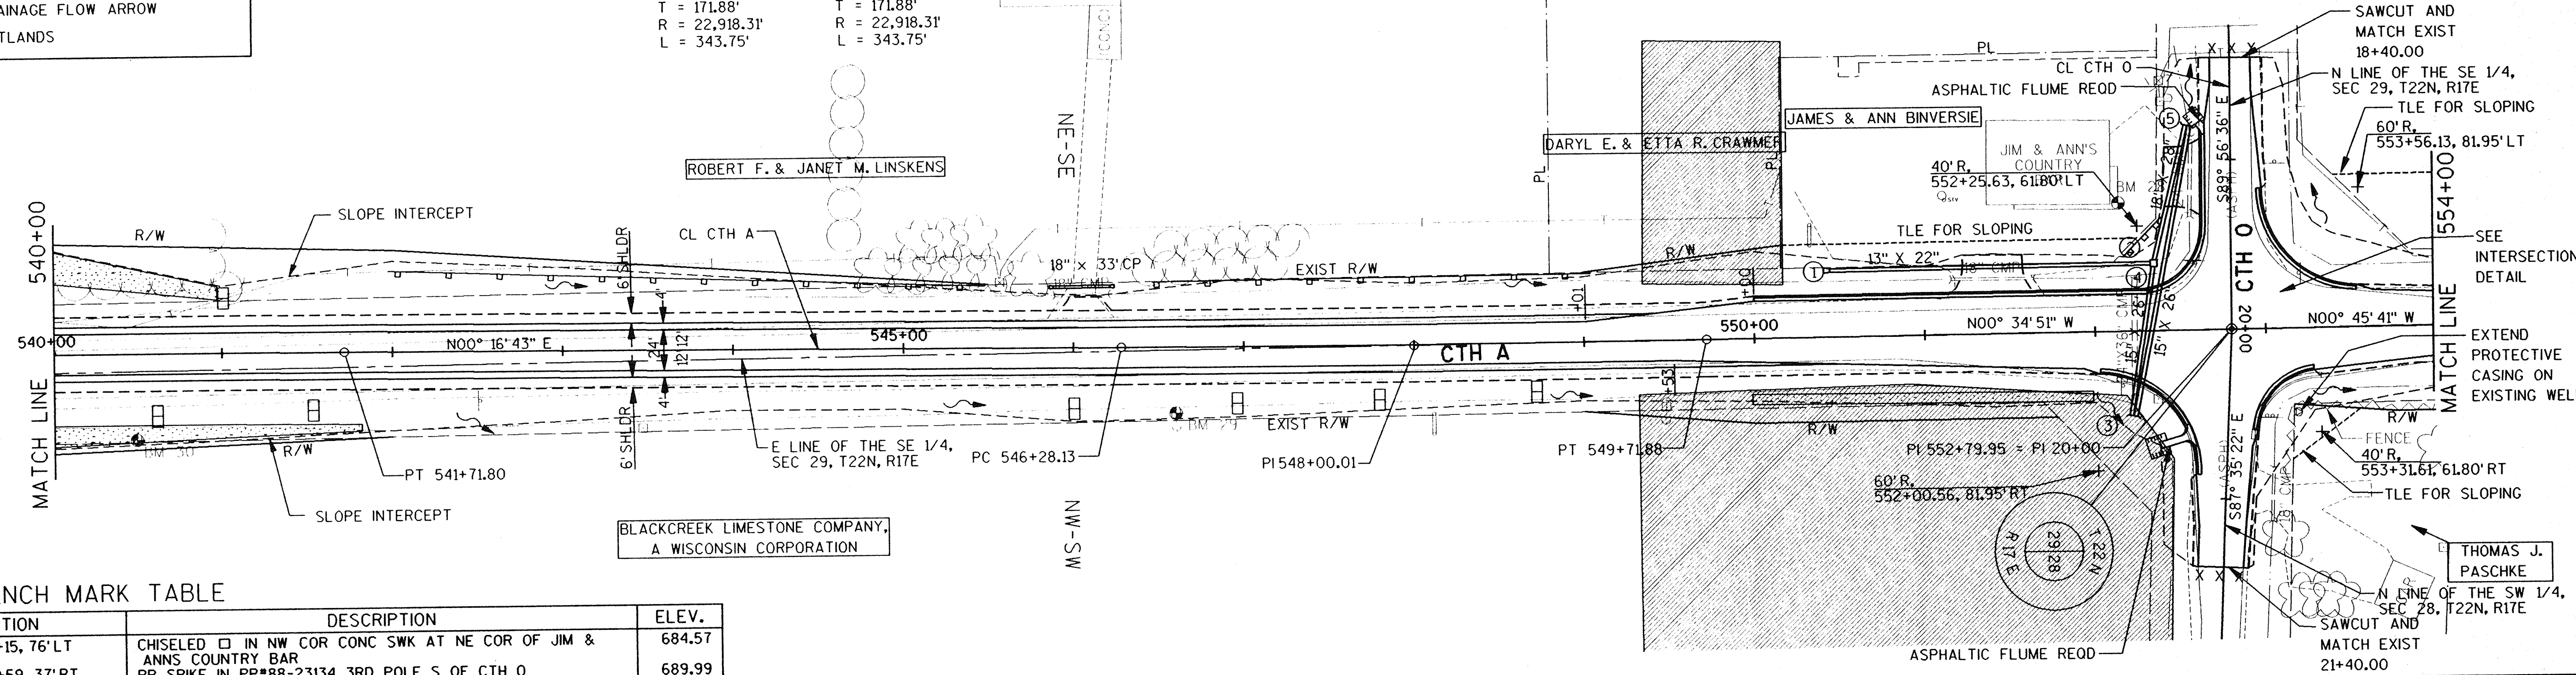


BENCH MARK TABLE



NO.	STATION	DESCRIPTION	ELEV.
28	552+15.76' LT	CHISELED $\square$ IN NW COR CONC SWK AT NE COR OF JIM & ANNS COUNTRY BAR	684.57
29	546+59.37' RT	RR SPIKE IN PP*88-23134 3RD POLE S OF CTH O	689.99
30	540+49.40' RT	RR SPIKE IN PP*60914 5TH PP S OF CTH O	707.21


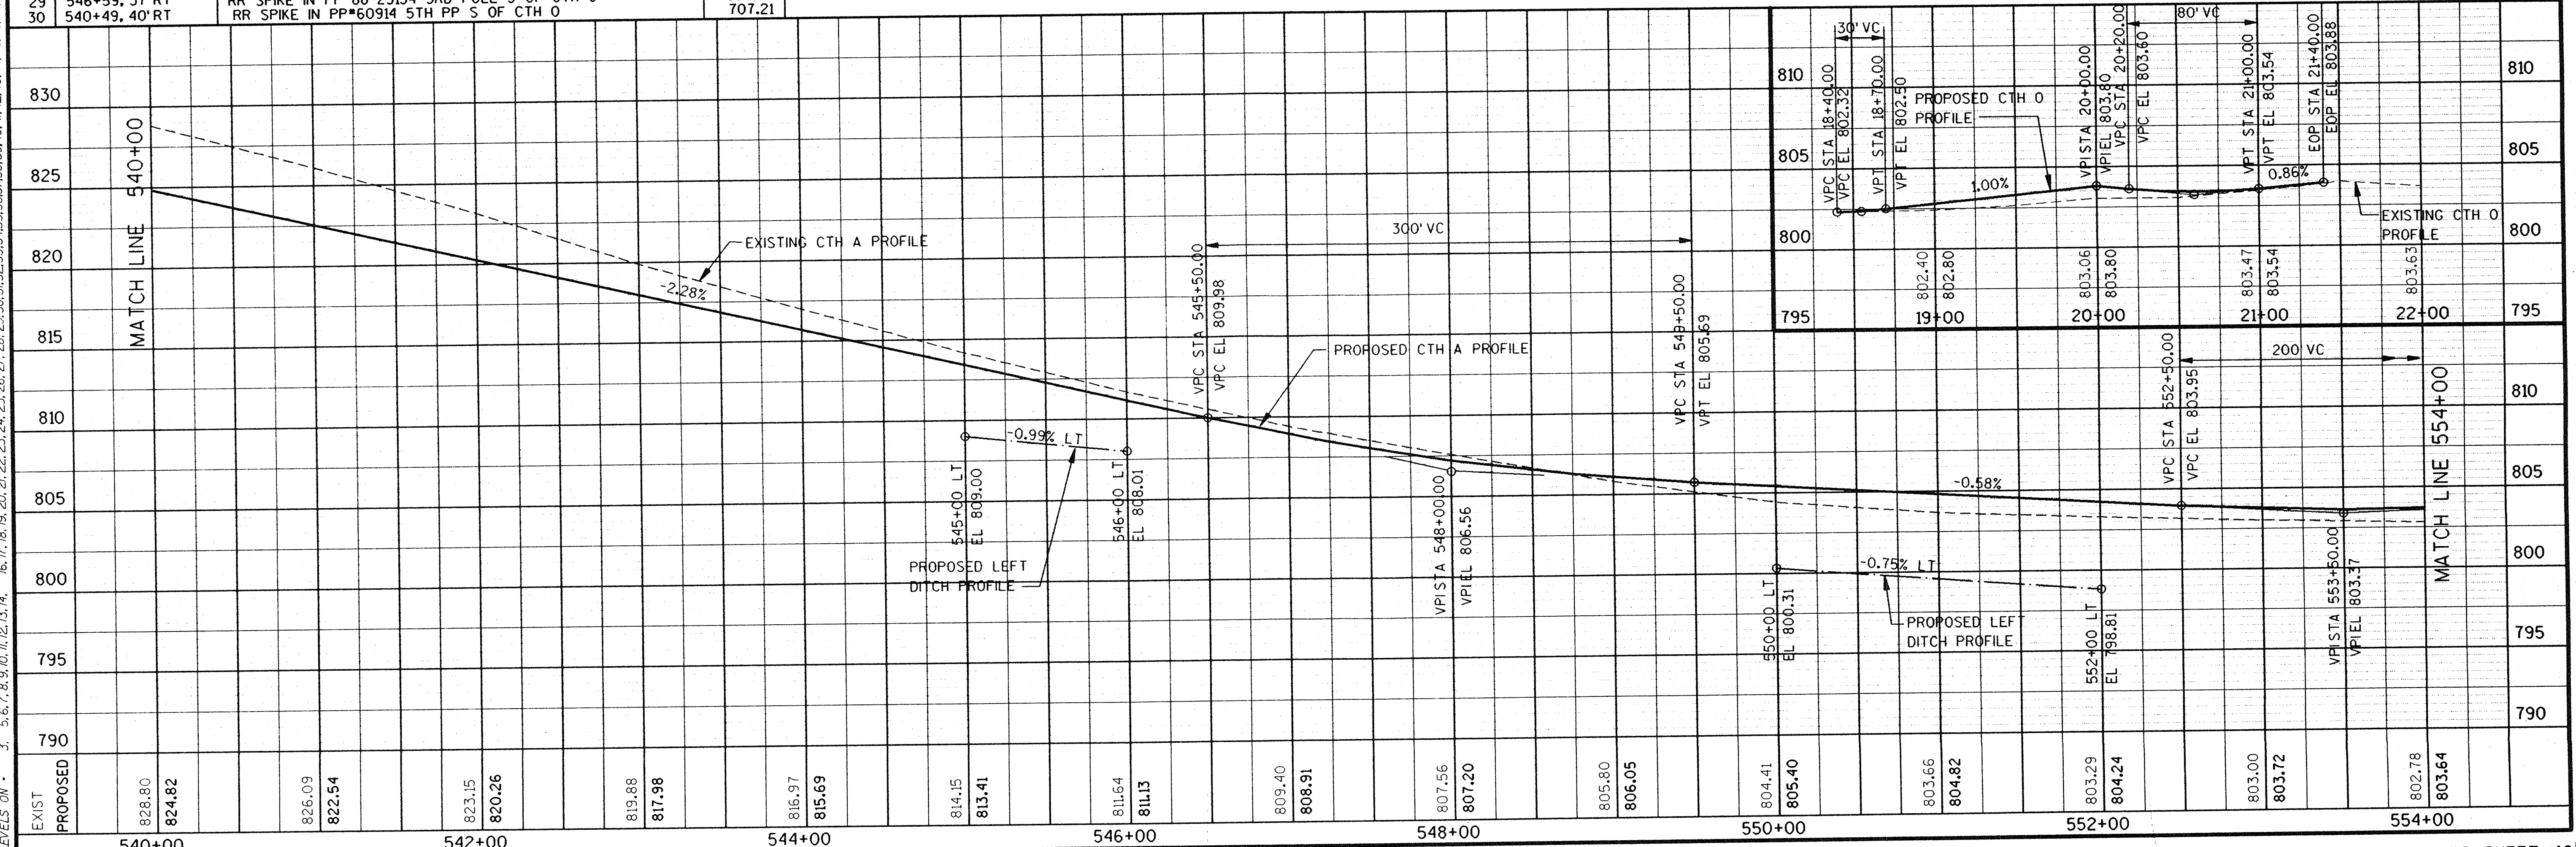


ORIGINATOR: OMNI ASSOCIATES ONE SYSTEMS DRIVE APPLETON, WI 54914 REV. DATE: / /95 PLOT NAME: SEE FILE NAME PLOT SCALE: 1"

LEVELS ON 3, 5, 6, 7, 8, 9, 10, 11, 12, 13, 14, 16, 17, 18, 19, 20, 21, 22, 23, 24, 25, 26, 27, 28, 29, 30, 31, 32, 33, 34, 35, 36, 37, 38, 39, 40, 41, 42, 43, 44, 45, 46, 47, 48, 49, 50, 51, 52, 53, 54, 55, 56, 57, 58, 59, 60, 61, 62, 63

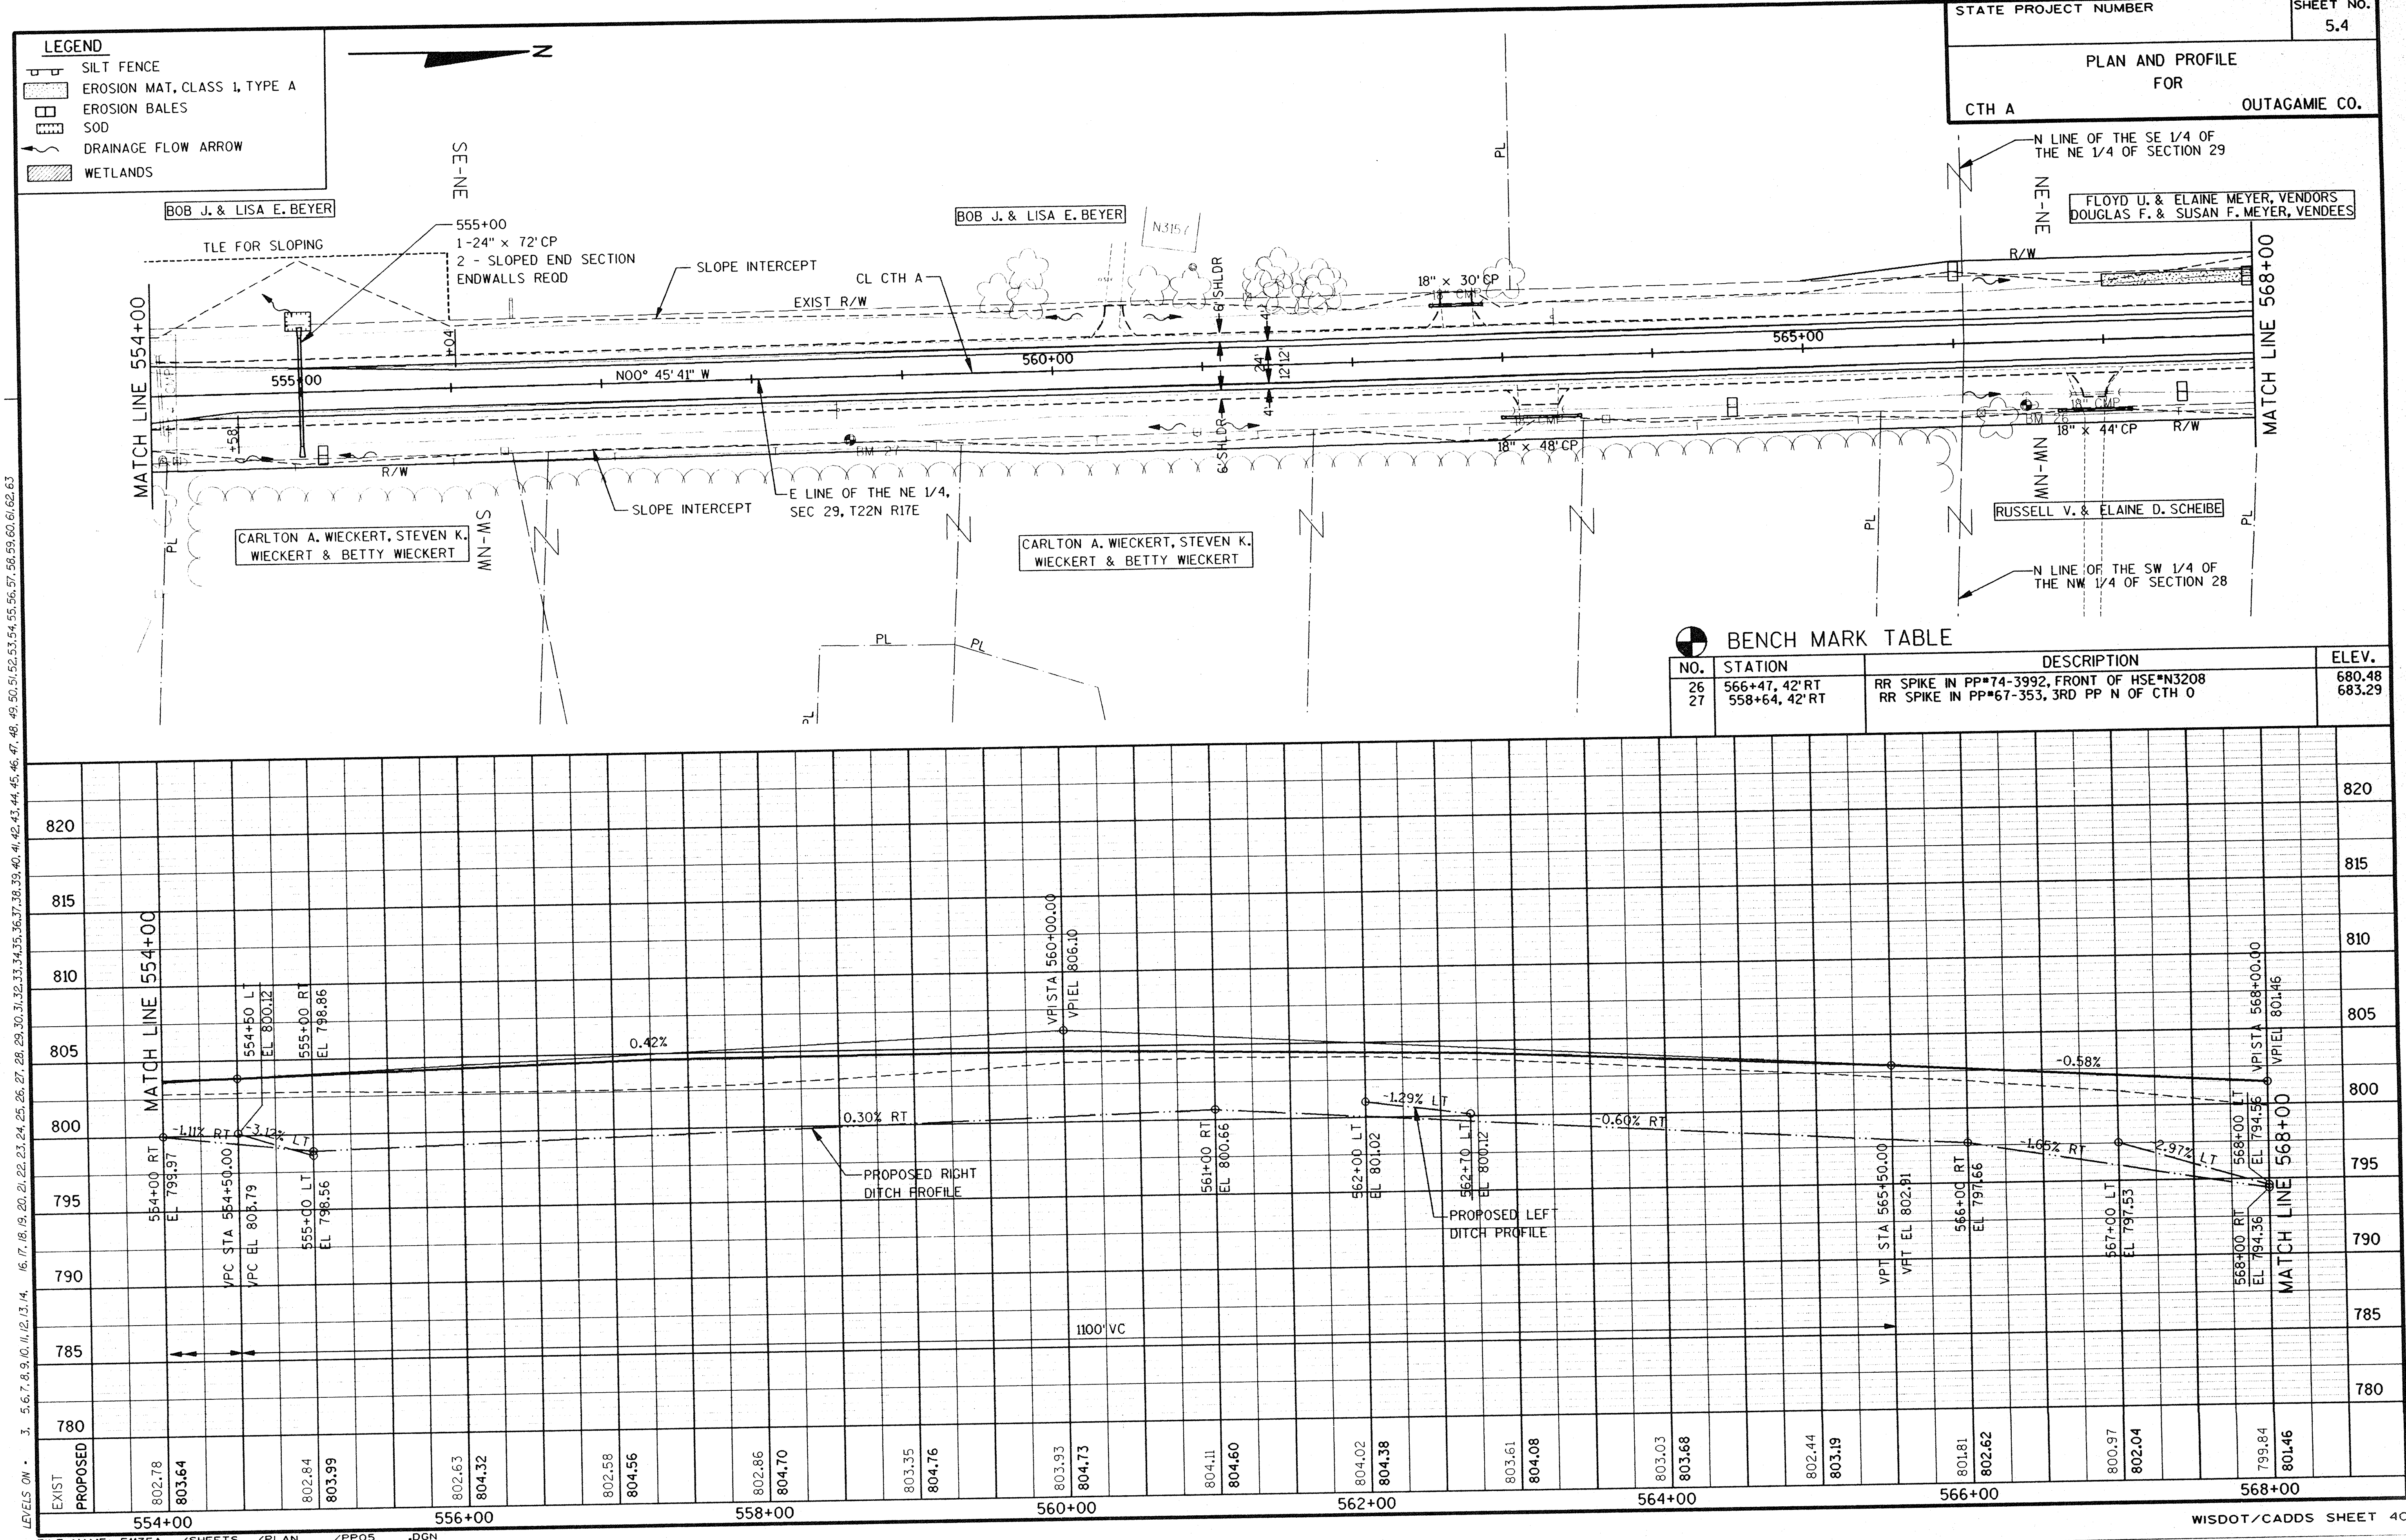


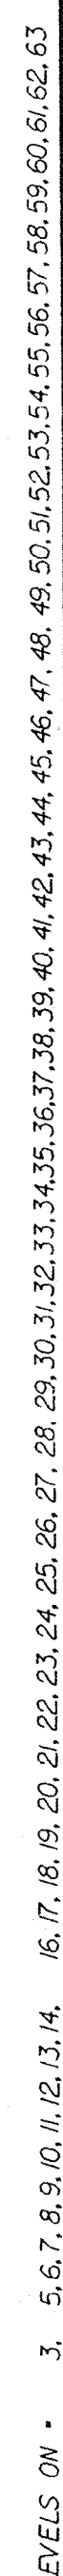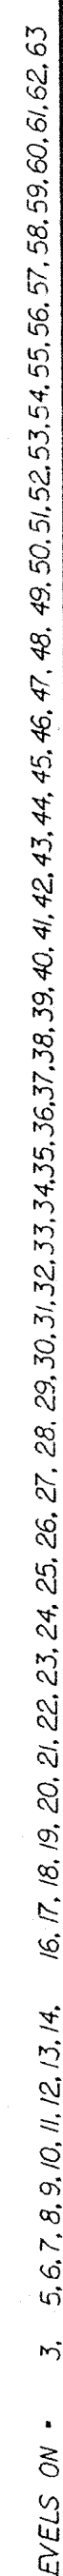

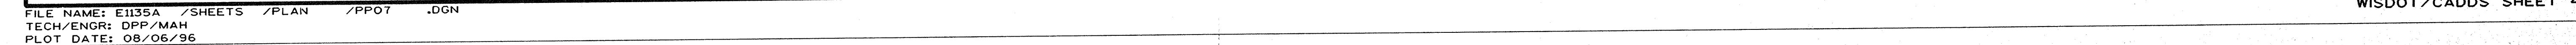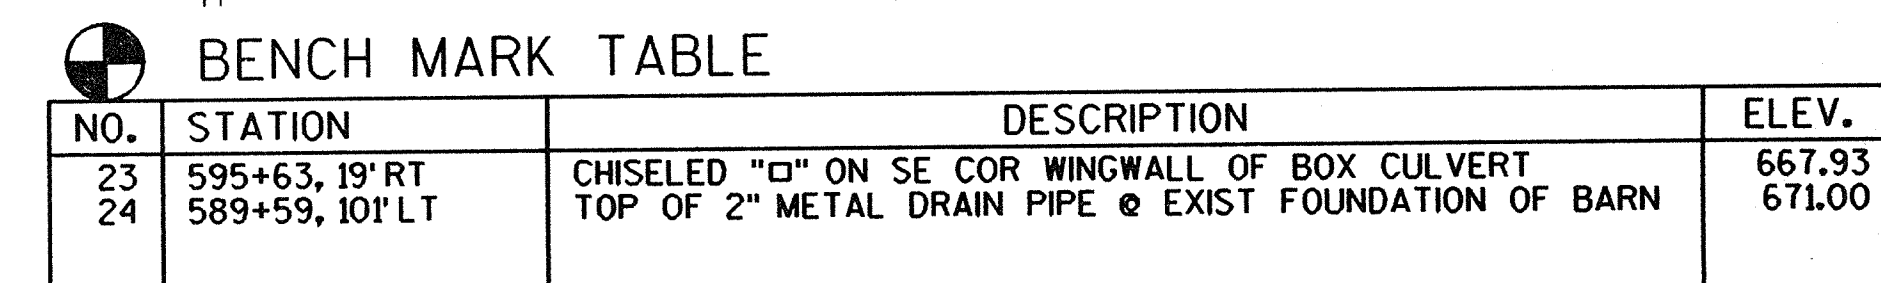


ORIGINATOR: OMNI ASSOCIATES ONE SYSTEMS DRIVE APPLETON, WI 54914 REV. DATE: / /95 PLOT NAME: SEE FILE NAME PLOT SCALE: 1"

LEVELS ON * 3, 5, 6, 7, 8, 9, 10, 11, 12, 13, 14, 16, 17, 18, 19, 20, 21, 22, 23, 24, 25, 26, 27, 28, 29, 30, 31, 32, 33, 34, 35, 36, 37, 38, 39, 40, 41, 42, 43, 44, 45, 46, 47, 48, 49, 50, 51, 52, 53, 54, 55, 56, 57, 58, 59, 60, 61, 62, 63

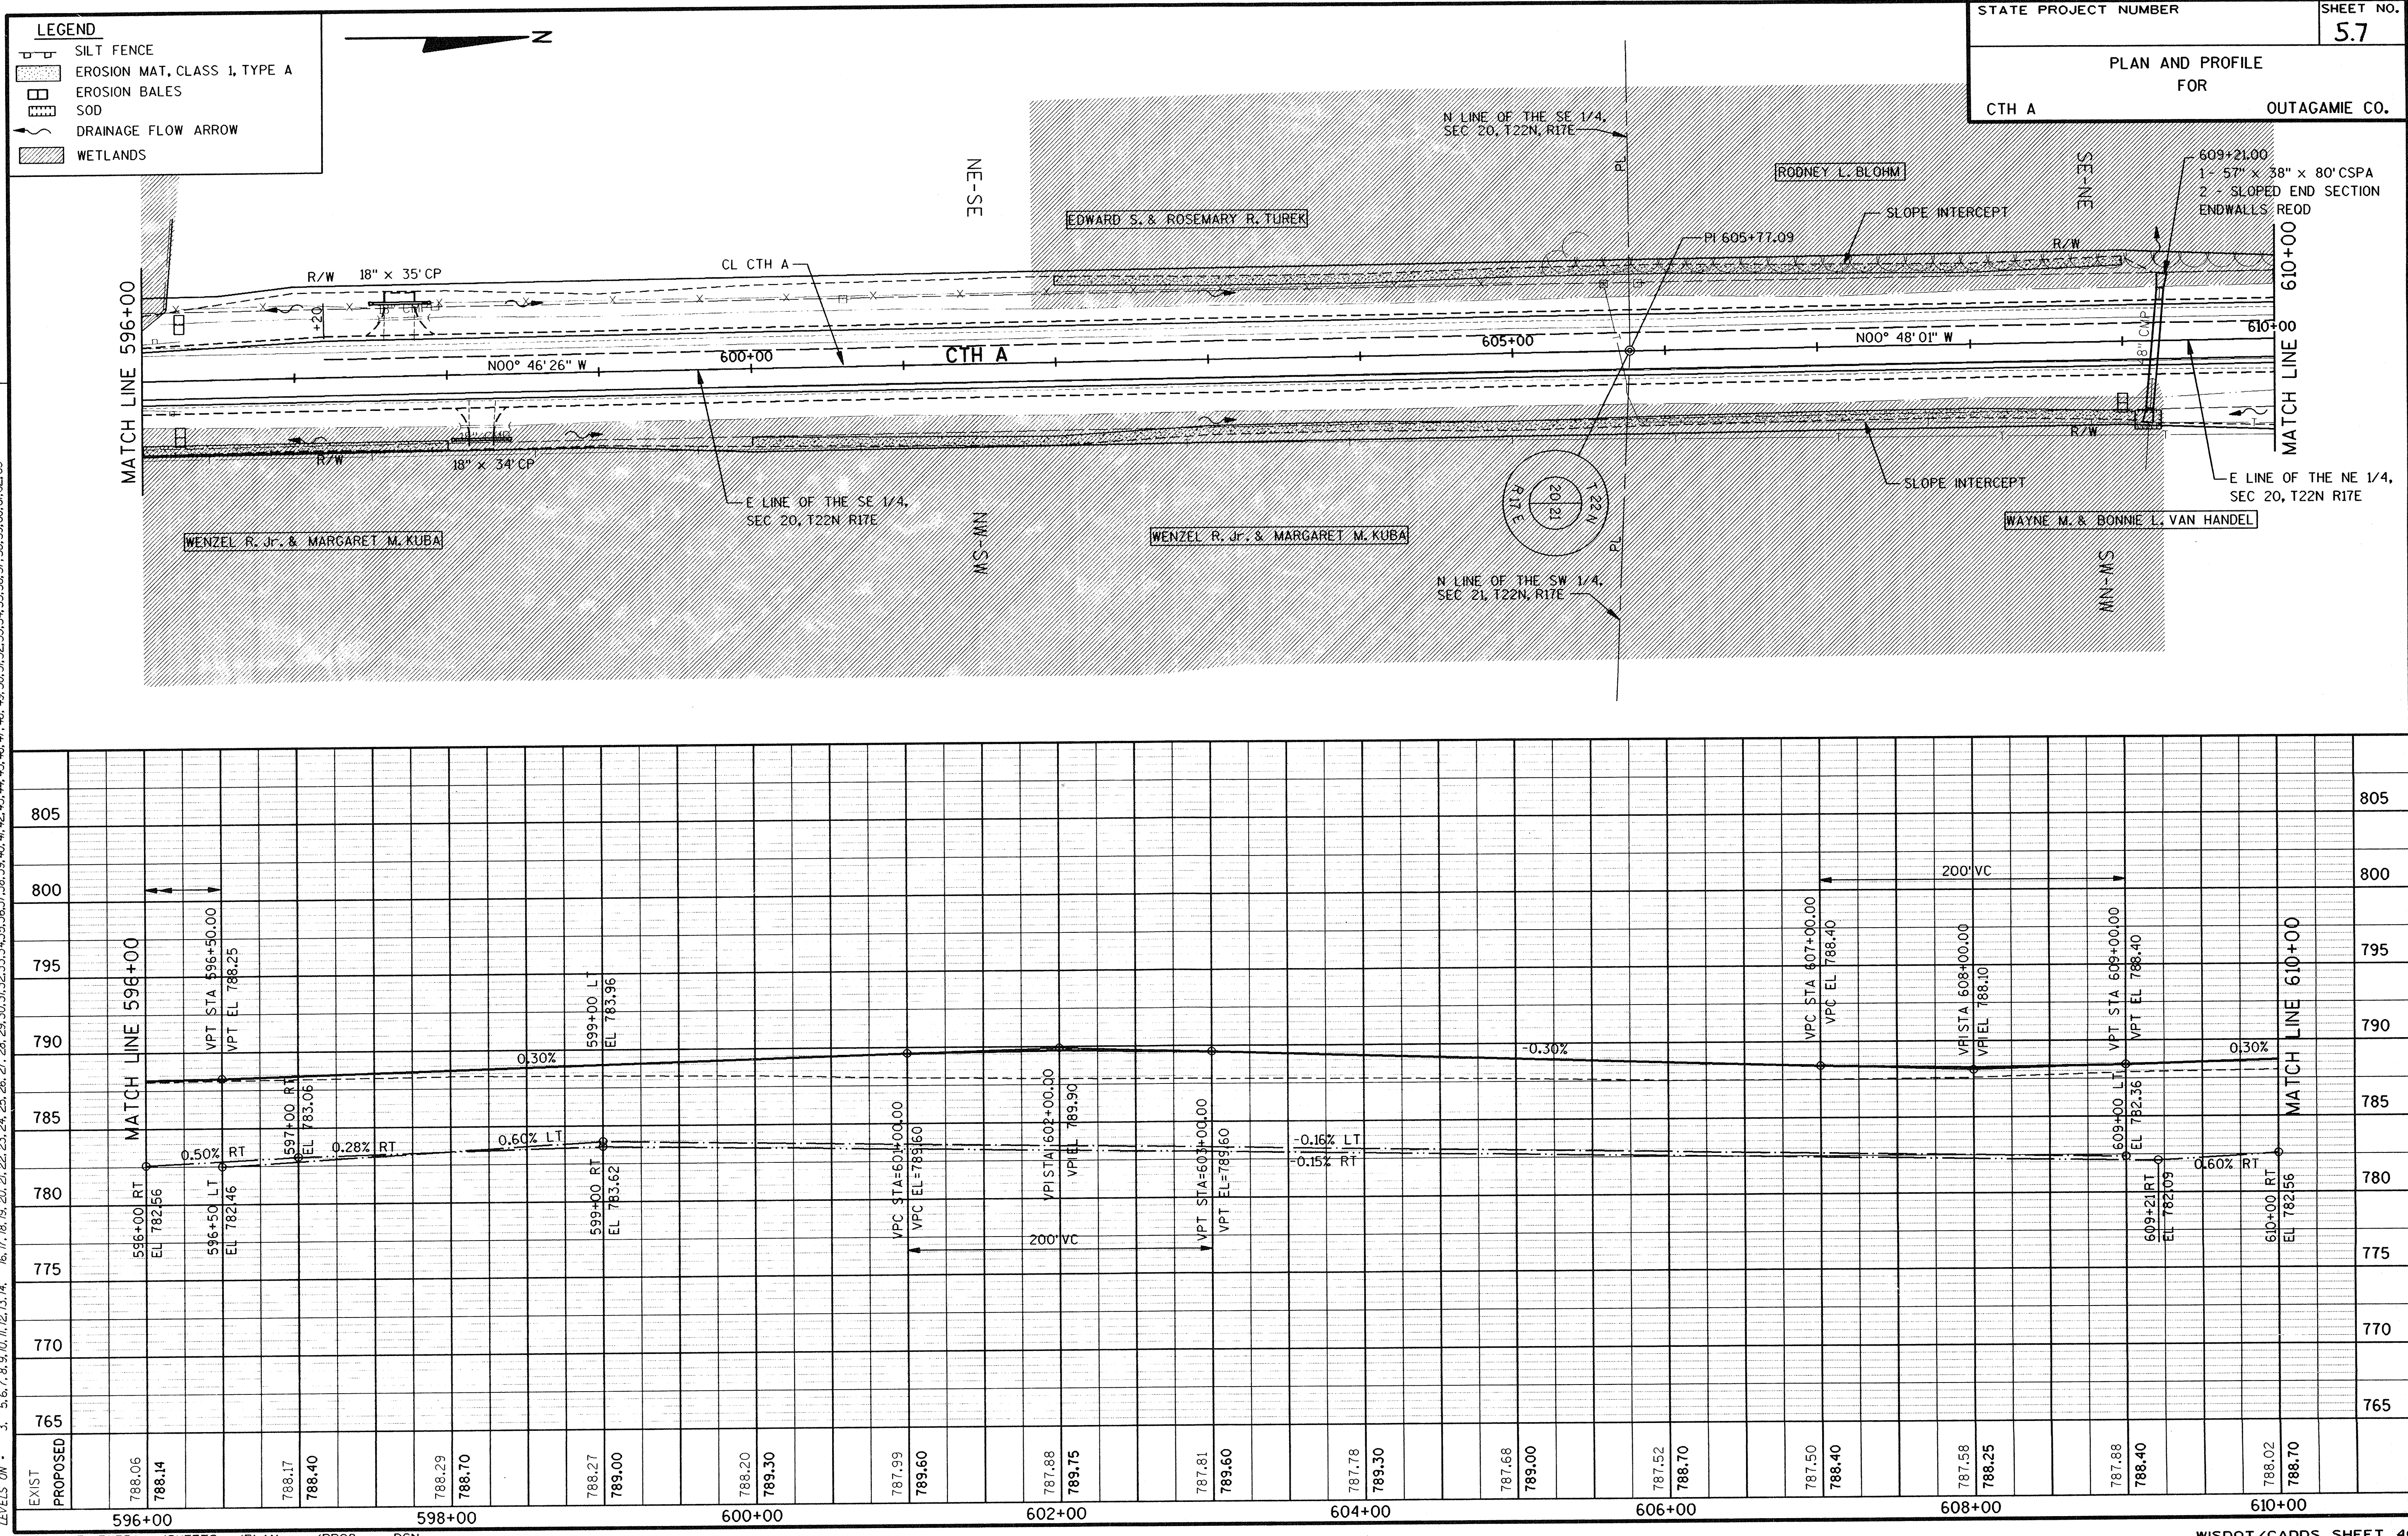



CTH A	OUTAGAMIE CO.
-------	---------------

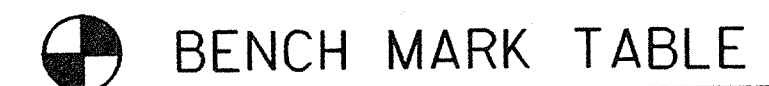


NO.	STATION	DESCRIPTION	ELEV.
22	610+93, 46' RT	RR SPIKE SET IN DOUBLE 24" POPPLE	669.42




LEVELS ON - 3. 5.6.7.8.9.10.11.12.13.14. 16.17.18.19.20.21.22.23.24.25.26.27.28.29.30.31.32.33.34.35.36.37.38.39.40.41.42.43.44.45.46.47.48.49.50.51.52.53.54.55.56.57.58.59.60.61.62.63

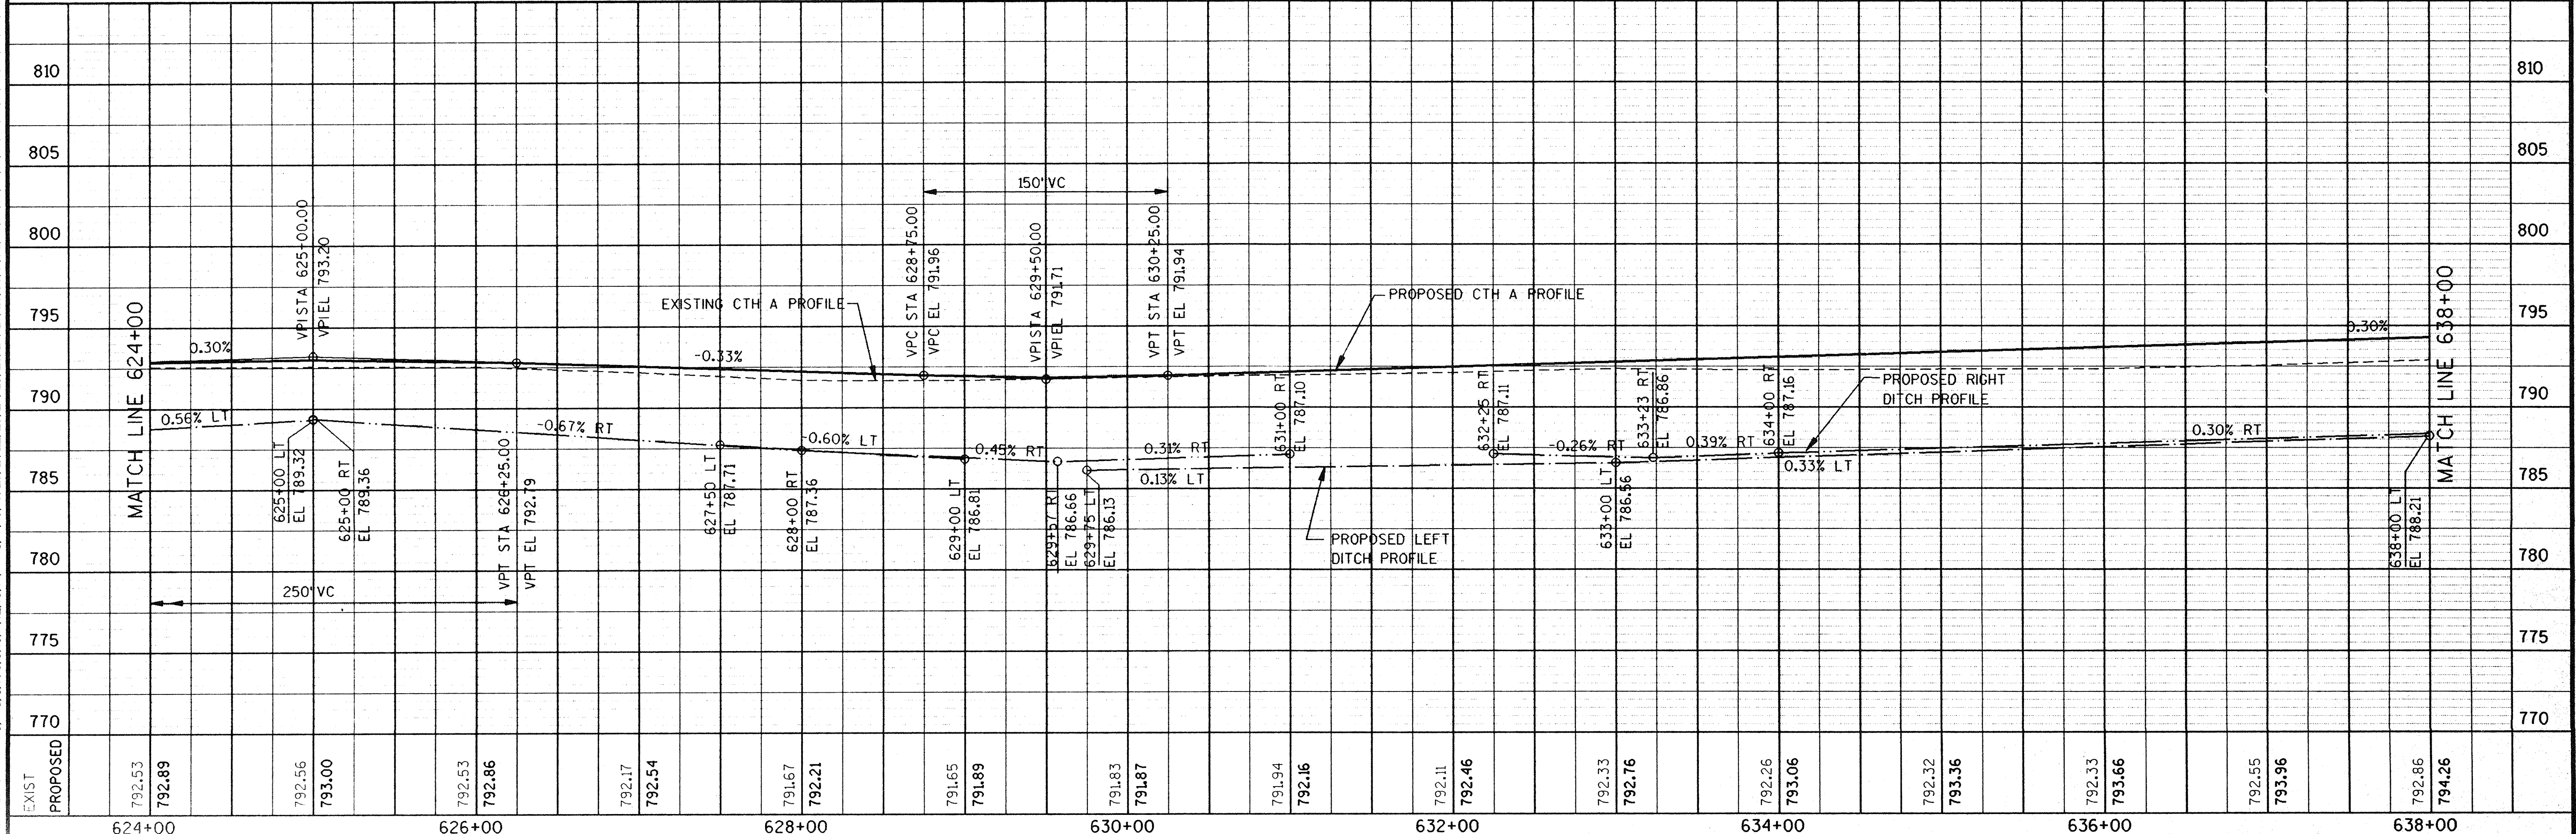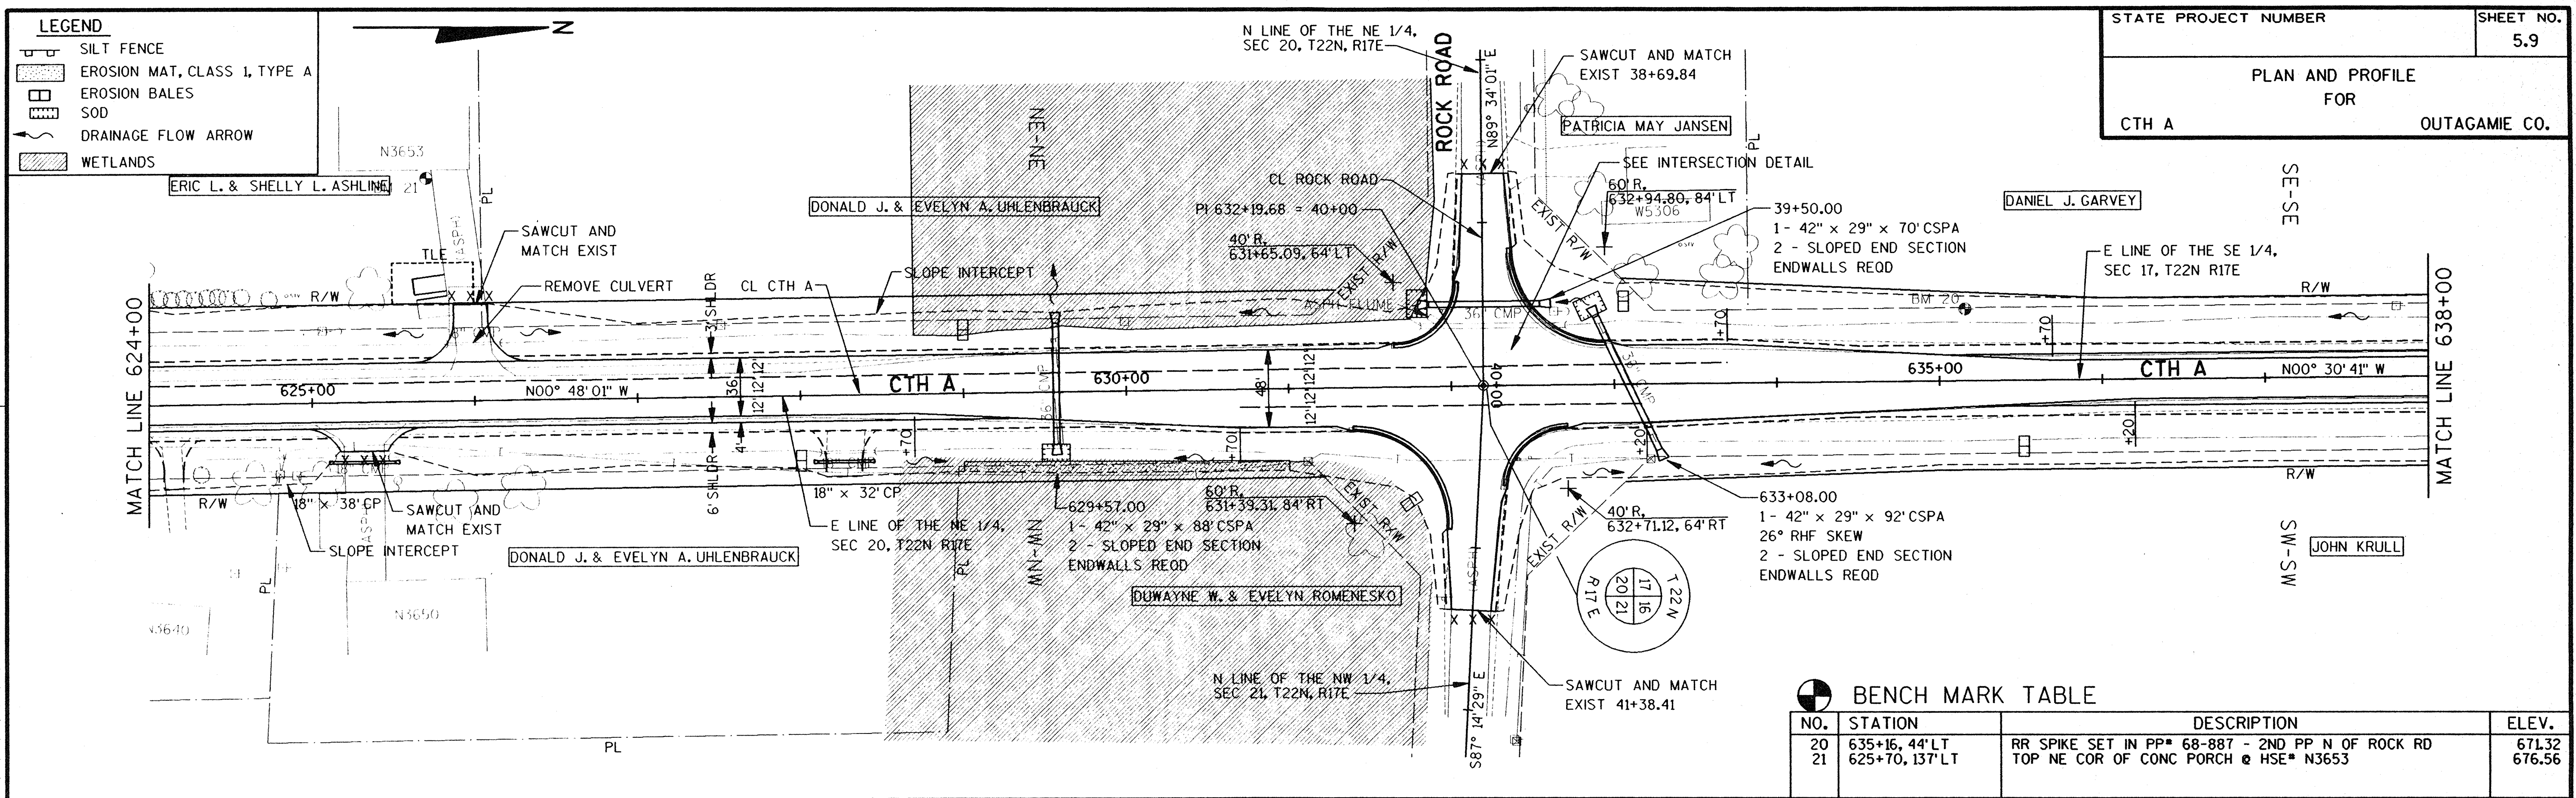


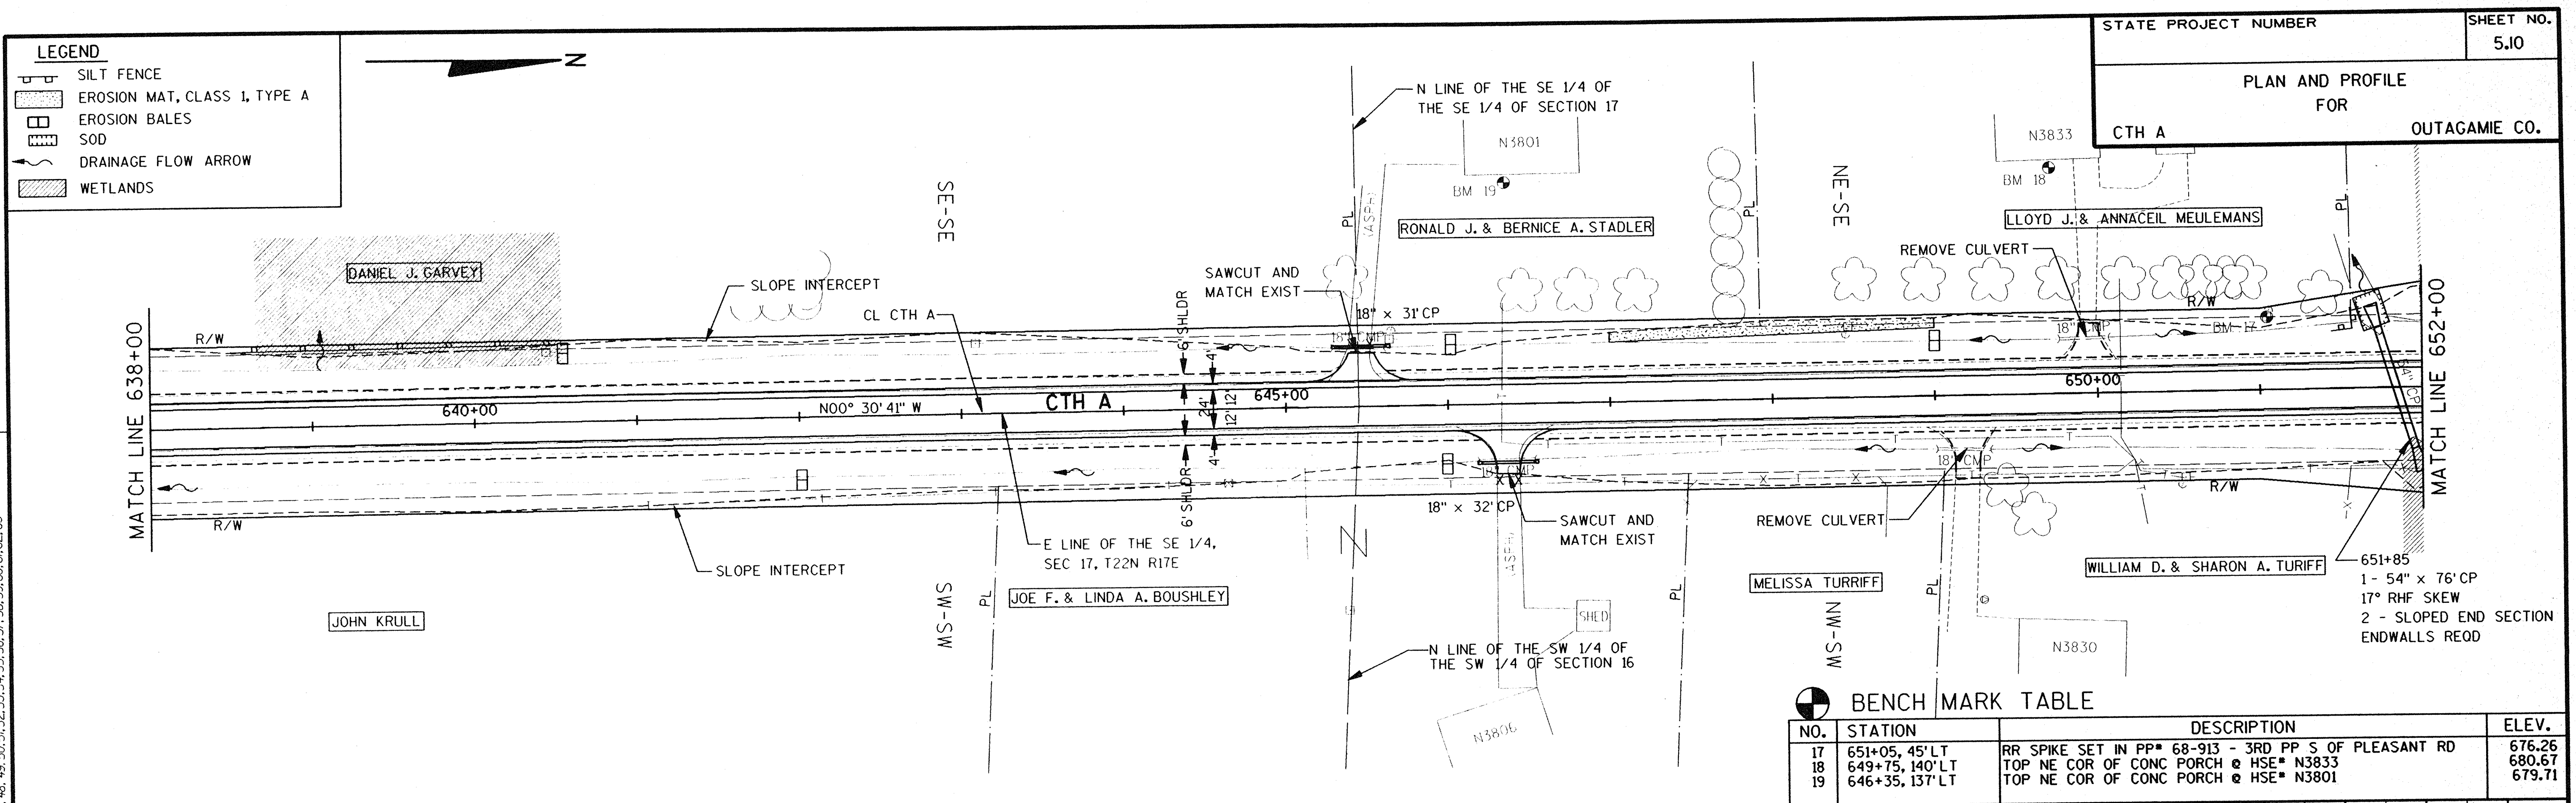
[illegible]

BENCH MARK TABLE			
NO.	STATION	DESCRIPTION	ELEV.
17	651+05, 45' LT	RR SPIKE SET IN PP# 68-913 - 3RD PP S OF PLEASANT RD	676.26
18	649+75, 140' LT	TOP NE COR OF CONC PORCH @ HSE# N3833	680.67
19	646+35, 137' LT	TOP NE COR OF CONC PORCH @ HSE# N3801	679.71

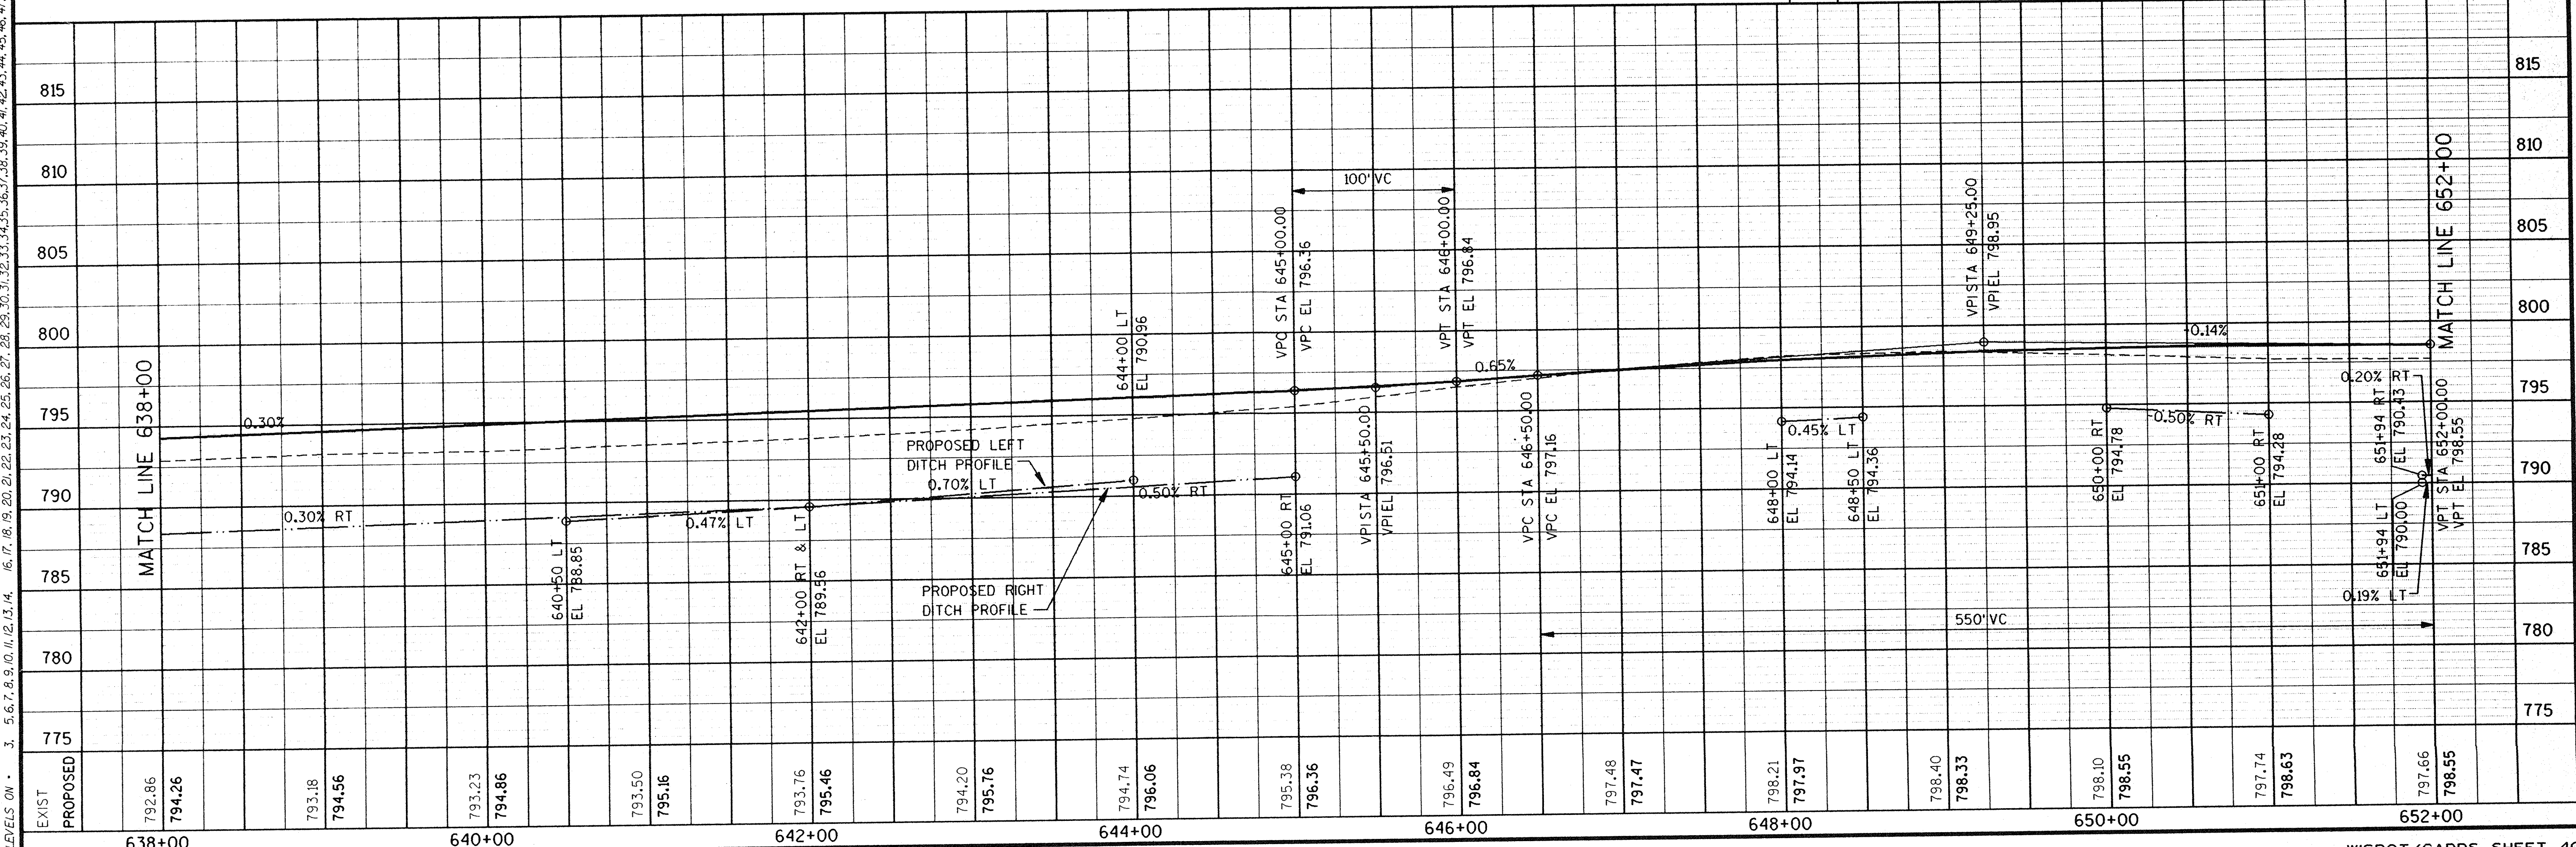


ORIGINATOR: OMNINI ASSOCIATES ONE SYSTEMS DRIVE APPLETON, WI 54914 REV. DATE: / /95 PLOT NAME: SEE FILE NAME PLOT SCALE: 1:1

LEVELS ON - 3, 5, 6, 7, 63

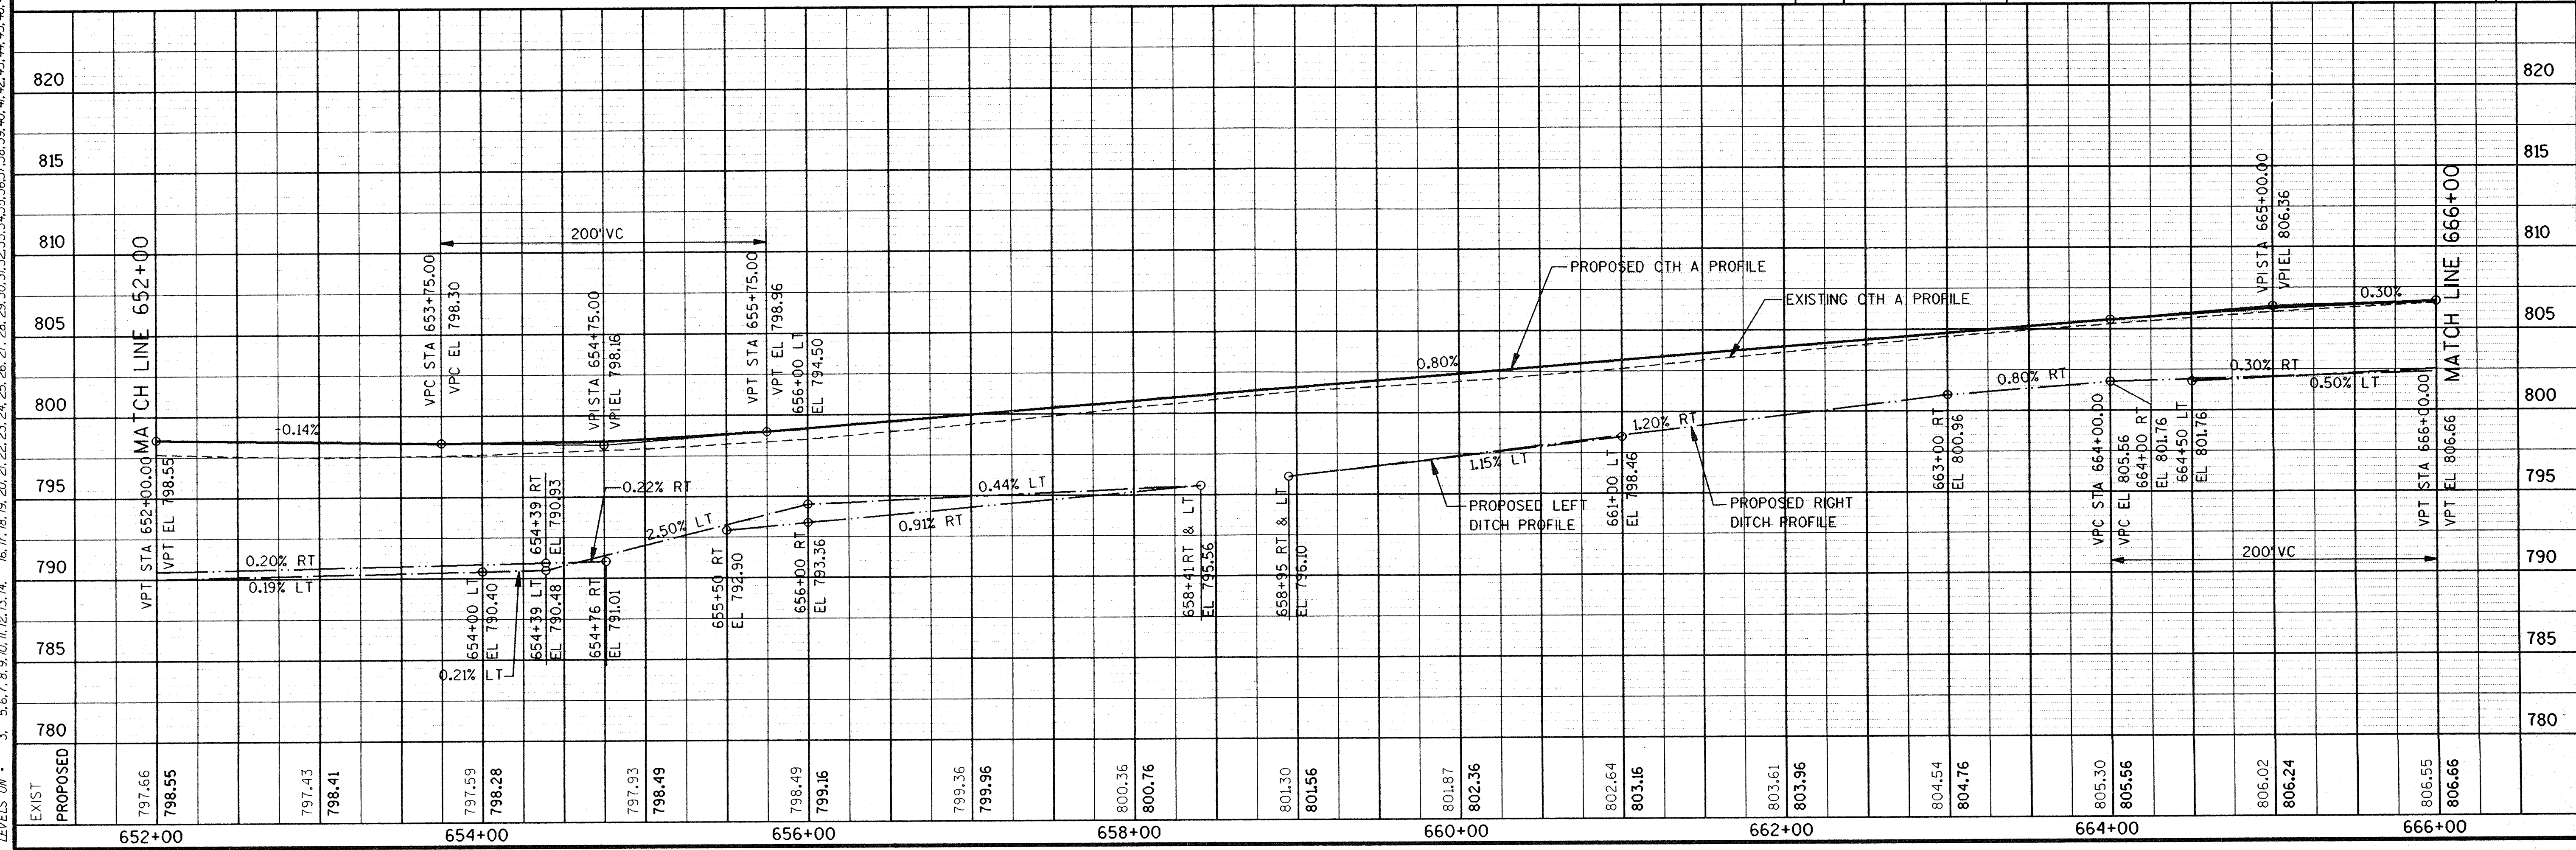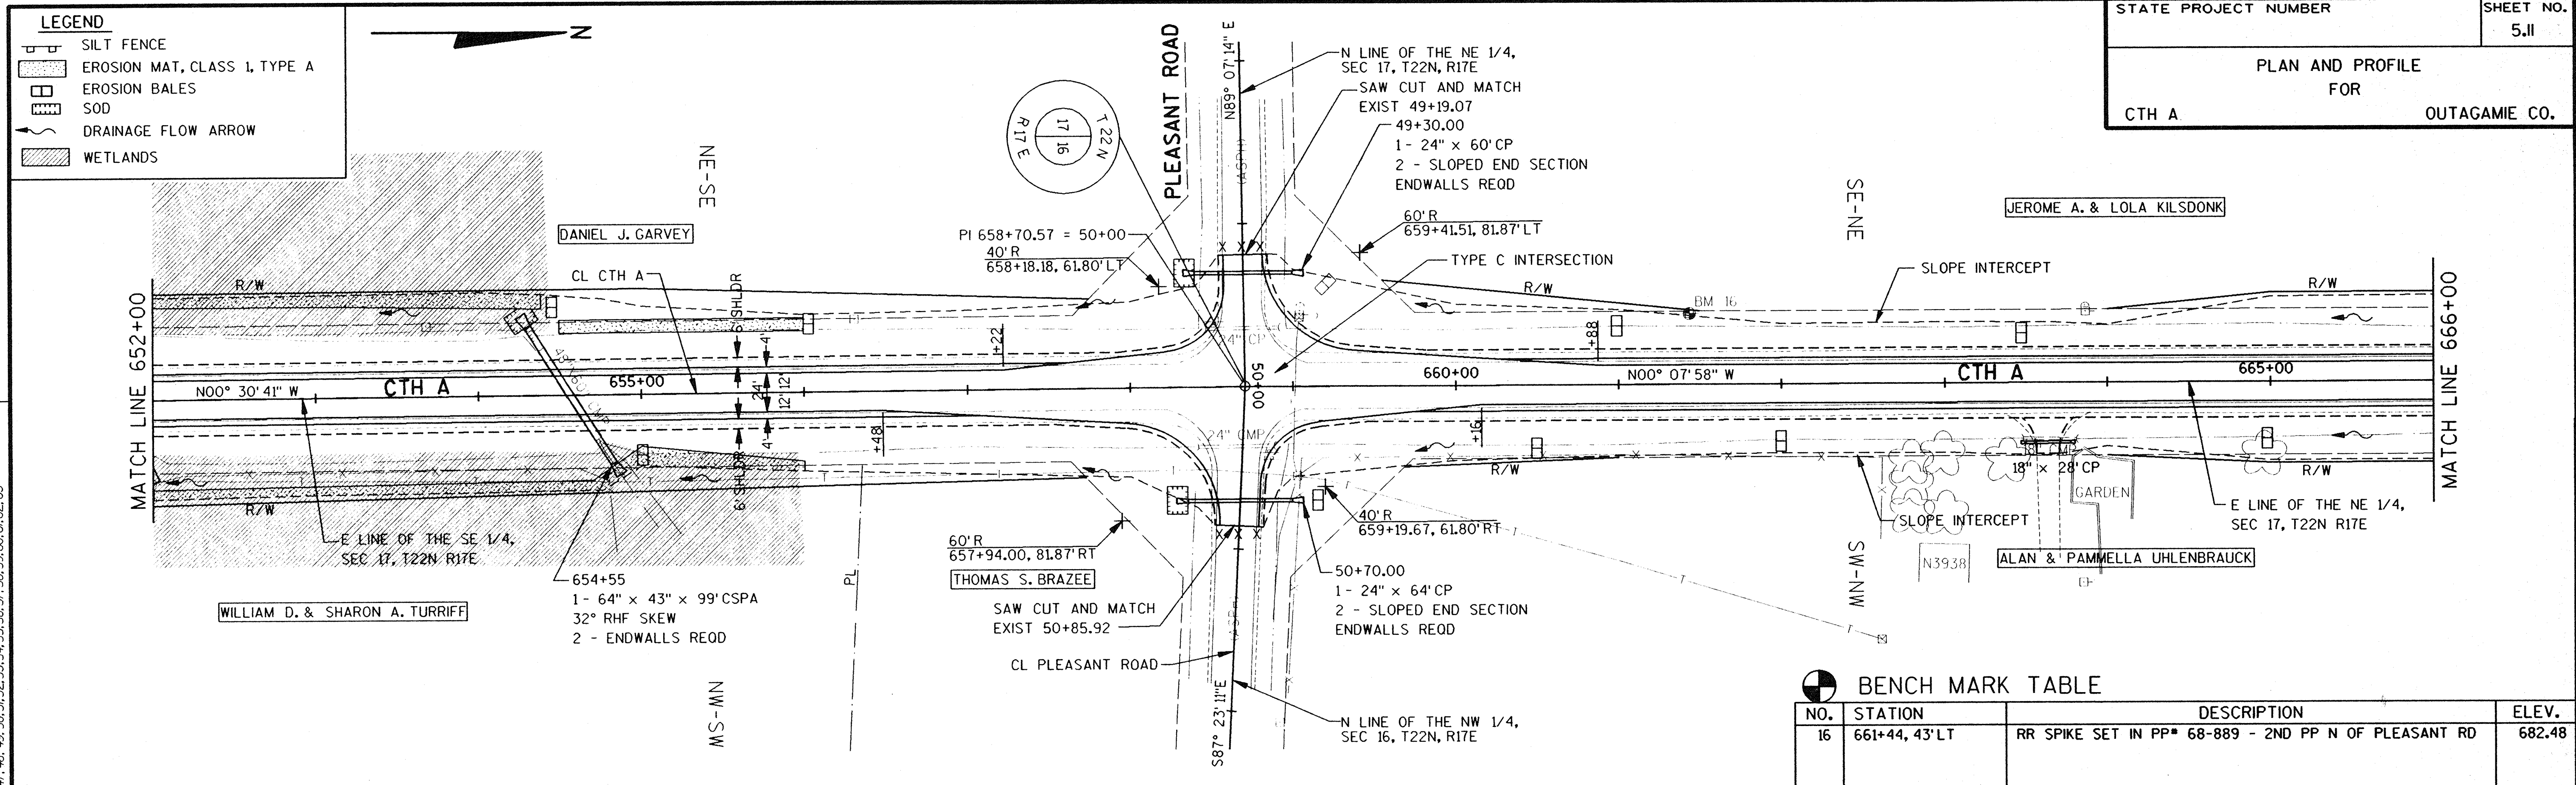

ORIGINATOR: OMNII ASSOCIATES ONE SYSTEMS DRIVE APPLETON, WI 54914 REV. DATE: 7/95 PLOT NAME: SEE FILE NAME PLOT SCALE: 1"

LEVELS ON: 3, 5, 6, 7, 8, 9, 10, 11, 12, 13, 14, 16, 17, 18, 19, 20, 21, 22, 23, 24, 25, 26, 27, 28, 29, 30, 31, 32, 33, 34, 35, 36, 37, 38, 39, 40, 41, 42, 43, 44, 45, 46, 47, 48, 49, 50, 51, 52, 53, 54, 55, 56, 57, 58, 59, 60, 61, 62, 63

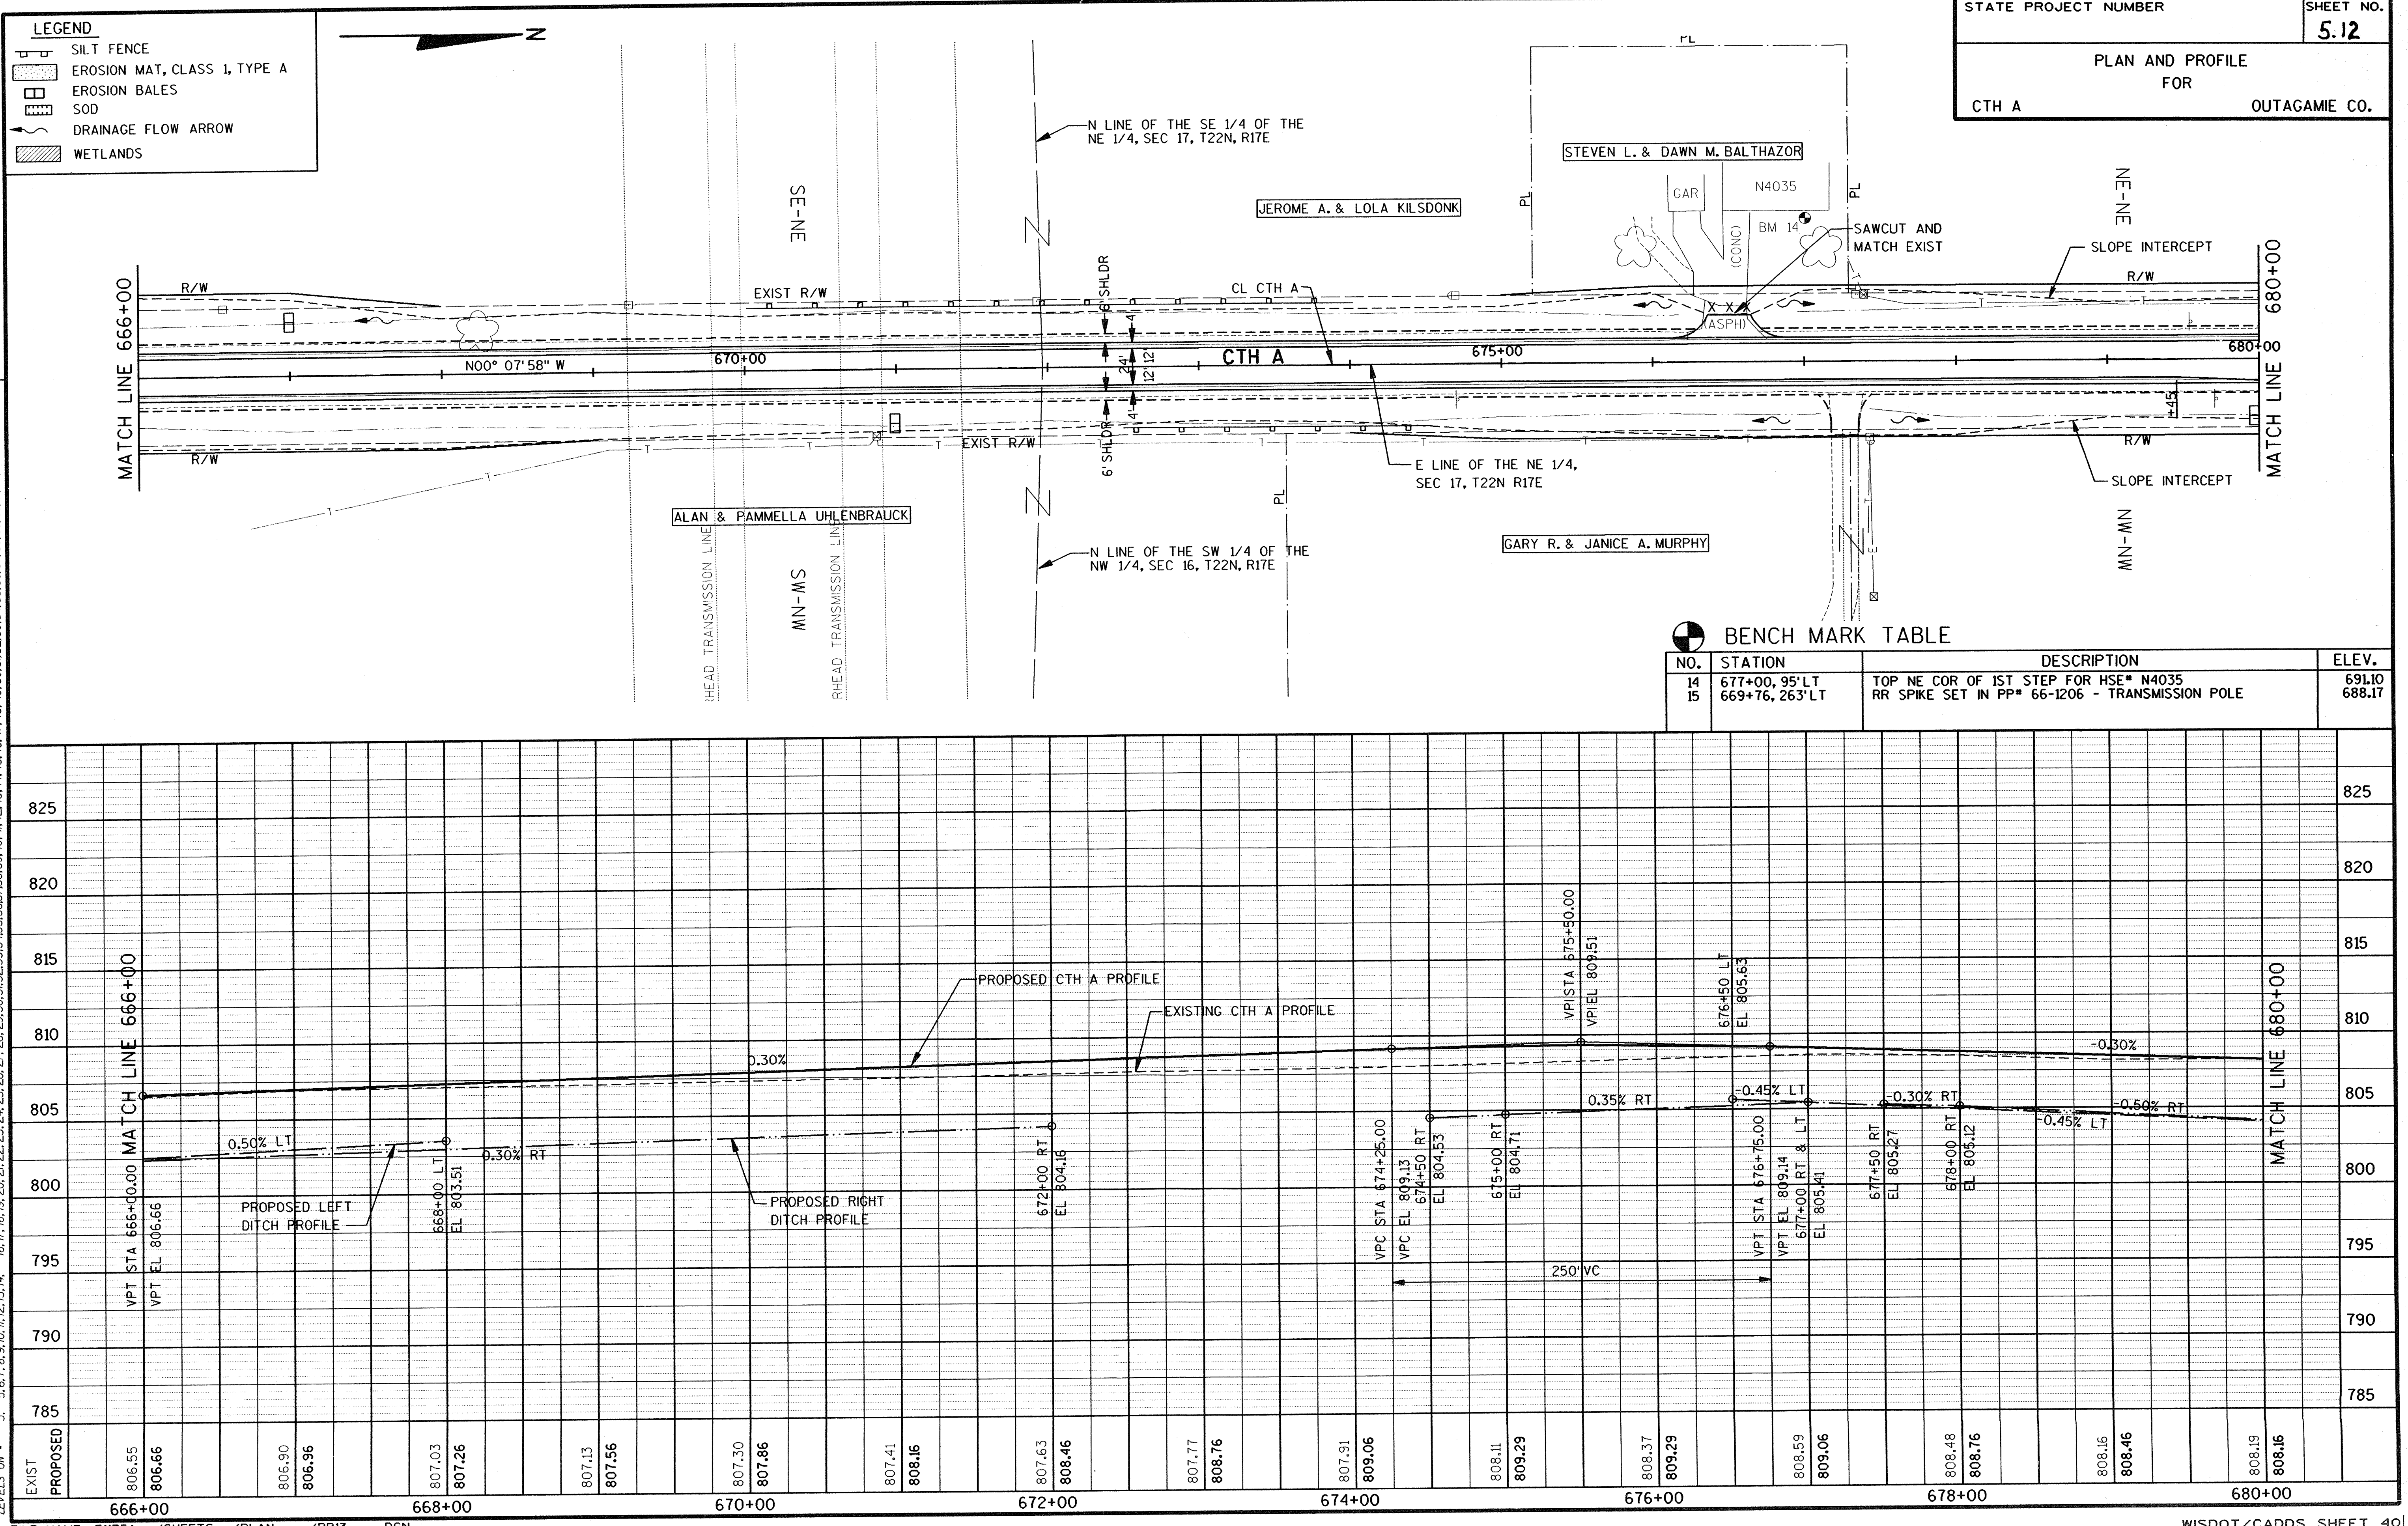




- LEGEND
- SILT FENCE
 - EROSION MAT, CLASS 1, TYPE A
 - EROSION BALES
 - SOD
 - DRAINAGE FLOW ARROW
 - WETLANDS

BENCH MARK TABLE


NO.	STATION	DESCRIPTION	ELEV.
14	677+00, 95' LT	TOP NE COR OF 1ST STEP FOR HSE# N4035	691.10
15	669+76, 263' LT	RR SPIKE SET IN PP# 66-1206 - TRANSMISSION POLE	688.17

LEVELS ON - 3, 5, 6, 7, 8, 9, 10, 11, 12, 13, 14, 16, 17, 18, 19, 20, 21, 22, 23, 24, 25, 26, 27, 28, 29, 30, 31, 32, 33, 34, 35, 36, 37, 38, 39, 40, 41, 42, 43, 44, 45, 46, 47, 48, 49, 50, 51, 52, 53, 54, 55, 56, 57, 58, 59, 60, 61, 62, 63

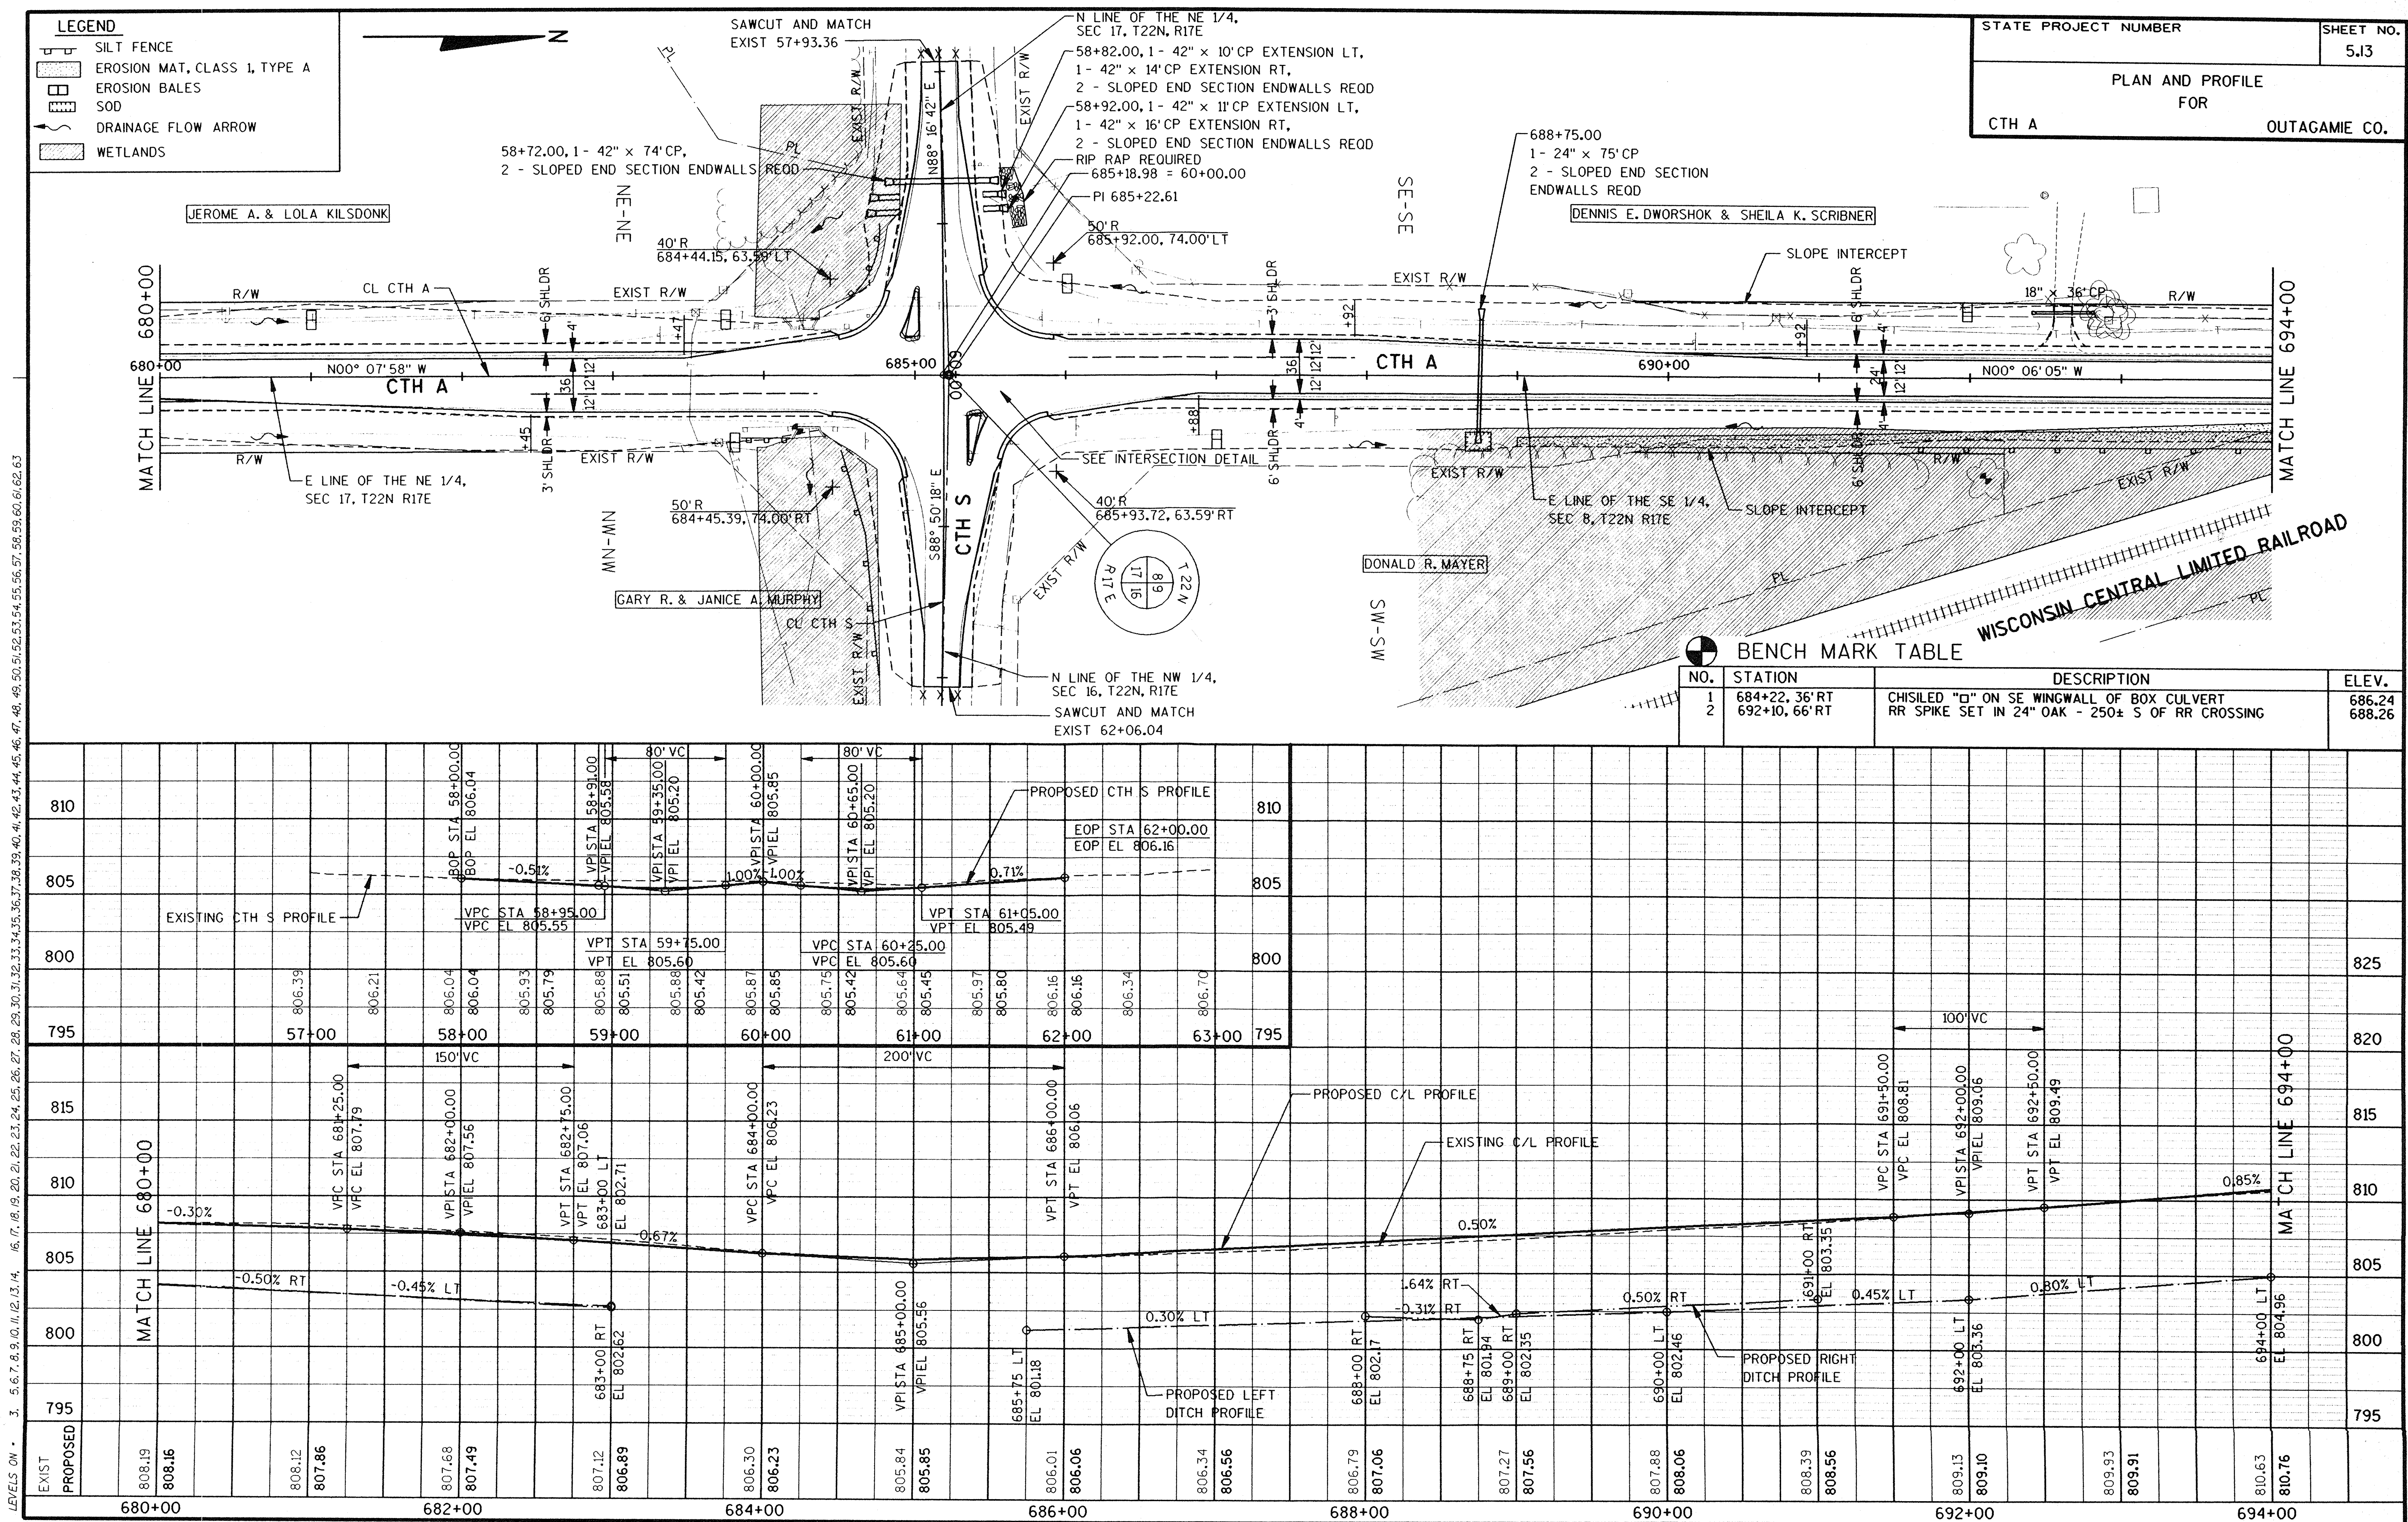

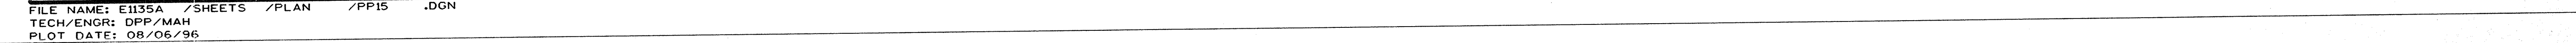
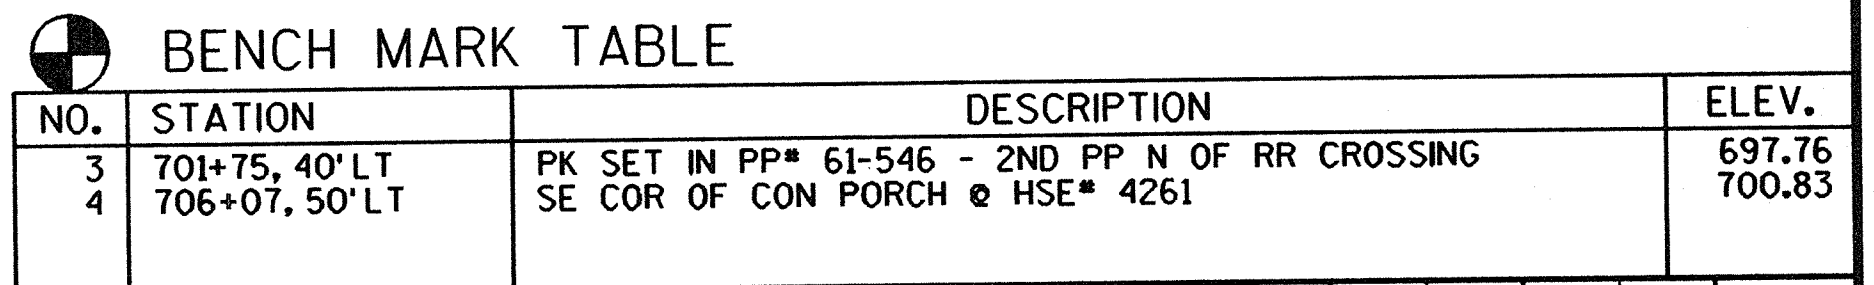



3. 5, 6, 7, 63

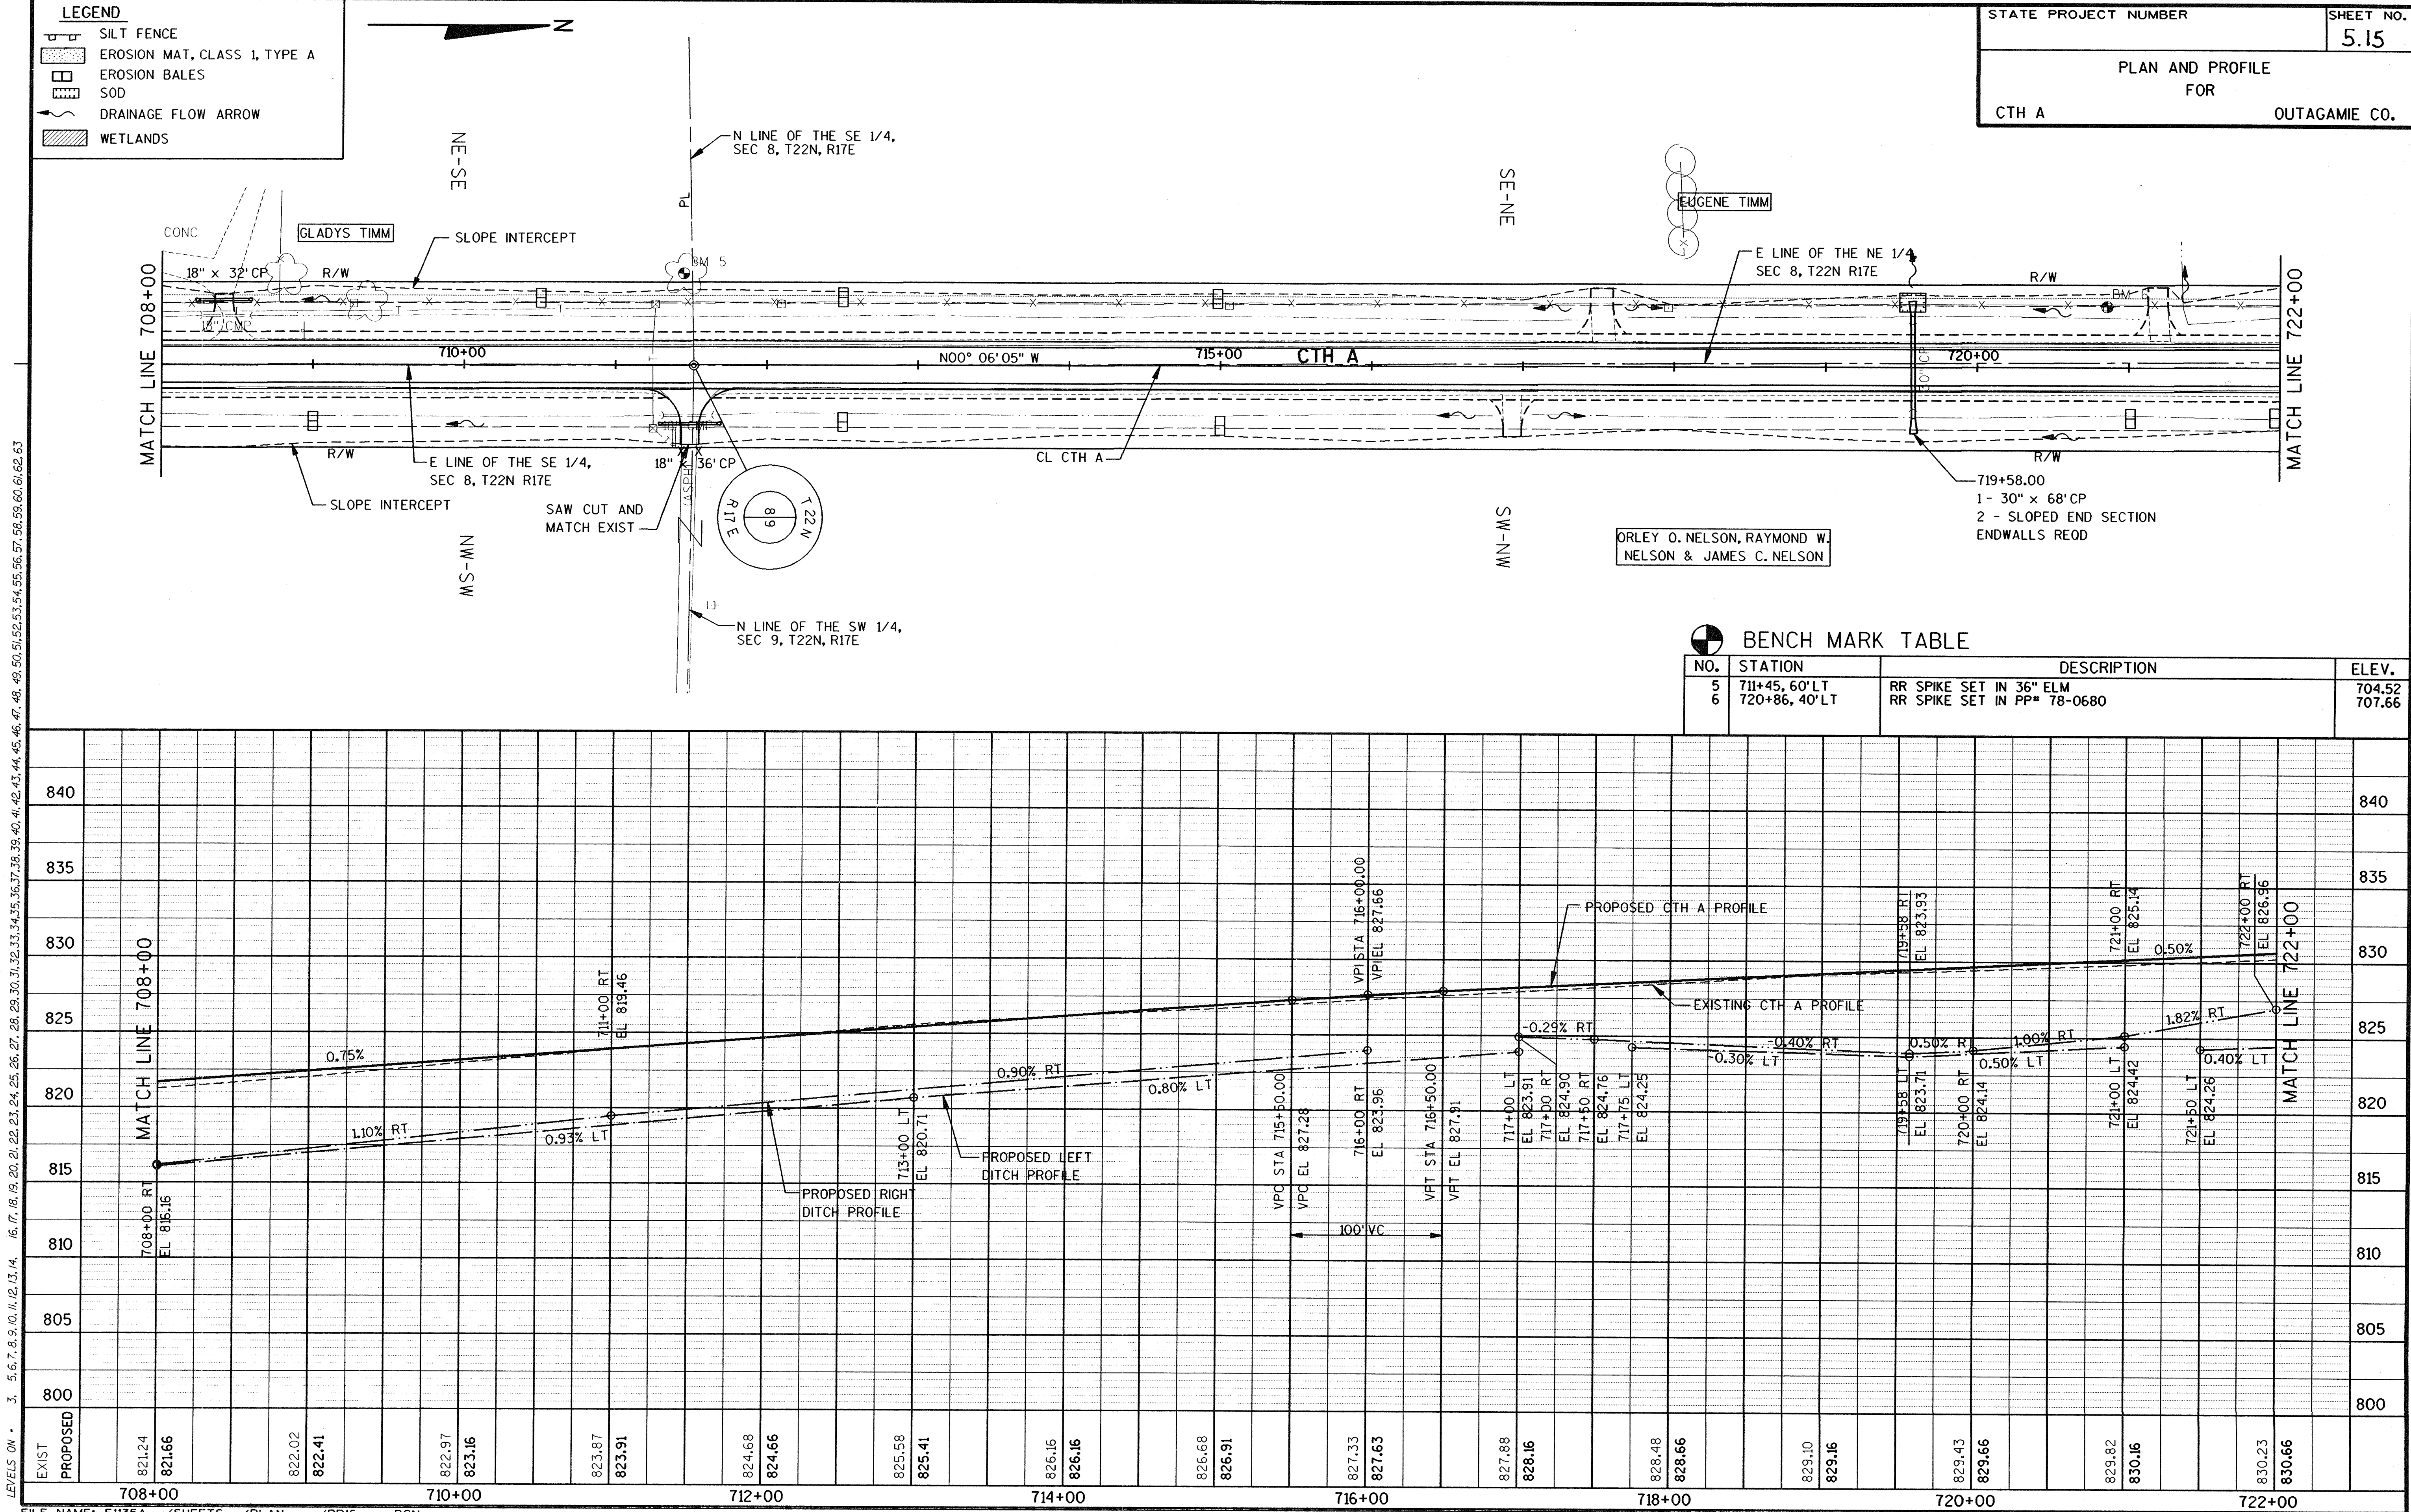


LEVELS ON - 3, 5, 6, 7, 8, 9, 10, 11, 12, 13, 14, 16, 17, 18, 19, 20, 21, 22, 23, 24, 25, 26, 27, 28, 29, 30, 31, 32, 33, 34, 35, 36, 37, 38, 39, 40, 41, 42, 43, 44, 45, 46, 47, 48, 49, 50, 51, 52, 53, 54, 55, 56, 57, 58, 59, 60, 61, 62, 63

FILE NAME: E1135A /SHEETS /PLAN /PPIT .DGN
TECH/ENGR: DPP/MAH
PLOT DATE: 08/06/96

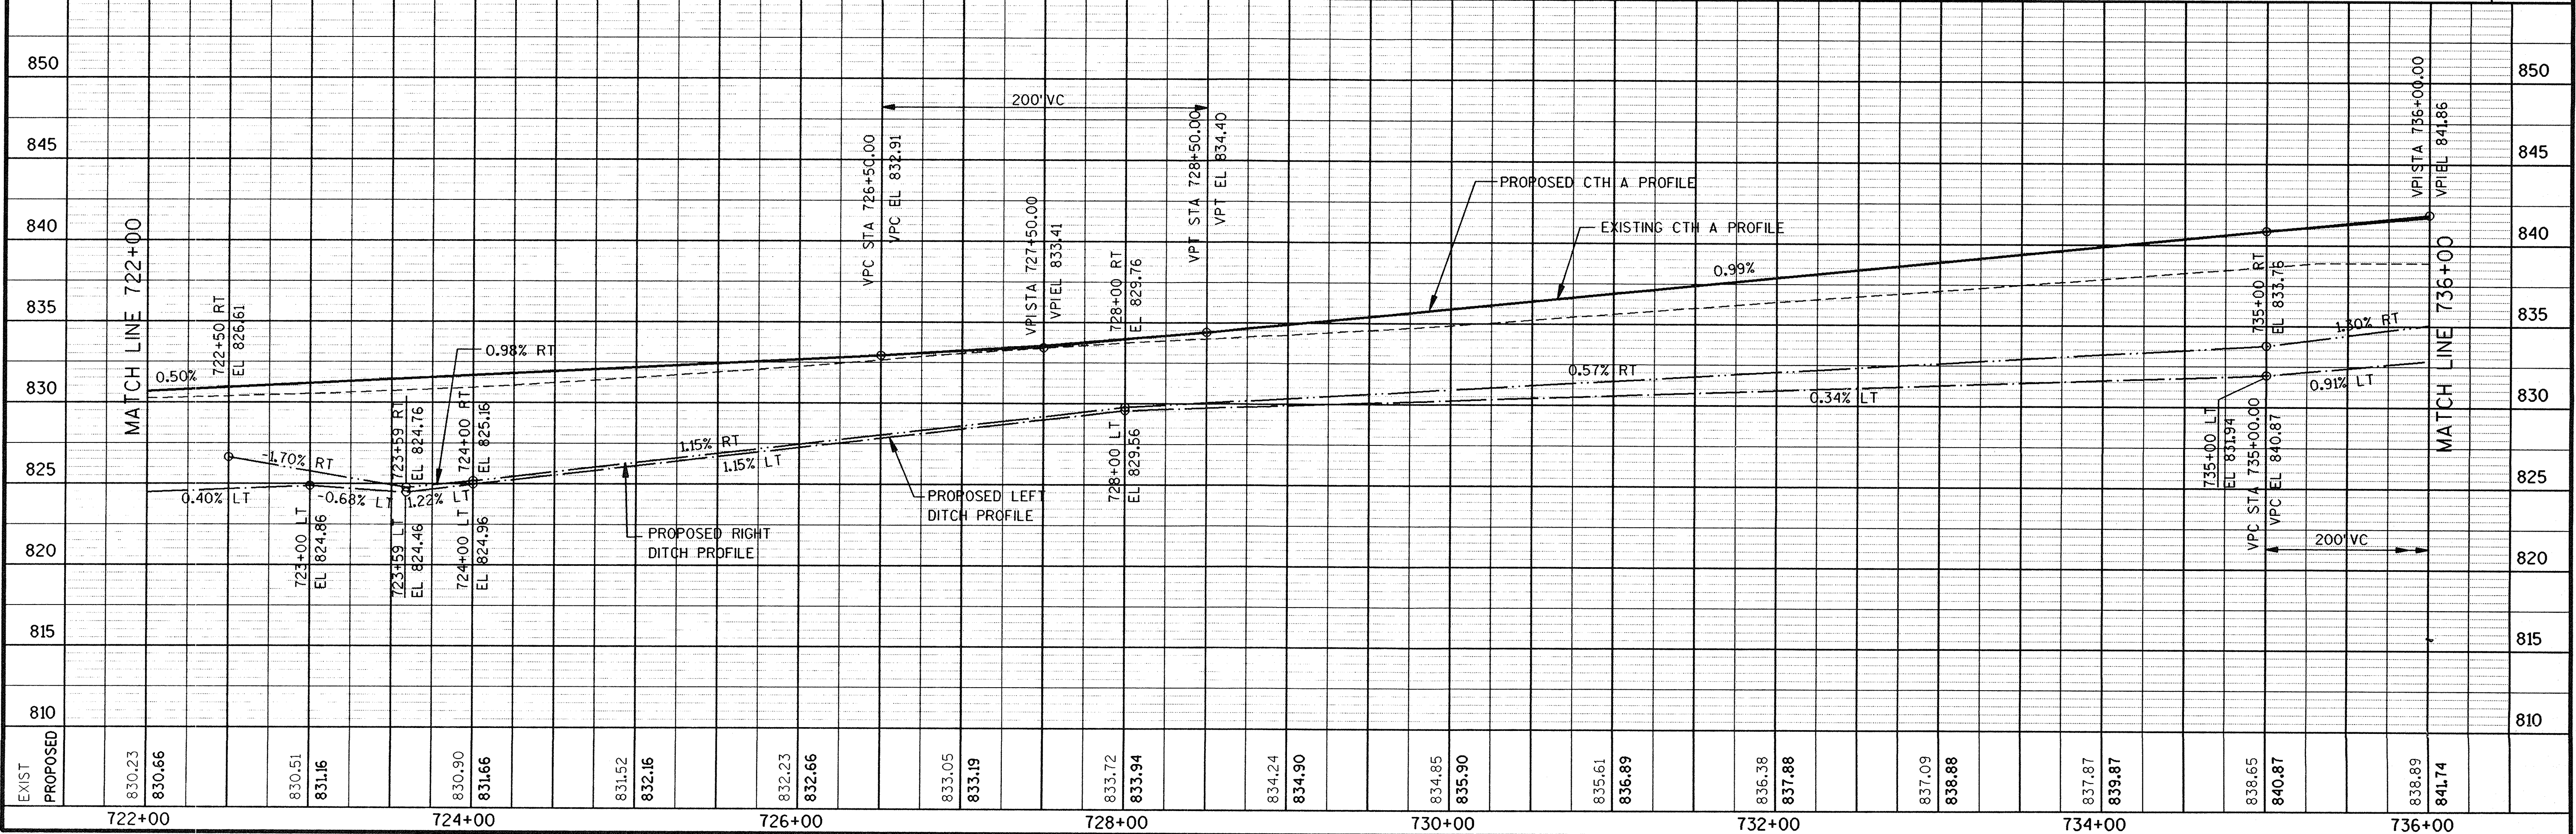
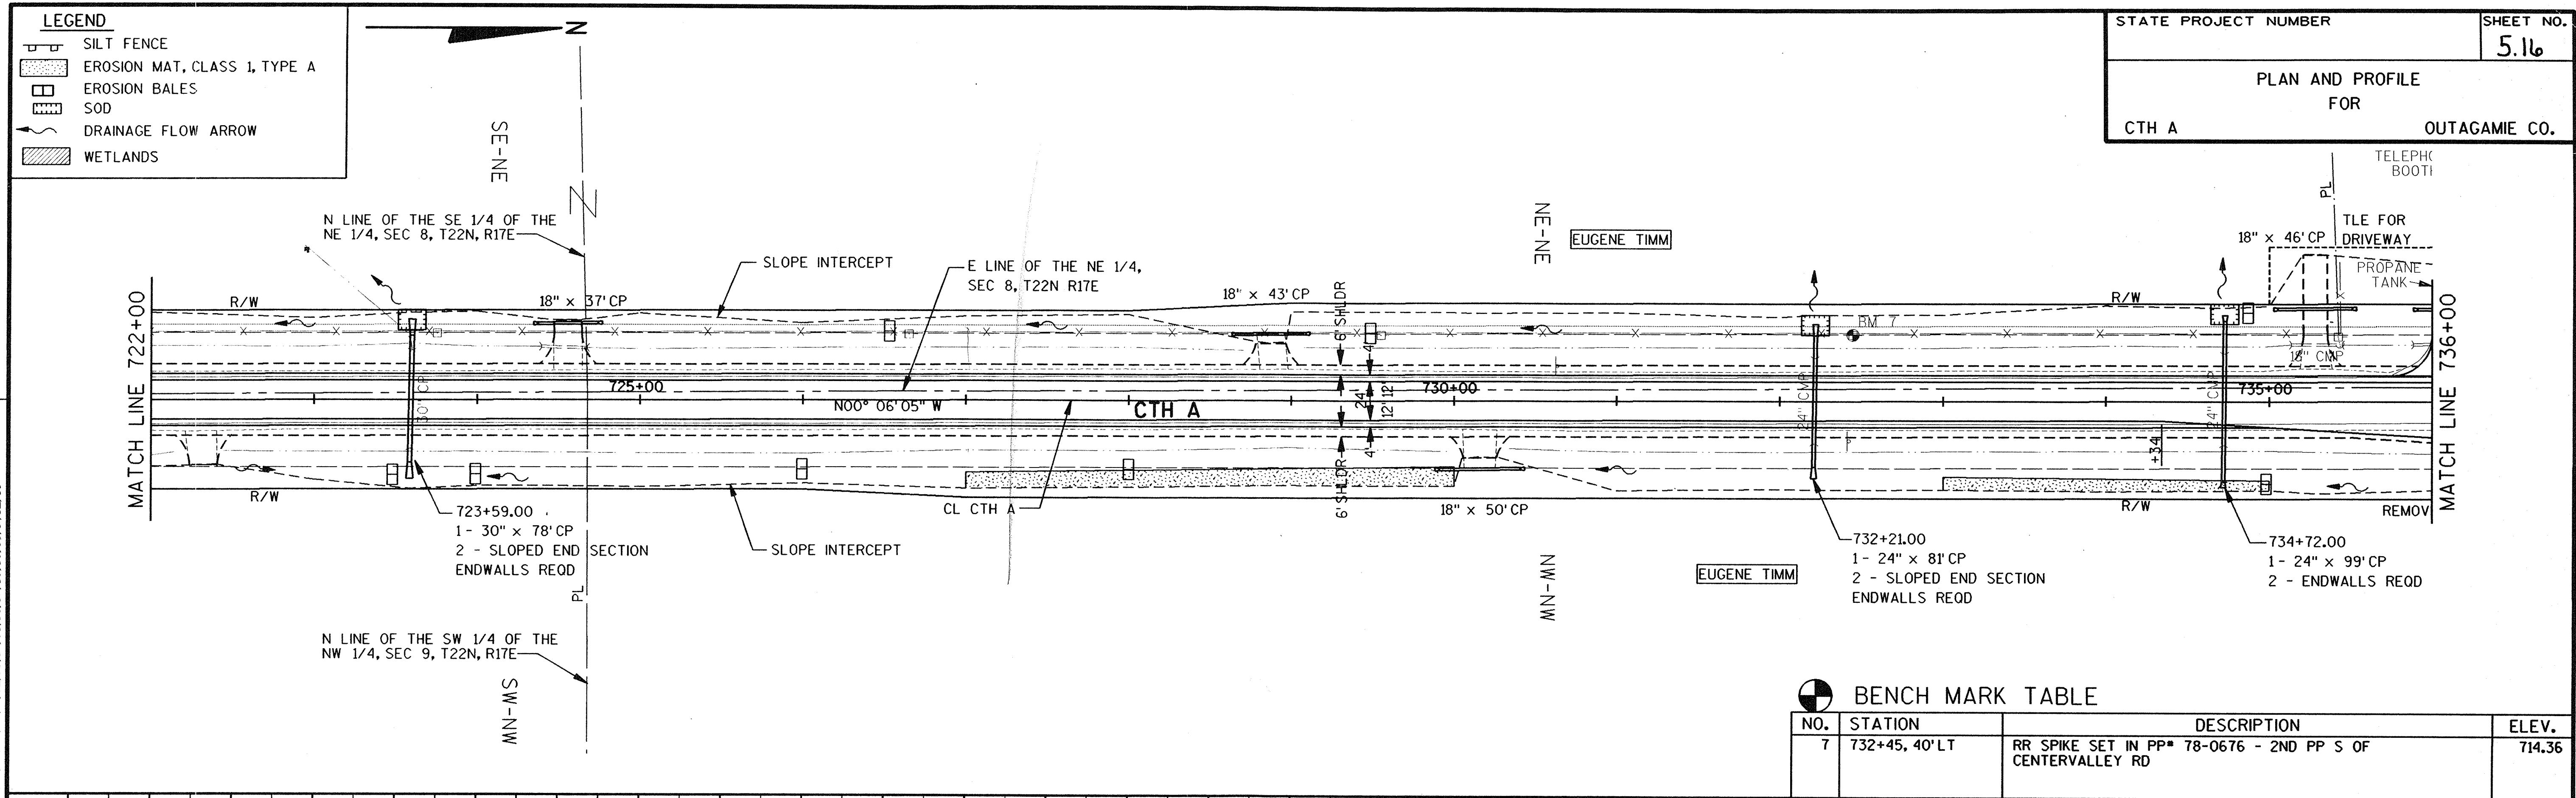


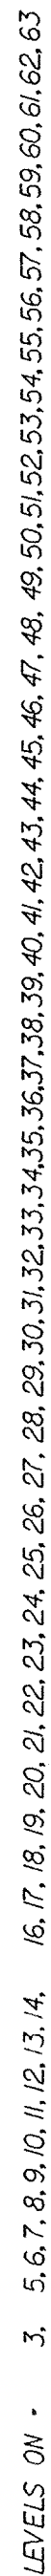


LEVELS ON • 3. 5, 6, 7, 8, 9, 10, 11, 12, 13, 14. 16, 17, 18, 19, 20, 21, 22, 23, 24, 25, 26, 27, 28, 29, 30, 31, 32, 33, 34, 35, 36, 37, 38, 39, 40, 41, 42, 43, 44, 45, 46, 47, 48, 49, 50, 51, 52, 53, 54, 55, 56, 57, 58, 59, 60, 61, 62, 63

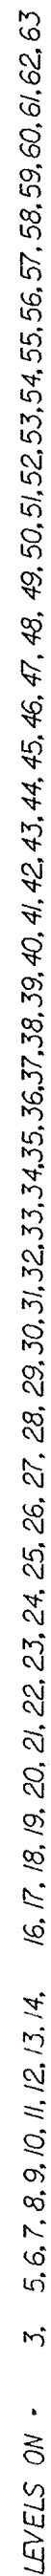

LEVELS ON - 3, 5, 6, 7, 8, 9, 10, 11, 12, 13, 14, 16, 17, 18, 19, 20, 21, 22, 23, 24, 25, 26, 27, 28, 29, 30, 31, 32, 33, 34, 35, 36, 37, 38, 39, 40, 41, 42, 43, 44, 45, 46, 47, 48, 49, 50, 51, 52, 53, 54, 55, 56, 57, 58, 59, 60, 61, 62, 63

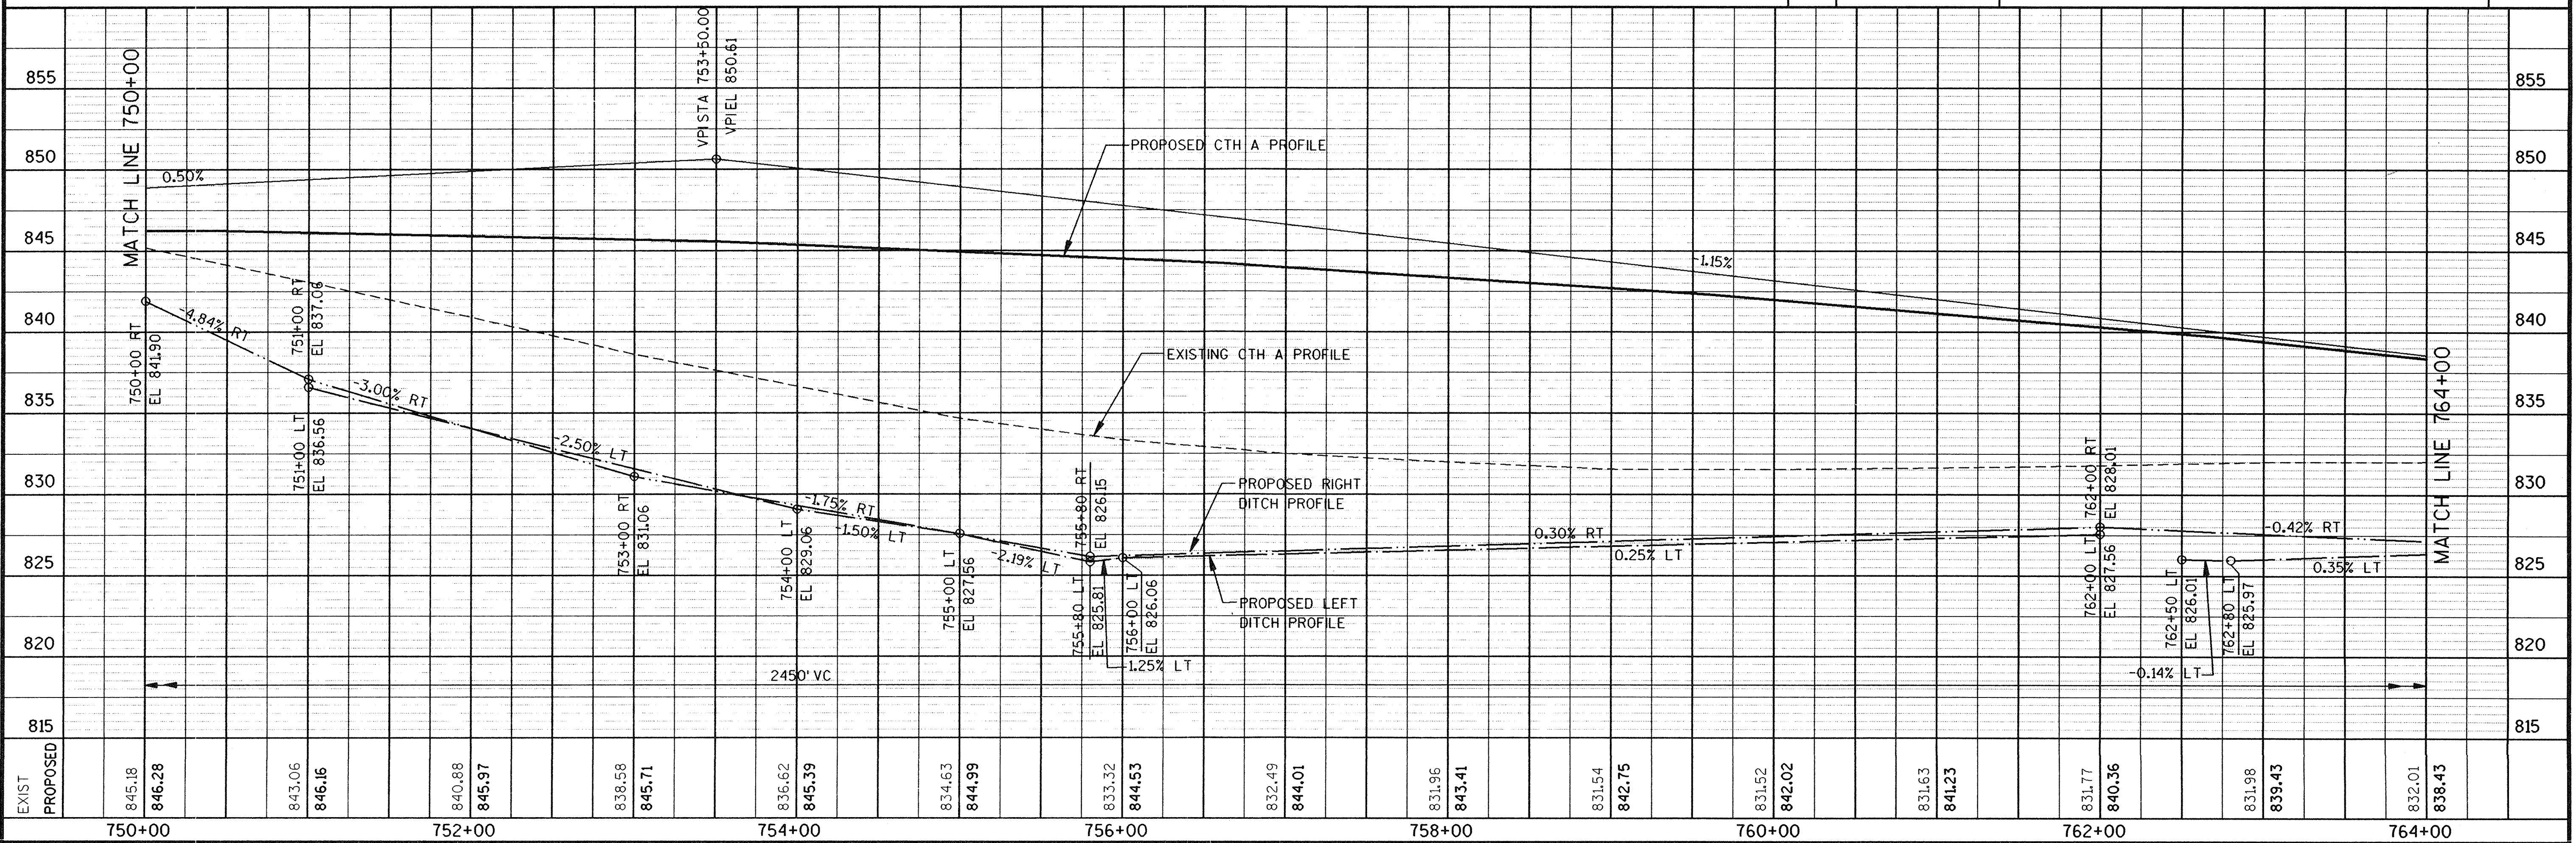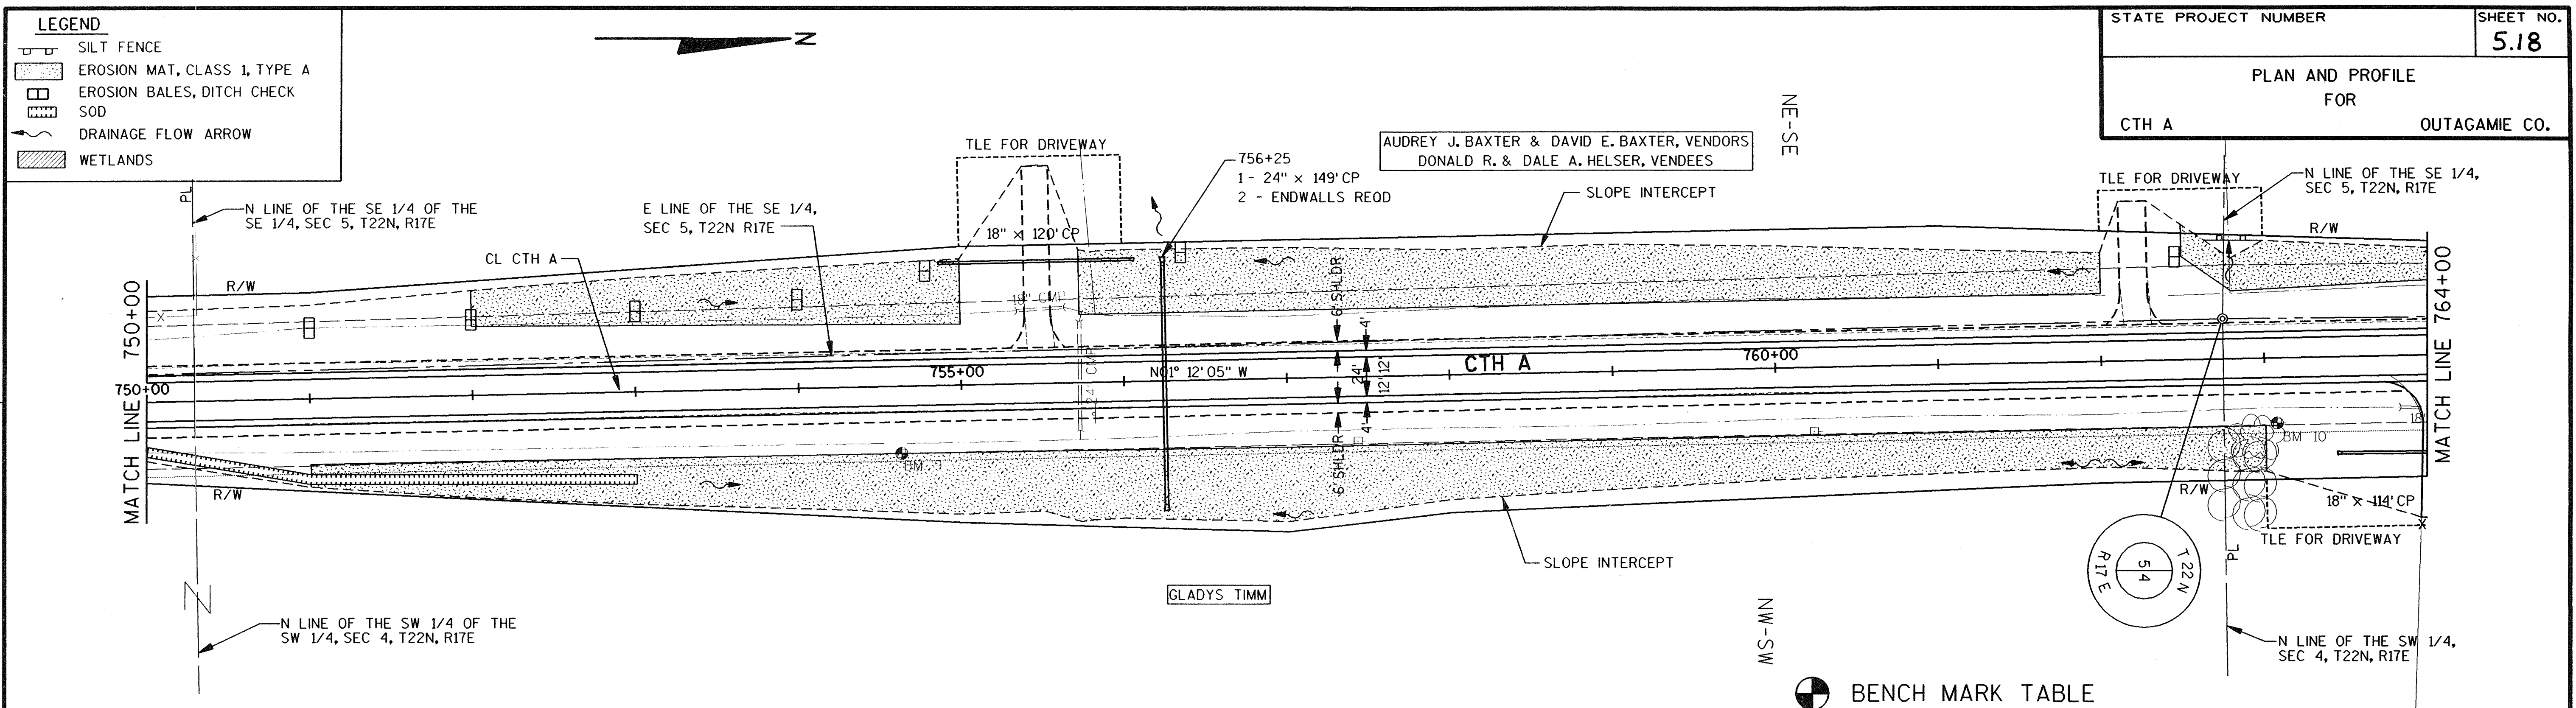


LEVELS ON - 3, 5, 6, 7, 8, 9, 10, 11, 12, 13, 14, 15, 17, 18, 19, 20, 21, 22, 23, 24, 25, 26, 27, 28, 29, 30, 31, 32, 33, 34, 35, 36, 37, 38, 39, 40, 41, 42, 43, 44, 45, 46, 47, 48, 49, 50, 51, 52, 53, 54, 55, 56, 57, 58, 59, 60, 61, 62, 63

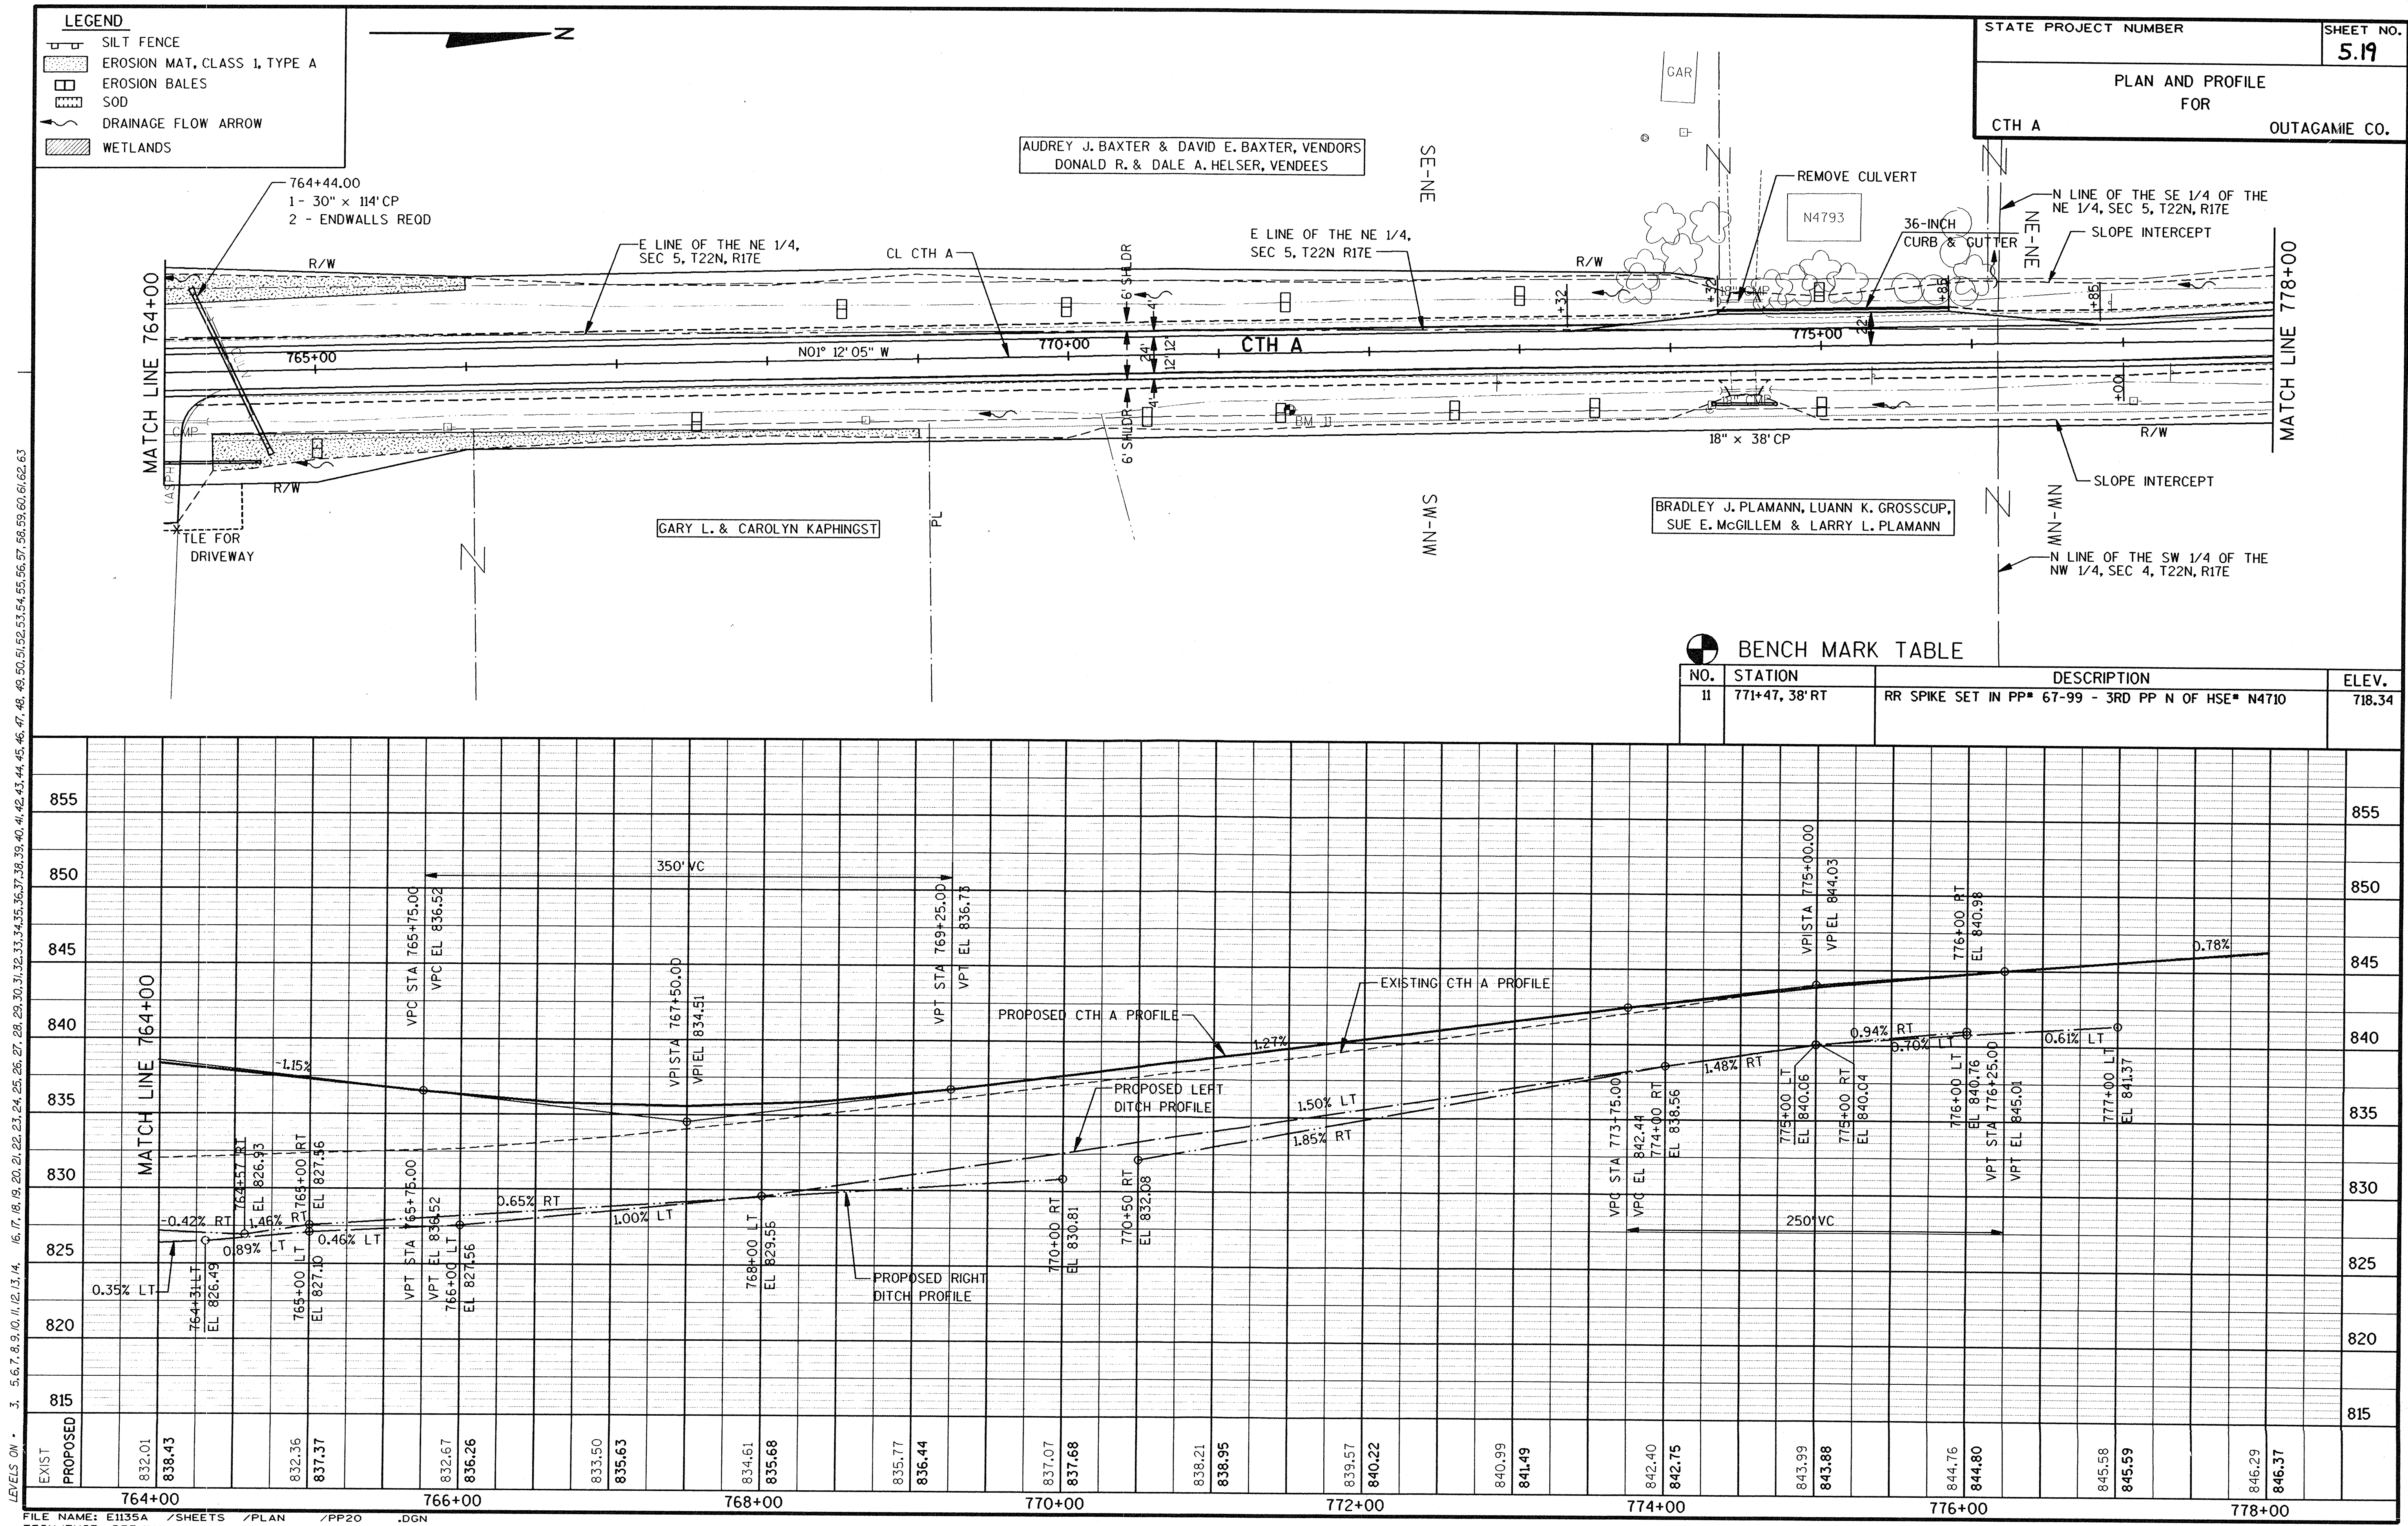

ORIGINATOR: OMNIA ASSOCIATES ONE SYSTEMS DRIVE APPLETON, WI 54914
REV. DATE: / / 95
PLOT NAME: SEE FILE NAME
PLOT SCALE: 1"


LEVELS: 01 - 1, 3, 5, 6, 7, 8, 9, 10, 11, 12, 13, 14, 16, 17, 18, 19, 20, 21, 22, 23, 24, 25, 26, 27, 28, 29, 30, 31, 32, 33, 34, 35, 36, 37, 38, 39, 40, 41, 42, 43, 44, 45, 46, 47, 48, 49, 50, 51, 52, 53, 54, 55, 56, 57, 58, 59, 60, 61, 62, 63

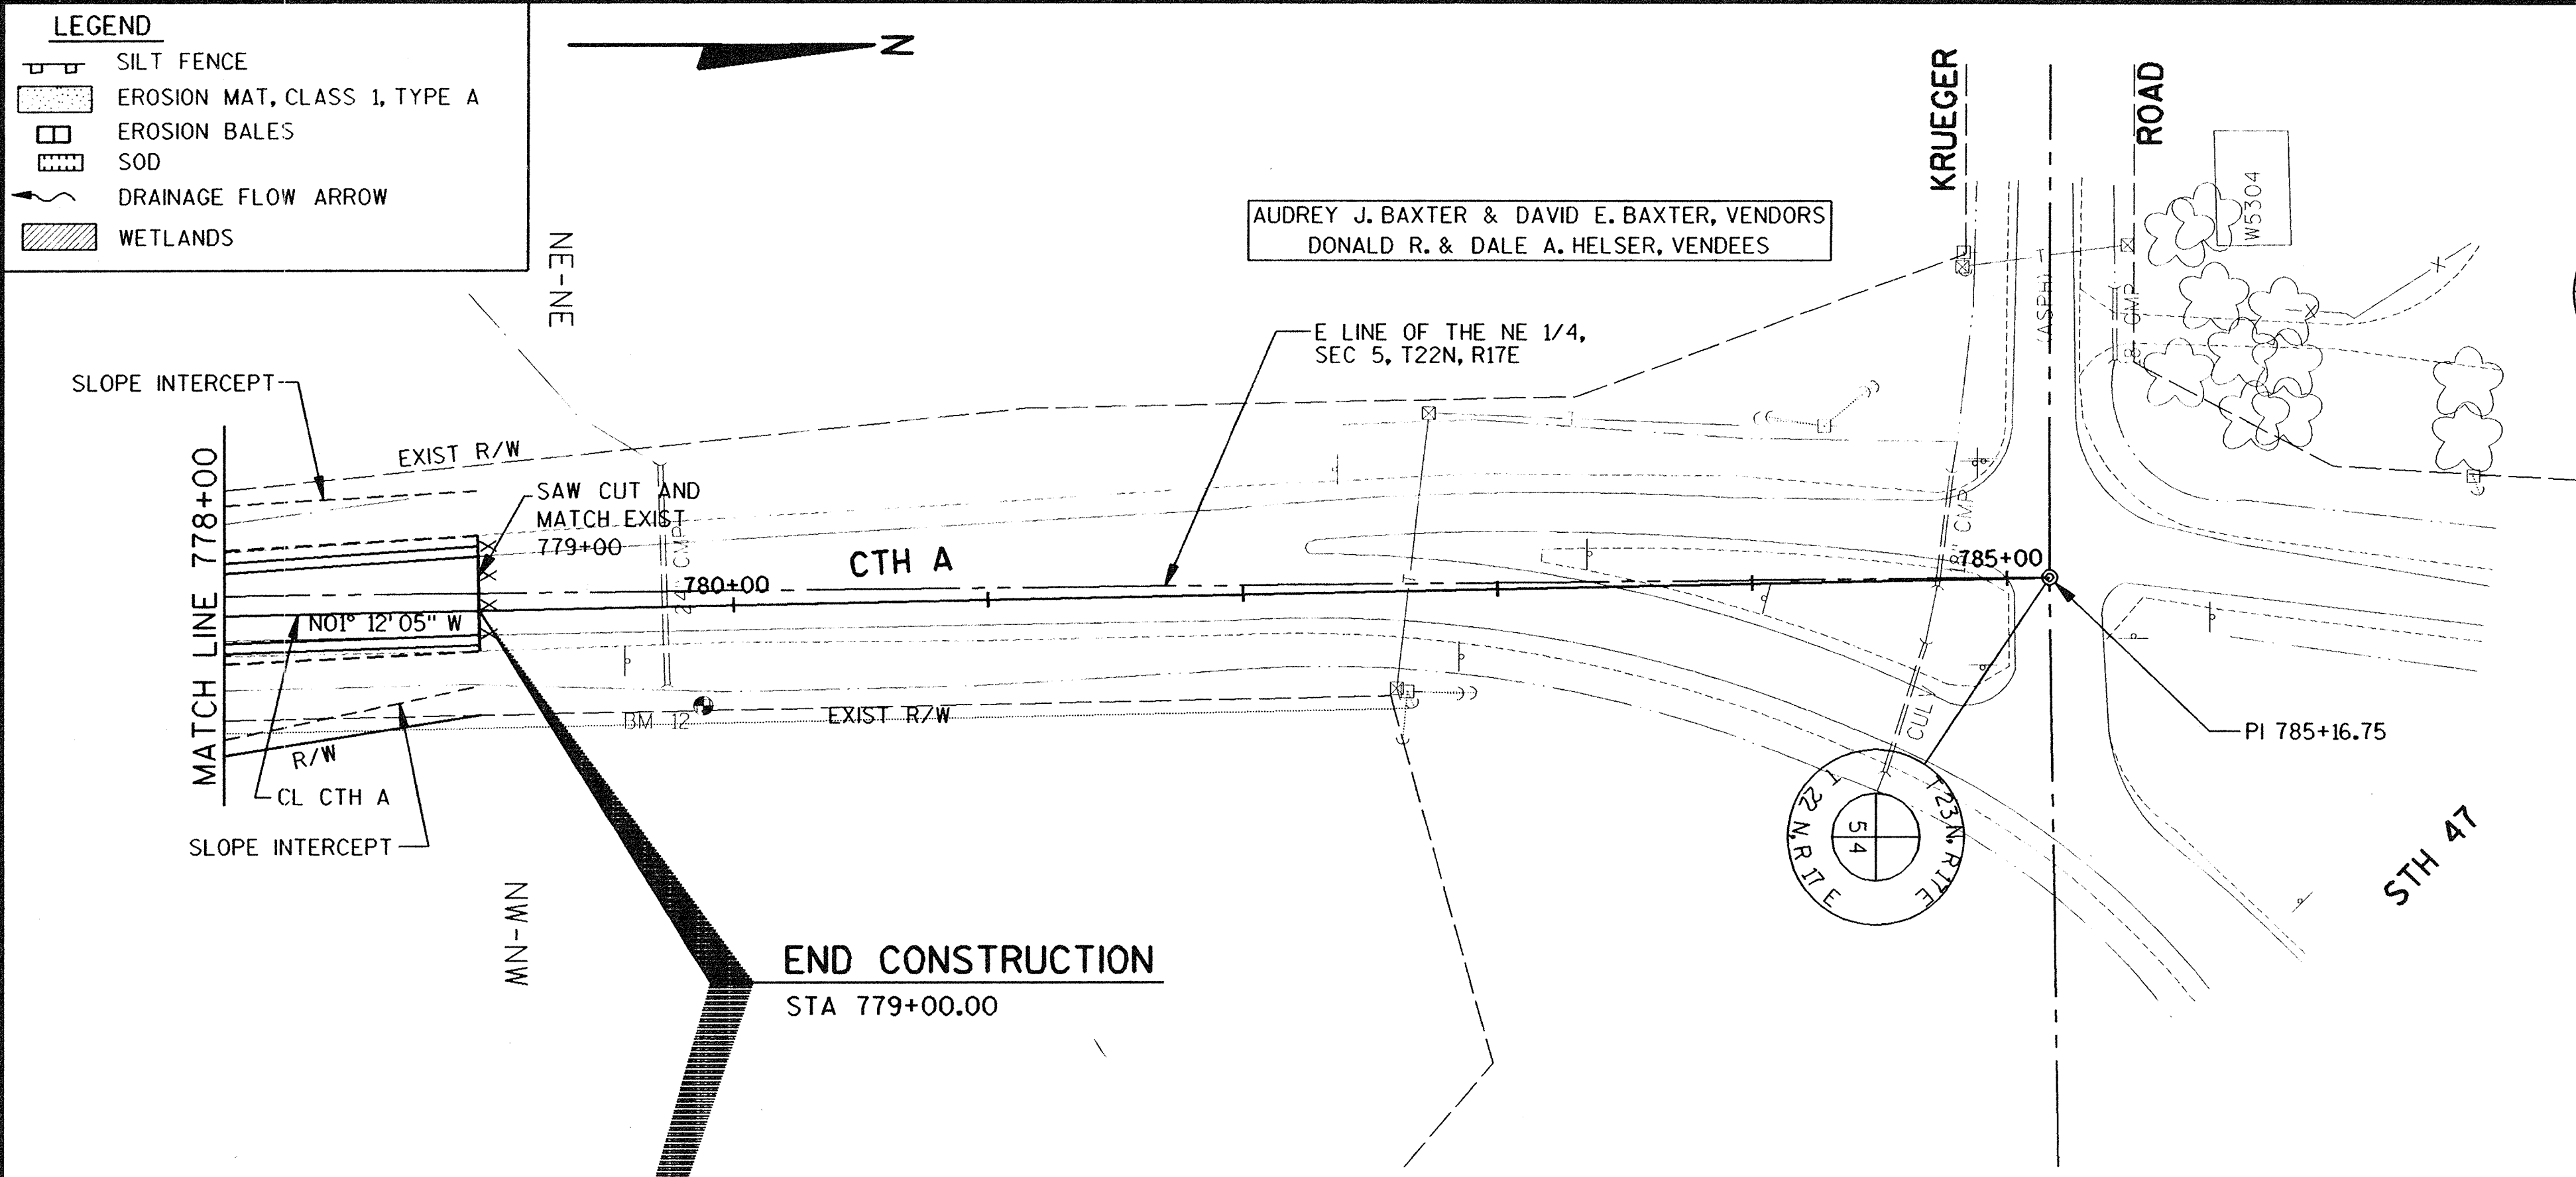


STATE PROJECT NUMBER	SHEET NO.
	520
PLAN AND PROFILE FOR	
CTH A	OUTAGAMIE CO.

BENCH MARK TABLE

NO.	STATION	DESCRIPTION	ELEV.
12	779+88, 40 RT	RR SPIKE SET IN PP# 67-102 - 2ND PP S OF KRUEGER RD	726.45

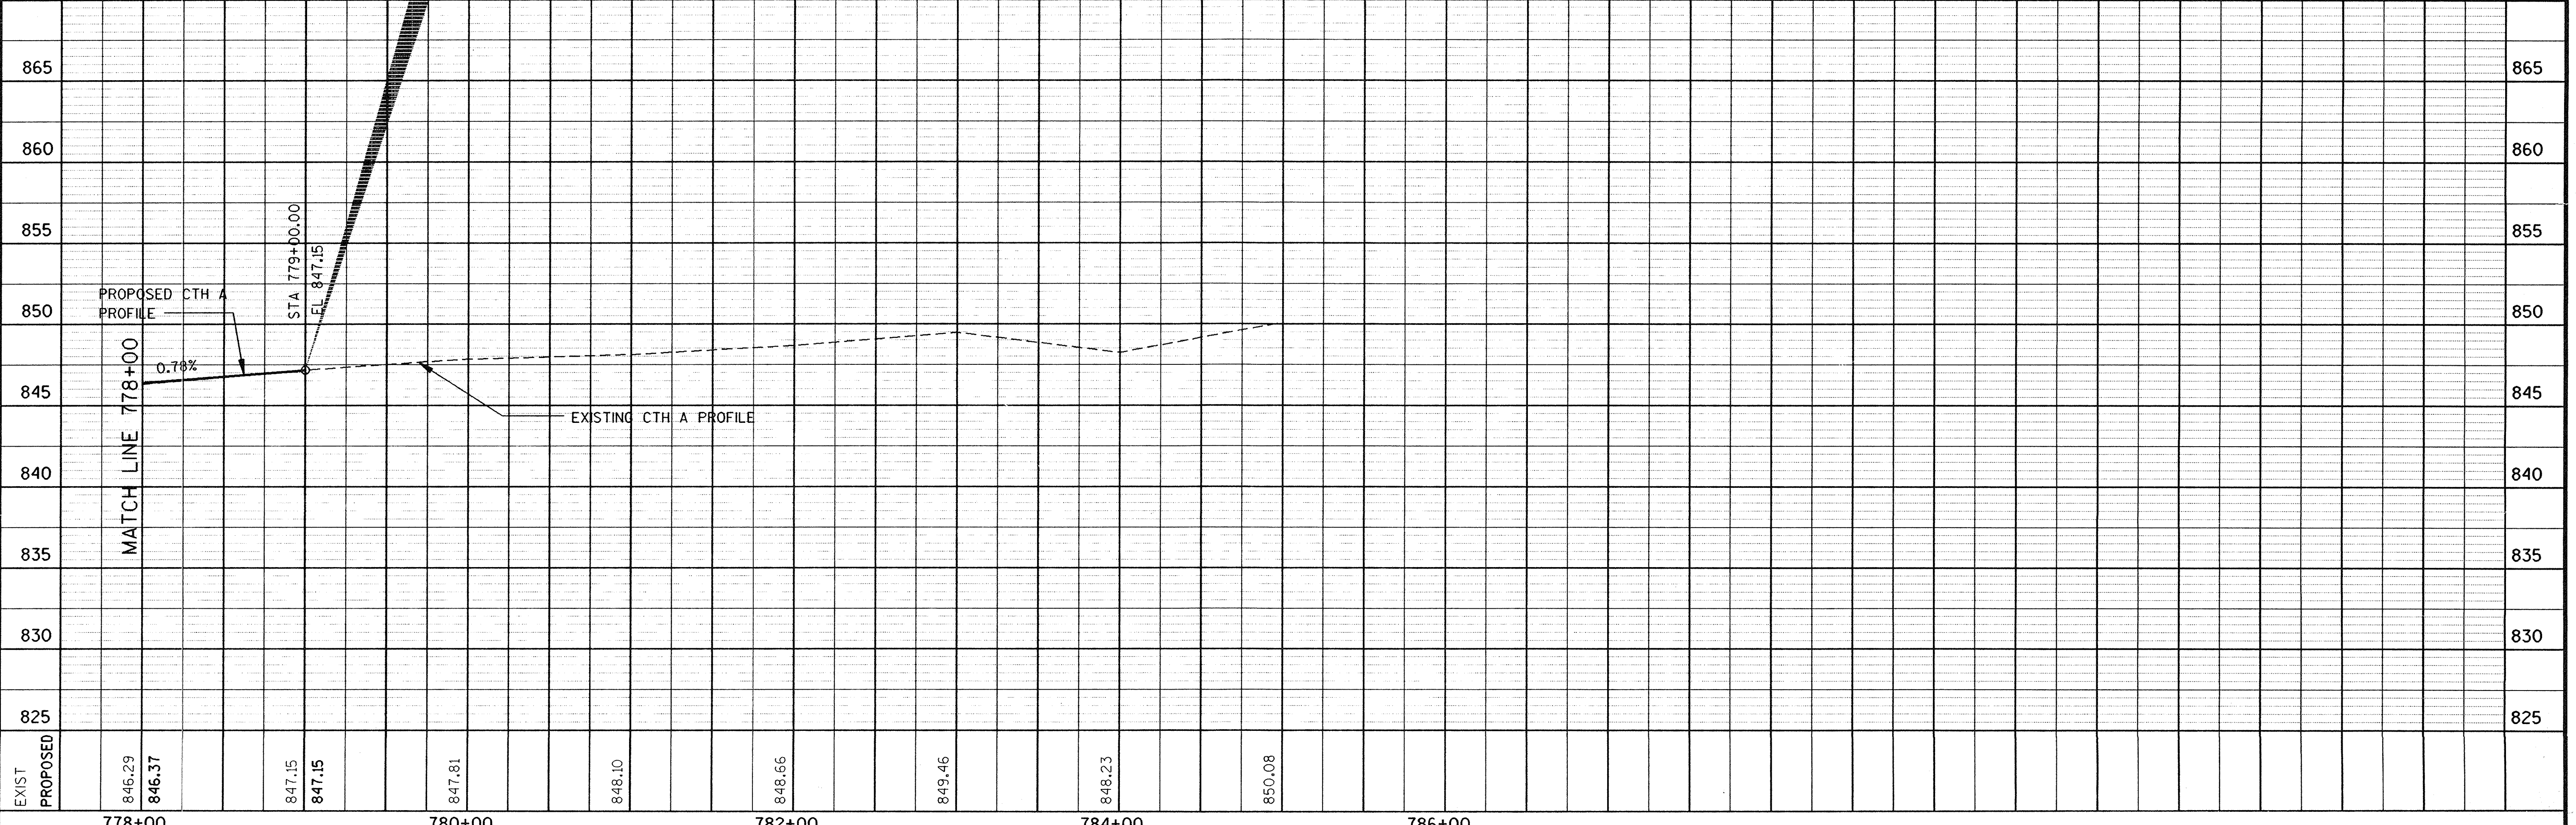


LO. NAME: SEE FILE NAME PLOT SCALE: 1:

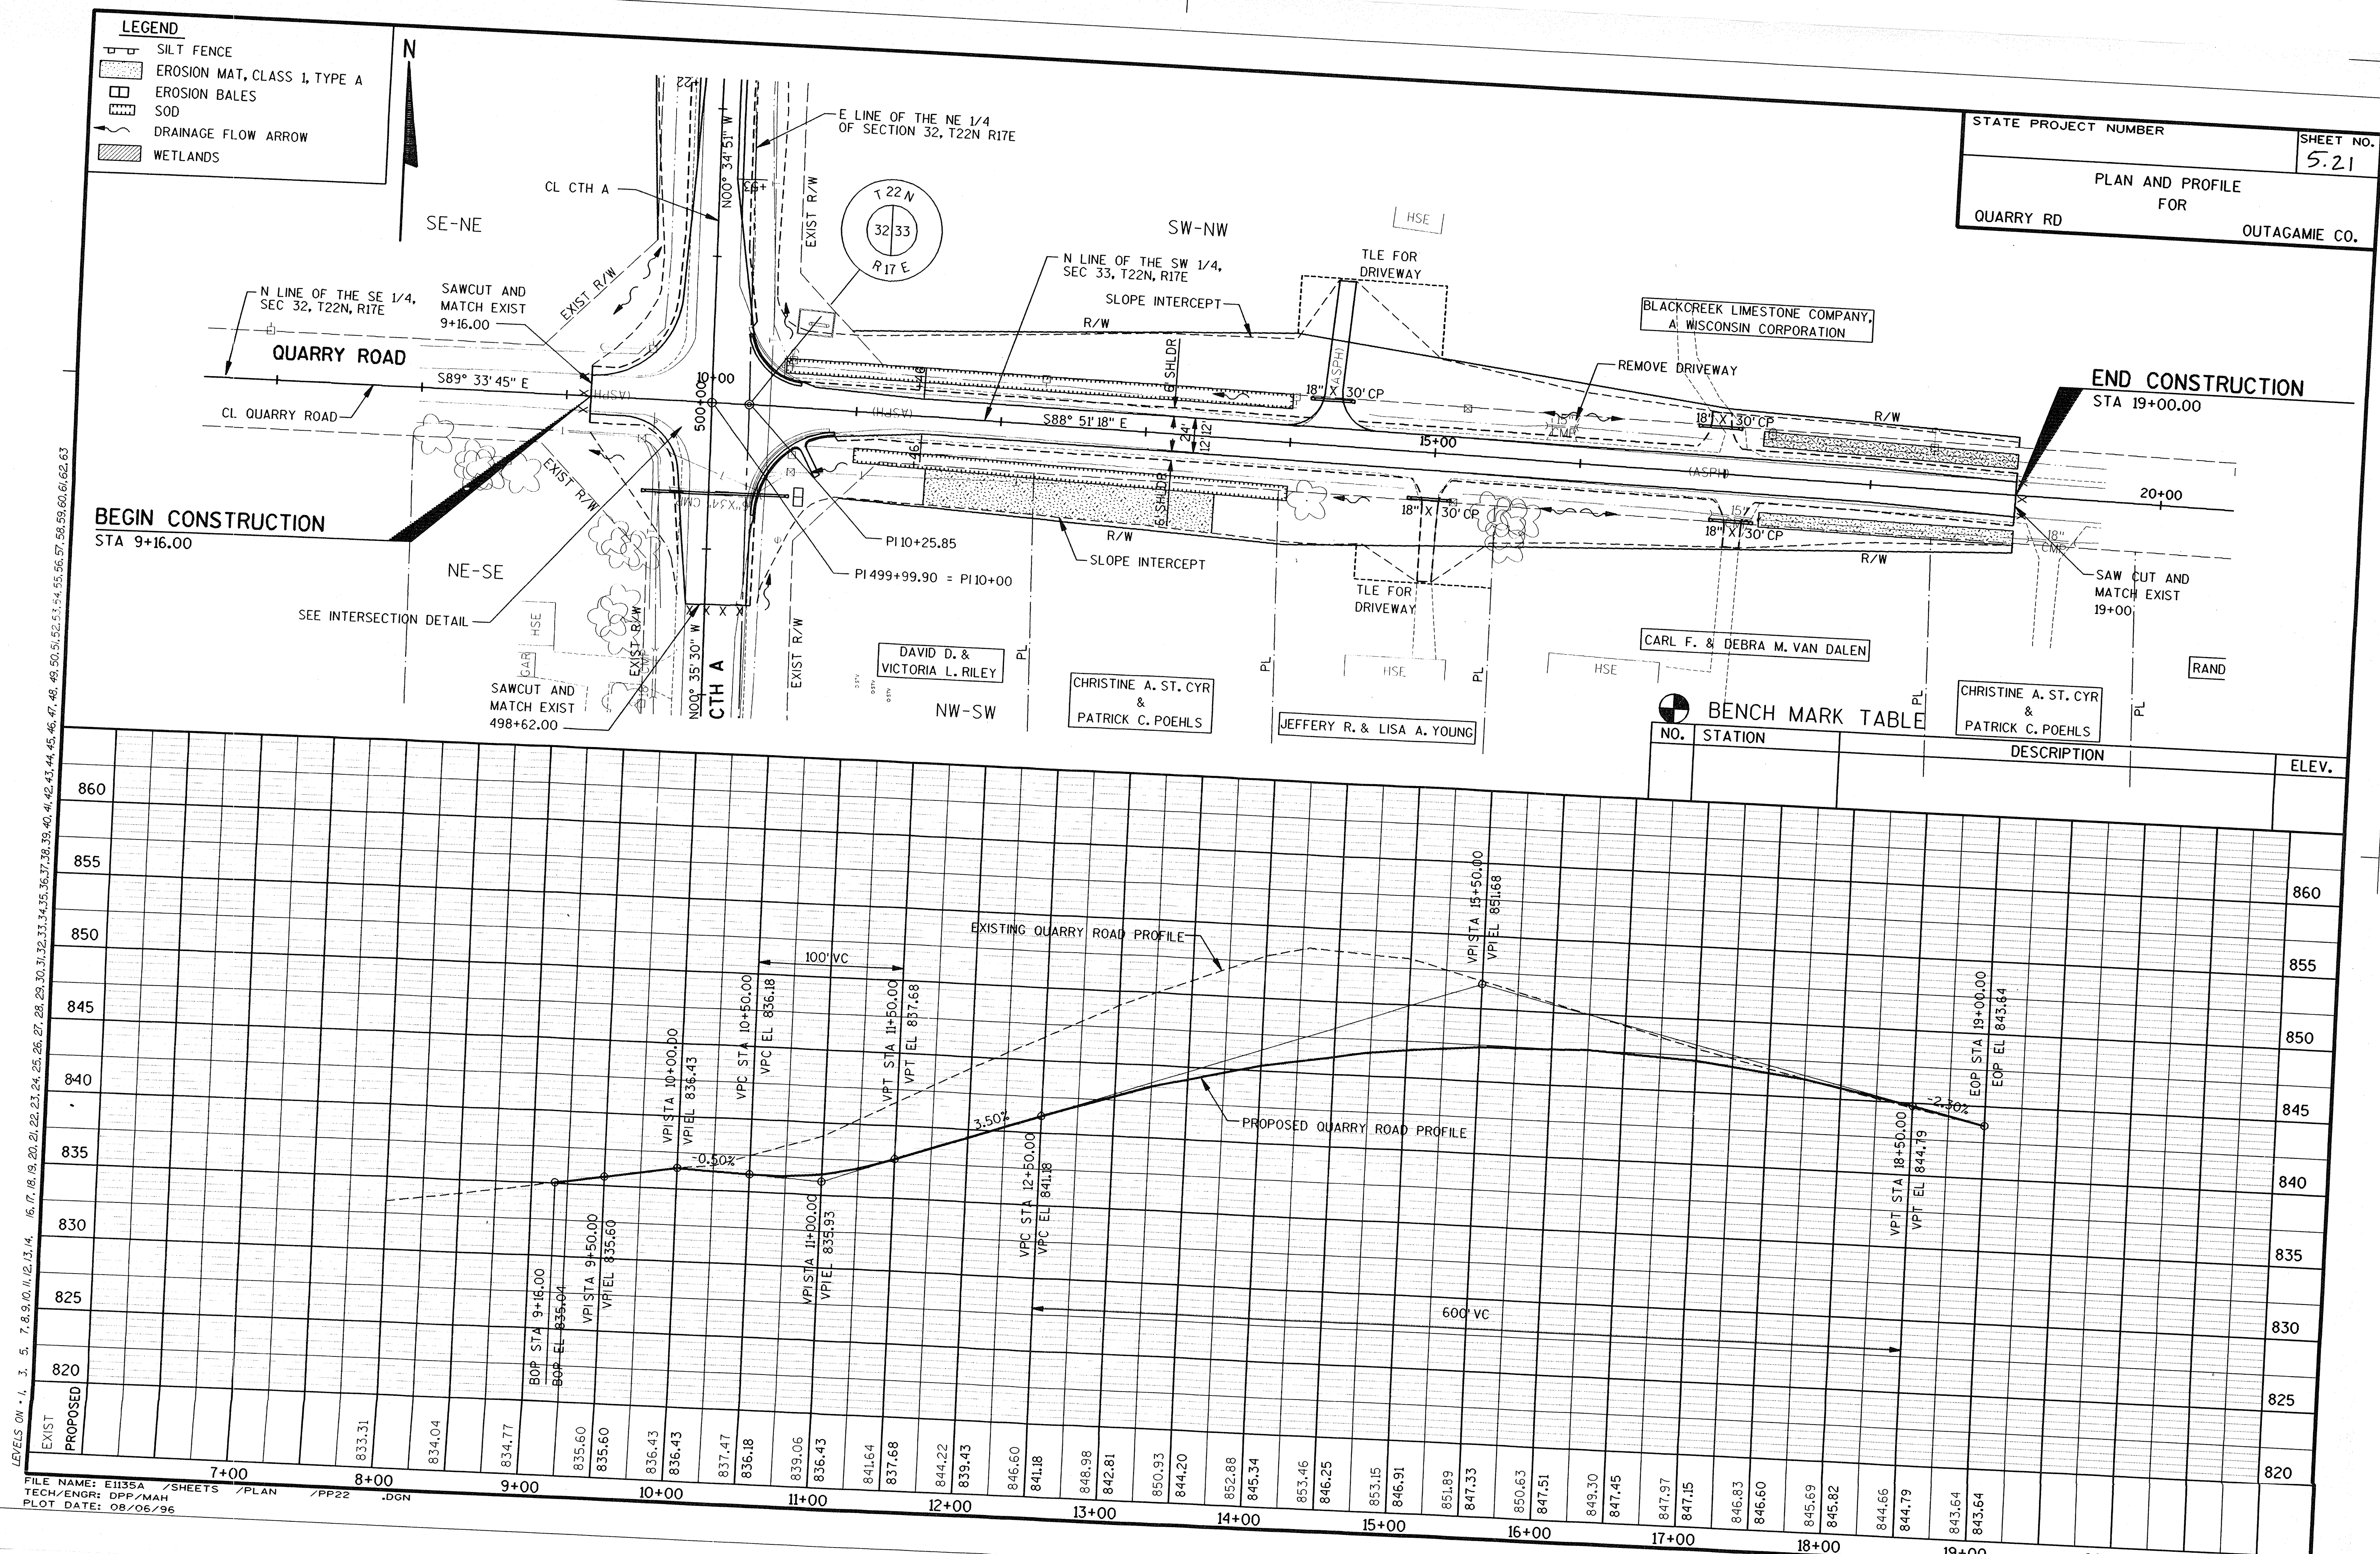

ORIGINATOR: OMNINI ASSOCIATES ONE SYSTEMS DRIVE APPLETON, WI 54914 REV. DATE: / 95 PLOT NAME: SEE FILE NAME PLOT SCALE: 1:1

LEVELS ON - 1, 3, 5, 6, 9, 10, 11, 12, 13, 14, 16, 17, 18, 19, 20, 21, 22, 23, 24, 25, 26, 27, 28, 29, 30, 31, 32, 33, 34, 35, 36, 37, 38, 39, 40, 41, 42, 43, 44, 45, 46, 47, 48, 49, 50, 51, 52, 53, 54, 55, 56, 57, 58, 59, 60, 61, 62, 63

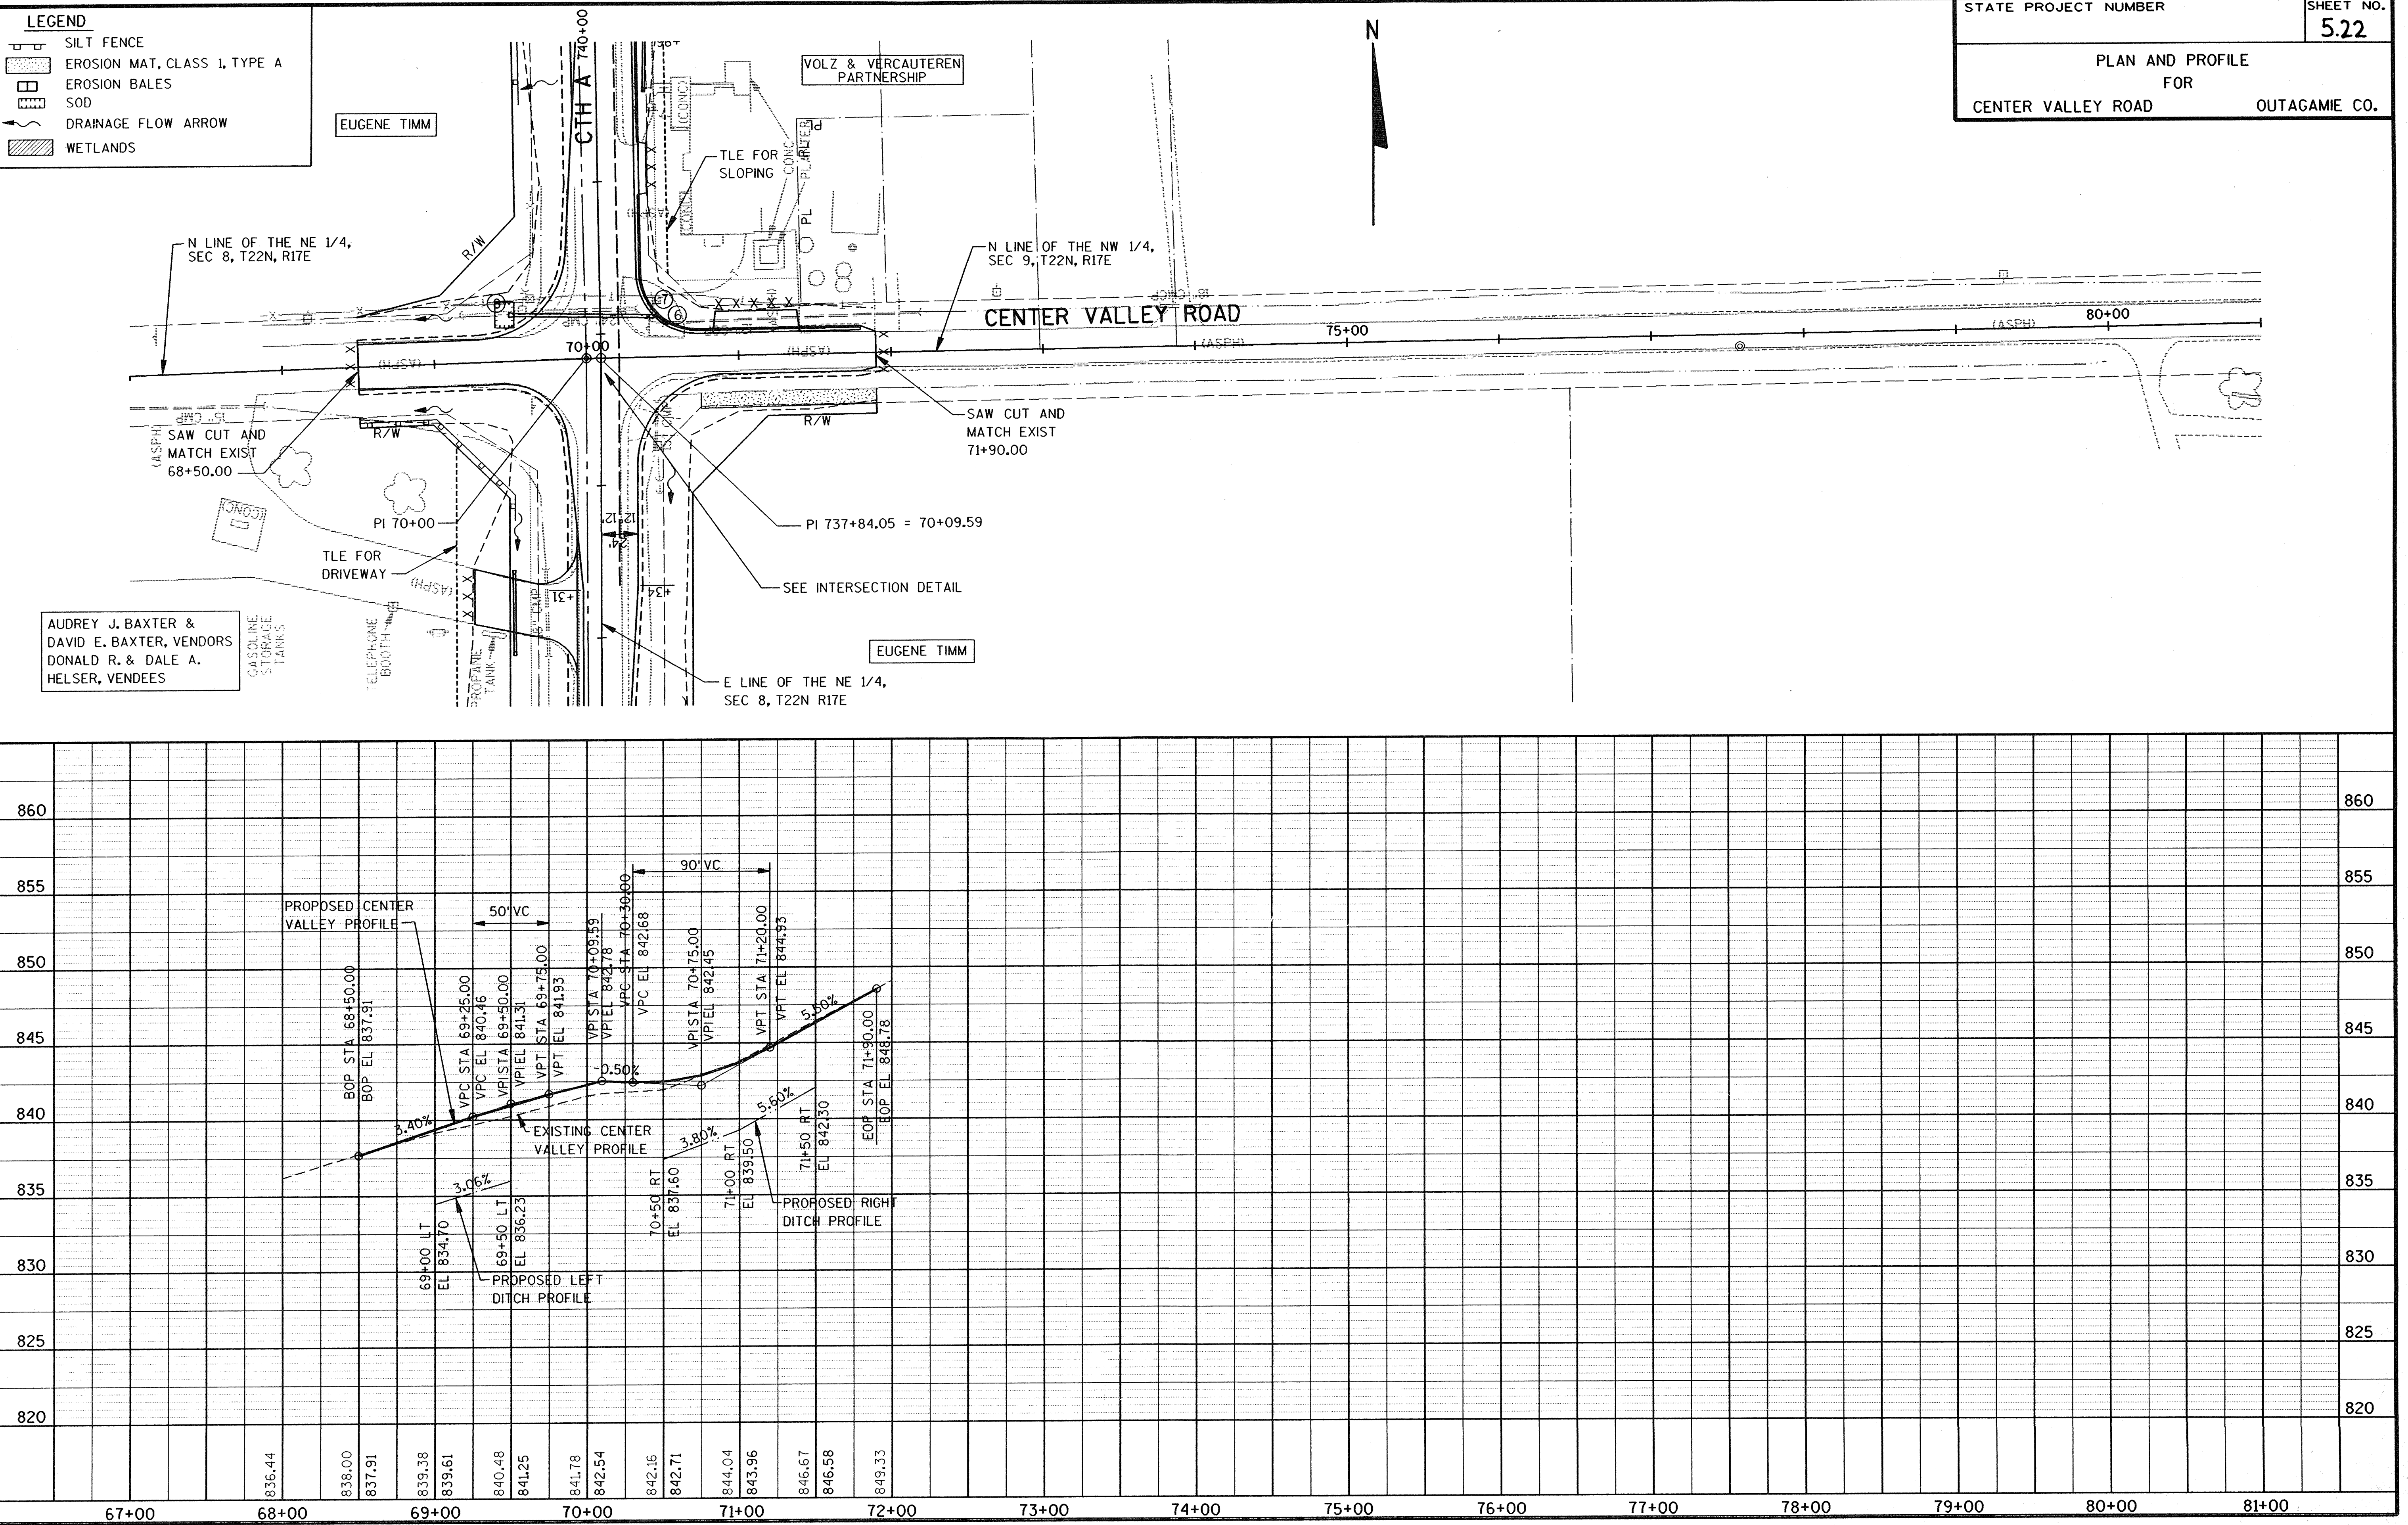

LEVELS ON = 1, 2, 3, 4, 5, 6, 7, 8, 9, 10, 11, 12, 13, 14, 15, 16, 17, 18, 19, 20, 21, 22, 23, 24, 25, 26, 27, 28, 29, 30, 33, 34, 36, 37, 38, 39, 41, 42, 43, 44, 45, 46, 47, 48, 49, 50, 51, 52, 53, 54.

FILE NAME: E1135A /SHEETS /PLAN /XS01 .DGN
TECH/ENGR: DPP/MAH
PLOT DATE: 07/01/96

PLOT NAME: SEE FILE NAME
PLOT SCALE: 1" = 10'



STATE PROJECT NUMBER	SHEET NO. 9.0
CROSS-SECTIONS FOR CTH A OUTAGAMIE CO.	

LEVELS ON - 1, 2, 3, 4, 5, 6, 7, 8, 9, 10, 11, 12, 13, 14, 15, 16, 17, 18, 19, 20, 21, 22, 23, 24, 25, 26, 27, 28, 29, 30, 33, 34, 36, 37, 38, 39, 41, 42, 43, 44, 45, 46, 47, 48, 49, 50, 51, 52, 53, 54

FILE NAME: E1135A /SHEETS /PLAN /XS02 .DGN
TECH/ENGR: DPP/MAH
PLOT DATE: 11/27/96

R/W

514 + 00 850 840 513 + 00 840 512 + 00 830 511 + 00 830 510 + 31 830 509 + 46 830 508 + 00 830 507 + 00 830

835.78

11:1 - 6:1

R/W

4:1

20:1

835.58

834.58

R/W

4:1

20:1

835.58

834.58

R/W

4:1

20:1

835.58


834.5


FILE NAME: E1135A /SHEETS /PLAN /XS03 .DGN
TECH/ENGR: DPP/MAH
PLOT DATE: 11/27/96



ORIGINATOR: OMNINI ASSOCIATES ONE SYSTEMS DRIVE APPLETON, WI 54914 REV. DATE: / / 796 PLOT NAME: SEE FILE NAME PLOT SCALE: 1"

LEVELS ON 1, 2, 3, 4, 5, 6, 7, 8, 9, 10, 11, 12, 13, 14, 15, 16, 17, 18, 19, 20, 21, 22, 23, 24, 25, 26, 27, 28, 29, 30, 33, 34, 36, 37, 38, 39, 41, 42, 43, 44, 45, 46, 47, 48, 49, 50, 51, 52, 53, 54

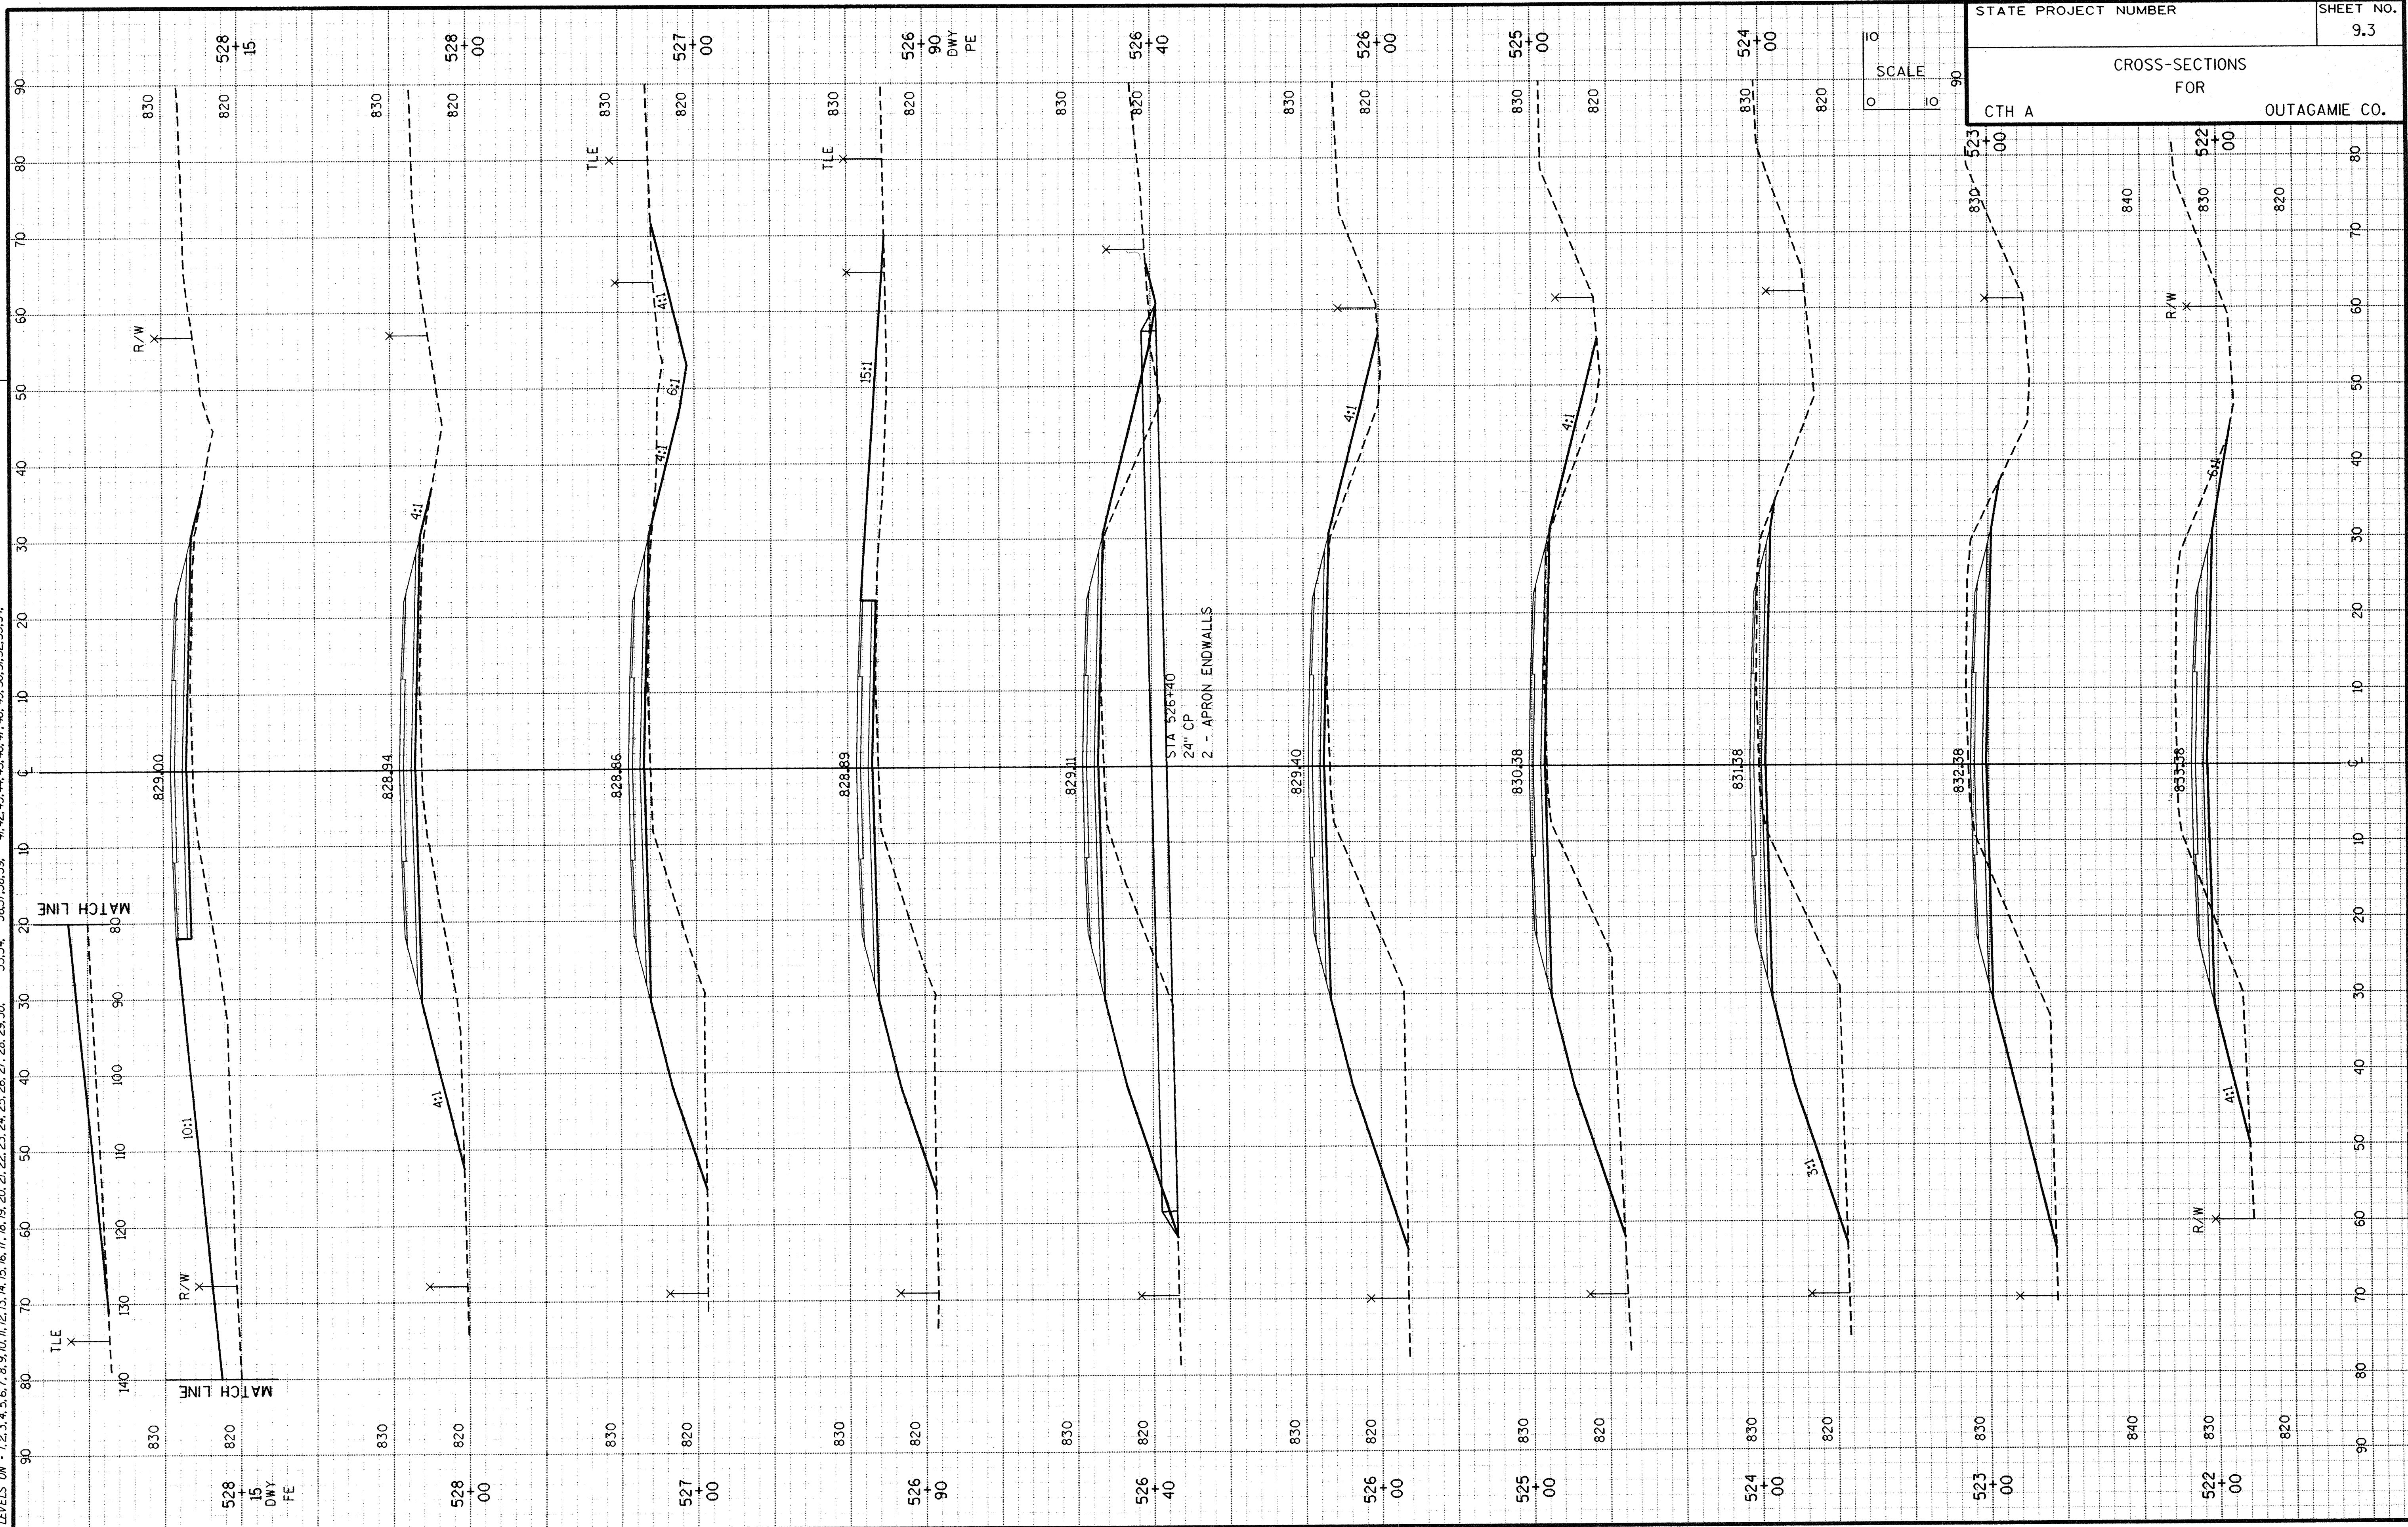

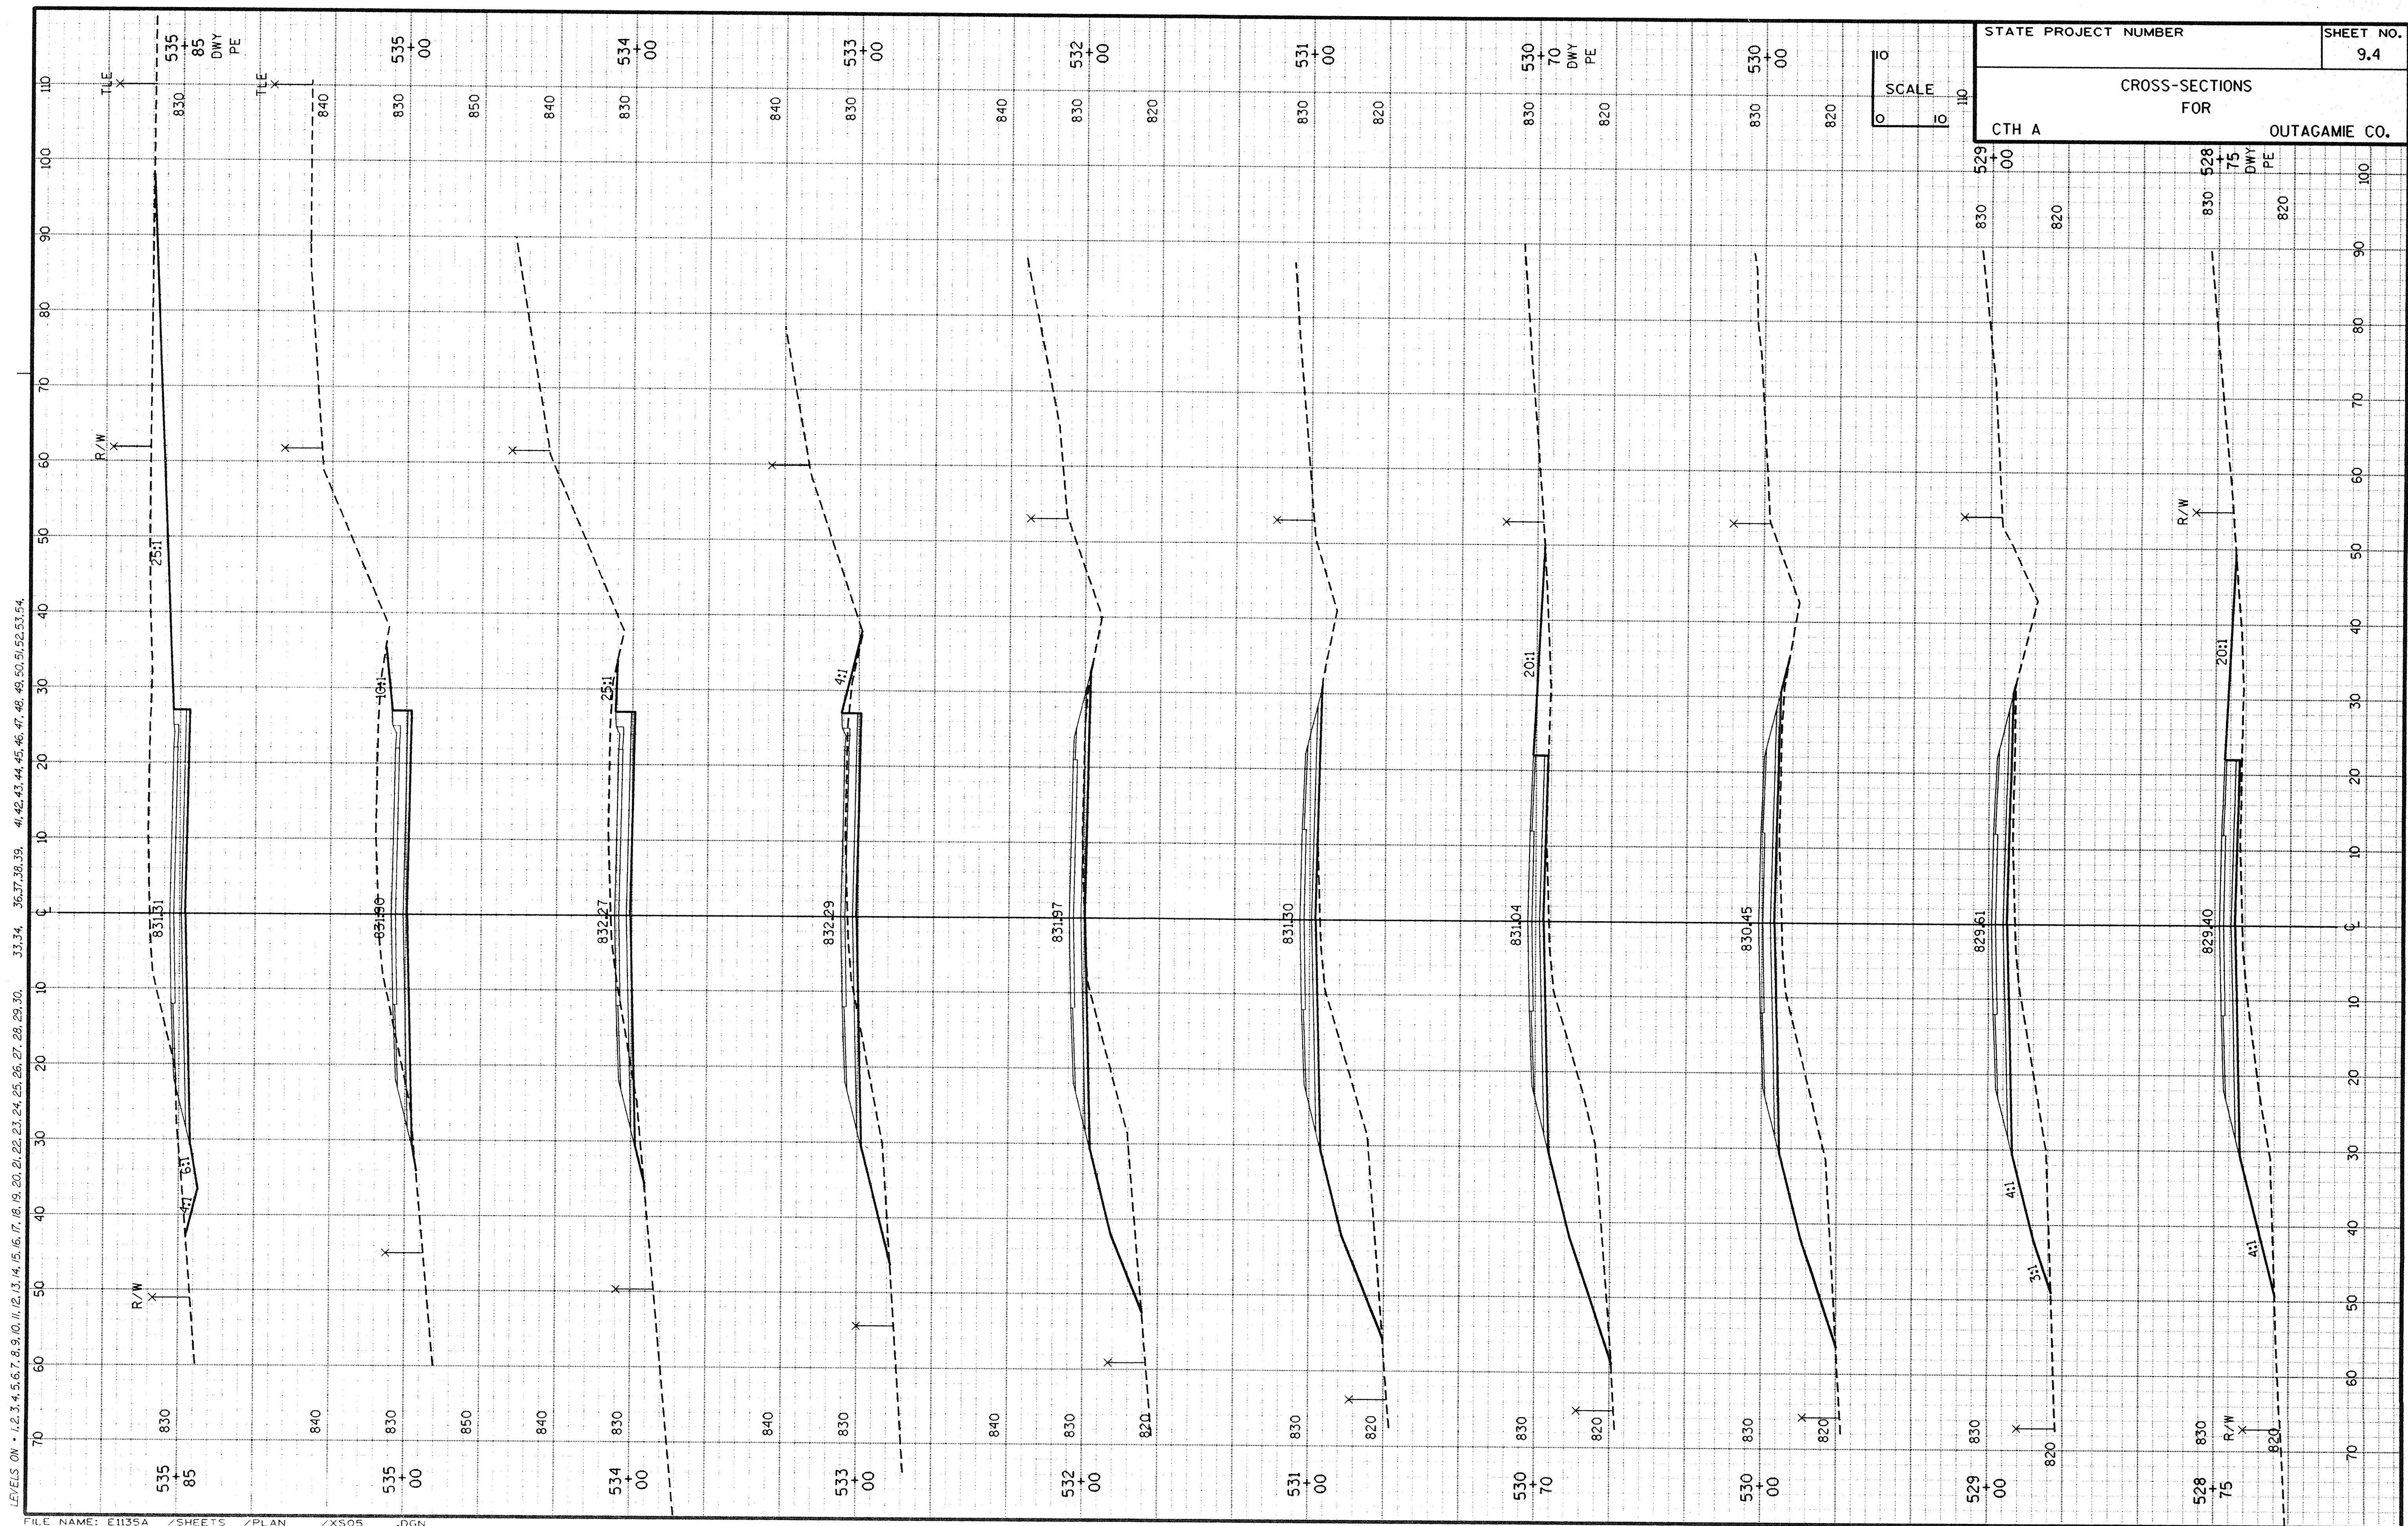

LEVELS ON - 1,2,3,4,5,6,7,8,9,10,11,12,13,14,15,16,17,18,19,20,21,22,23,24,25,26,27,28,29,30, 33,34, 36,37,38,39, 41,42,43,44,45,46,47,48,49,50,51,52,53,54.


FILE NAME: E1135A /SHEETS /PLAN /XS05 .DGN
TECH/ENGR: DPP/MAH
PLOT DATE: 12/15/96

STATE PROJECT NUMBER	SHEET NO. 9.4
CROSS-SECTIONS FOR CTH A OUTAGAMIE CO.	

SCALE
0 10 110

ORIGINATOR: OMNI ASSOCIATES ONE SYSTEMS DRIVE APPLETON, WI 54914 REV. DATE: / /96 PLOT NAME: SEE FILE NAME PLOT SCALE: 1:1

LEVELS ON: 1, 2, 3, 4, 5, 6, 7, 8, 9, 10, 11, 12, 13, 14, 15, 16, 17, 18, 19, 20, 21, 22, 23, 24, 25, 26, 27, 28, 29, 30, 33, 34, 36, 37, 38, 39, 41, 42, 43, 44, 45, 46, 47, 48, 49, 50, 51, 52, 53, 54.

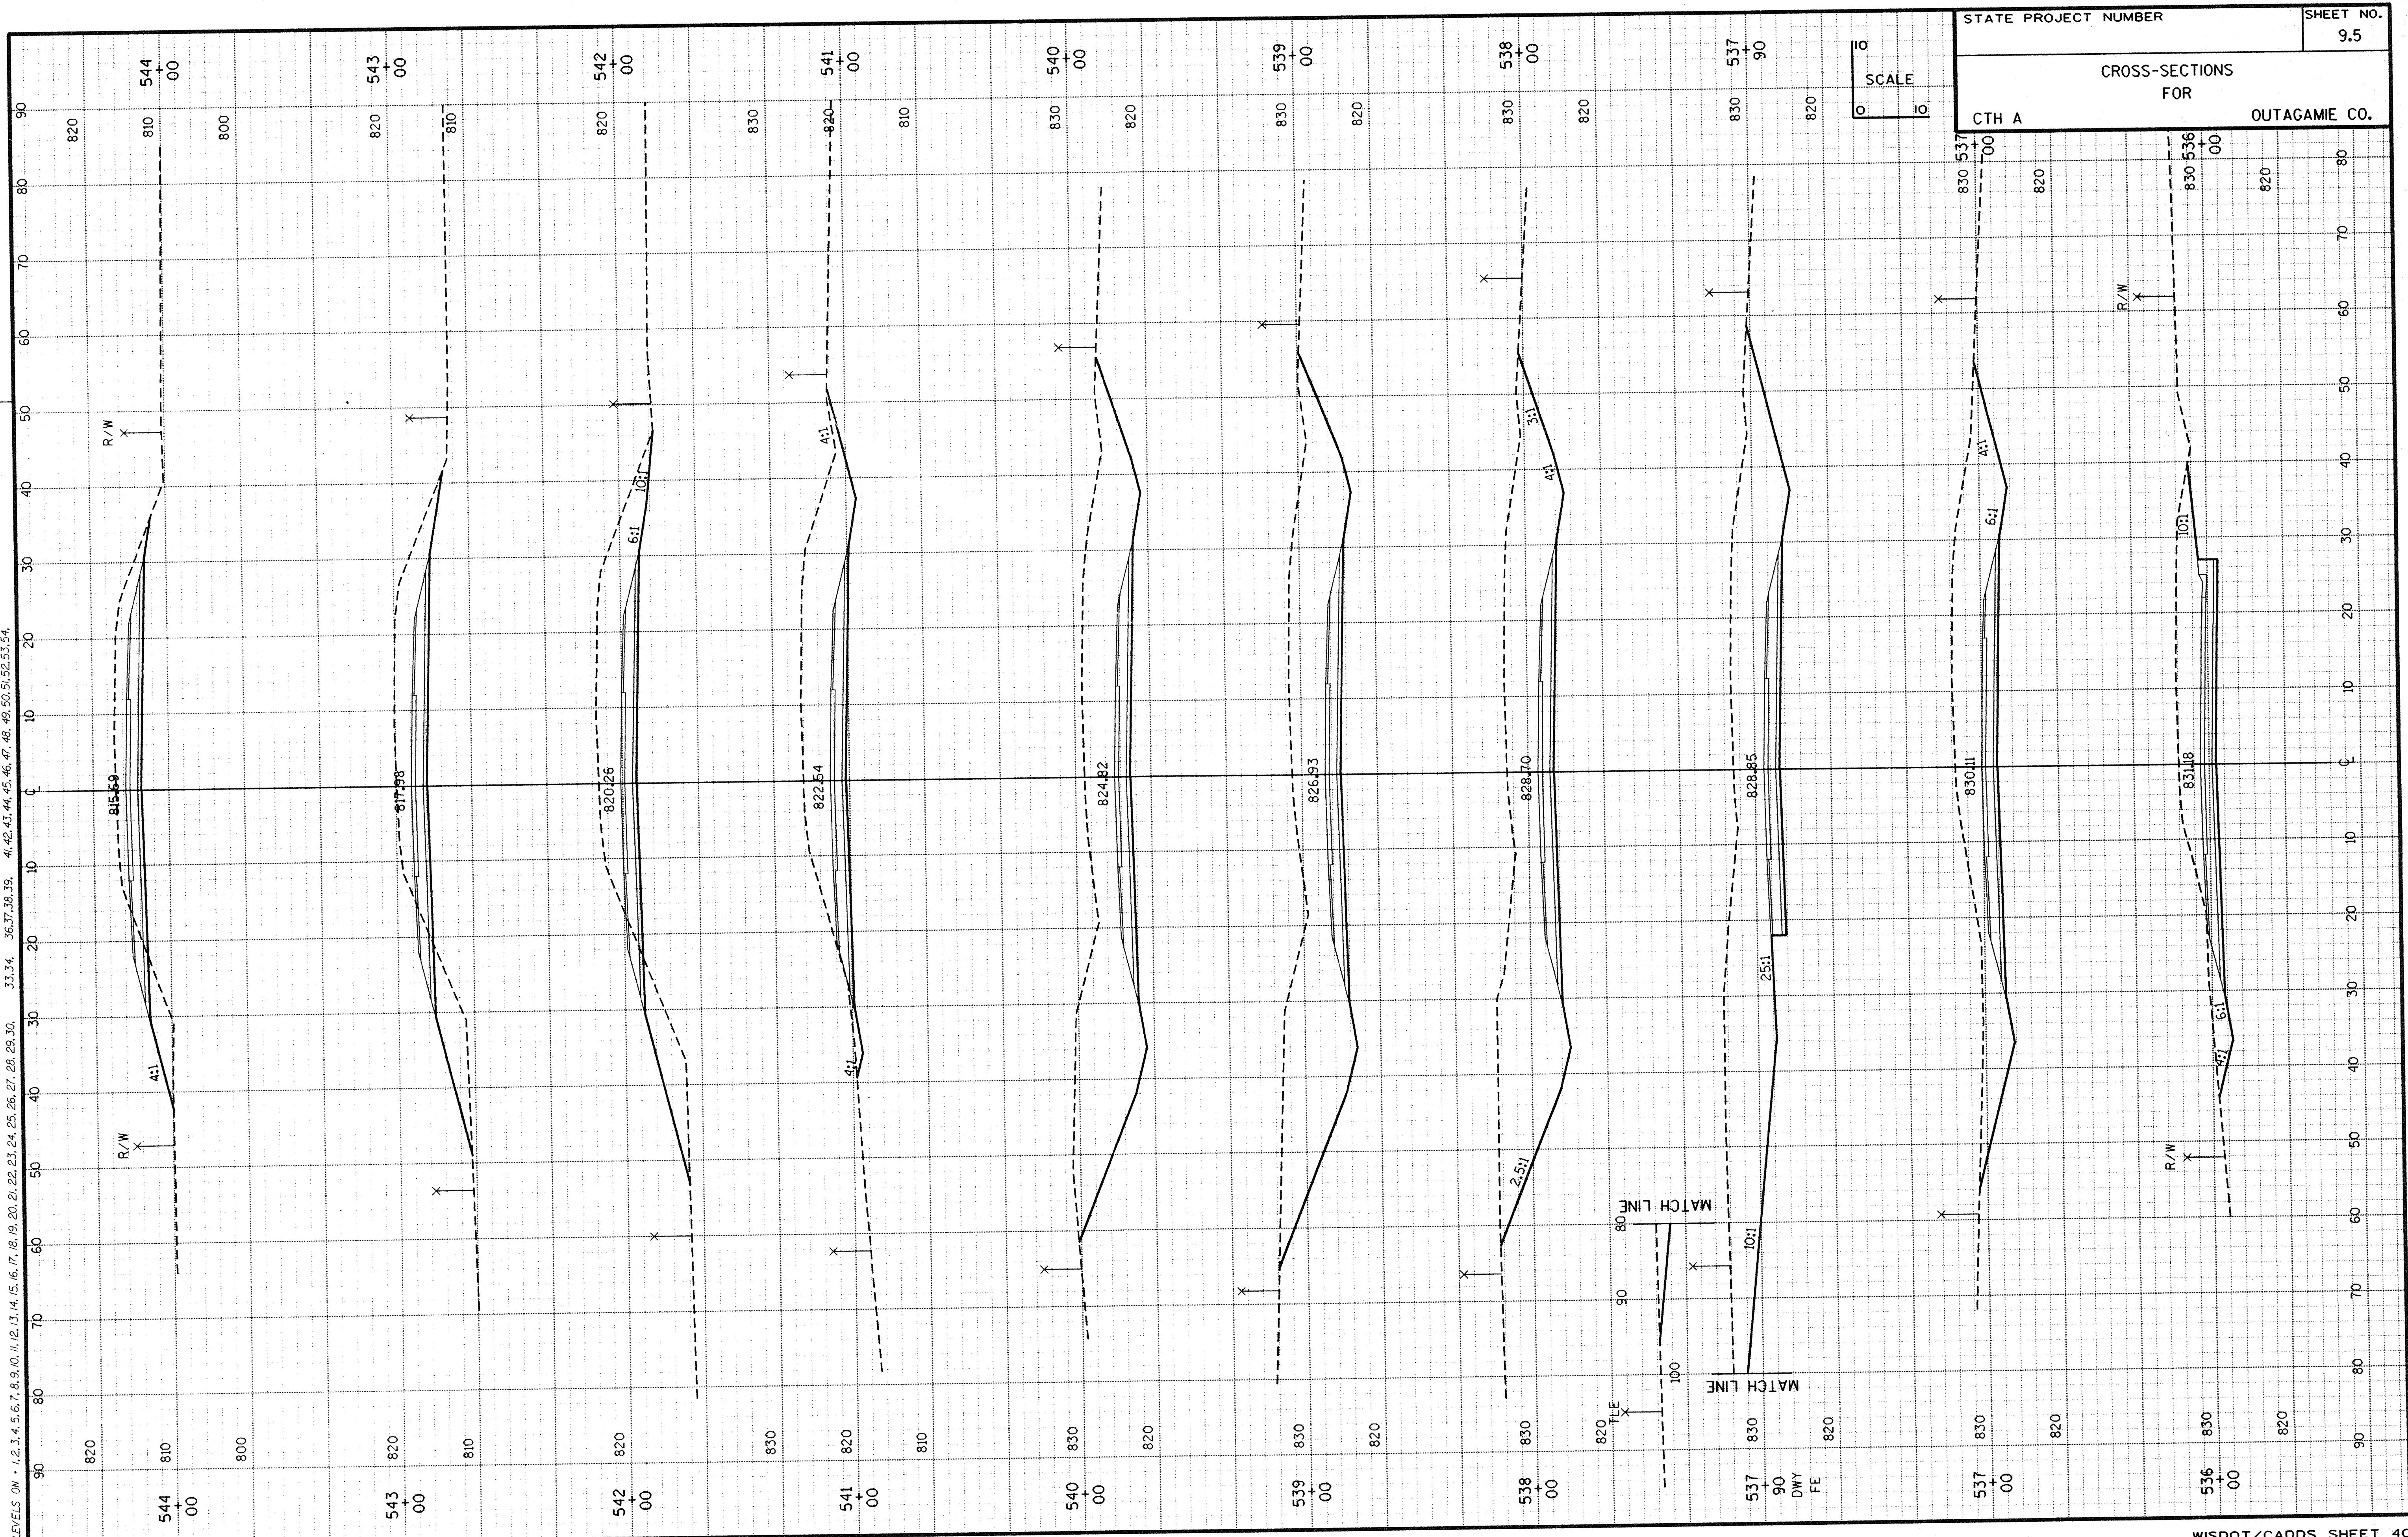

STATE PROJECT NUMBER
CTH A
CROSS-SECTIONS FOR
OUTAGAMIE CO.
SHEET NO. 9.5

SCALE
0 10 10

FILE NAME: E1135A /SHEETS /PLAN /XS06 .DGN
TECH/ENGR: DPP/MAH
PLOT DATE: 11/27/96

WISDOT/CADDs SHEET 40

ORIGINATOR: OMNI ASSOCIATES ONE SYSTEMS DRIVE APPLETON, WI 54914 REV. DATE: / /96 PLOT NAME: SEE FILE NAME PLOT SCALE: 1:1


LEVELS ON - 1,2,3,4,5,6,7,8,9,10,11,12,13,14,15,16,17,18,19,20,21,22,23,24,25,26,27,28,29,30,33,34,36,37,38,39,41,42,43,44,45,46,47,48,49,50,51,52,53,54,


FILE NAME: E1135A /SHEETS /PLAN /XS08 .DGN
TECH/ENGR: DPP/MAH
PLOT DATE: 07/01/96



ORIGINATOR: OMNI ASSOCIATES ONE SYSTEMS DRIVE APPLETON, WI 54914 REV. DATE: / /96 PLOT NAME: SEE FILE NAME PLOT SCALE: 1:

LEVELS ON - 1, 2, 3, 4, 5, 6, 7, 8, 9, 10, 11, 12, 13, 14, 15, 16, 17, 18, 19, 20, 21, 22, 23, 24, 25, 26, 27, 28, 29, 30, 33, 34, 36, 37, 38, 39, 41, 42, 43, 44, 45, 46, 47, 48, 49, 50, 51, 52, 53, 54,

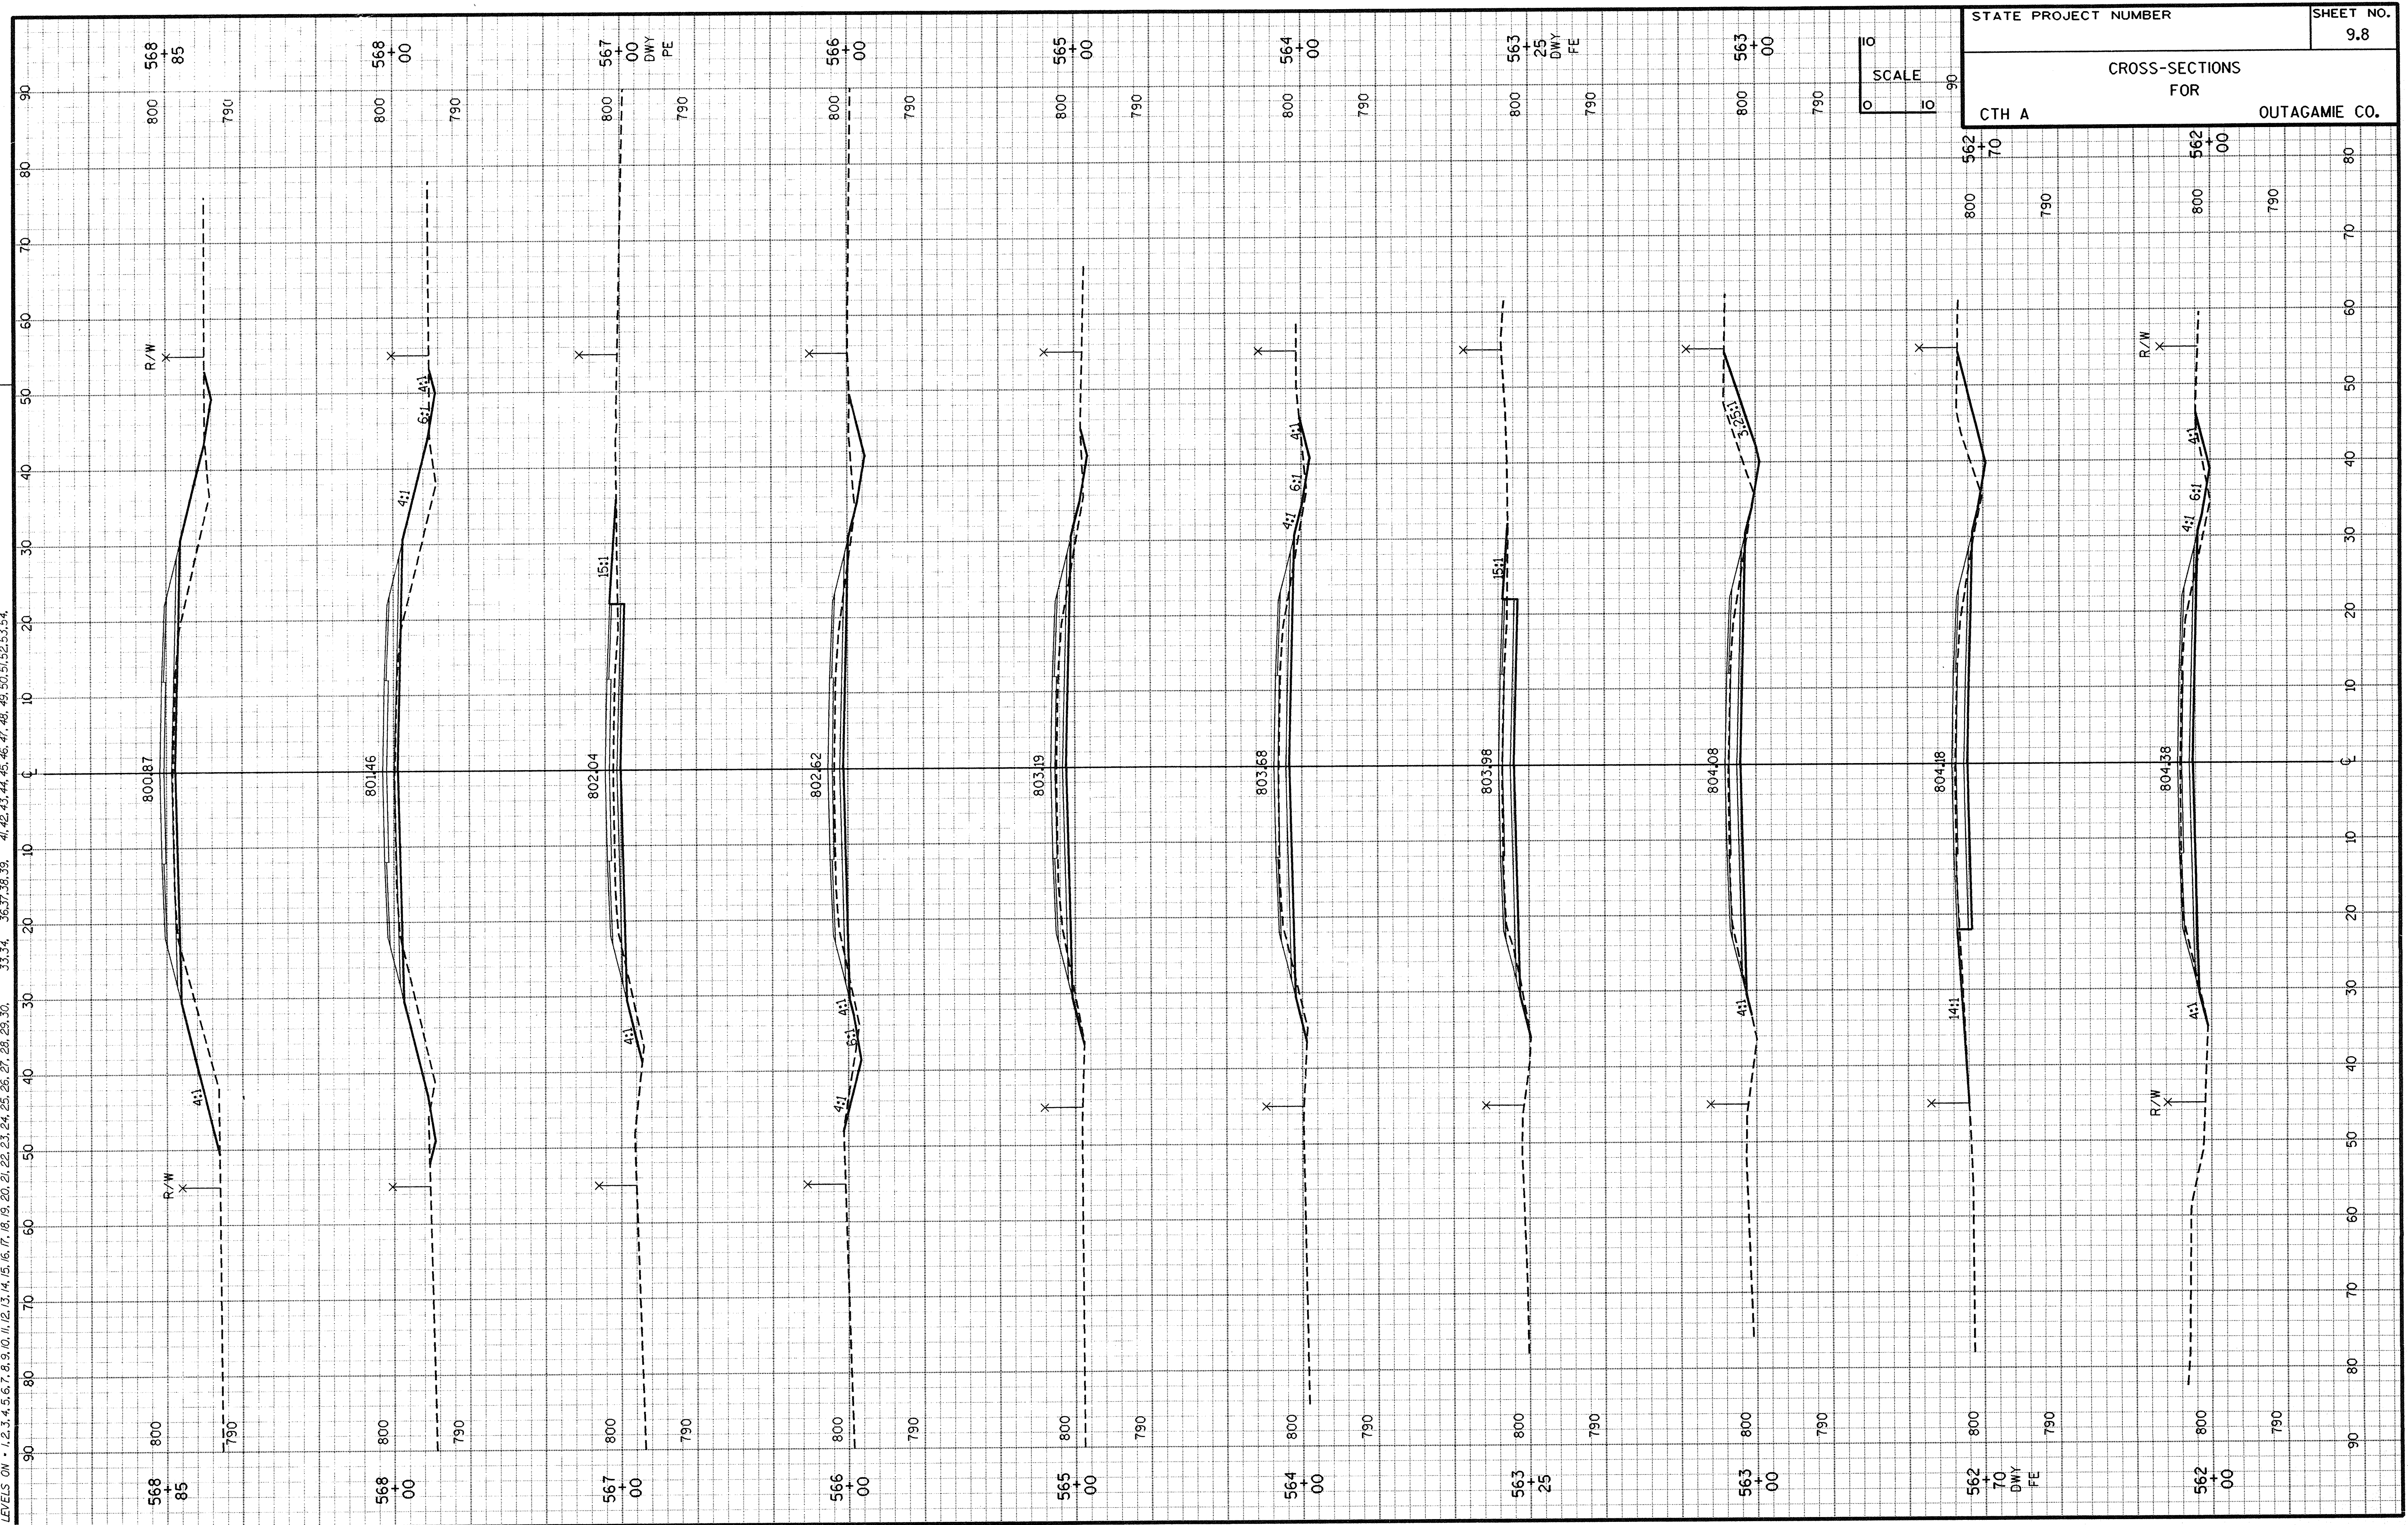

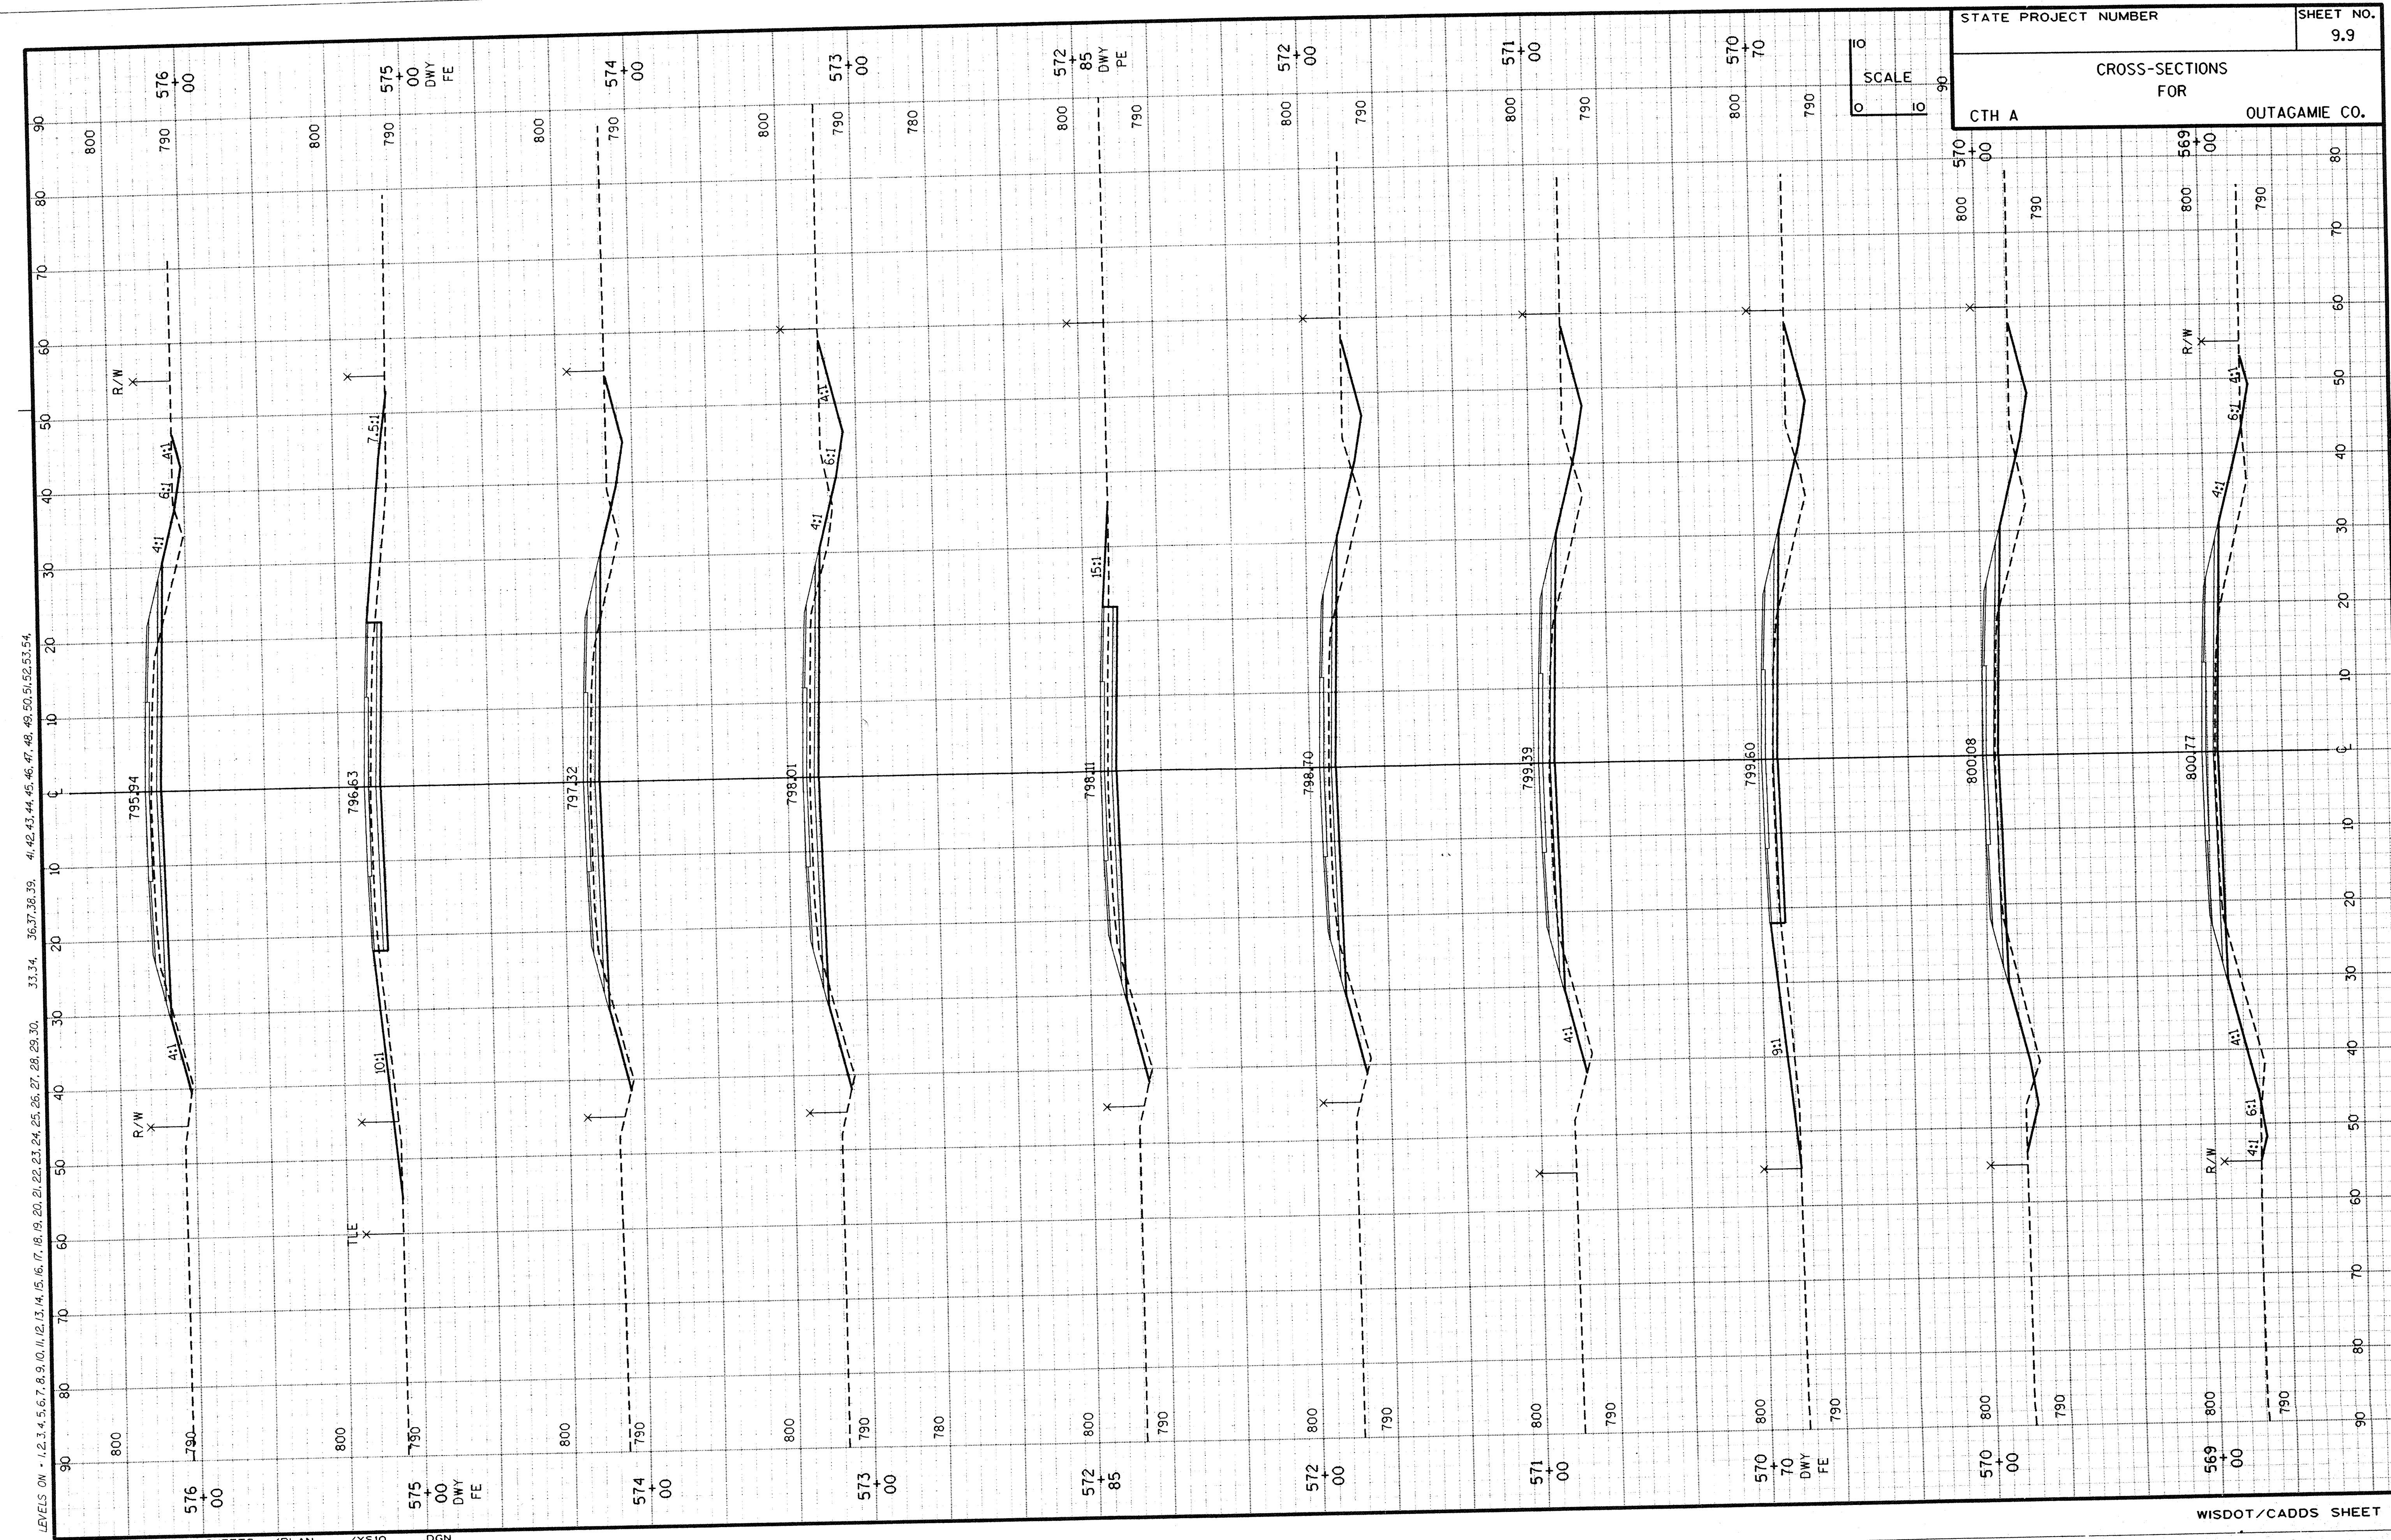

ORIGINATOR: OMNI ASSOCIATES ONE SYSTEMS DRIVE APPLETON, WI 54914 REV. DATE: / /96 PLOT NAME: SEE FILE NAME PLOT SCALE: 1:

LEVELS ON - 1, 2, 3, 4, 5, 6, 7, 8, 9, 10, 11, 12, 13, 14, 15, 16, 17, 18, 19, 20, 21, 22, 23, 24, 25, 26, 27, 28, 29, 30, 33, 34, 36, 37, 38, 39, 41, 42, 43, 44, 45, 46, 47, 48, 49, 50, 51, 52, 53, 54,



FILE NAME: E1135A /SHEETS /PLAN /XS11 .DGN
TECH/ENGR: DPP/MAH
PLOT DATE: 07/01/96

LEVELS ON - 1, 2, 3, 4, 5, 6, 7, 8, 9, 10, 11, 12, 13, 14, 15, 16, 17, 18, 19, 20, 21, 22, 23, 24, 25, 26, 27, 28, 29, 30, 33, 34, 36, 37, 38, 39, 41, 42, 43, 44, 45, 46, 47, 48, 49, 50, 51, 52, 53, 54,



LEVELS ON = 1, 2, 3, 4, 5, 6, 7, 8, 9, 10, 11, 12, 13, 14, 15, 16, 17, 18, 19, 20, 21, 22, 23, 24, 25, 26, 27, 28, 29, 30, 33, 34, 36, 37, 38, 39, 41, 42, 43, 44, 45, 46, 47, 48, 49, 50, 51, 52, 53, 54.

FILE NAME: E1135A /SHEETS /PLAN /XS13 .DGN
TECH/ENGR: DPP/MAH
PLOT DATE: 07/01/96



WISDOT/CADDS SHEET 40

LEVELS ON + 1, 2, 3, 4, 5, 6, 7, 8, 9, 10, 11, 12, 13, 14, 15, 16, 17, 18, 19, 20, 21, 22, 23, 24, 25, 26, 27, 28, 29, 30, 33, 34, 36, 37, 38, 39, 41, 42, 43, 44, 45, 46, 47, 48, 49, 50, 51, 52, 53, 54



STATE PROJECT NUMBER
SHEET NO. 9.13
CTH A
CROSS-SECTIONS FOR
OUTAGAMIE CO.

SCALE
0 10 20

LEVELS ON - 1,2,3,4,5,6,7,8,9,10,11,12,13,14,15,16,17,18,19,20,21,22,23,24,25,26,27,28,29,30, 33,34, 36,37,38,39, 41,42,43,44,45,46,47,48,49,50,51,52,53,54,



LEVELS ON - 1,2,3,4,5,6,7,8,9,10,11,12,13,14,15,16,17,18,19,20,21,22,23,24,25,26,27,28,29,30, 33,34, 36,37,38,39, 41,42,43,44,45,46,47,48,49,50,51,52,53,54,



LEVELS ON - 1, 2, 3, 4, 5, 6, 7, 8, 9, 10, 11, 12, 13, 14, 15, 16, 17, 18, 19, 20, 21, 22, 23, 24, 25, 26, 27, 28, 29, 30, 33, 34, 36, 37, 38, 39, 41, 42, 43, 44, 45, 46, 47, 48, 49, 50, 51, 52, 53, 54,




LEVELS ON - 1, 2, 3, 4, 5, 6, 7, 8, 9, 10, 11, 12, 13, 14, 15, 16, 17, 18, 19, 20, 21, 22, 23, 24, 25, 26, 27, 28, 29, 30, 33, 34, 36, 37, 38, 39, 41, 42, 43, 44, 45, 46, 47, 48, 49, 50, 51, 52, 53, 54,

FILE NAME: E1135A /SHEETS /PLAN /XS19 .DGN
TECH/ENGR: DPP/MAH
PLOT DATE: 07/01/96


STATE PROJECT NUMBER	SHEET NO. 9,18
CROSS-SECTIONS FOR CTH A OUTAGAMIE CO.	

SCALE
0 10 20 30 40 50 60 70 80 90

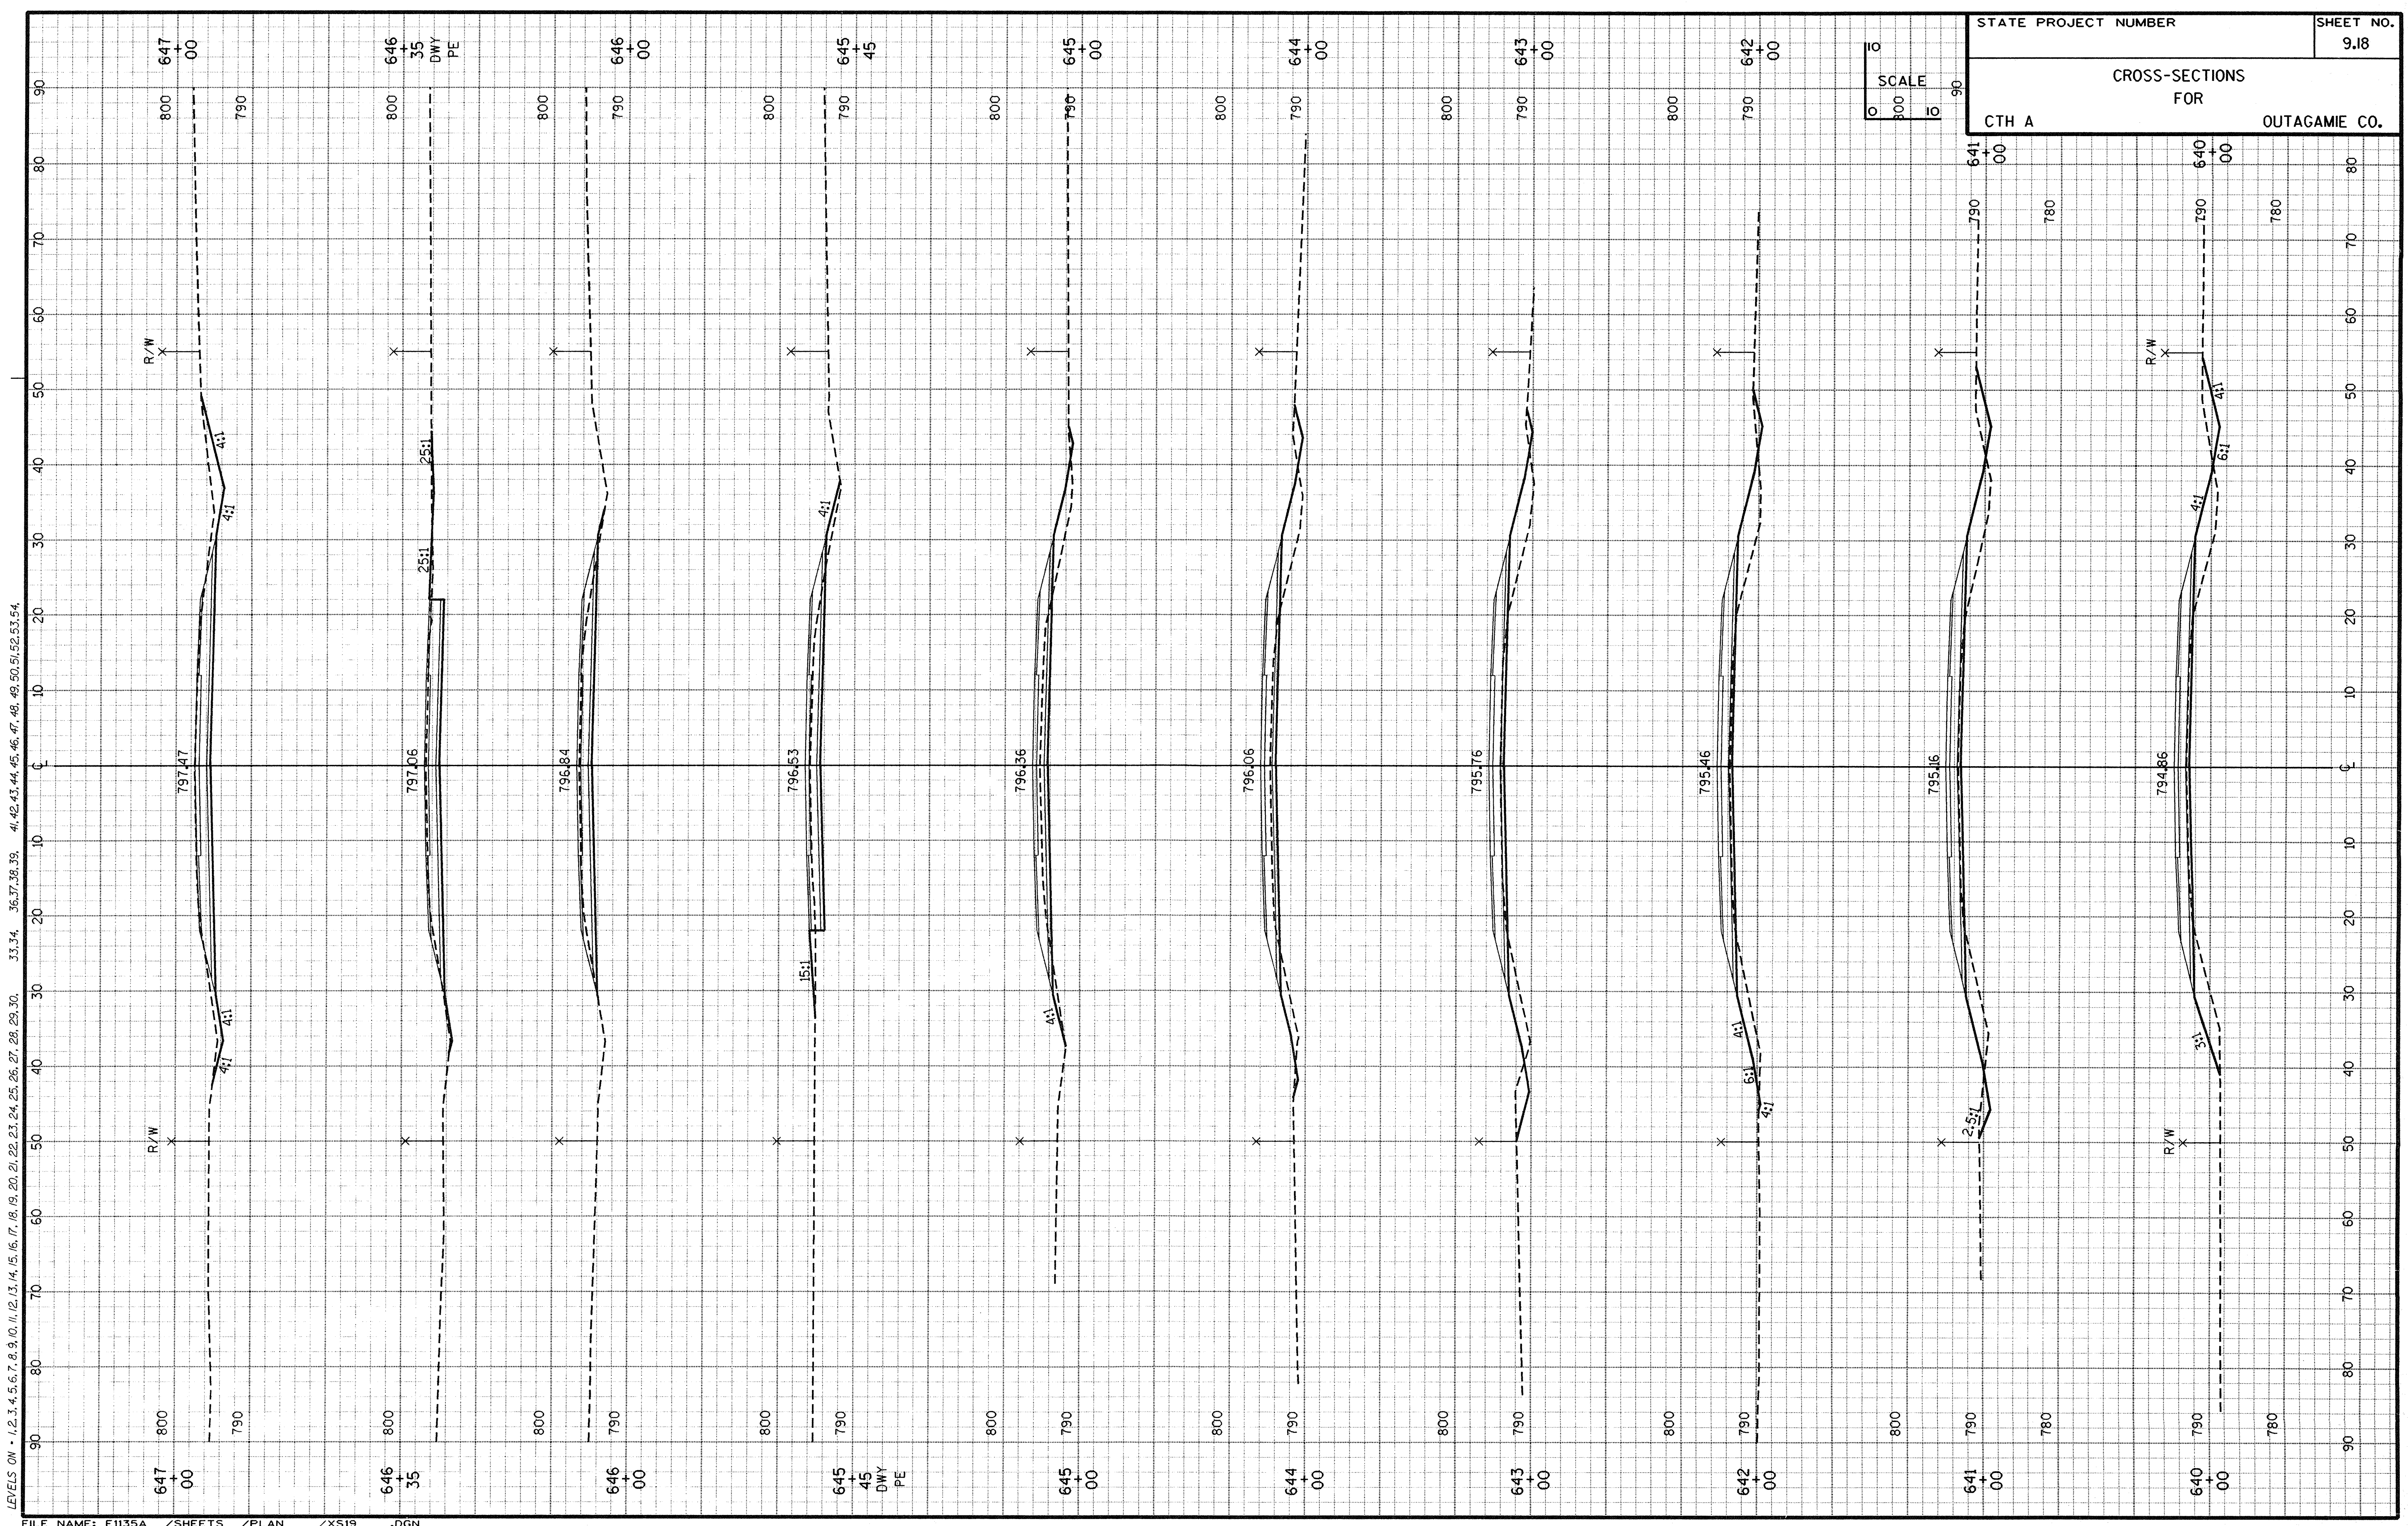

LEVELS ON + 1, 2, 3, 4, 5, 6, 7, 8, 9, 10, 11, 12, 13, 14, 15, 16, 17, 18, 19, 20, 21, 22, 23, 24, 25, 26, 27, 28, 29, 30, 33, 34, 36, 37, 38, 39, 41, 42, 43, 44, 45, 46, 47, 48, 49, 50, 51, 52, 53, 54

FILE NAME: E1135A /SHEETS /PLAN /XS20 .DGN
TECH/ENGR: DPP/MAH
PLOT DATE: 07/01/96

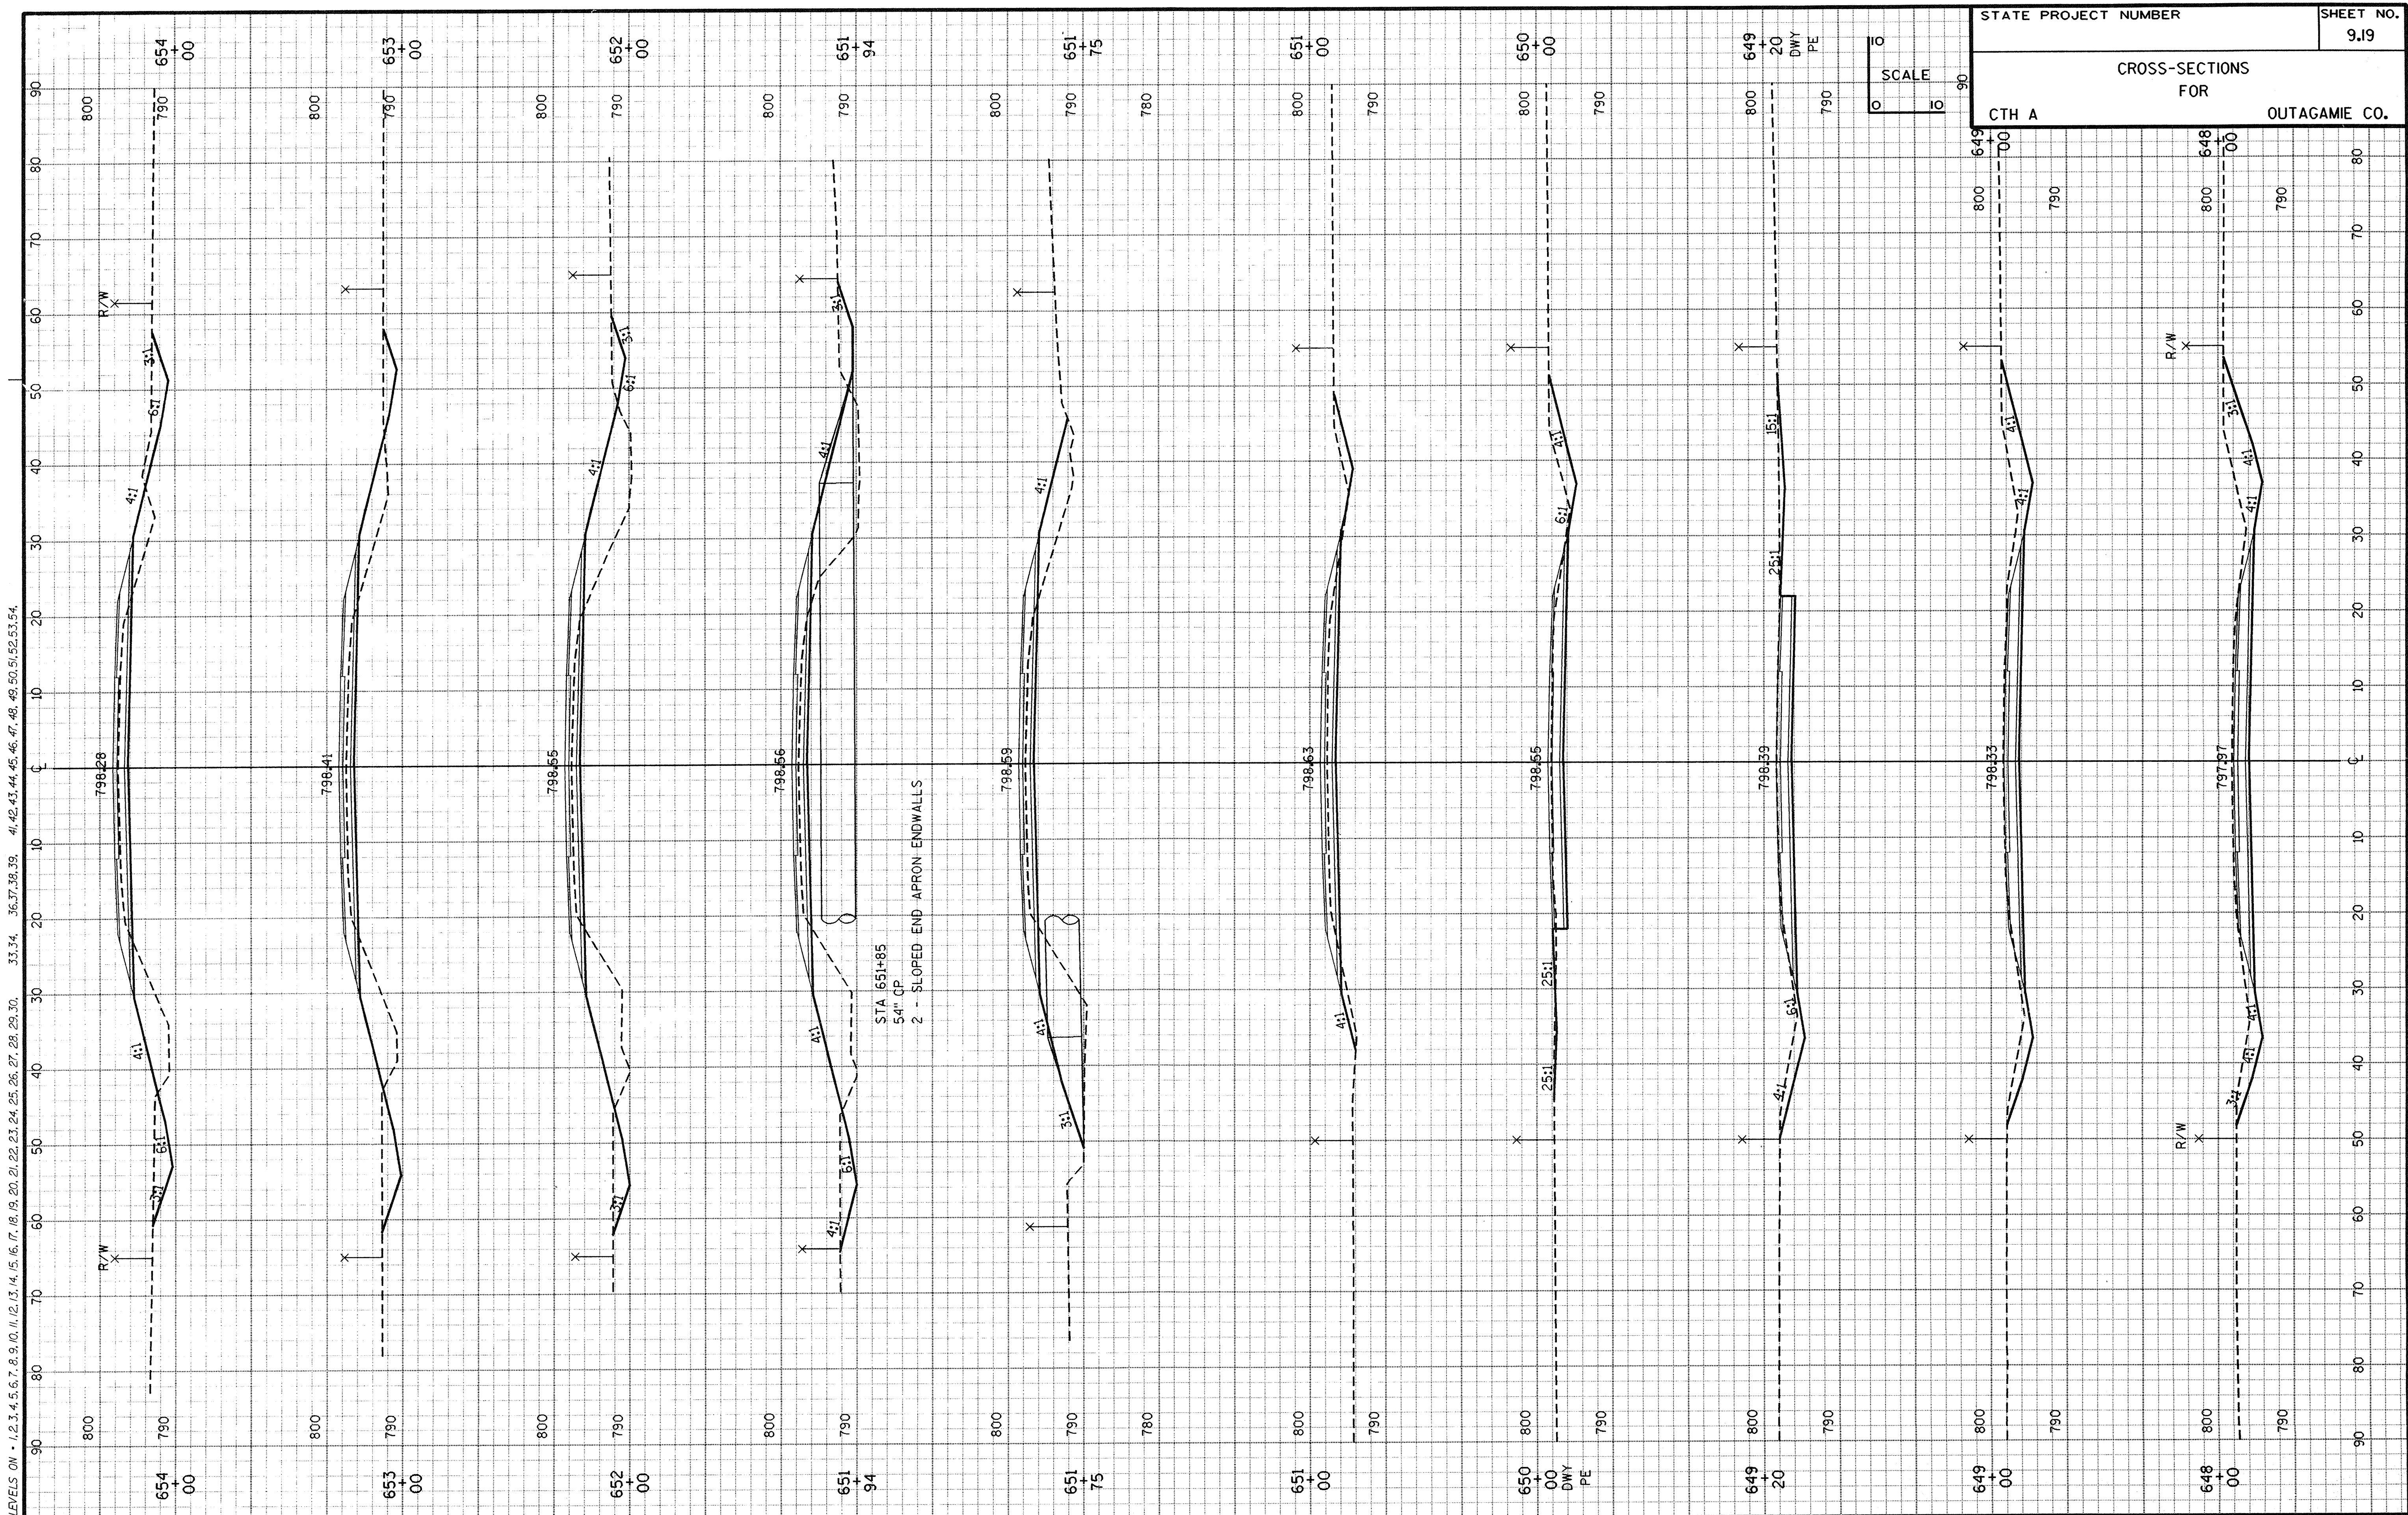


STATE PROJECT NUMBER
CTH A
CROSS-SECTIONS FOR
OUTAGAMIE CO.
SHEET NO.
9.19



LEVELS ON - 1,2,3,4,5,6,7,8,9,10,11,12,13,14,15,16,17,18,19,20,21,22,23,24,25,26,27,28,29,30, 33,34, 36,37,38,39, 41,42,43,44,45,46,47,48,49,50,51,52,53,54,

FILE NAME: E1135A /SHEETS /PLAN /XS22 .DGN
TECH/ENGR: DPP/MAH
PLOT DATE: 07/01/96

ORIGINATOR: GIMMINS ASSOCIATES ONE SYSTEMS DRIVE APPLETON, WI 54914 REV: DATE: / / 798 PLOT NAME: SEE FILE NAME PLOT SCALE: 1"

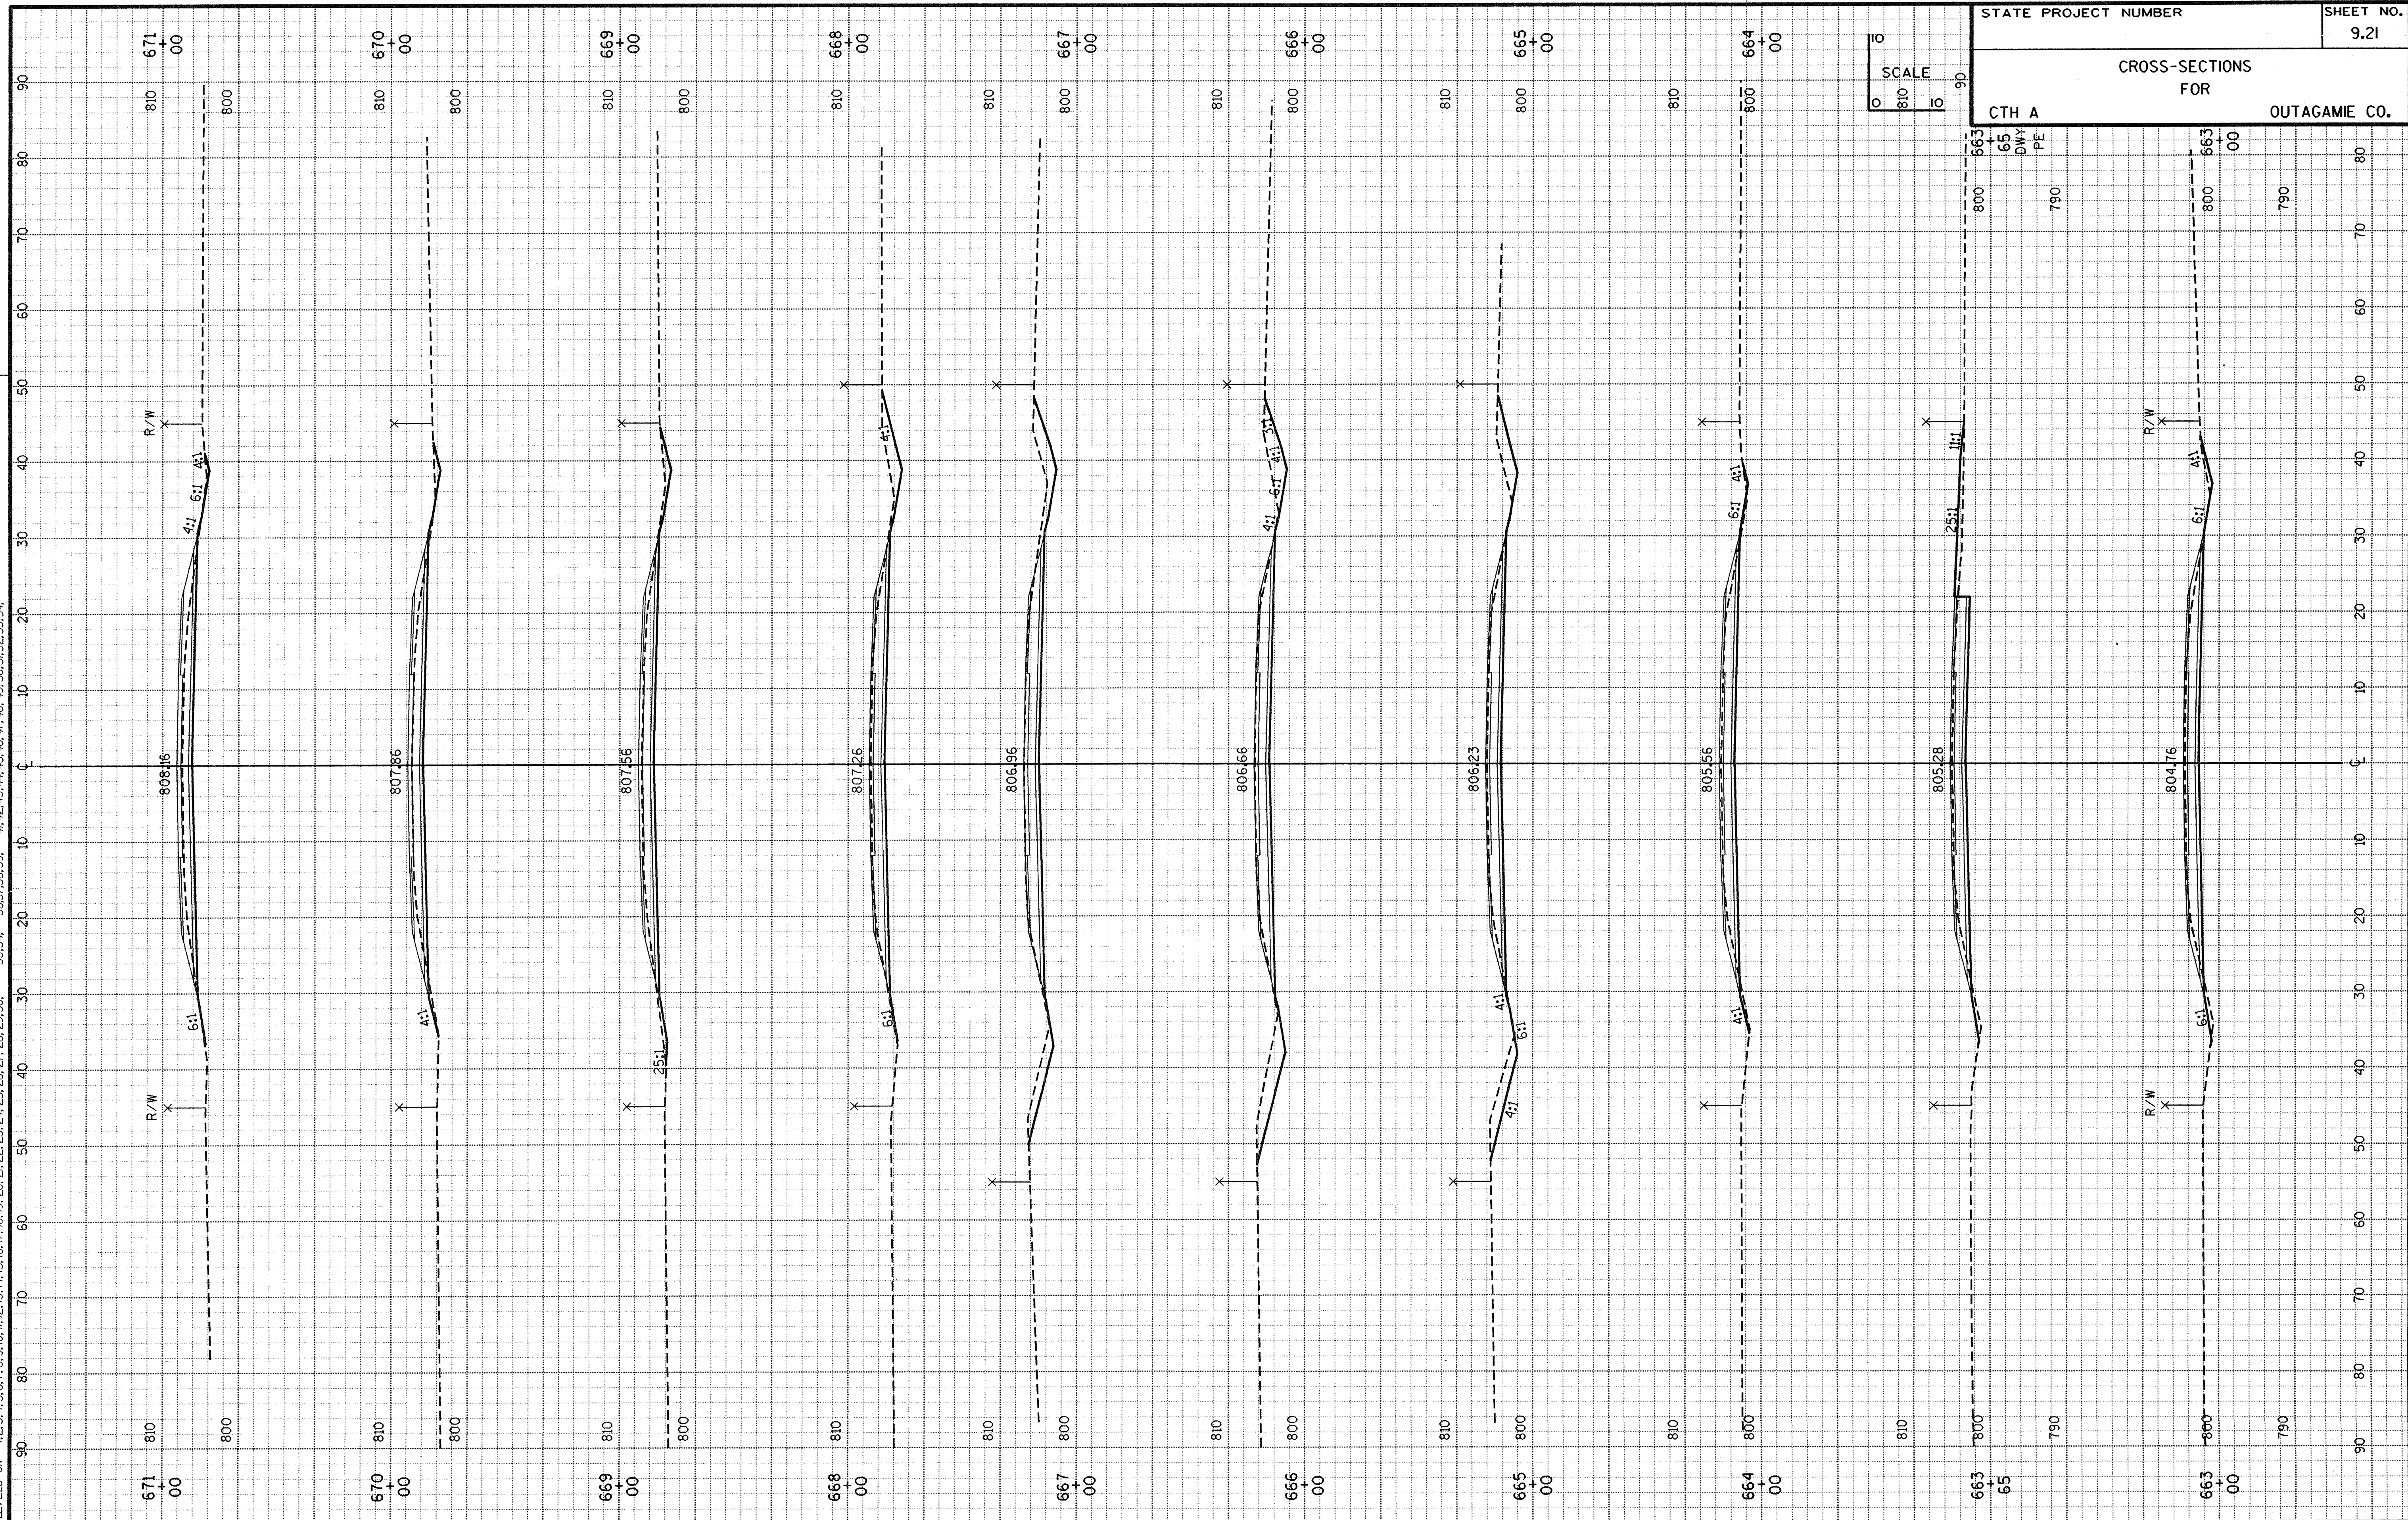




LEVELS ON - 1,2,3,4,5,6,7,8,9,10,11,12,13,14,15,16,17,18,19,20,21,22,23,24,25,26,27,28,29,30,33,34,36,37,38,39,41,42,43,44,45,46,47,48,49,50,51,52,53,54,

FILE NAME: E1135A /SHEETS /PLAN /XS24 .DGN
TECH/ENGR: DPP/MAH
PLOT DATE: 07/01/96

STATE PROJECT NUMBER
SHEET NO.
9.23
CROSS-SECTIONS
FOR
CTH A OUTAGAMIE CO.


SCALE
0 10 90

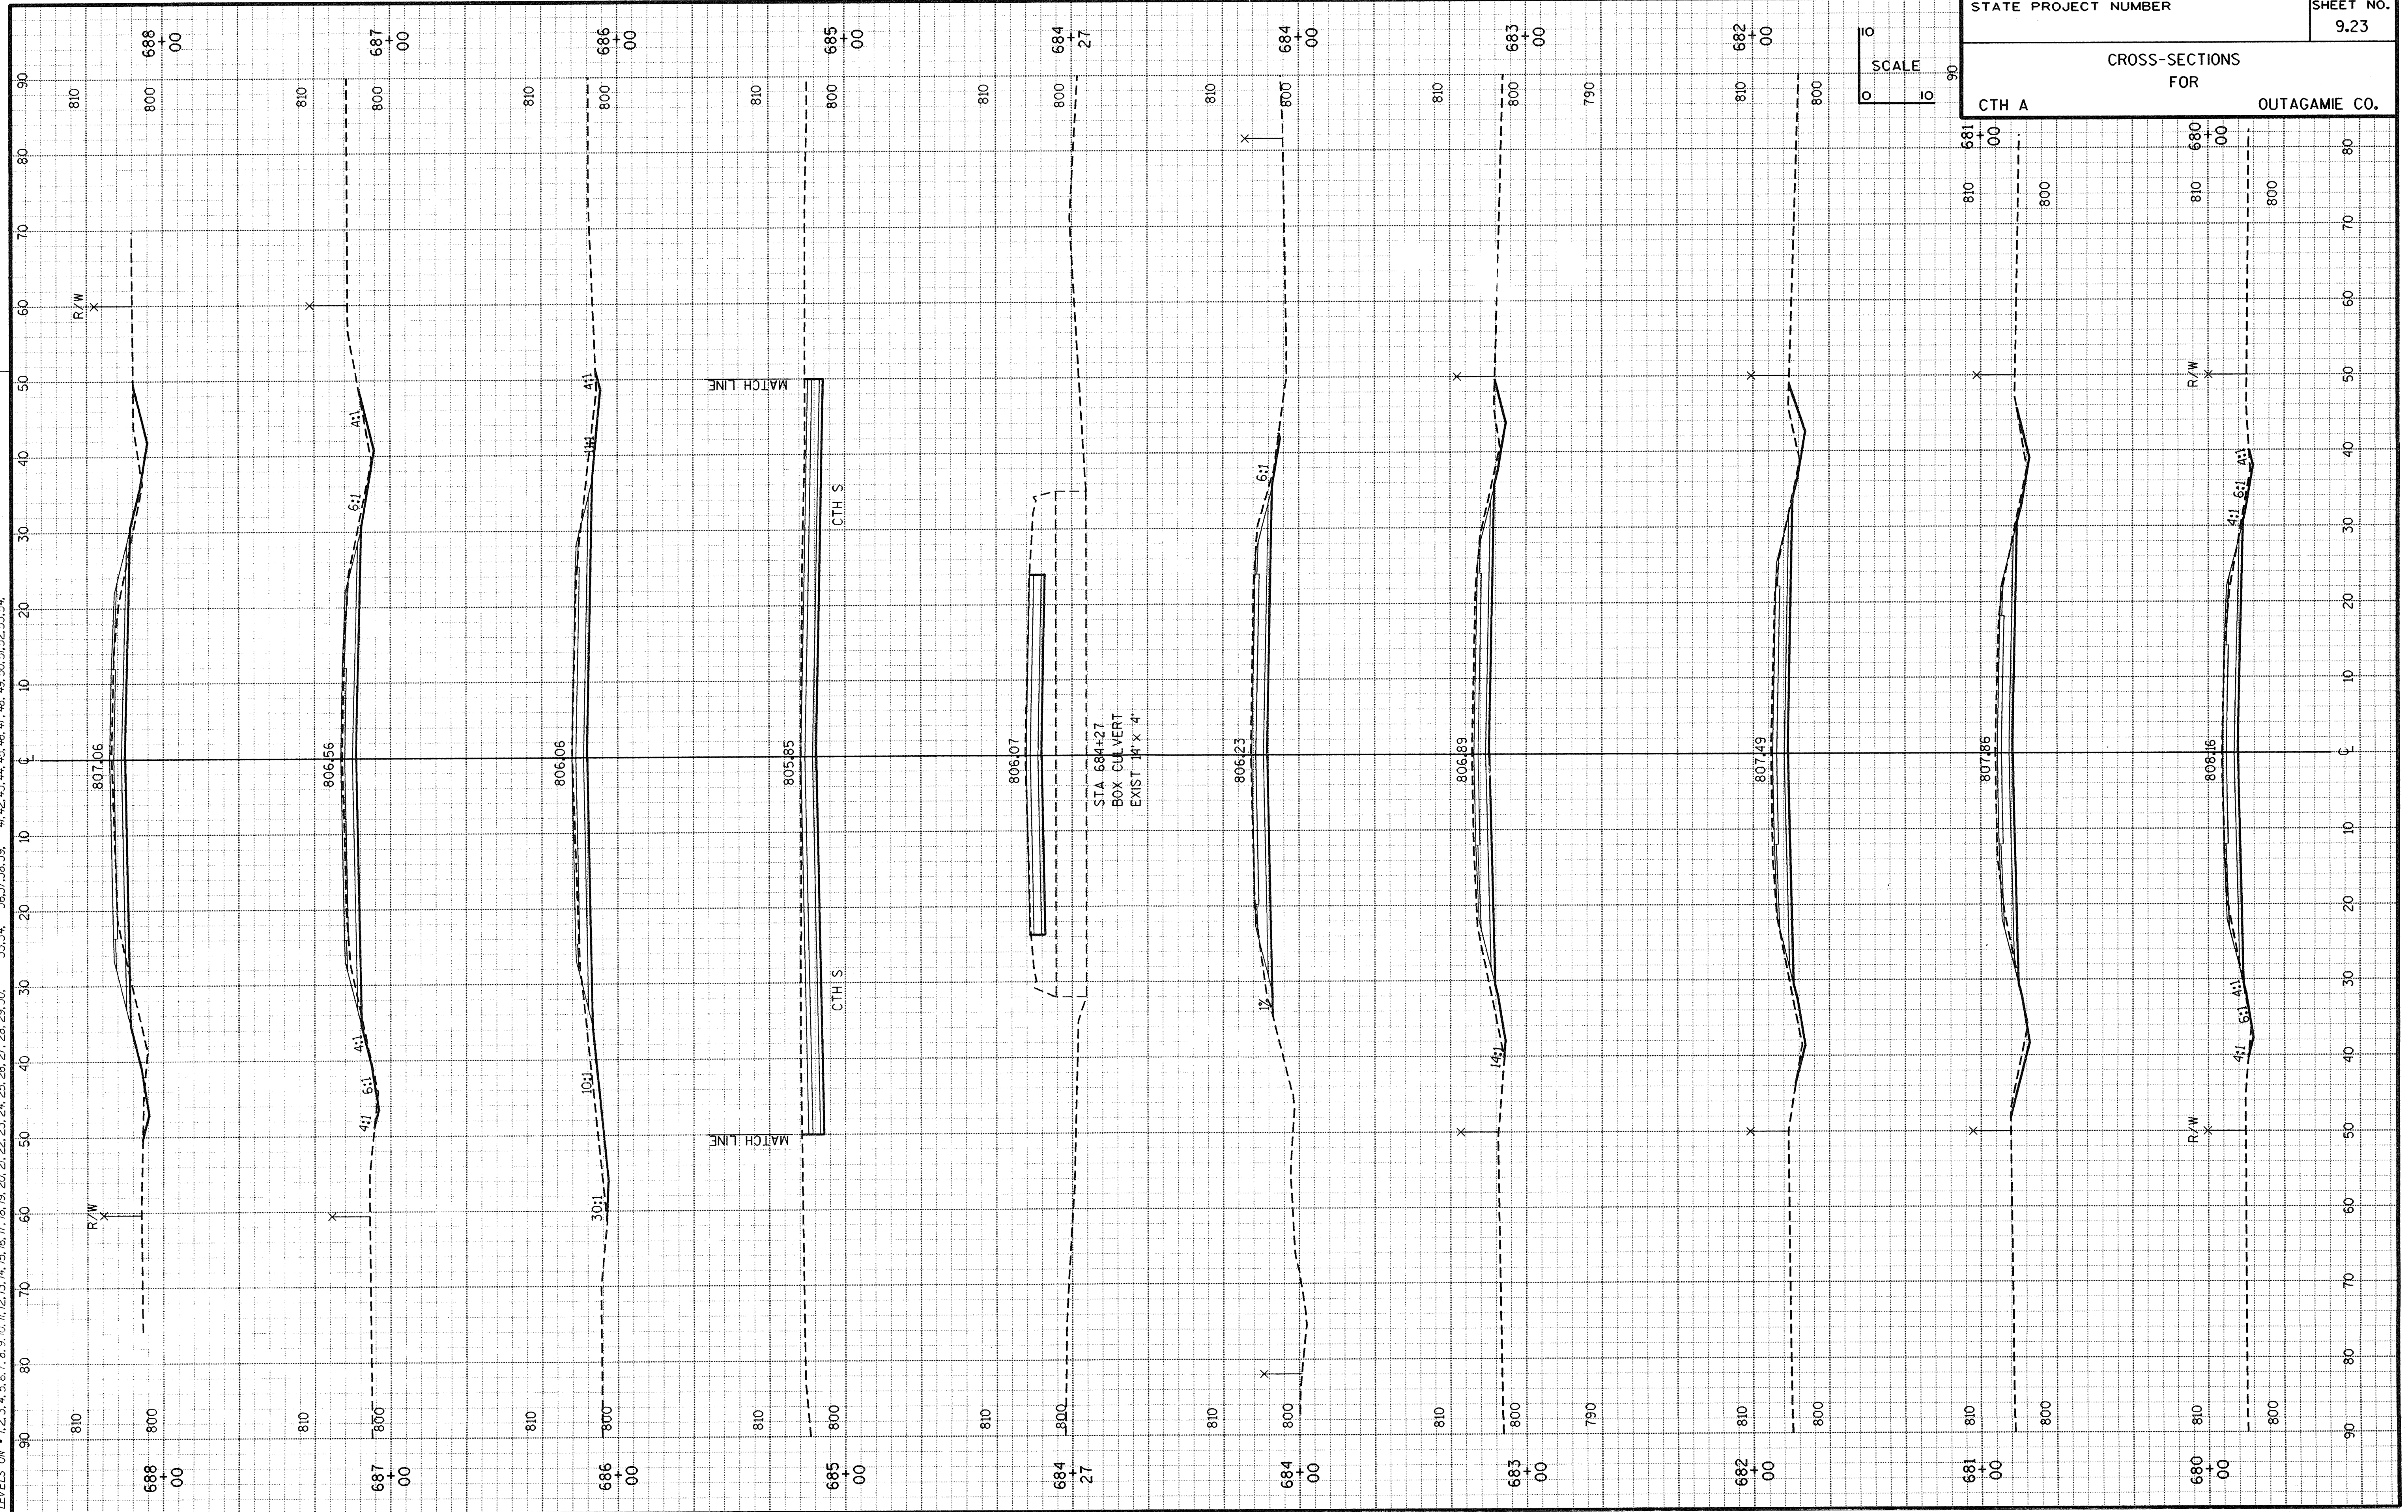

LEVELS ON - 1, 2, 3, 4, 5, 6, 7, 8, 9, 10, 11, 12, 13, 14, 15, 16, 17, 18, 19, 20, 21, 22, 23, 24, 25, 26, 27, 28, 29, 30, 33, 34, 36, 37, 38, 39, 41, 42, 43, 44, 45, 46, 47, 48, 49, 50, 51, 52, 53, 54

FILE NAME: E1135A /SHEETS /PLAN /XS25 .DGN
TECH/ENGR: DPP/MAH
PLOT DATE: 07/01/96

STATE PROJECT NUMBER	SHEET NO. 9.24
CROSS-SECTIONS FOR CTH A OUTAGAME CO.	

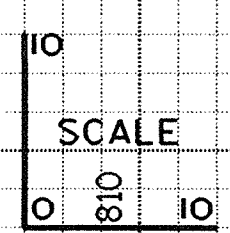

STA 688+75
24' CP
2 - SLOPED APRON ENDWALLS

LEVELS ON - 1,2,3,4,5,6,7,8,9,10,11,12,13,14,15,16,17,18,19,20,21,22,23,24,25,26,27,28,29,30,33,34,36,37,38,39,41,42,43,44,45,46,47,48,49,50,51,52,53,54,

FILE NAME: E1135A /SHEETS /PLAN /XS26 .DGN
TECH/ENGR: DPP/MAH
PLOT DATE: 07/01/96

STATE PROJECT NUMBER
CROSS-SECTIONS
FOR
CTH A
OUTAGAME CO.


SHEET NO.
9.25

SCALE
0 10 20 30 40 50 60 70 80 90



□

SECRET (PLAN) (X633) DON

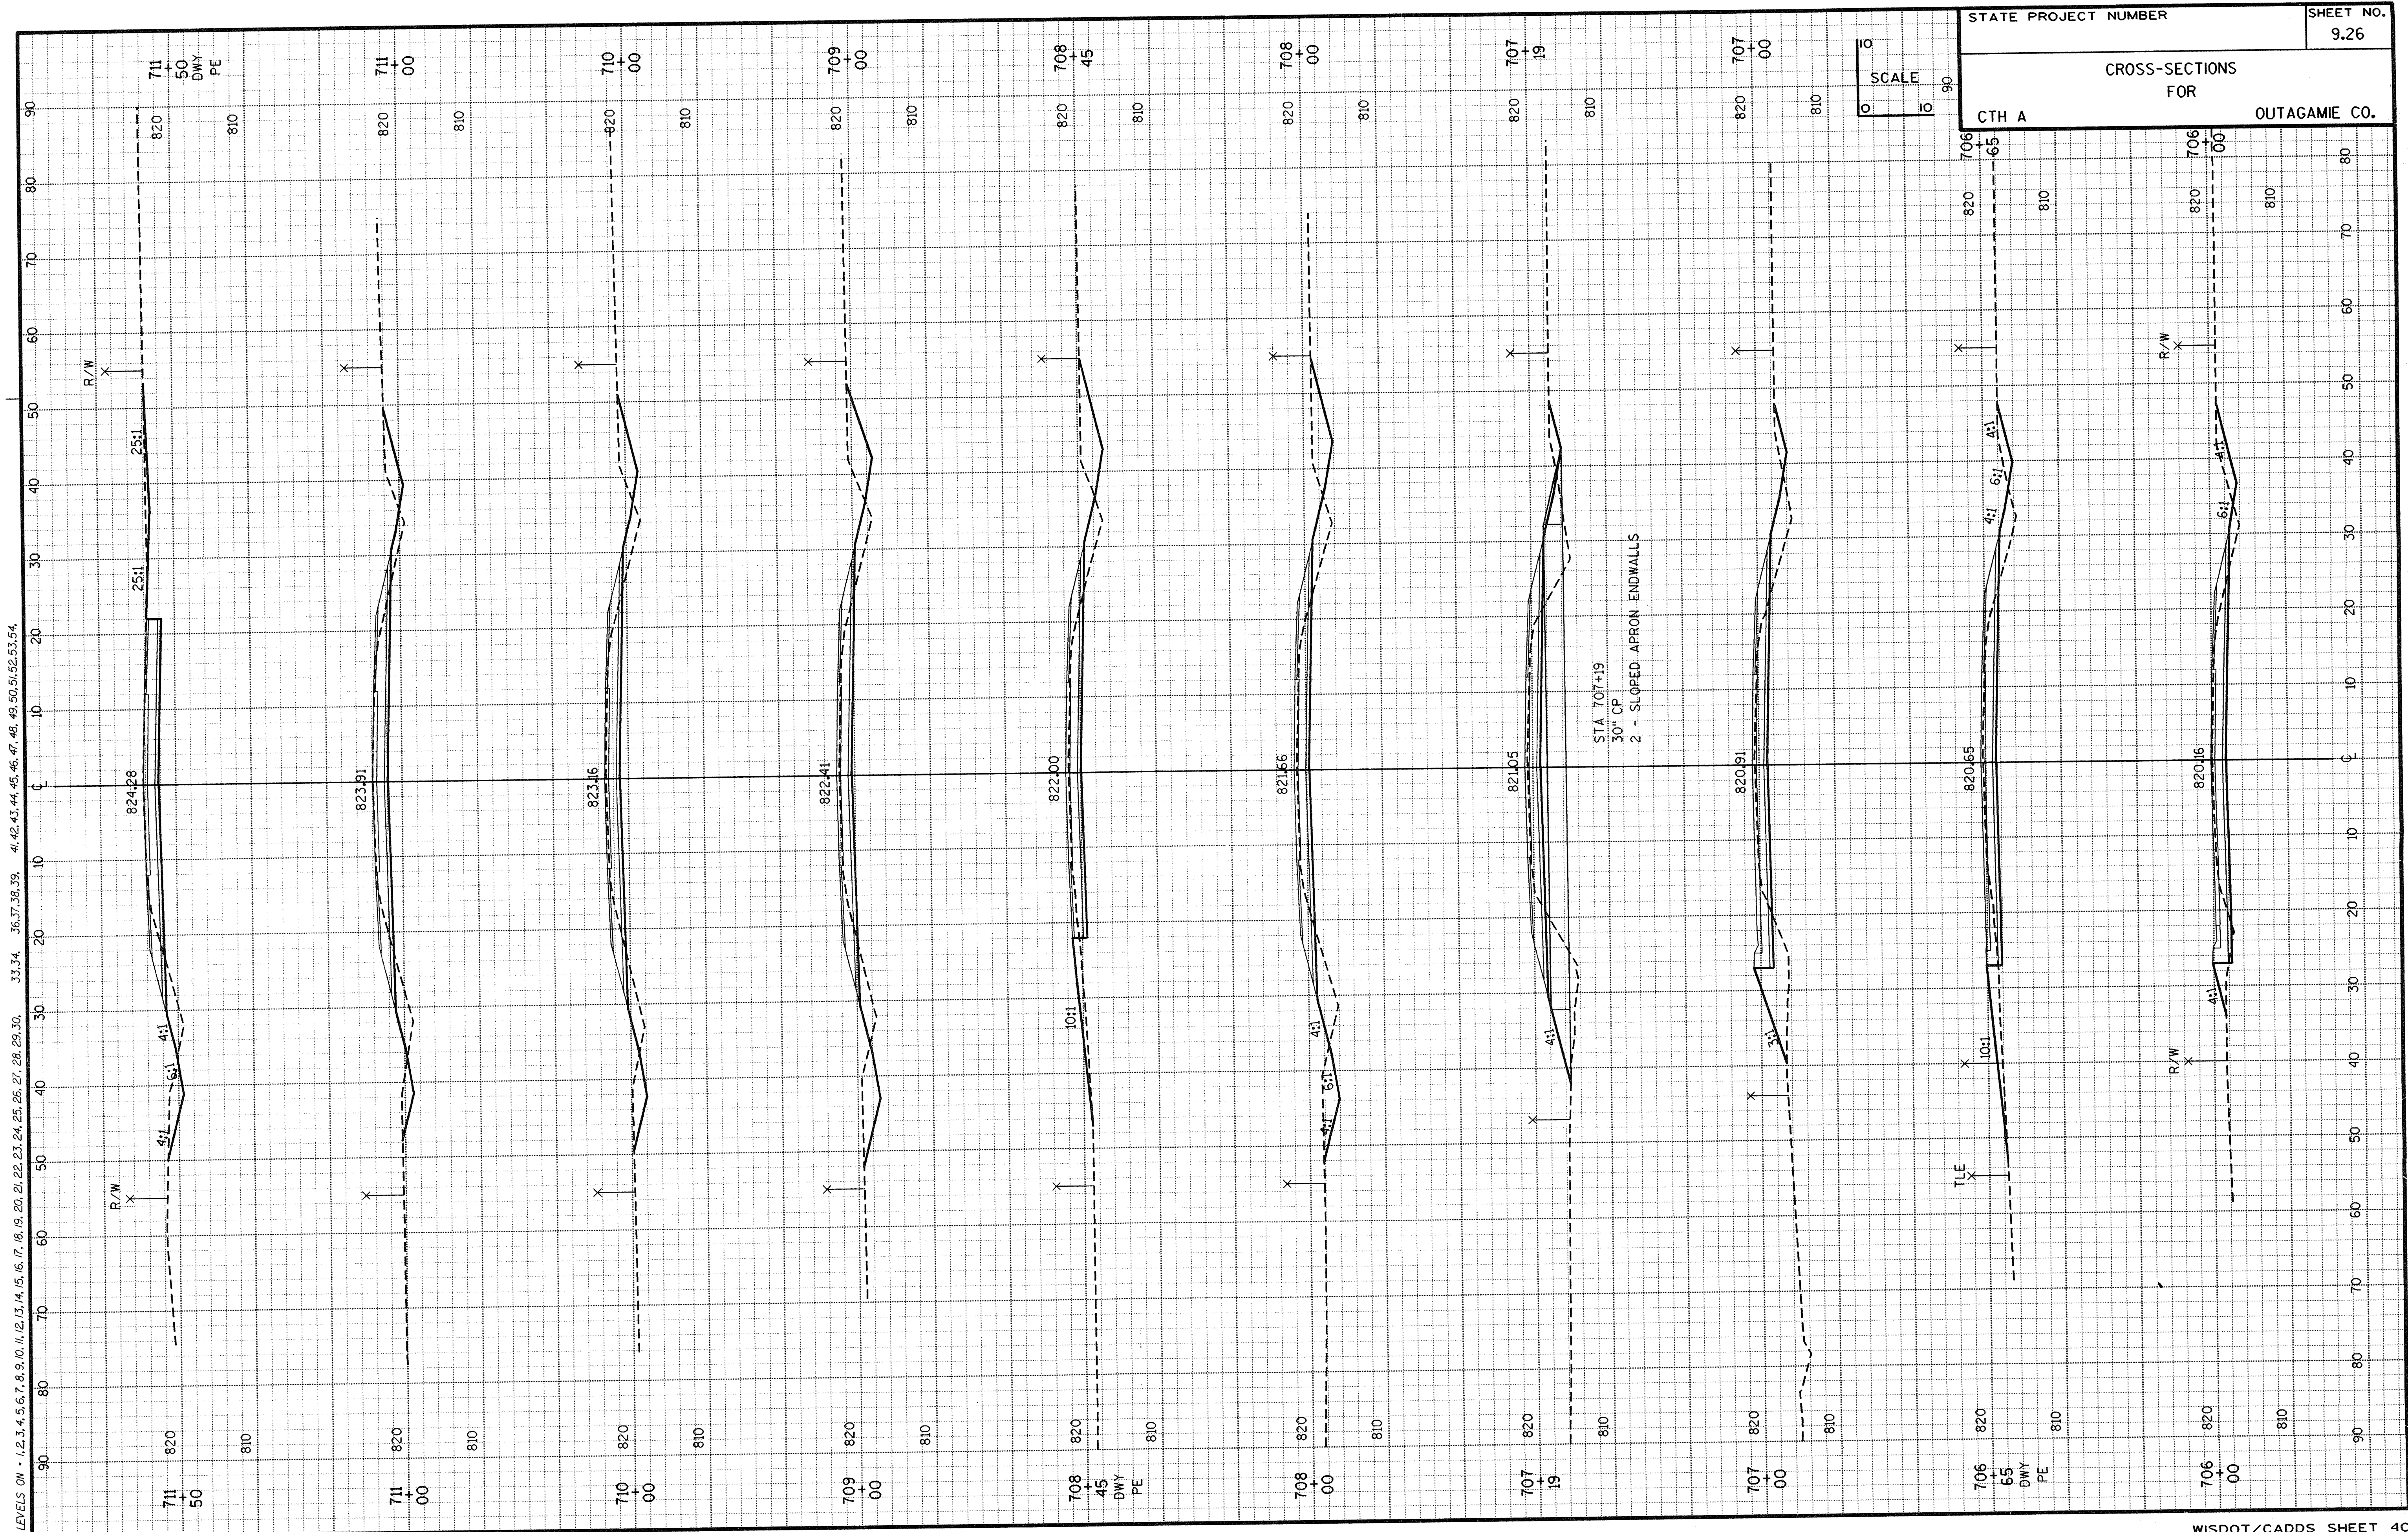




STATE PROJECT NUMBER
 CROSS-SECTIONS FOR
 CTH A OUTAGAMIE CO.

SCALE
 1" = 10'

LEVELS ON - 1, 2, 3, 4, 5, 6, 7, 8, 9, 10, 11, 12, 13, 14, 15, 16, 17, 18, 19, 20, 21, 22, 23, 24, 25, 26, 27, 28, 29, 30, 33, 34, 36, 37, 38, 39, 41, 42, 43, 44, 45, 46, 47, 48, 49, 50, 51, 52, 53, 54


ORIGINAL FOR: OMNI ASSOCIATES ONE SYSTEMS DRIVE APPLETON, WI 54914 REV. DATE: / /96 PLOT NAME: SEE FILE NAME PLOT SCALE: 1:1

LEVELS ON - 1, 2, 3, 4, 5, 6, 7, 8, 9, 10, 11, 12, 13, 14, 15, 16, 17, 18, 19, 20, 21, 22, 23, 24, 25, 26, 27, 28, 29, 30, 31, 32, 33, 34, 35, 36, 37, 38, 39, 40, 41, 42, 43, 44, 45, 46, 47, 48, 49, 50, 51, 52, 53, 54

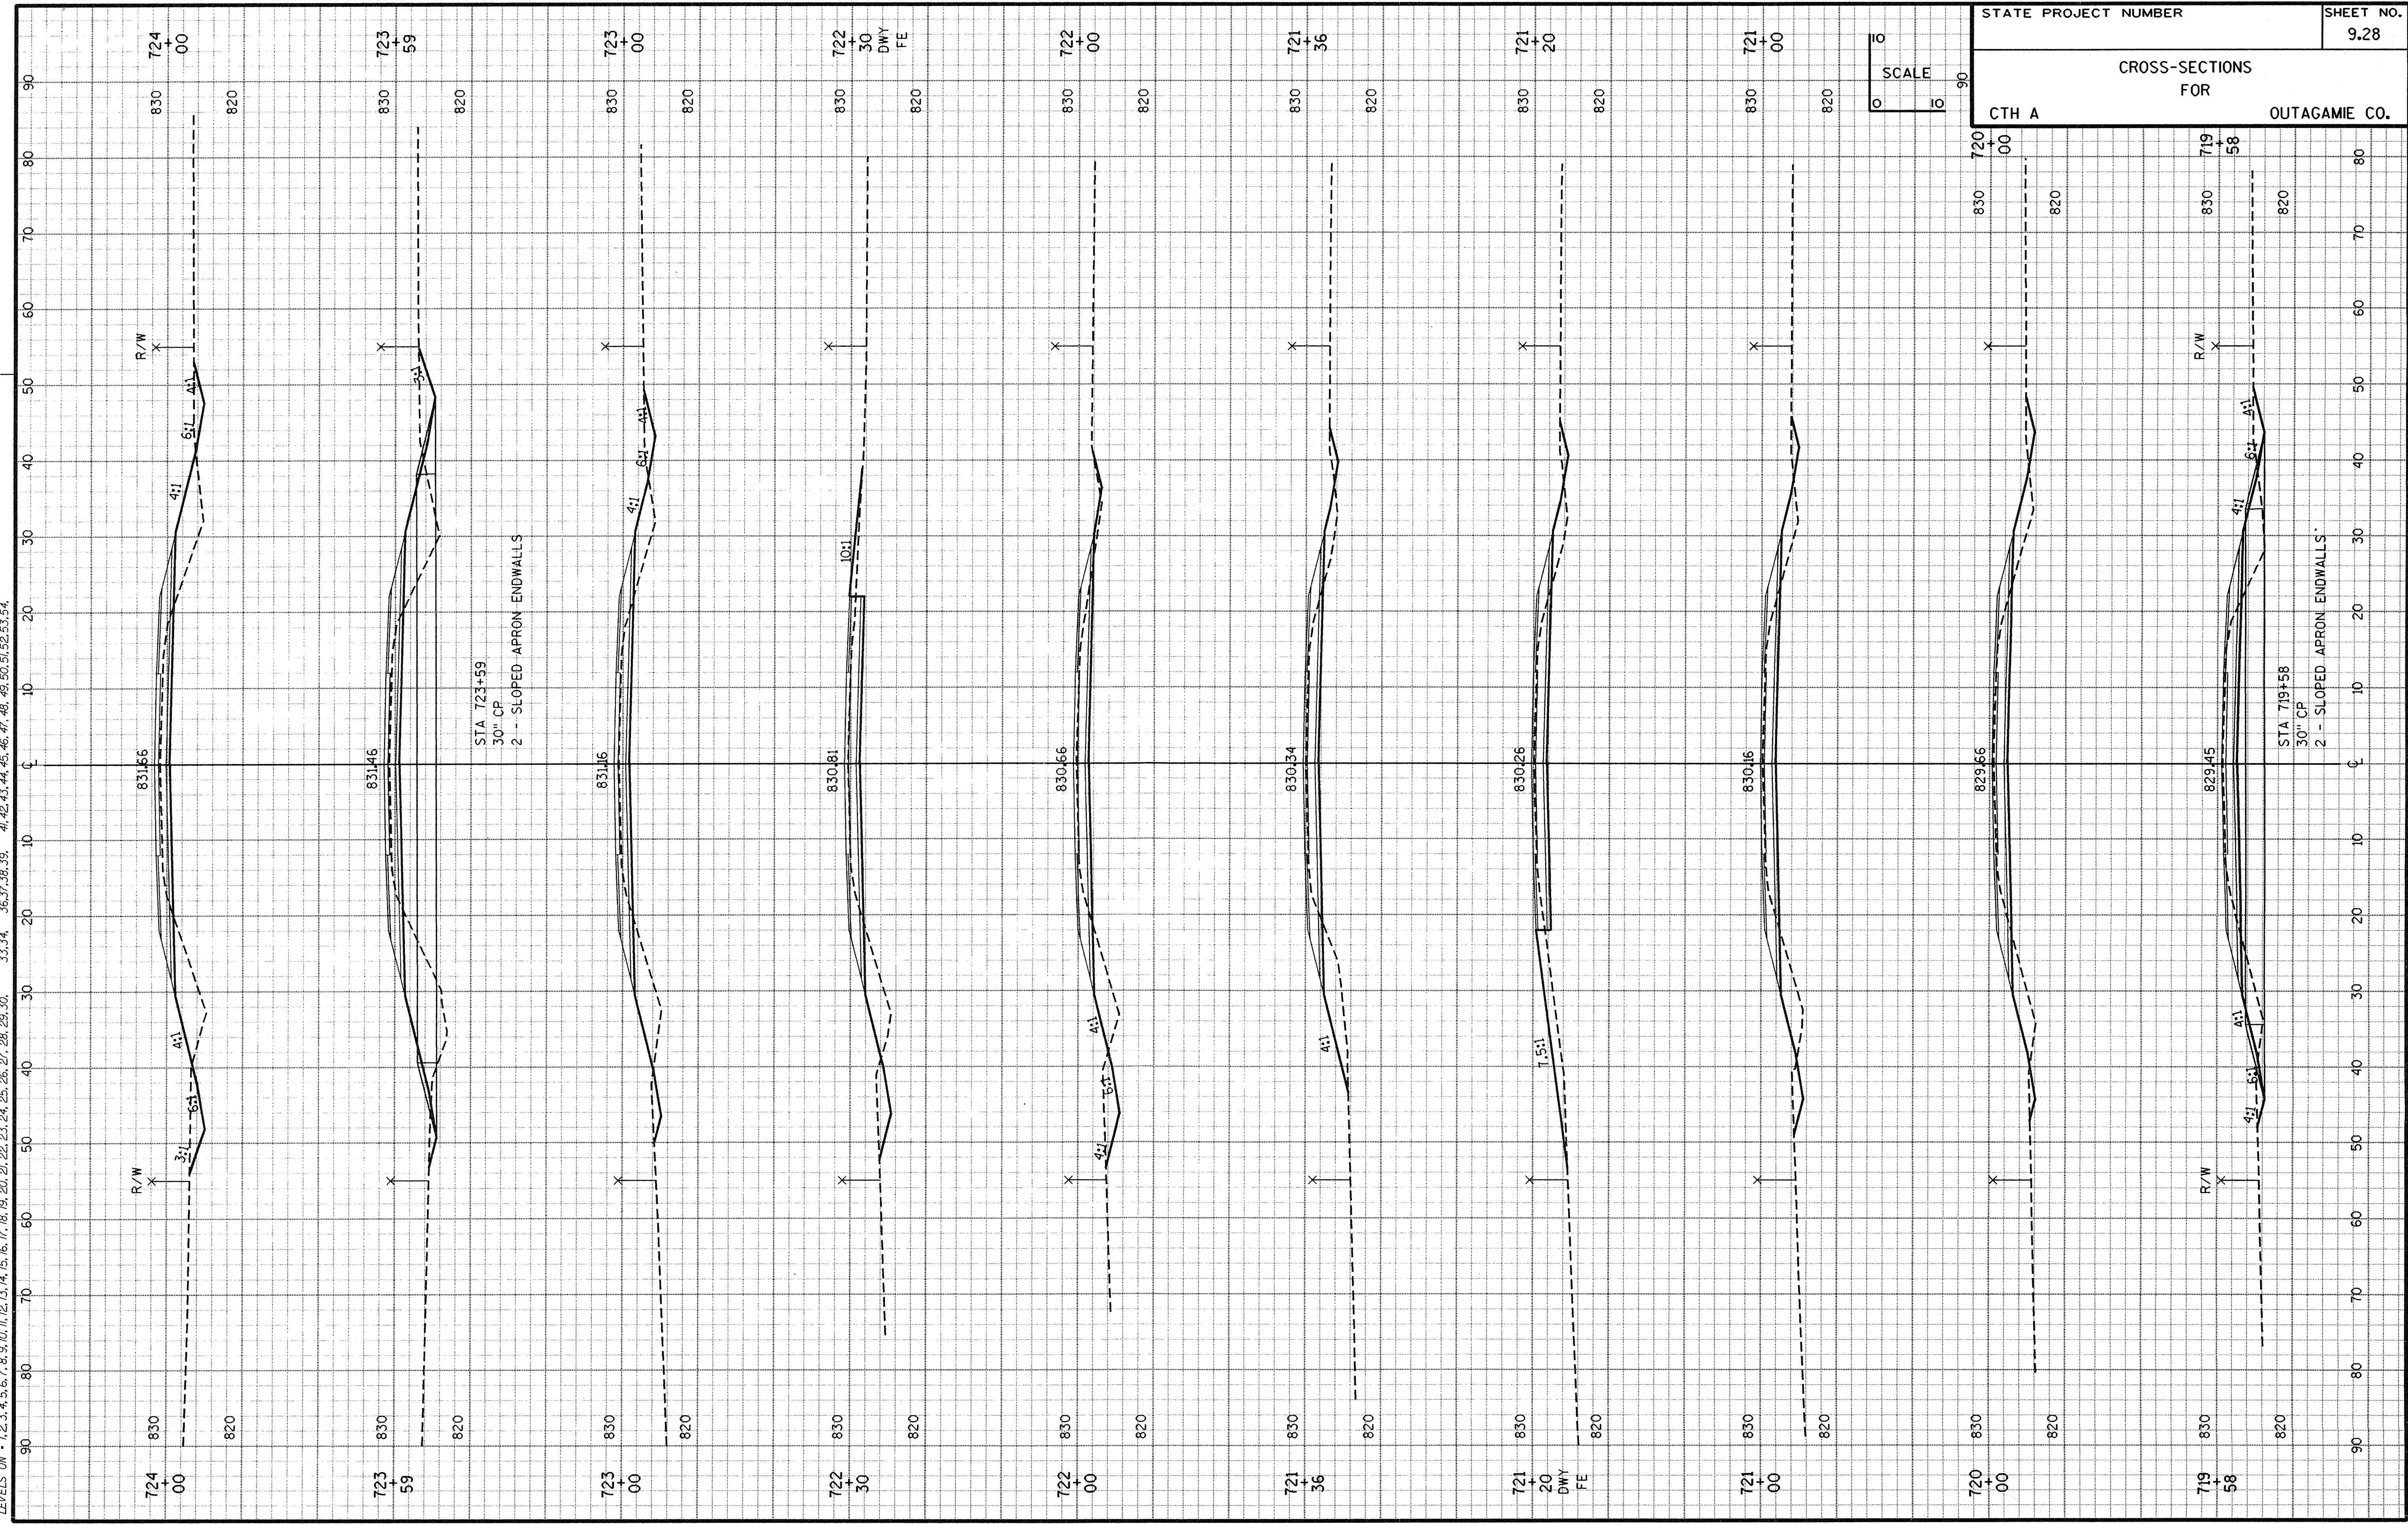

ORIGINATOR: OMNI ASSOCIATES ONE SYSTEMS DRIVE APPLETON, WI 54914 REV. DATE: / / 96 PLOT NAME: SEE FILE NAME PLOT SCALE: 1"


LEVELS ON - 1, 2, 3, 4, 5, 6, 7, 8, 9, 10, 11, 12, 13, 14, 15, 16, 17, 18, 19, 20, 21, 22, 23, 24, 25, 26, 27, 28, 29, 30, 33, 34, 36, 37, 38, 39, 41, 42, 43, 44, 45, 46, 47, 48, 49, 50, 51, 52, 53, 54,

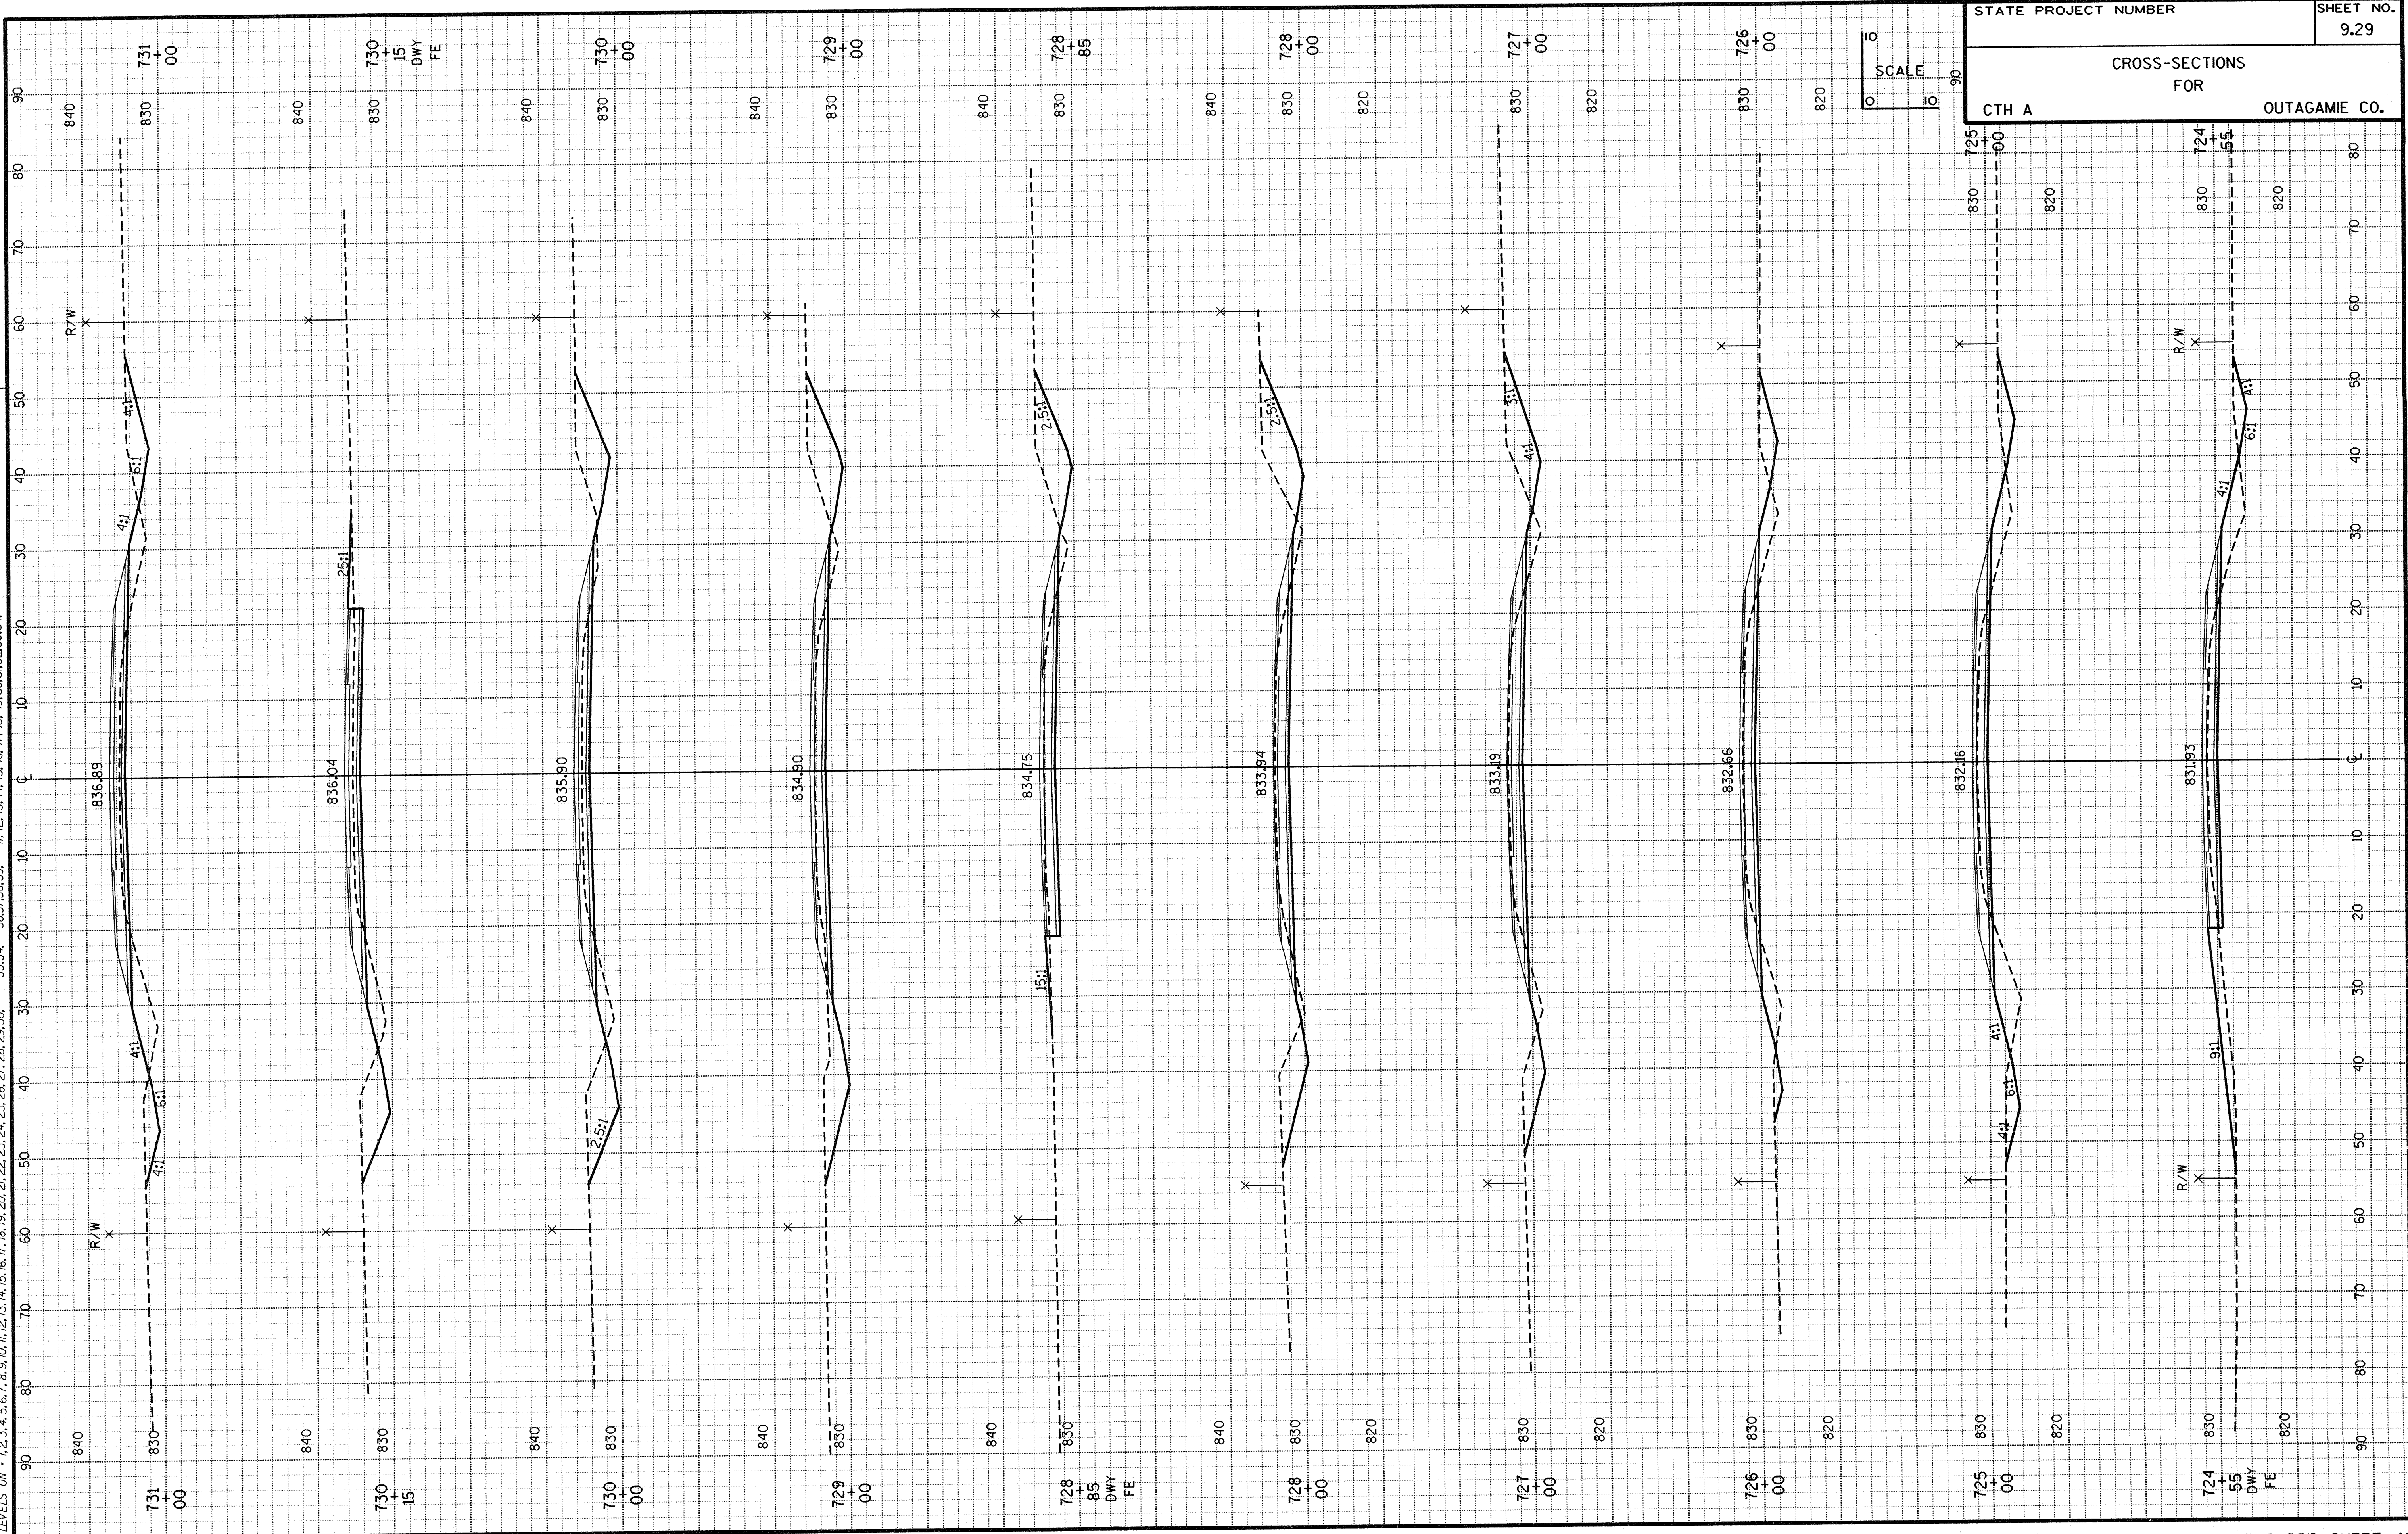

FILE NAME: E1135A /SHEETS /PLAN /XS30 .DGN
TECH/ENGR: DPP/MAH
PLOT DATE: 07/01/96

STATE PROJECT NUMBER
CROSS-SECTIONS FOR
CTH A
OUTAGAMIE CO.
SHEET NO.
9.29

CTH A

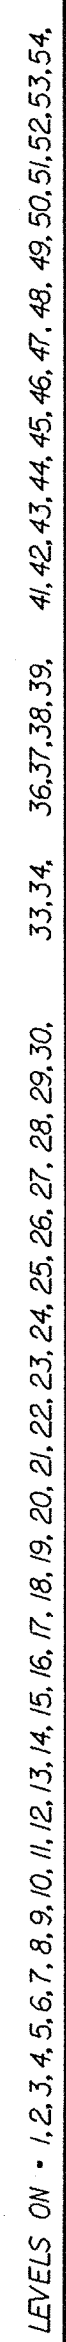

WISDOT/CADDS SHEET 40

LEVELS ON = 1, 2, 3, 4, 5, 6, 7, 8, 9, 10, 11, 12, 13, 14, 15, 16, 17, 18, 19, 20, 21, 22, 23, 24, 25, 26, 27, 28, 29, 30, 33, 34, 36, 37, 38, 39, 41, 42, 43, 44, 45, 46, 47, 48, 49, 50, 51, 52, 53, 54,

