
B.P.R. DISTRICT OFFICE	PROJECT	SHEET NUMBER	TOTAL SHEETS
WIS. 4	S1449(1)		

FINAL SURVEY — SURVEYED BY, PLOTTED BY, TEMPLATE, AREAS, AREAS CHECKED, DATE, NOTE BOOK NO.

ORIGINAL SURVEY — SURVEYED BY, PLOTTED BY, TEMPLATE, AREAS, AREAS CHECKED, DATE, NOTE BOOK NO.

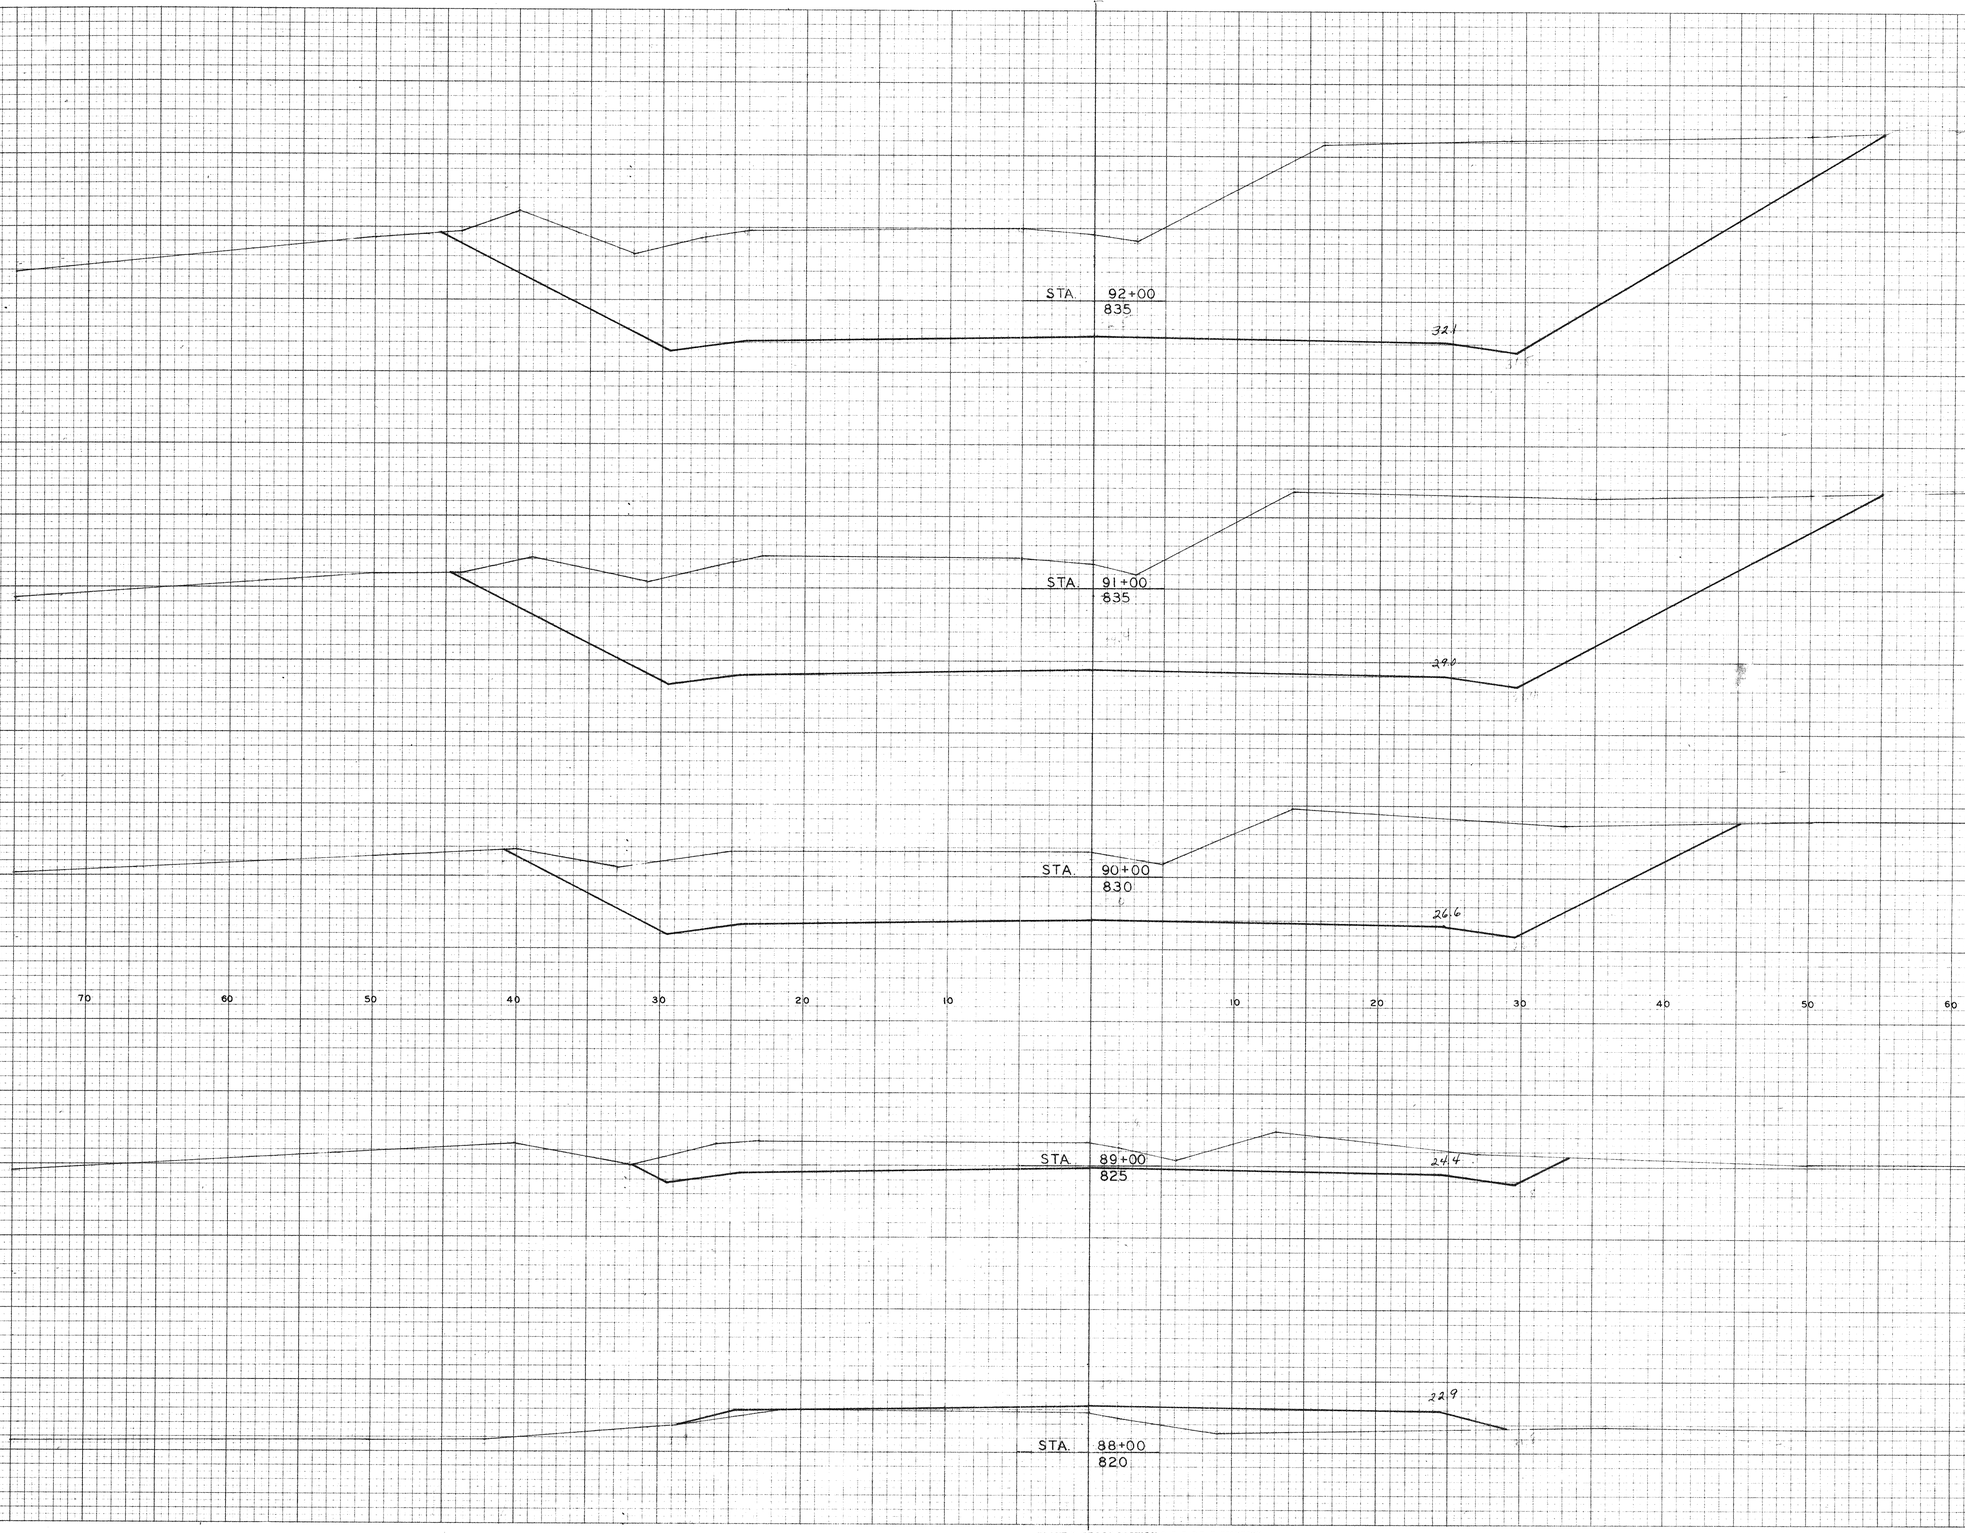


STATION	DISTANCE	YARDAGE EXCAVATION C.O.M.	YARDAGE FILL
93+00	100	2461	0
92+00	100	2985	0
91+00	100	2204	0
90+00	100	1000	0
89+00	100	222	96
88+00			
SHEET TOTAL	500	8872	96

PLATE 3 - CROSS SECTION G. P. R. & R. E. STANDARD
1606 RAG PAPER—MADE AND PRINTED IN U. S. A.
THE FREDERICK POST CO., CHICAGO

B.P.R. DISTRICT OFFICE	PROJECT	SHEET NUMBER	TOTAL SHEETS
WIS. 4	S1449(1)		

FINAL SURVEY — SURVEYED, PLOTTED, NOTE BOOK, TEMPLATE, AREAS, AREAS CHECKED, NO., BY, DATE

ORIGINAL SURVEY — SURVEYED, PLOTTED, NOTE BOOK, TEMPLATE, AREAS, AREAS CHECKED, NO., BY, DATE

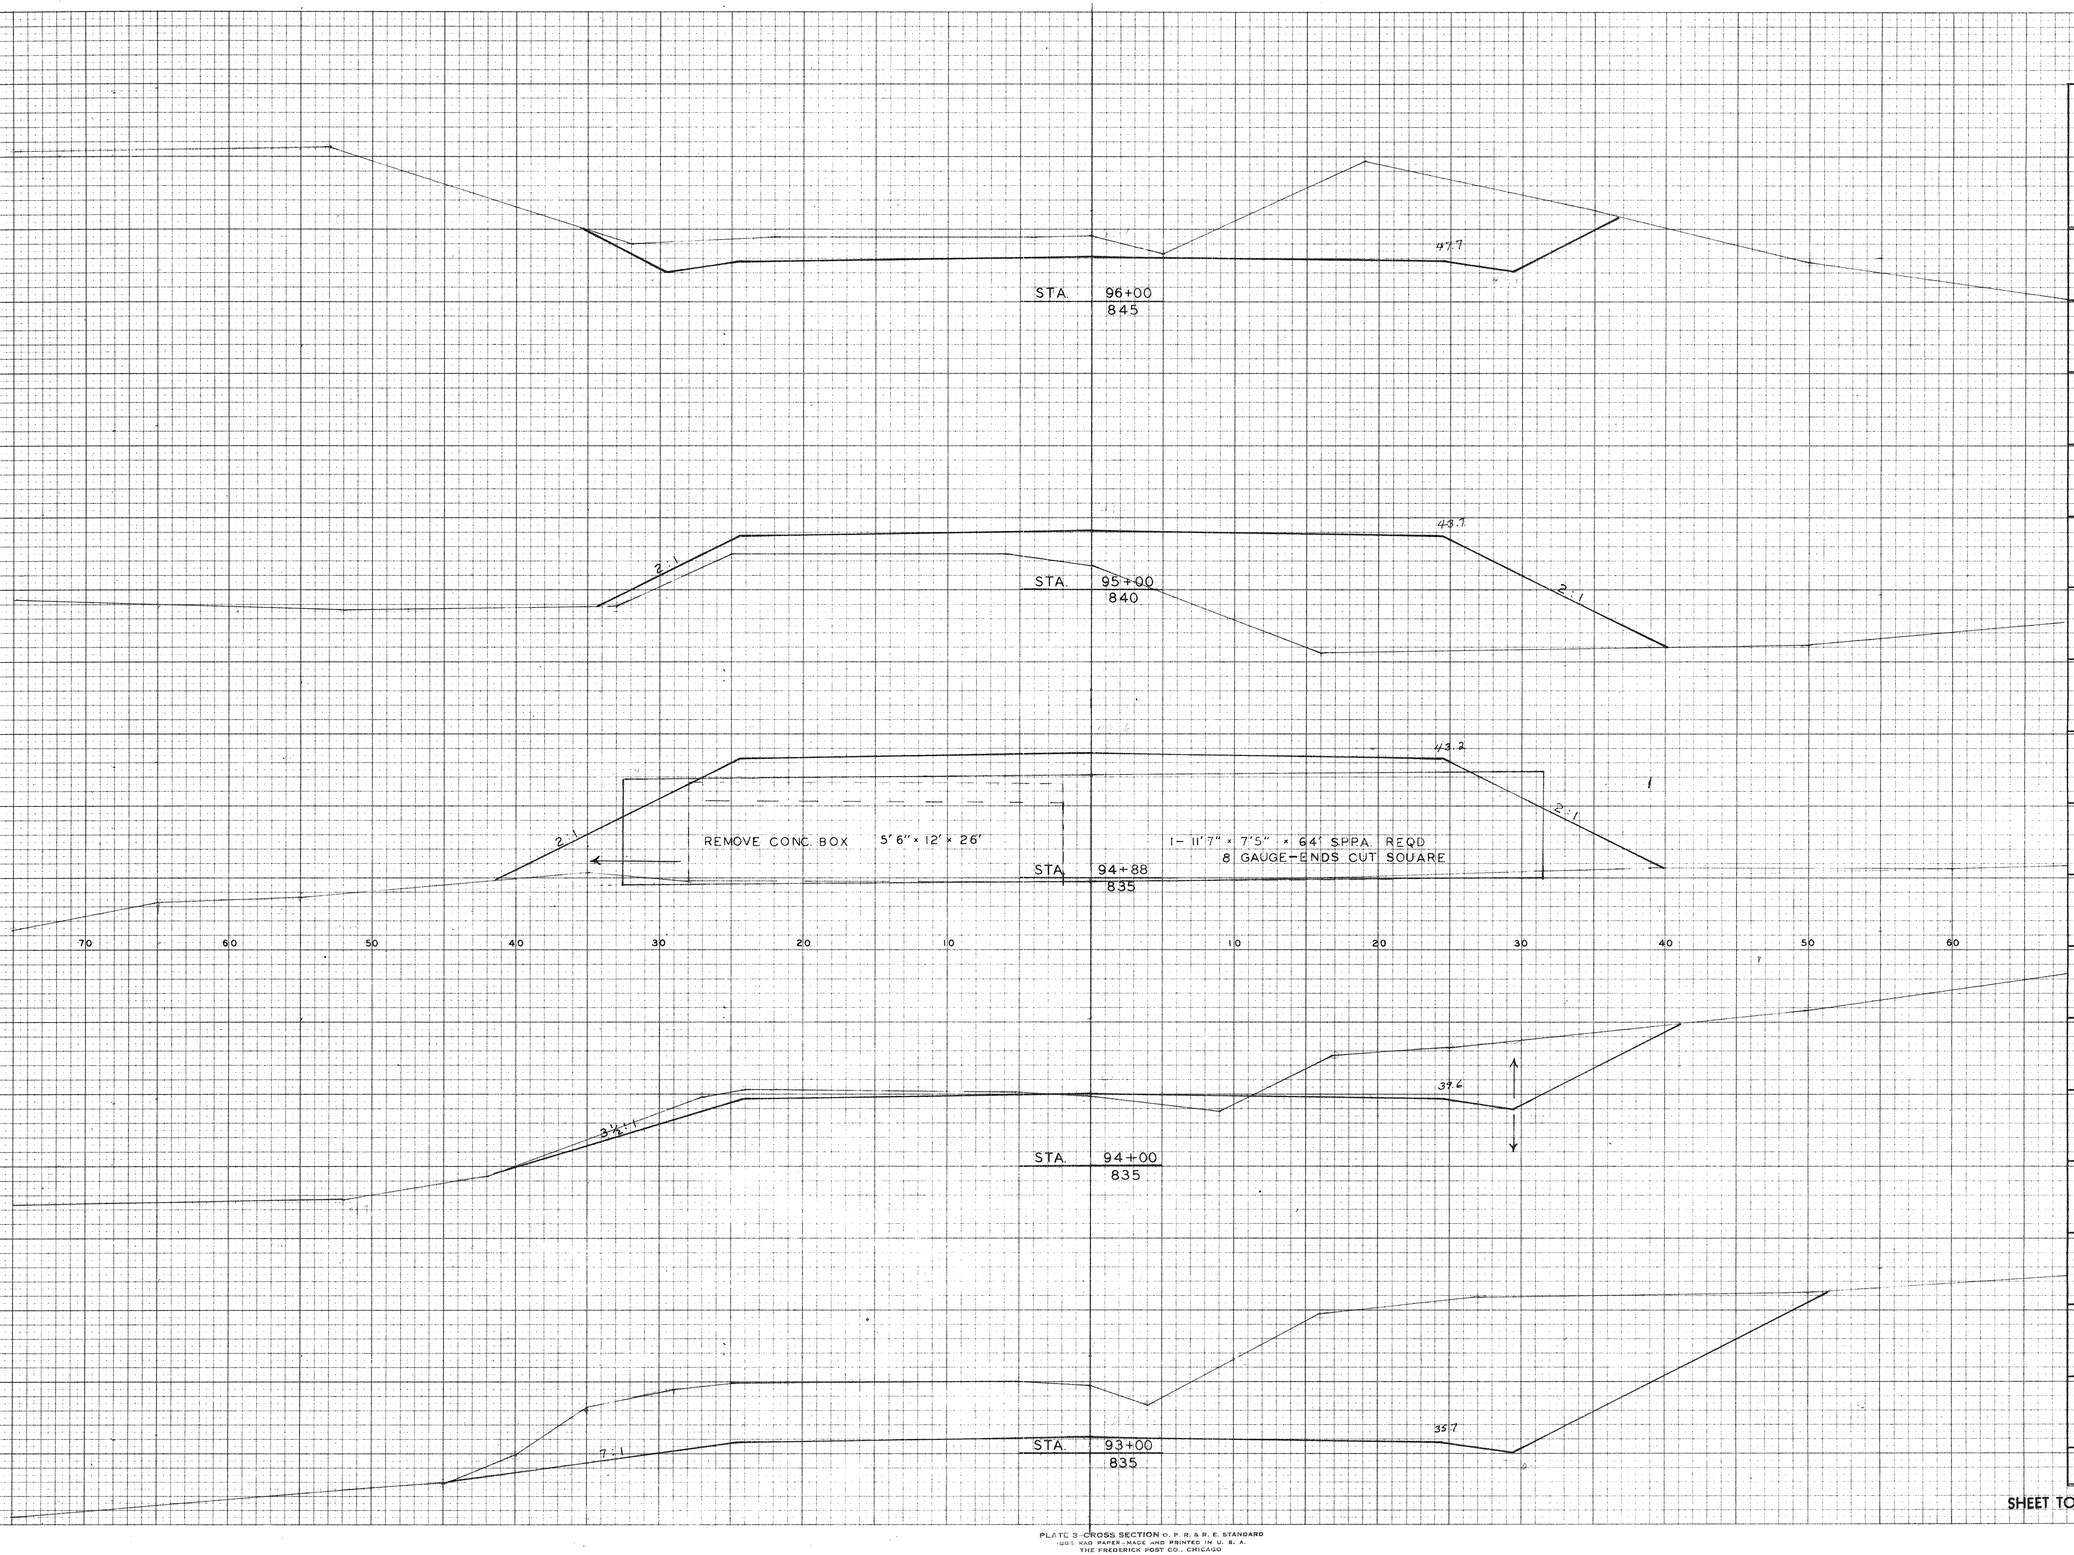


STATION	DISTANCE	YARDAGE EXCAVATION C.Y.M.	YARDAGE FILL
97+00			
	100	896	0
96+00			
	100	352	485
95+00			
	12	85	498
94+88			
	88		
94+00			
	100	1087	13
93+00			
SHEET TOTAL	400	2520	996

PLATE 3-CROSS SECTION O. P. R. & P. E. STANDARD
1951 KAO PAPER-MADE AND PRINTED IN U. S. A.
THE FREDERICK POST CO., CHICAGO

B.P.R. DISTRICT OFFICE	PROJECT	SHEET NUMBER	TOTAL SHEETS
WIS. 4	S1449(1)		

FINAL SURVEY — NOTE BOOK NO. — SURVEYED — PLOTTED — TRACED — AREAS — AREAS CHECKED — BY — DATE

ORIGINAL SURVEY — NOTE BOOK NO. — SURVEYED — PLOTTED — TRACED — AREAS — AREAS CHECKED — BY — DATE

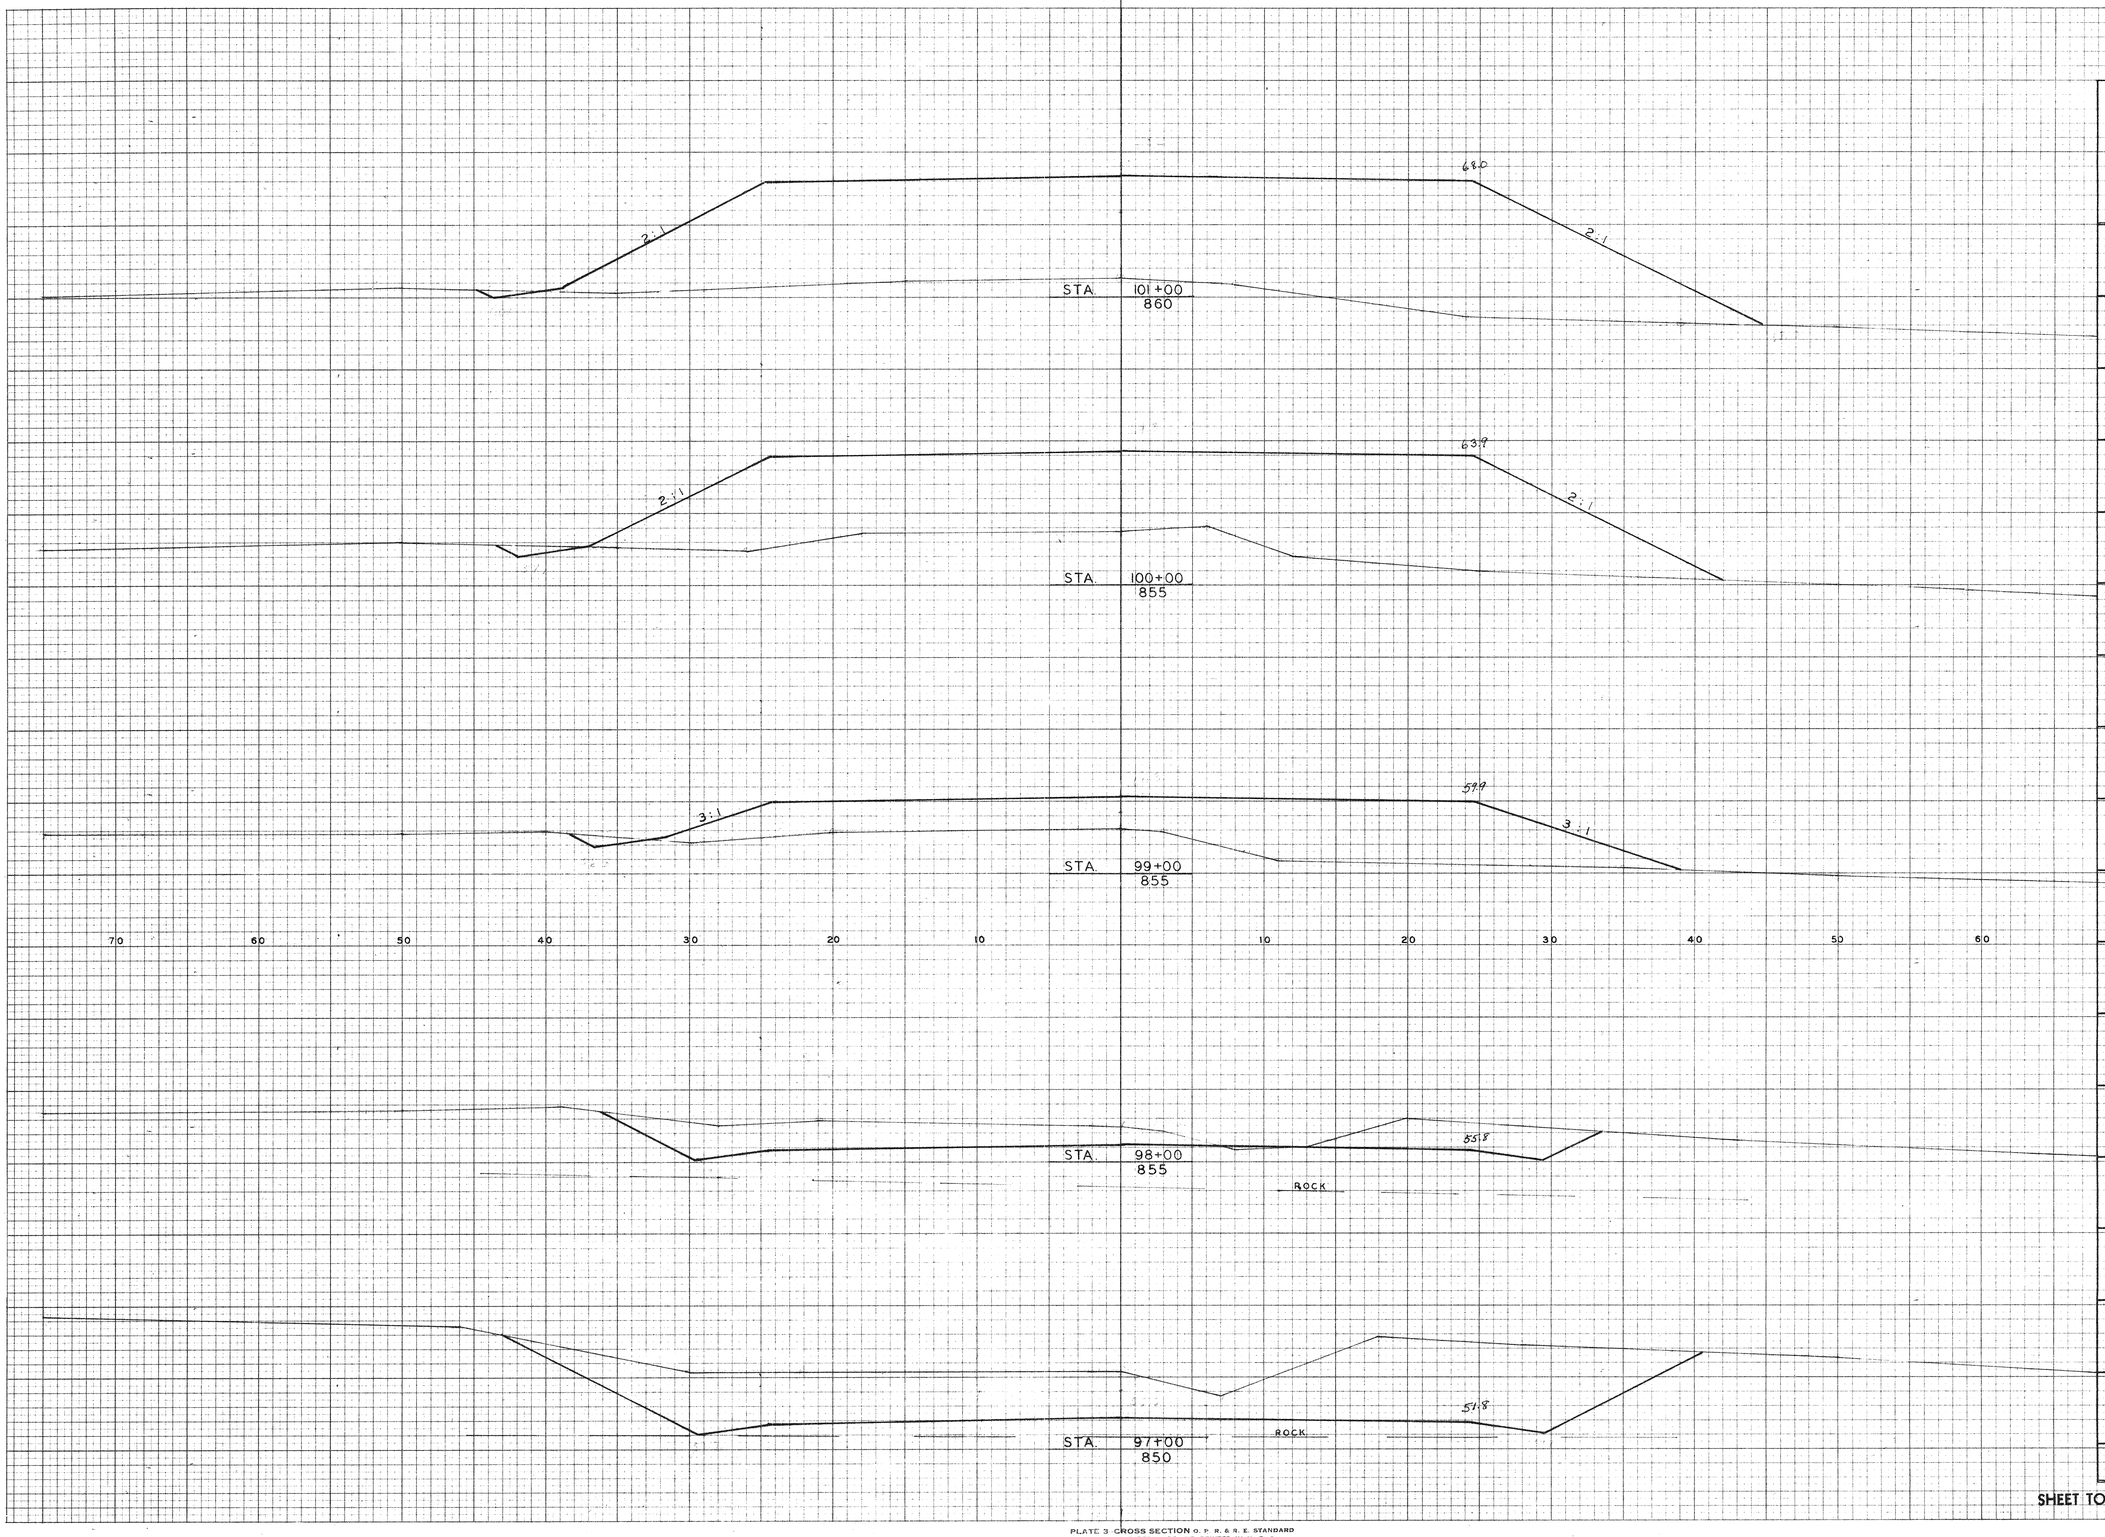


STATION	DISTANCE	YARDAGE EXCAVATION COM.	YARDAGE FILL
102+00			
	100	13	1945
101+00			
	100	11	1741
100+00			
	100	13	1120
99+00			
	100	191	352
98+00			
	100	730	0
97+00			
SHEET TOTAL	500	958	5158

PLATE 3 CROSS SECTION O. P. R. & R. E. STANDARD
1926 RAG PAPER-MADE AND PRINTED IN U. S. A.
THE FREDERICK POST CO., CHICAGO

B.P.R. DISTRICT OFFICE	PROJECT	SHEET NUMBER	TOTAL SHEETS
WIS. 4	S1449(1)		

FINAL SURVEY — SURVEYED, PLOTTED, NOTE BOOK, TEMPLATE, AREAS, AREAS CHECKED, NO., BY, DATE

ORIGINAL SURVEY — SURVEYED, PLOTTED, NOTE BOOK, TEMPLATE, AREAS, AREAS CHECKED, NO., BY, DATE

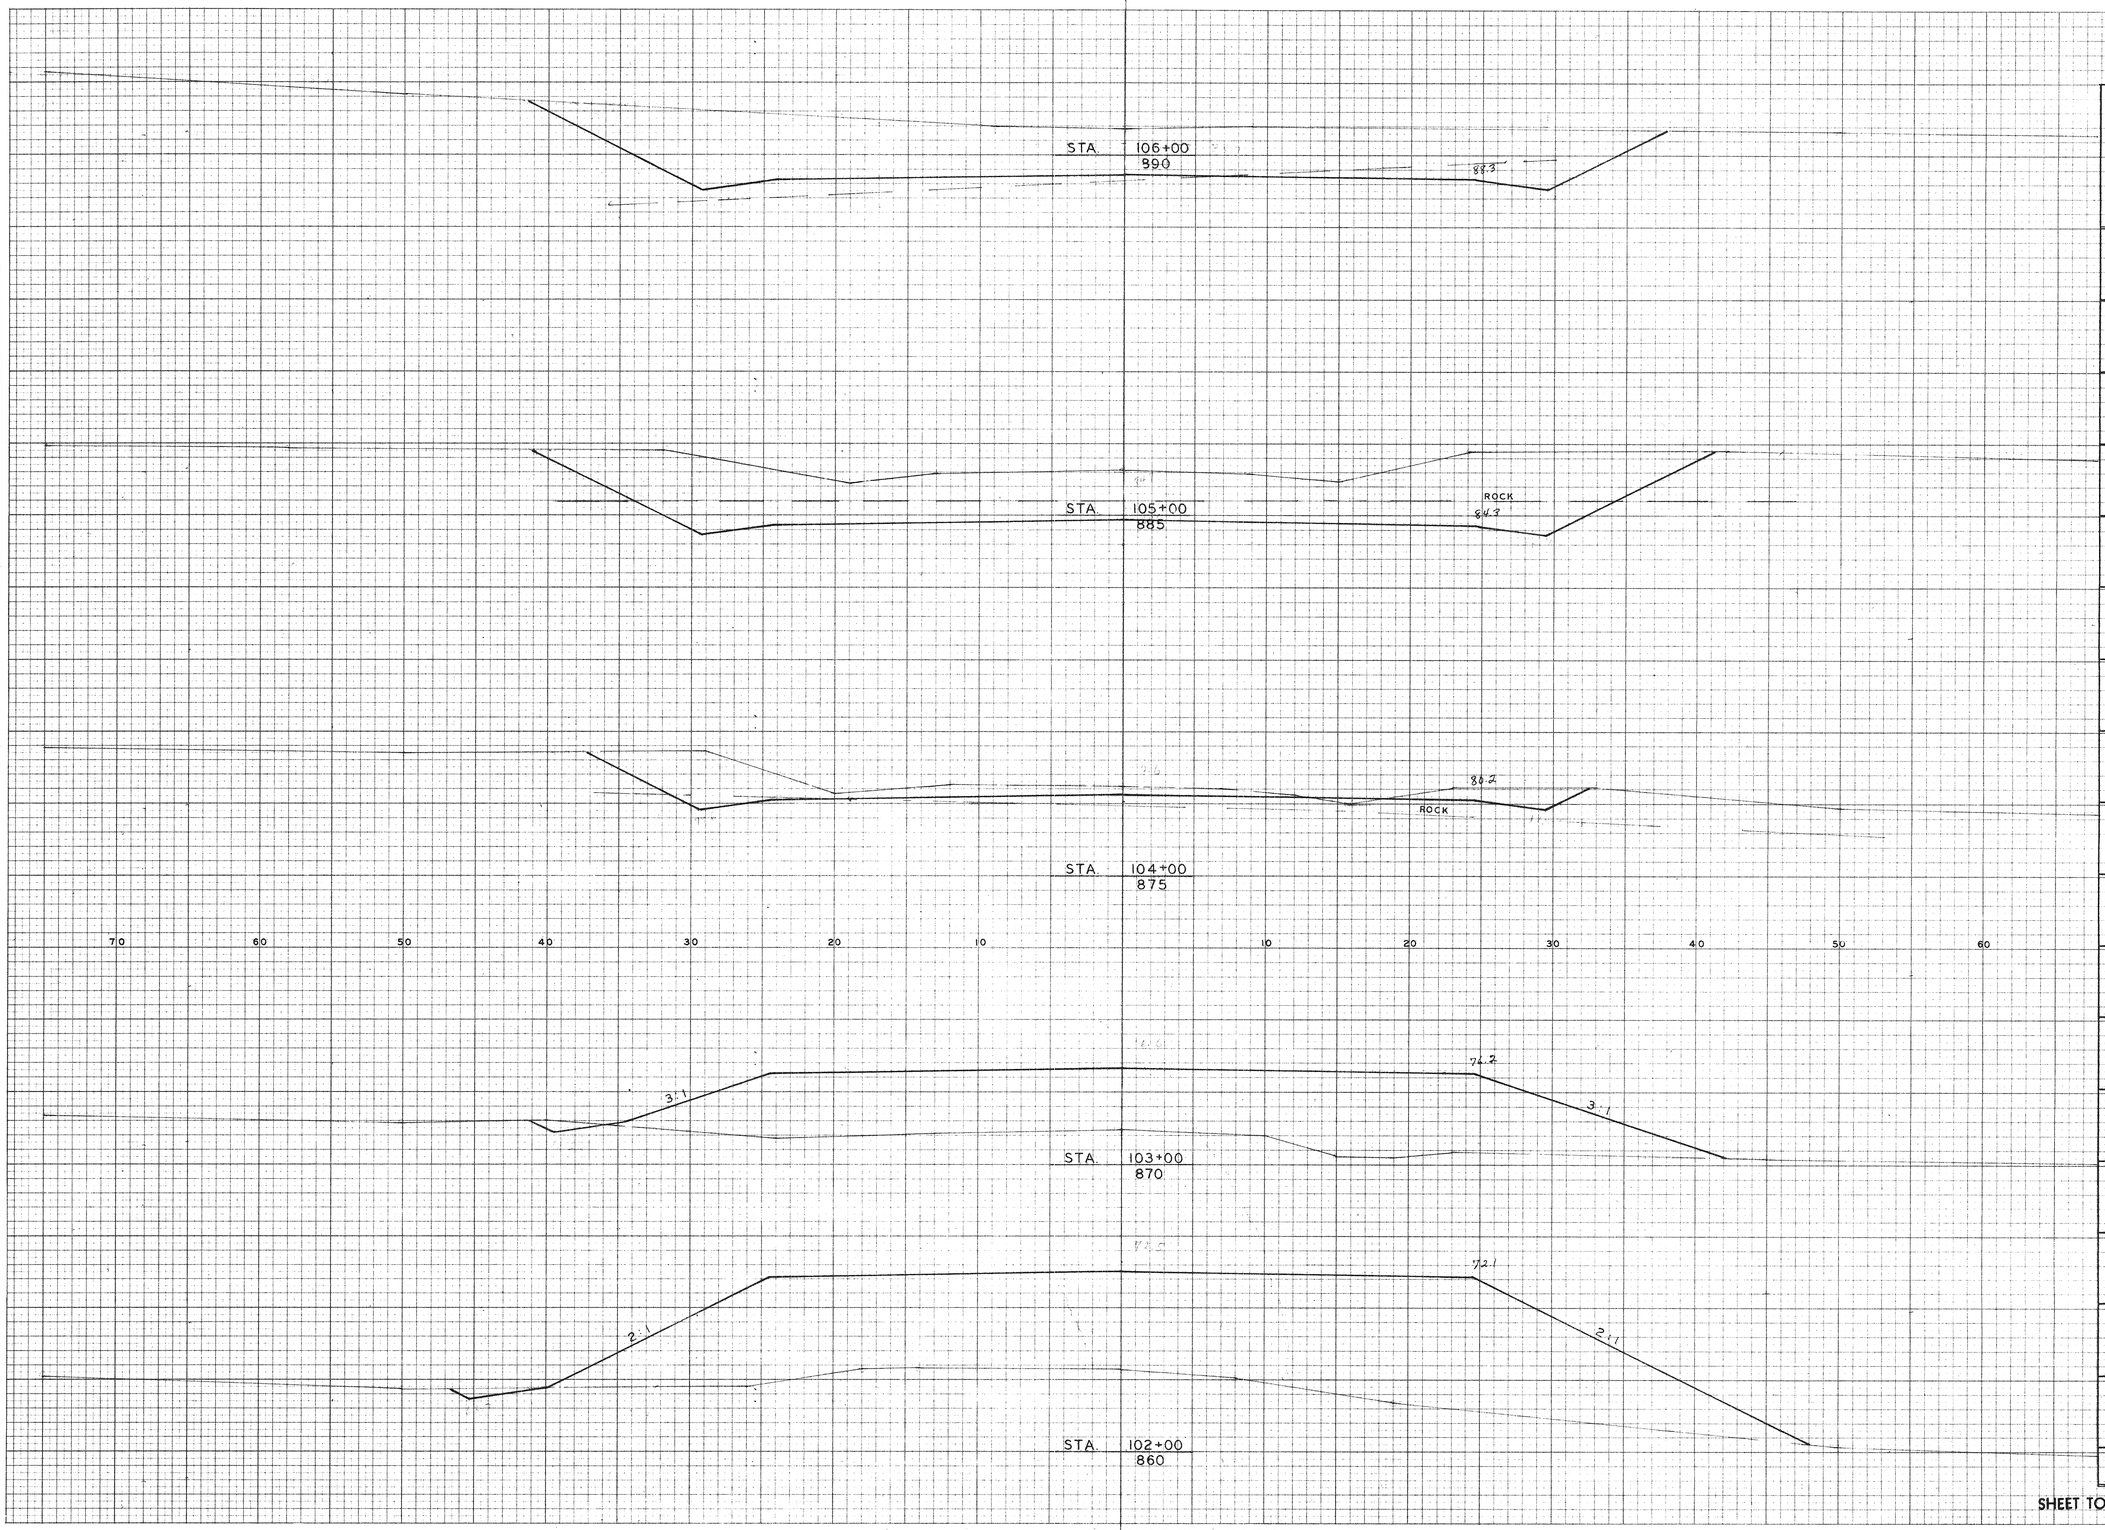


STATION	DISTANCE	YARDAGE EXCAVATION COM.	YARDAGE EXCAVATION ROCK	YARDAGE FILL
107+00				
	100	476	46	83
		S.R. 487.7		0
106+00				
	100	806	241	0
105+00				
	100	472	194	0
104+00				
	100	137		569
103+00				
	100	17		1541
102+00				
SHEET TOTAL	500	6785	481	2193

PLATE 3-CROSS SECTION O. P. R. & B. E. STANDARD
1001 RAG PAPER-MADE AND PRINTED IN U. S. A.
THE FREDERICK POST CO., CHICAGO

B.P.R. DISTRICT OFFICE	PROJECT	SHEET NUMBER	TOTAL SHEETS
WIS. 4	S 1449(1)		

FINAL SURVEY — NOTE BOOK NO. — SURVEYED — PLOTTED — TEMPLATE — AREAS — AREAS CHECKED — BY — DATE

ORIGINAL SURVEY — NOTE BOOK NO. — SURVEYED — PLOTTED — TEMPLATE — AREAS — AREAS CHECKED — BY — DATE

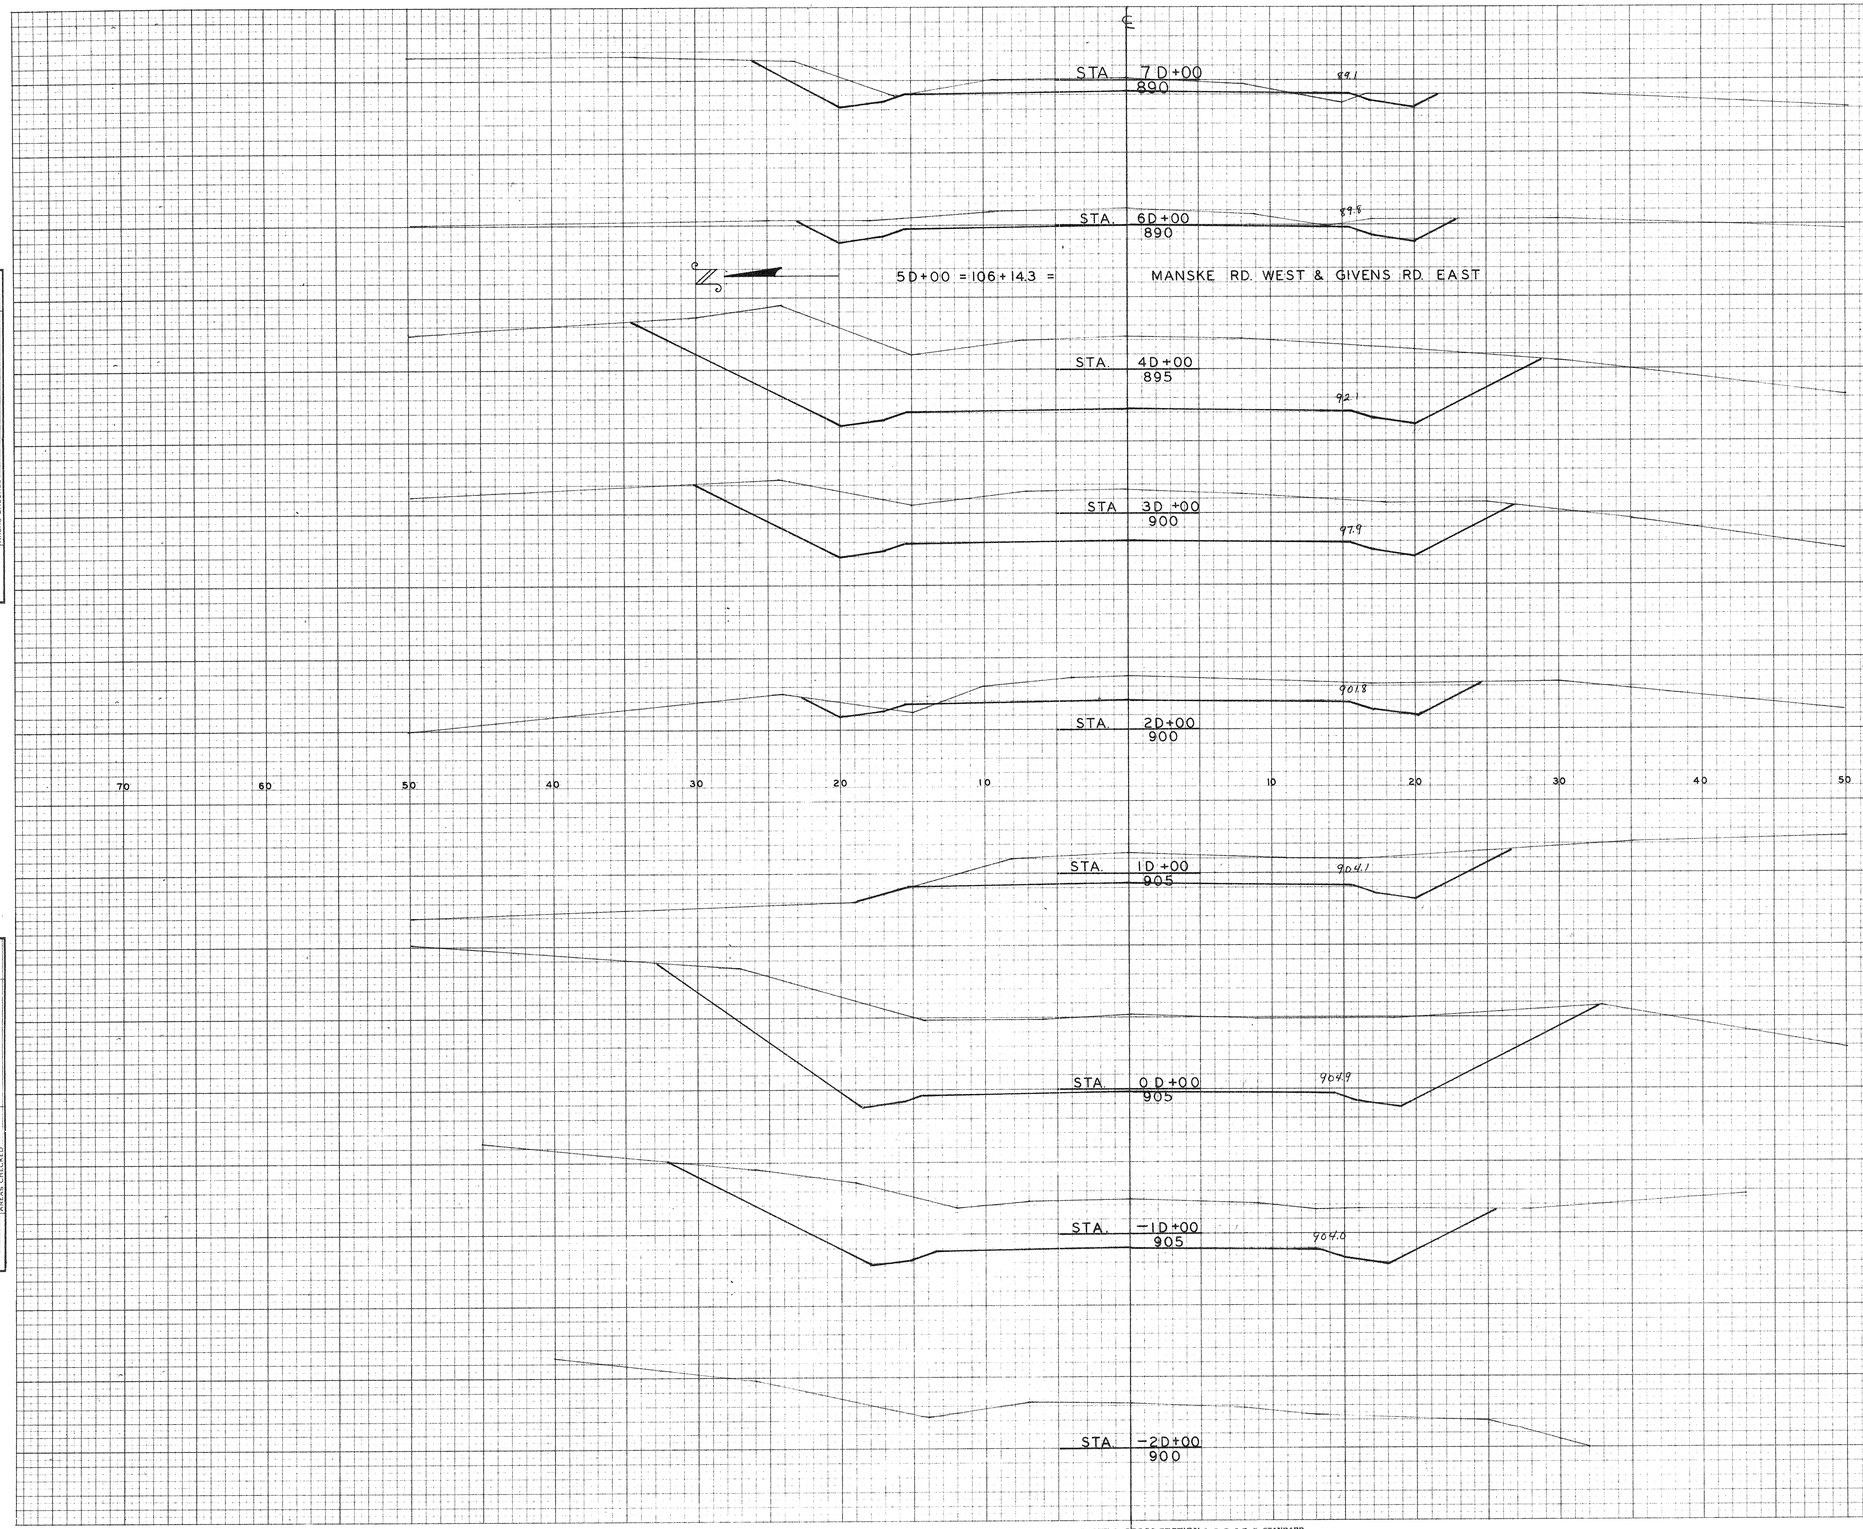

STATION	DISTANCE	YARDAGE EXCAVATION	YARDAGE FILL
8D+00			
	100		
7D+00			
	100		
6D+00			
5D+00=106+14.3	81		
4D+00	81		
	100		
3D+00			
	100		
2D+00			
	100		
1D+00			
	100		
0D+00			
	100		
-1D+00			
	100		
-2D+00			
	100		
-3D+00			


SHEET TOTAL 1062

PLATE 3 CROSS SECTION O. P. R. & R. E. STANDARD
100% RAG PAPER—MADE AND PRINTED IN U. S. A.
THE FREDERICK POST CO., CHICAGO

B.P.R. DISTRICT OFFICE	PROJECT	SHEET NUMBER	TOTAL SHEETS
WIS. 4.	S1449(1)		

FINAL SURVEY
NOTE BOOK
NO.
SURVEYED BY
PLOTTED
TEMPLATE
AREAS
AREAS CHECKED
DATE

ORIGINAL SURVEY
NOTE BOOK
NO.
SURVEYED BY
PLOTTED
TEMPLATE
AREAS
AREAS CHECKED
DATE

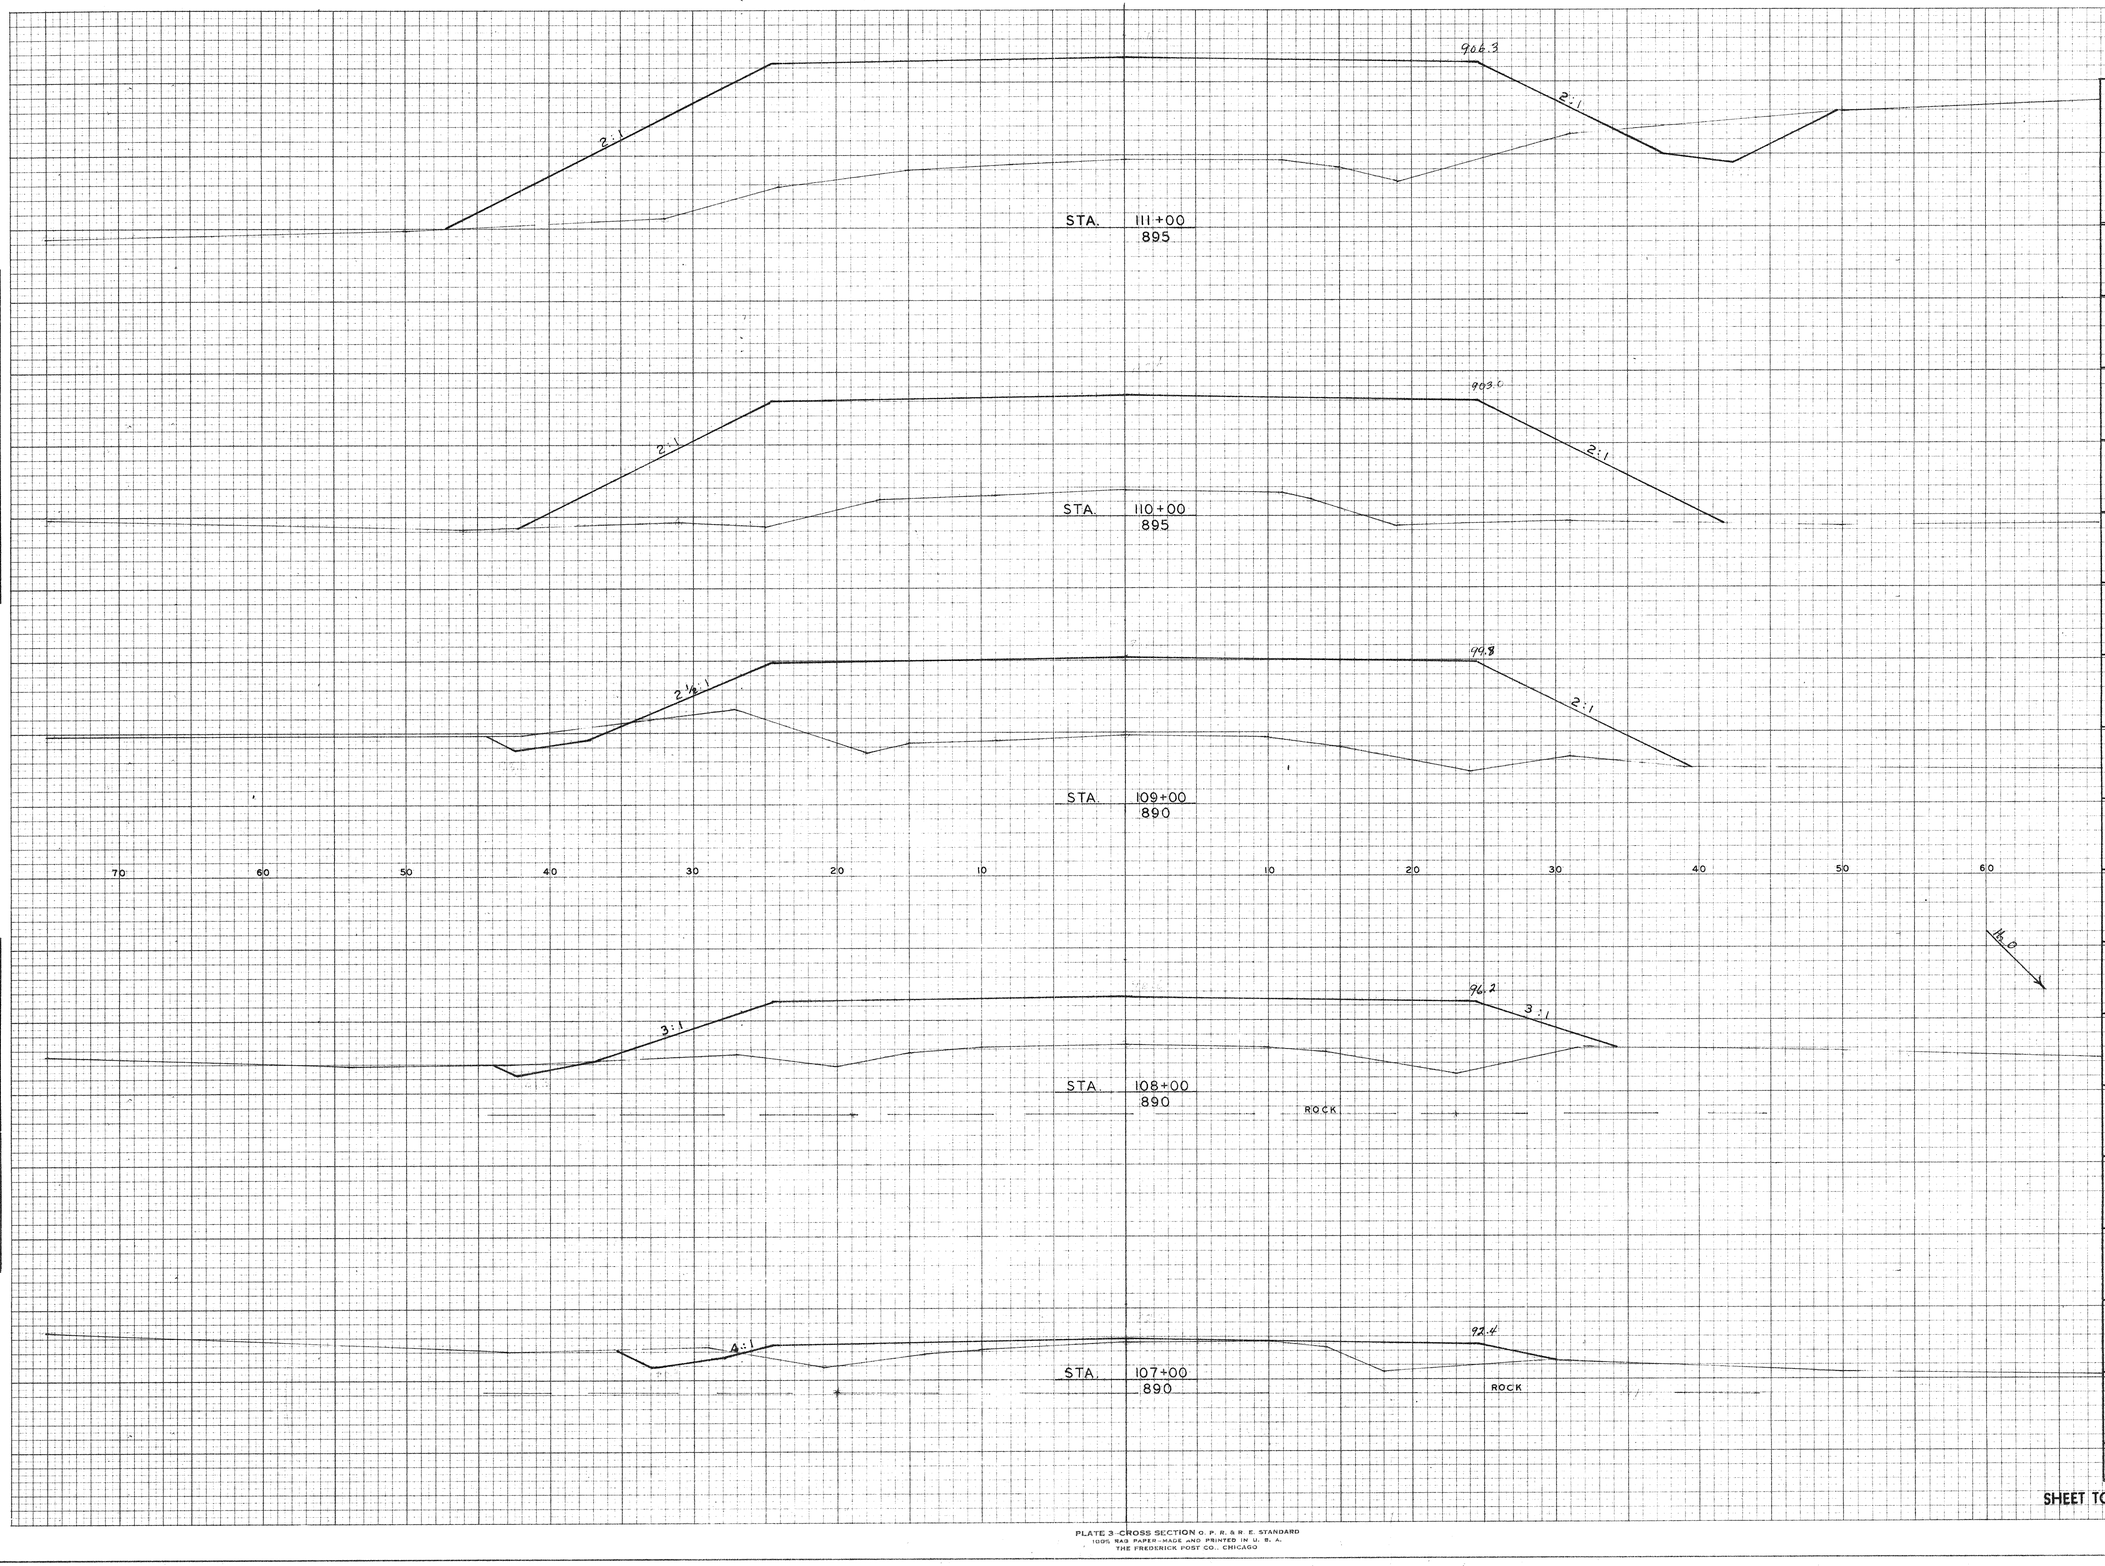

STATION	DISTANCE	YARDAGE EXCAVATION COM.	YARDAGE FILL
112+00			
	100	4	1945
111+00			
	100	0	1880
110+00			
	100	9	1593
109+00			
	100	13	1065
108+00			
	100	17	500
107+00			
SHEET TOTAL	500	43	6983

PLATE 3-CROSS SECTION O. P. R. & R. E. STANDARD
100% RAG PAPER-MADE AND PRINTED IN U. S. A.
THE FREDERICK POST CO., CHICAGO

B.P.R. DISTRICT OFFICE	PROJECT	SHEET NUMBER	TOTAL SHEETS
WIS. 4	S1449(1)		

FINAL SURVEY — NOTE BOOK — NO. — SURVEYED — PLOTTED — TEMPLATE — AREAS — AREAS CHECKED — BY — DATE

ORIGINAL SURVEY — NOTE BOOK — NO. — SURVEYED — PLOTTED — TEMPLATE — AREAS — AREAS CHECKED — BY — DATE

STA. 116+00
915

STA. 115+00
915

STA. 114+00
910

STA. 113+00
905

STA. 112+00
900


70 60 50 40 30 20 10 0 10 20 30 40 50 60

STATION	DISTANCE	YARDAGE EXCAVATION C.Y.	YARDAGE FILL
117+00			
	100	339	9
116+00			
	100	441	0
115+00			
	100	252	48
114+00			
	100	33	481
113+00			
	100	7	1443
112+00			
SHEET TOTAL	500	1072	1981

B.P.R. DISTRICT OFFICE	PROJECT	SHEET NUMBER	TOTAL SHEETS
WIS. 4	S1449(1)		

FINAL SURVEY — SURVEYED, PLOTTED, TEMPLATE, AREAS, AREAS CHECKED — BY, DATE — NOTE BOOK NO.

ORIGINAL SURVEY — SURVEYED, PLOTTED, TEMPLATE, AREAS, AREAS CHECKED — BY, DATE — NOTE BOOK NO.

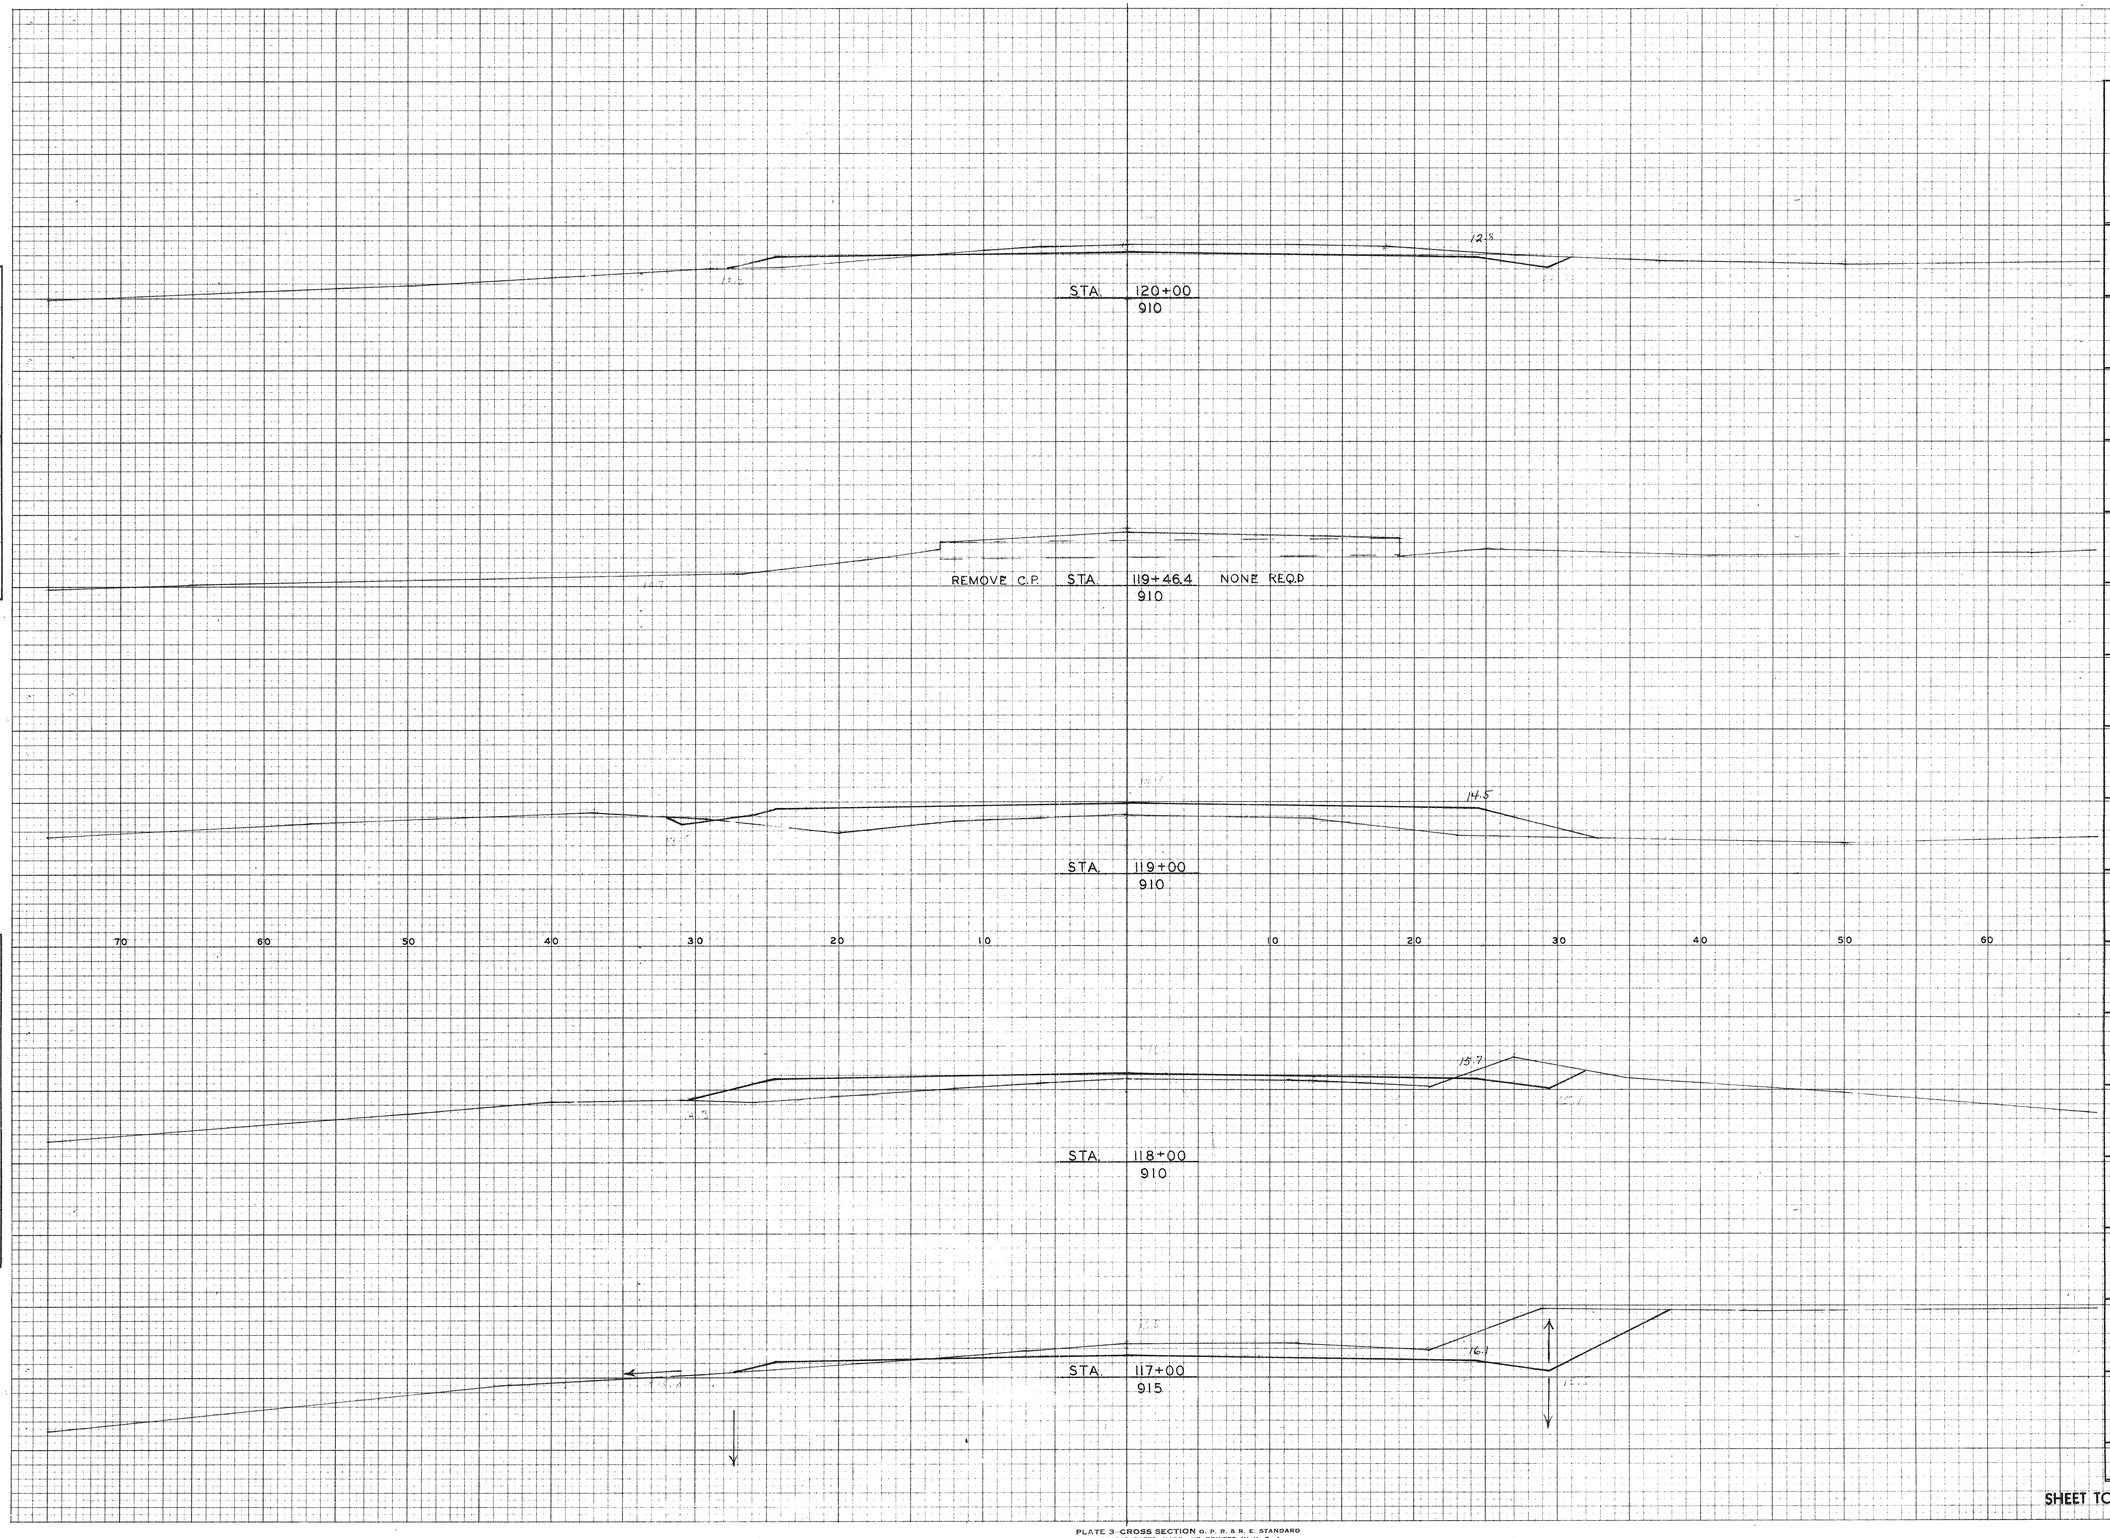


STATION	DISTANCE	YARDAGE EXCAVATION COM.	YARDAGE EXCAVATION FILL
121+00			
	100	357	11
120+00			
	53.6	44	139
119+46.4			
	46.4		
119+00			
	100	24	198
118+00			
	100	143	80
117+00			
SHEET TOTAL	400	568	428

B.P.R. DISTRICT OFFICE	PROJECT	SHEET NUMBER	TOTAL SHEETS
WIS. 4	S1449(1)		

FINAL SURVEY — NOTE BOOK NO. — DATE — BY — SURVEYED — PLOTTED — TEMPLATE — AREAS — AREAS CHECKED

ORIGINAL SURVEY — NOTE BOOK NO. — DATE — BY — SURVEYED — PLOTTED — TEMPLATE — AREAS — AREAS CHECKED

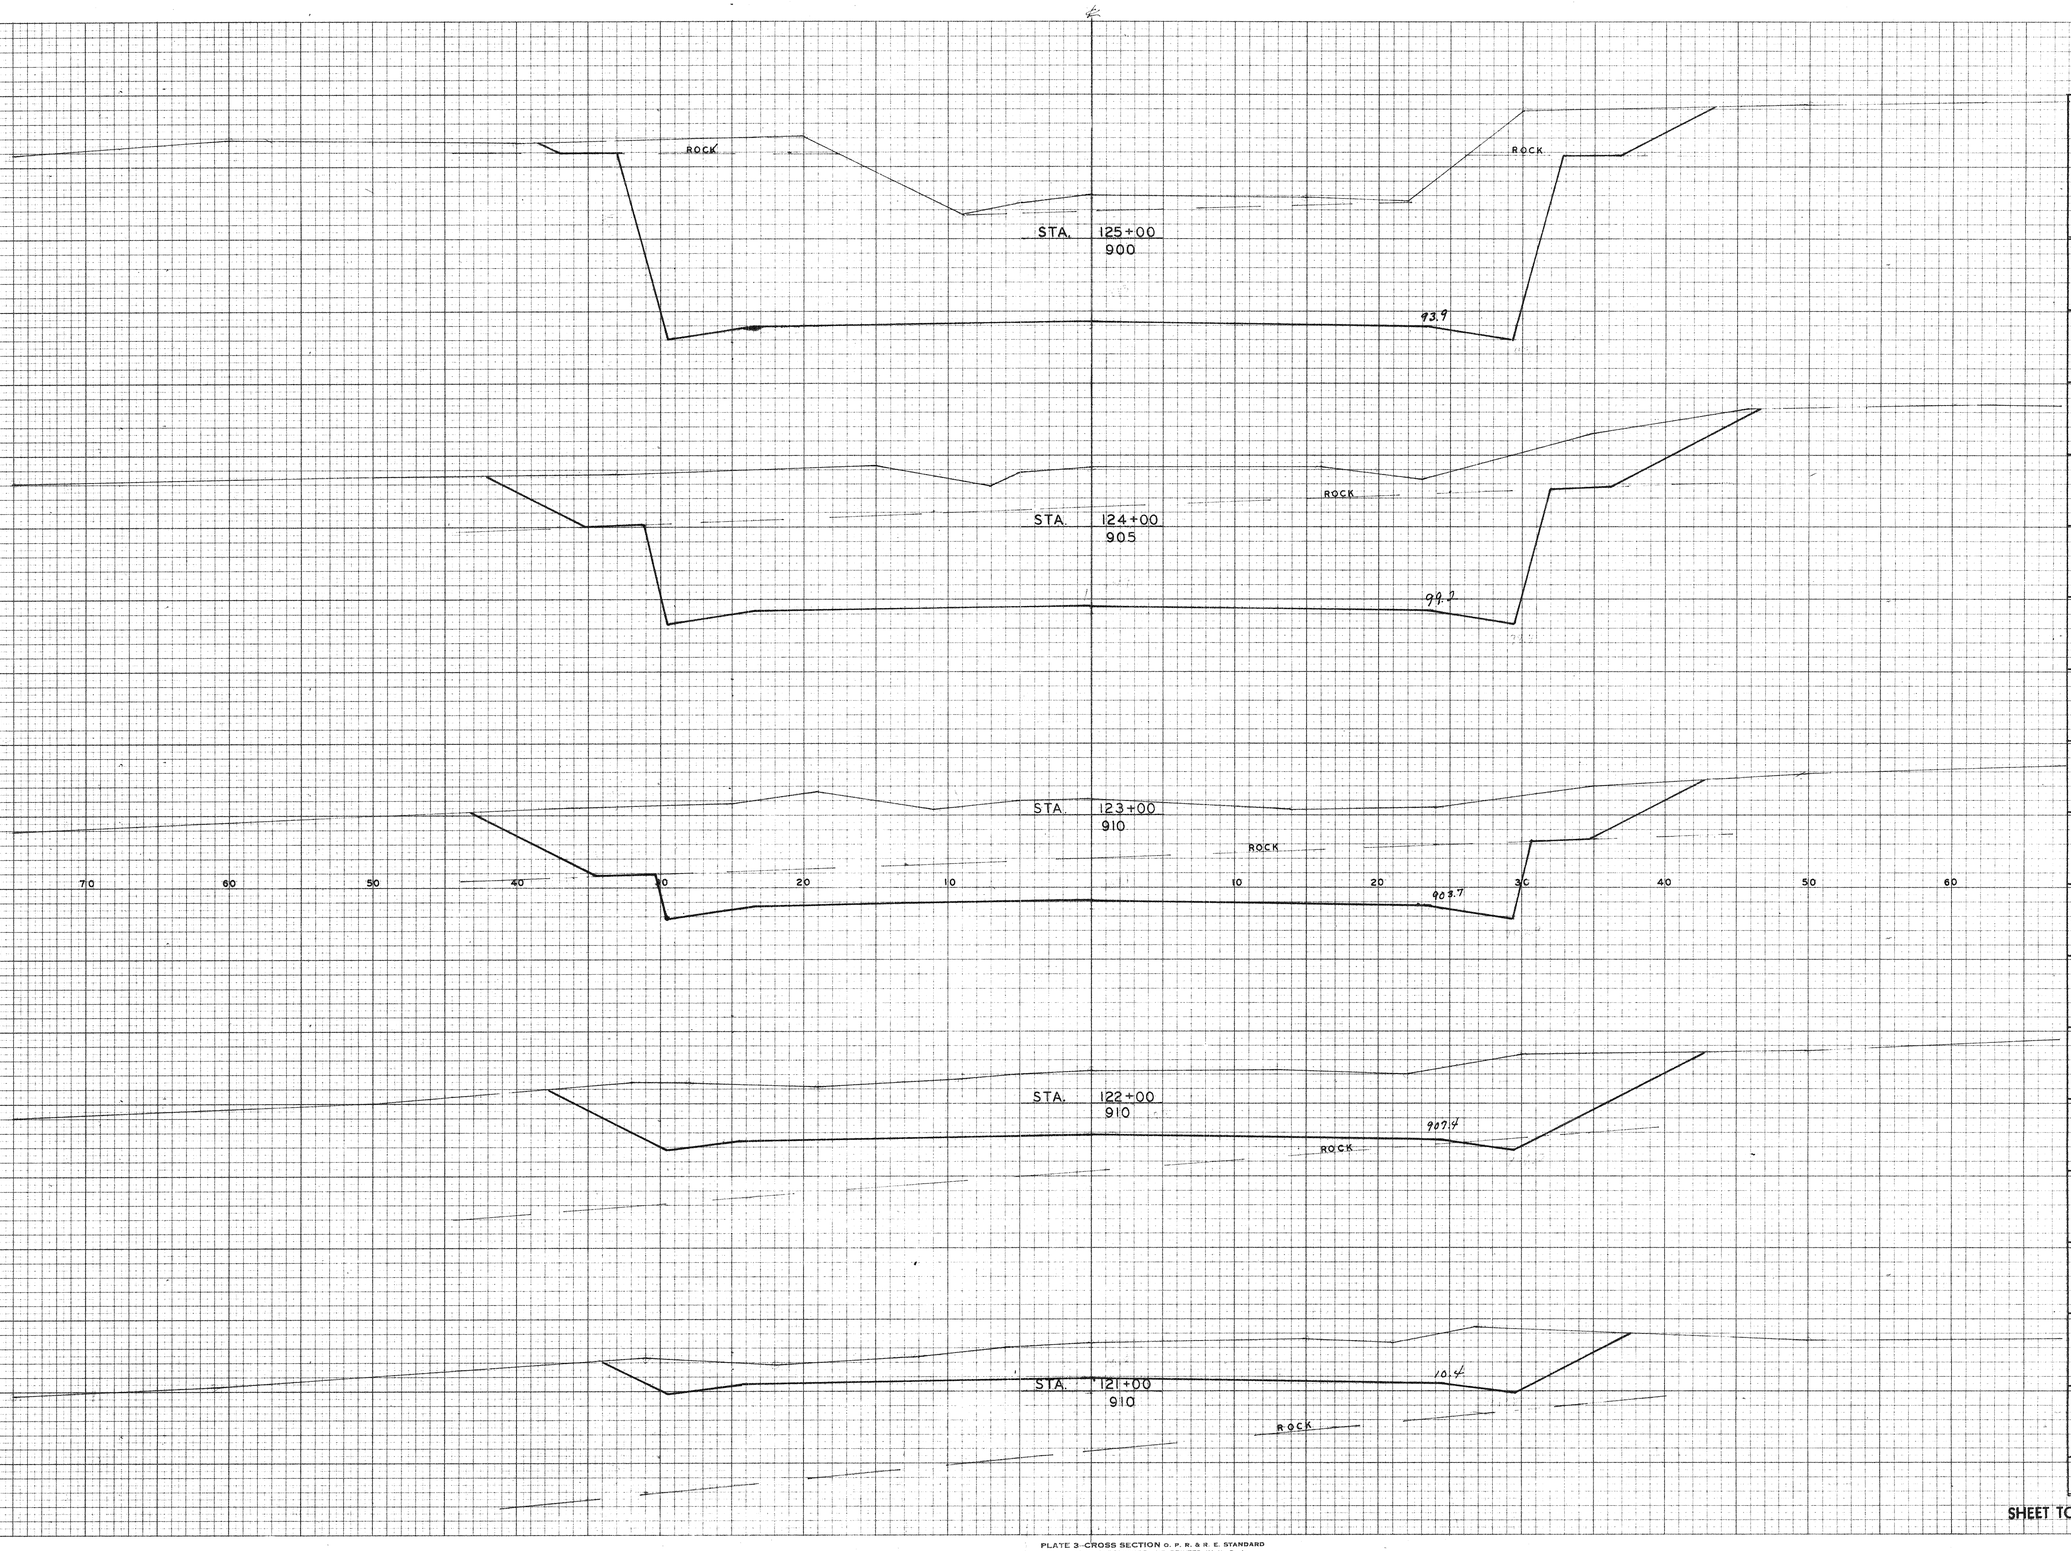


STATION	DISTANCE	YARDAGE EXCAVATION COM.	YARDAGE EXCAVATION ROCK	YARDAGE FILL
125+50	50	148	1111	0
125+00	100	593	1972	0
124+00	100	991	1194	0
123+00	100	1161	370	0
122+00	100	920	0	0
121+00				
SHEET TOTAL	450	3813	4647	0

PLATE 3-CROSS SECTION O. P. R. & R. E. STANDARD
100% RAG PAPER-MADE AND PRINTED IN U. S. A.
THE FREDERICK POST CO., CHICAGO

B.P.R. DISTRICT OFFICE	PROJECT	SHEET NUMBER	TOTAL SHEETS
WIS. 4	S1449( )		

FINAL SURVEY — NOTE BOOK NO. — SURVEYED — PLOTTED — TEMPLATE — AREAS — AREAS CHECKED — BY — DATE

ORIGINAL SURVEY — NOTE BOOK NO. — SURVEYED — PLOTTED — TEMPLATE — AREAS — AREAS CHECKED — BY — DATE

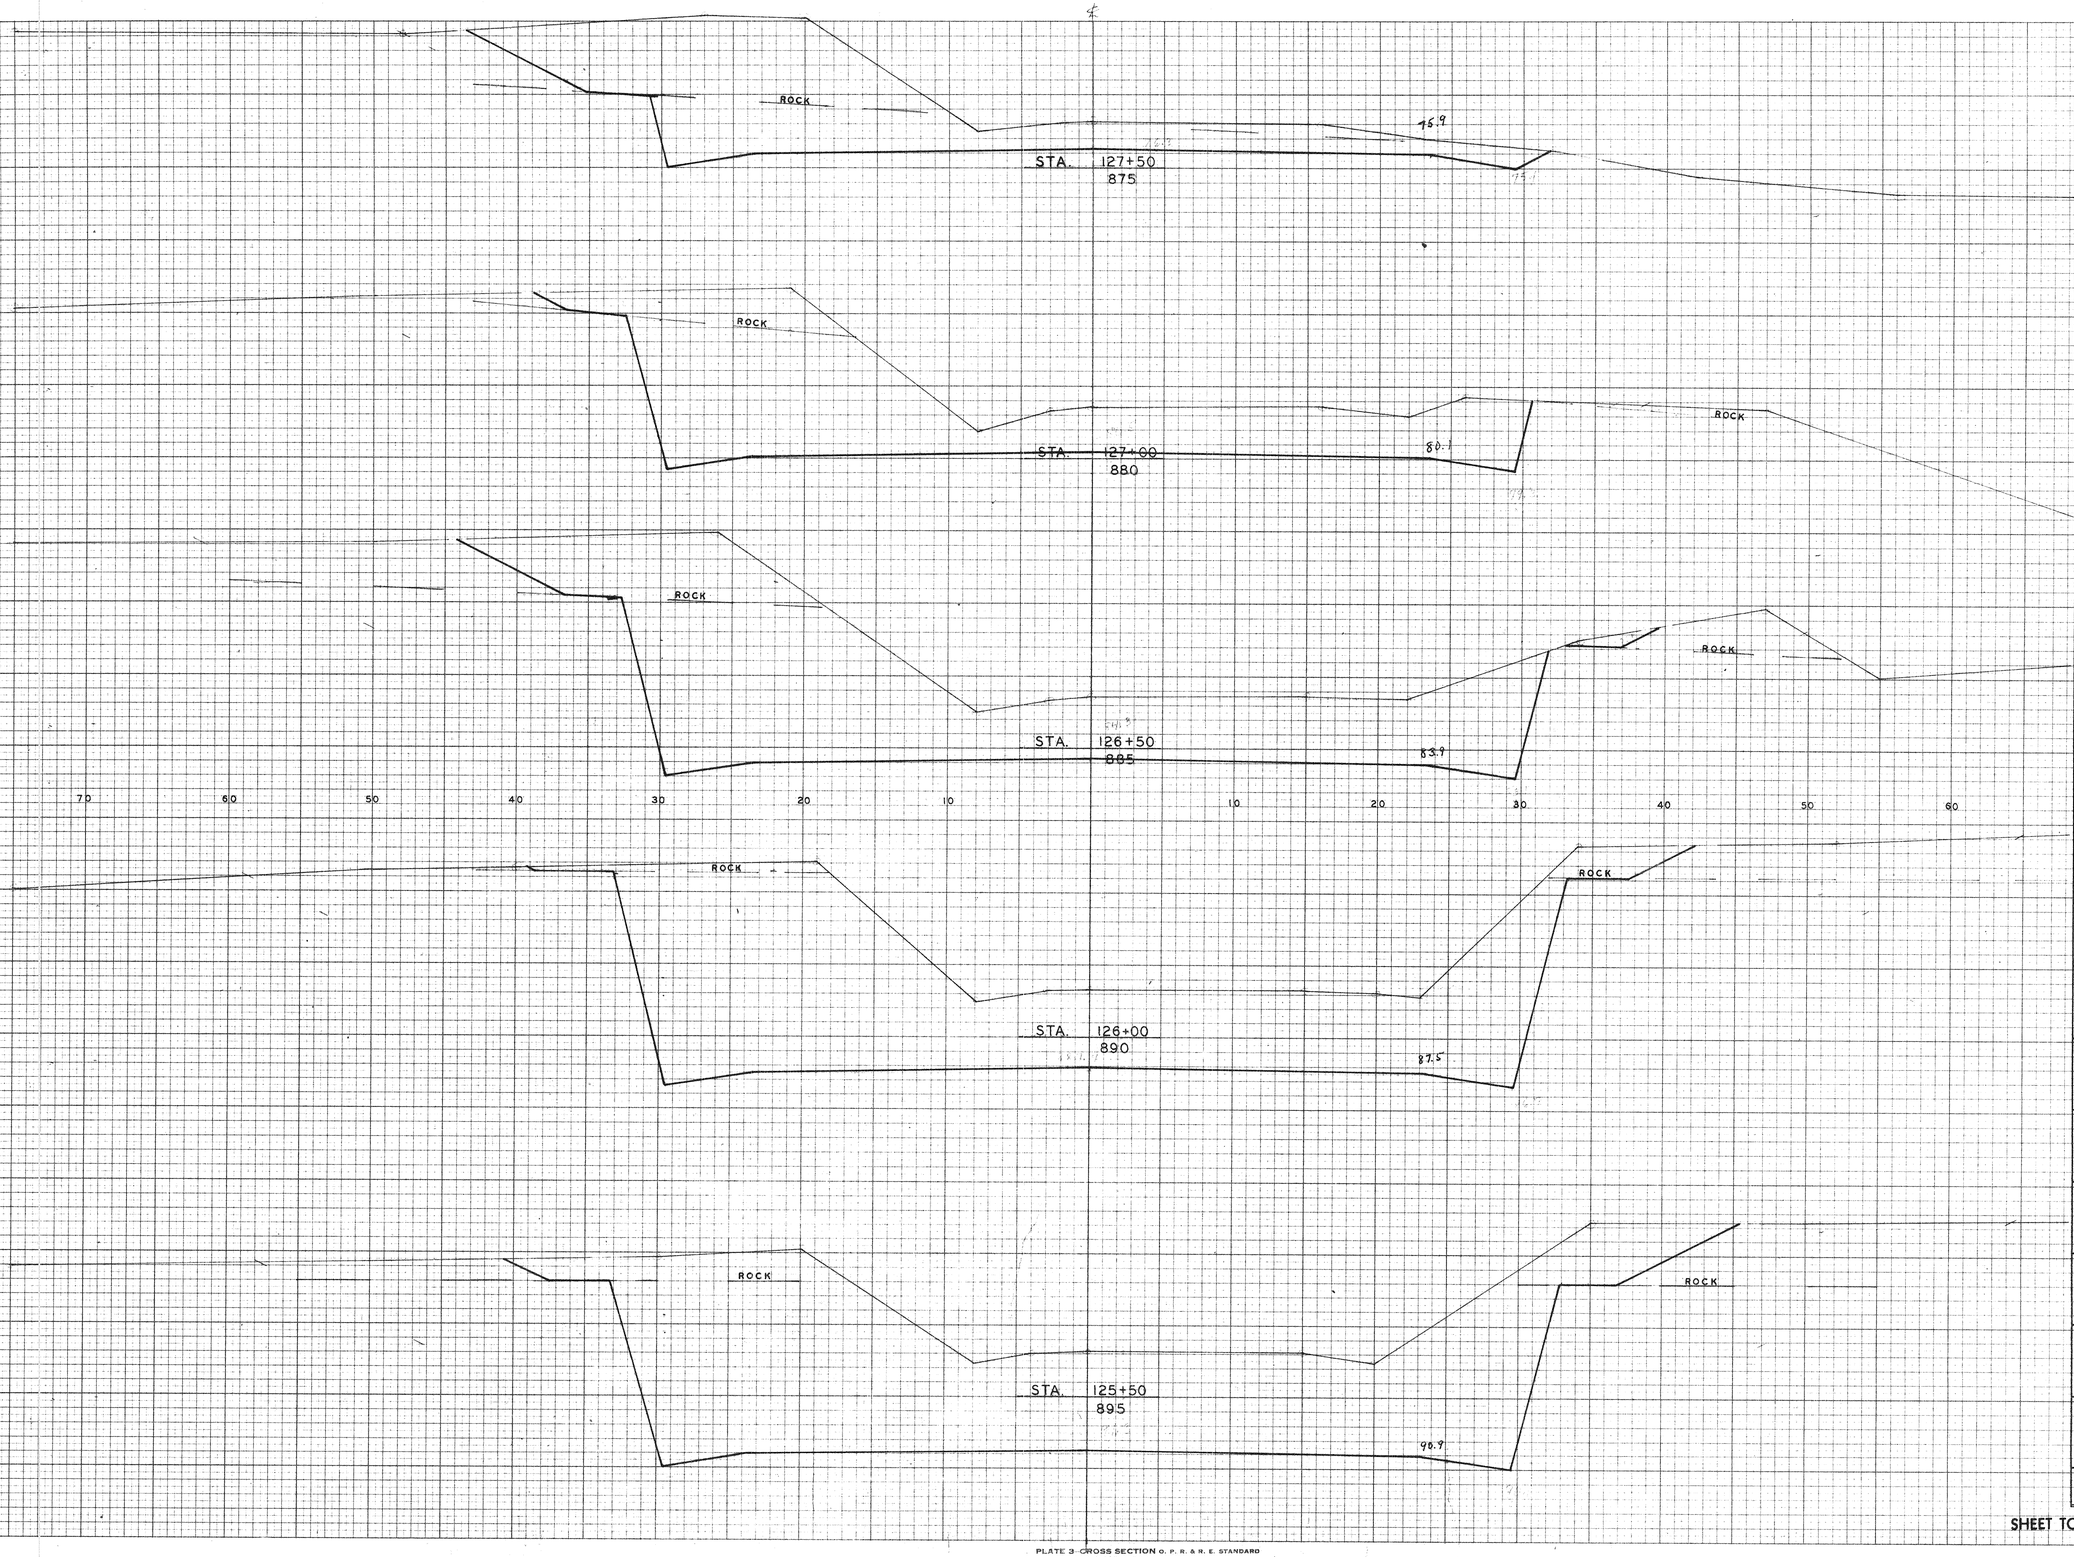


STATION	DISTANCE	YARDAGE EXCAVATION COM.	ROCK	FILL
128+00				
	50	243	126	0
127+50				
	50	176	407	0
127+00				
	50	115	667	0
126+50				
	50	104	893	0
126+00				
	50	94	1246	0
125+50				
SHEET TOTAL	250	732	3339	0

PLATE 3-CROSS SECTION O. P. R. & R. E. STANDARD
100% RAG PAPER—MADE AND PRINTED IN U. S. A.
THE FREDERICK POST CO., CHICAGO

B.P.R. DISTRICT OFFICE	PROJECT	SHEET NUMBER	TOTAL SHEETS
WIS. 4	S1449(1)		

FINAL SURVEY — SURVEYED, PLOTTED, INKED, AREAS, AREAS CHECKED — BY — DATE — NOTE BOOK NO.

ORIGINAL SURVEY — SURVEYED, PLOTTED, INKED, AREAS, AREAS CHECKED — BY — DATE — NOTE BOOK NO.

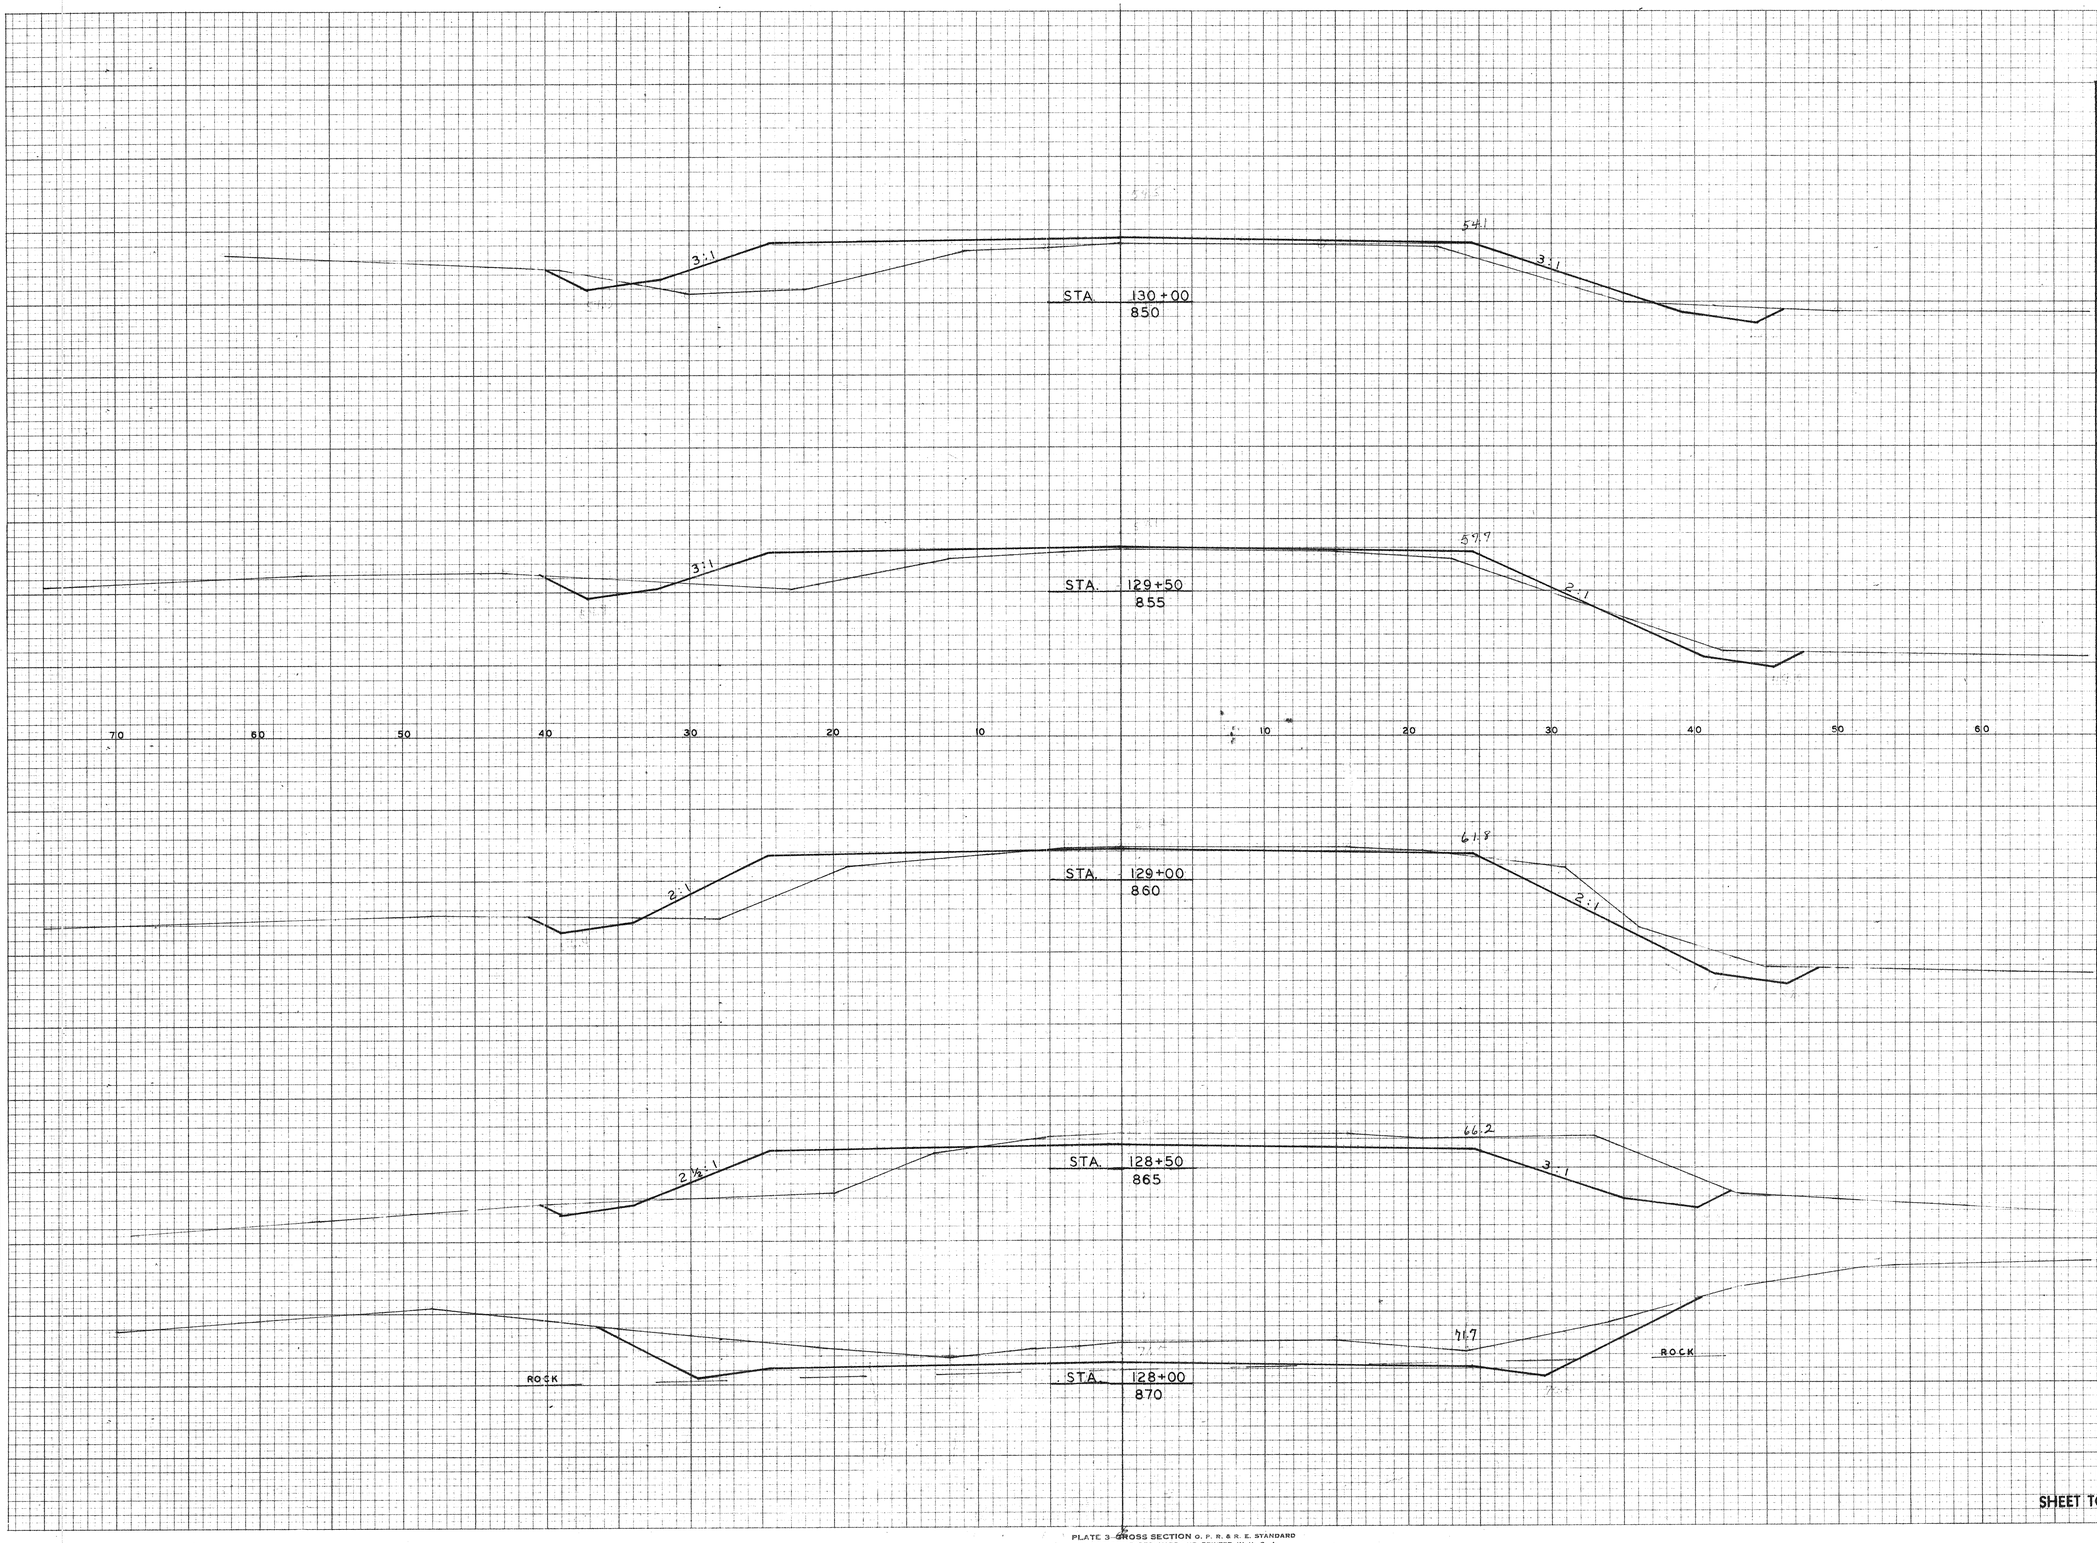


STATION	DISTANCE	YARDAGE EXCAVATION C.O.M.	YARDAGE FILL
131+00			
	100	48	204
130+00			
	50	24	117
129+50			
	50	50	78
129+00			
	50	102	72
128+50			
	50	172	78
128+00			
SHEET TOTAL	300	396	549

PLATE 3 CROSS SECTION O. P. R. & R. E. STANDARD
100% RAG PAPER—MADE AND PRINTED IN U. S. A.
THE FREDERICK POST CO., CHICAGO

B.P.R. DISTRICT OFFICE	PROJECT	SHEET NUMBER	TOTAL SHEETS
WIS. 4	S1449( )		

FINAL SURVEY — SURVEYED — BY — DATE — PLOTTED — TEMPLATE — NOTE BOOK — AREAS — AREAS CHECKED — NO.

ORIGINAL SURVEY — SURVEYED — BY — DATE — PLOTTED — TEMPLATE — NOTE BOOK — AREAS — AREAS CHECKED — NO.

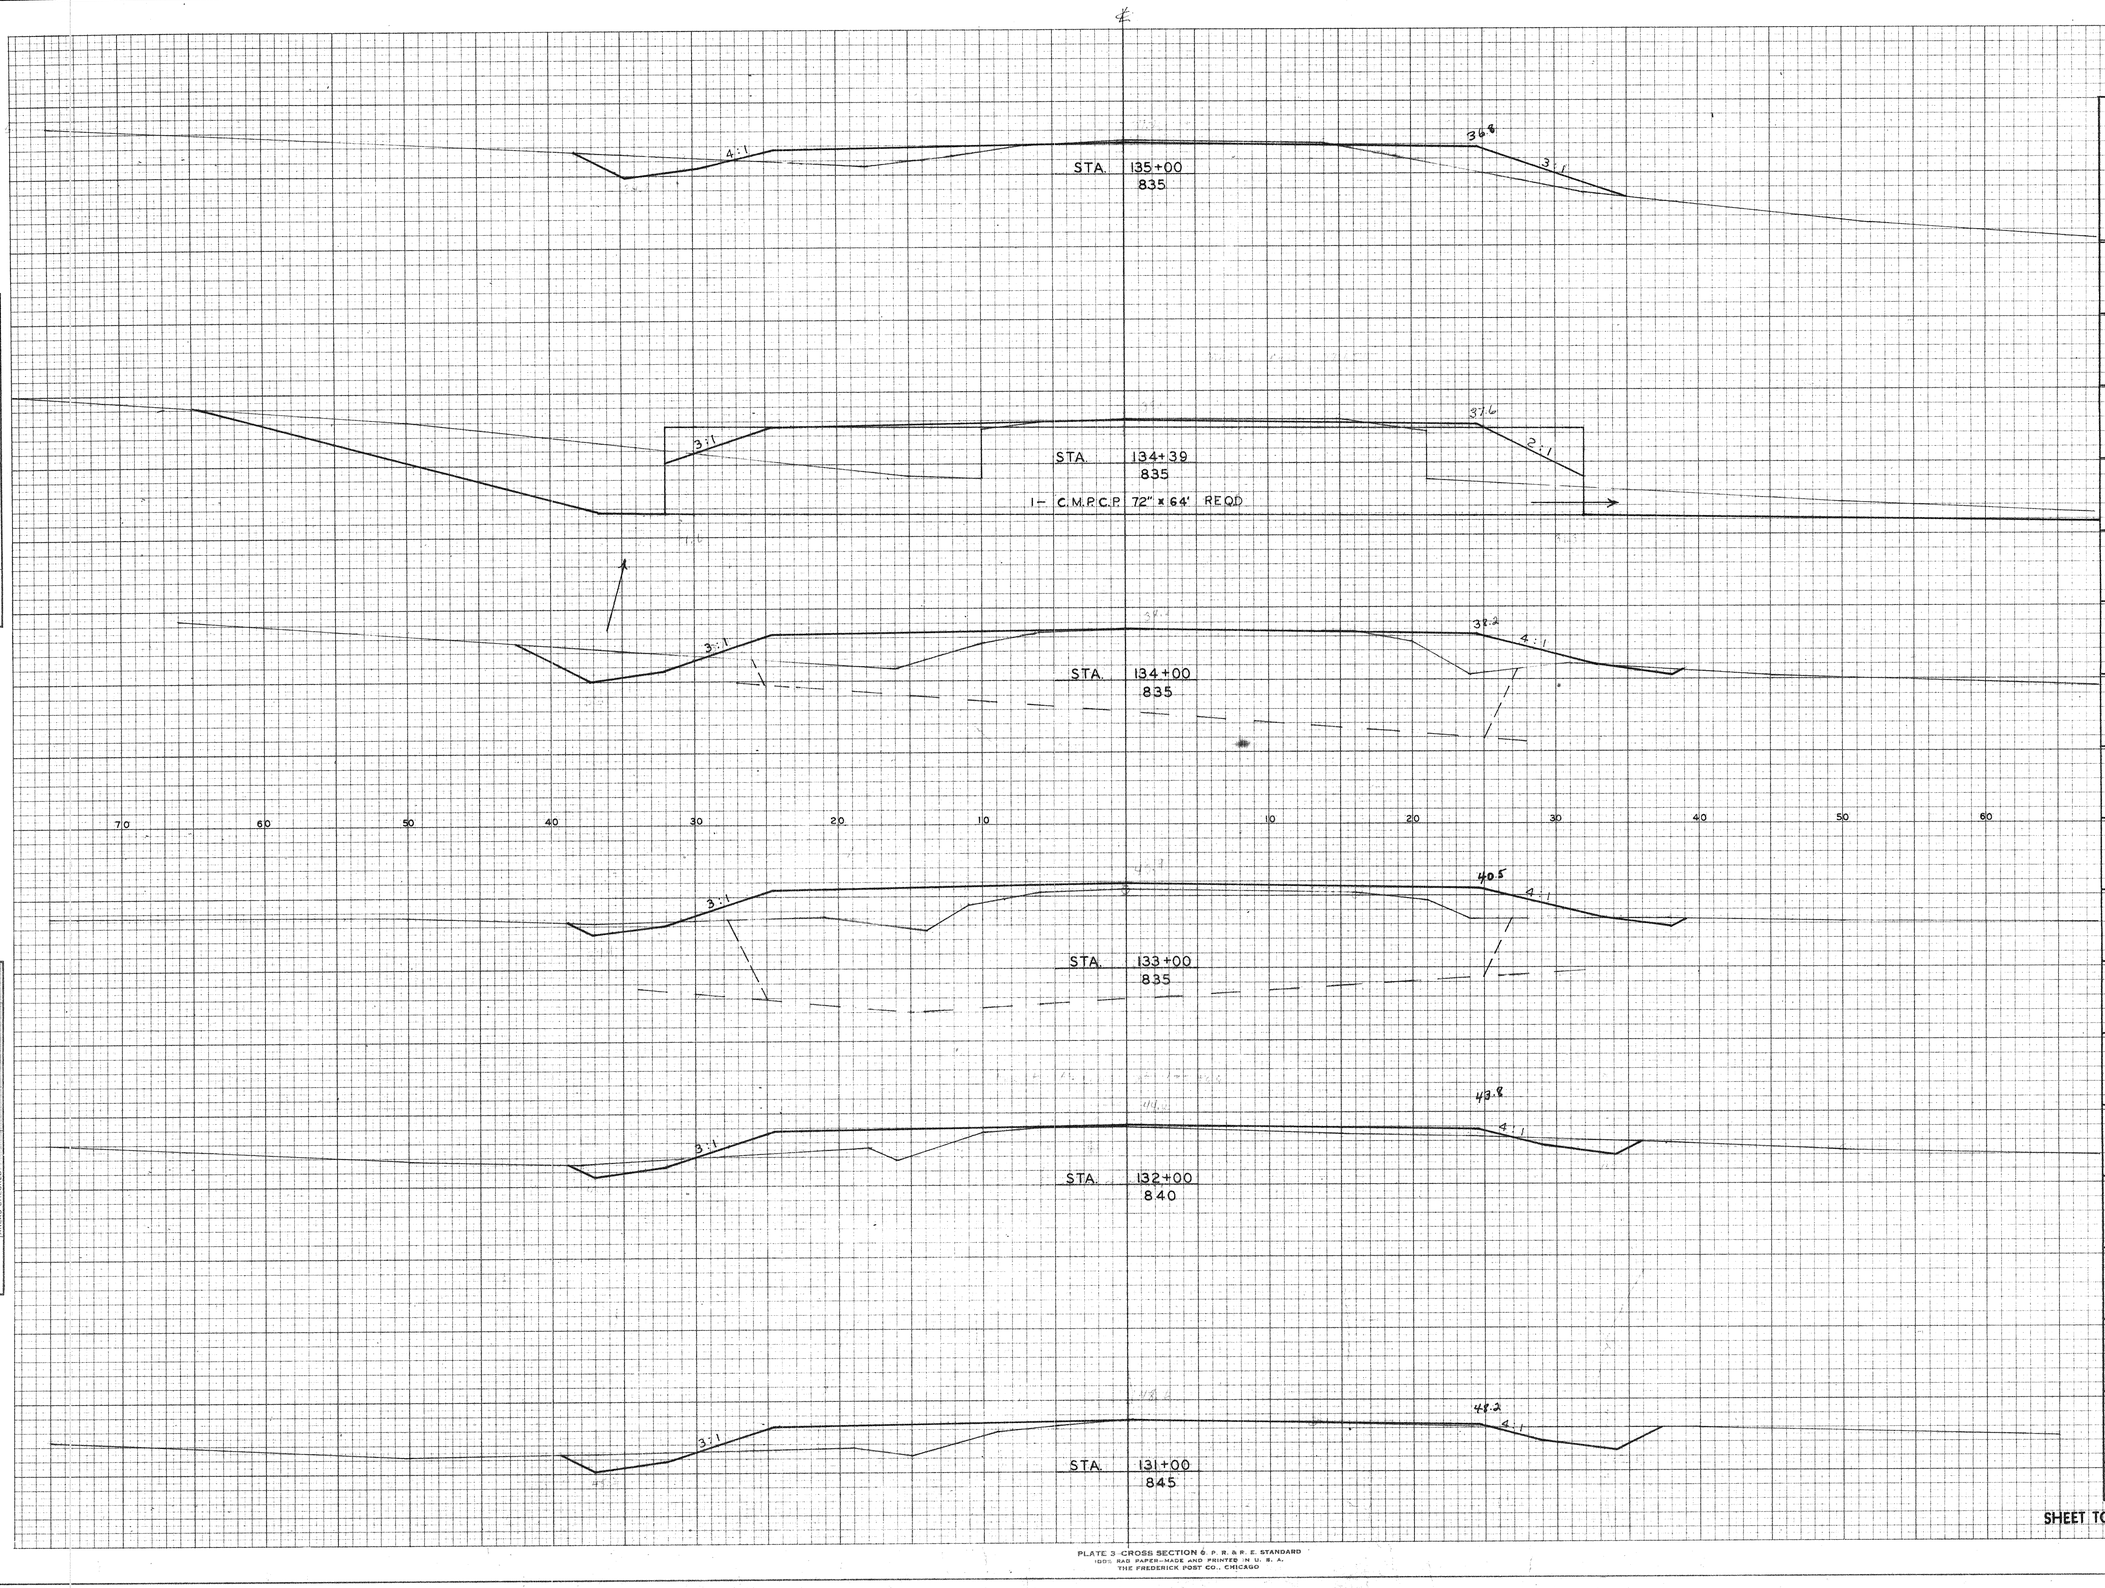

STATION	DISTANCE	YARDAGE EXCAVATION COM.		MARSH	FILL 50 %	FILL 30 %
136+00						
	100	226		0	0	65
135+00						
	100	11		246	157	315
134+00						
	100	0		1152	861	485
133+00						
	100	19		657	546	304
132+00						
	100	50		0	0	130
131+00						
SHEET TOTAL		500	306	2055	1564	1299

PLATE 3 CROSS SECTION & P. R. & P. E. STANDARD
1955 RAG PAPER-MADE AND PRINTED IN U. S. A.
THE FREDERICK POST CO., CHICAGO

B.P.R. DISTRICT OFFICE	PROJECT	SHEET NUMBER	TOTAL SHEETS
WIS. 4	S1449(1)		


FINAL SURVEY
SURVEYED
PLOTTED
TEMPLATE
AREAS
AREAS CHECKED
NOTE BOOK
NO.
BY
DATE

ORIGINAL SURVEY
SURVEYED
PLOTTED
TEMPLATE
AREAS
AREAS CHECKED
NOTE BOOK
NO.
BY
DATE

STATION	DISTANCE	YARDAGE EXCAVATION C.O.M.	YARDAGE FILL
141+00			
	100	28	259
140+00			
	100	65	139
139+00			
	100	333	28
138+00			
	100	728	0
137+00			
	100	644	0
136+00			
SHEET TOTAL	500	1798	426

PLATE 3-CROSS SECTION O. P. R. & R. E. STANDARD
1005 RAG PAPER-MADE AND PRINTED IN U. S. A.
THE FREDERICK POST CO., CHICAGO

B.P.R. DISTRICT OFFICE	PROJECT	SHEET NUMBER	TOTAL SHEETS
WIS. 4	S1449(1)		

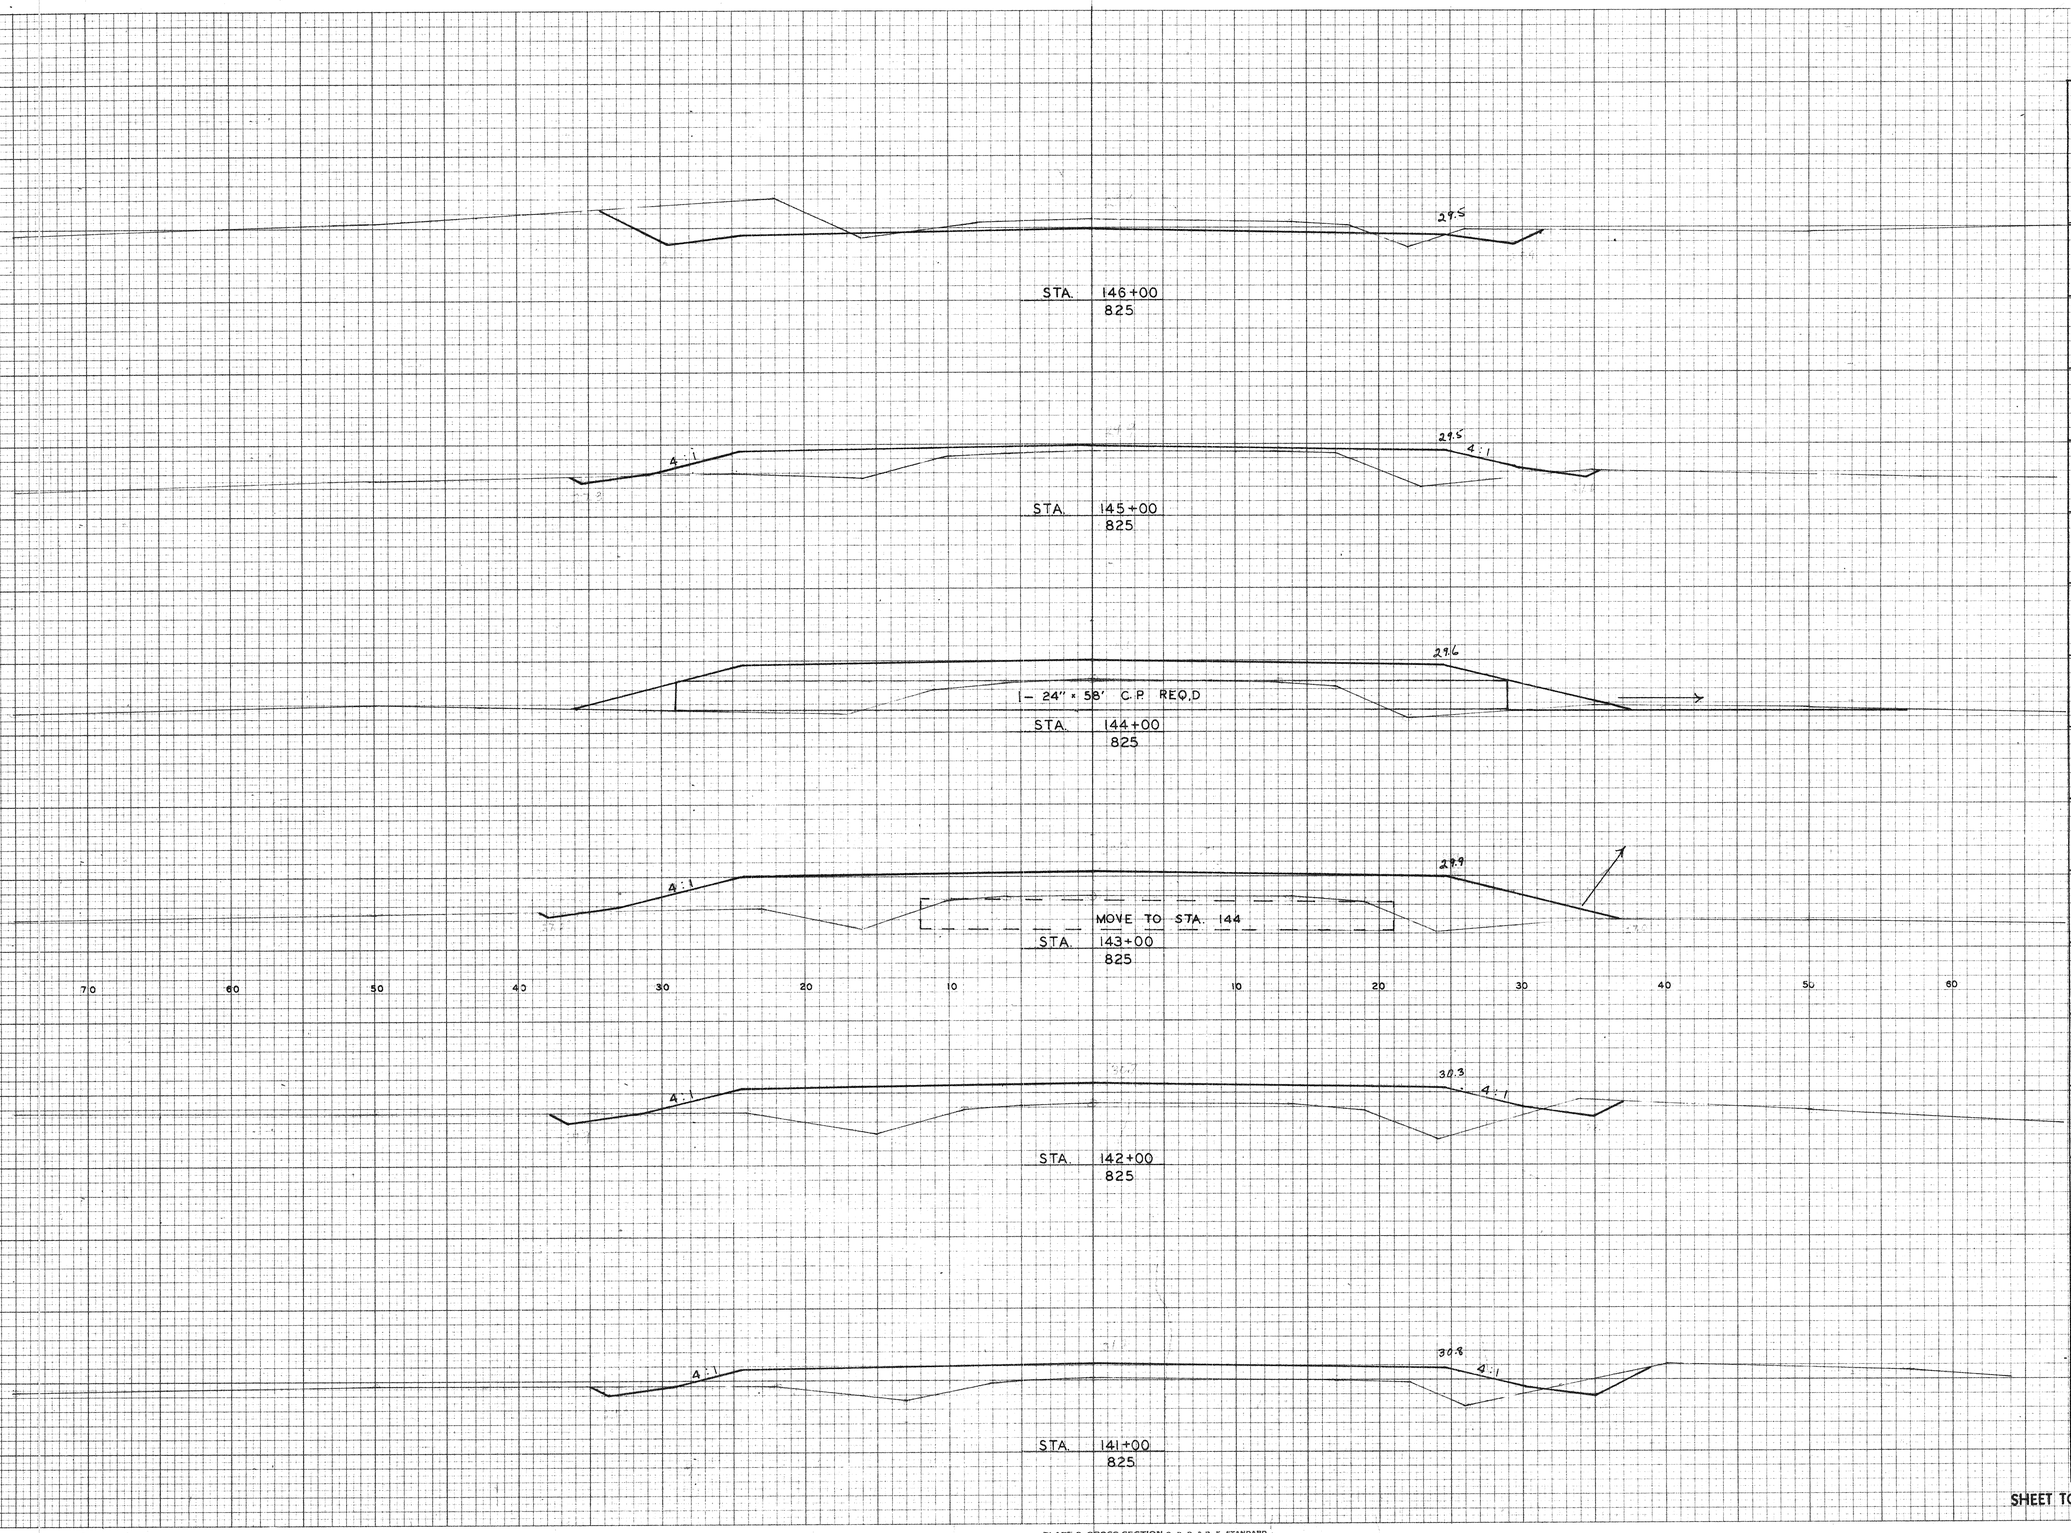

STATION	DISTANCE	YARDAGE EXCAVATION COM.	YARDAGE FILL
147+00			
	100	252	7
146+00			
	100	104	119
145+00			
	100	0	361
144+00			
	100	6	494
143+00			
	100	20	448
142+00			
	100	24	352
141+00			
SHEET TOTAL	600	406	1781

FINAL SURVEY
NOTE BOOK
NO.
SURVEYED BY
PLOTTED DATE
TEMPLATE
AREAS
AREAS CHECKED


ORIGINAL SURVEY
NOTE BOOK
NO.
SURVEYED BY
PLOTTED DATE
TEMPLATE
AREAS
AREAS CHECKED

PLATE 3 CROSS SECTION O. P. R. & B. E. STANDARD
100% RAG PAPER - MADE AND PRINTED IN U. S. A.
THE FREDERICK POST CO., CHICAGO

B.P.R. DISTRICT OFFICE	PROJECT	SHEET NUMBER	TOTAL SHEETS
WIS. 4	S1449(1)		

FINAL SURVEY
NOTE BOOK
NO.
SURVEYED BY
PLOTTED
TEMPLATE
AREAS
AREAS CHECKED
DATE

ORIGINAL SURVEY
NOTE BOOK
NO.
SURVEYED BY
PLOTTED
TEMPLATE
AREAS
AREAS CHECKED
DATE

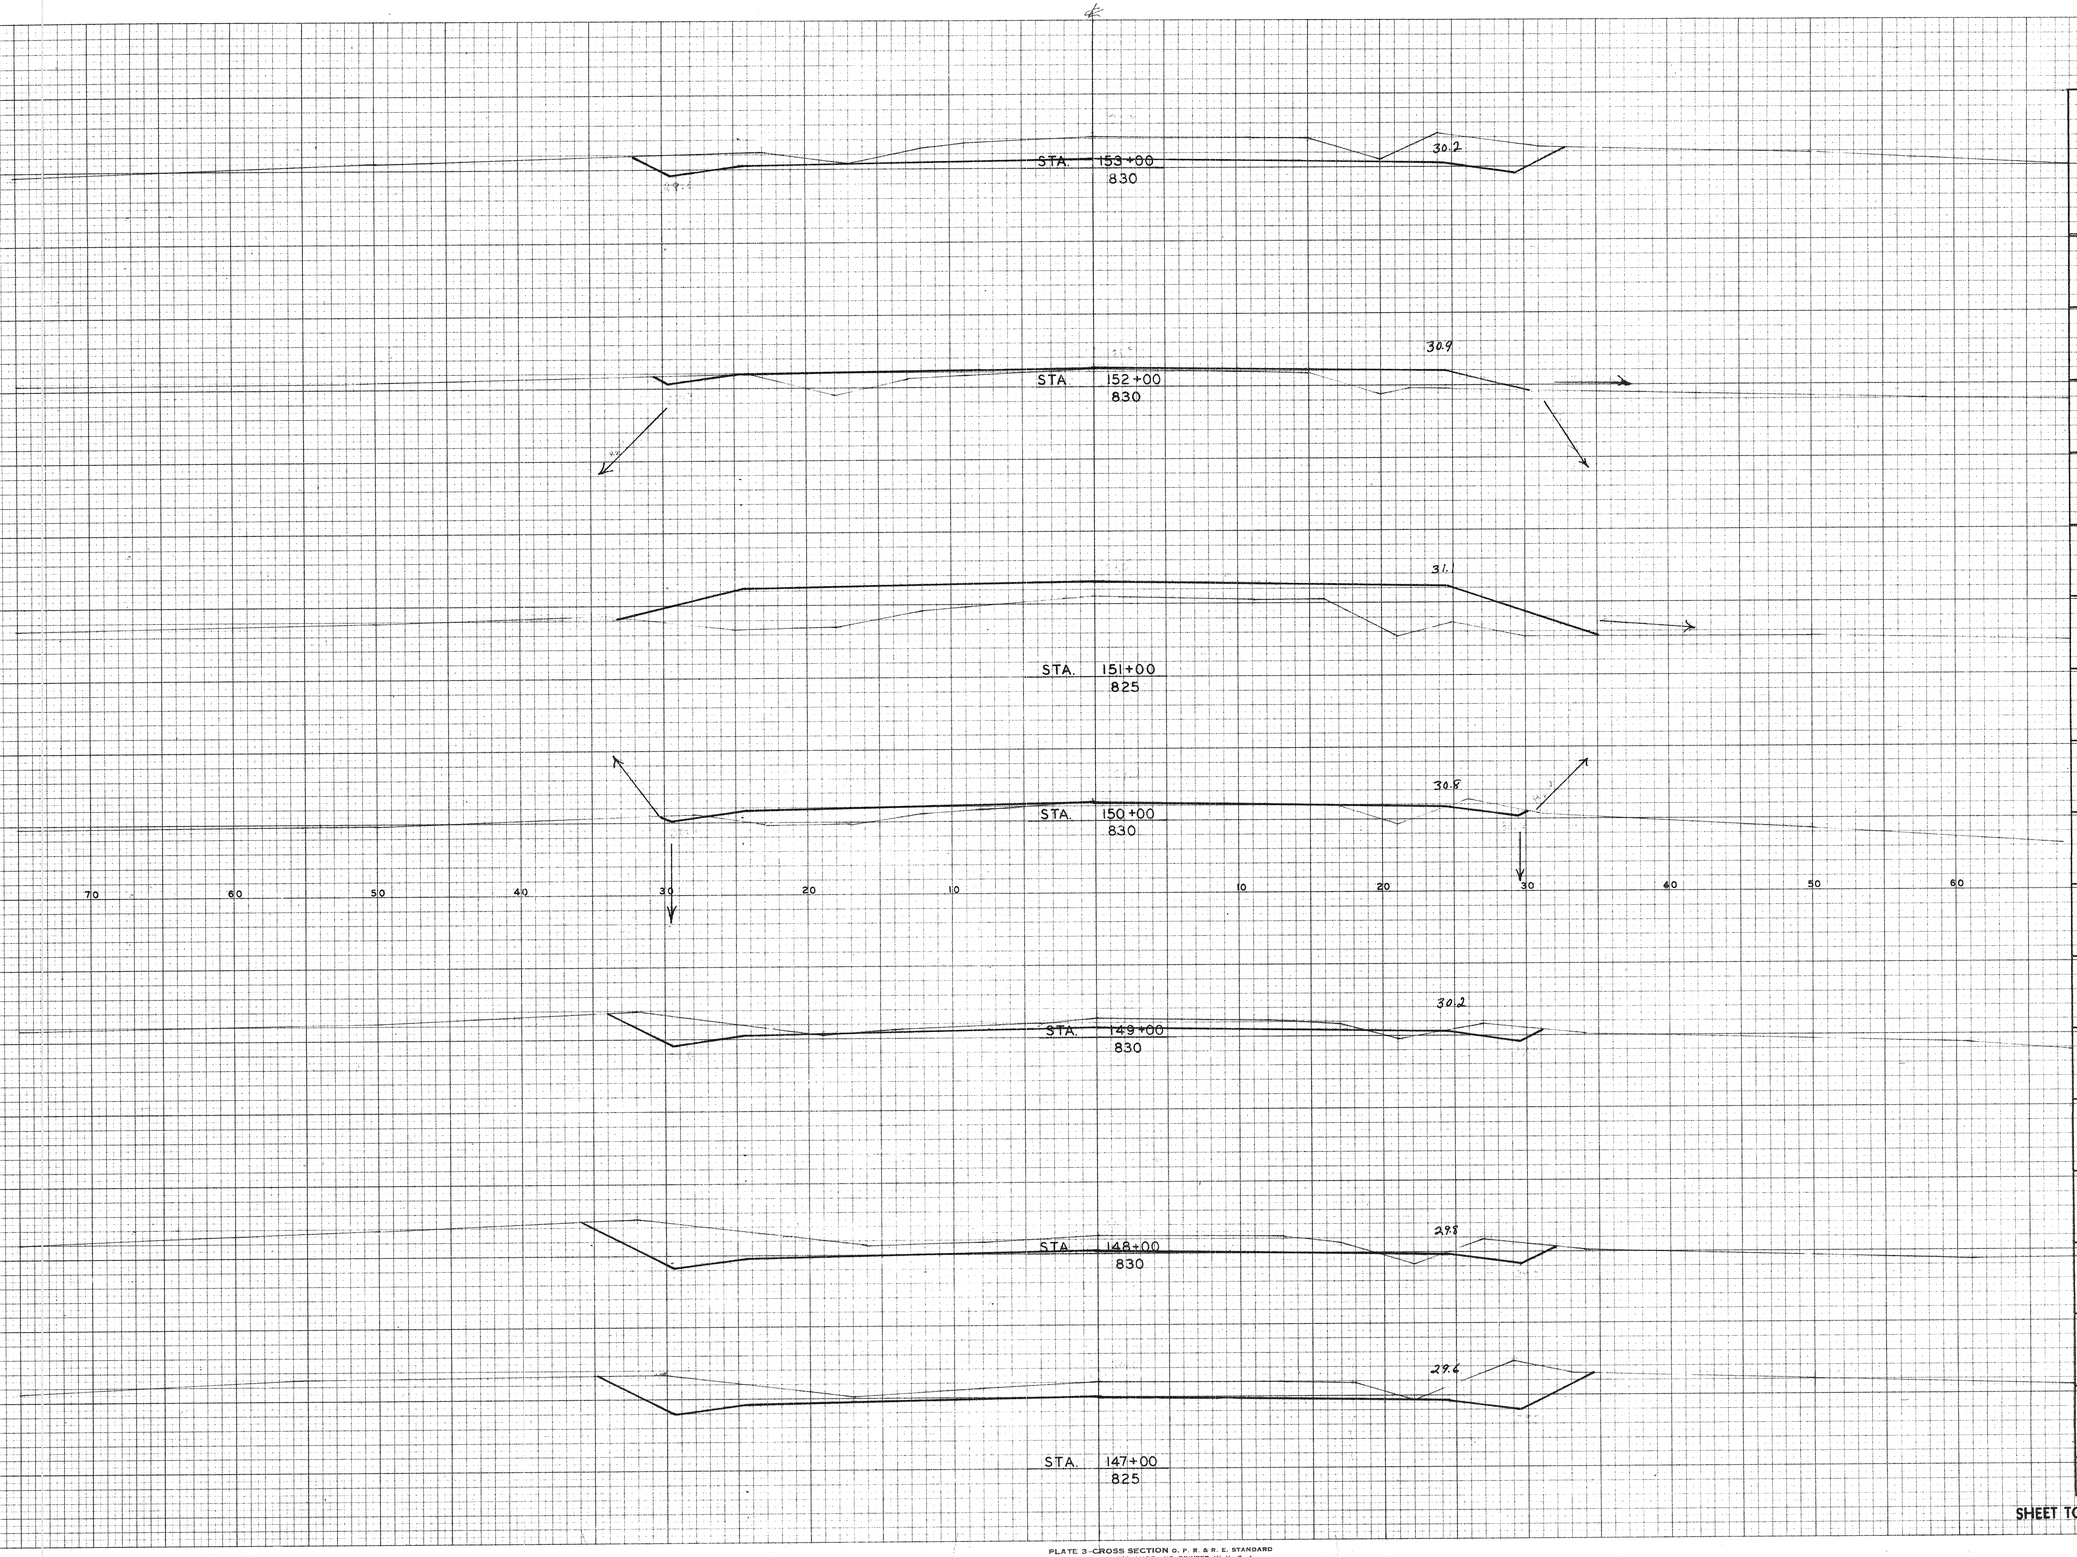


STATION	DISTANCE	YARDAGE EXCAVATION COM.	YARDAGE FILL
154+00			
	100	372	0
153+00			
	100	144	63
152+00			
	100	4	276
151+00			
	100	6	250
150+00			
	100	70	41
149+00			
	100	204	4
148+00			
	100	287	0
147+00			
SHEET TOTAL	700	1087	634

B.P.R. DISTRICT OFFICE	PROJECT	SHEET NUMBER	TOTAL SHEETS
WIS. 4	S1449(1)		

FINAL SURVEY — SURVEYED — PLOTTED — TEMPLATE — NOTE BOOK — NO. — AREAS — AREAS CHECKED — BY — DATE

ORIGINAL SURVEY — SURVEYED — PLOTTED — TEMPLATE — NOTE BOOK — NO. — AREAS — AREAS CHECKED — BY — DATE

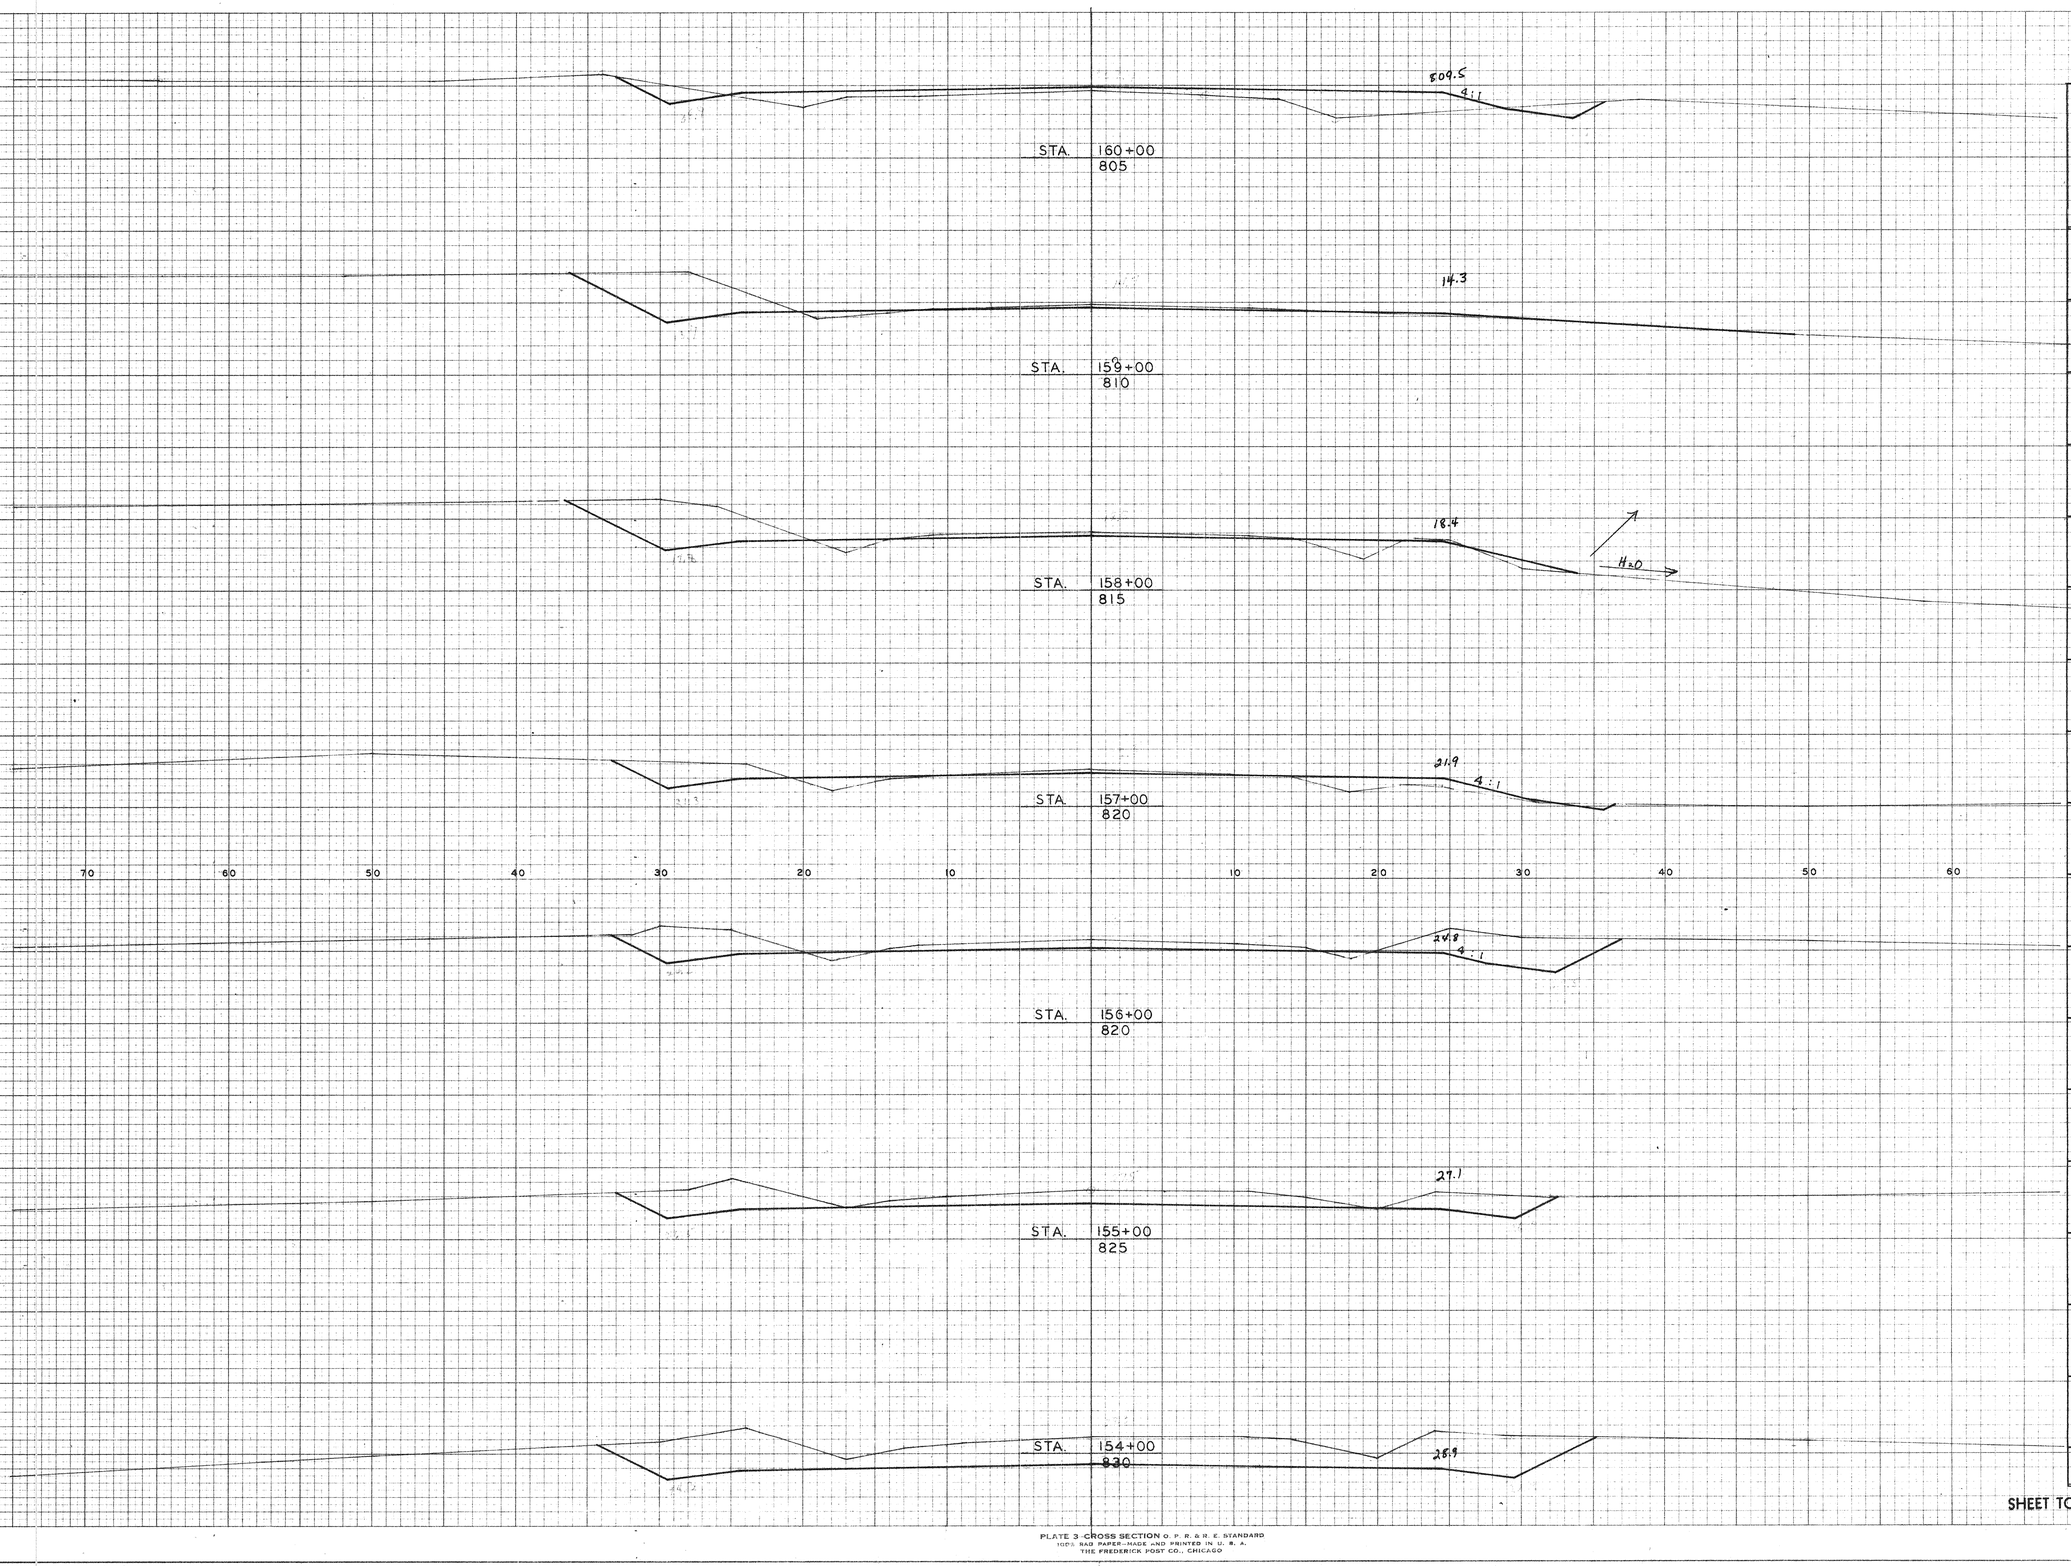

STATION	DISTANCE	YARDAGE EXCAVATION COM.	YARDAGE EXCAVATION FILL
161+00			
	100	33	161
160+00			
	100	78	80
		SR. 245	SR. 587
159+00			
	100	130	28
158+00			
	100	98	50
157+00			
	100	133	31
156+00			
	100	220	4
155+00			
	100	346	0
154+00			
SHEET TOTAL	700	1283	941

PLATE 3 - CROSS SECTION O. P. R. & R. E. STANDARD
1005 NAS PAPER-MADE AND PRINTED IN U. S. A.
THE FREDERICK POST CO., CHICAGO

B.P.R. DISTRICT OFFICE	PROJECT	SHEET NUMBER	TOTAL SHEETS
WIS. 4	S 1449(1)		

FINAL SURVEY
NOTE BOOK NO.
SURVEYED BY
PLOTTED DATE
TEMPLATE
AREAS
AREAS CHECKED

ORIGINAL SURVEY
NOTE BOOK
SURVEYED BY
PLOTTED DATE
TEMPLATE
AREAS
AREAS CHECKED

STATION	DISTANCE	YARDAGE EXCAVATION	YARDAGE FILL
5E+00	100		
4E+00	100		
3E+00	100		
2E+00	100		
1E+00	81		
0E+00			

STA. 5E +00
795

STA. 4E +00
800

50 40 30 20 10 0 10 20 30 40 50

807.7

STA. 3E +00
805

10.9
3:1
3:1

STA. 2E +00
805

13.6
3:1
3:1

STA. 1E +00
810

0E+00 = 159+00 = CROSS RD. EAST

SHEET TOTAL 481

PLATE 3-B CROSS SECTION O. P. R. & R. E. STANDARD
100% RAG PAPER-MADE AND PRINTED IN U. S. A.
THE FREDERICK POST CO., CHICAGO

B.P.R. DISTRICT OFFICE	PROJECT	SHEET NUMBER	TOTAL SHEETS
WIS. 4	S1449(1)		

FINAL SURVEY
NOTE BOOK
NO.
SURVEYED
PLOTTED
TYPIST
AREAS
AREAS CHECKED
BY
DATE

ORIGINAL SURVEY
NOTE BOOK
NO.
SURVEYED
PLOTTED
TYPIST
AREAS
AREAS CHECKED
BY
DATE

STA. 167+00
780
84.5

STA. 166+00
785
87.6

STA. 165+00
790
90.5

STA. 164+00
790
93.7

STA. 163+00
795
97.1
4:1
4:1

STA. 162+00
800
800.9
4:1
4:1

STA. 161+00
800
805.0
4:1

70 60 50 40 30 20 10 0 10 20 30 40 50 60


STATION	DISTANCE	YARDAGE EXCAVATION COM.	YARDAGE EXCAVATION	YARDAGE FILL
168+00				
	100	41		106
167+00				
	100	80		52
166+00				
	100	146		22
165+00				
	100	154		19
164+00				
	100	106		30
163+00				
	100	61		111
162+00				
	100	30		180
161+00				
SHEET TOTAL		700	618	520

PLATE 3-CROSS SECTION O. P. R. & R. E. STANDARD
1001L RAG PAPER-MADE AND PRINTED IN U. S. A.
THE FREDERICK POST CO., CHICAGO

B.P.R. DISTRICT OFFICE	PROJECT	SHEET NUMBER	TOTAL SHEETS
WIS. 4	S1449(1)		

FINAL SURVEY — SURVEYED, PLOTTED, NOTE BOOK, NO., TEMPLATE, AREAS, AREAS CHECKED, BY, DATE

ORIGINAL SURVEY — SURVEYED, PLOTTED, NOTE BOOK, NO., TEMPLATE, AREAS, AREAS CHECKED, BY, DATE

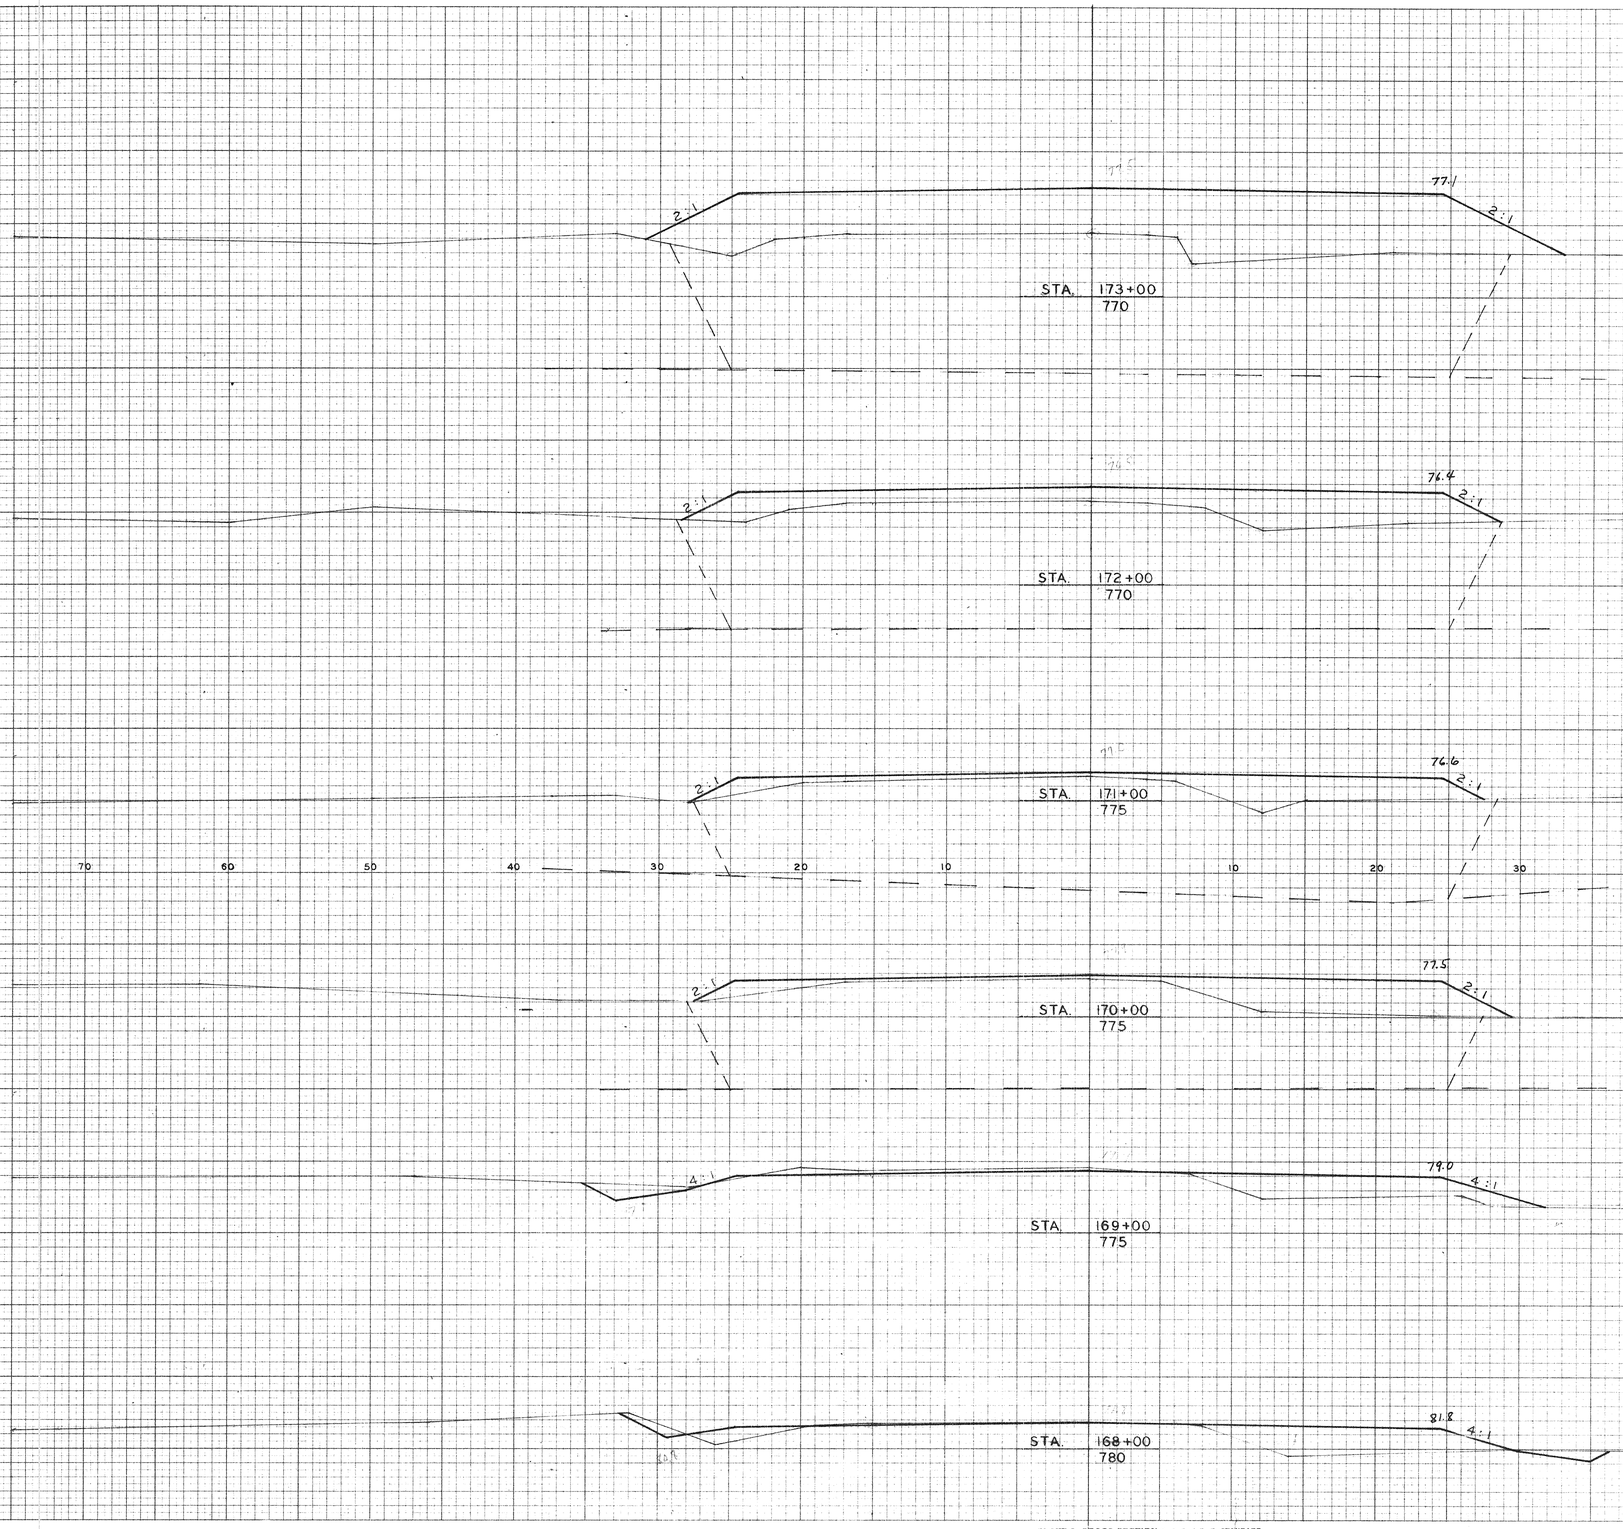


STATION	DISTANCE	YARDAGE EXCAVATION COM.		MARSH	FILL 50 %	FILL 30 %
174+00	100	0		2313	2148	1426
173+00	100	0		1735	1569	902
172+00	100	0		1546	1356	624
171+00	100	0		1393	1194	402
170+00	100	19		670	565	272
169+00	100	31				124
168+00						
SHEET TOTAL	600	50		7657	6832	3750

PLATE 3 - CROSS SECTION O. P. R. & R. E. STANDARD
100% RAG PAPER - MADE AND PRINTED IN U. S. A.
THE FREDERICK POST CO., CHICAGO

B.P.R. DISTRICT OFFICE	PROJECT	SHEET NUMBER	TOTAL SHEETS
WIS. 4	S1449(1)		

FINAL SURVEY — SURVEYED BY, PLOTTED, TEMPLATE, AREAS, AREAS CHECKED, NOTE BOOK, NO. — DATE

ORIGINAL SURVEY — SURVEYED BY, PLOTTED, TEMPLATE, AREAS, AREAS CHECKED, NOTE BOOK, NO. — DATE

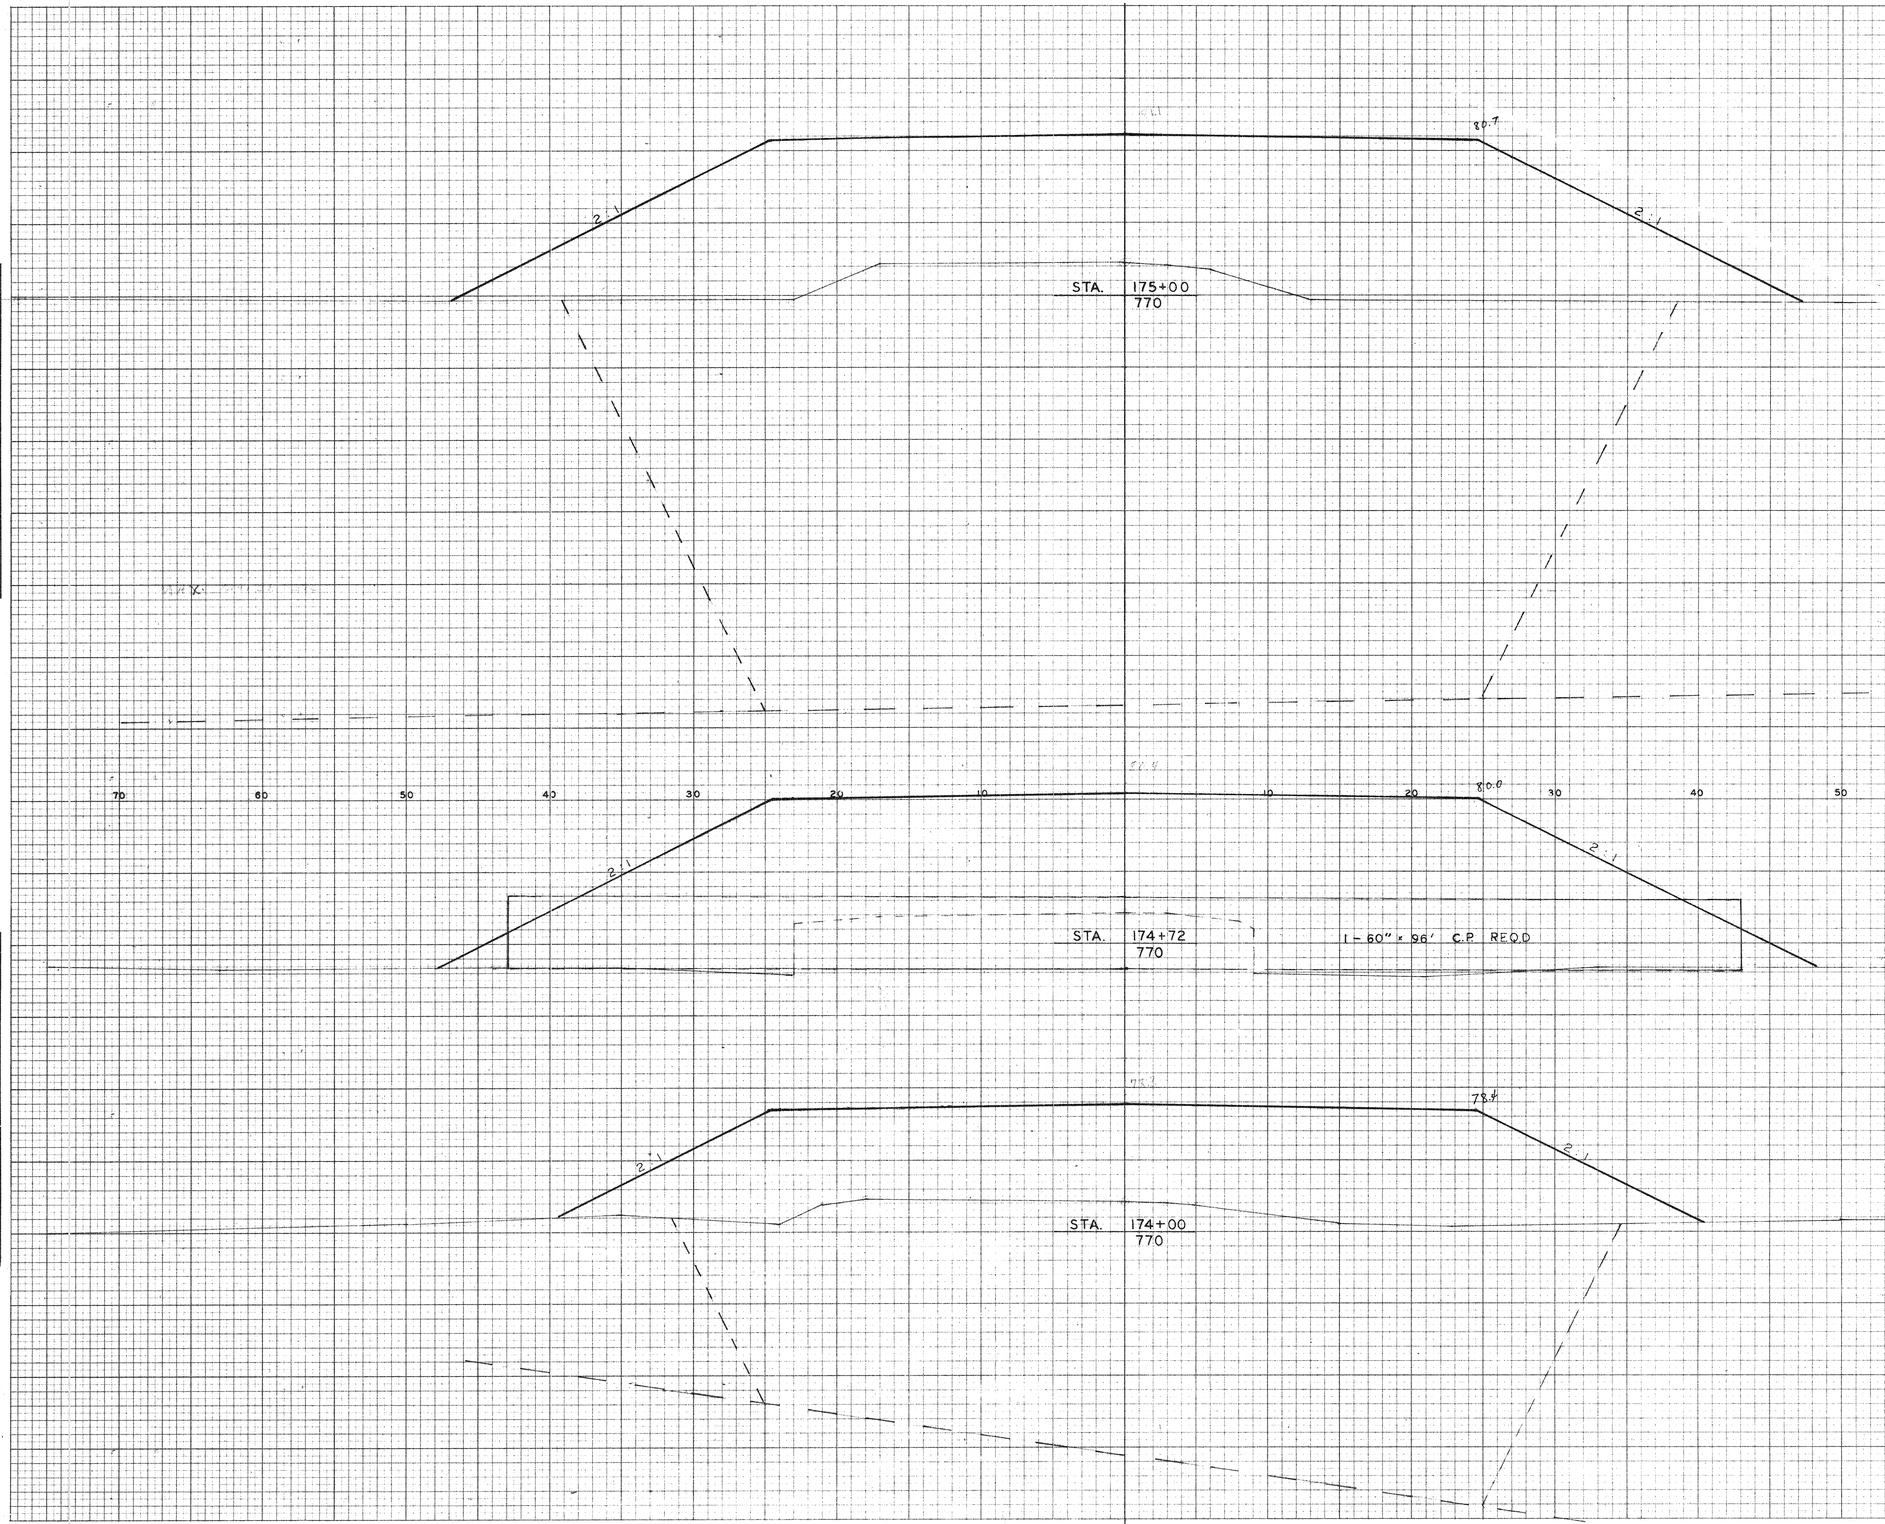


STATION	DISTANCE	YARDAGE EXCAVATION COM.	MARSH	FILL 50%	FILL 30%
176+00					
	100	0	5184	5991	3195
175+00					
	28	0	4071	4654	2472
174+72					
	72	—	—	—	—
174+00					
SHEET TOTAL	200	0	9255	10645	5667

PLATE 3 - CROSS SECTION O. P. R. & R. E. STANDARD
100% RAG PAPER - MADE AND PRINTED IN U. S. A.
THE FREDERICK POST CO., CHICAGO

B.P.R. DISTRICT OFFICE	PROJECT	SHEET NUMBER	TOTAL SHEETS
WIS. 4	S1449(1)		

FINAL SURVEY
SURVEYED BY
PLOTTED DATE
TRACED
NOTE BOOK AREAS
NO. AREAS CHECKED

ORIGINAL SURVEY
SURVEYED BY
PLOTTED DATE
TRACED
NOTE BOOK AREAS
NO. AREAS CHECKED

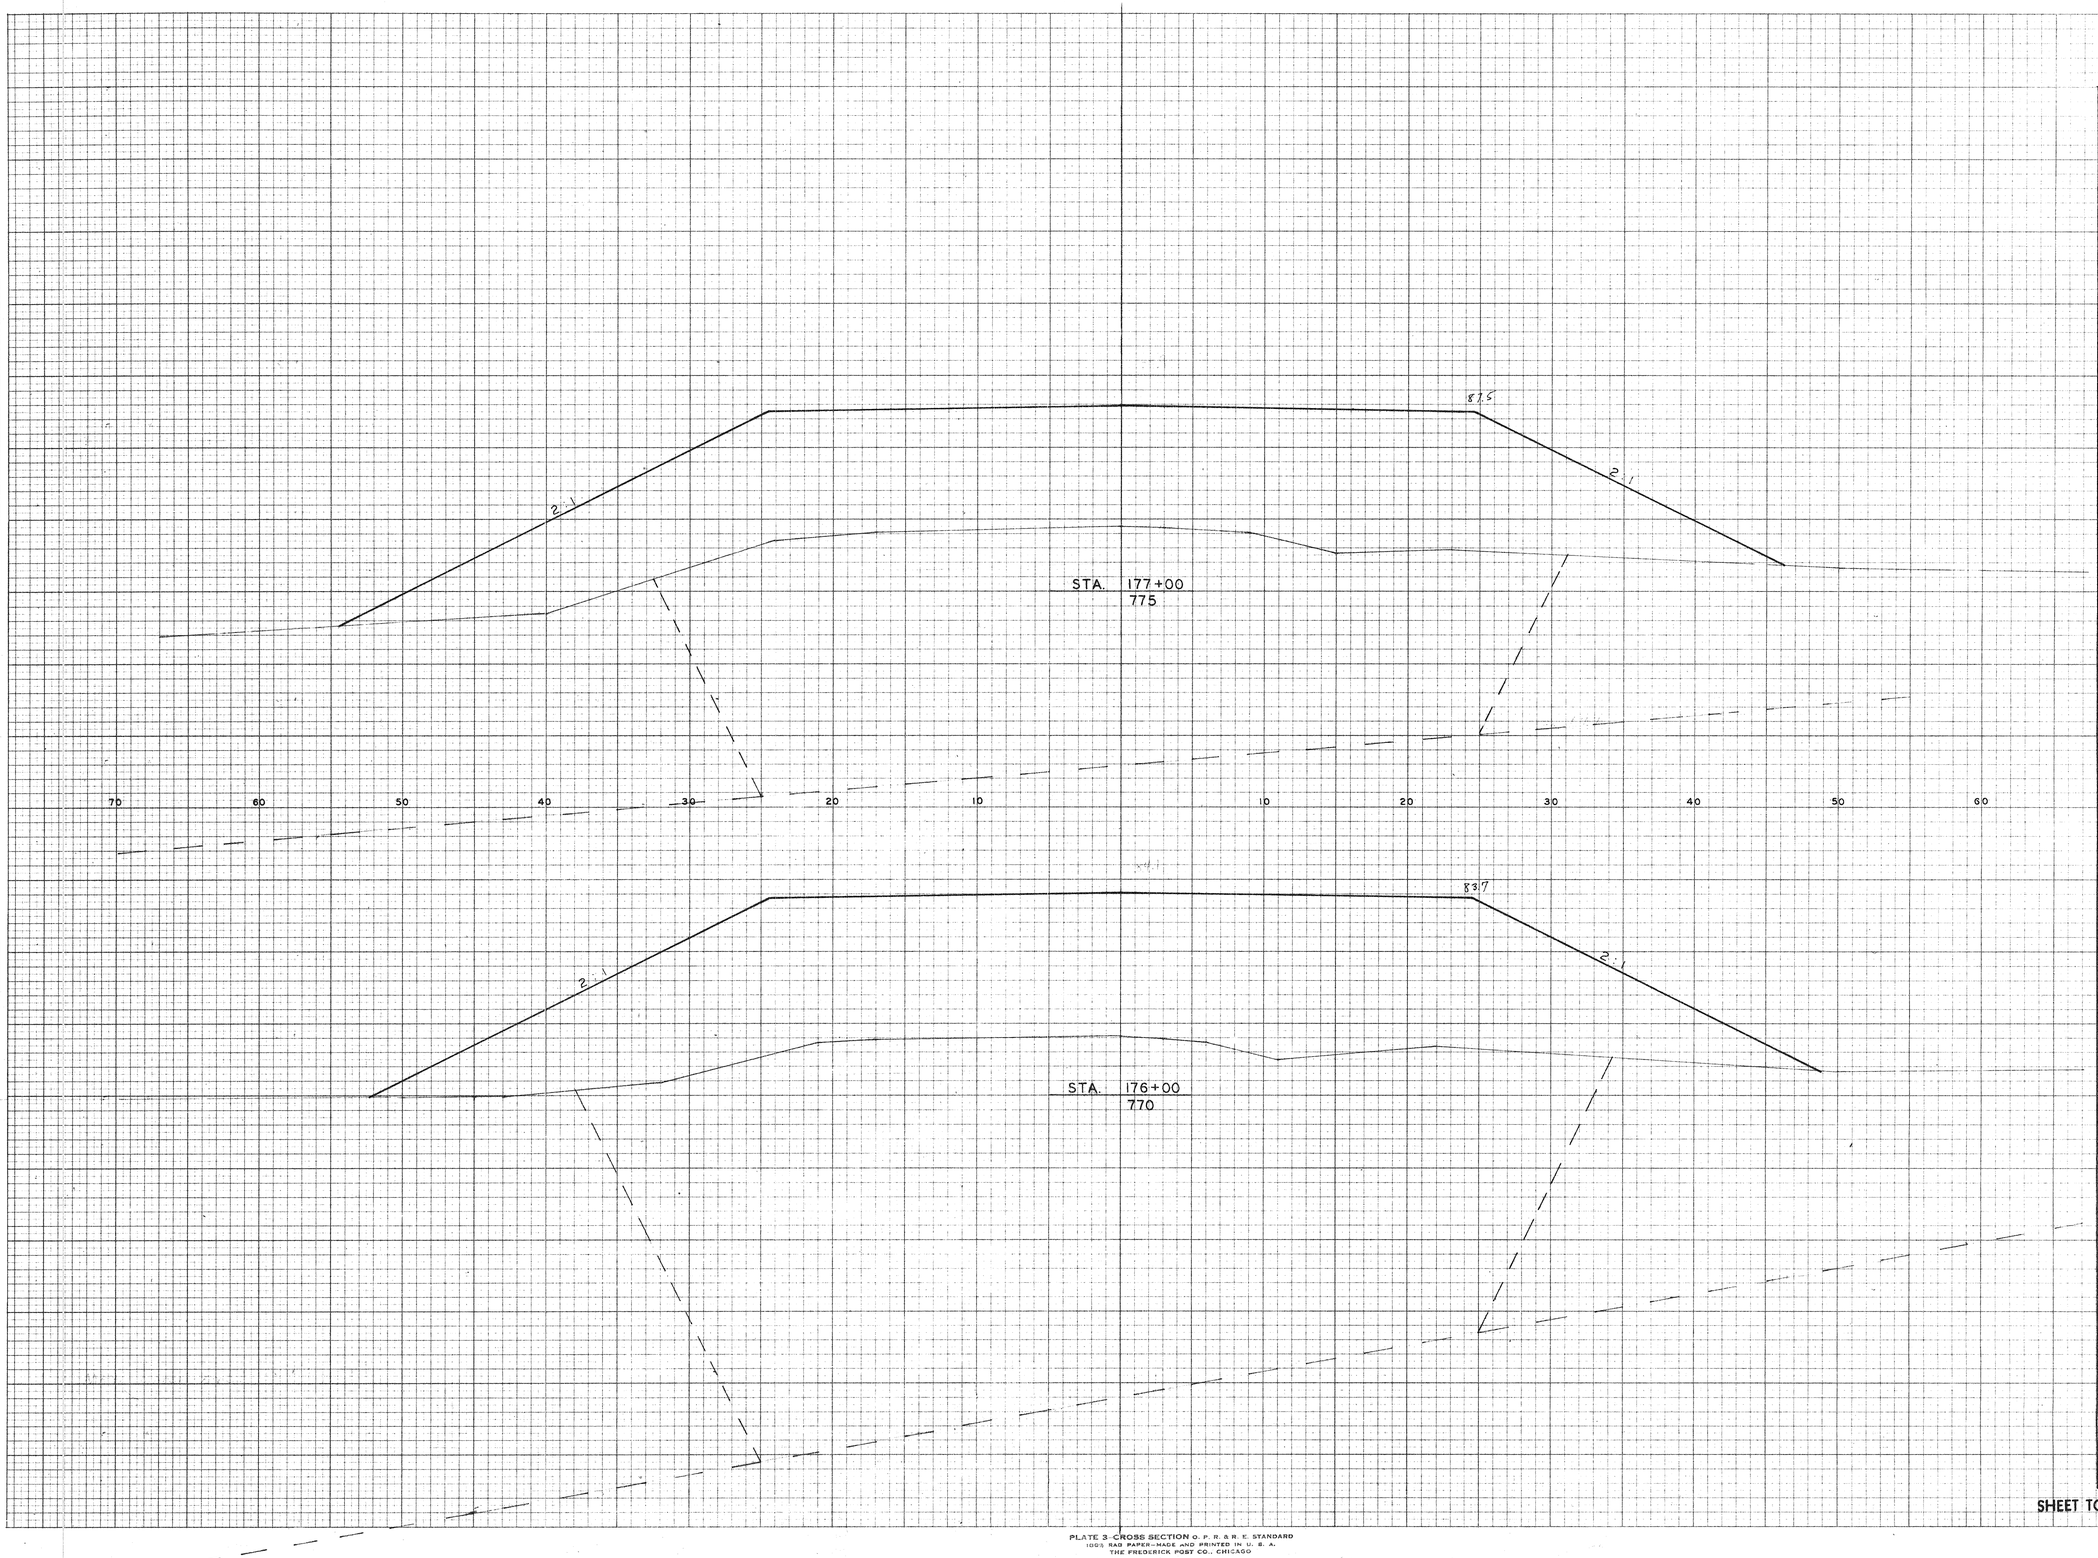

STATION	DISTANCE	YARDAGE EXCAVATION COM.		MARSH	FILL 50%	FILL 30%
178+00						
	100	0		1687	1483	2498
177+00						
	100	0		4202	4126	3219
176+00						
SHEET TOTAL	200	0		5889	5609	5717

PLATE 3 CROSS SECTION O. P. R. & R. E. STANDARD
1063 RAG PAPER-MADE AND PRINTED IN U. S. A.
THE FREDERICK POST CO., CHICAGO

B.P.R. DISTRICT OFFICE	PROJECT	SHEET NUMBER	TOTAL SHEETS
WIS. 4	S1449(1)		

FINAL SURVEY
SURVEYED BY
PLOTTED BY
TRACED BY
AREAS CHECKED BY
DATE
NOTE BOOK
PAGE
NO.

ORIGINAL SURVEY
SURVEYED BY
PLOTTED BY
TRACED BY
AREAS CHECKED BY
DATE
NOTE BOOK
PAGE
NO.

STA. 181+00
810

STA. 180+00
800

STA. 179+00
790

STA. 178+00
785

804.5

801.2

797.1

92.2

3½:1

2:1

2:1


C.M.P.C.P. – 72" x 64" REQD

70 60 50 40 30 20 10 10 20 30 40 50 60

STATION	DISTANCE	YARDAGE EXCAVATION COM.				YARDAGE FILL
182+00						
	100	6191				0
181+00						
	100	2669				0
180+00						
	100	539				293
179+00						
	100	0				1257
178+00						
SHEET TOTAL	400	9399				1550

PLATE 1 CROSS SECTIONS C. R. W. & B. STANDARD
FOR PAVEMENT WITH SHOULDERS
ON TANGENTS AND CURVES OF 3° OR LESS

RIGHT SIDE ONLY

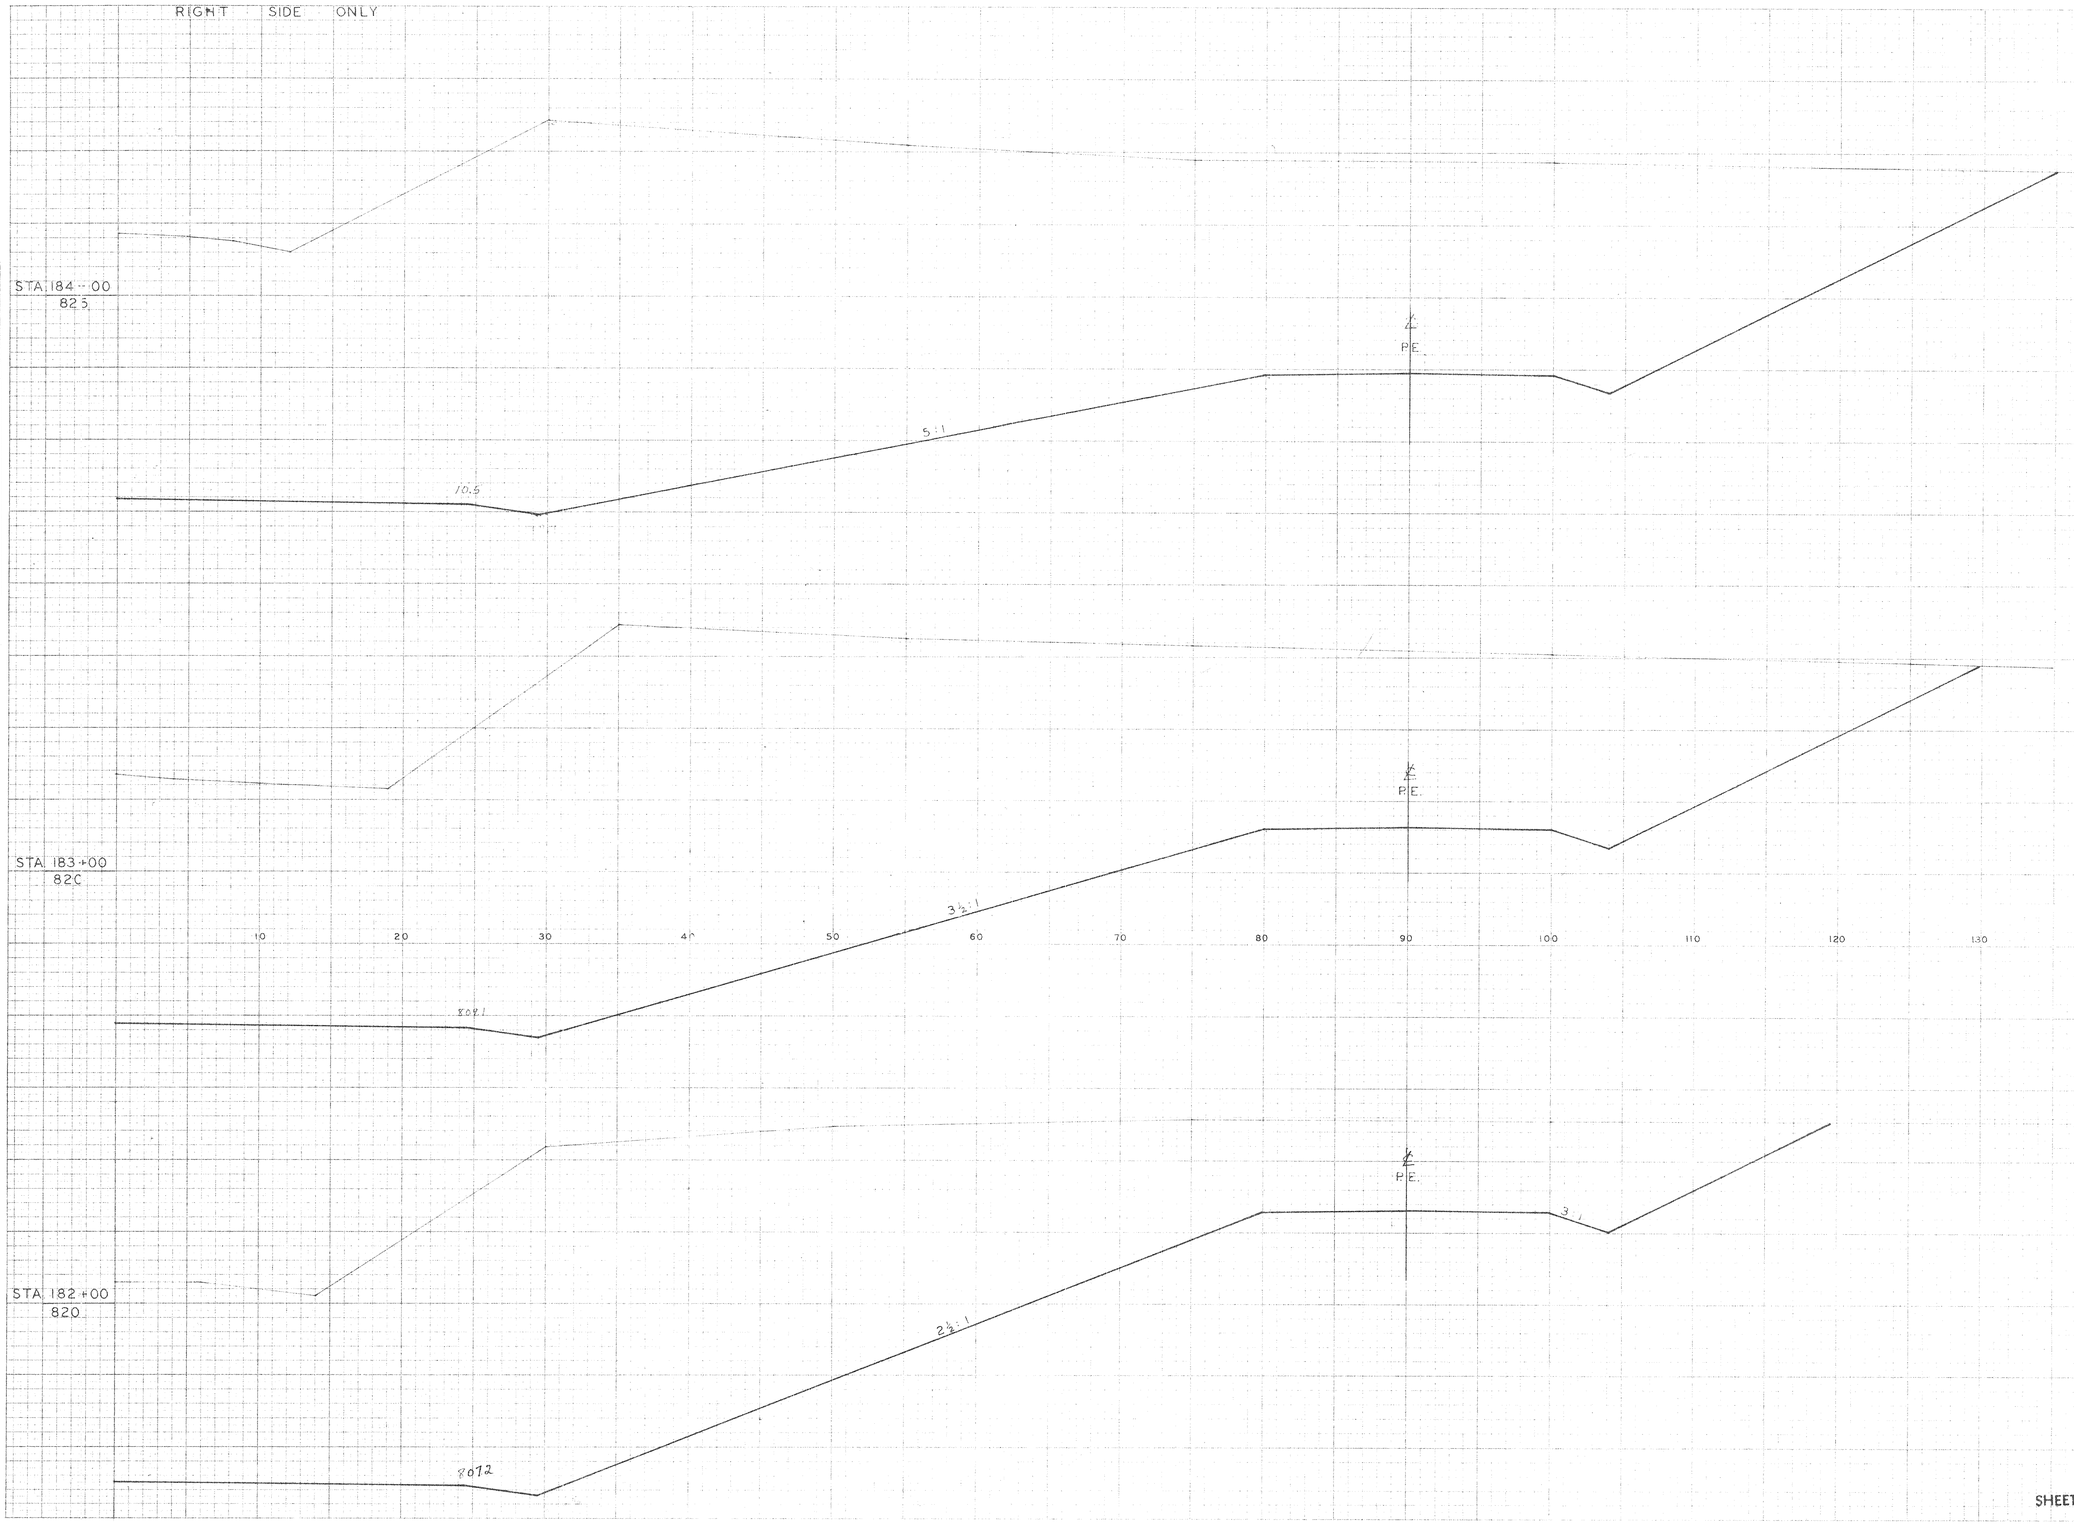

FINAL SURVEY
SURVEYED
PLOTTED
TEMPLATE
AREAS
CROSS CHECKED
NOTE BOOK
NO.
BY
DATE

ORIGINAL SURVEY
SURVEYED
PLOTTED
TEMPLATE
AREAS
CROSS CHECKED
NOTE BOOK
NO.
BY
DATE

B.P.R. DISTRICT OFFICE	PROJECT	SHEET NUMBER	TOTAL SHEETS
WIS. 4	S 1449(1)		

STATION	DISTANCE	YARDAGE EXCAVATION COM.				YARDAGE FILL
185+00						
	100	1481				0
184+00						
	100	1314				0
183+00						
	100	1011				0
182+00						
SHEET TOTAL	300	3573				0

A TYPICAL CROSS SECTION SHEET OF U.S. HIGHWAY
SHOWING ROAD AND STREET WORK
THE PUBLIC ROADS ADMINISTRATION

B.P.N. DISTRICT OFFICE	PROJECT	SHEET NUMBER	TOTAL SHEETS
WIS. 4	S1449(1)		

FINAL SURVEY
SURVEYED
PLOTTED
TEMPLATE
AREAS
AREAS CHECKED
NOTE BOOK
NO.
BY
DATE

ORIGINAL SURVEY
SURVEYED
PLOTTED
TEMPLATE
AREAS
AREAS CHECKED
NOTE BOOK
NO.
BY
DATE

STATION	DISTANCE	YARDAGE EXCAVATION	YARDAGE FILL
STA. 184+00	825		
STA. 183+00	820		
STA. 182+00	820		
SHEET TOTAL		SEE RIGHT SIDE	

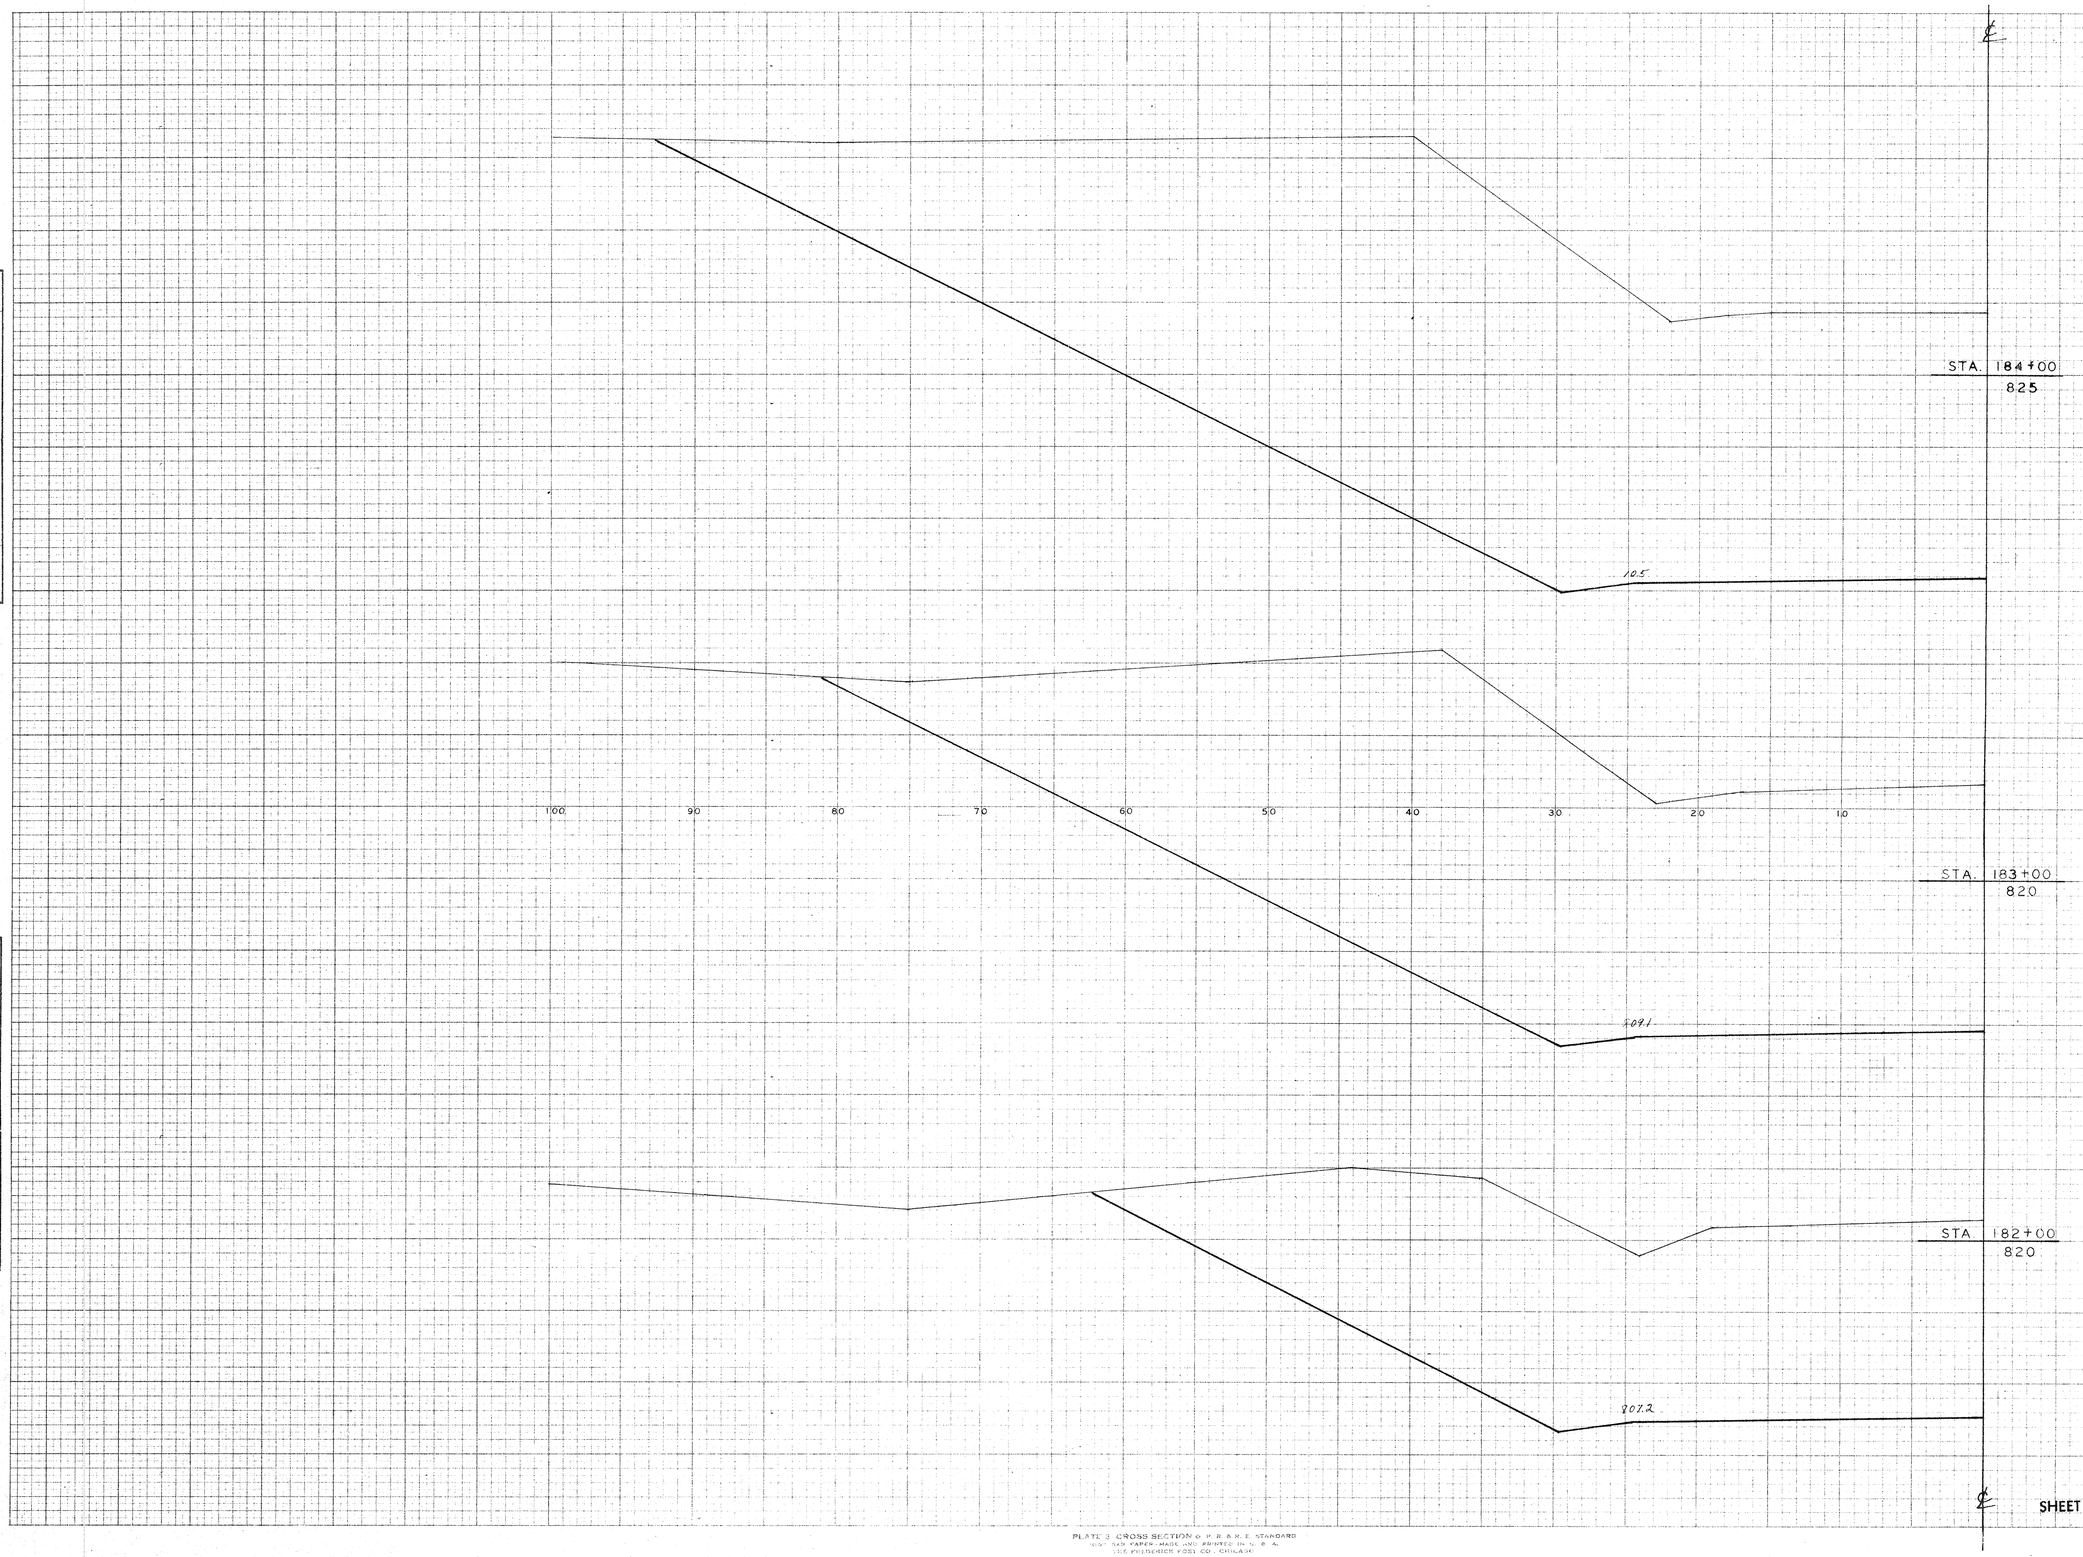


PLATE 3 CROSS SECTION © P. R. A. R. E. STANDARD
"ESS" 568 VAPER-MADE AND PRINTED IN U. S. A.
THE FRITZSCHE-FOSS CO., CHICAGO

4/4

RIGHT SIDE ONLY

STA. 189+00
805

STA. 188+00
810

STA. 187+00
820

STA. 186+00
825

STA. 185+00
825

8.8.3

0.9.9

10.9

11.4

P.E.

11.3

P.E.

P.E.

10 20 30 40 50 60 70 80 90 100 110 120 130

FINAL SURVEY
SURVEYED
PLOTTED
TEMPLATE
NOTE BOOK AREAS
NO. AREAS CHECKED
BY
DATE

ORIGINAL SURVEY
SURVEYED
PLOTTED
TEMPLATE
NOTE BOOK AREAS
NO. AREAS CHECKED
BY
DATE


B.P.R. DISTRICT OFFICE	PROJECT	SHEET NUMBER	TOTAL SHEETS
WIS. 4	S 1449(1)		

STATION	DISTANCE	YARDAGE EXCAVATION COM.	YARDAGE FILL
190+00			
	100	83	741
189+00			
	100	574	630
188+00			
	100	1711	370
187+00			
	100	5178	139
186+00			
	100	9348	0
185+00			
SHEET TOTAL	500	16894	1880

B.P.R. DISTRICT OFFICE	PROJECT	SHEET NUMBER	TOTAL SHEETS
WIS. 4	S1449(1)		

LEFT SIDE ONLY

P.E. ℄ ℄

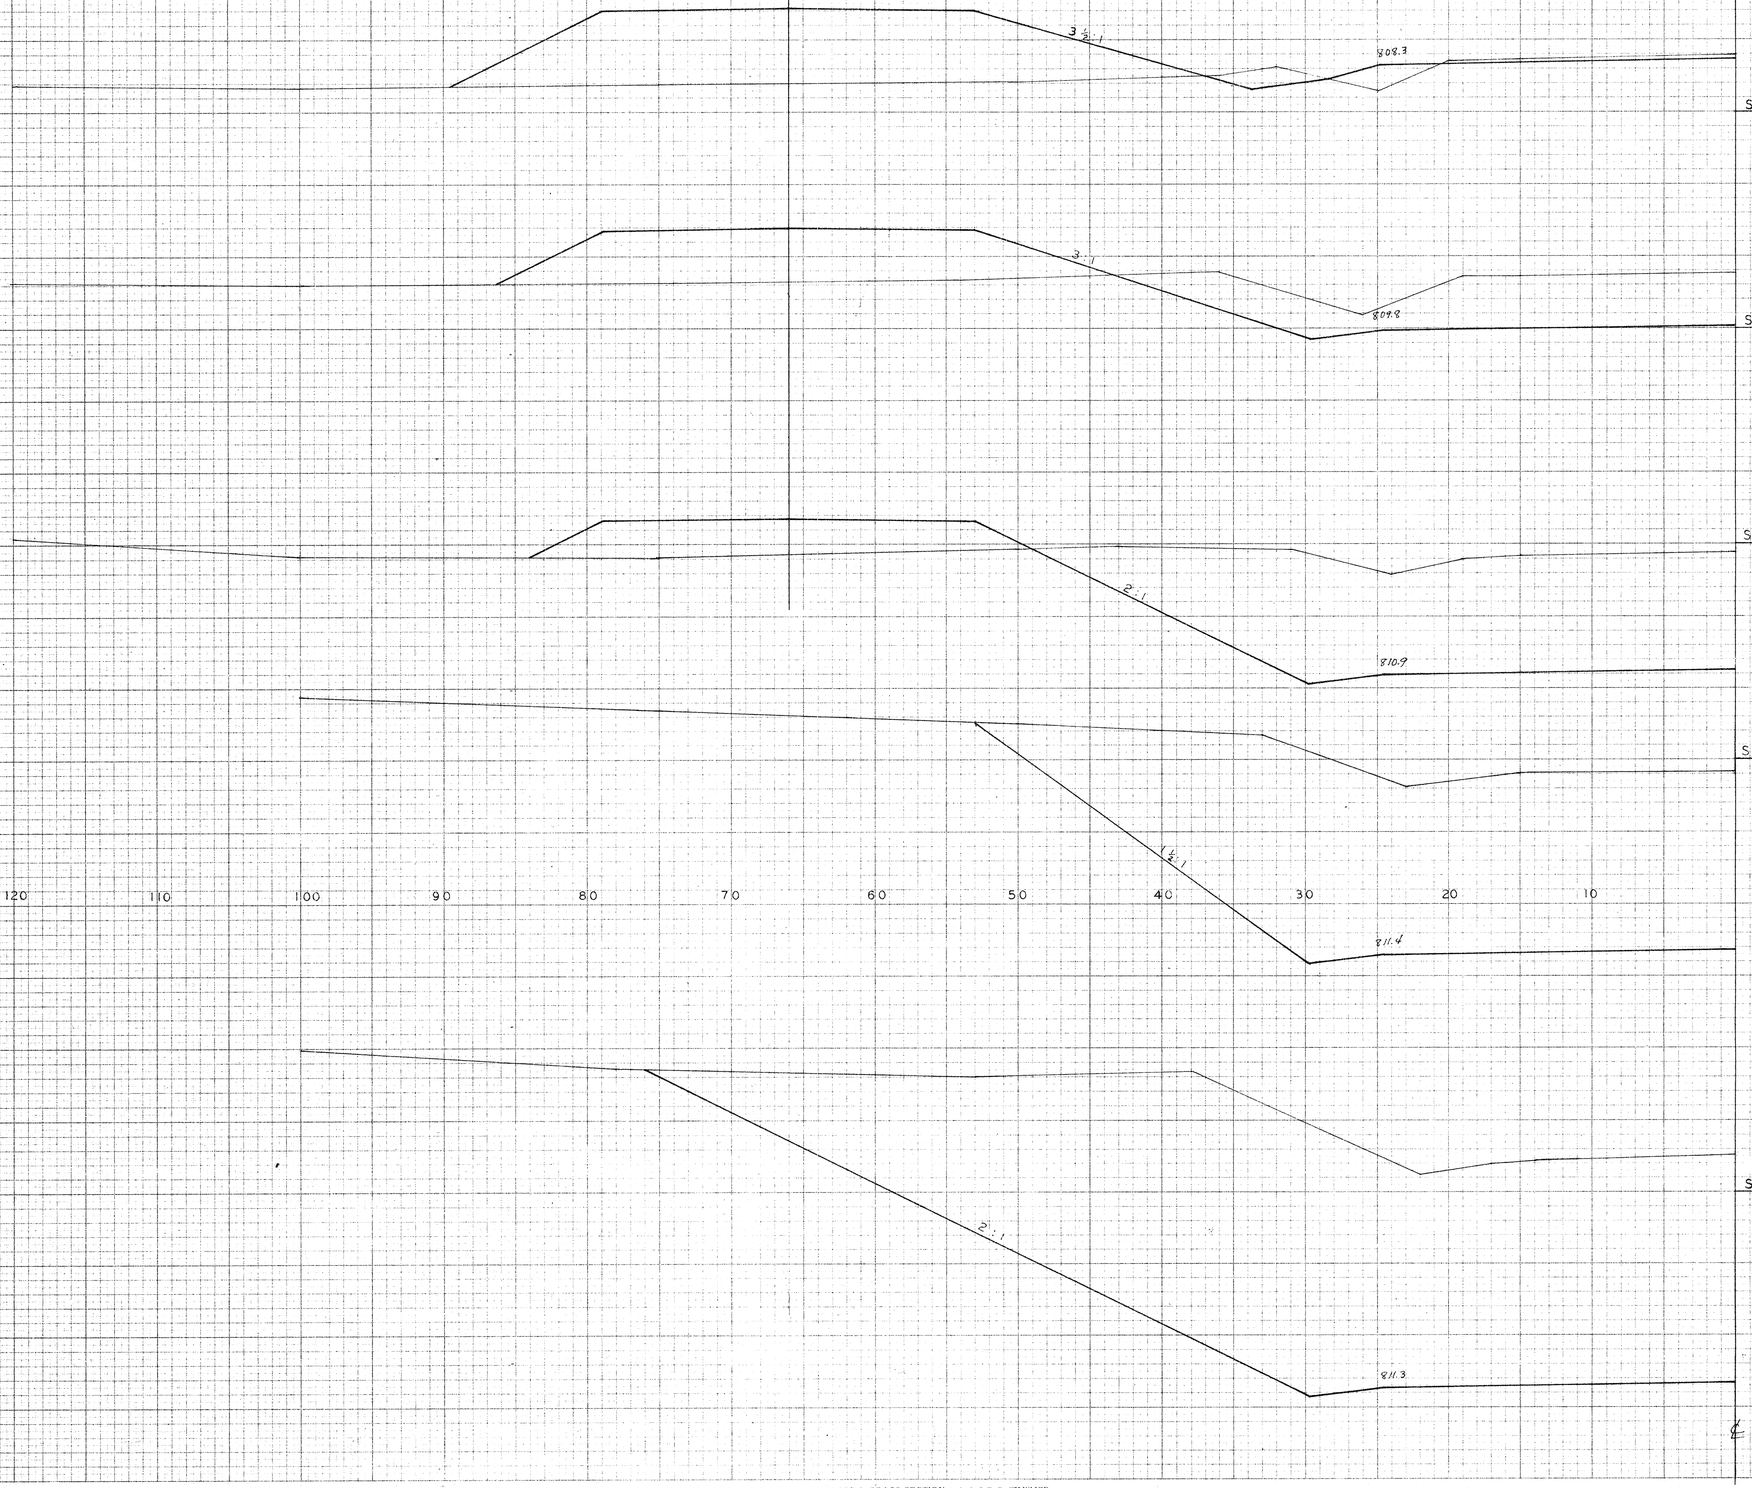

STATION	DISTANCE	YARDAGE EXCAVATION	YARDAGE FILL
STA. 189+00			
805			
STA. 188+00			
810			
STA. 187+00			
820			
STA. 186+00			
825			
STA. 185+00			
825			

SHEET TOTAL

SEE RIGHT SIDE


FINAL SURVEY
NOTE BOOK
NO.
SURVEYED
PLOTTED
TEMPLATE
AREAS
AREAS CHECKED
BY
DATE

ORIGINAL SURVEY
NOTE BOOK
NO.
SURVEYED
PLOTTED
TEMPLATE
AREAS
AREAS CHECKED
BY
DATE


PLATE 3 CROSS SECTION O. P. R. & R. E. STANDARD
100 LAS PAPER-HUE AND PRINTED IN U. S. A.
THE FREDERICK POST CO., CHICAGO

B.P.R. DISTRICT OFFICE	PROJECT	SHEET NUMBER	TOTAL SHEETS
WIS. 4	S1449(1)		


STA. 194+00
795

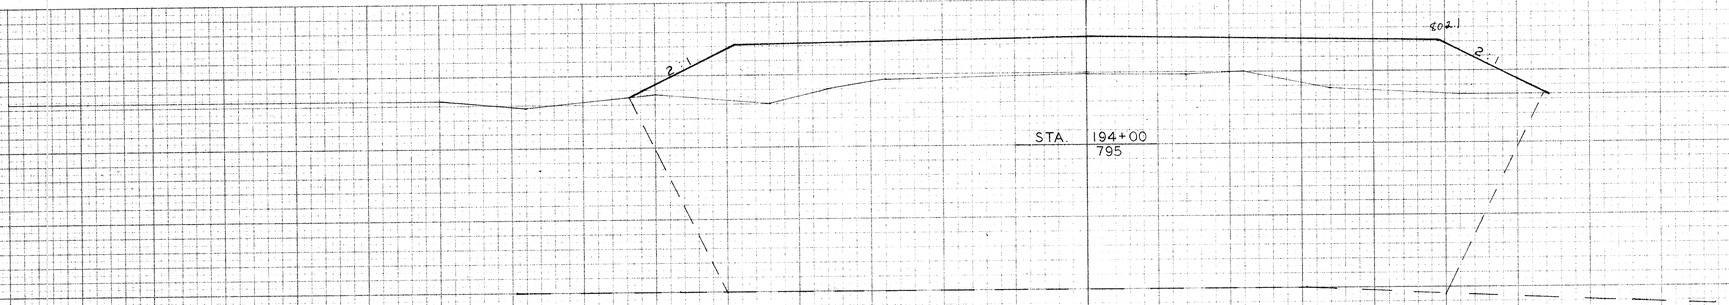


STA. 193+00
795

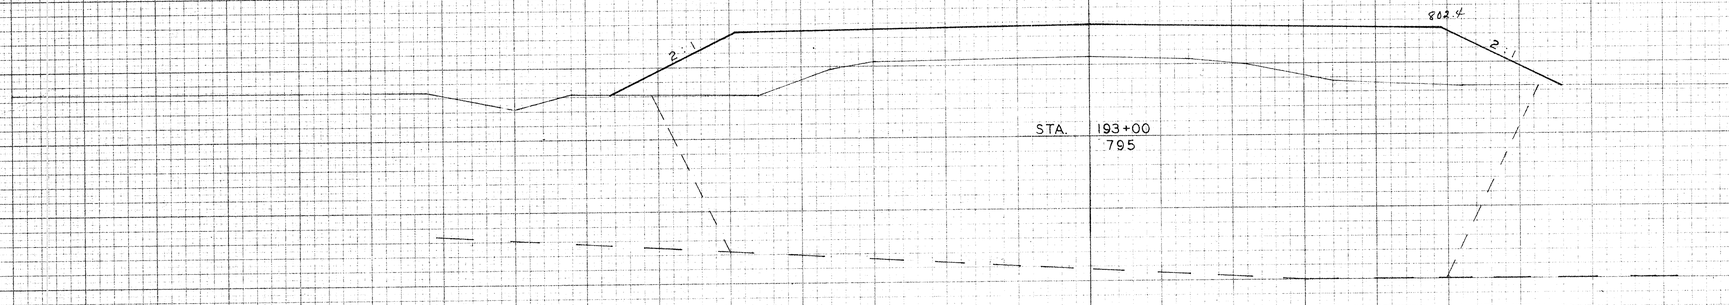


STA. 192+00
800

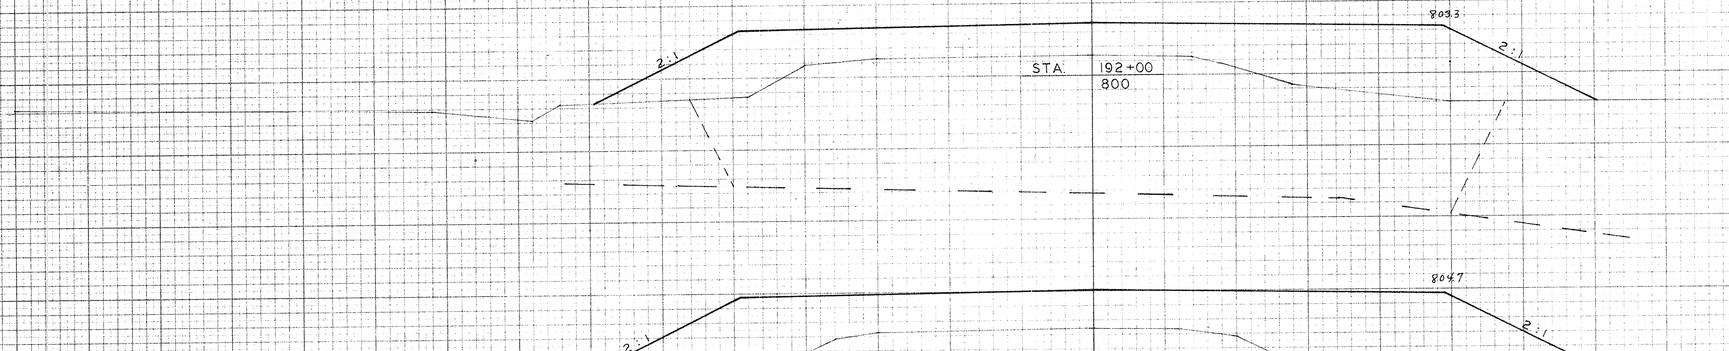

STA. 191+00
800

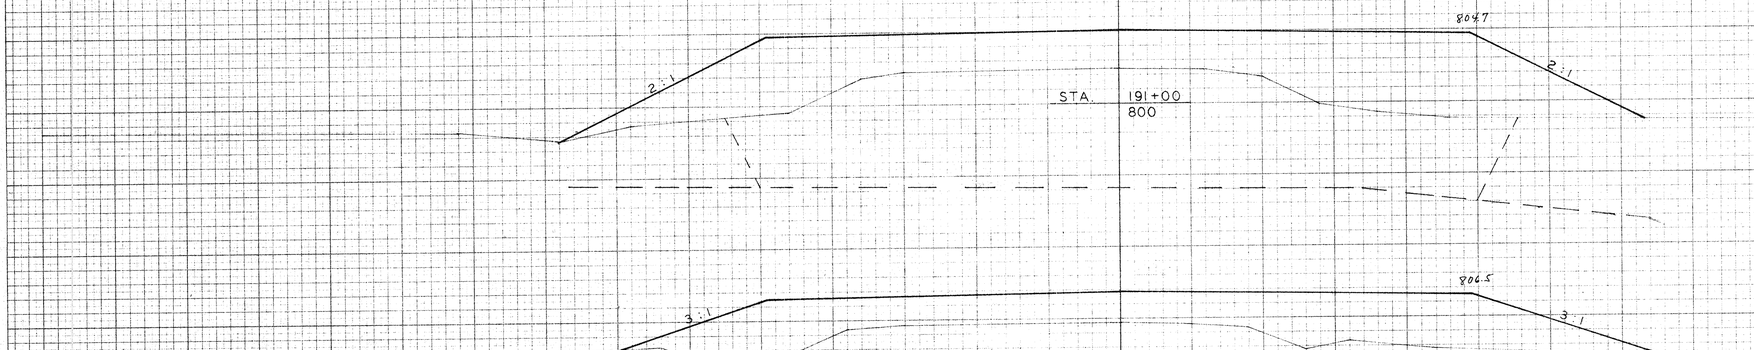

STA. 190+00
800

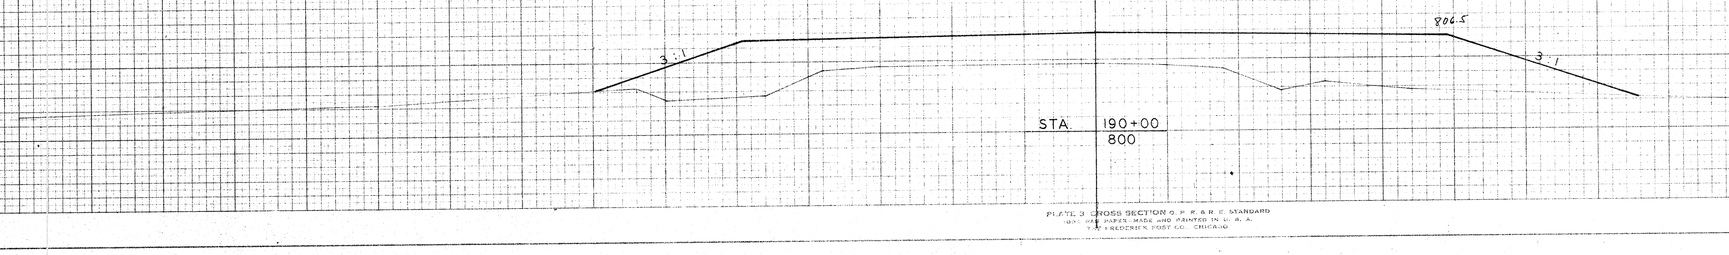


STATION	DISTANCE	YARDAGE EXCAVATION C.O.M.		MARSH	50 % FILL	FILL 30 %
195+00						
	100	0		2980	2815	843
194+00						
	100	0		2970	2741	902
193+00						
	100	0		2332	2041	994
192+00						
	100	0		1594	1289	1148
191+00						
	100	0		720	563	972
190+00						
SHEET TOTAL	500	0		10596	9449	4859

FINAL SURVEY
NOTE BOOK
NO.
SURVEYED
PLOTTED
TEMPLATE
AREAS
AREAS CHECKED
BY
DATE

ORIGINAL SURVEY
NOTE BOOK
NO.
SURVEYED
PLOTTED
TEMPLATE
AREAS
AREAS CHECKED
BY
DATE

B.P.R. DISTRICT OFFICE	PROJECT	SHEET NUMBER	TOTAL SHEETS
WIS. 4	S1449(1)		

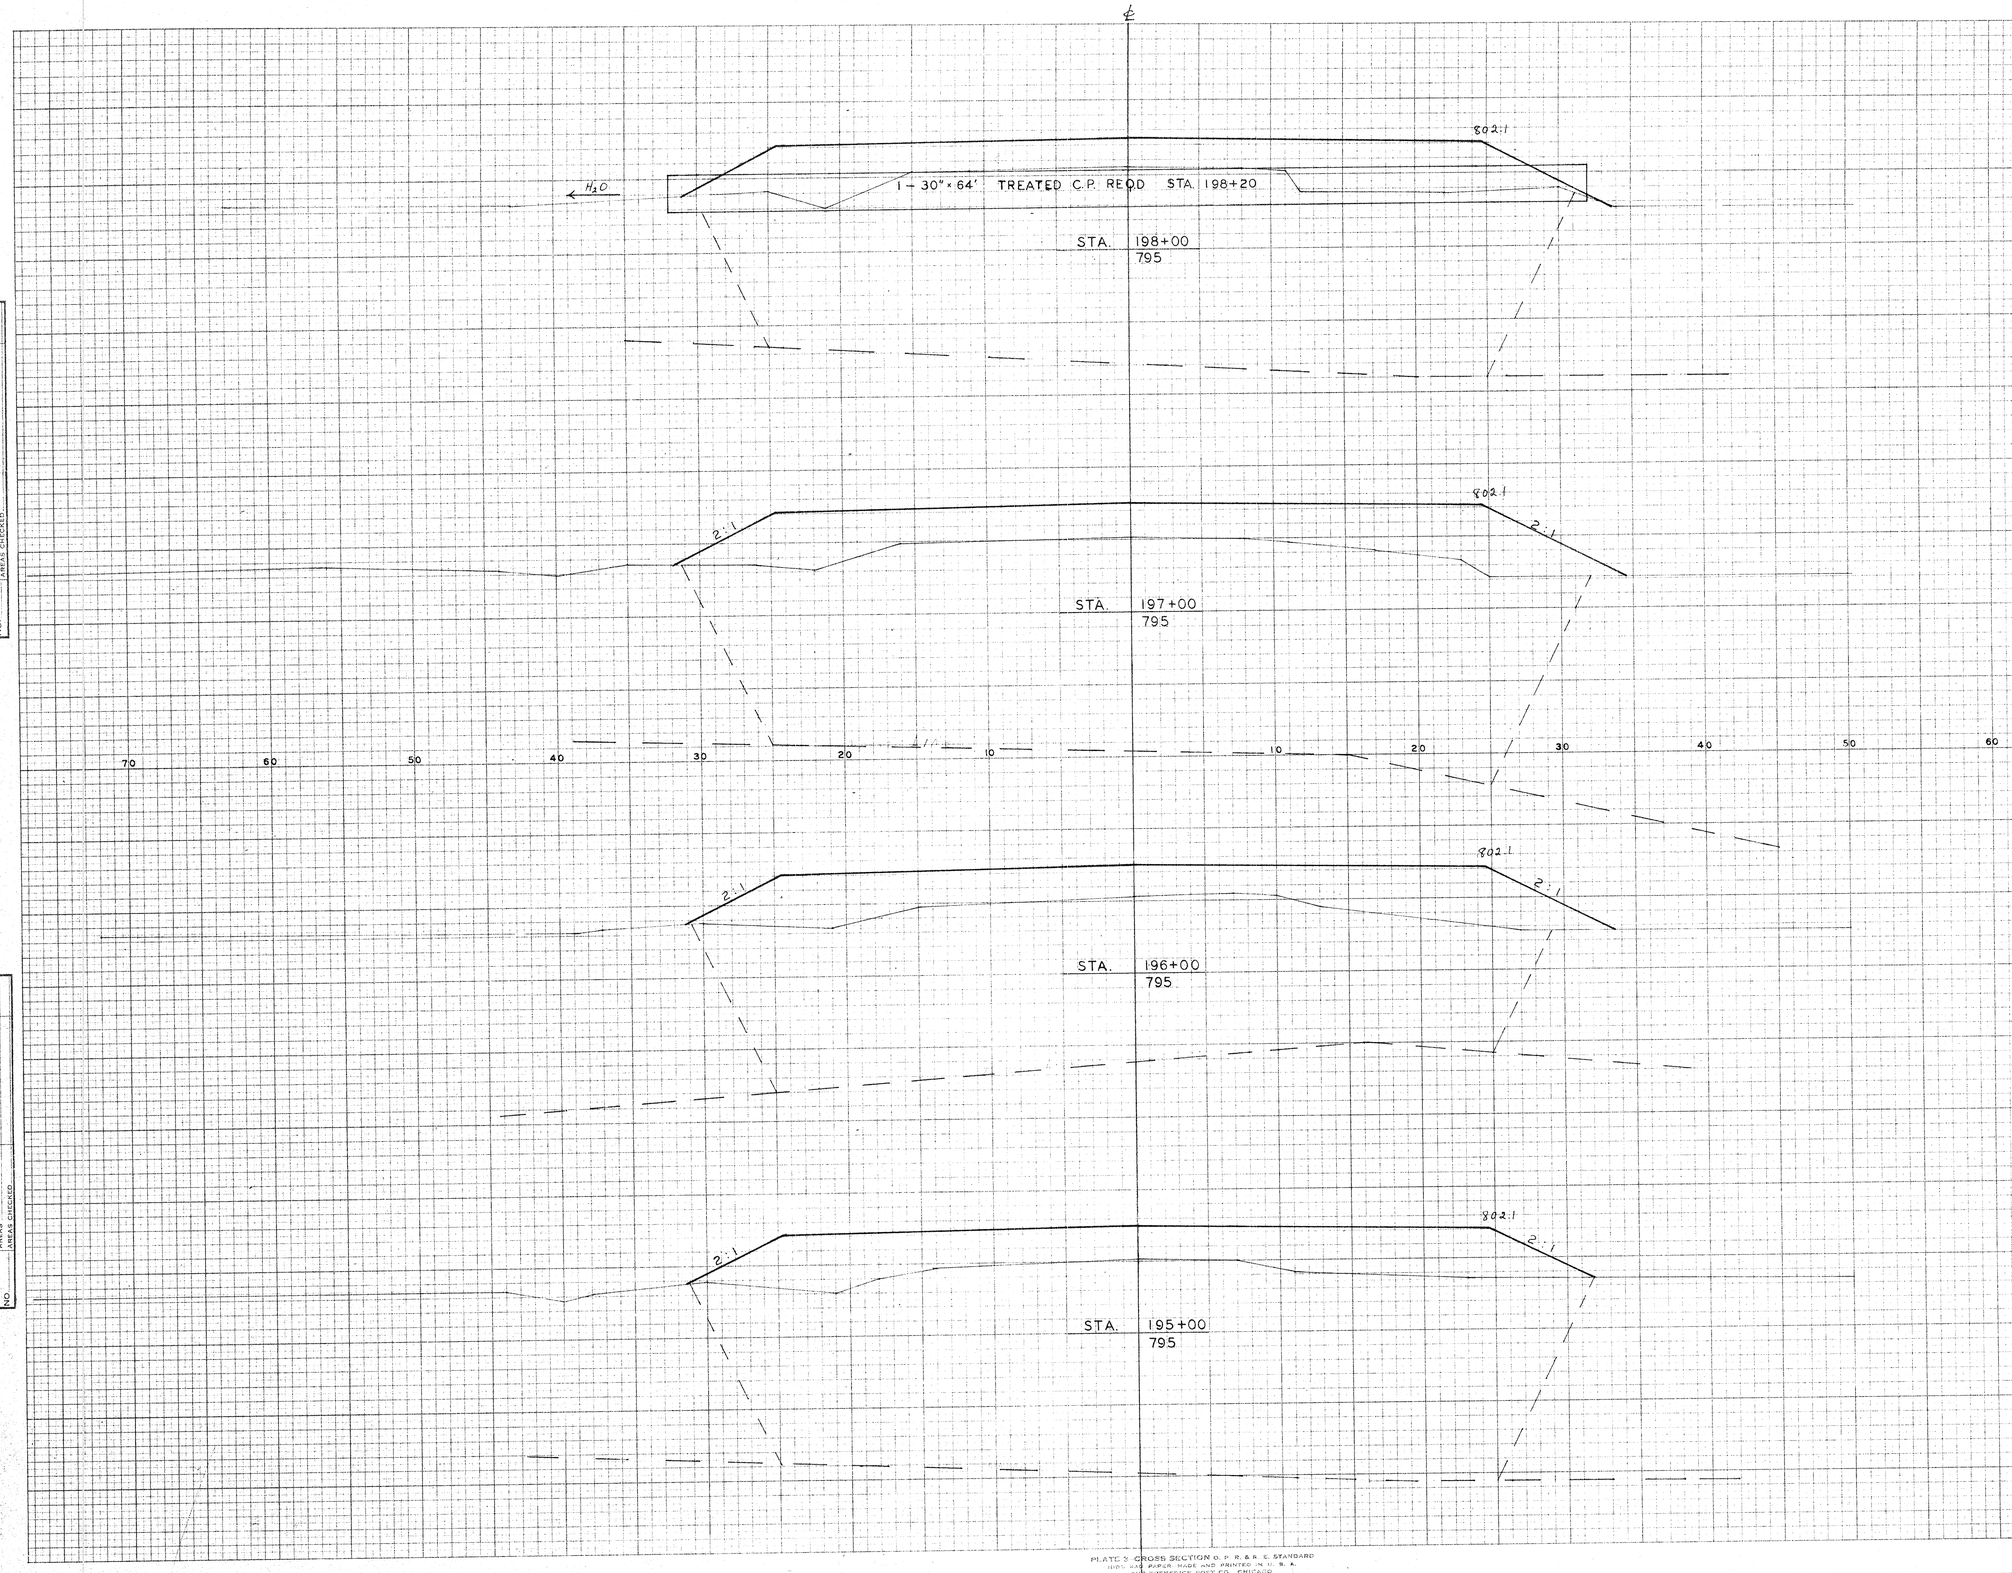

STATION	DISTANCE	YARDAGE EXCAVATION COM.	MARSH	50% FILL	30% FILL
199+00	100	0	2302	2071	800
198+00	100	0	2806	2533	889
197+00	100	0	2624	2352	917
196+00	100	0	2606	2398	833
195+00					
SHEET TOTAL	400	0	10338	9354	3439

FINAL SURVEY — DATE, BY, SURVEYED, PLOTTED, TEMPLATE, AREAS, AREAS CHECKED, NOTE BOOK, NO.

ORIGINAL SURVEY — DATE, BY, SURVEYED, PLOTTED, TEMPLATE, AREAS, AREAS CHECKED, NOTE BOOK, NO.

PLATE 5 CROSS SECTION O. P. R. & R. E. STANDARD
100% ACID PAPER MADE AND PRINTED IN U. S. A.
THE FREDERICK POST CO., CHICAGO

℄

B.P.R. DISTRICT OFFICE	PROJECT	SHEET NUMBER	TOTAL SHEETS
WIS. 4	S1449(1)		

STA. 203+00
800

805.3
4:1
3
805.2

STA. 202+00
800

803.4
4:1
3
803.3

STA. 201+00
800

802.4
2:1
2:1

STA. 200+00
795

802.1
2:1
2:1

STA. 199+00
795

802.1
2:1
2:1


STATION	DISTANCE	YARDAGE EXCAVATION COM.		MARSH	FILL 50 %	FILL 30 %
204+00						
	100	232				46
203+00						
	100	102				109
202+00						
	100	11		481	352	365
201+00						
	100	0		1287	1000	695
200+00						
	100	0		1806	1528	819
199+00						
SHEET TOTAL	500	345		3574	2880	2034

FINAL SURVEY
NOTE BOOK
NO.
SURVEYED
PLOTTED
TEMPLATE
AREAS CHECKED
BY
DATE

ORIGINAL SURVEY
NOTE BOOK
NO.
SURVEYED
PLOTTED
TEMPLATE
AREAS CHECKED
BY
DATE

PLATE 3 CROSS SECTION O. P. R. & B. E. STANDARD
100% RAG PAPER - MADE AND PRINTED IN U. S. A.
THE FREDERICK POST CO., CHICAGO

B.P.R. DISTRICT OFFICE	PROJECT	SHEET NUMBER	TOTAL SHEETS
WIS. 4	S1449(1)		

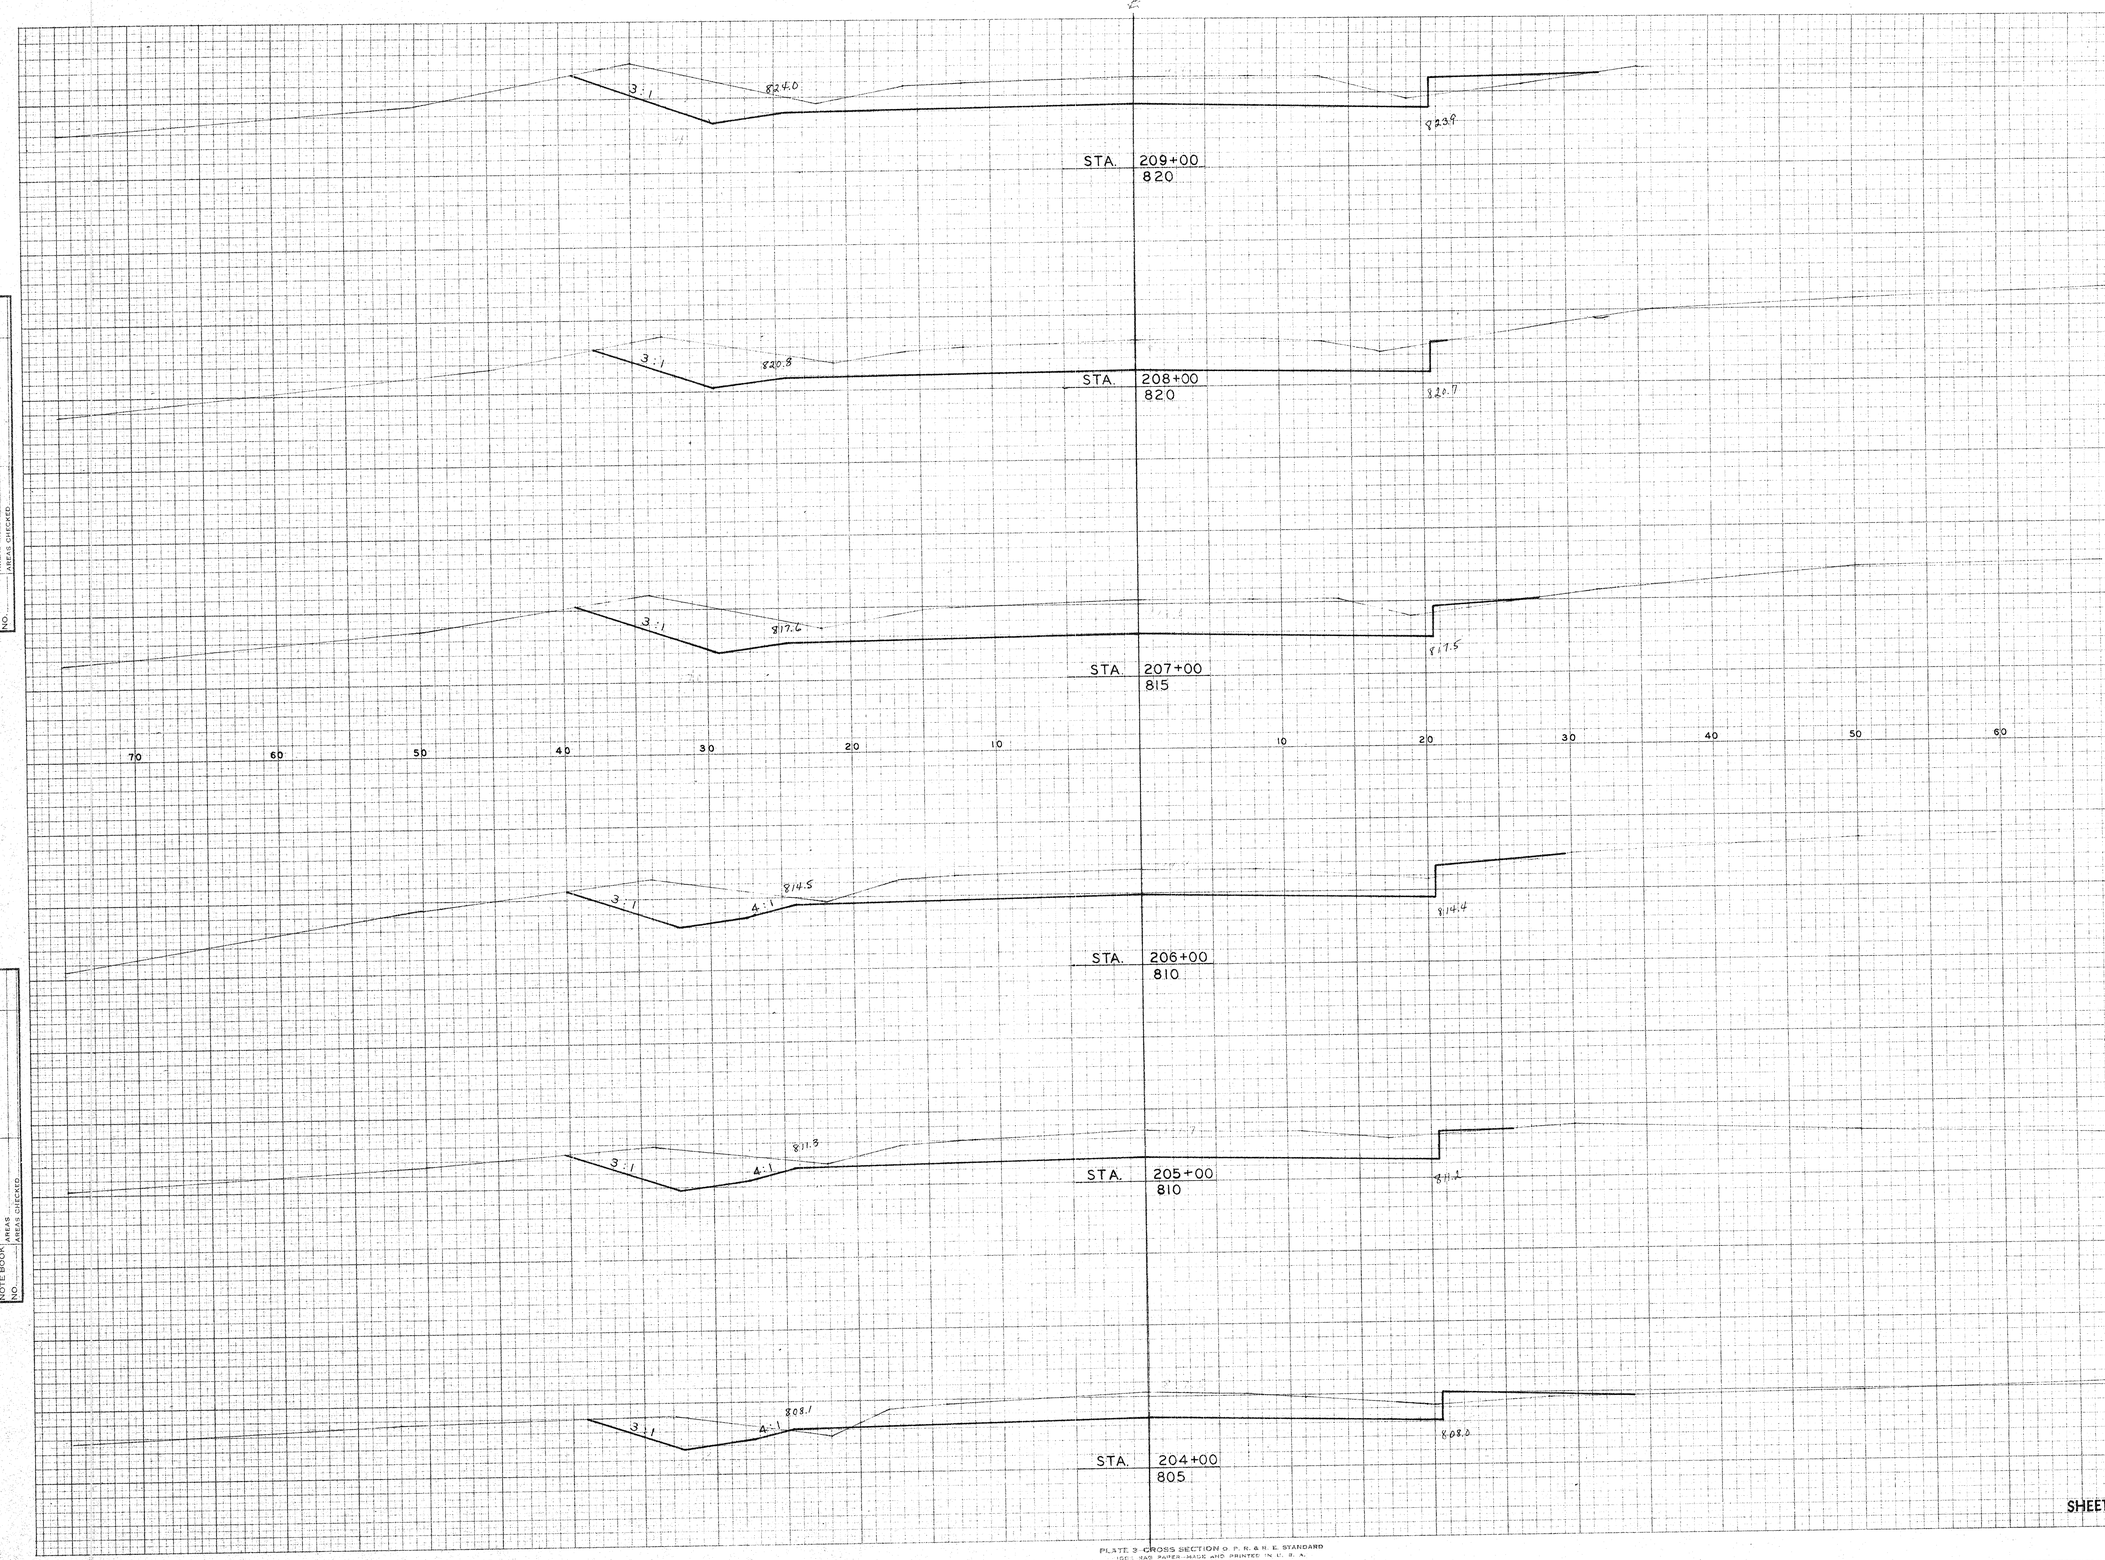

STATION	DISTANCE	YARDAGE EXCAVATION COM.	YARDAGE FILL
210+00			
	100	383	28
209+00			
	100	383	22
208+00			
	100	431	9
207+00			
	100	376	22
206+00			
	100	317	13
205+00			
	100	310	15
204+00			
SHEET TOTAL	600	2200	109

FINAL SURVEY
DATE
BY
SURVEYED
PLOTTED
TEMPLATE
AREAS
NOTE BOOK
NO.
AREAS CHECKED

ORIGINAL SURVEY
DATE
BY
SURVEYED
PLOTTED
TEMPLATE
AREAS
NOTE BOOK
NO.
AREAS CHECKED

PLATE 3 CROSS SECTION © P. R. & H. E. STANDARD
1-56 : RAG PAPER - MADE AND PRINTED IN U. S. A.
THE FREDERICK POST CO., CHICAGO

B.P.R. DISTRICT OFFICE	PROJECT	SHEET NUMBER	TOTAL SHEETS
WIS. 4	S1449(1)		

FINAL SURVEY
NOTE BOOK
NO.
SURVEYED
PLOTTED
TEMPLATE
AREAS
AREAS CHECKED
BY
DATE

ORIGINAL SURVEY
NOTE BOOK
NO.
SURVEYED
PLOTTED
TEMPLATE
AREAS
AREAS CHECKED
BY
DATE

STATION	DISTANCE	YARDAGE EXCAVATION	YARDAGE FILL
210+00			
	100		
211+00			
	100		
212+00			

STA. 212+00
830

STA. 211+00
830

STA. 210+00
825

70 60 50 40 30 20 10 0 10 20 30 40 50 60

SHEET TOTAL