NO.	OWNER	ACRES REQ'D.	RODS OF FENCING TO MOVE	RODS OF FENCING TO BUILD
1	H. ROEHL	1.39	66	66
2	OUTAGAMIE COUNTY	19.14	103	442
3	C. KOPS	0.39	9	11
4	J. HEIMAN	4.23	40	40
5	H. HAMEISTER	5.80	80	83
6	W. OSKEY	3.76	80	83
7	E. SCHWALBACH	10.73		328
8	E. SCHROEDER	2.86	79	82
9	ELSIE . TAYLOR	7.49	79	82
10	R. RUWALDT	0.98	39	42
11	E. BERGMAN	3.34	34	31
12	APPLETON CORP.	4.25	41	47
13	S. HAUERT	1.56	39	39
14	APPLETON CORP.	0.17		10

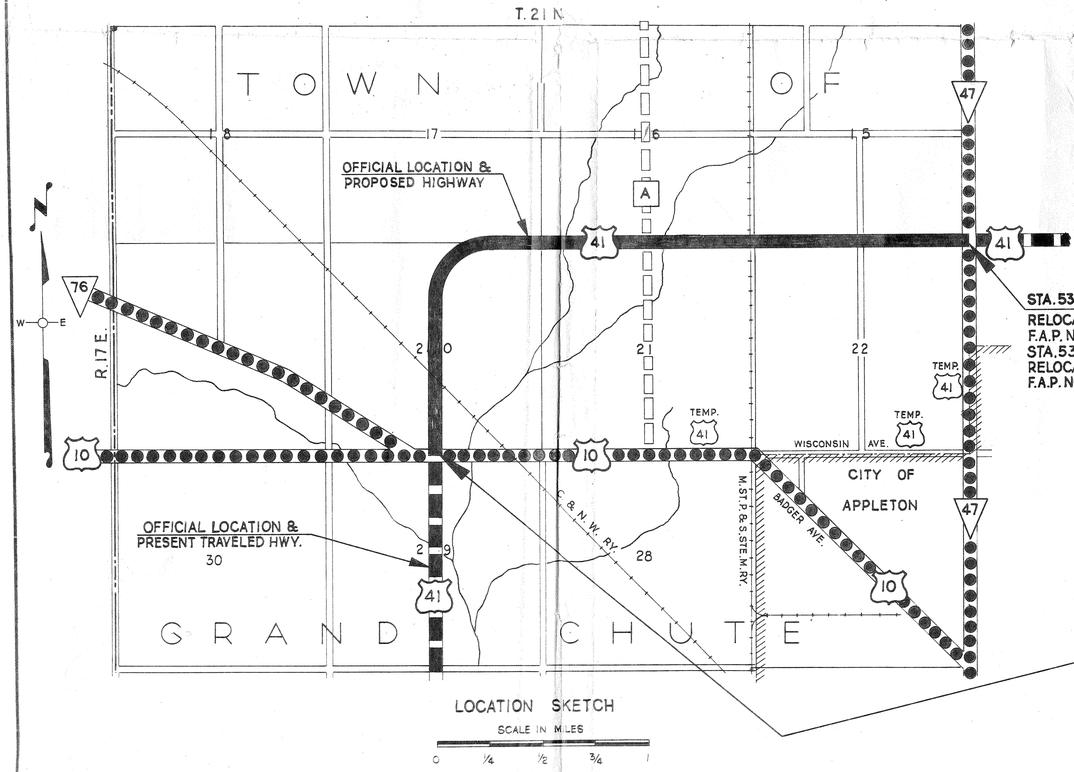

STA. 535+97.5 - END OF RELOCATION ORDER F.A.P. NO. 582-G = DIV. JOB NO. 3812 = STA. 538+96.3 - BEG. OF RELOCATION ORDER ON F.A.P. NO. 582-B = DIV. JOB NO. 3656

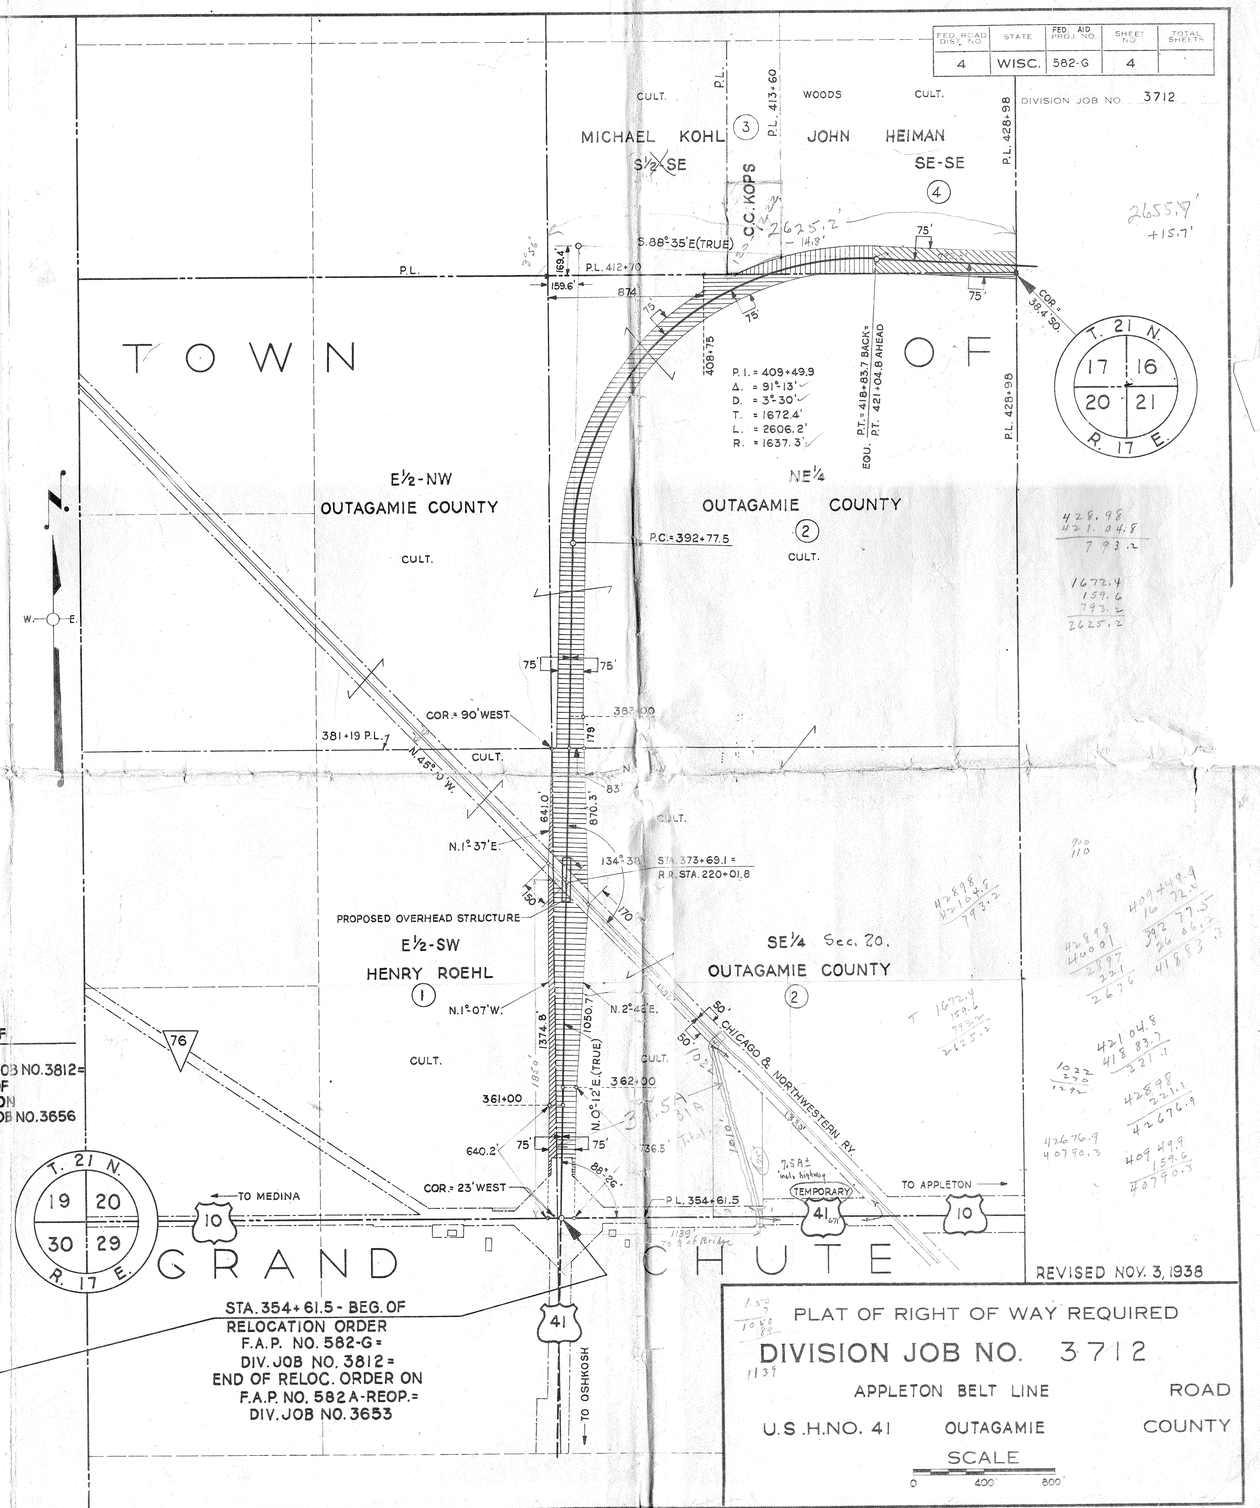

STA. 354+61.5 - BEG. OF RELOCATION ORDER F.A.P. NO. 582-G = DIV. JOB NO. 3812 = END OF RELOC. ORDER ON F.A.P. NO. 582 A-REOP. = DIV. JOB NO. 3653

PLAT OF RIGHT OF WAY REQUIRED

DIVISION JOB NO. 3712

APPLETON BELT LINE ROAD

U.S. H. NO. 41 OUTAGAMIE COUNTY

SCALE

0 400' 800'

FED. ROAD DIST. NO.	STATE	FED. AID PROJ. NO.	SHEET NO.	TOTAL SHEETS
4	WISC.	582-G	5	

DIVISION JOB NO. 3712

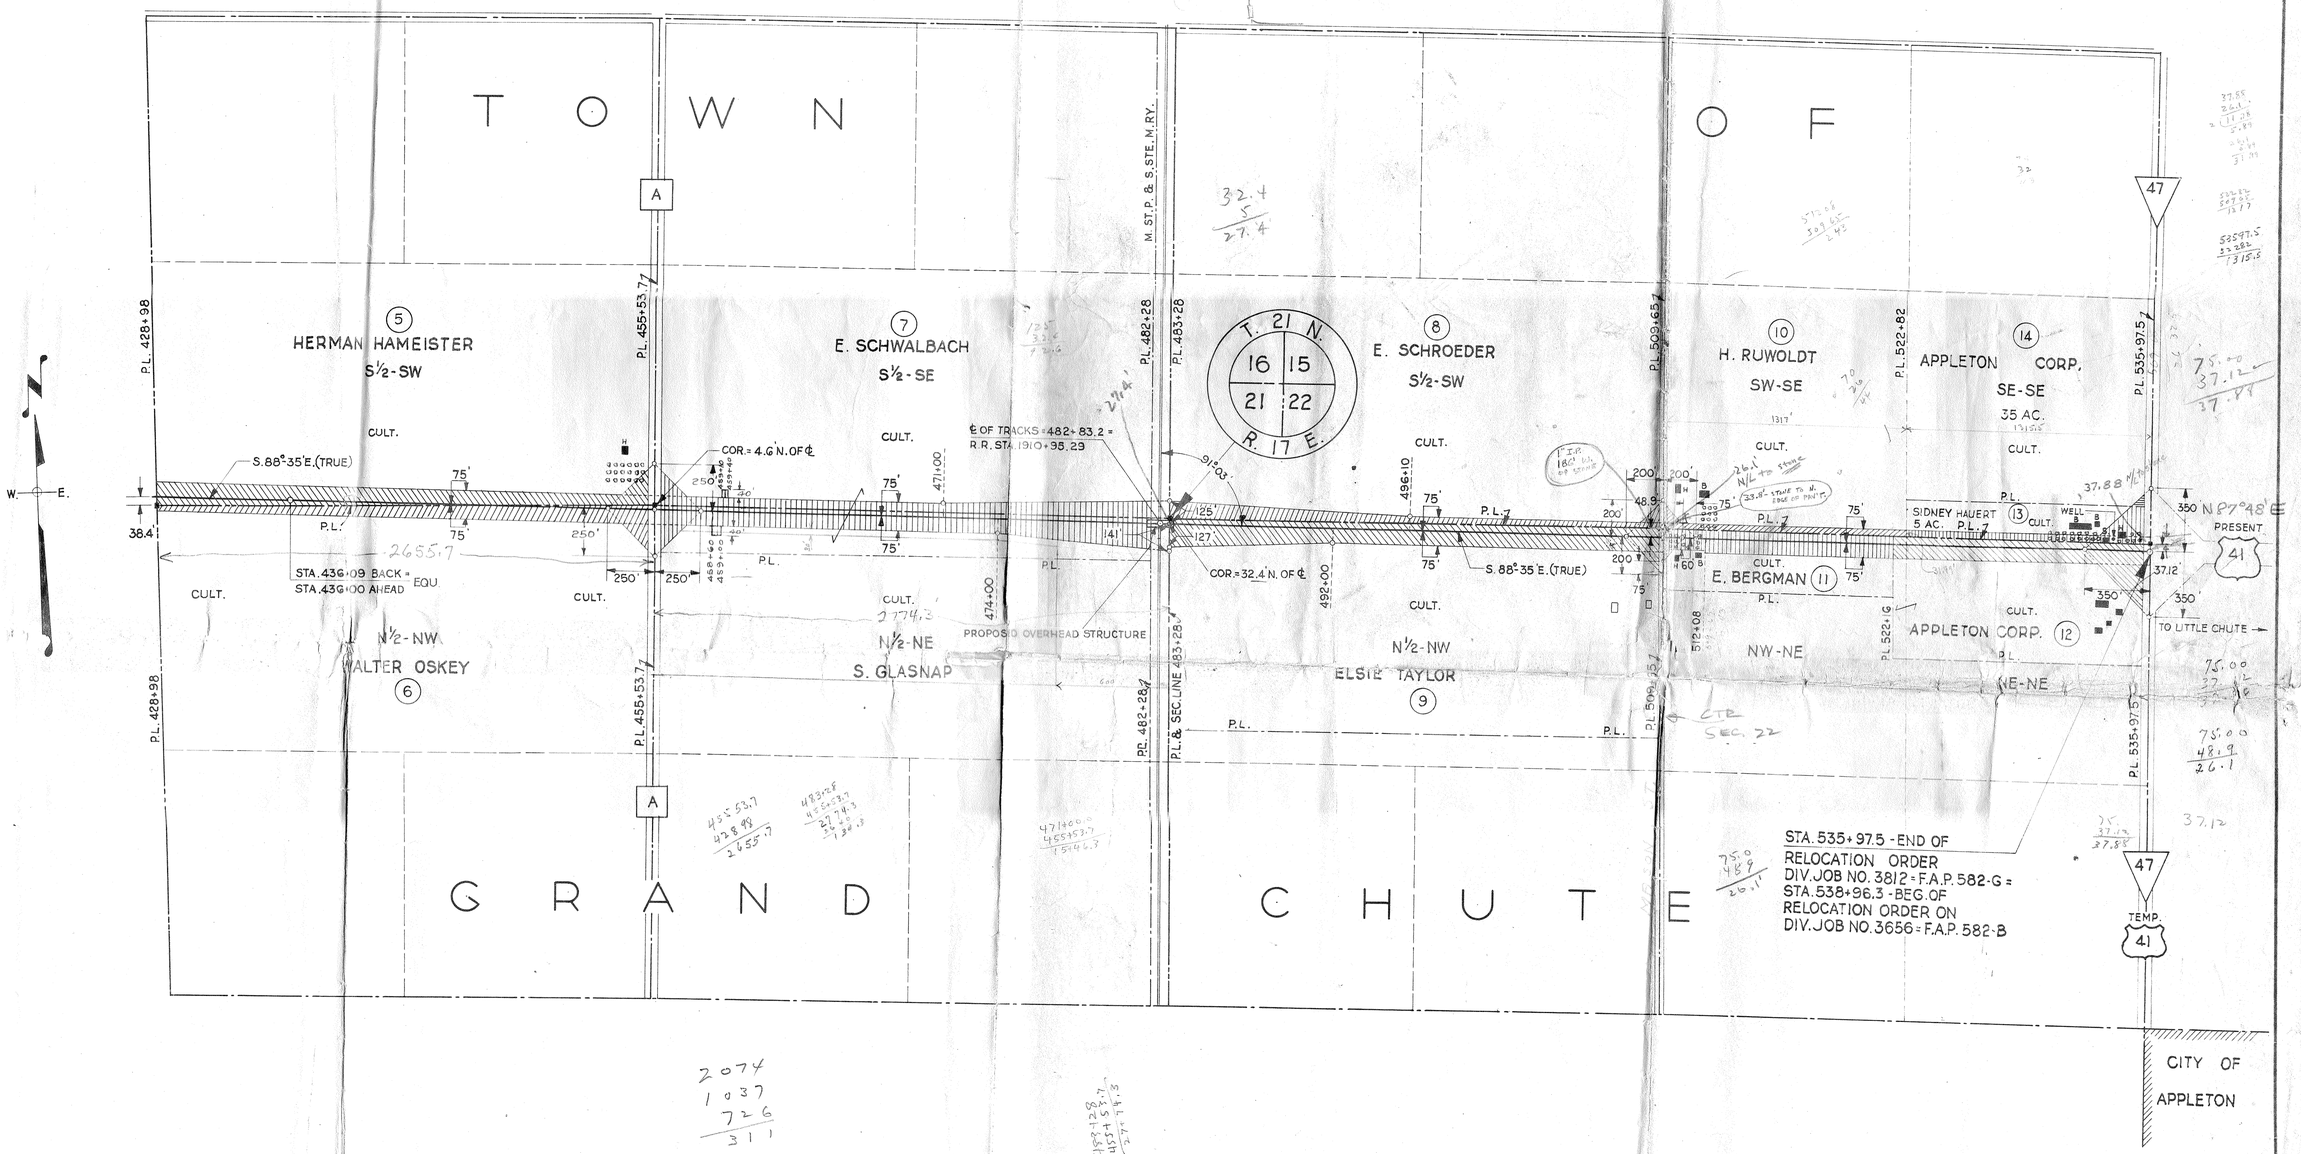

REVISED NOV. 3, 1938

PLAT OF RIGHT OF WAY REQUIRED

DIVISION JOB NO. 3712

APPLETON BELT LINE ROAD

U.S. H.NO. 41 OUTAGAMIE COUNTY

SCALE

0 400' 800'