


M-9

STREET IMPROVEMENTS

VILLAGE OF HORTONVILLE

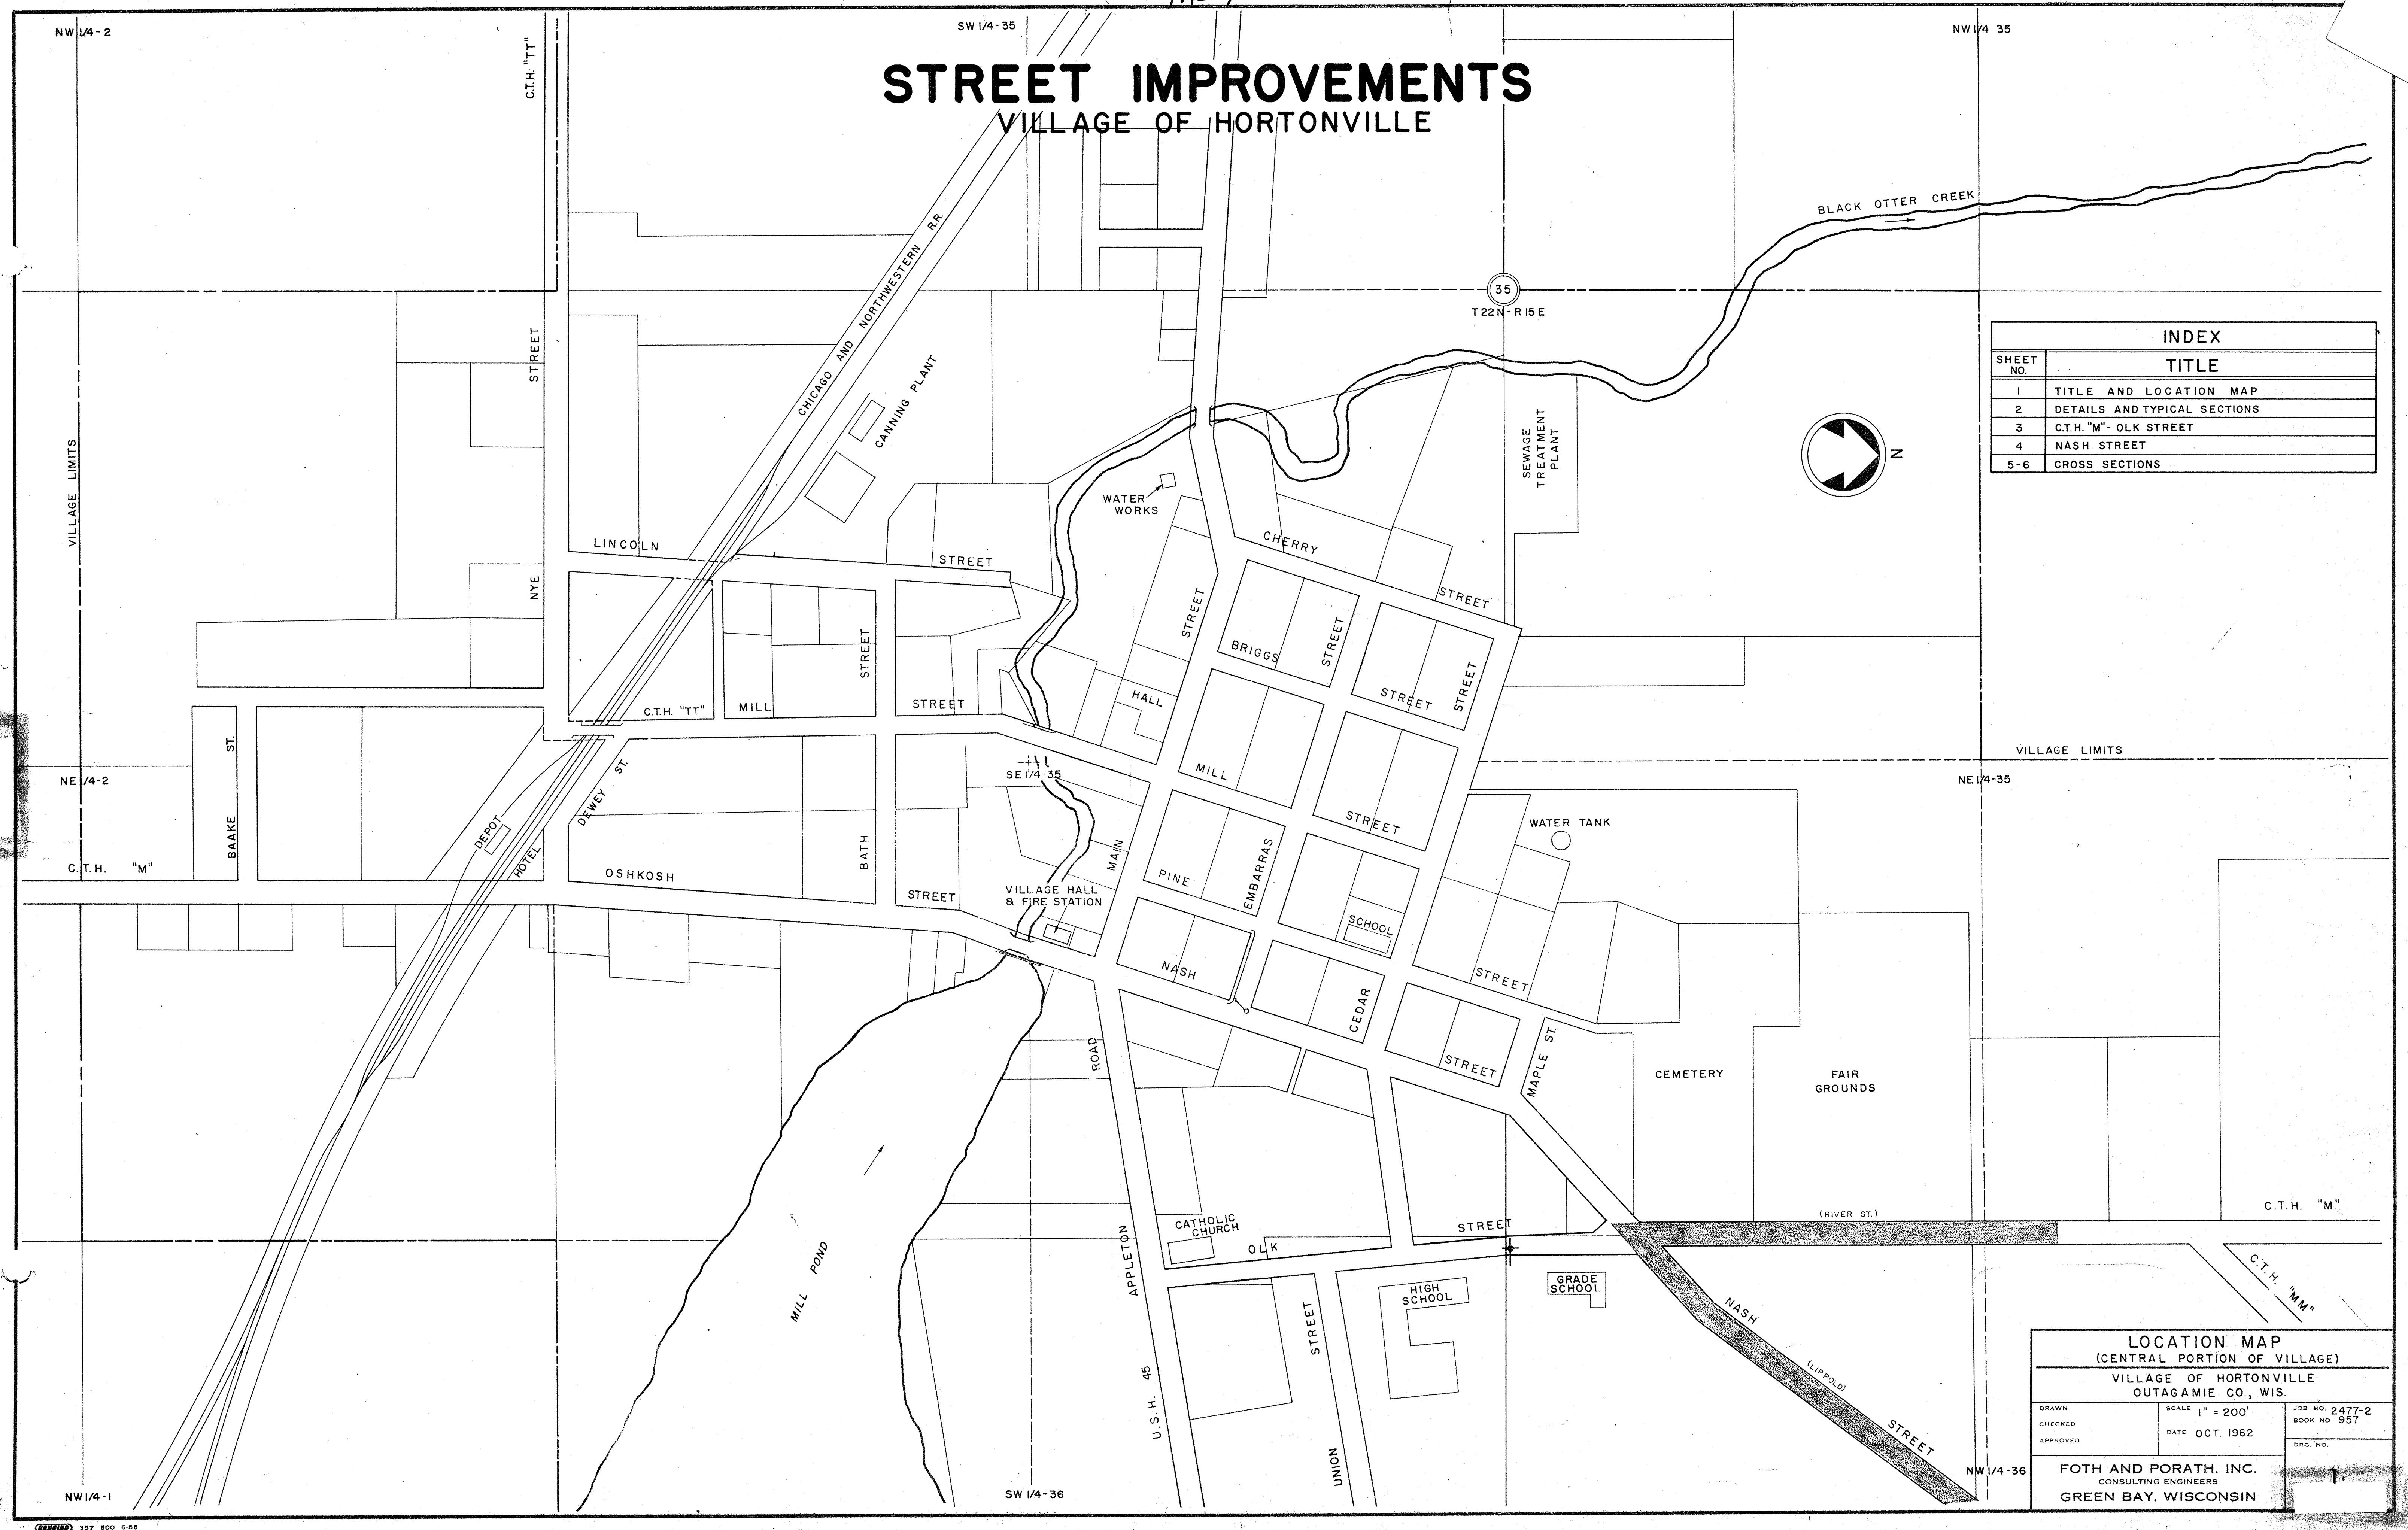





INDEX	
SHEET NO.	TITLE
1	TITLE AND LOCATION MAP
2	DETAILS AND TYPICAL SECTIONS
3	C.T.H. "M"- OLK STREET
4	NASH STREET
5-6	CROSS SECTIONS

LOCATION MAP
(CENTRAL PORTION OF VILLAGE)


VILLAGE OF HORTONVILLE
OUTAGAMIE CO., WIS.

DRAWN	SCALE 1" = 200'	JOB NO. 2477-2
CHECKED	DATE OCT. 1962	BOOK NO. 957
APPROVED		DRG. NO.

FOTH AND PORATH, INC.
CONSULTING ENGINEERS
GREEN BAY, WISCONSIN

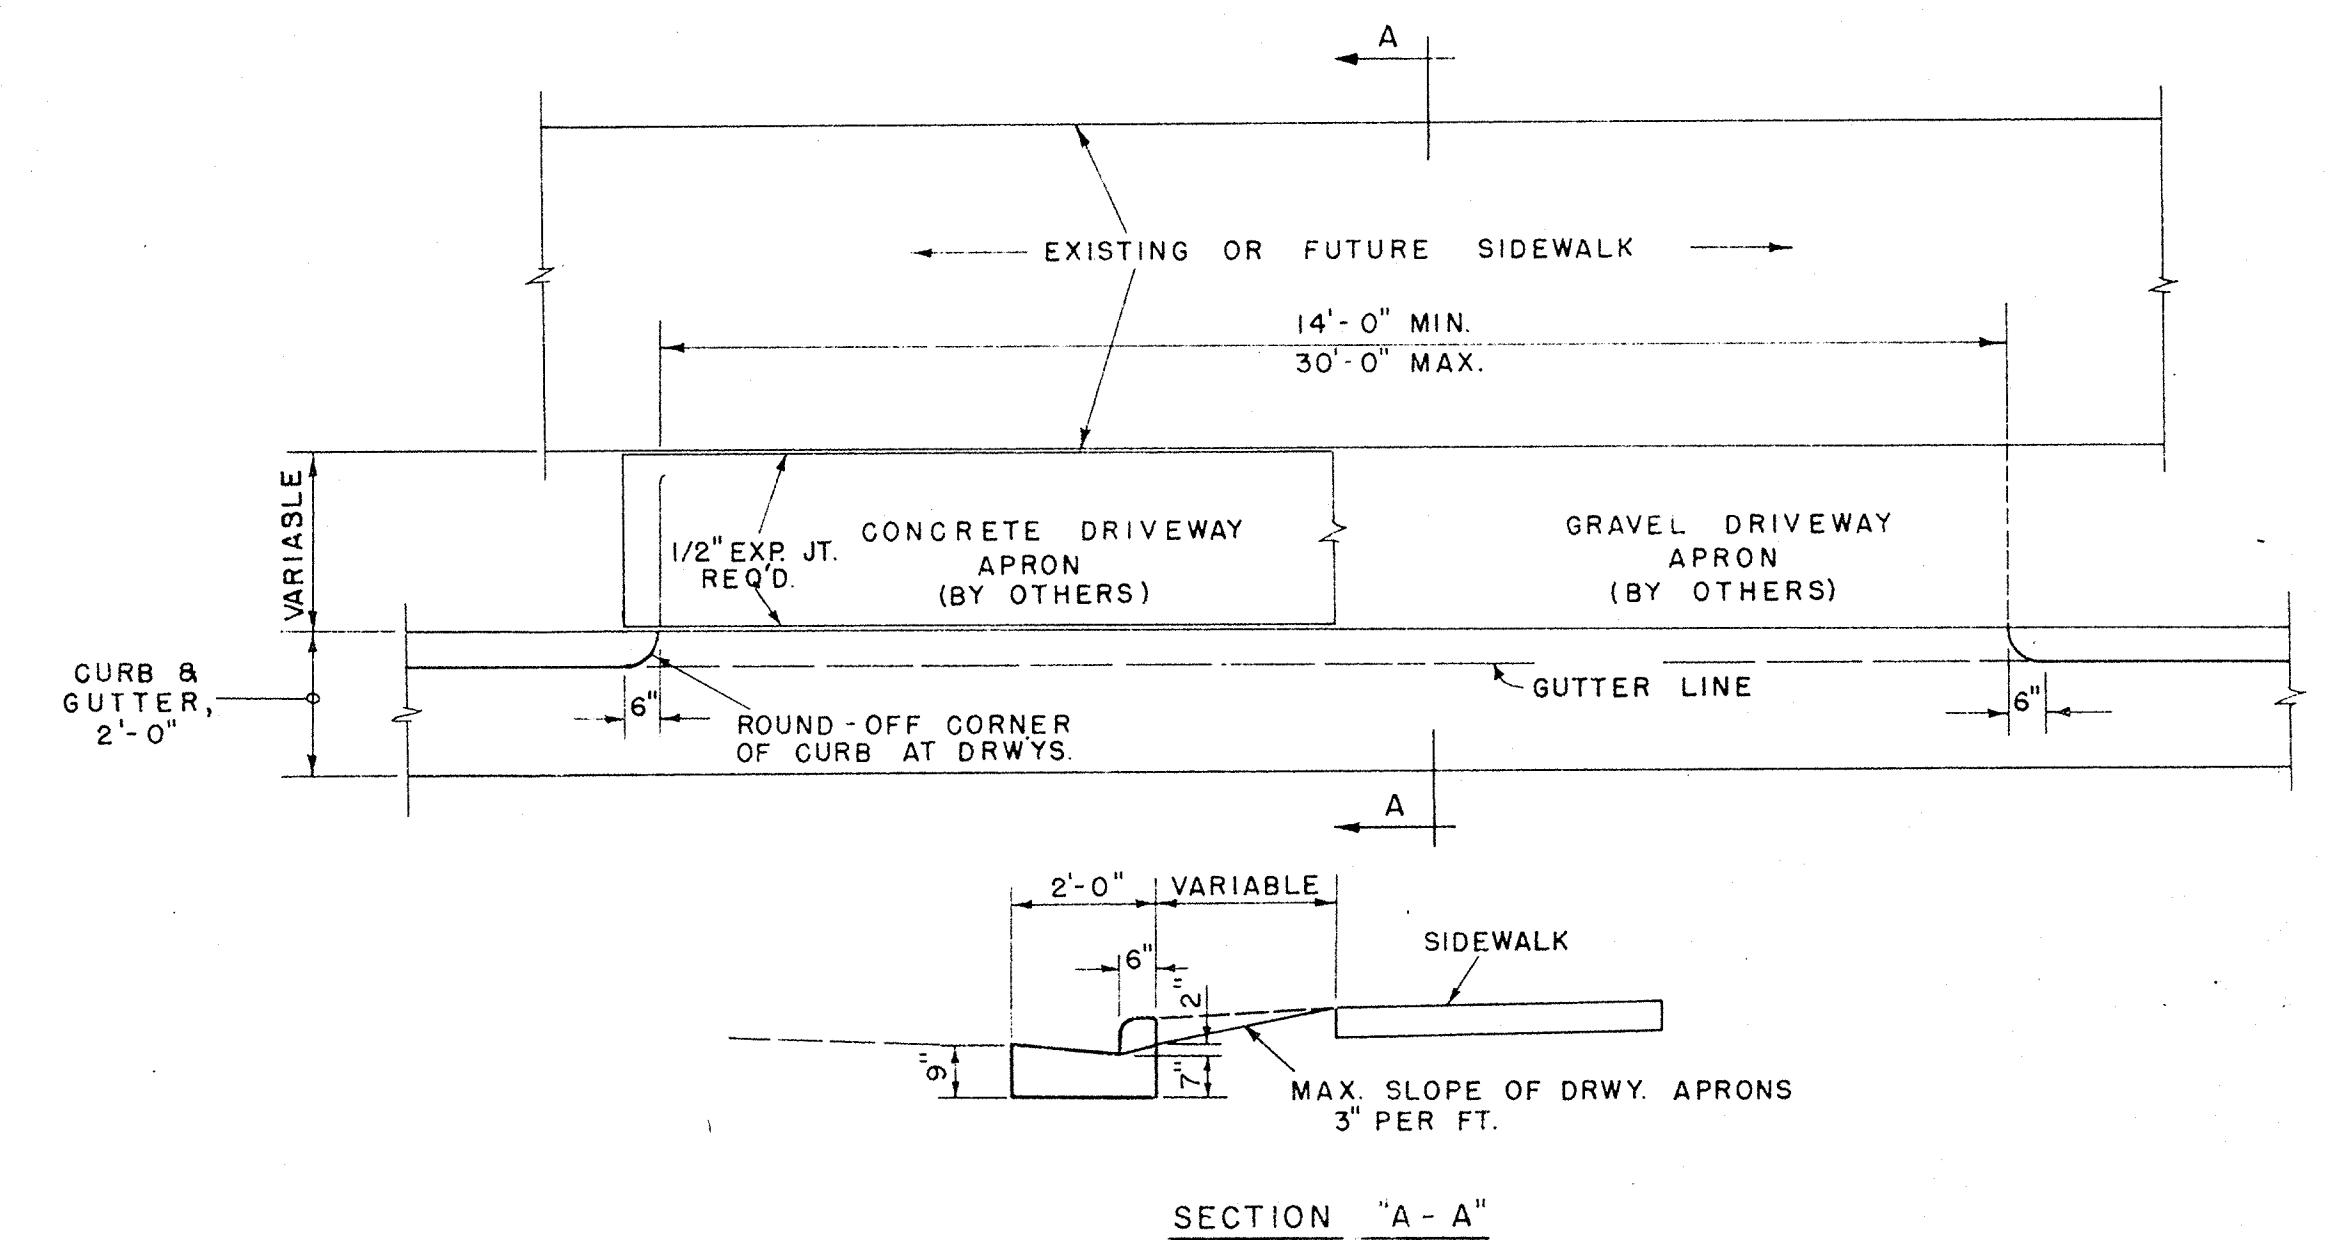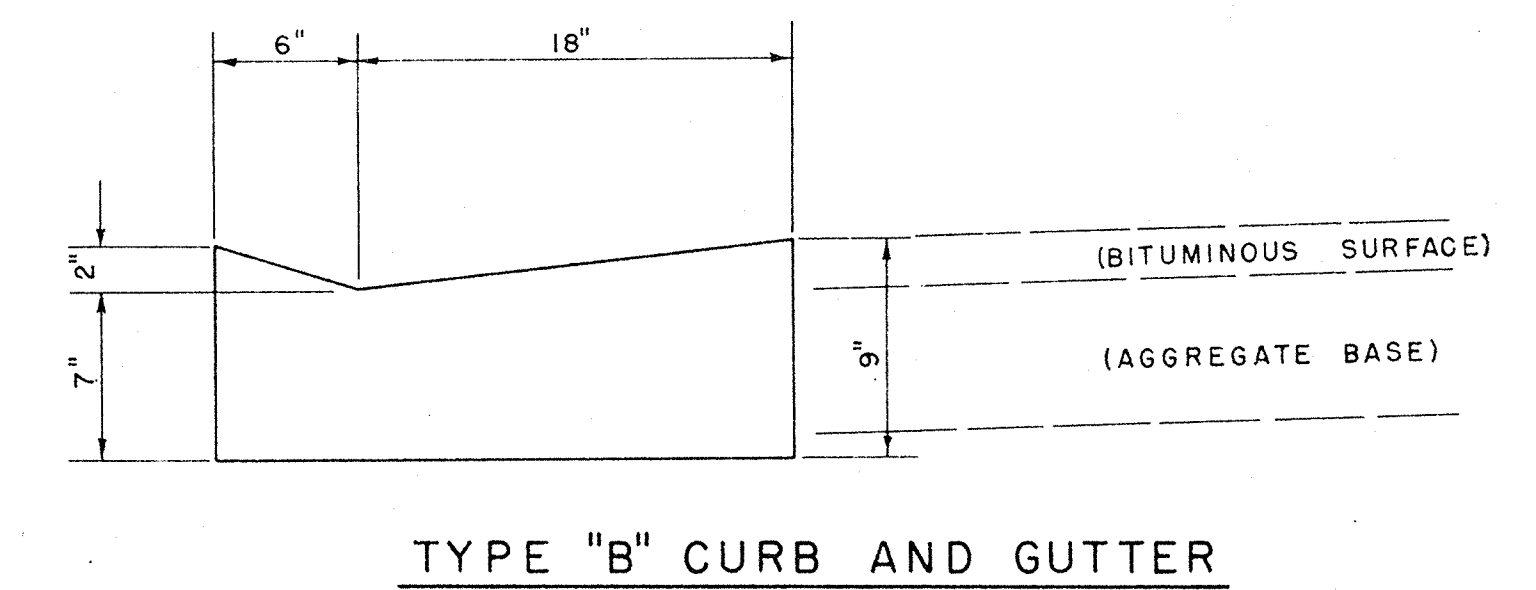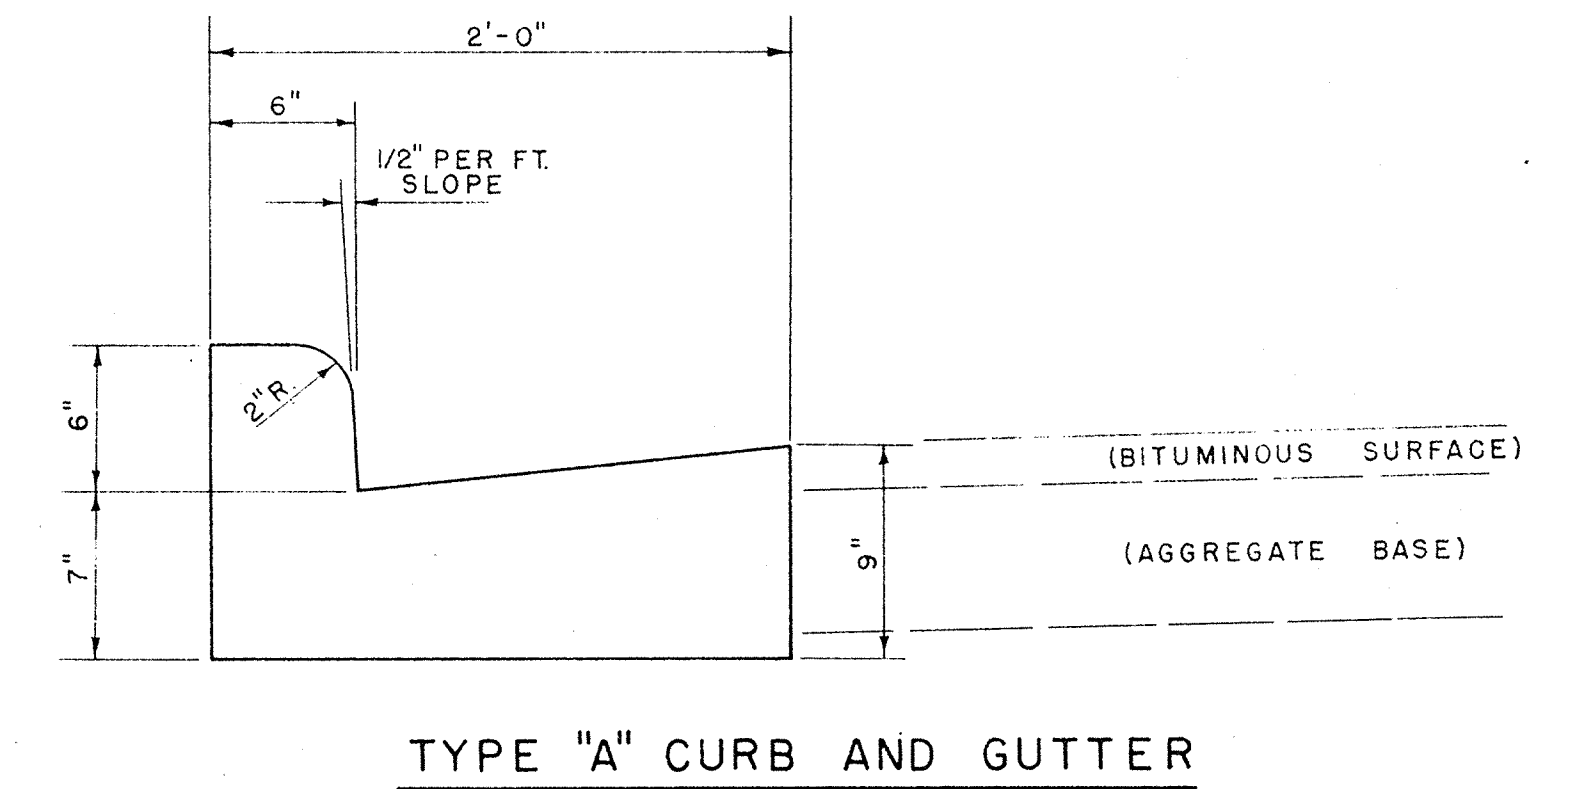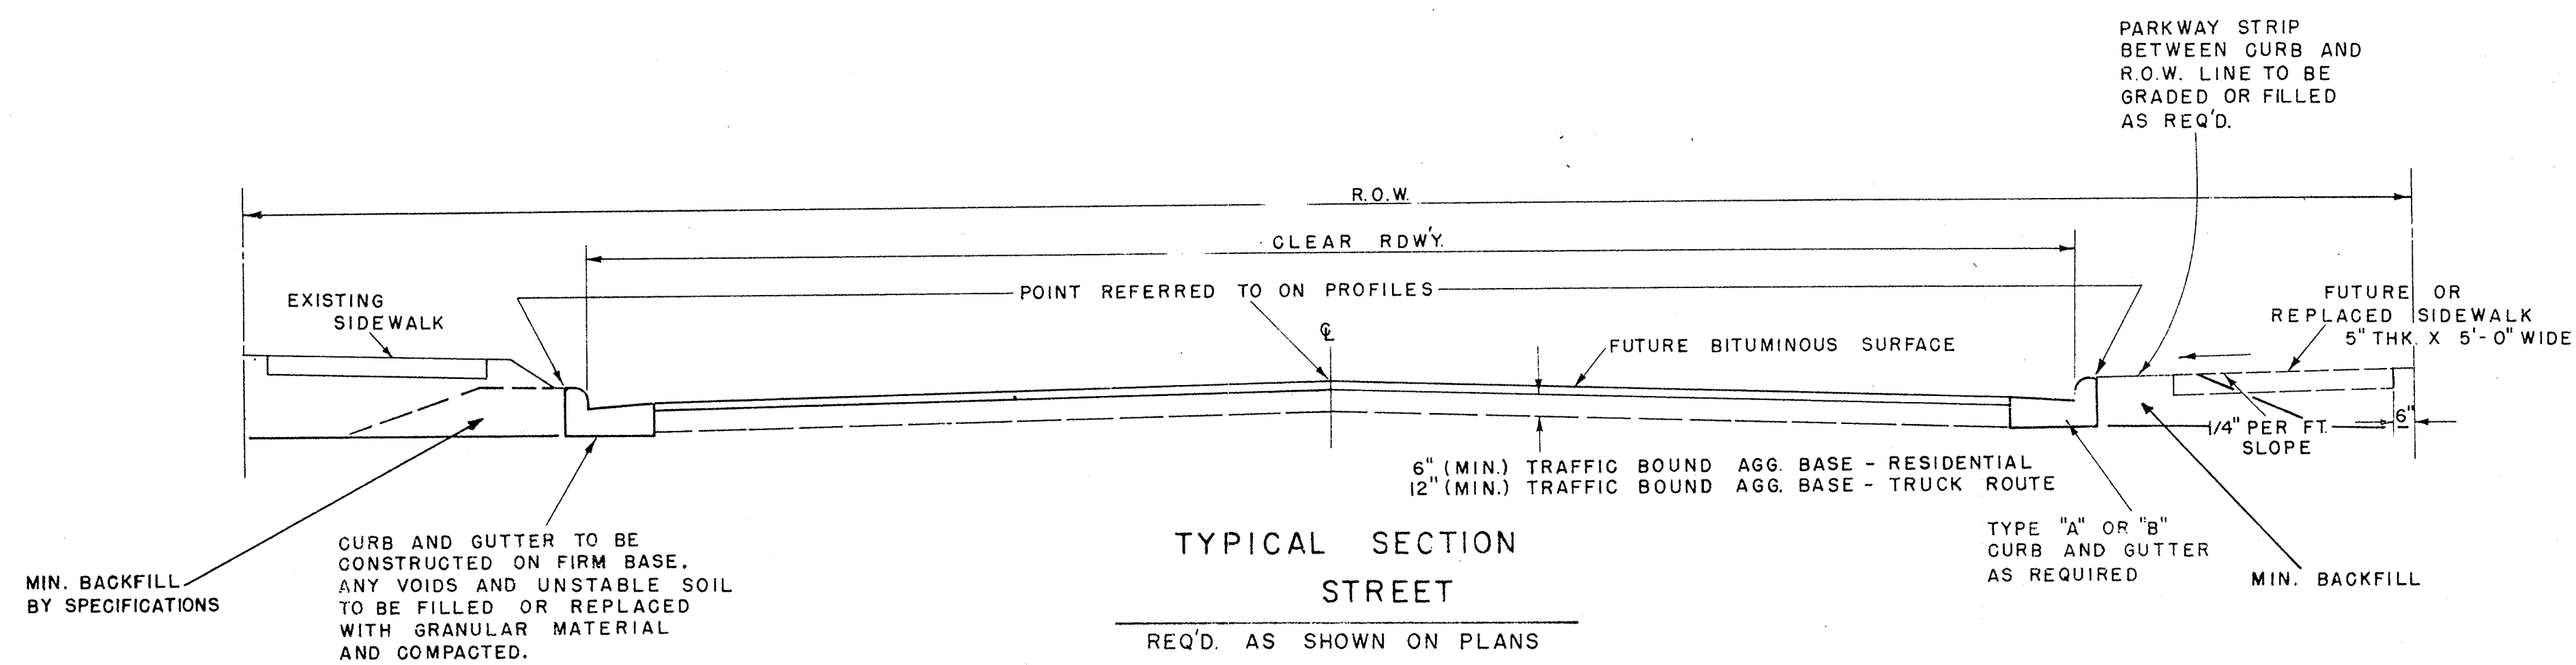



DETAILS AND TYPICAL SECTIONS STREET IMPROVEMENTS			
DRAWN H.S.T.	SCALE VARIABLE	JOB NO. ST'D.	
CHECKED H.S.T.	DATE MARCH 1956	BOOK NO.	
APPROVED H.S.T.		DWG. NO.	2
FOTH AND PORATH, INC. CONSULTING ENGINEERS GREEN BAY, WISCONSIN			

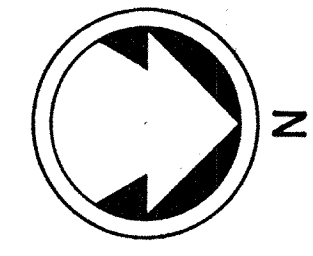

PLAN	DATE
BY	
SURVEYED	
PLOTTED	
CHECKED	
RT. OF WAY CHECKED	
NO.	

JOB NO. 2477-2


PROFILE	DATE
BY	
SURVEYED	
PLOTTED	
CHECKED	
STRUCTURE NOTATIONS CH'D	
NO. 557	

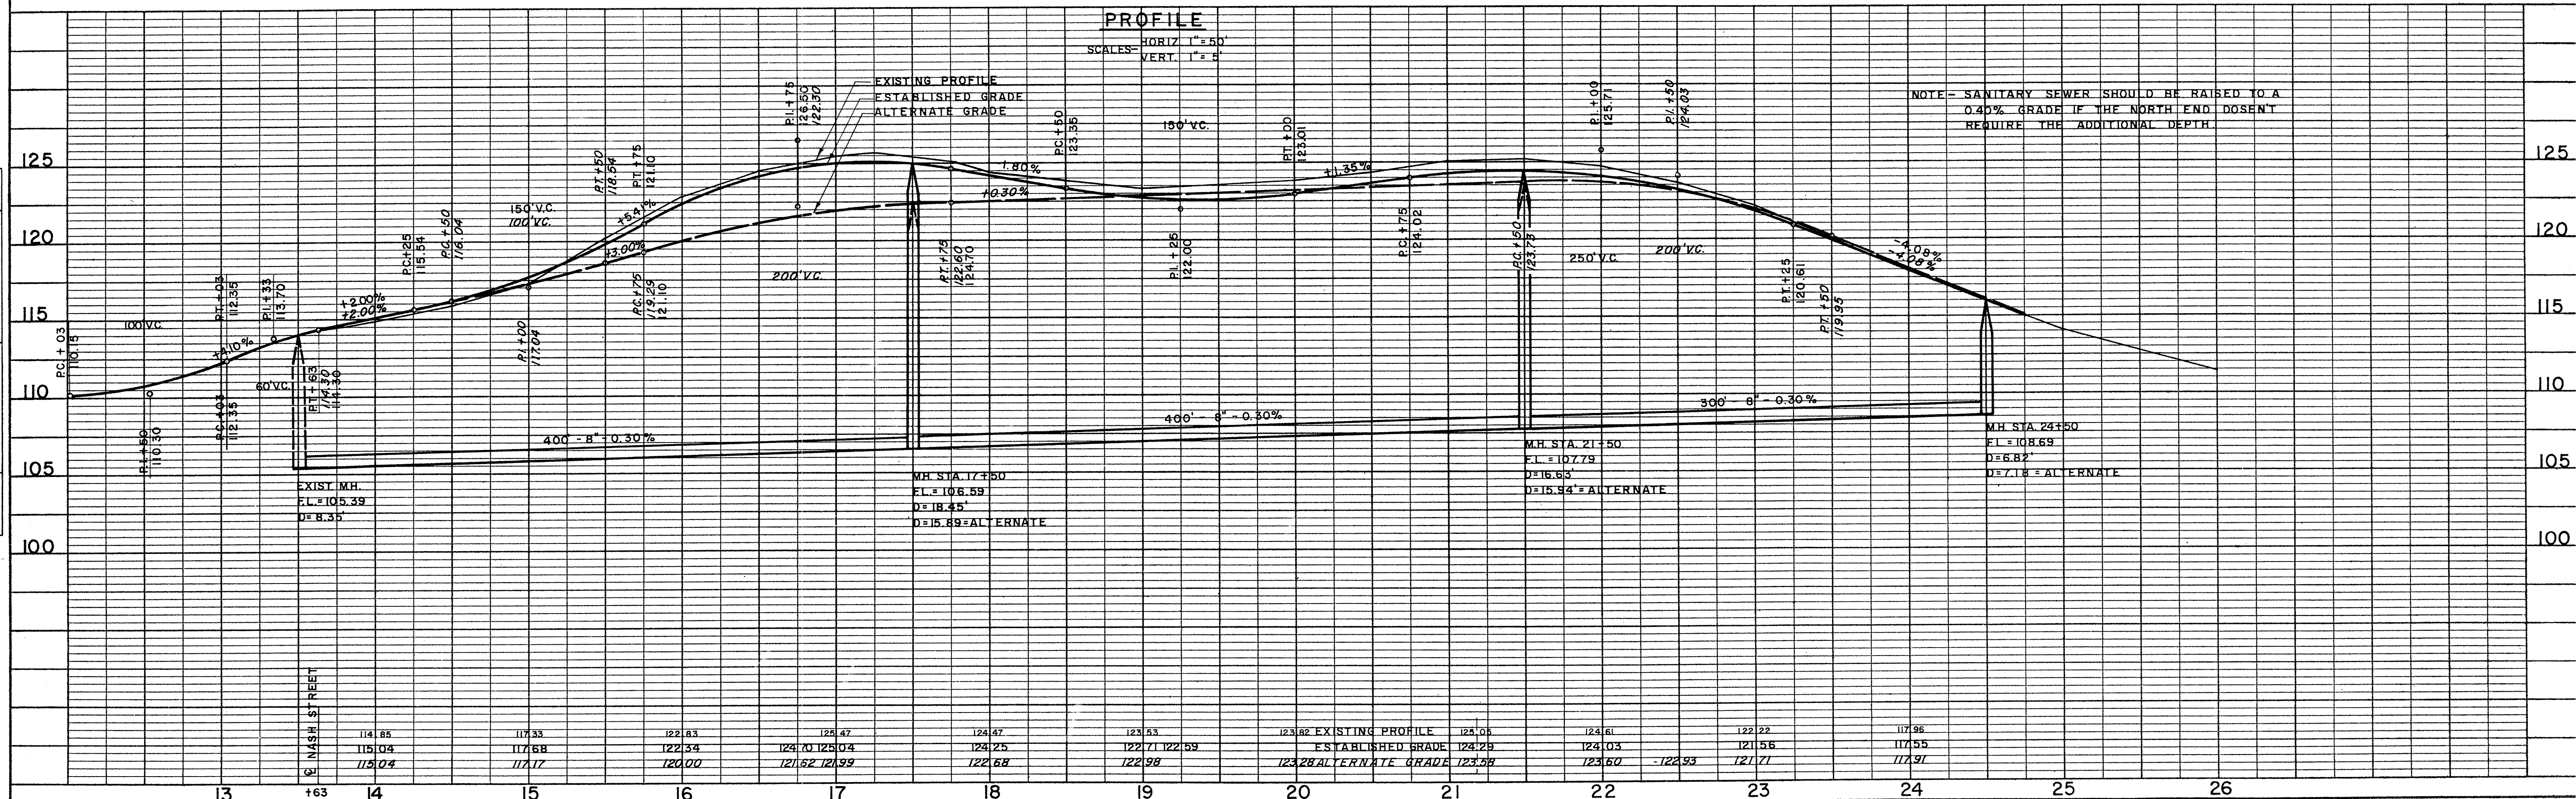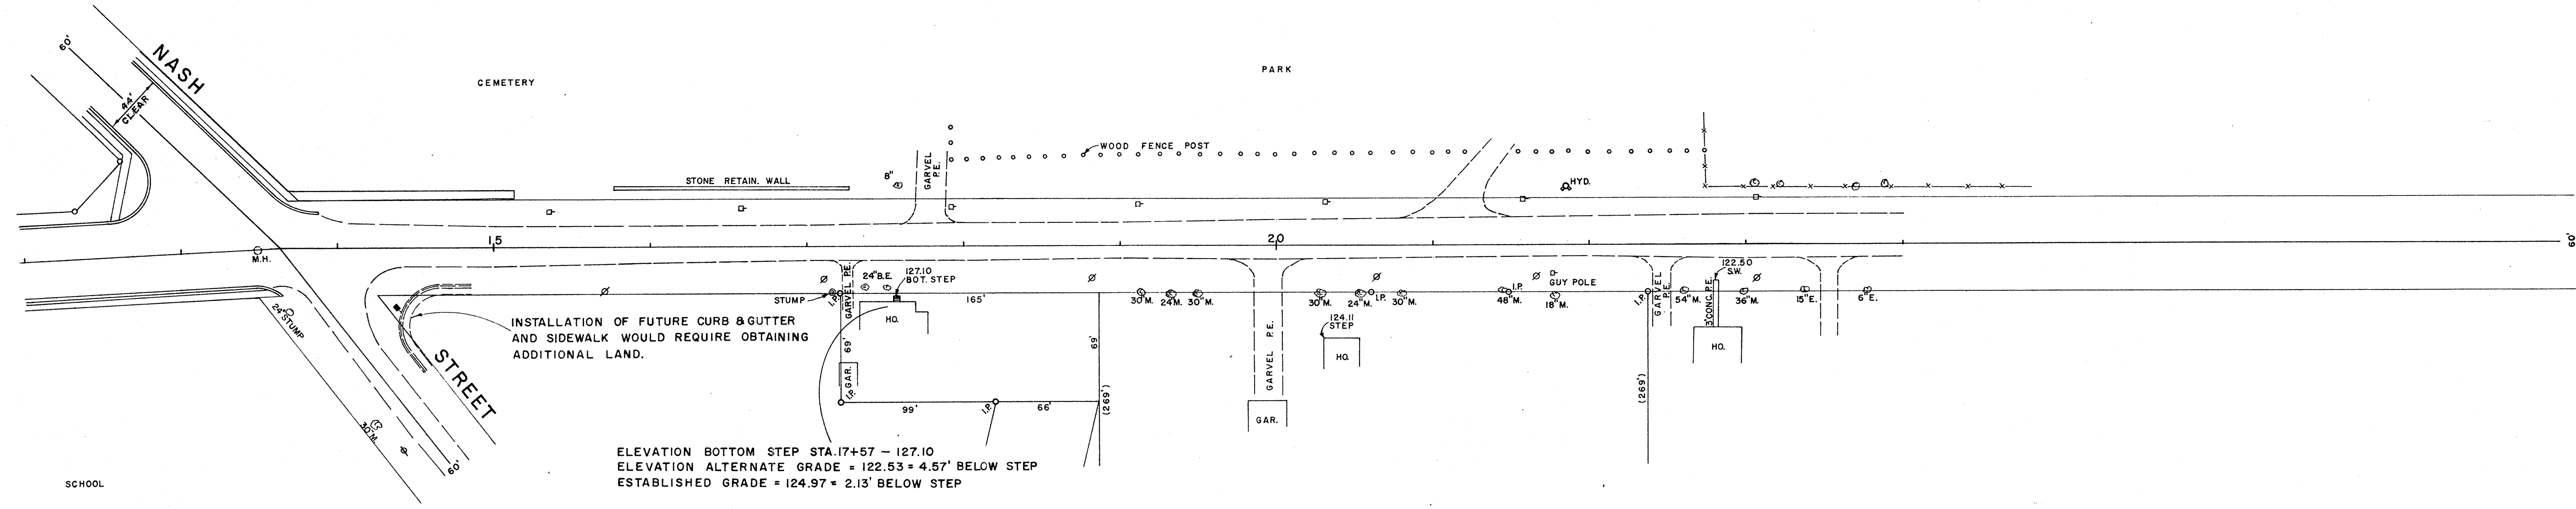

NASH STREET
STREET GRADES


PLAN	DATE	BY	DATE
SURVEYED		J.A.L.	
NOTE BOOK			
NO. 957			

PROFILE	DATE	BY	DATE
SURVEYED			
NOTE BOOK			
NO. 957			

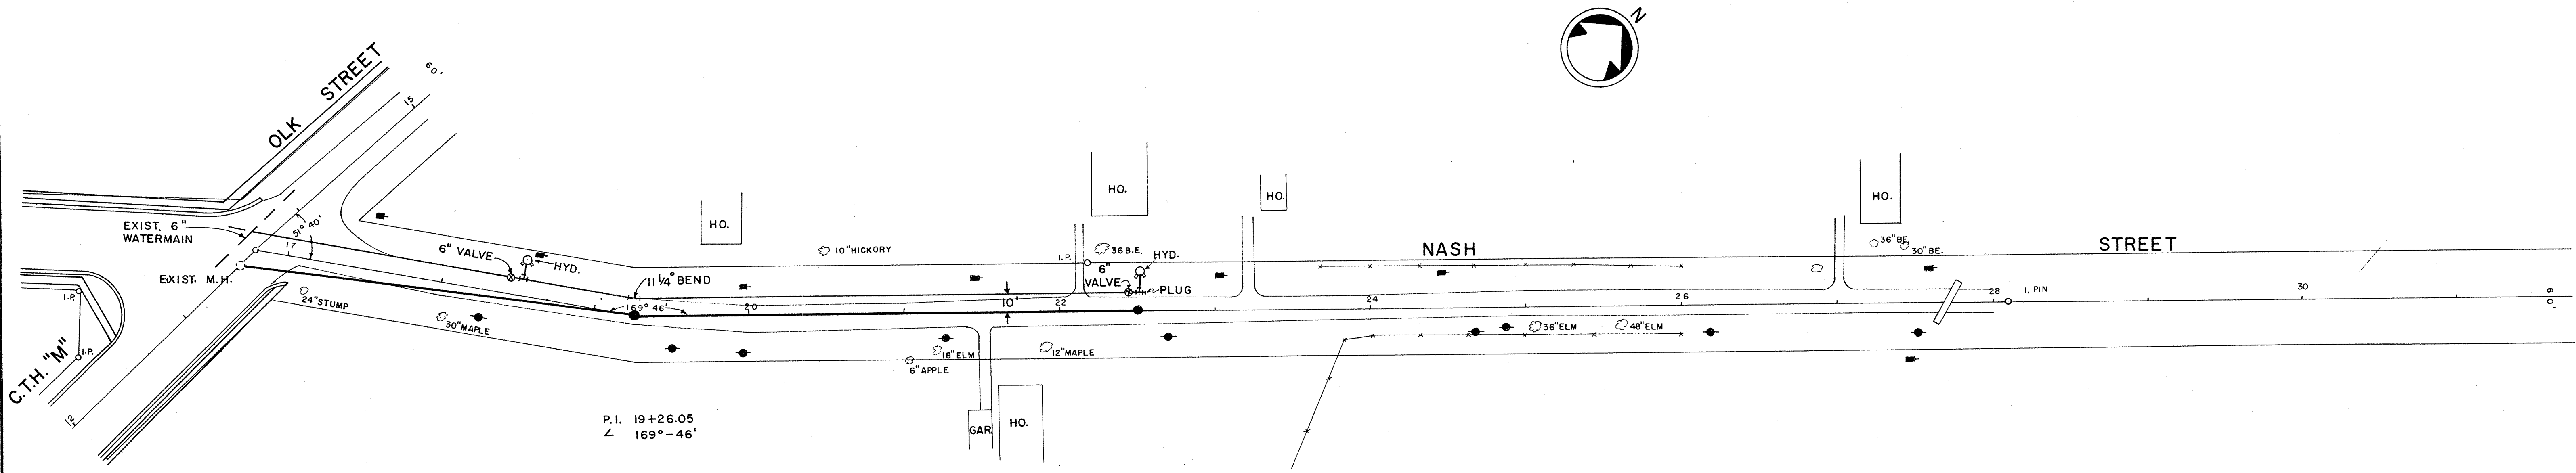

PLAN

SCALE - 1" = 50'

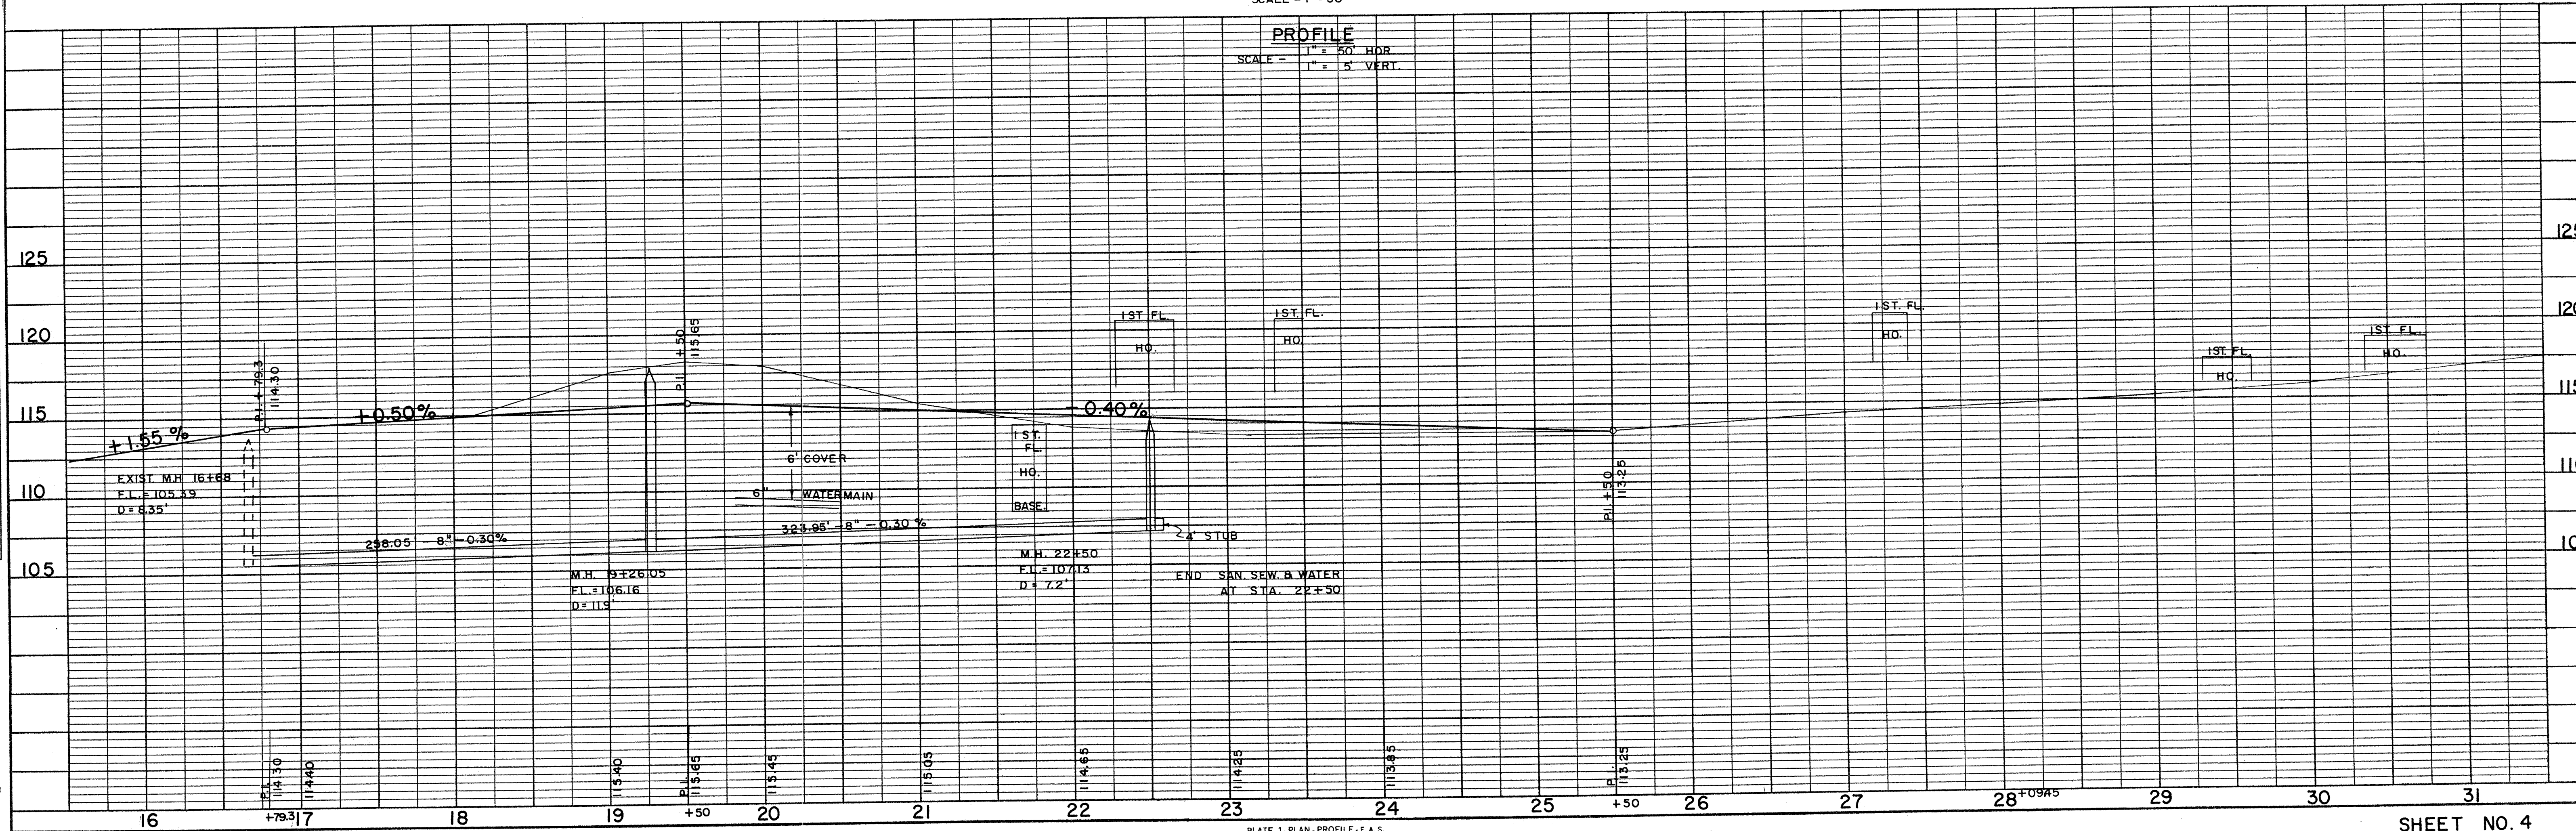


FINAL SURVEY NOTE BOOK NO.	SURVEYED PLOTTED DATE AREAS CHECKED	BY	DATE

JOB NO. 2477-2

ORIGINAL SURVEY NOTE BOOK NO. 957	SURVEYED PLOTTED DATE AREAS CHECKED	BY	DATE

B.P.R. DISTRICT OFFICE	PROJECT	SHEET NUMBER	TOTAL SHEETS

SCALES: HORIZ. 1"=50'
VERT. 1"=5'

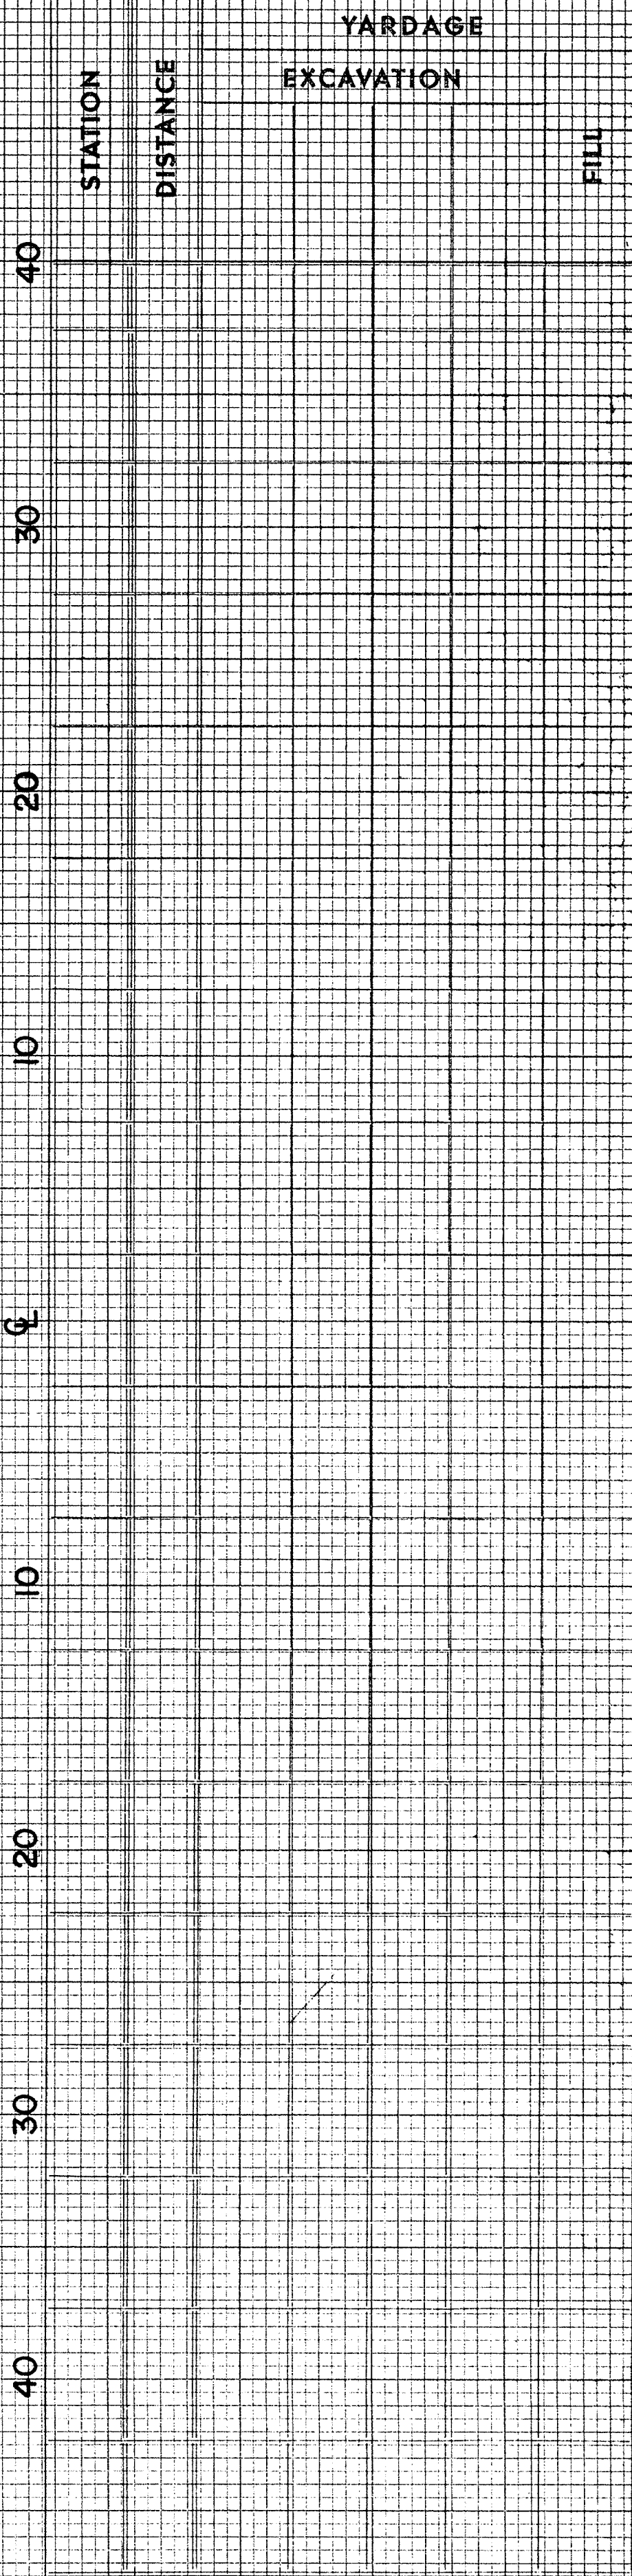


SHEET TOTAL

ORIGINAL SURVEY NOTE BOOK NO. 957	BY	DATE	SURVEYED
			PLOTTED
			REVIEWED
			AREAS CHECKED

JOB NO. 2477-2

FINAL SURVEY NOTE BOOK NO.	BY	DATE	SURVEYED
			PLOTTED
			REVIEWED
			AREAS CHECKED

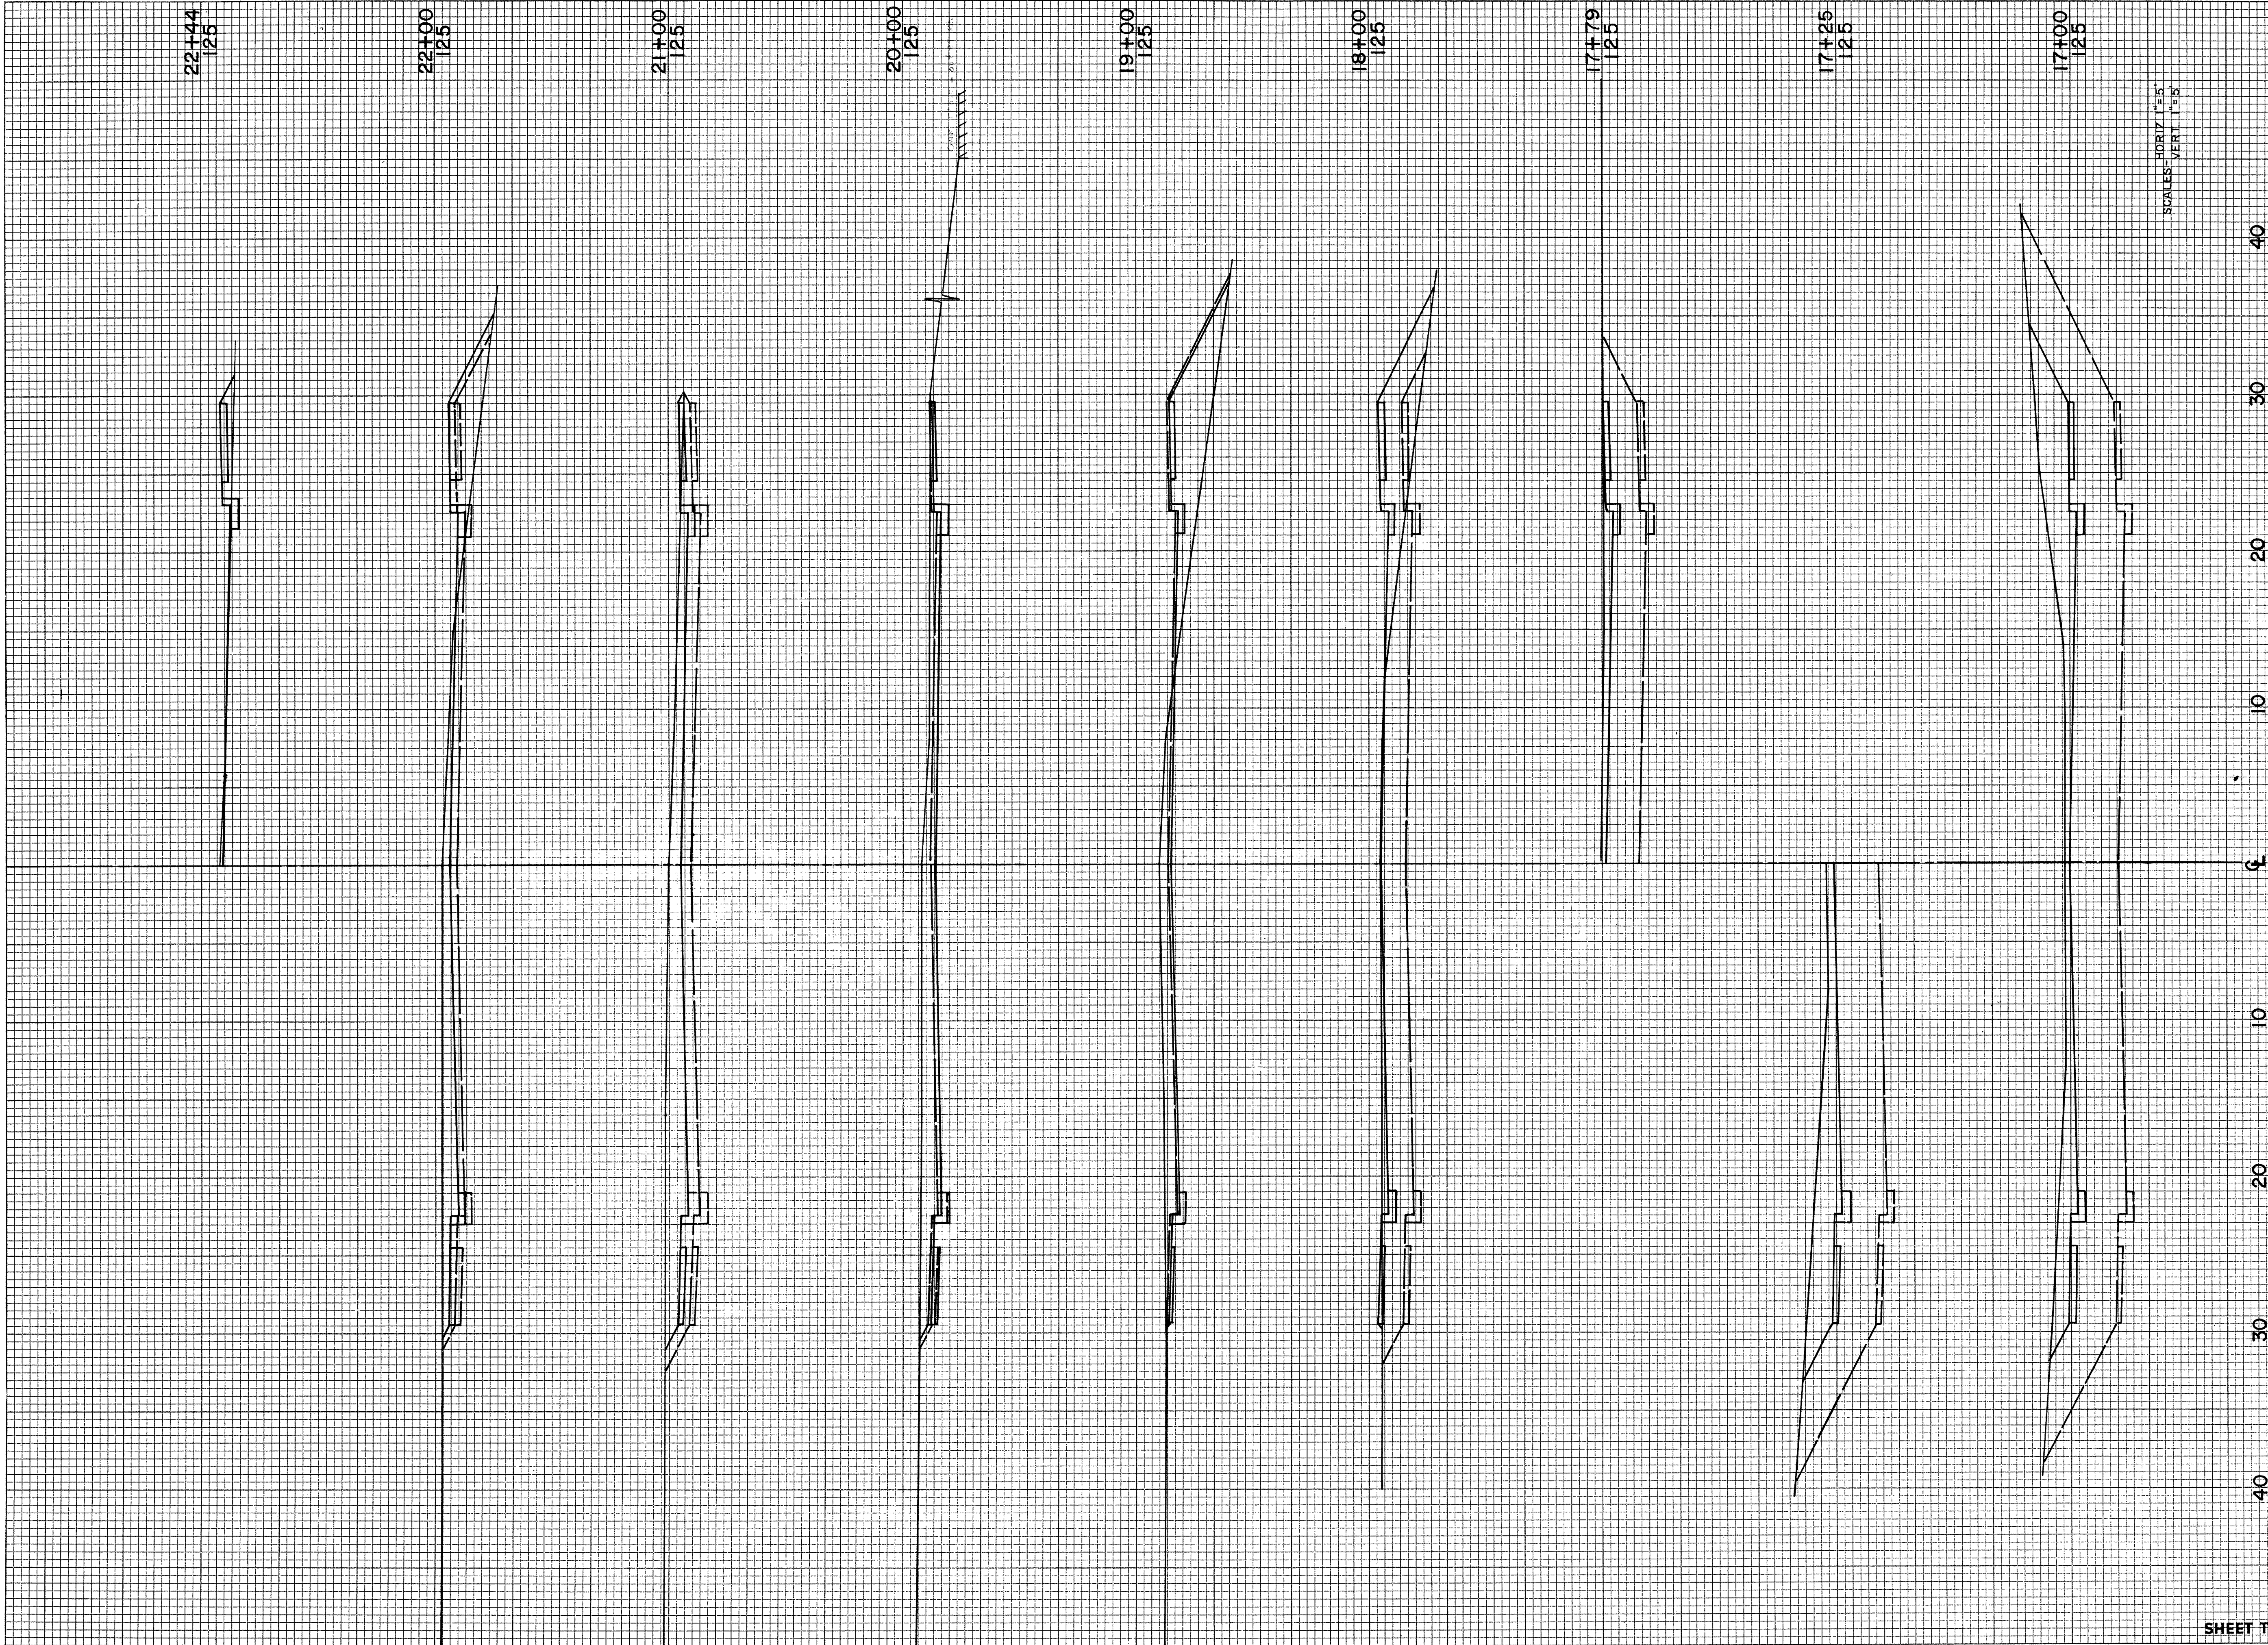

SCALES - HORIZ. 1"=5'
VERT. 1"=5'

STATION	DISTANCE	YARDAGE	
		EXCAVATION	HILL
40			
30			
20			
10			
0			
10			
20			
30			
40			
SHEET TOTAL			

B.P.R. DISTRICT OFFICE	PROJECT	SHEET NUMBER	TOTAL SHEETS
---------------------------	---------	-----------------	-----------------